



PROPOSED SHED 2

SCALE 1:50 PRINT A3 FORMAT.

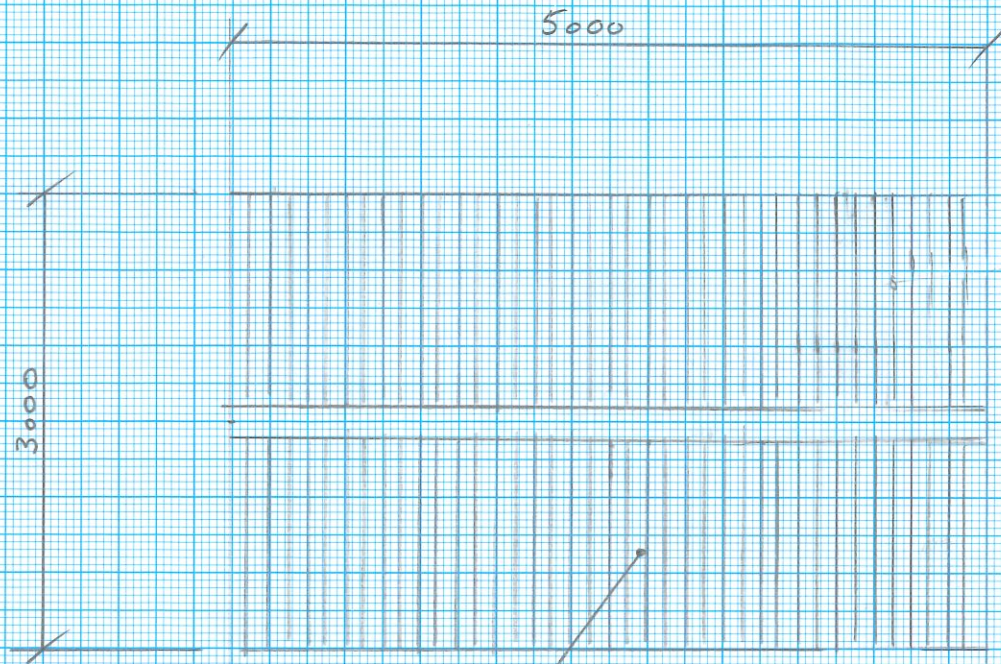

TRADITIONAL GALVANISED
CORRUGATED ROOF SHEET.


BLACK HINGES

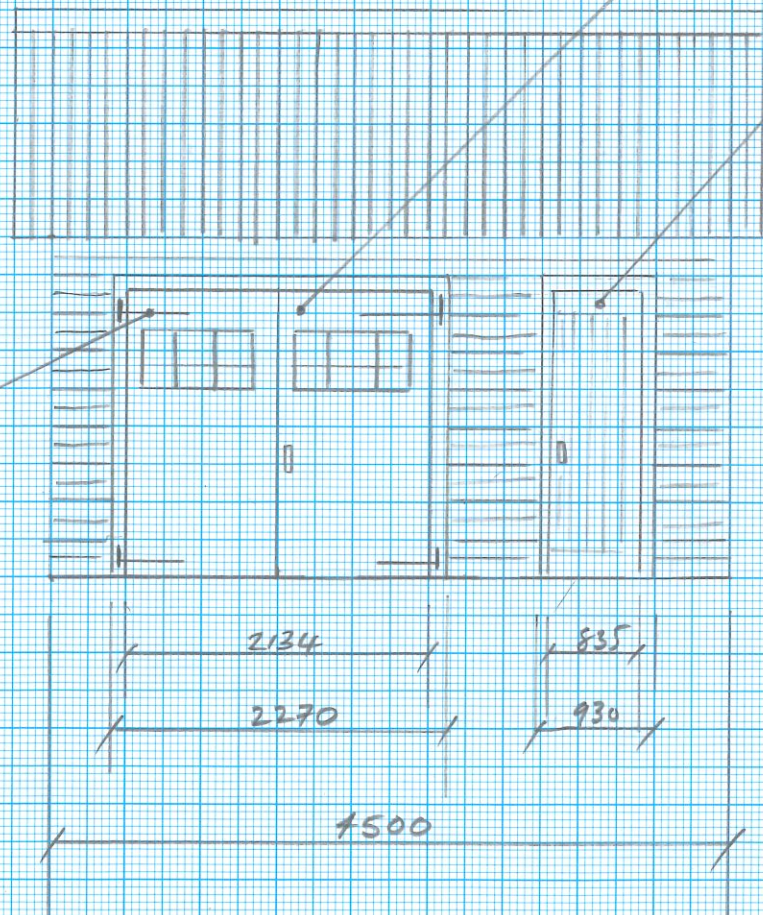

WHITE PAINTED WOODEN DOUBLE DOORS
2134 MM WIDE X 1934 MM TALL
GLAZED & MATCHED EXISTING GARAGE DOOR


TRADITIONAL WHITE PAINTED WOODEN SINGLE DOOR

PAINTED WHITE

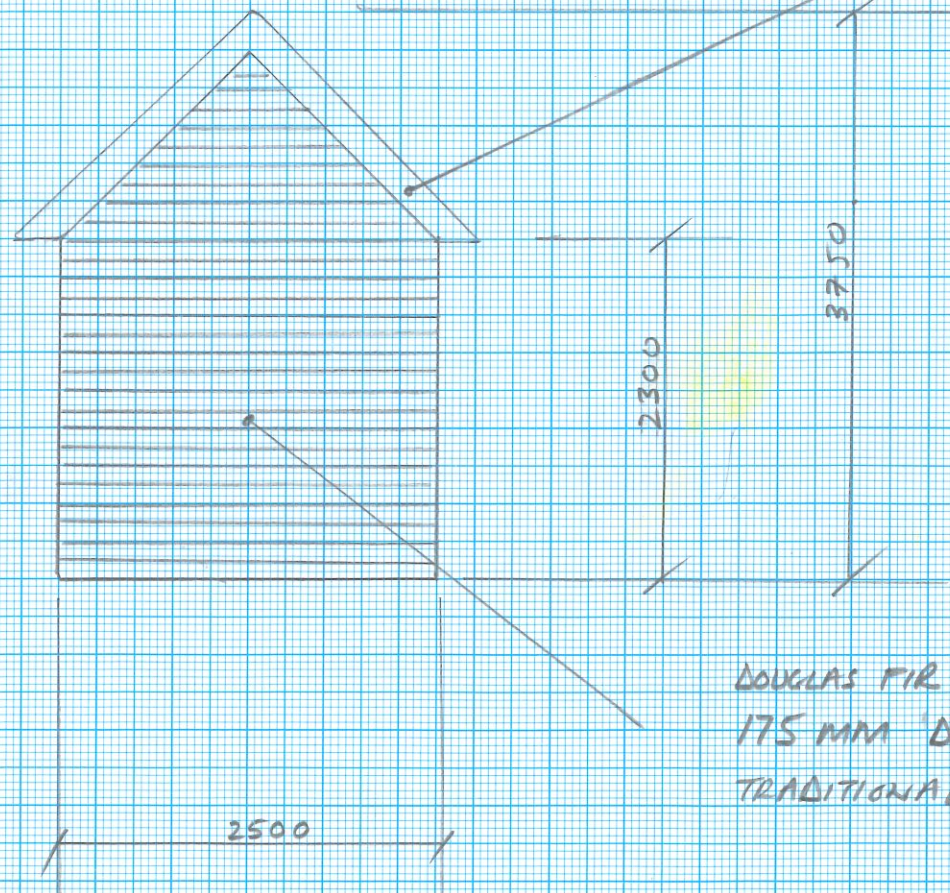

DOUGLAS FIR FEATHEREDGE BOARD
175 MM DEEP MINIMUM FOR
TRADITIONAL LOOK STAINED BLACK

ADDITIONAL FLOORPLAN VIEW (ALSO 1:50)

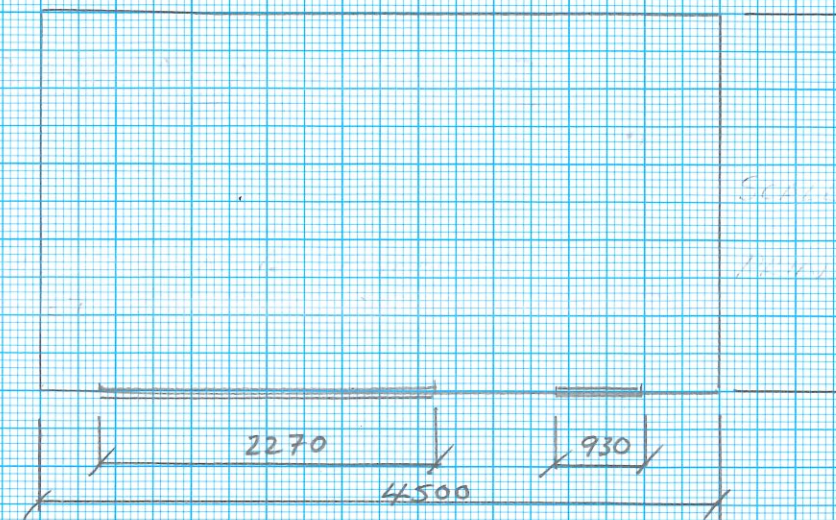

SCALE 1:50

PRINT A3 FORMAT.