


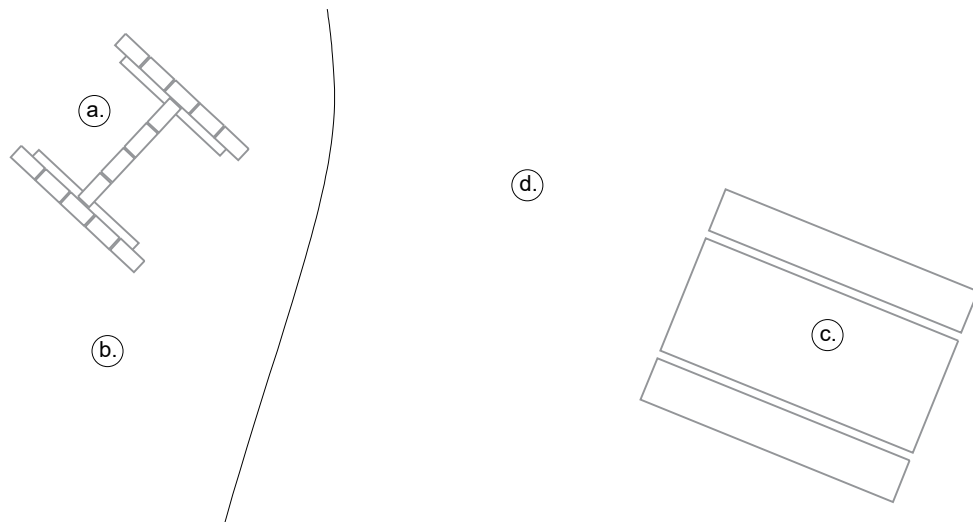

DETAIL OF BBQ AREA 1:50


- a. Double sided brick built BBQ stand with inset metal grate. Bricks to match bricks used on visitor centre.
- b. Stabilised gravel surface surrounding BBQ stands
- c. Picnic benches made with trunks and live edge oak
- d. Reinforced lawn for sitting



EXAMPLE PICNIC BENCH



EXAMPLE BRICK BBQ STAND

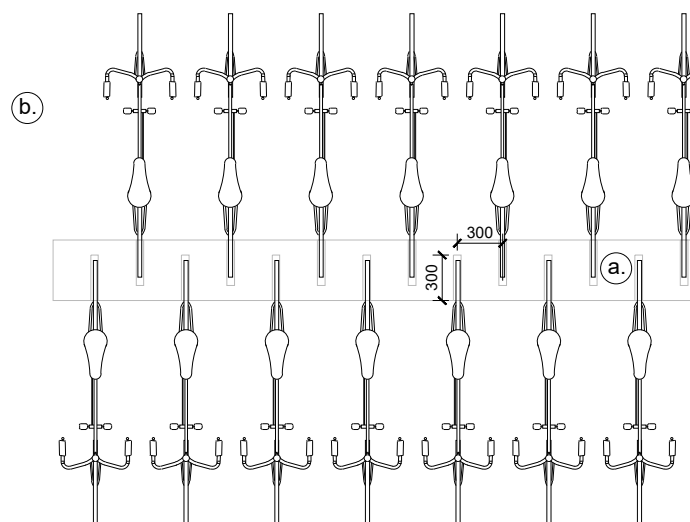

Tree trunk bike stand. Spacing to accommodate 42no. bicycles

- a. Tree trunk with notches cut to accommodate bicycle tyres
- b. Flint hoggin surface



EXAMPLE BIKE STAND



ALTERNATIVE OPTION

DETAIL OF CYCLE PARKING 1:50

Proposed Details and Materials

0 1 2 2.5m

Scale 1:50 @ A3

- PLANNING -