




1. **PARKING WAY-FINDING SIGNAGE 1:20**

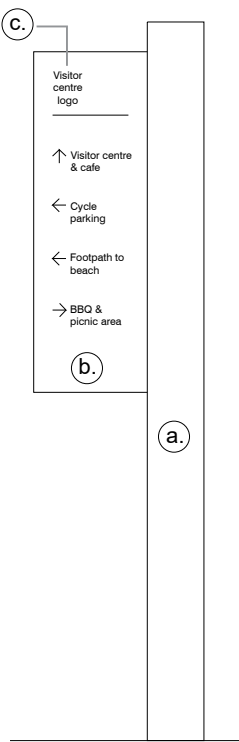


2. **VISITOR CENTRE WAY-FINDING SIGNAGE 1:20**

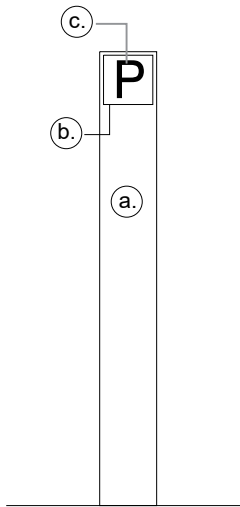


3. **ACCESSIBLE PARKING SIGNAGE 1:20**

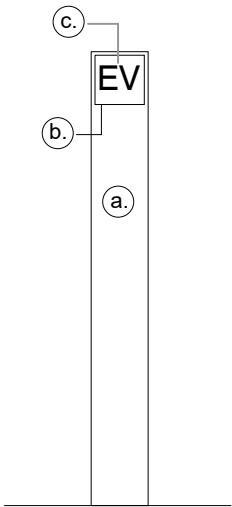

4. **EV CHARGING SIGNAGE 1:20**

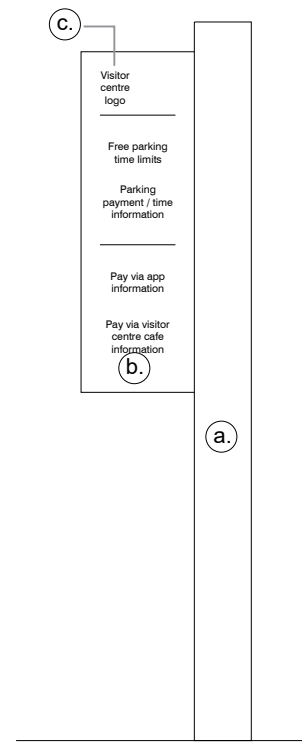


5. **PARKING PAYMENT SIGNAGE 1:20**

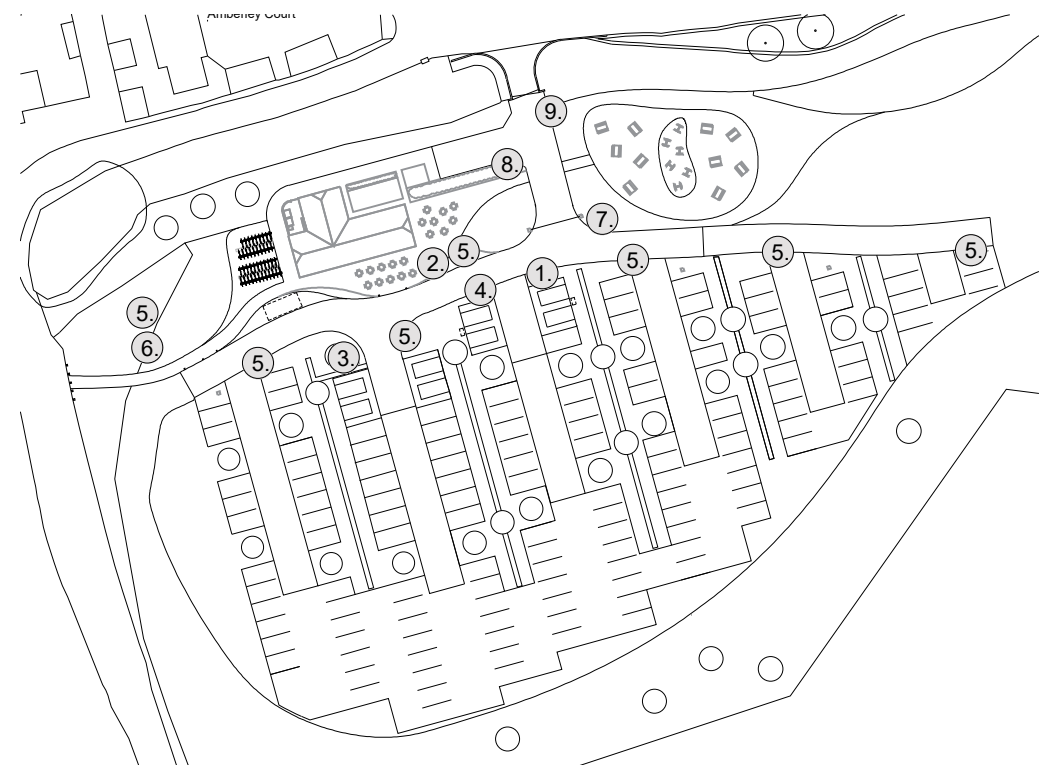


SIGNAGE KEY PLAN


- | | |
|---------------------------------------|---------------------------------------|
| 1. Parking way-finding signage | 6. Map to beach including cycle route |
| 2. Visitor centre way-finding signage | 7. Exit signage |
| 3. Accessible parking signage | 8. Service area signage |
| 4. EV parking signage | 9. Welcome Signage |
| 5. Parking payment signage | |

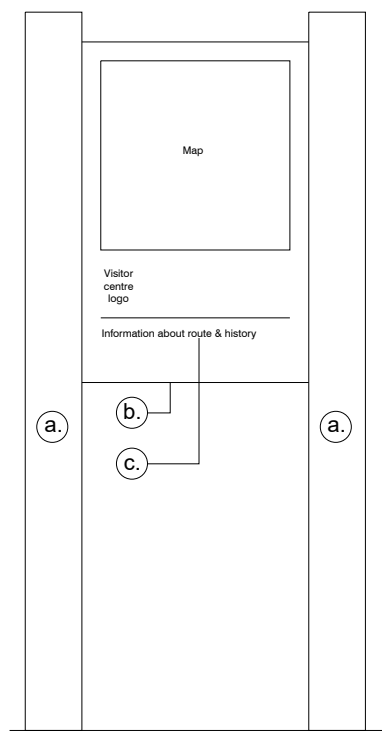


6. **MAP TO BEACH 1:20**

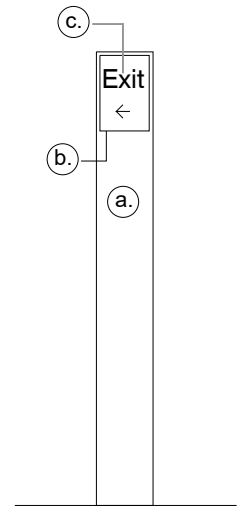

7. **EXIT SIGNAGE 1:20**

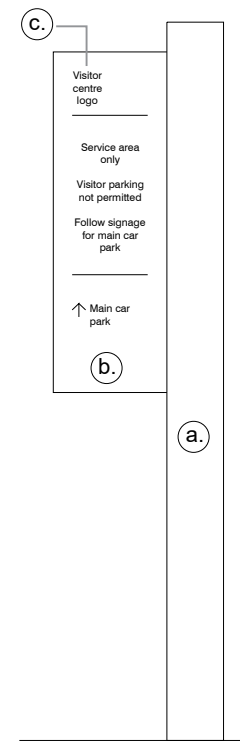

8. **SERVICE AREA SIGNAGE 1:20**

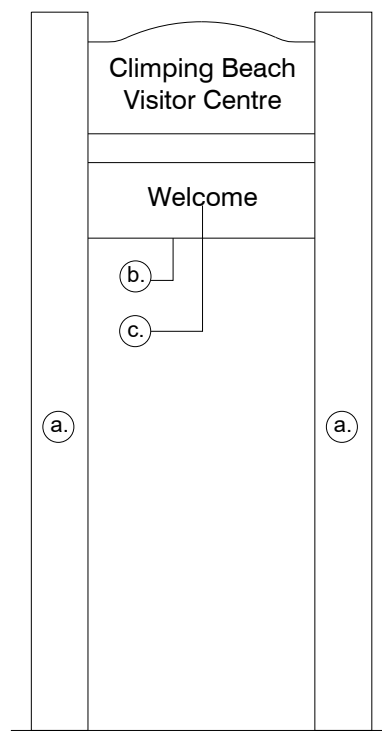

9. **WELCOME SIGNAGE 1:20**

Materials Key:
a. Oak Posts
b. Metal board
c. Embossed text



EXAMPLE PHOTOGRAPHS

Proposed Details and Materials Signage

0 1 2 2.5m

Scale 1:50 @ A3

- PLANNING -