


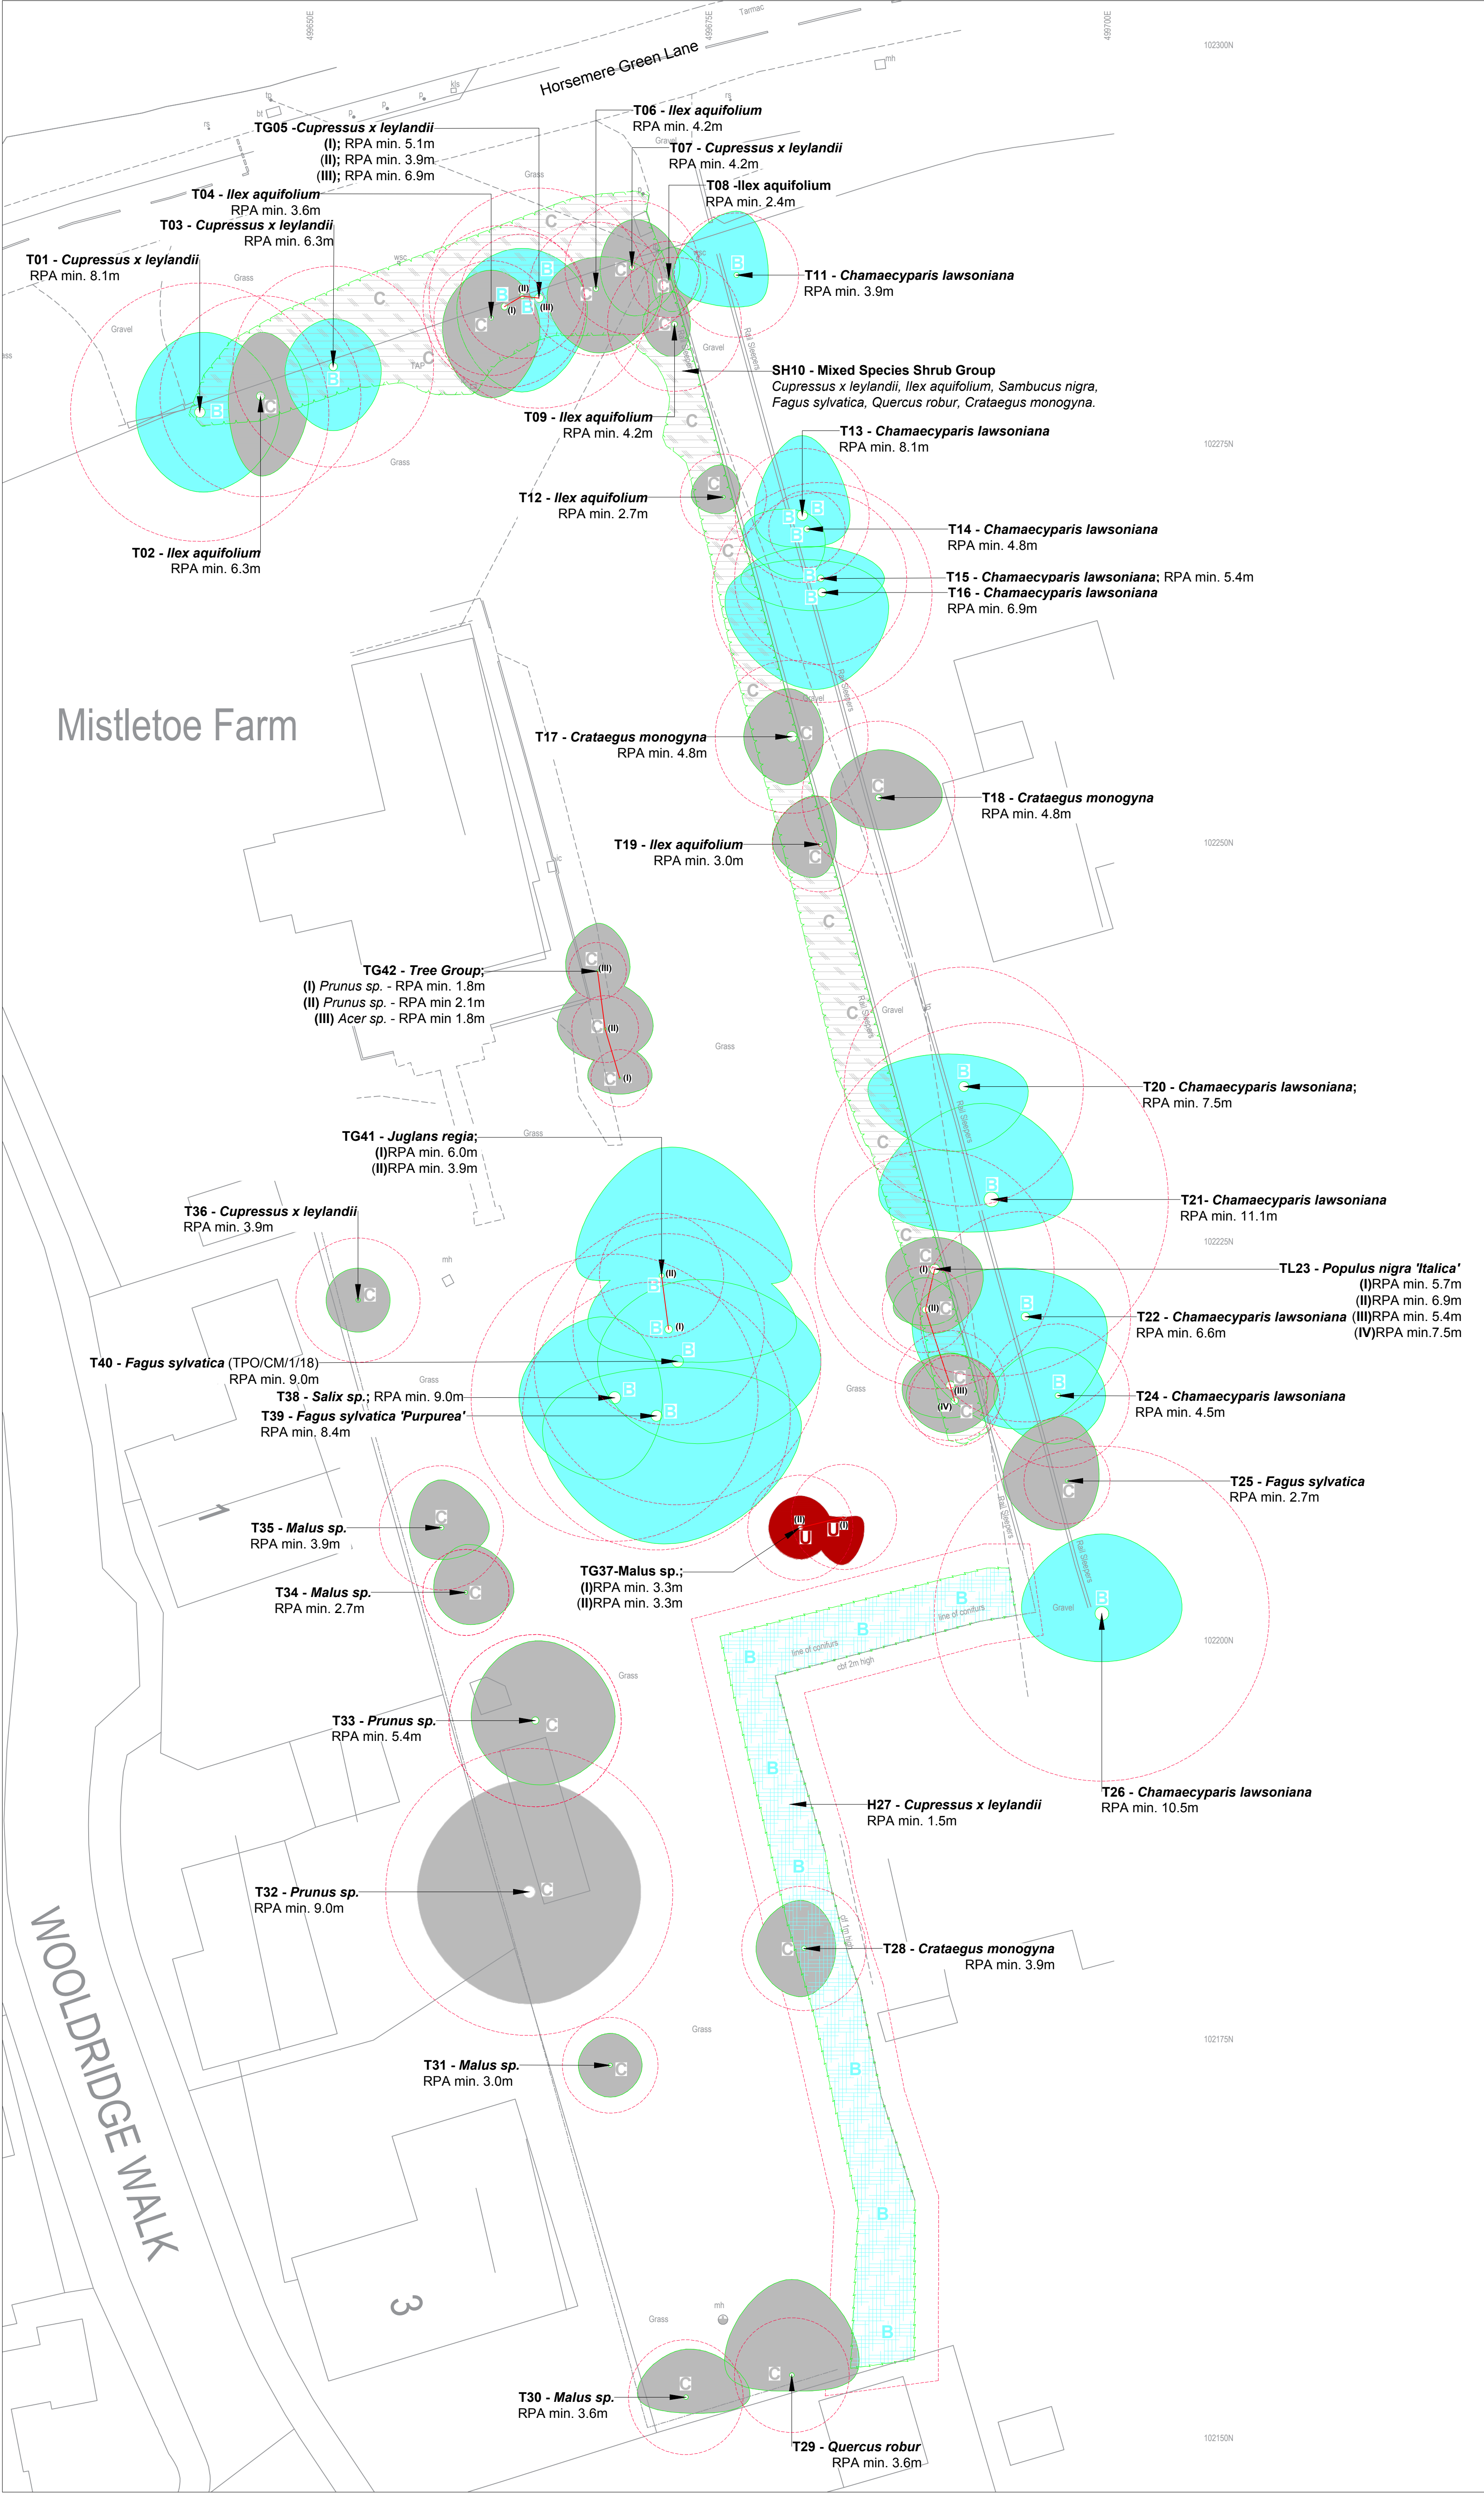

Legend

T/ SH/ H

Tree/ Shrub Group/ Hedge Identification Label

Tree Root Protection Areas
Tree Root Protection Areas calculated and specified in accordance with BS 5837:2012 - 'Trees in Relation to Design, Demolition and Construction - Recommendations'.

Category A Trees
Trees of High Quality and Value.

Category B Trees
Trees of Moderate Quality and Value.

Category C Trees
Trees of Low Quality and Value.

Category U Trees;
Trees Unviable for Retention.

Existing Hedge

Existing Shrub Groups

- Notes:**
- Drawing to be viewed in colour (Refer to LLD1578-ARB-SCH-001 - Existing Tree Schedule)
 - Details of tree retention and protection measures (Refer to LLD1578-ARB-DWG-002 - Tree Retention and Protection Plan and LLD1578-ARB-REP-001 - Arboricultural Impact Assessment - Method Statement)

PLANNING ISSUE

Rev	Description	Date	Initials
03	Planning Issue	25.01.19	TT

LIZARD
Landscape Design and Ecology

The Old Bank, 34 South Street, Tarring, Worthing, West Sussex, BN14 7LH
T.01903 216033 E.lizardlandscape@btconnect.com W.lizardlandscapeecology.com

Project Title and Location		
Mistletoe Farm, Climping		
Client		
Domusea Developments		
Drawing Title		
Tree Constraints Plan		
Scale	Drawn	Date
1:200@A1	TT	27.03.2018
Approved		KM
Drawing No	Revision	
LLD1394-ARB-DWG-001	03	
CAD Filename		
LLD1394		

Tree Constraints Plan
Mistletoe Farm, Horsemere Green Lane, Climping, West Sussex