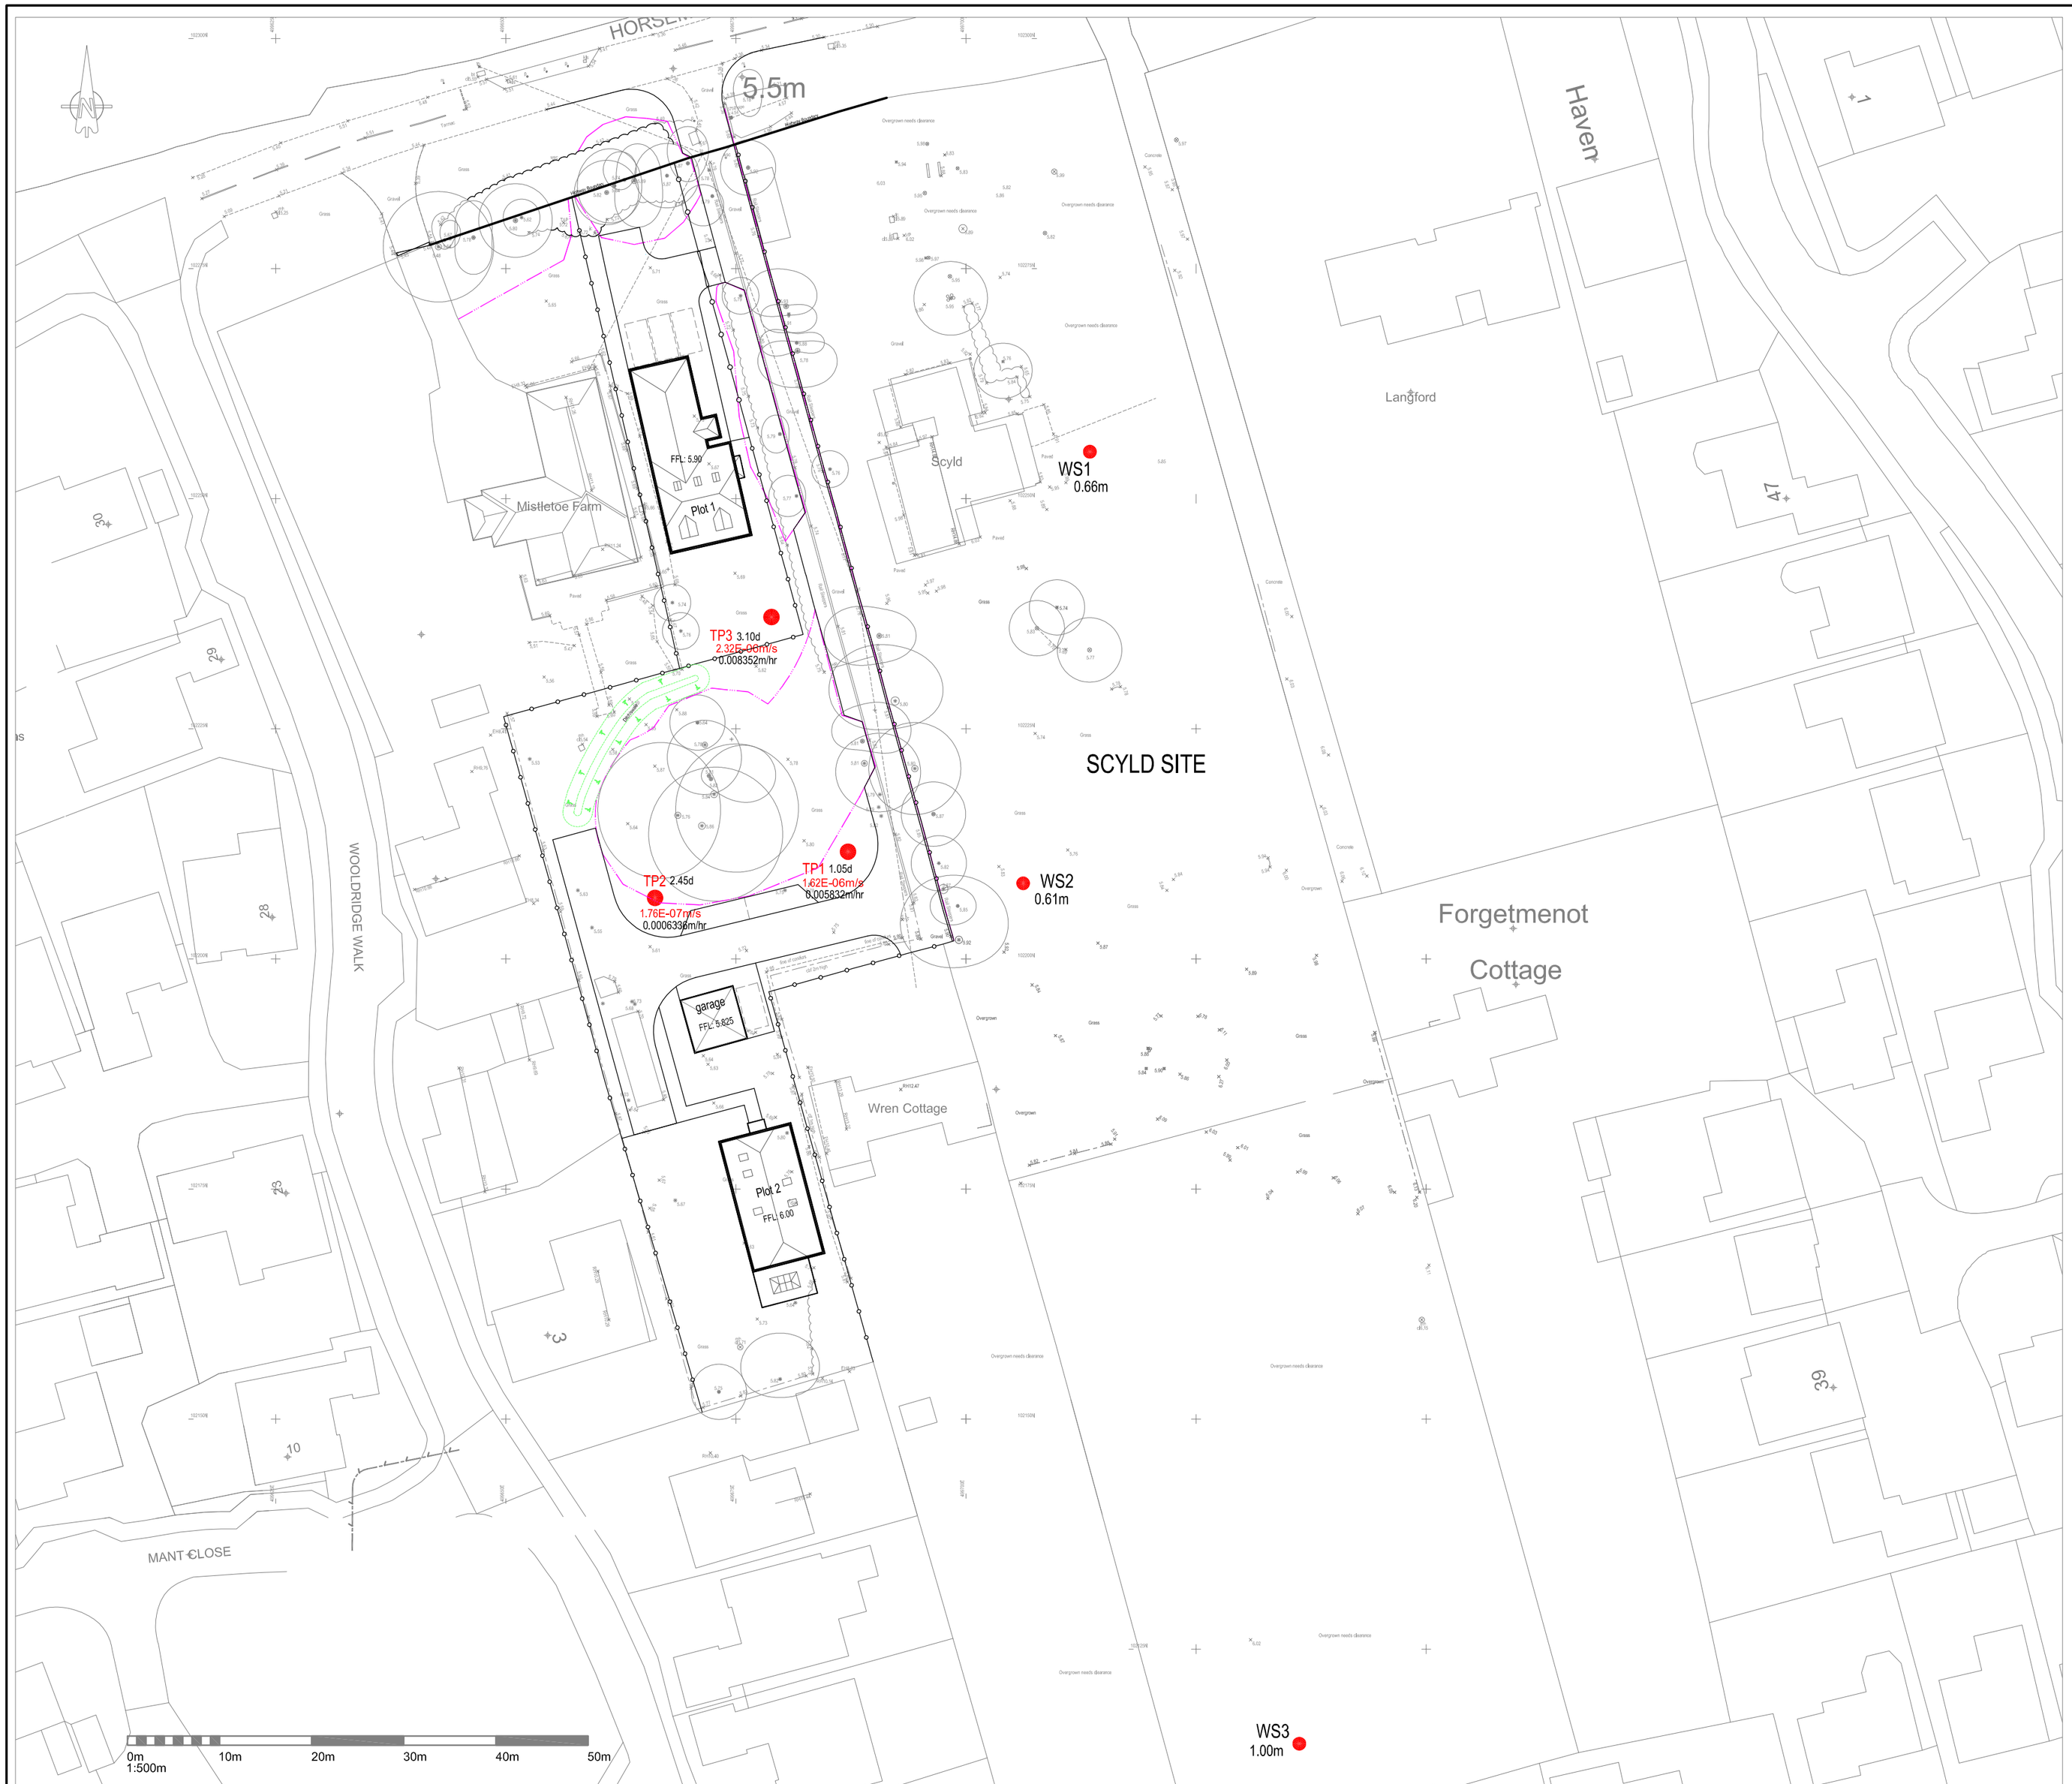


InfiltrationTest Locations

TP3 — Tests undertaken by Southern Testing 04.07.19

3.10d — Depth of test

2.32E-06m/s — Infiltration rate m/s

0.008352m/hr — Infiltration rate m/hr

WS1 0.66m — Ground water monitoring on adjacent Scyld site with highest groundwater depth measured

Rev.	Date	Details	Initials
B	14.10.20	Drawing re-issued	KN
A	13.07.19	Initial issue.	KN

Drawing Status
FOR INFORMATION

Project
MISTLETOE FARM
LITTLEHAMPTON

Client
JAMIE ORTON

KAZYS NARBUTAS CONSULTING
Civil Engineering Consultant
Unit 5B, Tanners Court, Tanners Lane, East Wellow, Romsey, Hants. SO51 6DP
Telephone: 01794 522903 Email: kazys.n@knc.email

Drawing Title
Engineering Details: Groundwater Monitoring and InfiltrationTest Locations

Drawn	Checked	Scales	Paper Size	Date
KN		1:500	A2	02.20
Job No.		Drawing No.		Revision
KNC1820		500-02		B

This drawing is the copyright of Kazys Narbutas Consulting and may not be copied, altered or reproduced in any form or passed to a third party without the consent of Kazys Narbutas Consulting. Do not scale from this drawing, use figured dimensions only.
Dimensions should be checked and verified on site and any discrepancies should be reported to Kazys Narbutas Consulting as soon as possible.

ARUN DISTRICT COUNCIL CM/037/19/OUT