


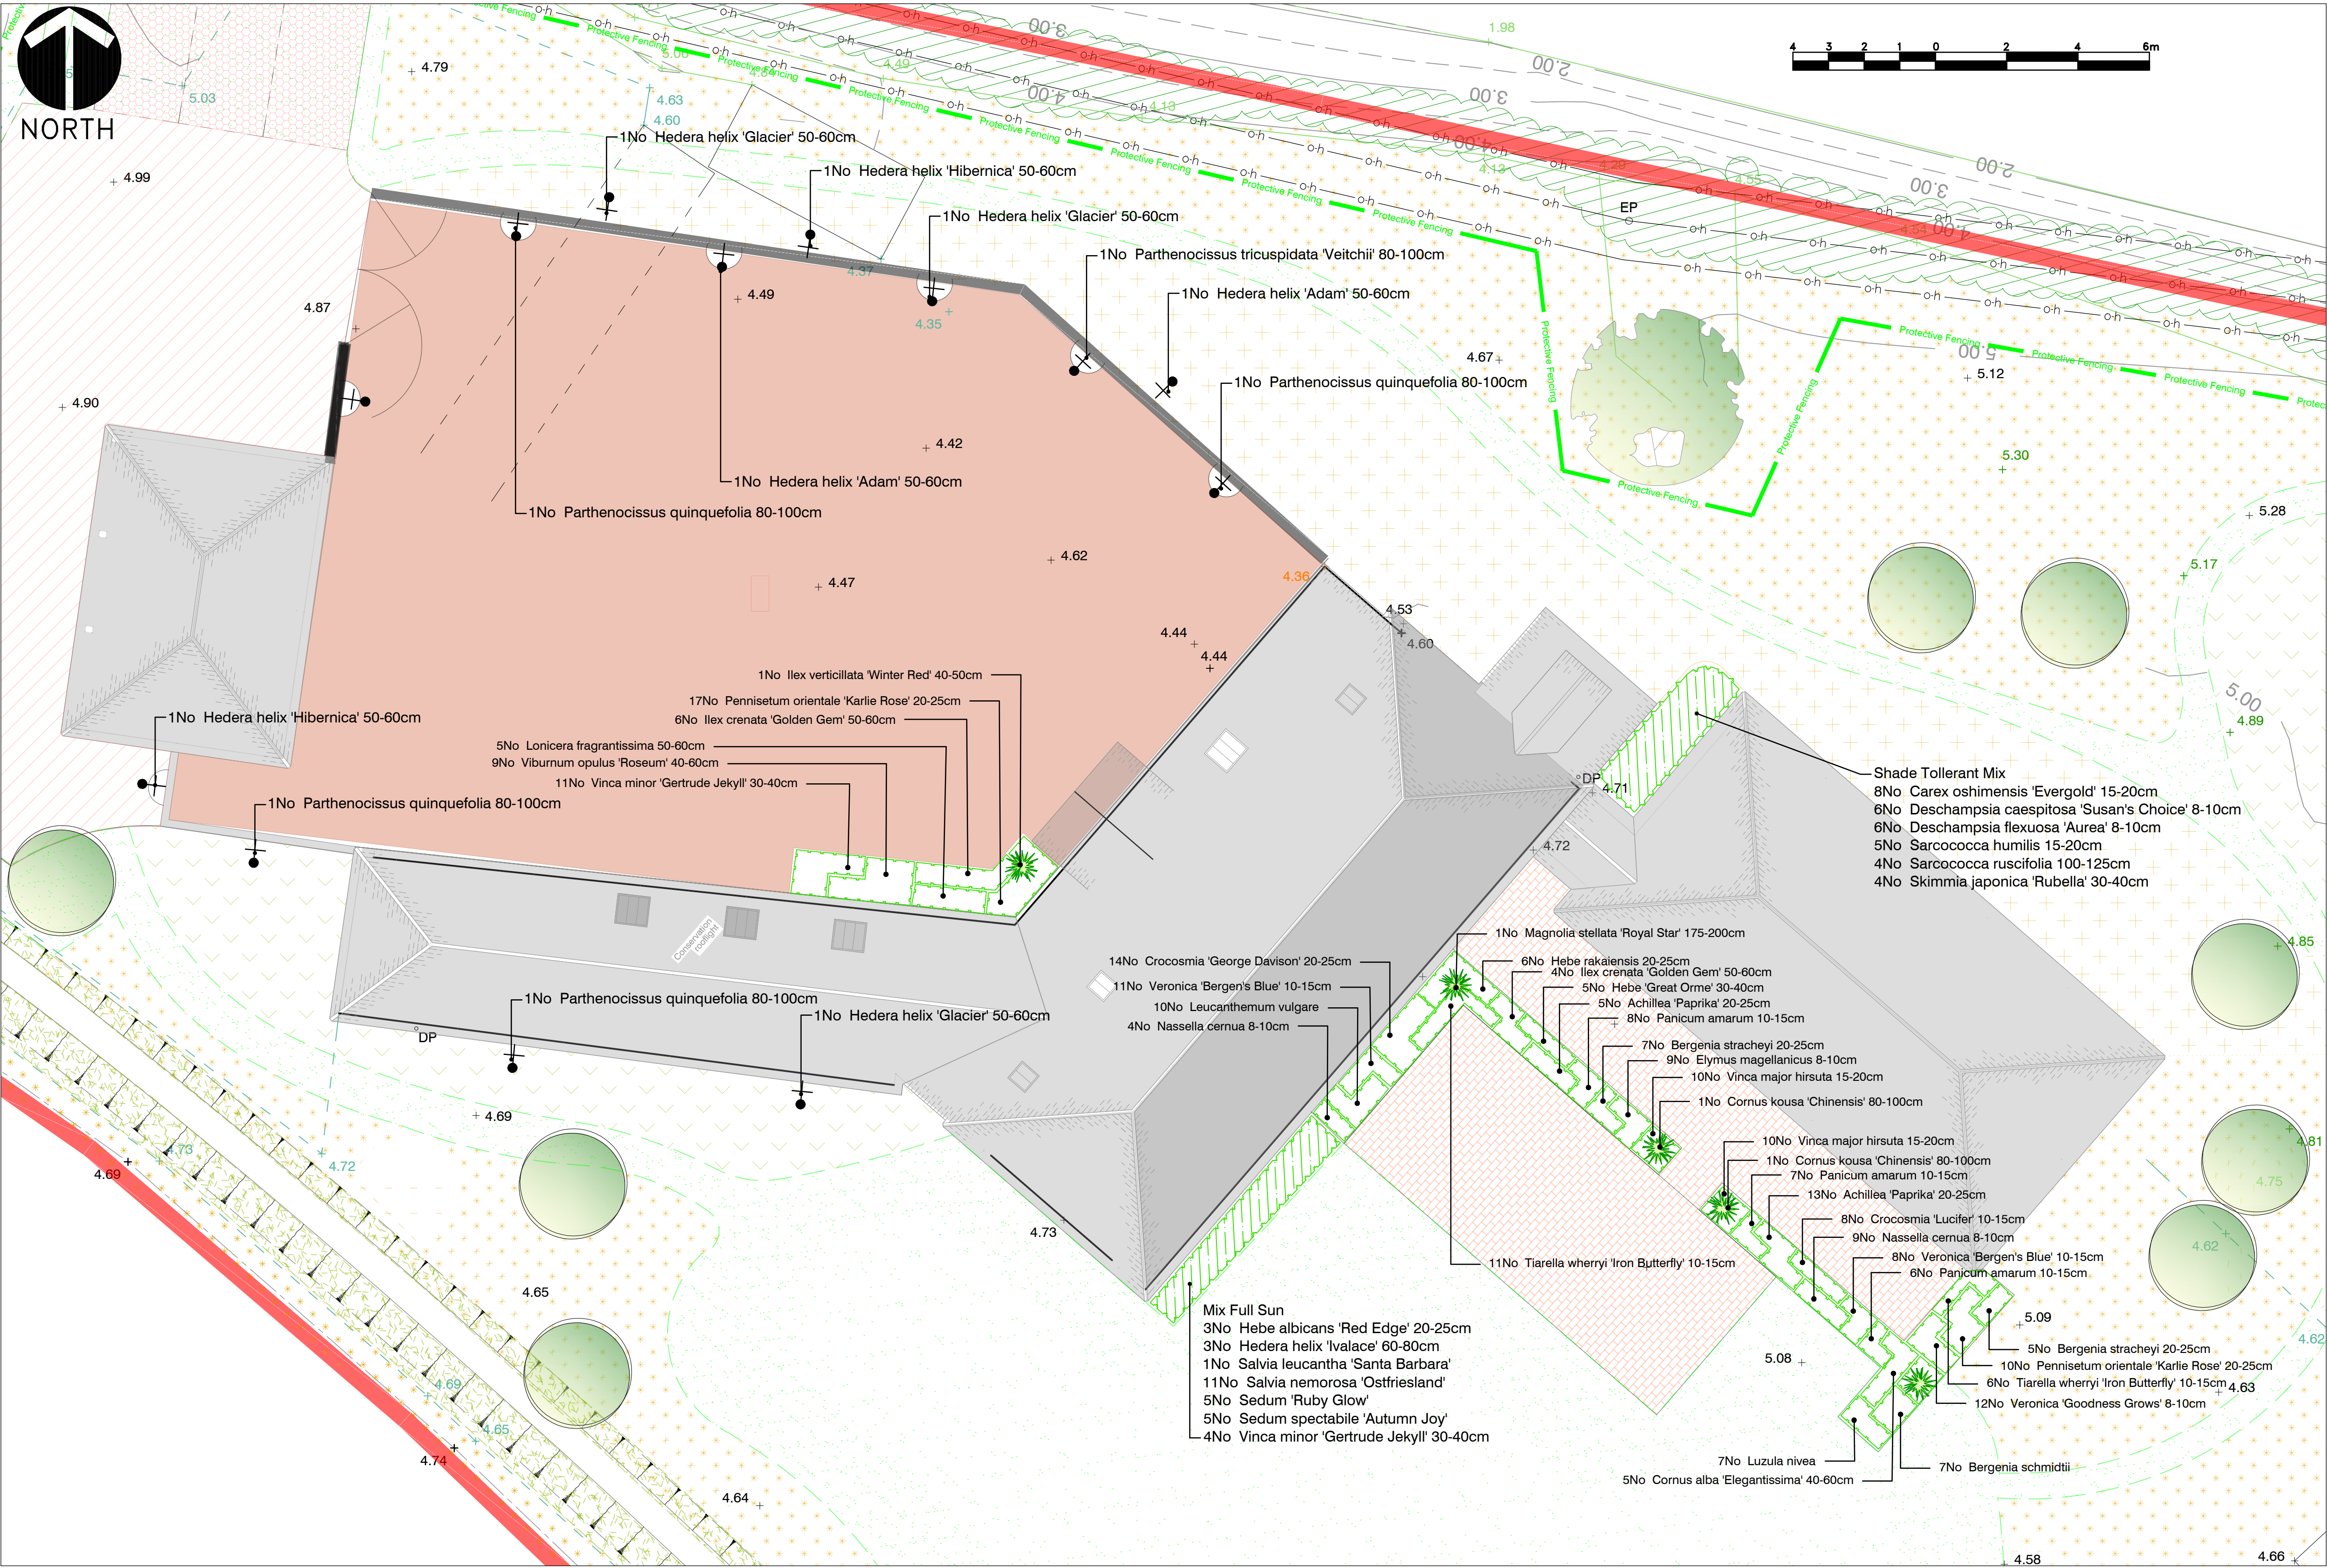

Shrub						
Name	Age	Height	Girth	Root	Cntr	Qty
Cornus alba 'Elegantissima'		40-60cm		C	2L	5
Cornus kousa 'Chinensis'		80-100cm		C	25-30L	2
Hebe albicans 'Red Edge'		20-25cm	C	2L		3
Hebe 'Great Orme'		30-40cm	C	3L		5
Hebe rakaiensis		20-25cm	C	3L		6
Hedera helix 'Adam'		50-60cm	C	2L		2
Hedera helix 'Glacier'		50-60cm	C	2L		3
Hedera helix 'Hibernica'		50-60cm	C	2L		2
Hedera helix 'Ivalace'		60-80cm	C	3L		3
Ilex crenata 'Golden Gem'	1/0	50-60cm	B			10
Ilex verticillata 'Winter Red'		40-50cm	C			1
Lonicera fragrantissima		50-60cm	C			5
Magnolia stellata 'Royal Star'		175-200cm	BB			1
Parthenocissus quinquefolia		80-100cm	C	10-15L		4
Parthenocissus tricuspidata 'Veitchii'		80-100cm	C	10-15L		1
Sarcococca humilis		15-20cm	C	2L		5
Sarcococca ruscifolia	3x	100-125cm	C	2L		4
Skimmia japonica 'Rubella'		30-40cm	C	3L		4
Viburnum opulus 'Roseum'		40-60cm	C	3L		9
Vinca minor 'Gertrude Jekyll'		30-40cm	C	3L		15
						90

Herbaceous						
Name	Age	Height	Girth	Root	Cntr	Qty
Achillea 'Paprika'		20-25cm		C	0.5L	18
Bergenia schmidtii				C	0.5L	7
Bergenia stracheyi		20-25cm		C	1L	12
Carex oshimensis 'Evergold'		15-20cm		C	1-2L	8
Crocossia 'George Davison'		20-25cm		C	0.5L	14
Crocossia 'Lucifer'		10-15cm		C	1L	8
Deschampsia caespitosa 'Susan's Choice'		8-10cm		C	1-2L	6
Deschampsia flexuosa 'Aurea'		8-10cm		C	1-2L	6
Elymus magellanicus		8-10cm		C		9
Leucanthemum vulgare					0.5L	10
Luzula nivea				C	1L	7
Nassella cernua		8-10cm		C	0.5L	13
Panicum amarum		10-15cm		C		21
Pennisetum orientale 'Karlse Rose'		20-25cm		C	0.5L	27
Salvia leucantha 'Santa Barbara'				C	1-2L	1
Salvia nemorosa 'Ostfriesland'				C	1L	11
Sedum 'Ruby Glow'				C	1-2L	5
Sedum spectabile 'Autumn Joy'				C	1-2L	5
Tiarella wherryi 'Iron Butterfly'		10-15cm		C	0.5L	17
Veronica 'Bergen's Blue'		10-15cm		C	1L	19
Veronica 'Goodness Grows'		8-10cm		C	0.5L	12
Vinca major hirsuta		15-20cm		C	3L	20
						256

SOFT LANDSCAPE

Existing Mature Vegetation
To be retained and protected during demolition and construction phases of the works.

Area of lawn works seeded down with Emorsgate EG22c Strong Lawn Grass Mixture with clover. Paths indicated to be marked out on site and mixed with adjacent wildflower and cornfield seed mixes with path cut out and established in first year.

Area of Wildflower Meadow Emorsgate EM 5 Meadow mixture for loam soils.

Area of Wildflower Meadow to north of the house seeded down with Emorsgate EM3 Meadow mixture.

Area of ditch banks seeded down with Emorsgate EP1F wildflower species for waters edge.

Area seeded down with Emorsgate EC1 Cornfield Annuals

Proposed New Tree Planting
See Schedule for Details

Proposed Planting with focal point plants at specific locations to frame views and add height

 FURSE LANDSCAPE ARCHITECTS LTD Webb: www.furse.net	Southampton Office: 17 Willow Drive Marchwood Southampton Hampshire SO40 4JY Tel: 02380 689 833		no.	revision	date	by	check					
	Horsham Office: 2 Wayside Cottages Brighton Road Monks Gate Horsham West Sussex RH13 8NE Tel: 01403 891 999		status									
	E-mail: info@furse.net		project	Condition Discharge								
			client	Rybank Clipping								
©Copyright FURSE LANDSCAPE ARCHITECTS LTD Chartered Landscape Architects 2019		planning consultant	J B Architecture		scale	1:100@A1	drawn by	TRF	date	17 07 19	checked	rev
		architect			Landscape Proposals Detailed Planting Proposals Around Building & Courtyard		FLA-RYE-L-002					