


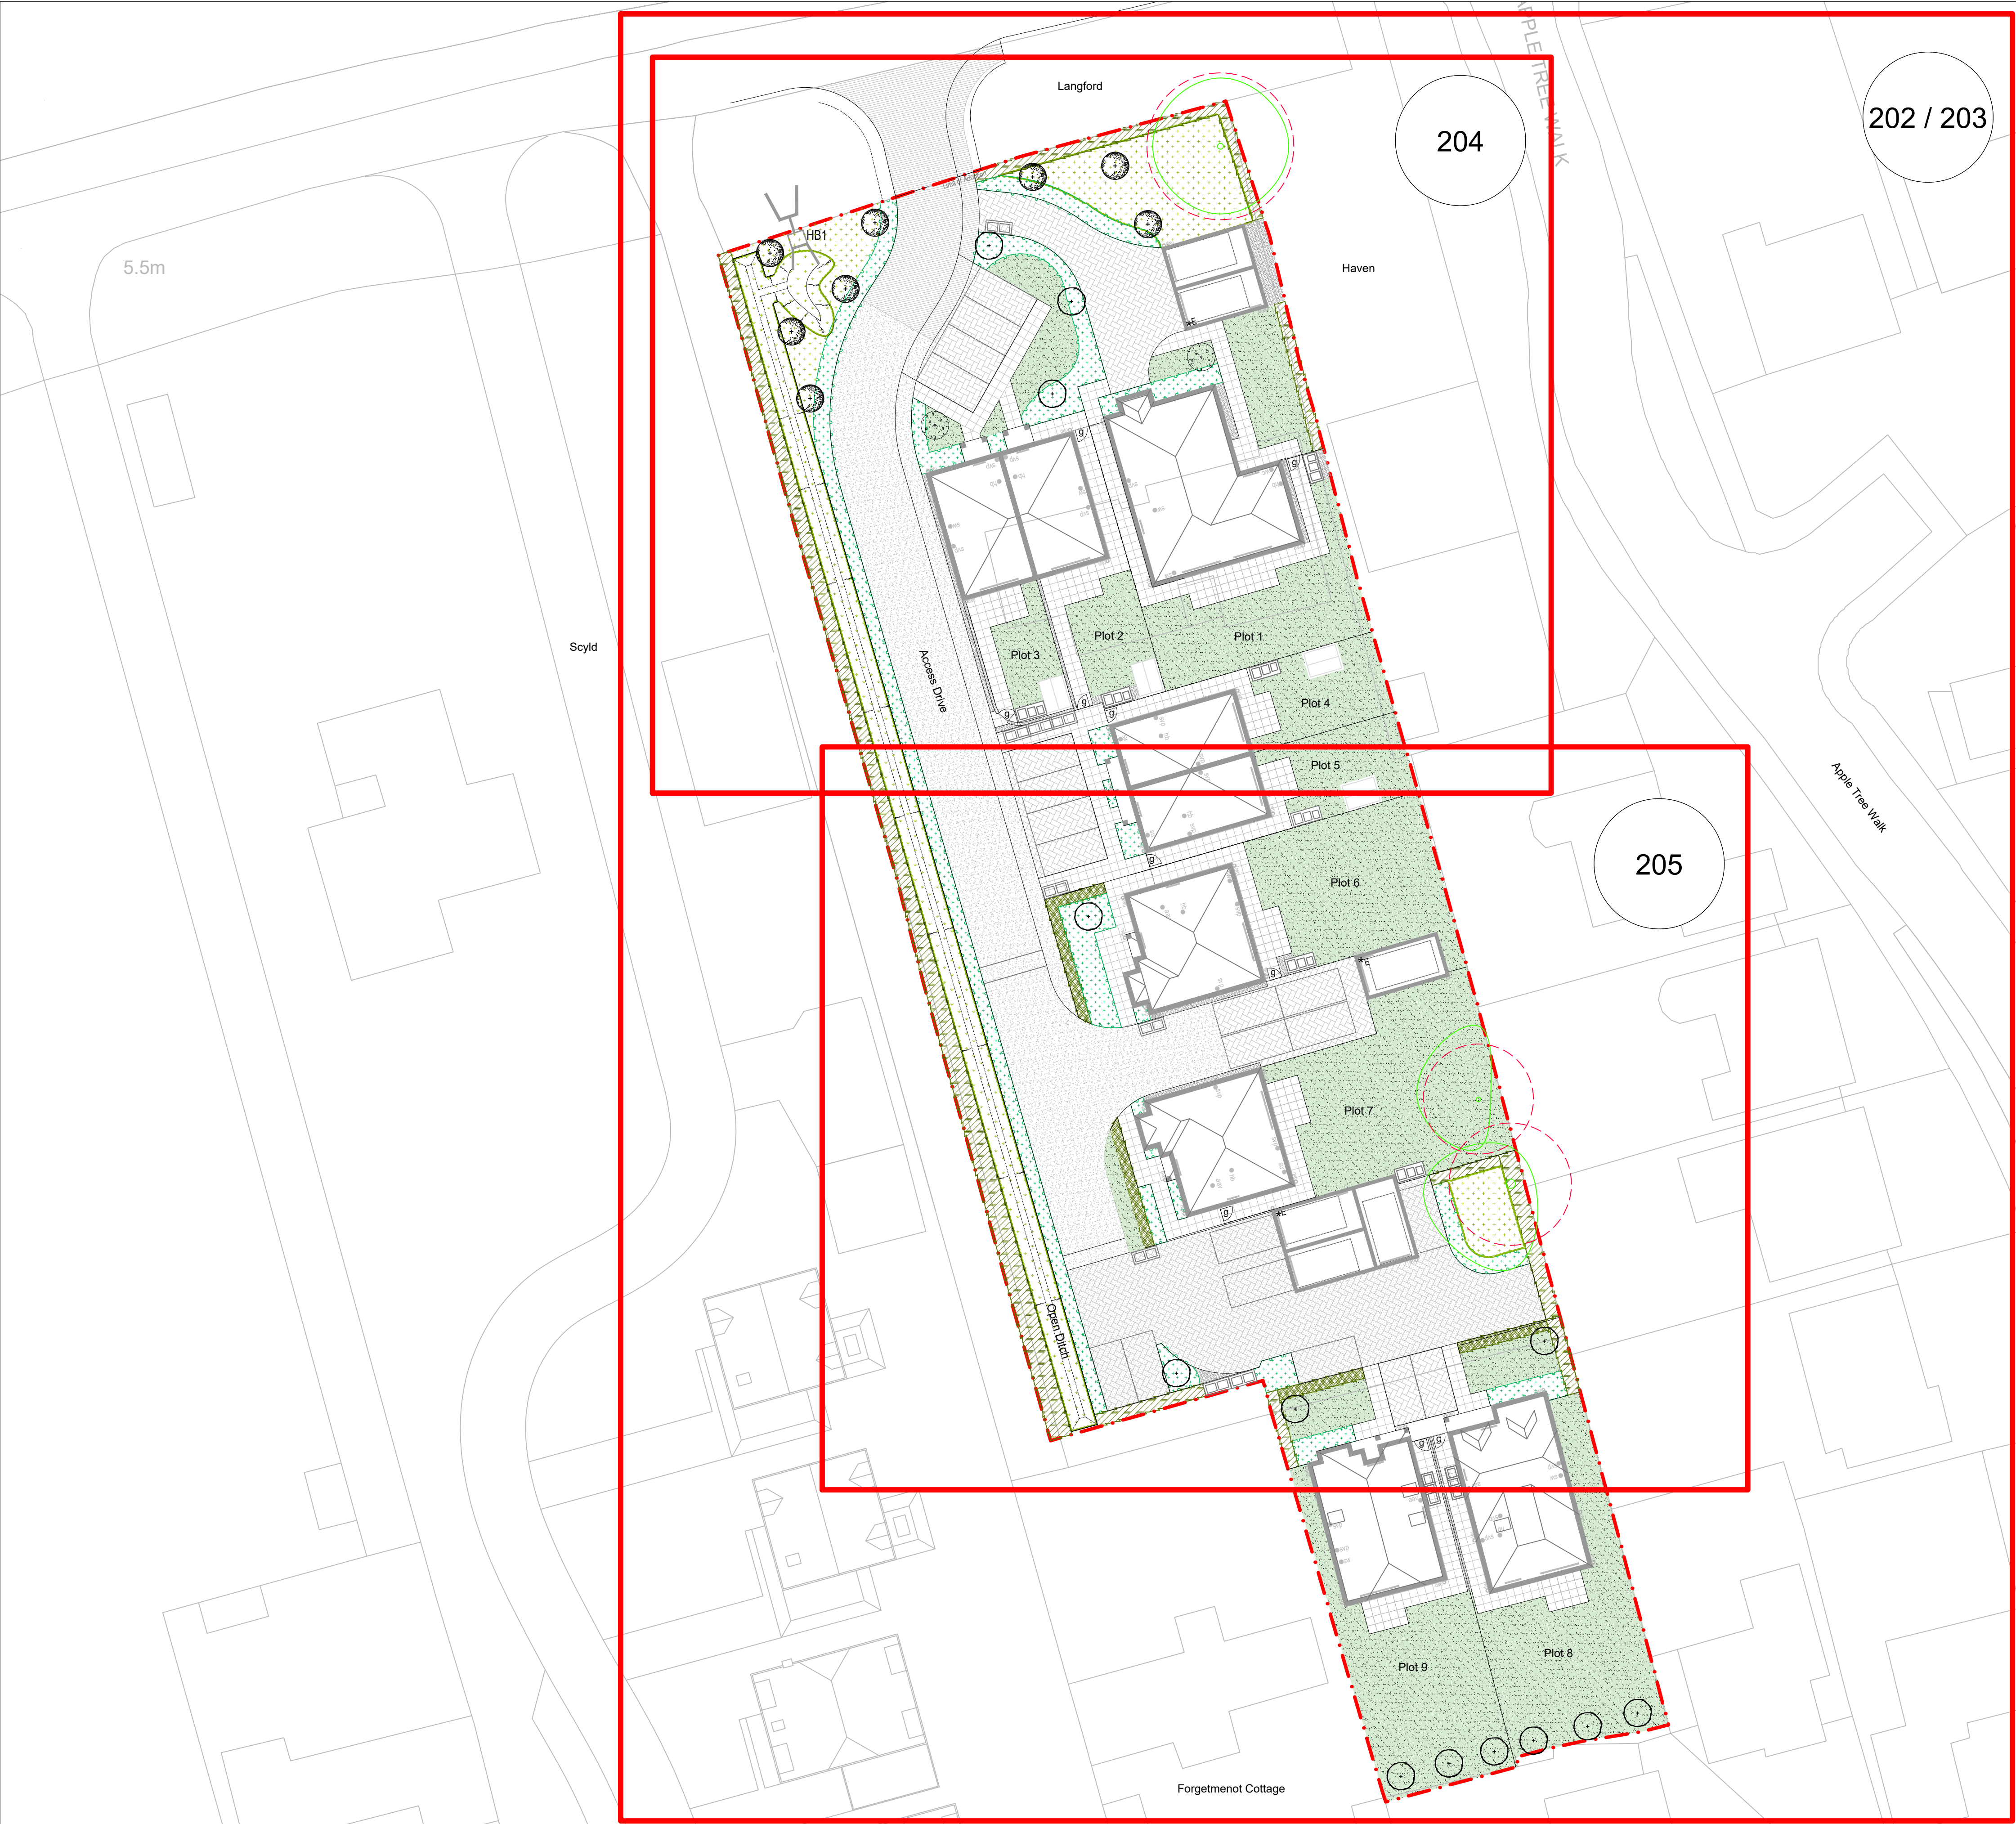

Legend

Site Boundary

Drawing Boundary

Drawings 202-203 at 1:250@A1

Drawings 204-205 at 1:100@A1

- Notes:**
1. Dimensions shall not be scaled.
 2. Drawing is to be read in conjunction with all relevant Landscape Architect's drawings and specification.
 3. All alternatives to proposed materials to be fit for purpose, of equal quality and subject to Landscape Architect's approval.
 4. For Soft Landscape General Arrangement Plan, refer to LLD1762-LAN-DWG-100.
 5. For retention and removal of vegetation, refer to LLD1762-ARB-DWG-002 - *Tree Protection and Retention Plan*.
 6. For detailed soft landscape scheme proposals refer to LLD1762-LAN-DWG-202-203 - *Infrastructure Planting Plan*, LLD1762-LAN-DWG-204-205 - *Ornamental Planting Plan*, LLD1762-LAN-SCH-002 - *Detailed Planting Schedule and Specification*, LLD1762-LAN-SPE-001 - *Soft Landscape Specification*.
 7. Refer to LLD1762-LAN-DWG - *Landscape Management Plan*.

PLANNING ISSUE

Rev	Description	Date	Initials
01	Planning Issue	18.09.20	ML
00	Planning Issue	10.07.20	ML

LIZARD
Landscape Design and Ecology

The Old Bank, 34 South Street, Tarring, Worthing, West Sussex, BN14 7LH
T. 01903 216033 E. lizardlandscape@btconnect.com W. lizardlandscapeecology.com

Client
MJH Executive Homes Ltd

Project Title and Location
Langford
Horsemere Green Lane, Climping

Drawing Title
Soft Landscape Layout
Location Plan

Scale
1:250@A1

Drawn
ML

Approved
JJ

Date
10.07.2020

Drawing No
LLD1762-LAN-DWG-201

Revision
01

Soft Landscape Layout
Langford, Horsemere Green Lane, Climping