


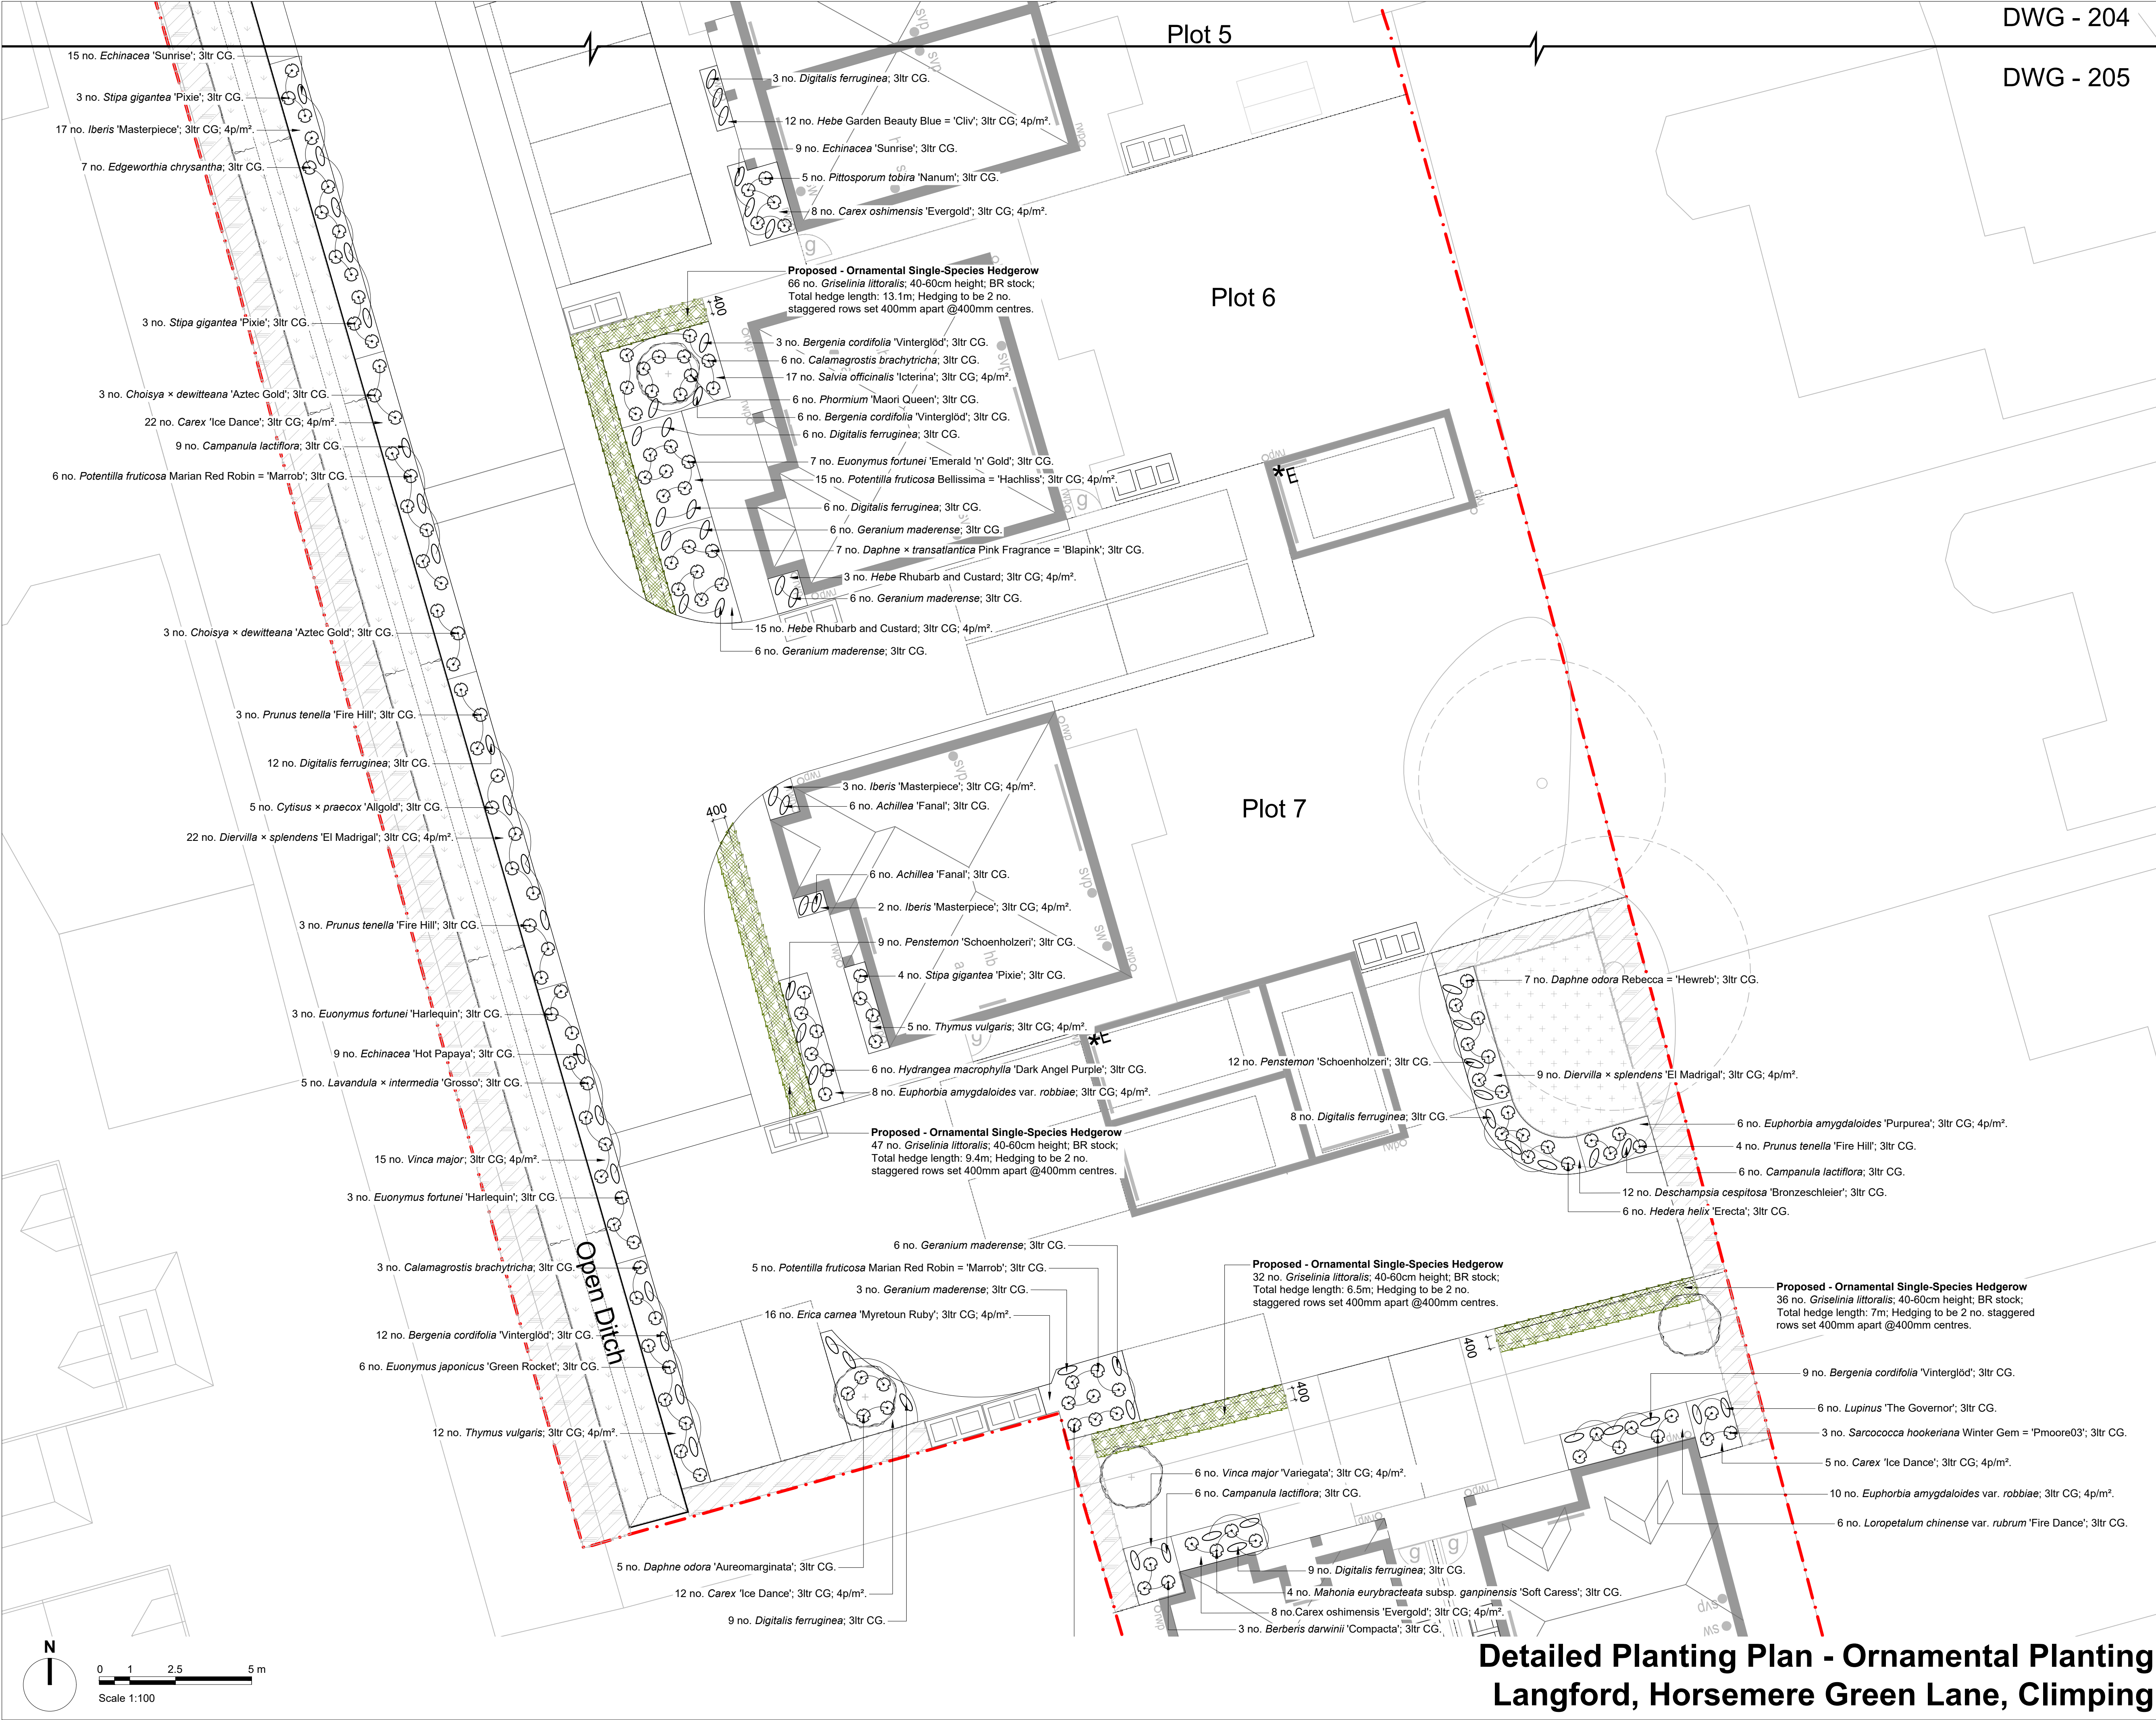

Legend

- Site Boundary
- Proposed - Planting Areas
- Proposed - Ornamental Shrub/ Grasses Planting
- Proposed - Herbaceous Planting
- Proposed Ornamental Single Hedgerow Planting
Hedging stock: 40-60cm height; Hedging to be 2 no. staggered rows set 400mm apart @400mm centres.

Soil Specification

Proposed Ornamental Planting
All proposed Ornamental Planting areas to be minimum 300 mm depth subsoil overlain with a minimum of 300 mm depth of topsoil tested and certified to achieve BS 3882: 2015. Topsoil to be tested and certified by a Soil Scientist.

Mulching
All proposed feature planting areas to be overlain with 75mm depth Ornamental Bark Mulch. Planting areas to be mulched with fine graded ornamental bark mulch; 5 - 35mm nominal particle size; BS4970:1987.

- Notes:**
- Dimensions shall not be scaled.
 - Drawing is to be read in conjunction with all relevant Landscape Architect's drawings and specification.
 - All alternatives to proposed materials to be fit for purpose, of equal quality and subject to Landscape Architect's approval.
 - For Soft Landscape General Arrangement Plan, refer to LLD1762-LAN-DWG-100.
 - For retention and removal of vegetation, refer to LLD1762-ARB-DWG-002 - Tree Protection and Retention Plan.
 - For detailed soft landscape scheme proposals refer to LLD1762-LAN-DWG-201 - Soft Landscape Layout, LLD1762-LAN-DWG-202-203 - Infrastructure Planting Plan, LLD1762-LAN-DWG-204-205 - Ornamental Planting Plan, LLD1762-LAN-SCH-002 - Detailed Planting Schedule and Specification, LLD1762-LAN-SPE-001 - Soft Landscape Specification.
 - Refer to LLD1762-LAN-DWG - Landscape Management Plan.

PLANNING ISSUE

Rev	Description	Date	Initials
01	Planning Issue	18.09.20	ML
00	Planning Issue	10.07.19	ML

LIZARD
Landscape Design and Ecology

The Old Bank, 34 South Street, Tarring, Worthing, West Sussex, BN14 7LH
T: 01903 216033 E: lizardlandscape@btconnect.com W: lizardlandscape.co.uk

Client MJH Executive Homes Ltd			
Project Title and Location Langford			
Horsemere Green Lane, Climping			
Drawing Title Detailed Planting Plan			
Ornamental Planting			
Scale 1:100@A1	Drawn ML	Approved JJ	Date 10.07.2020
Drawing No LLD1762-LAN-DWG-205	Revision 01		

**Detailed Planting Plan - Ornamental Planting
Langford, Horsemere Green Lane, Climping**