


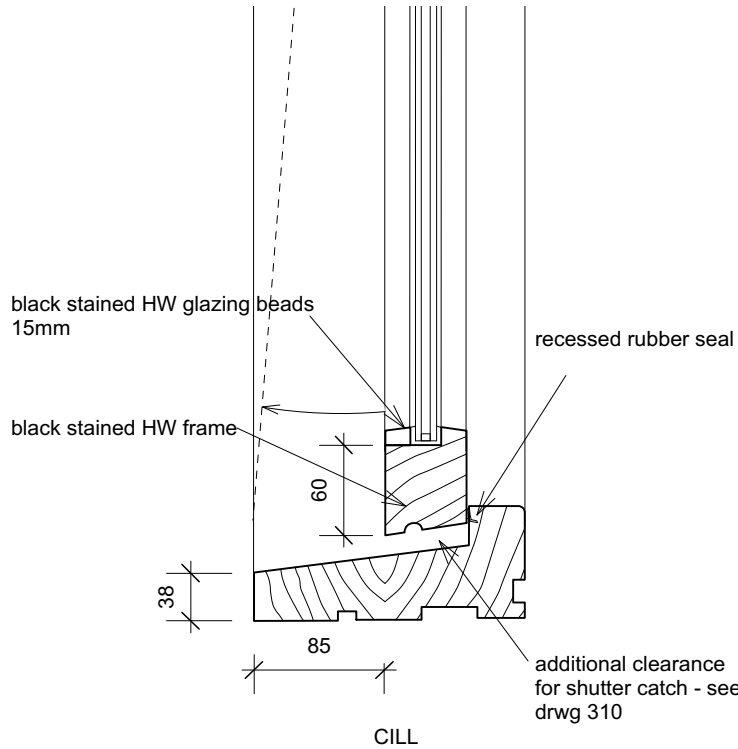
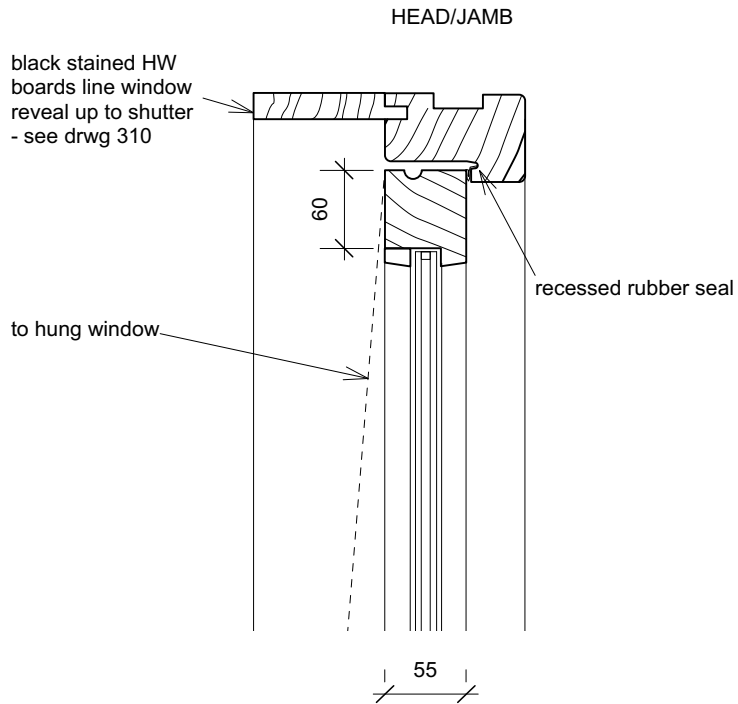
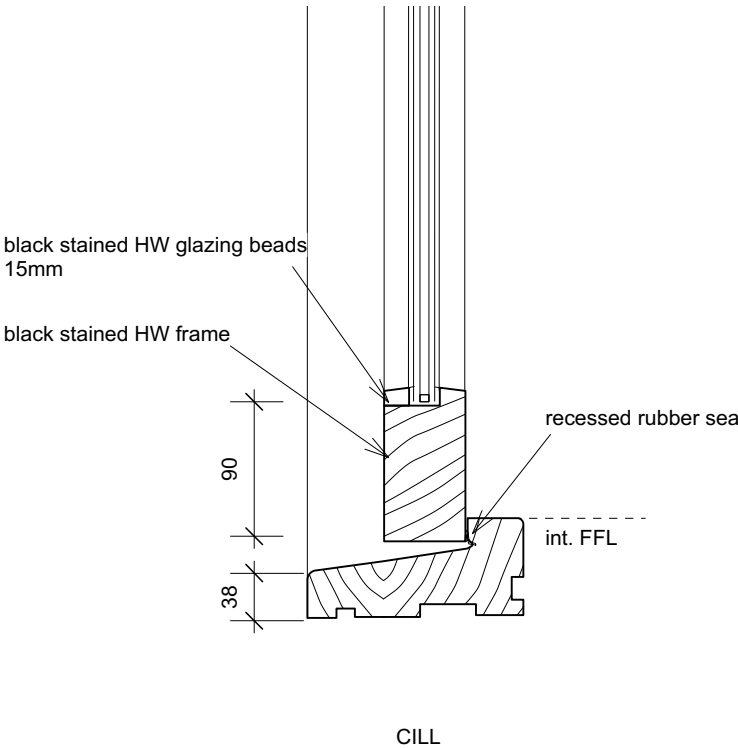


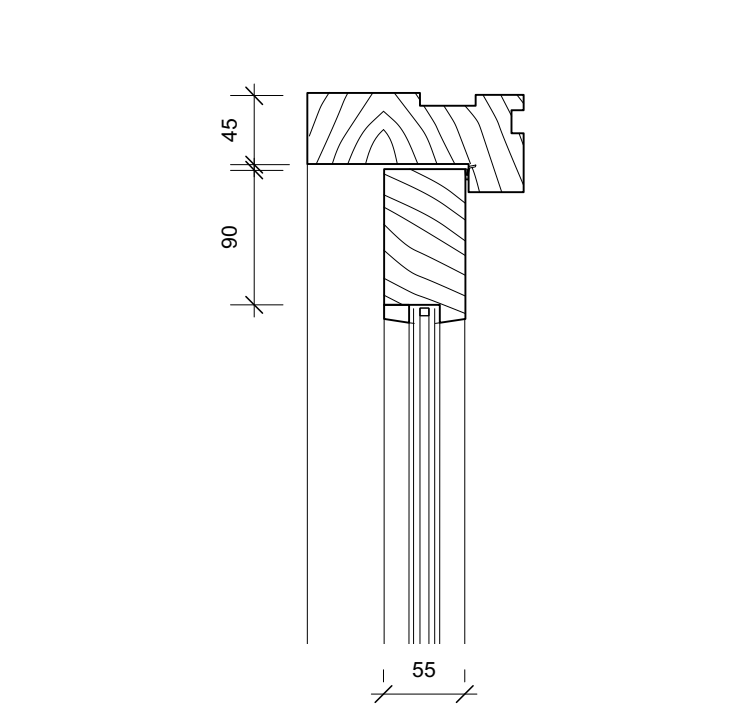

Detail D1 Hardwood Casement Window

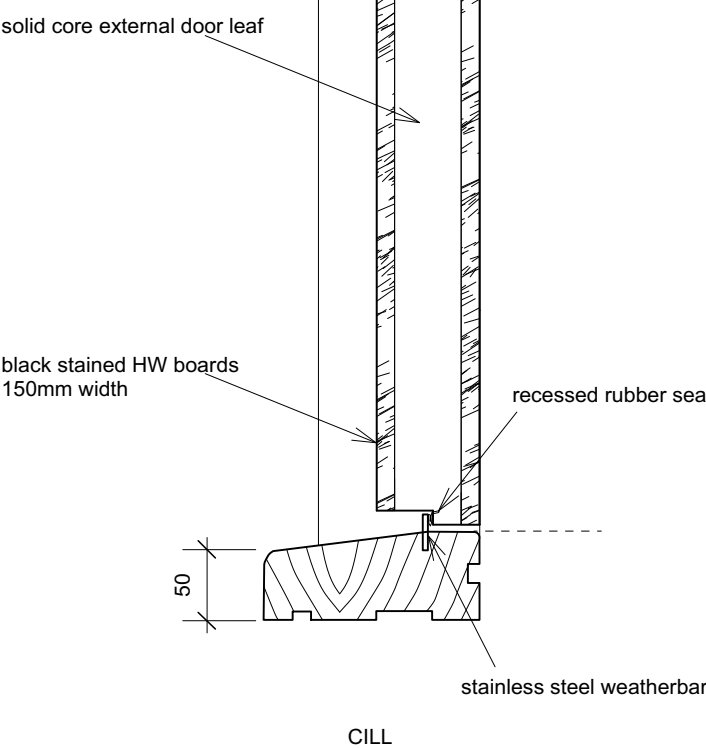

Detail D3 Patio Doors

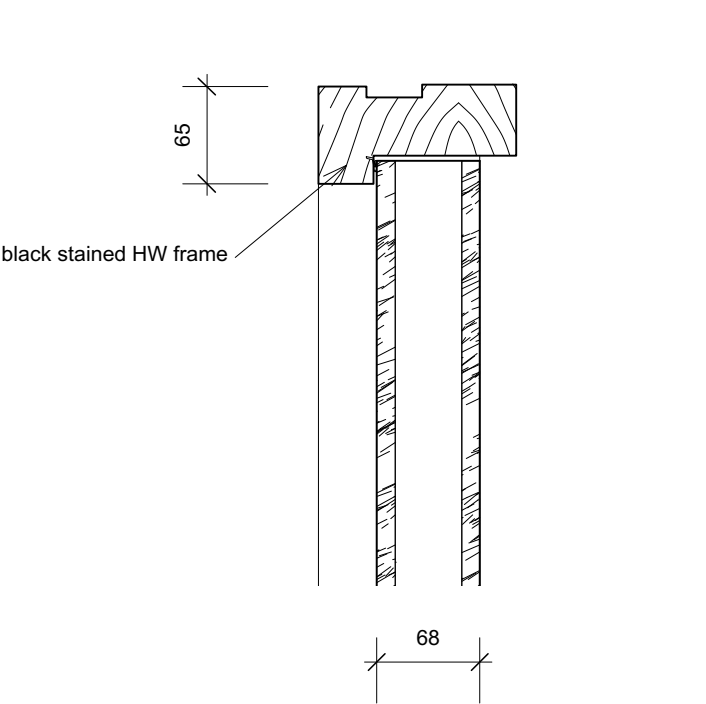

Detail D4 External Entrance Doors

MILL COTTAGE: DOORS AND WINDOW DETAILS 1:5 @ A3

Notes:
See also drawing 310 showing frame in-situ with shutters and cladding
Dimensions shown are design intent - joiner to confirm

status	FOR PLANNING	ARCHITECTS	
revisions		25 Links Yard. Spelman St. London E1 5LX tel 020 7539 3686 fax 020 7539 3687 mail@featherstoneyoung.com www.featherstoneyoung.com	
B	9.07.19 Minor Amendments	FeatherstoneYoung	
		job	Mill Cottage, Clymping Mill
		address	Climping
		dwg title	Window Details
		scale	1:5/A3
		date	05/19
CLI	09 002	B	
job reference	drawing number	revision	