
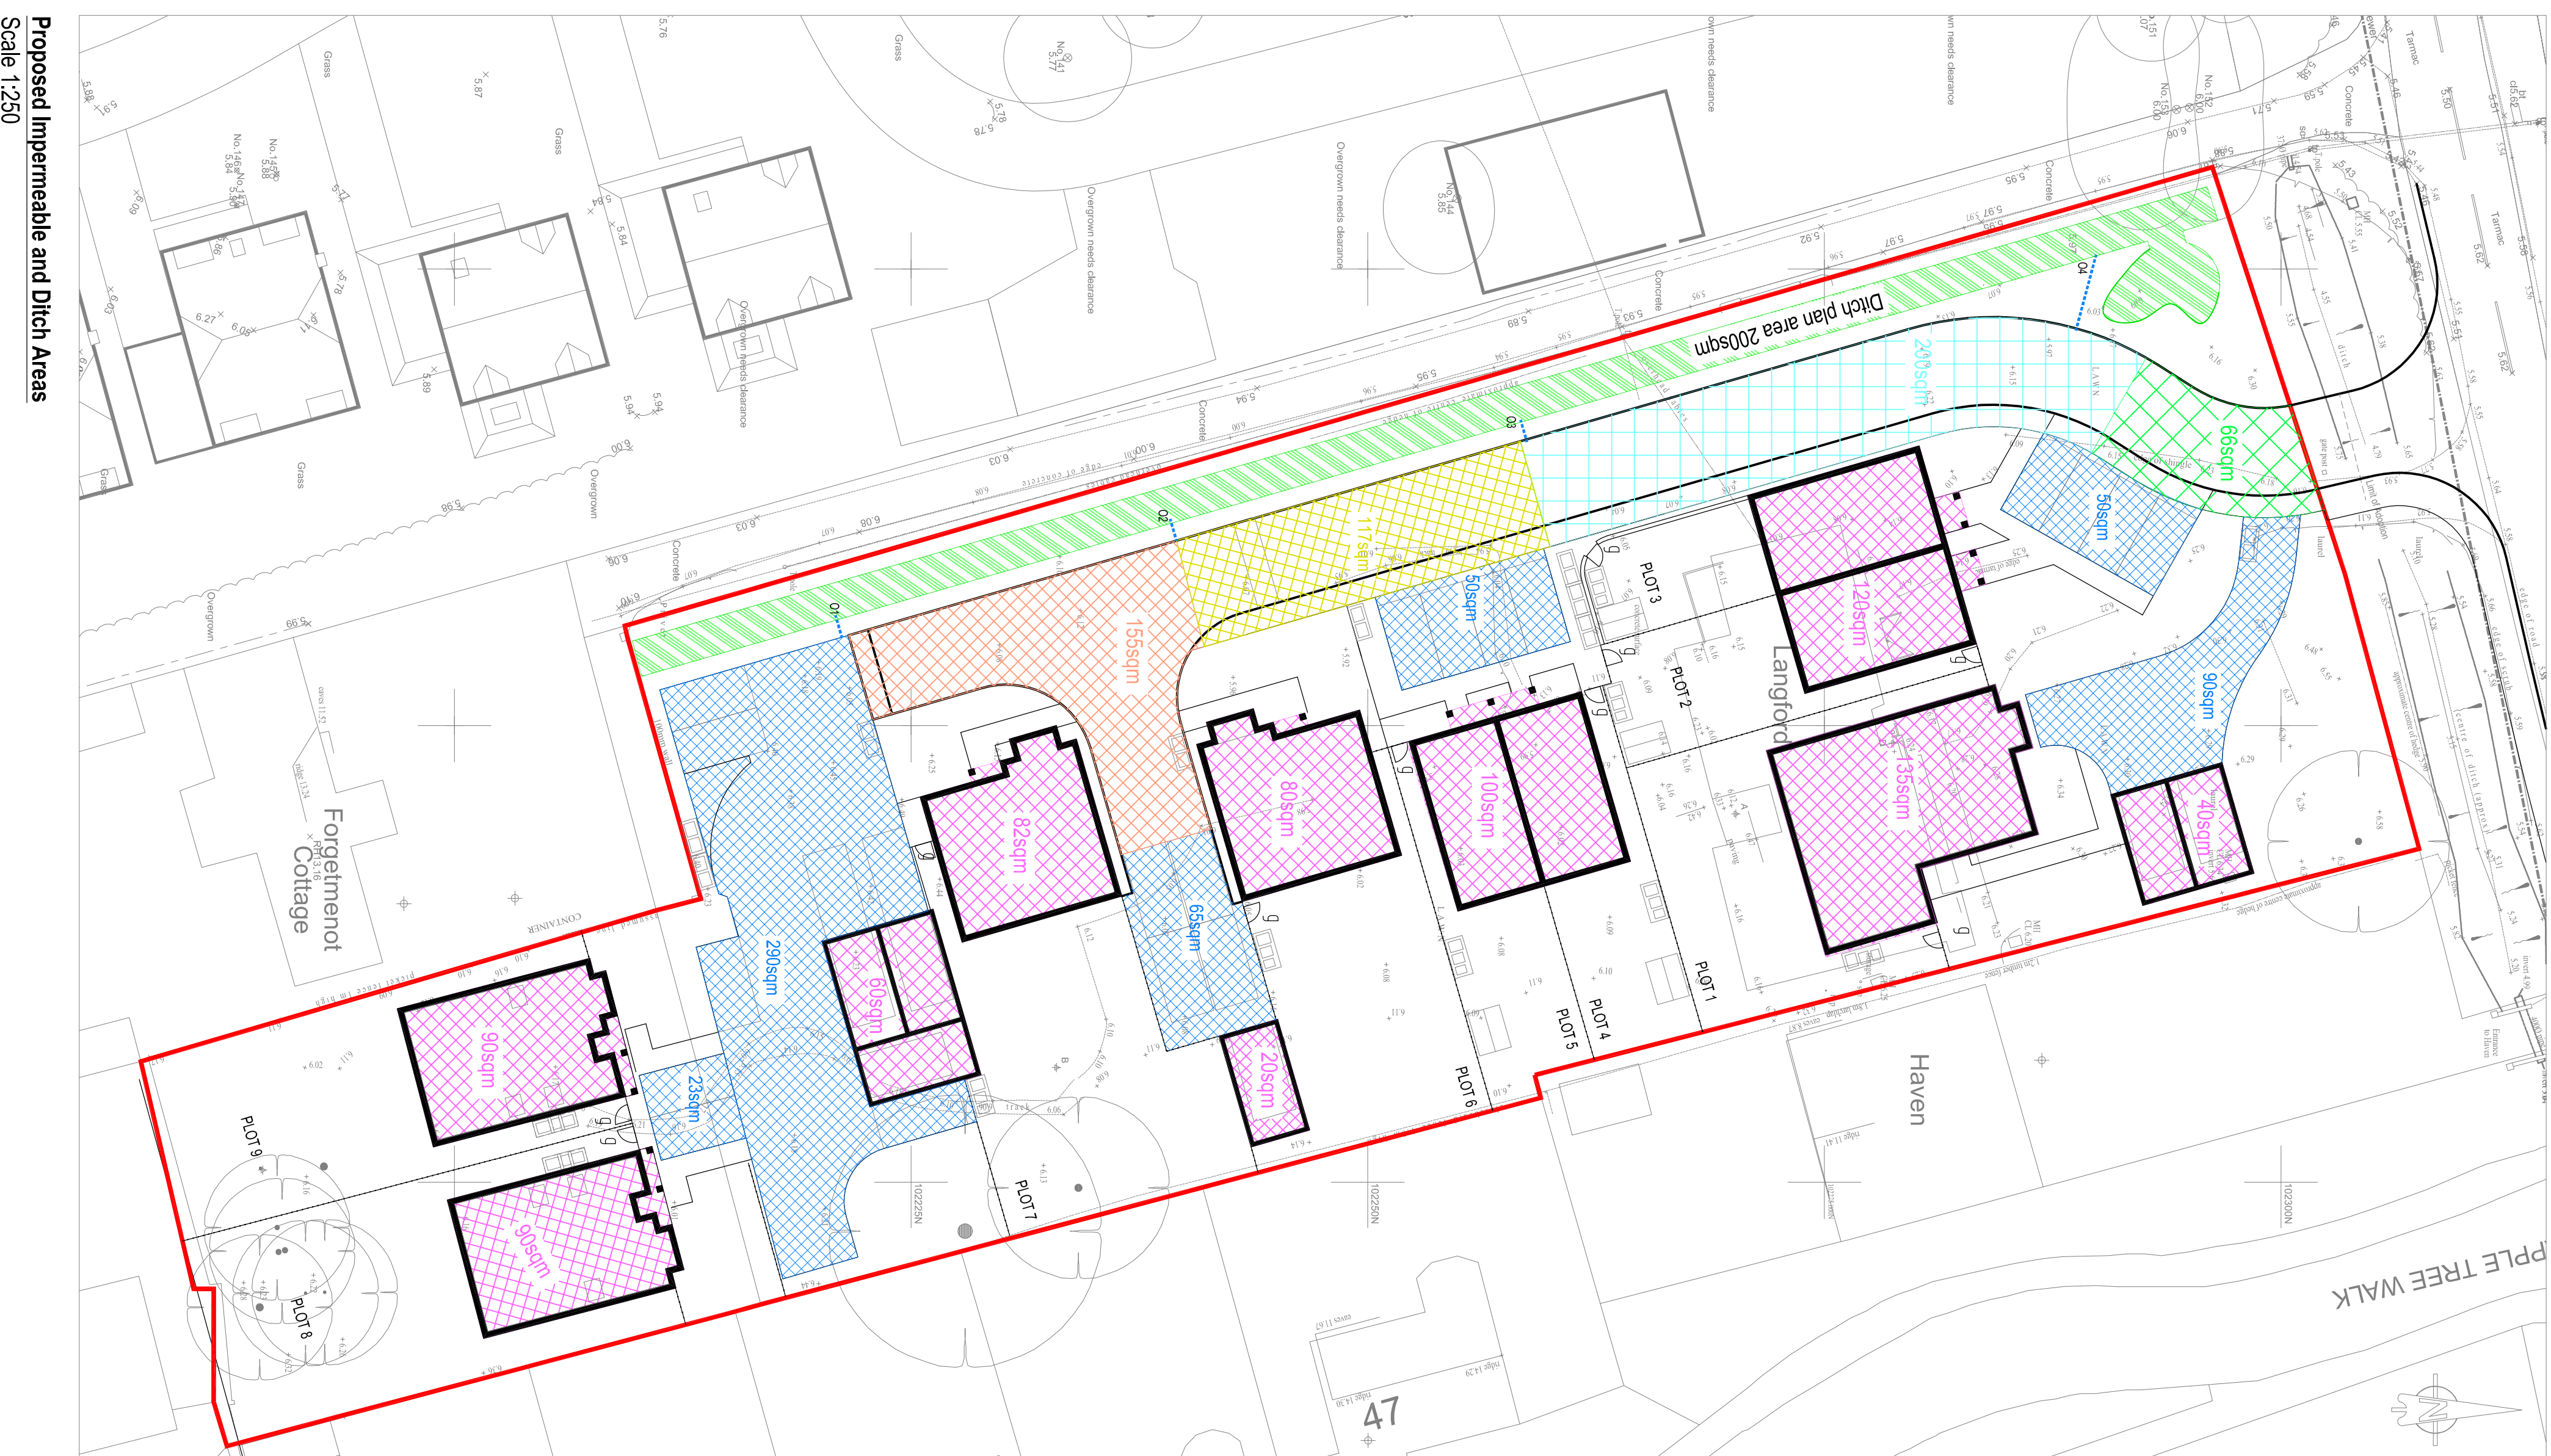


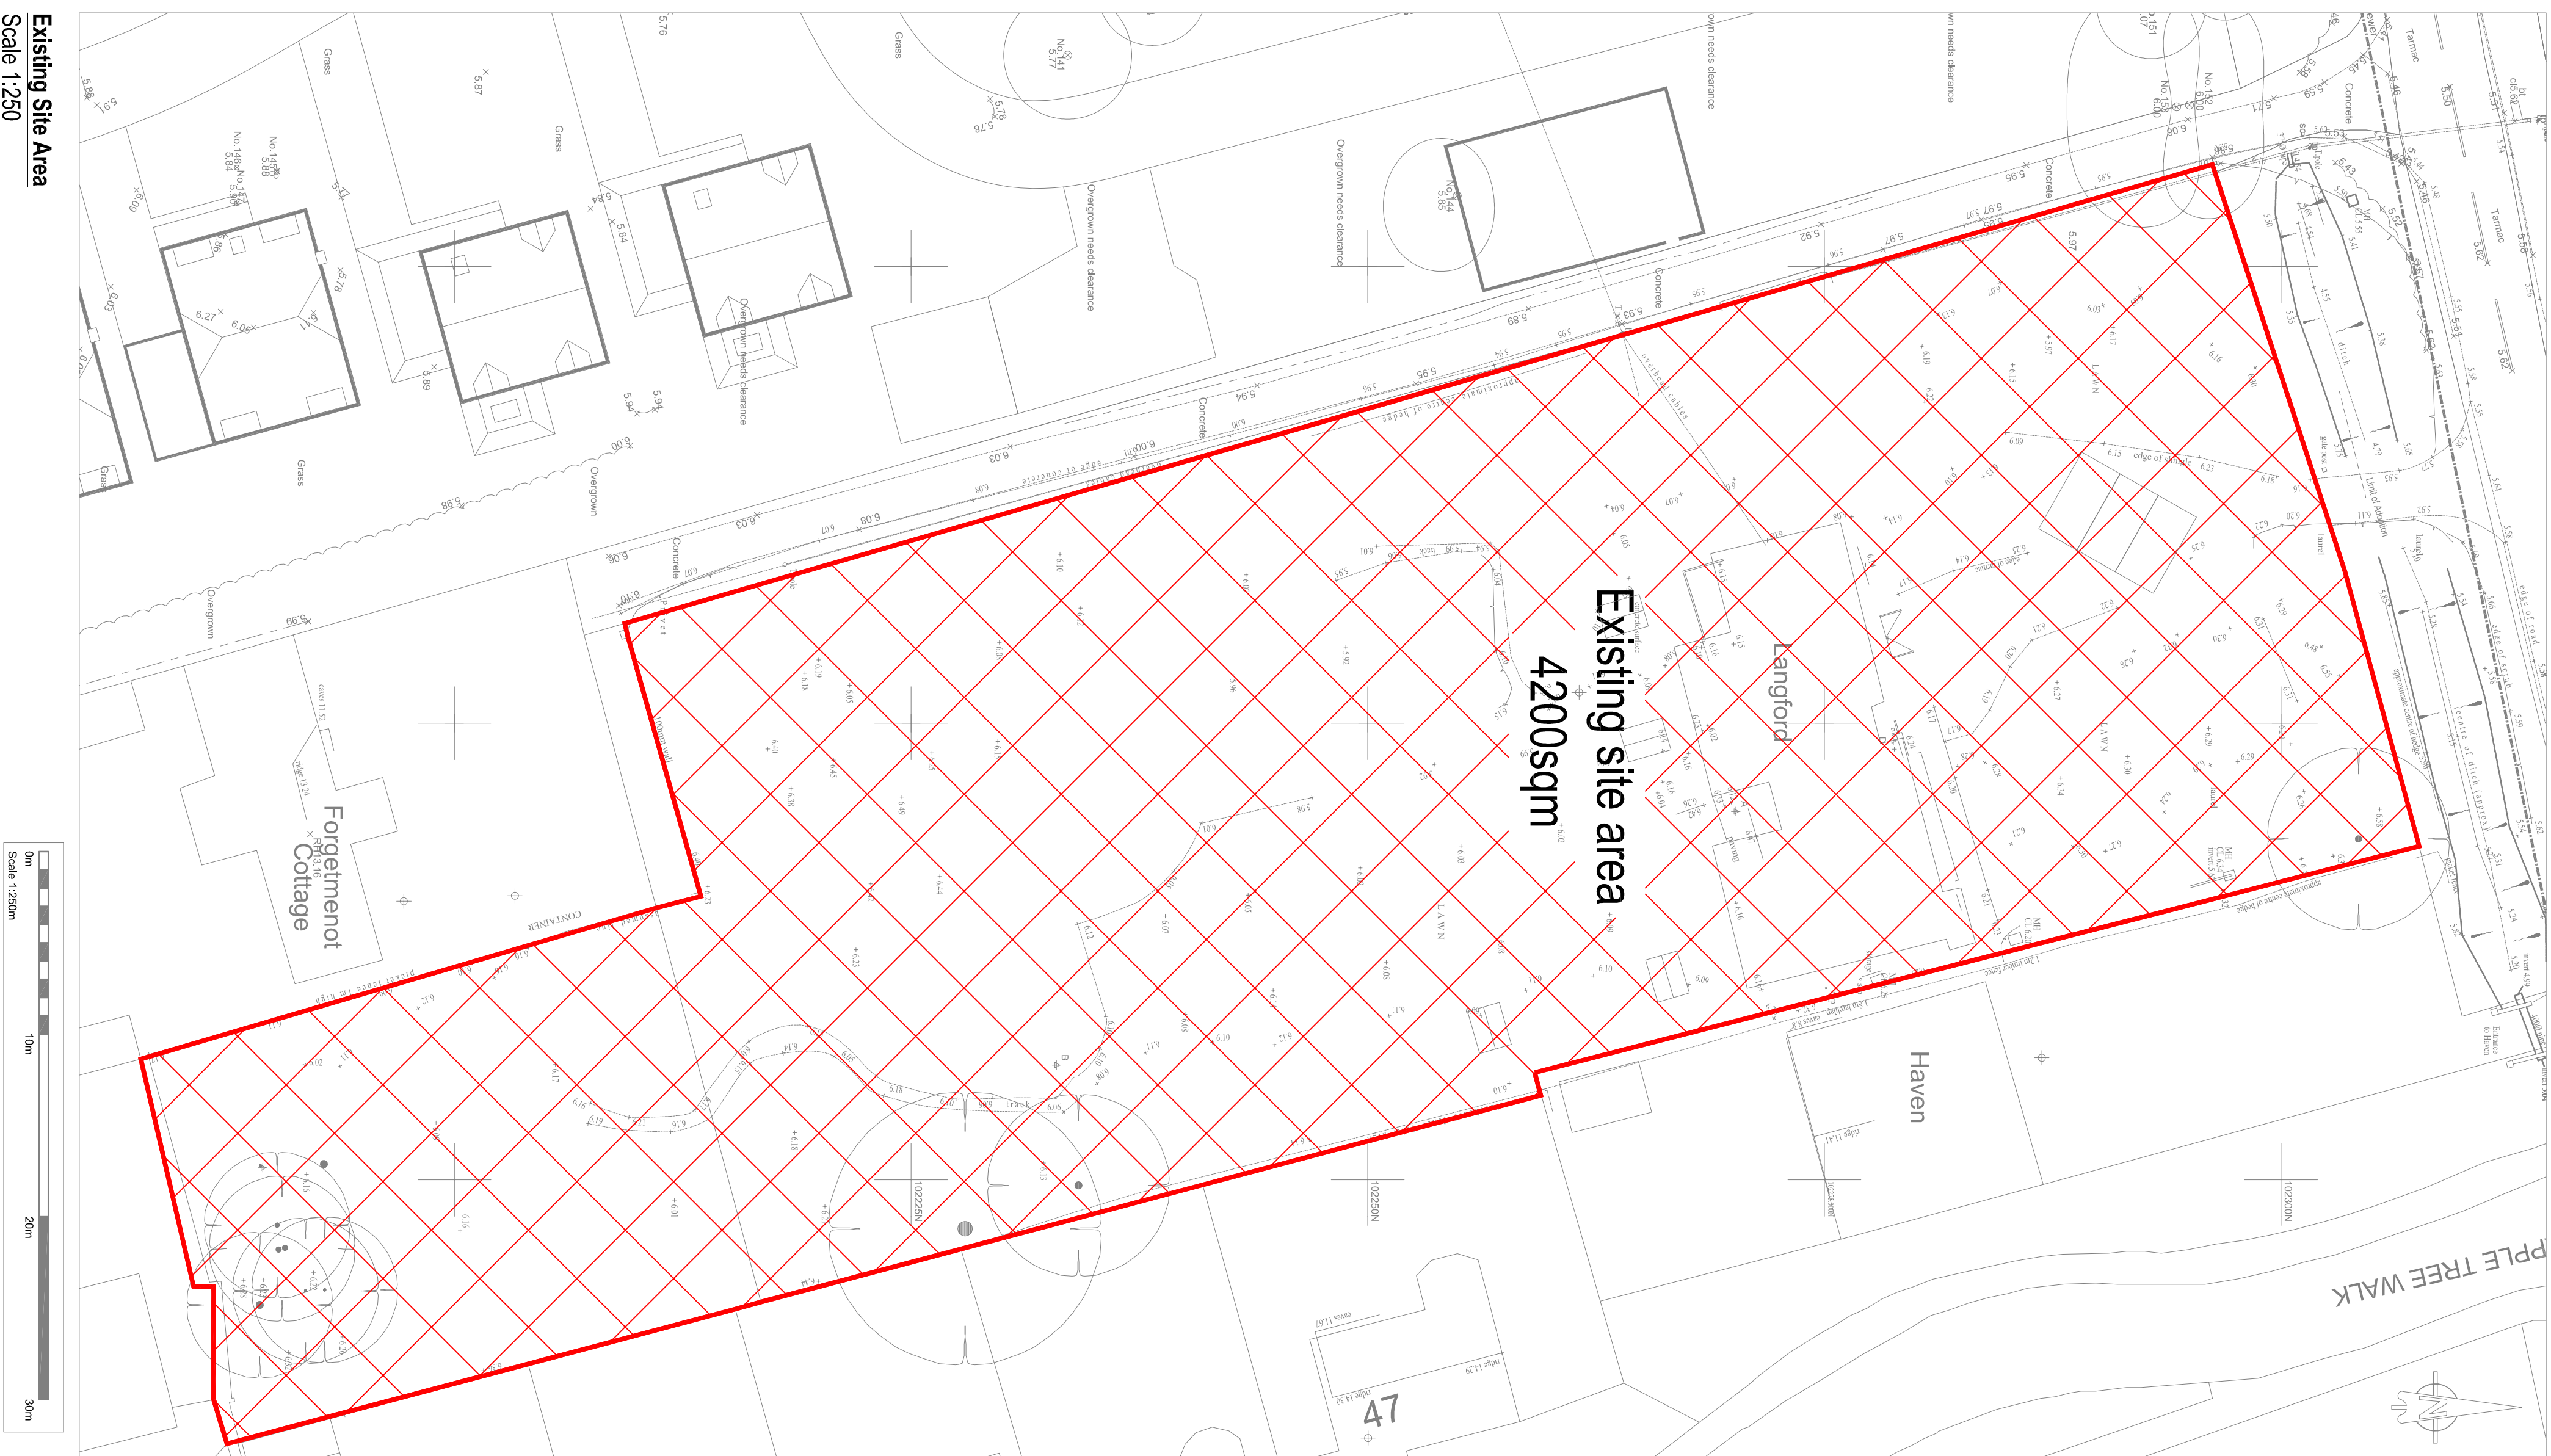

AREAS CONTRIBUTING TO DISCHARGE	
Discharging to Ditch	
Access Road (CHU-20).....	68sqm
Houses.....	17sqm
Ditch Plan Area+Pond.....	208sqm
Total.....	1083sqm
Discharging through O1	
Dives/Parking.....	313sqm
Total.....	313sqm
Plan area of Storage.....	291sqm
Depth of Storage.....	0.3m
Discharging through O2	
Access Road (CH7.3-30)B4.....	155sqm
Dives/Parking.....	65sqm
Total.....	220sqm
Plan area of Storage.....	155sqm
Depth of Storage.....	0.4m
Discharging through O3	
Access Road (CH5.7-7.3).....	171sqm
Dives/Parking.....	51sqm
Total.....	167sqm
Plan area of Storage.....	84.6sqm
Depth of Storage.....	0.4m
Discharging through O4	
Access Road (CH20-55.7).....	208sqm
Dives/Parking.....	14sqm
Total.....	346sqm
Plan area of Storage.....	161sqm
Depth of Storage.....	0.4m

[illegible]