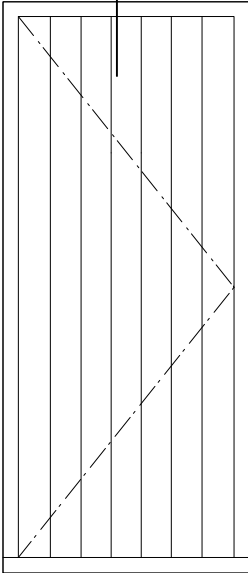
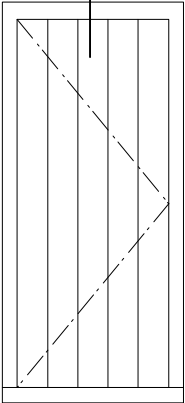


09_002 / D4  DG01 & DG04 FINISH: IRONMONGERY: Hardwood Solid Core Plank Door Black stained HW boards Bronze external hinges, bronze lever handle, Mortice latchlock, Mortice deadlock with thumbturn	09_002 / D4  DG02 FINISH: IRONMONGERY: Hardwood Solid Core Plank Door (utility) Black stained HW boards Bronze external hinges Mortice deadlock with thumbturn		
--	--	--	--

MILL COTTAGE: EXTERNAL DOORS 1:25 @ A3

Note: Shutters to ALL glazed openings - see elevations and detail drwg 310
All dimensions are advisory - all openings to be surveyed prior to manufacture
All subject to sample approval and sign off by client/architect

status	FOR PLANNING		ARCHITECTS		 FeatherstoneYoung
revisions			25 Links Yard. Spelman St. London E1 5LX tel 020 7539 3686 fax 020 7539 3687 mail@featherstoneyoung.com www.featherstoneyoung.com		
B	9.07.19 Minor Amendments		job Mill Cottage, Clymping Mill		
			address Climping		
			dwg title Ext. Door Schedule		
			scale 1:25/A3		date 05/19
			CLI	09 003	B
			job reference		