


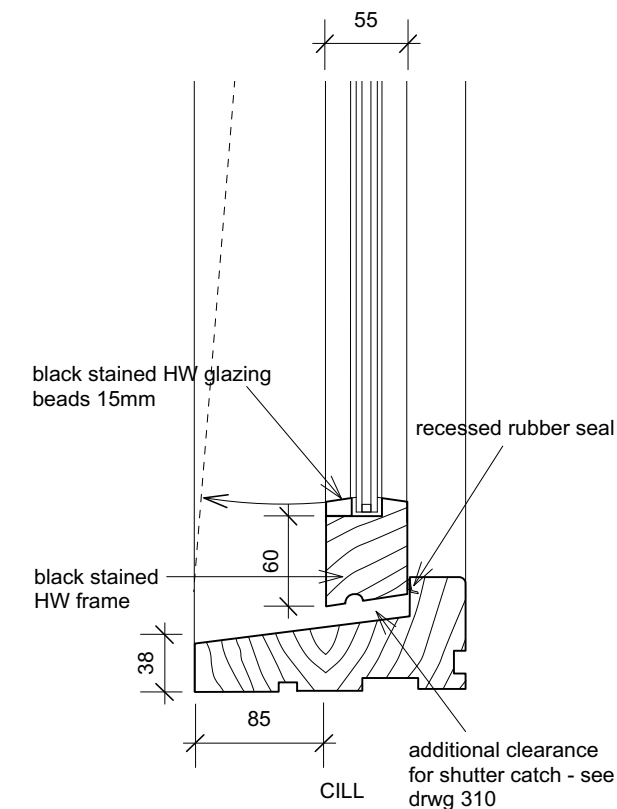
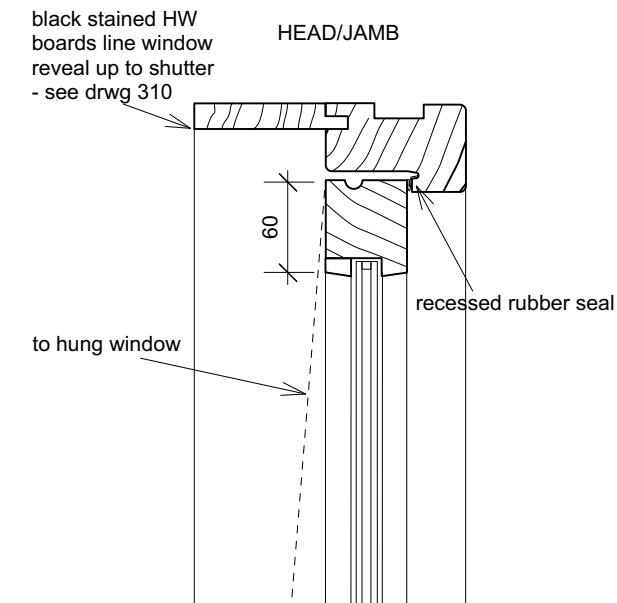
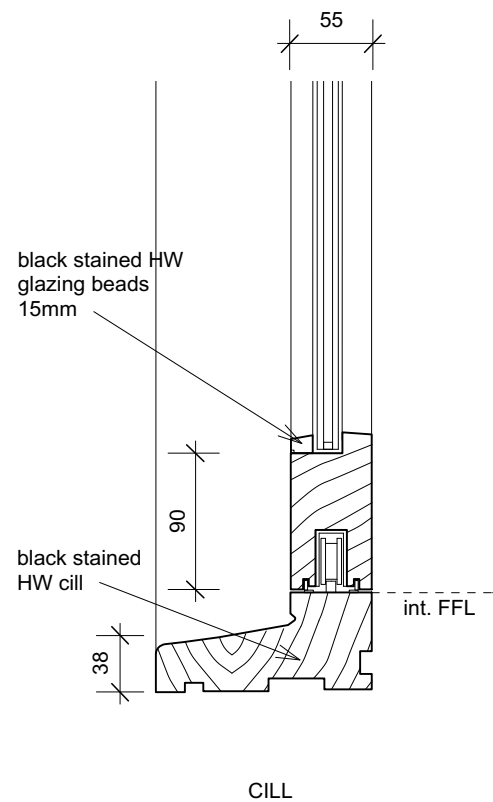


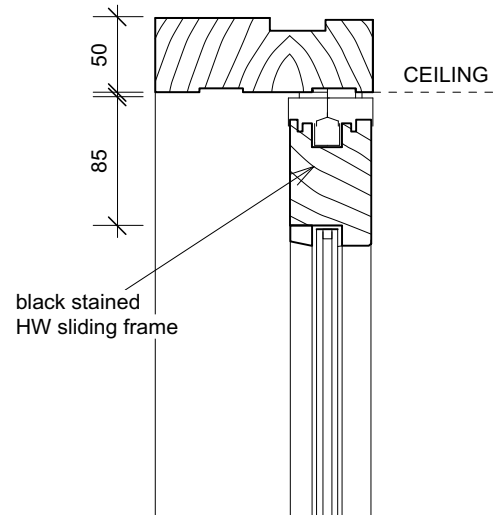



Detail D1 Hardwood Casement Window

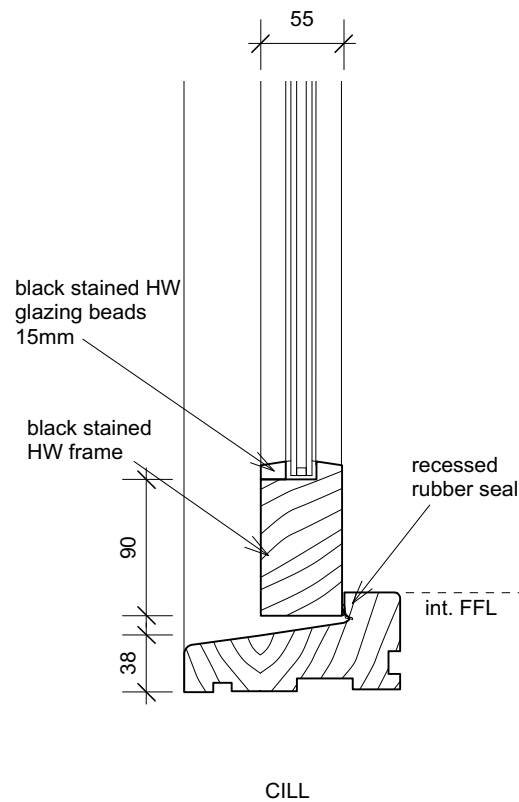



Detail D2 Sliding Doors

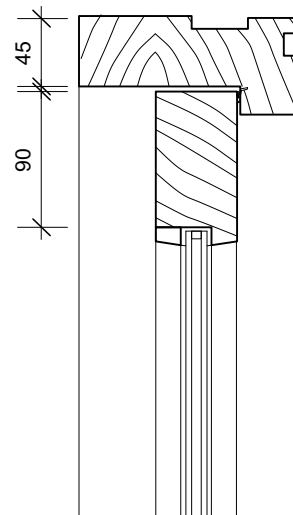

Detail D3 Patio Doors

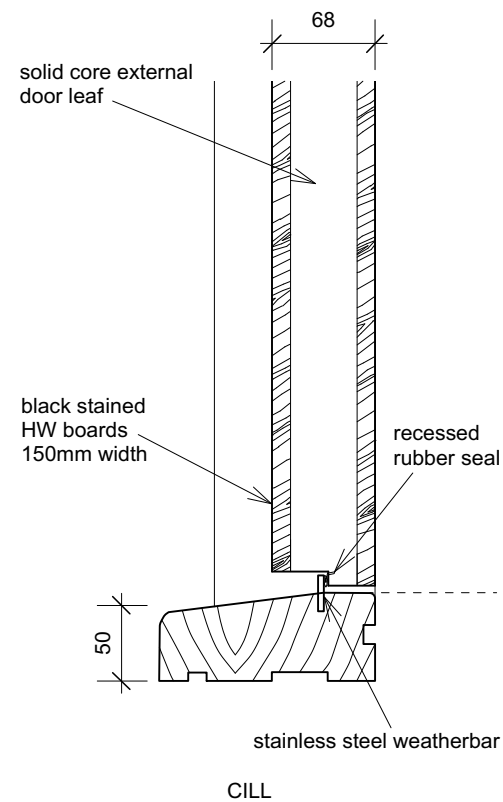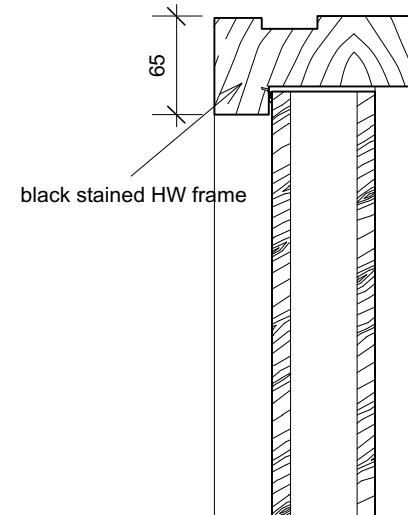

Detail D4 External Entrance Doors

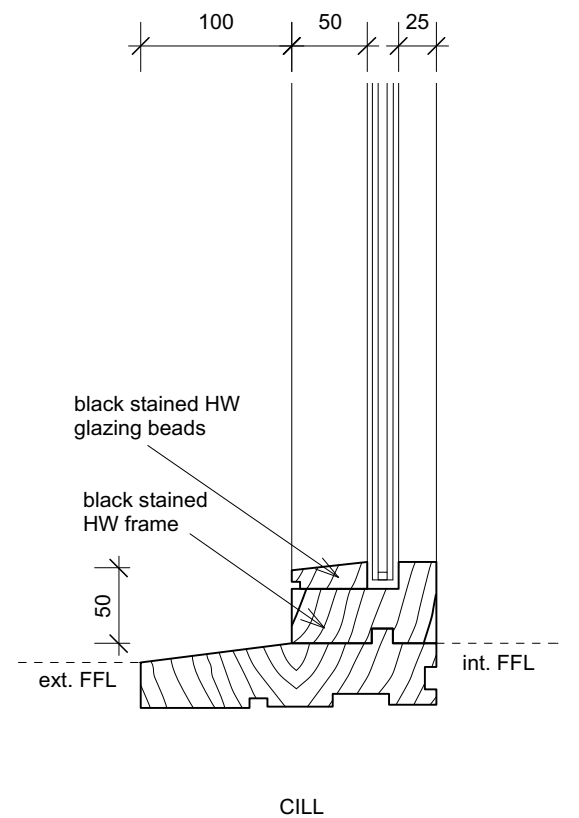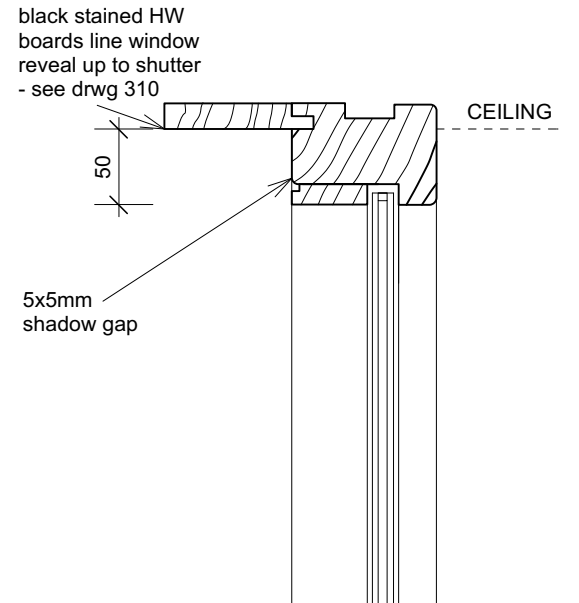

Detail D5 Fixed Windows

THATCH COTTAGE: DOORS AND WINDOW DETAILS 1:5 @ A3

status	FOR PLANNING			
revisions	25 Links Yard. Spelman St. London E1 5LX tel 020 7539 3686 fax 020 7539 3687 mail@featherstoneyoung.com www.featherstoneyoung.com ARCHITECTS FeatherstoneYoung			
	job Thatch Cottage, Clymping Mill			
	address Climping			
	dwg title Window Details			
	scale 1:5/A3 date 05/19			
	CLI	09 006		-
	job reference	drawing number	revision	