



BUILDING, ENGINEERING AND OPERATIONS
TO BE CARRIED OUT ONLY BETWEEN THE
HOURS OF 0800 - 1800 MONDAY TO FRIDAY
0800 - 1300 ON SATURDAYS AND SHALL NOT
BE CARRIED OUT AT ANY TIME ON SUNDAYS
OR PUBLIC HOLIDAYS. CONTRACTOR TO
FOLLOW BRITISH STANDARDS CODE OF
PRACTICE FOR NOISE AND VIBRATION
CONTROL ON CONSTRUCTION AND OPEN
SITES


REFER TO FOLLOWING DOCUMENTATION
PRIOR TO UNDERTAKING ANY WORKS ON
SITE;

- LIZARD ARBORICULTURAL IMPACT
ASSESSMENT AND METHOD STATEMENT_20
MAY 2019 LLD1488-ARB-REP-001
- TREE PROTECTION PLAN SHEET 1 & 2
LLD1483-ARB-DWG-003 & 004 REV01 FOR
PROTECTION MEASURES
- TREE CONSTRAINTS PLAN SHEET 1 & 2
LLD1483-ARB-DWG-001 & 002 REV01

TREE PROTECTION ZONES ARE INDICATIVE
 REFERENCE SHOULD BE MADE TO LIZARD
 TREE PROTECTION PLANS FOR ACTUAL
 ZONING



notes:

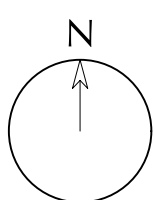

revisions:

◆◆◆◆◆◆◆◆

to place a revision insert a 'A1REV' block

NOTE: The contractor is responsible for checking all site dimensions and levels. These should be checked prior to the ordering of any components and before the commencement of the works. All discrepancies should be brought to the attention of the Contract Administrator

Herringgate
Scyld
Horsmere Green Lane
drawing information title:

title:	Site Compound Plan Sheet 1 of 3
status:	Planning
date:	October 2020
scale:	NTS
drawn:	GR
chk'd:	SCR



Refer to Tree Protection Plan
sheet 1 & 2
LLD1483-ARB-DWG-003 & 004
rev01 for protection measures