
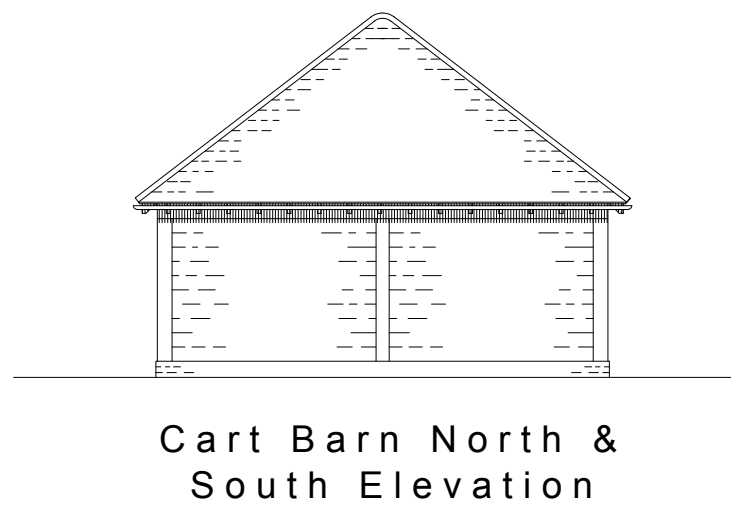
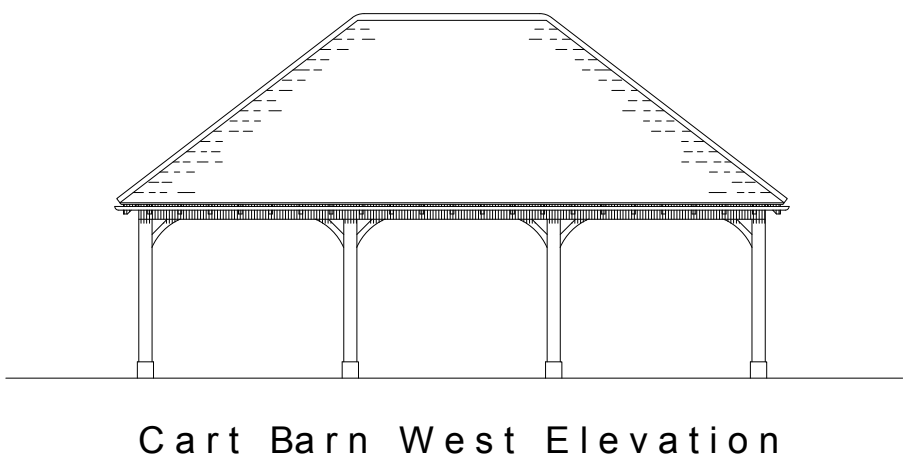
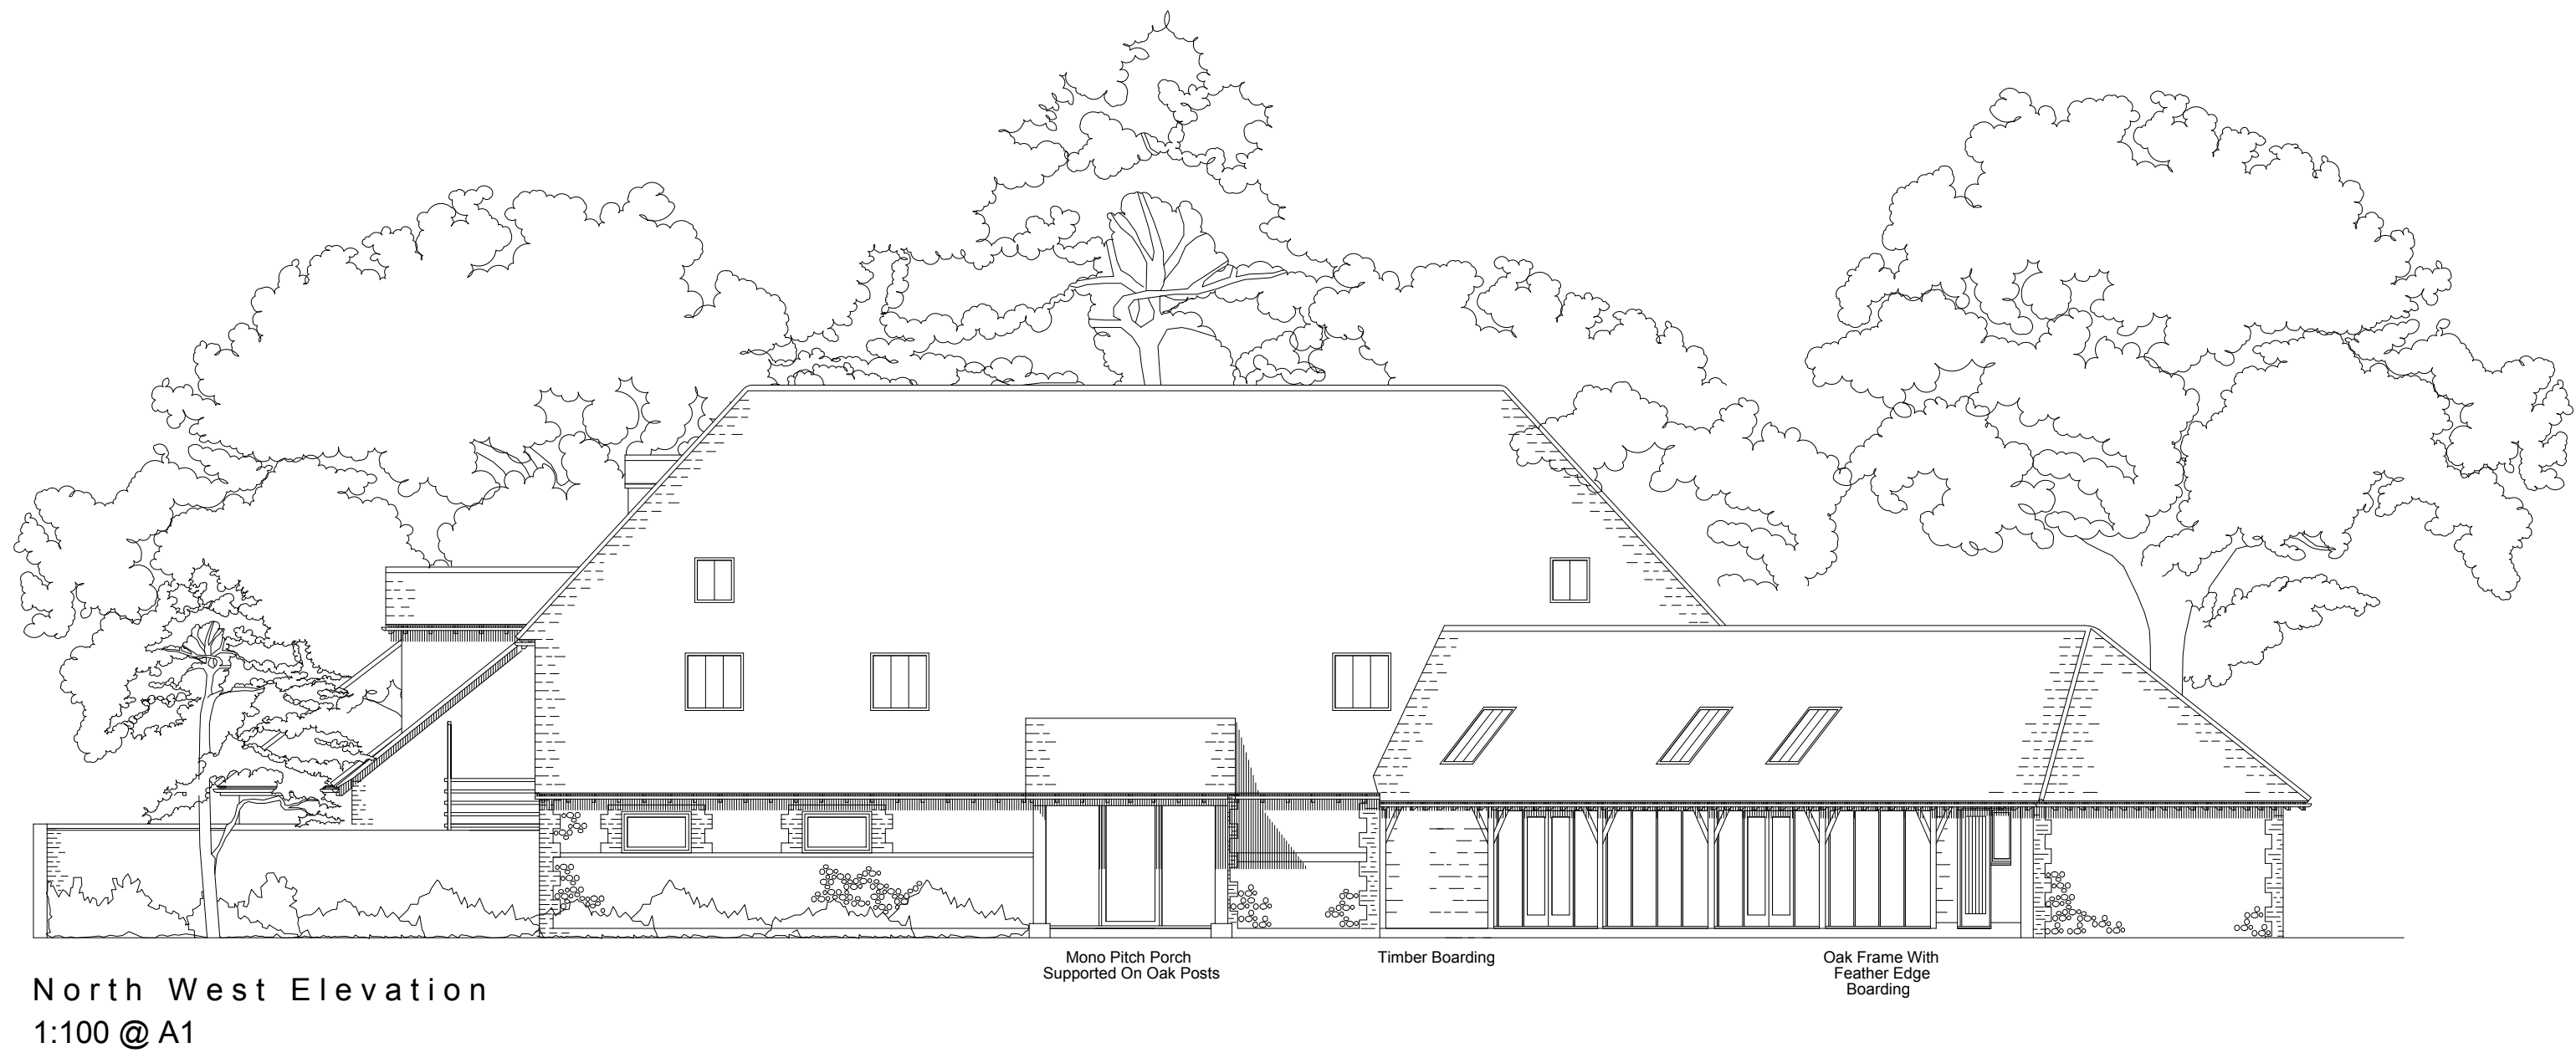
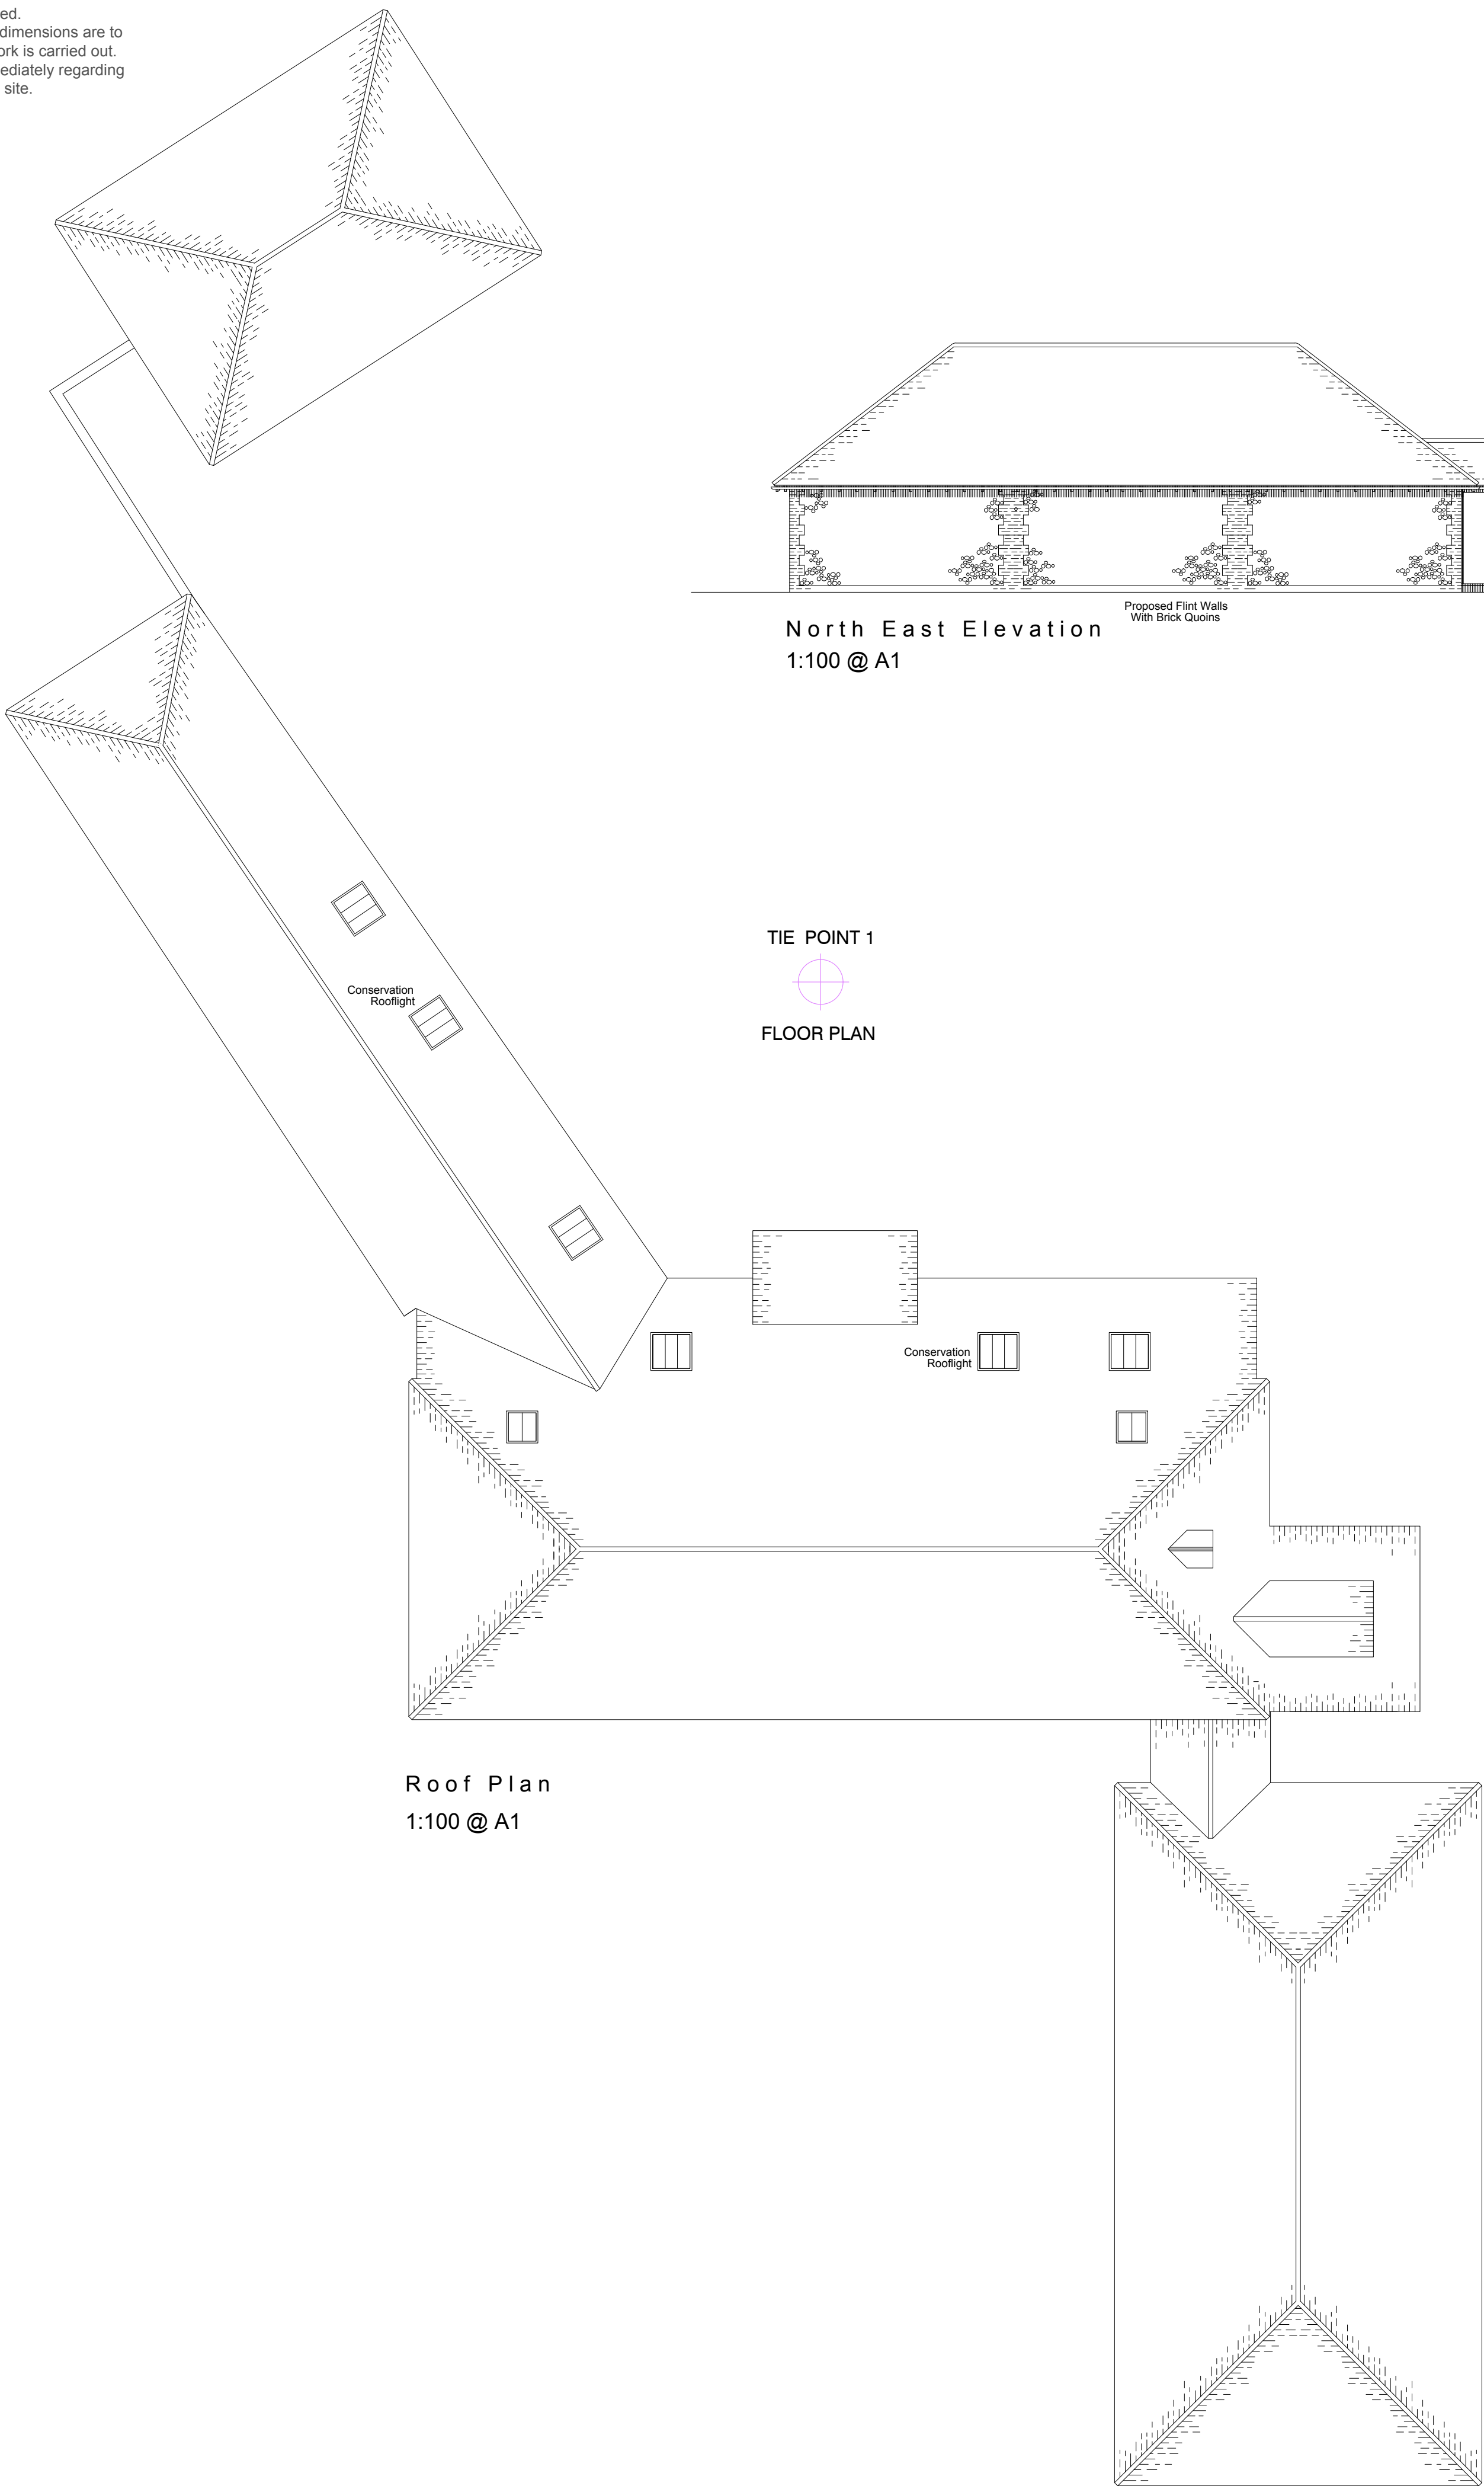


© jbArchitecture, all rights reserved.  
Use figured dimensions only. All dimensions are to  
be checked on site before any work is carried out.  
Please contact the Architect immediately regarding  
any discrepancies discovered on site.

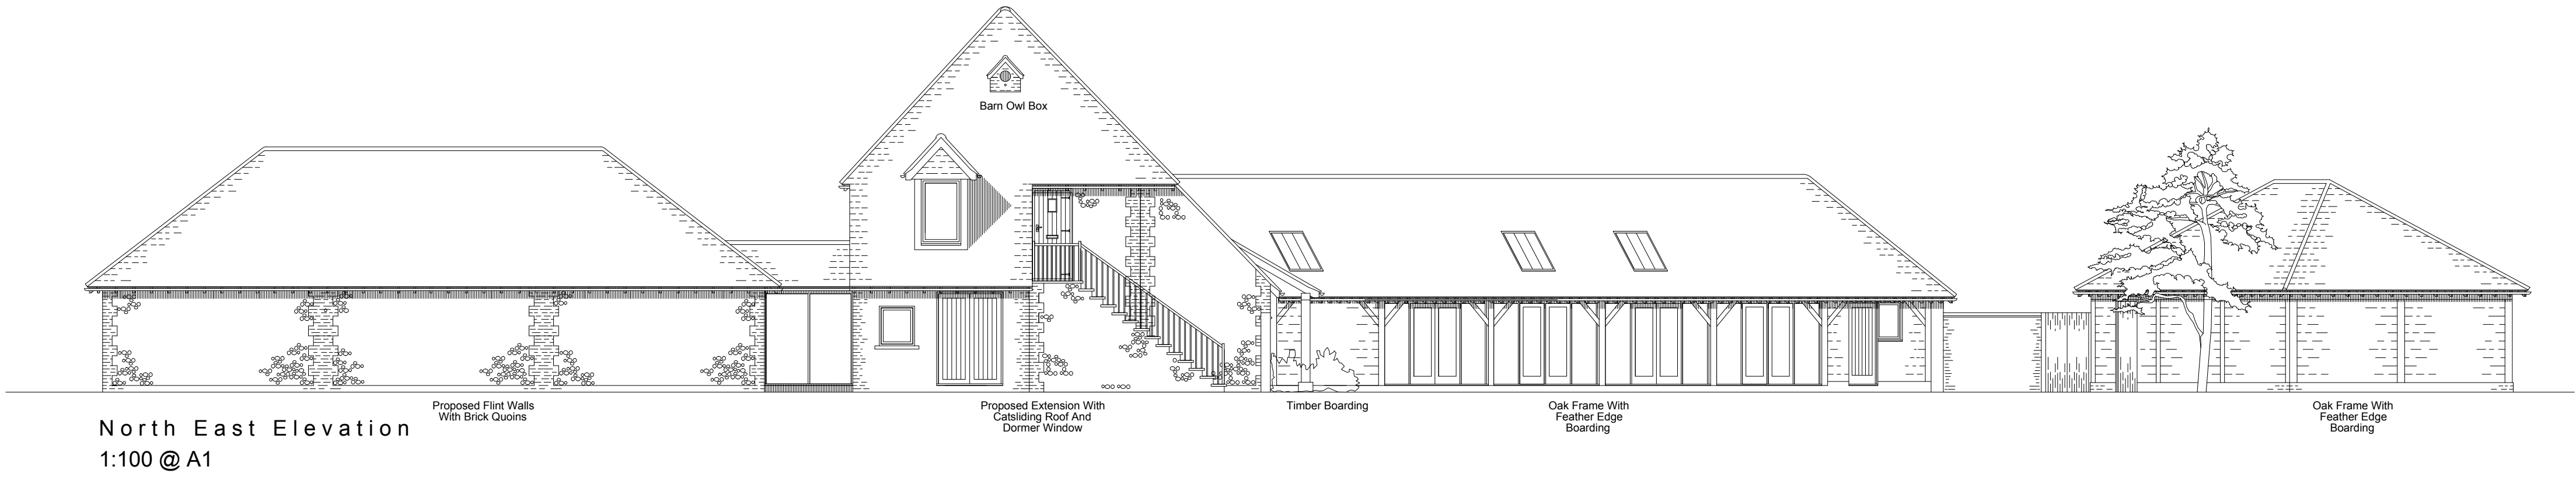

| Rev.   | Notes             | Date     |
|---|-------------------|----------|
| <br><b>JB<br/>ARCHITECTURE</b><br>The Bricks, Manor Farm Barns<br>Chichester, West Sussex,<br>PO20 7PL<br>T: 01243 785342<br>E: admin@jbarch.co.uk<br>W: www.jbarch.co.uk |                   |          |
| Project<br>RYEBANK FARMHOUSE<br>New Barn,<br>Grevatts Lane,<br>Climping, BN17 5RF   |                   |          |
| Drawing<br>Proposed<br>Plans & Elevations   |                   |          |
| Drawn By<br>JP   | Scale<br>As Shown | Revision |
| Date<br>July 2019   |                   |          |
| Drawing No.<br>P02 - P3   |                   |          |