


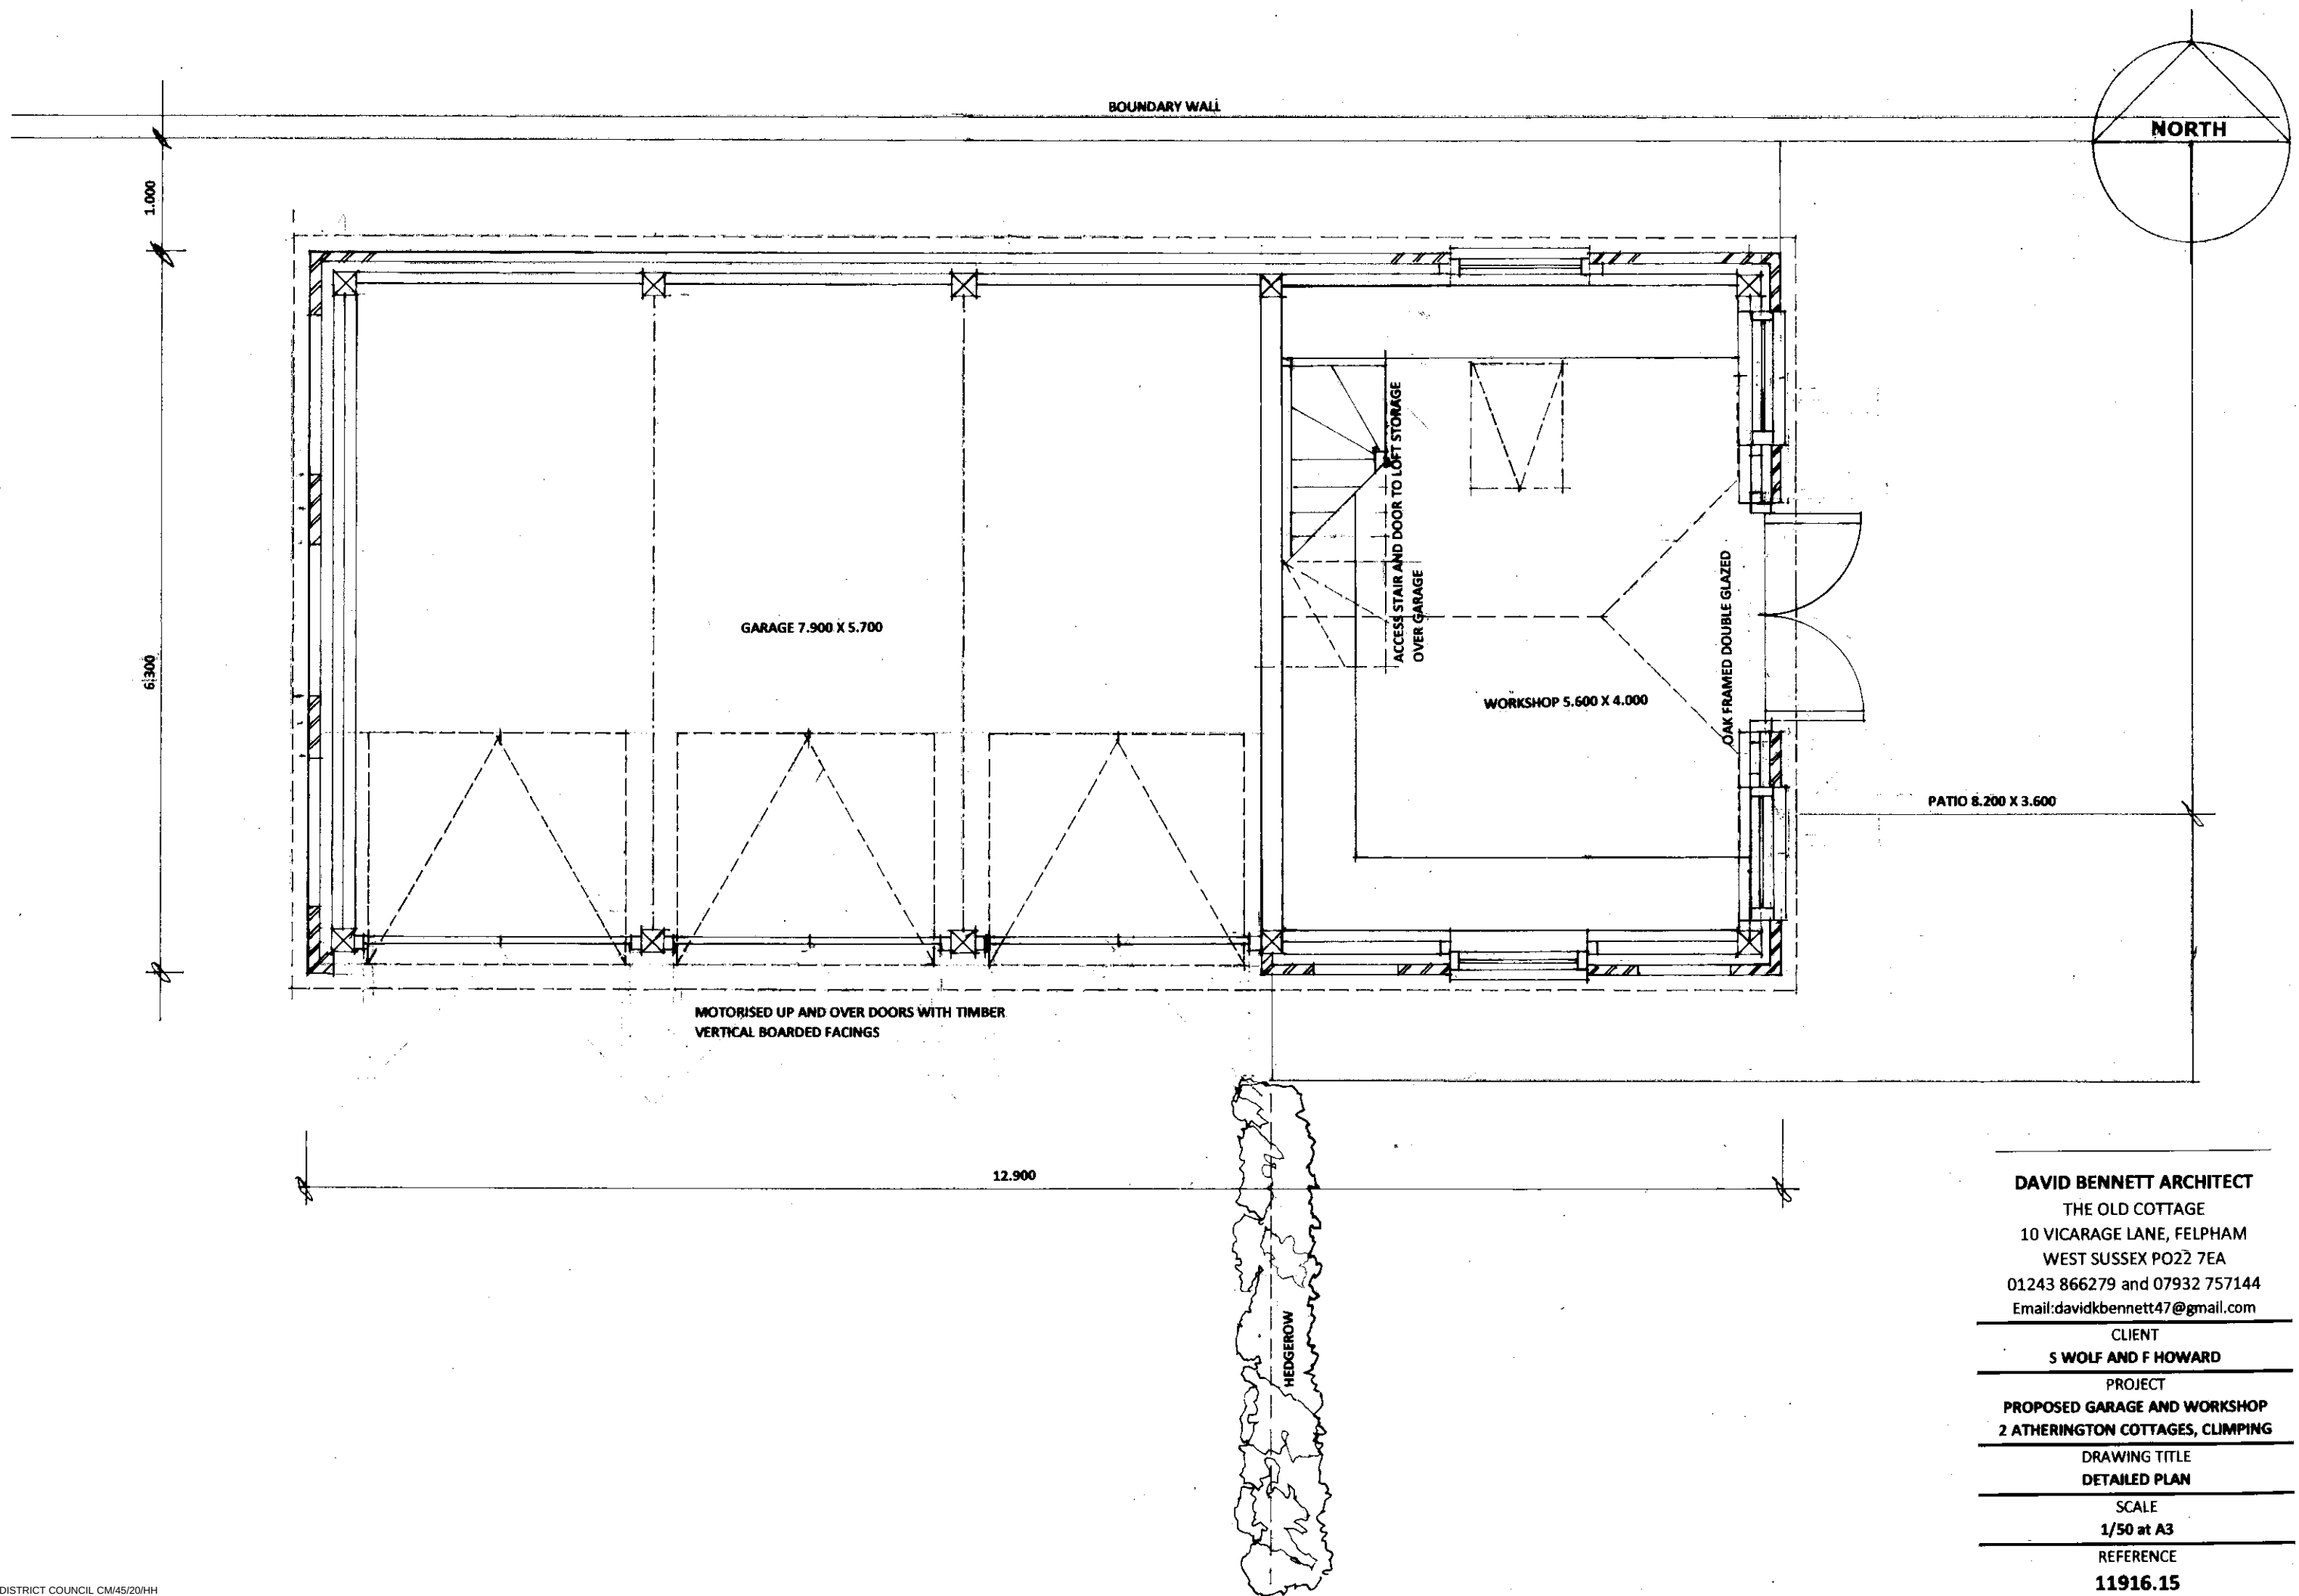

DAVID BENNETT ARCHITECT
THE OLD COTTAGE
10 VICARAGE LANE, FELPHAM
WEST SUSSEX PO22 7EA
01243 866279 and 07932 757144
Email: davidkbennett47@gmail.com
CLIENT
S WOLF AND F HOWARD
PROJECT
PROPOSED GARAGE AND WORKSHOP
2 ATHERINGTON COTTAGES, CLIMPING
DRAWING TITLE
DETAILED PLAN
SCALE
1/50 at A3
REFERENCE
11916.15