


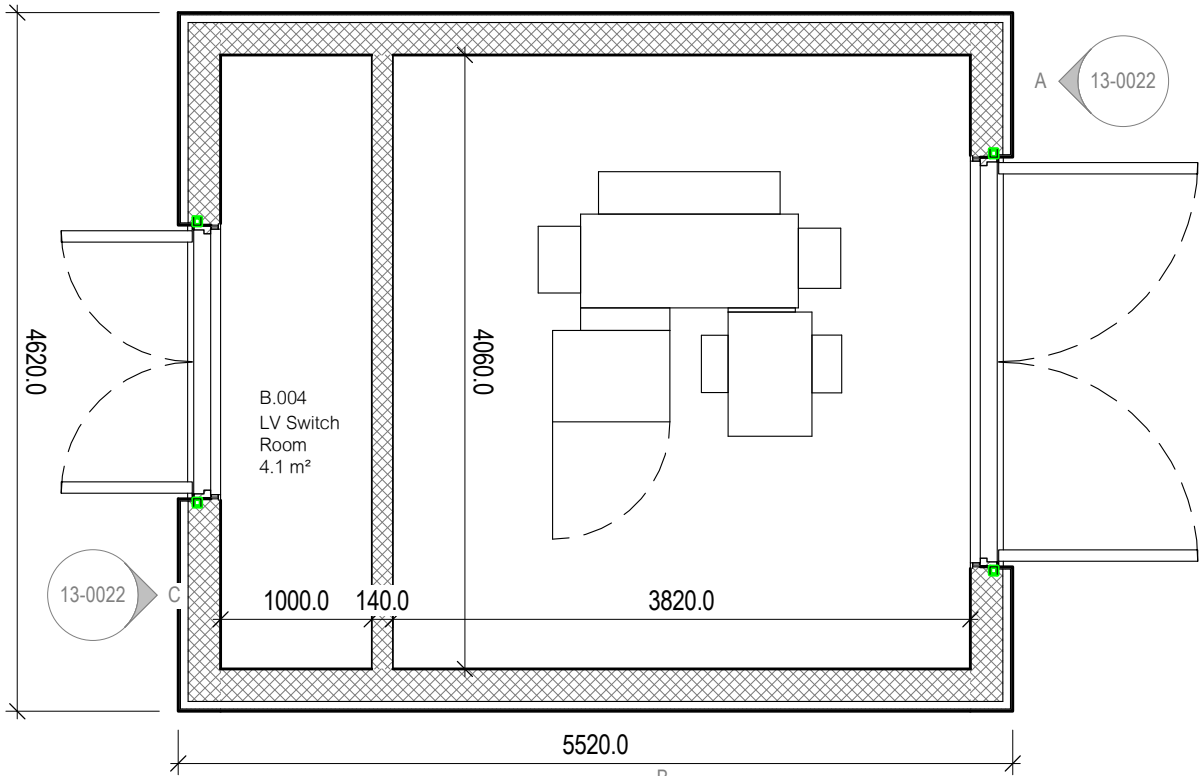


01 Substation Floor Plan
1 : 50




C Substation Elevation C
1 : 50

Drawing shows design intent. Subject to approval from LPA and Utility Provide.

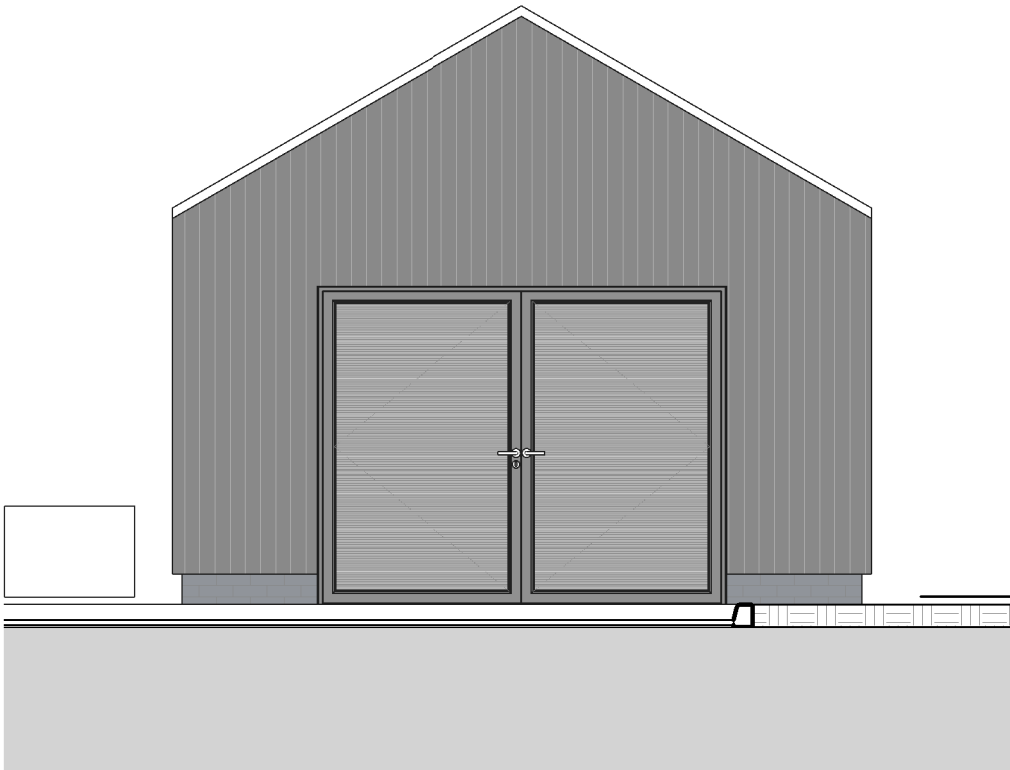

A Substation Elevation A
1 : 50

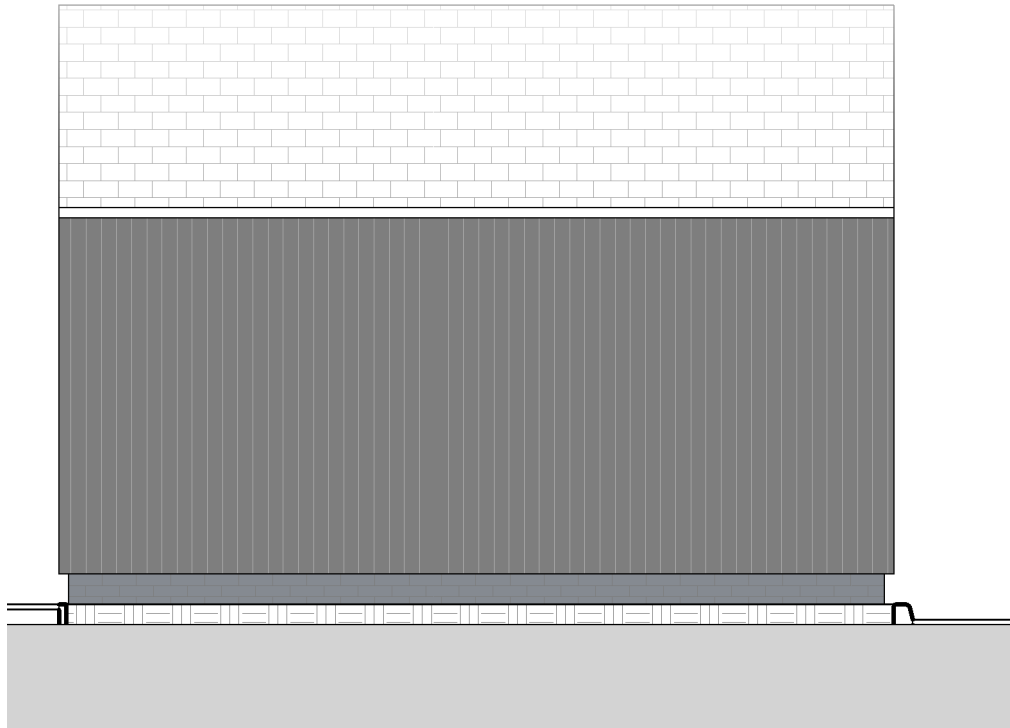

B Substation Elevation B
1 : 50

Elevation Material Legend

- Contrasting Facing Brickwork
Wienerberger Pagus Grey
Laid in stretcher bond
(To match main building)
- Timber Cladding
Blackened Charred Accoya
Fixed in vertical orientation
(To match main building)
- Roof slate
Natural Spanish Slate
(To match main building)

F	2021-08-03	GH	Substation drawing issued for planning.
E	2021-04-13	GH	Issued for NMA
D	2020-09-30	GH	Issued for Tender
C	2020-09-10	GH	LV switch room location amended.
B	2020-08-28	GH	Preliminary for Tender issue.
A	2020-08-24	GH	External Works First Issue
Revision	Date	Revised by	

Revision History

hunters

Space One Beadon Road
London W6 0EA
T 020 8237 8200
mail@hunters.co.uk
www.hunters.co.uk

Littlehampton
Space One, Hammersmith,
London, W6 0EA

Substation


Issued for **PLANNING**

hunters project number:	scale:	
M9316	1 : 50 @ A3	
client project number:	drawn by	checked by
A0000	GH	Checker

drawing title:
M9316- HUN- 02- SL- DR- A- 13-0022

revision	date	revised by
F	2021-08-03	GH

Substation drawing issued for planning.

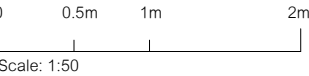

All drawings are to be printed in colour.

model ref: \\buttons\m\m9316 Littlehampton Care Home\24.0 Work Stage 4 - Technical Design\24.50 BIM\24.51 Central File\m9316-HUN-M3-A-00-0001.rvt
Use figured dimensions only. All levels and dimensions to be checked on site. This drawing is to be read in conjunction with all other relevant drawings and specifications. Hunters is a trading name of Hunter & Partners Limited. © Hunter & Partners Limited. All rights reserved.