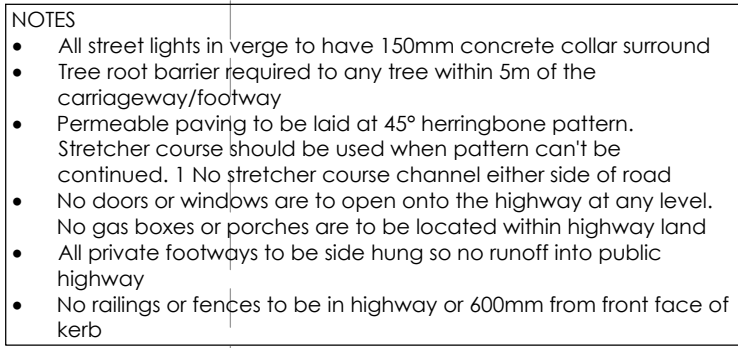
 


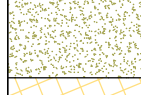
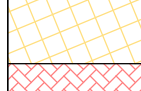
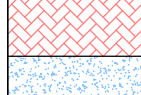
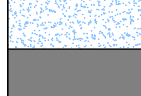


- | | |
|--|---------------------------|
| Survey Company info here | |
| DRG NUMBER: | DATE RECEIVED: |
| Hunters | |
| DRG NUMBER: M9316-HUN-ZJ-SL-DR-A-03-Q010 D | DATE RECEIVED: 07.09.2020 |
- NOTES**
1. All dimensions and levels are in metres unless otherwise noted
 2. This drawing is to be read in conjunction with the relevant Architect's/Engineer's drawings, specifications and CDM documentation
 3. This drawings has been produced electronically and may have been photo reduced or enlarged when copied. Work to figured dimensions only [DO NOT SCALE]. All dimensions to be checked on site. Any errors or omissions to be reported to the engineer immediately.
 4. This drawing contains coloured lines / information that may not be clear if reproduced in black and white.
 5. Digital copies of this plan can only be considered accurate if supplied directly by Infrastruct CS Ltd.

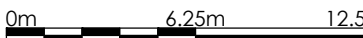
The design Engineer(s) have analysed this design as the scheme has been developed, in order to identify if there are any significant residual risk hazards (i.e. unusual, unexpected, abnormal or difficult).

This statement assumes that a competent Contractor with the appropriate qualified staff will be employed for the works, and that they will be familiar with site wide construction risks and hazards that they can reasonably be expected to encounter as part of their work.

Kerbing Legend			
Kerb Ref	Type	Dimension	Notes
	HB2	125x255	125mm upstand
	BN	125x150	25mm upstand eg vehicle crossover dropped kerb
	BN	125x150	0 - 4mm upstand eg dropped kerb to dwelling, primary access crossover
	HB to BN	125x255	Transition kerb either left or right drop as required
	CS2	125x150	Flush kerb laid with slight fall to channel eg Pedestrian crossings
	EF	50x150	Square edged path ending laid flush unless otherwise stated

Surface Finishes Legend	
	Permeable Asphalt Road Surface
	Permeable Block paved Parking Bays
	Resin Bound Footpath
	Concrete Block Slab Paving/Patios
	Concrete Block Paved Surface
	Wet Pour Rubber Play Surface
	Bitmac Footpath (Escape Path)

Note:
Surface Finishes, refer to Hunters Drawing: M9316-HUN-ZZ-SL-DR-A-03-001

P01	SNN	TST	Initial Issue					12/10/20	
REV	DRAWN	CHECK	REVISION COMMENTS						ISSUE DATE
DRAWING TITLE Surface Finishes & Kerb Types								SHEET NO. 1/1	
PROJECT Bairds Care Home Littlehampton Sussex									
CLIENT					  Infrastruct CS Ltd				
SCALE @ A1 1:250								ENGINEER TST DRAFT SNN APPROVED TST	
PROJECT NUMBER 2868		STATUS S4	DATE October 2020		ROLE C		DWG NO 004		
PROJECT	ORIGIN	PHASE	LEVEL	TYPE	TYPE	ROLE	DWG NO		
BCH	ICS	01	XX	DR		C	004		
							P1		

This is a Design Only Drawing. All rights reserved. No part of this drawing may be reproduced without the written permission of the copyright owner. Tel: 0193 730000. Email: info@brackley.co.uk