




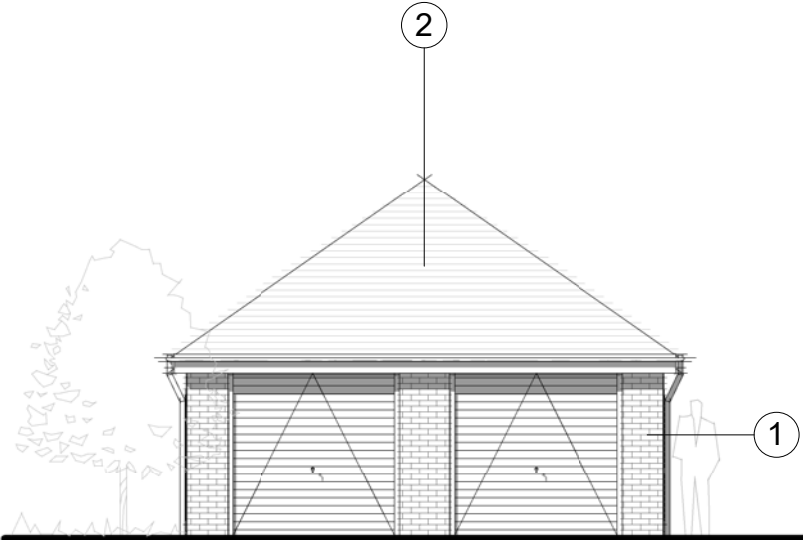

Front Elevation
1 : 100

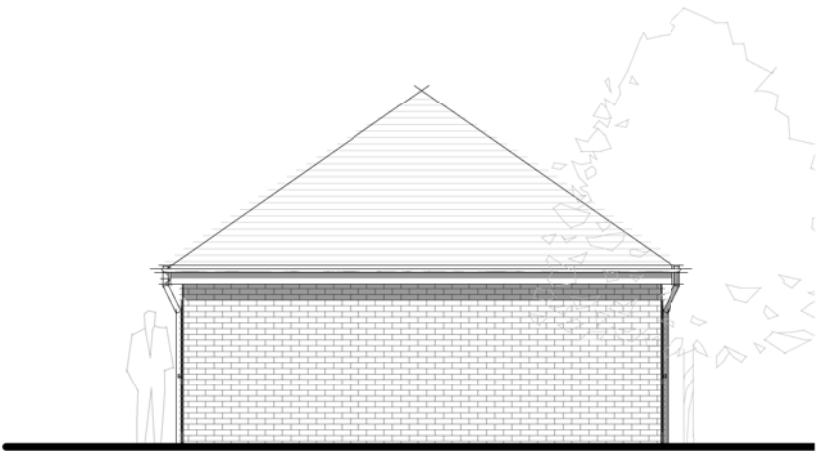

Rear Elevation
1 : 100

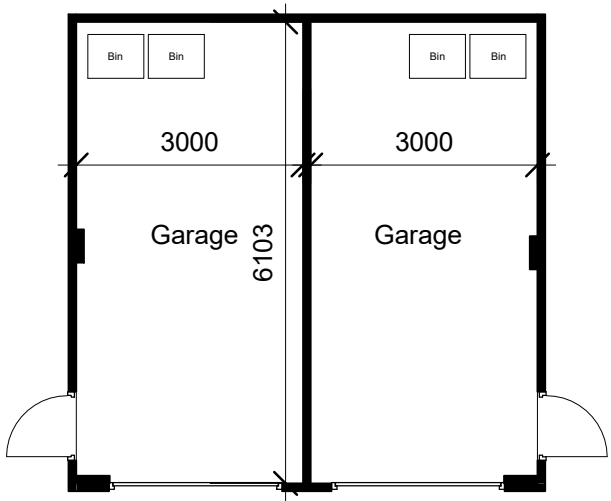

Level 00-Ground Floor
1 : 100



Side Elevation A
1 : 100



Side Elevation B
1 : 100

Please Note:

This drawing must not be scaled, dimensions to be checked on site and any discrepancies are to be highlighted to the Architect prior to construction.

Prior to the commencement of any works, the Contractor is to check and / or determine all construction details including checking existing site levels and dimensions.

This drawing is to be read in conjunction with all other project drawings, construction notes and / or project specifications including those by other project consultants and specialists. All discrepancies should be reported immediately.

Design subject to detail development / approval. Measurements and accommodation schedules subject to amendments following coordinated input by others. Costings cannot be finalised until approval / confirmation by relevant authorities and Client.

Legend

Materials for garages are to relate to the appropriate character area and match their associated house.

1. Facing Brick to match character area
2. Roof tiles to match character area

Rev.	Description	DATE	DB	CB
Date				Aug '21
Drawn By / Checked By				VP / HJE
Scale				1 : 100@ A3
Revision				
Project				Land at Climping
Title				Twin Garage - Floor Plan & Elevations
Dwg #				20.050.73
Status				PLANNING



Furzehall Farm, Wickham Road
Fareham, Hampshire
PO16 7JH

01329 283 225
email@hgp-architects.co.uk
www.hgp-architects.co.uk

HGP Architects Ltd. Copyright
Reserved



Unit 1, Station Industrial Park
Duncan Road, Park Gate,
Hampshire, SO31 1BX

info@foremanhomes.co.uk