



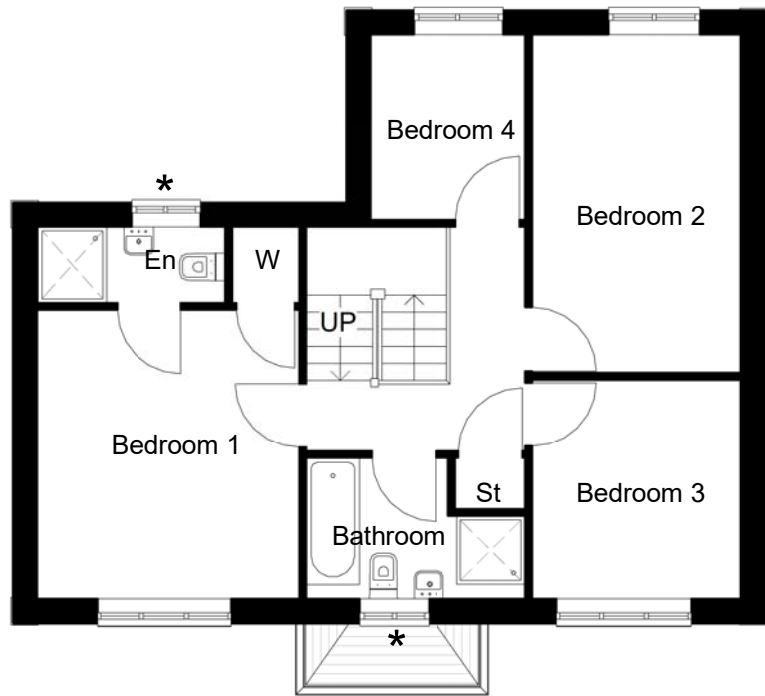

Level 01-First Floor
1 : 100

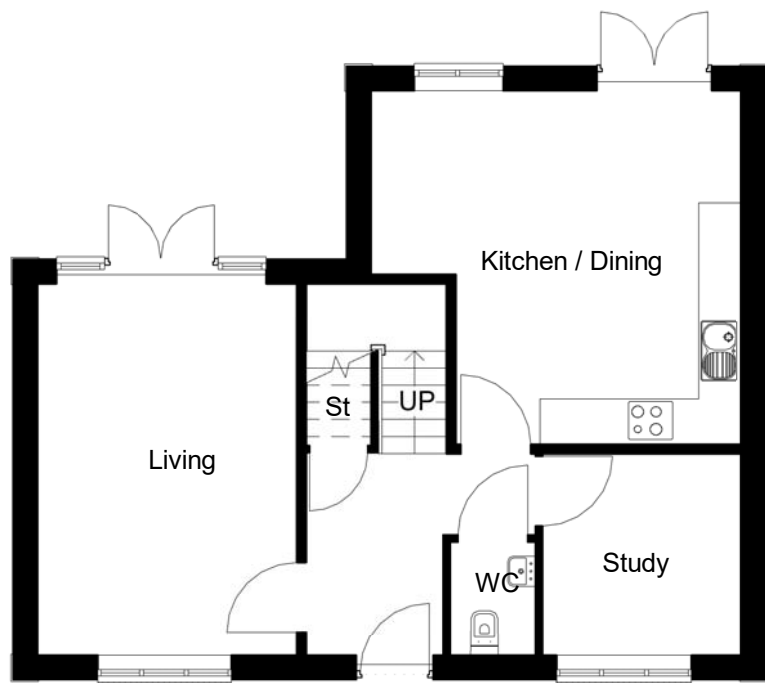

Level 00-Ground Floor
1 : 100



Front Elevation
1 : 100



Side Elevation A
1 : 100



Side Elevation B
1 : 100



Rear Elevation
1 : 100



Please Note:

This drawing must not be scaled, dimensions to be checked on site and any discrepancies are to be highlighted to the Architect prior to construction.

Topographical / Ordnance Survey information shown has been prepared by a third party, HGP accept no responsibility for accuracy or completeness of the survey.

This drawing is to be read in conjunction with all other project drawings, construction notes and / or project specifications including those by other project consultants and specialists. All discrepancies should be reported immediately.

Design subject to detail development / approval. Measurements and accommodation schedules subject to amendments following coordinated input by others. Costings cannot be finalised until approval /confirmation by relevant authorities and Client.

Area Schedule (Net Internal Area)		
Name	Level	Area
Type C	Level 00-Ground Floor	58 m ²
Type C	Level 01-First Floor	58 m ²
		117 m ²

Legend

CA4 : Character Area 4, Countryside Cottages

Handing as follows:

As: 275

Handed: 232

★ Obscure glazing

Rev.	Description	DATE	DB	CB
------	-------------	------	----	----

Date	July '21
Drawn By/Checked By	VP/ HJE
Scale	1 : 100@ A2
Revision	
Project	Land at Climping
Title	Key Building Type C (CA4) - Plans and Elevations
Dwg #	20.050.77
Status	Planning

hgp

FOREMAN
HOMES

Furzehall Farm, Wickham Road
Fareham, Hampshire
PO16 7JH

01529 283 225
email@hgp-architects.co.uk
www.hgp-architects.co.uk

HGP Architects Ltd. Copyright
Reserved

Unit 1, Station Industrial Park
Duncan Road, Park Gate,
Hampshire, SO31 1BX
info@foremanhomes.co.uk