


Material Key					
Colour	Main Brick	Detail Brick/Cills/Headers	Roof Tile	Detail Cill/Hanging Tile	Timber Style Cladding
	Caprice Mayon Grey	Camtech Anglian Red Handmade	Marley Ashmore Smooth Brown	Marley Clay Cressing Tile in Red Smooth	N/A
	Camtech Anglian Red Handmade	Caprice Mayon Grey	Marley Ashmore Smooth Brown	Marley Clay Cressing Tile in Red Smooth	
	N/A	N/A	Marley Ashmore Smooth Brown	Marley Clay Cressing Tile in Red Smooth	Cedral Cladding Light Oak (CL104) & Cedral Cladding Dark Oak (CL105)
	Camtech Anglian Orange Handmade	Banding - Caprice Mayon Grey Quoining - Camtech Ashbury Handmade Cills/Intels - Camtech Anglian Orange Handmade	Marley Ashmore Smooth Grey	N/A	N/A
	Camtech Anglian Red Handmade	Camtech Ashbury Handmade	Marley Ashmore Old English Dark Red	Edilians Phalempin Rustic Red	N/A
	Camtech Weathered Cream Handmade	Camtech Ashbury Handmade	Marley Ashmore Smooth Brown	N/A	N/A
	Camtech Anglian Cream Handmade	Pinth - Camtech Anglian Orange Handmade Cills/Lintels - Camtech Ashbury Handmade	Marley Ashmore Smooth Brown	Edilians Phalempin Weathered	
	Key House Elevation: St Catherine's Knapped Field Flint Block All other Elevations: Camtech Anglian Red Handmade	Camtech Ashbury Handmade	Marley Ashmore Old English Dark Red	N/A	
	Key House Elevation: St Catherine's Knapped Field Flint Block All other Elevations: Camtech Anglian Orange Handmade	Quoining/Banding - Camtech Ashbury Handmade Cills/Intels - Camtech Anglian Orange Handmade	Marley Ashmore Smooth Grey	N/A	
	Key House Elevation: St Catherine's Knapped Field Flint Block All other Elevations: Camtech Weathered Cream Handmade	Camtech Anglian Red Handmade	Marley Ashmore Smooth Brown	N/A	N/A
	Key House Elevation: St Catherine's Knapped Field Flint Block All other Elevations: Camtech Anglian Orange Handmade	Camtech Anglian Orange Handmade	Marley Ashmore Smooth Brown	N/A	N/A
	Camtech Weathered Cream Handmade	Camtech Weathered Cream Handmade	Marley Ashmore Smooth Brown	N/A	N/A
	N/A	N/A	Marley Ashmore Smooth Brown	N/A	Cedral Cladding Grey (C05)

Please note: Should the specified manufacturer/colour not be available, all materials may be substituted with similar

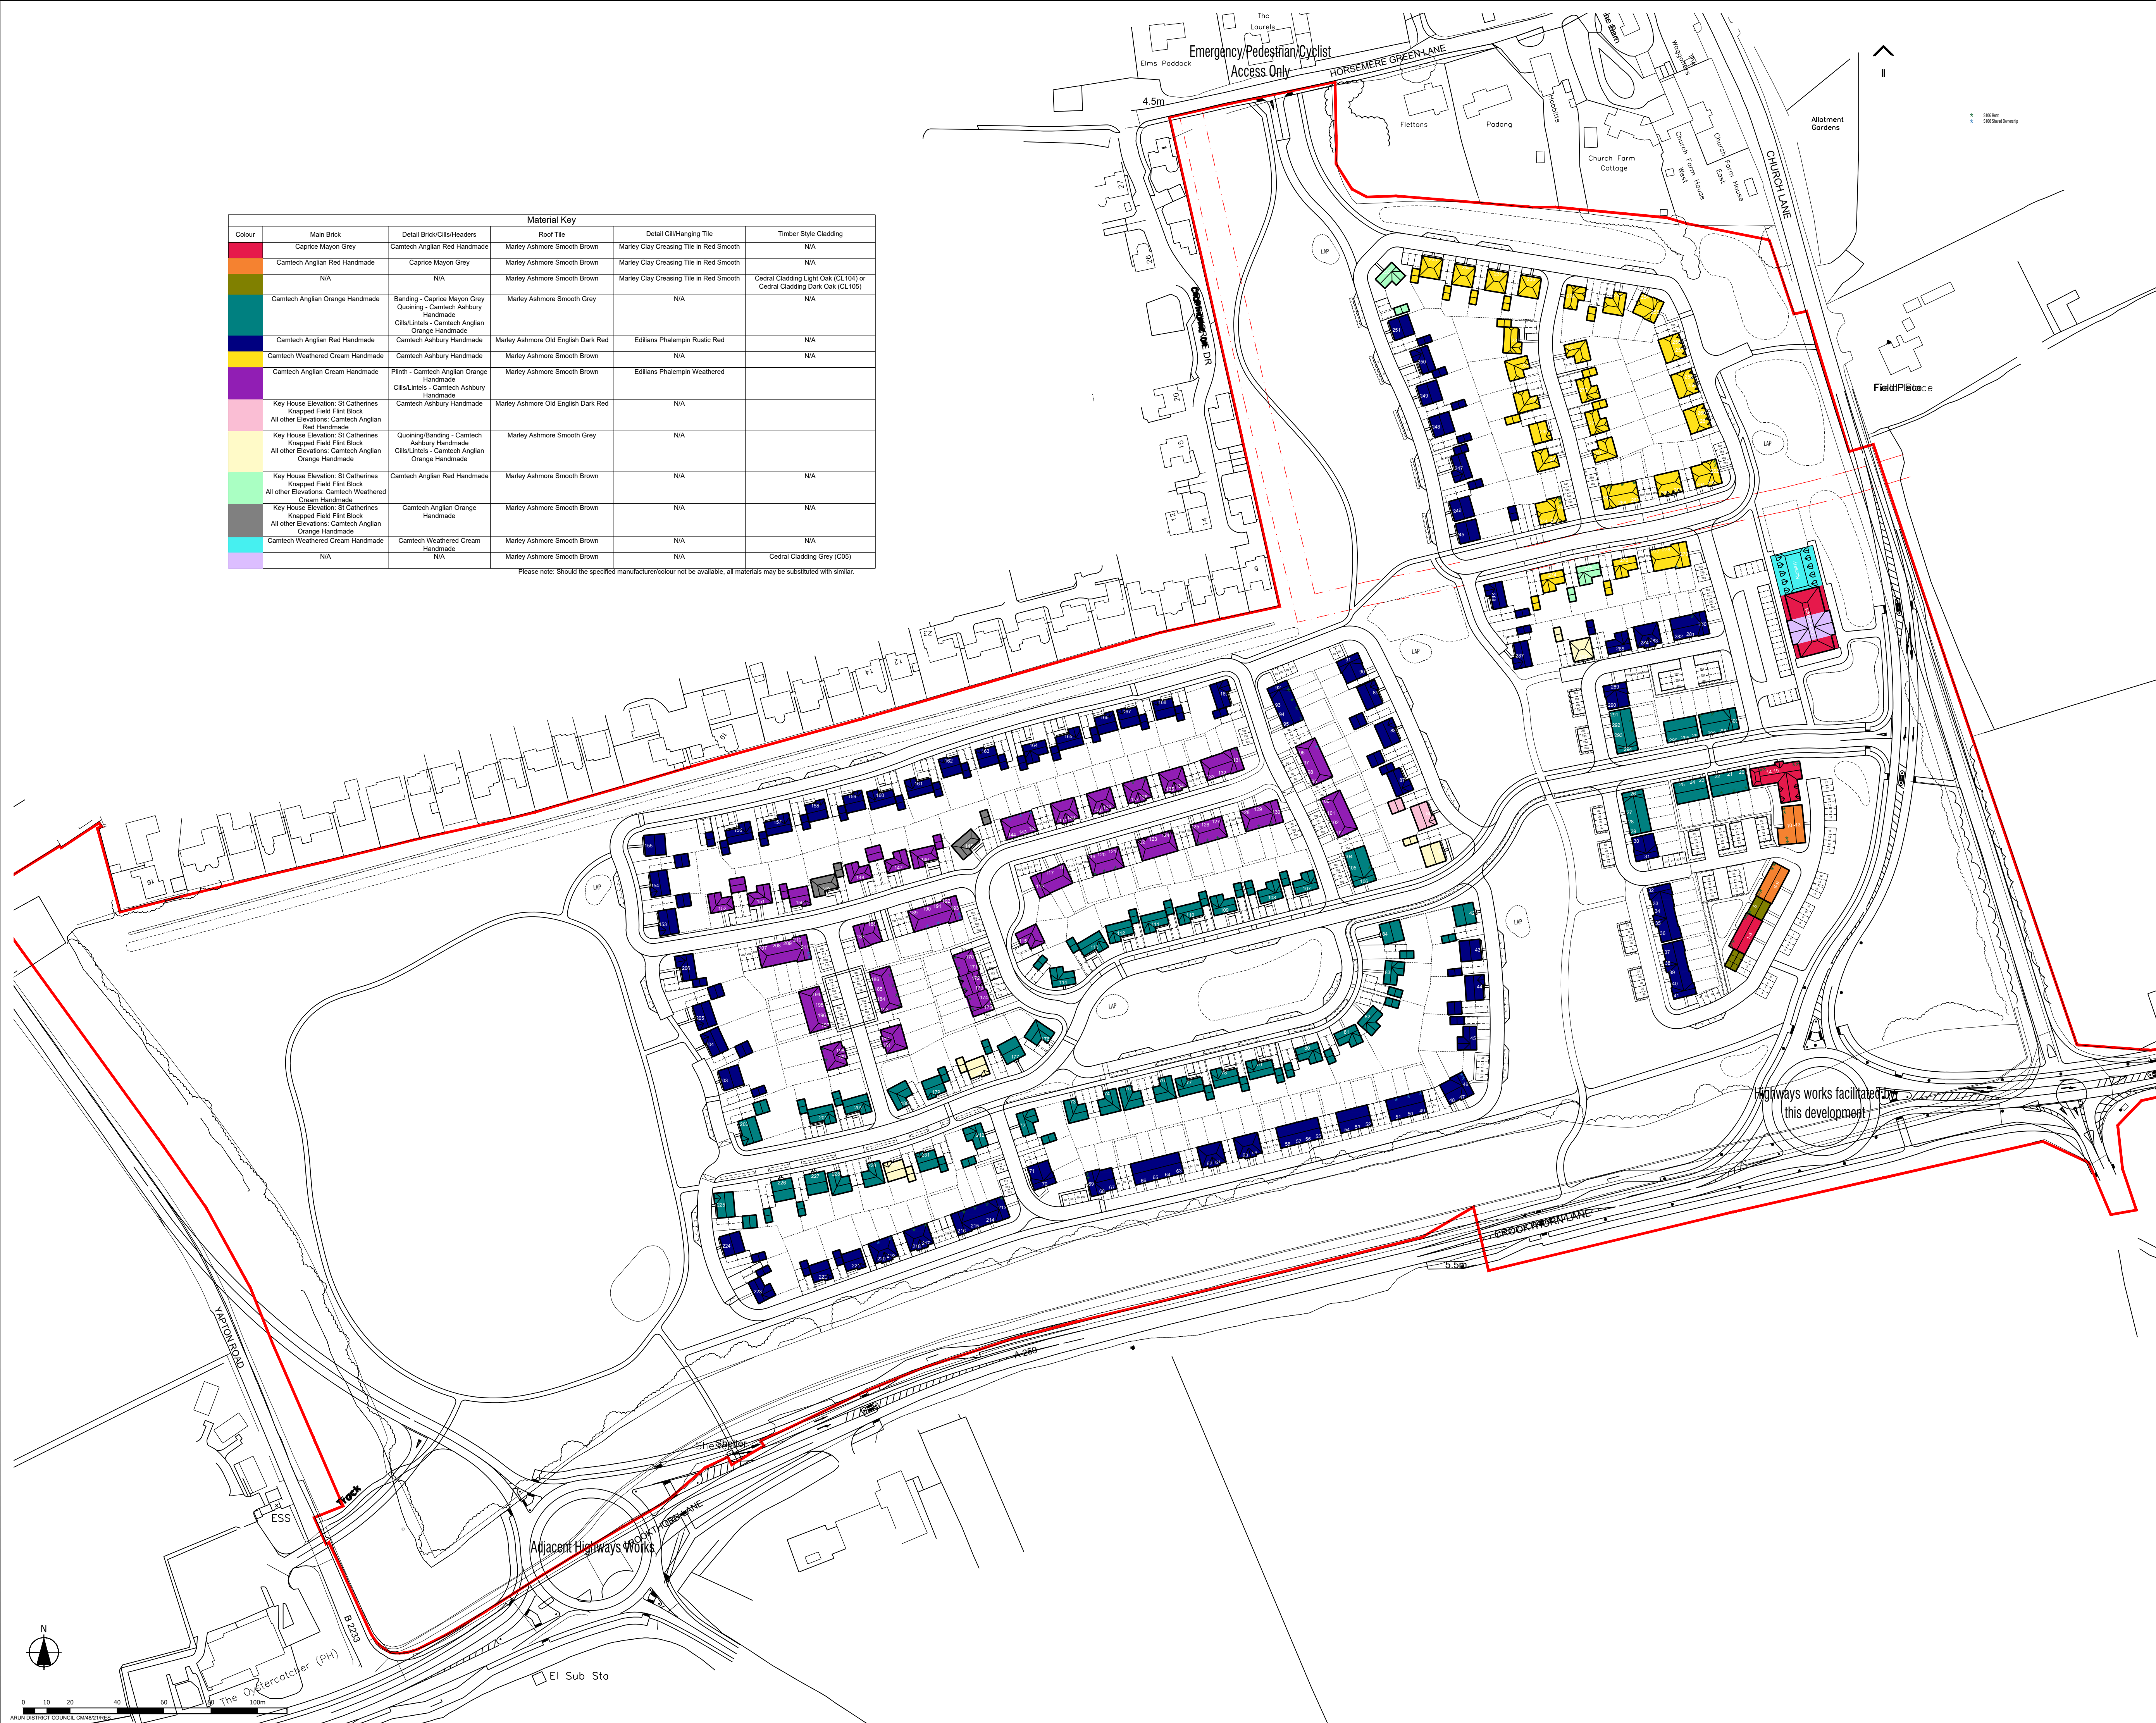

Please Note:

This drawing must not be scaled, dimensions to be checked on site and any discrepancies are to be highlighted to the Architect prior to construction.

This drawing is to be read in conjunction with all other project drawings, construction notes and / or project specifications including those by other project consultants and specialists. All discrepancies should be reported immediately.

Design subject to detail development / approval.
Measurements and accommodation schedules subject to amendments following coordinated input by others.
Costings cannot be finalised until approval /confirmation by relevant authorities and Client.

A	Materials amended	27.08.21	VP/DF
Rev.	Description	DATE	DB / CB
Date			Aug '21
Drawn By/Checked By			VP / HJB
Scale			1:1250 @ A
Revision			
Project	Land at Climpington Littlehampton		
Title	Materials Key Plan		
Dwg#			20.050.8
Status			Planning

hgp

ISO
9001
Quality
Management

FS 10342

Furzehall Farm, Wickham Road
Fareham, Hampshire
PO16 7JH

01329 283 212
email@hgp-architects.co.uk
www.hgp-architects.co.uk

HGP Architects Ltd
Copyright Reserved

Unit 1, Station Industrial Pa

0330 333 736
info@foremanhomes.co.uk