


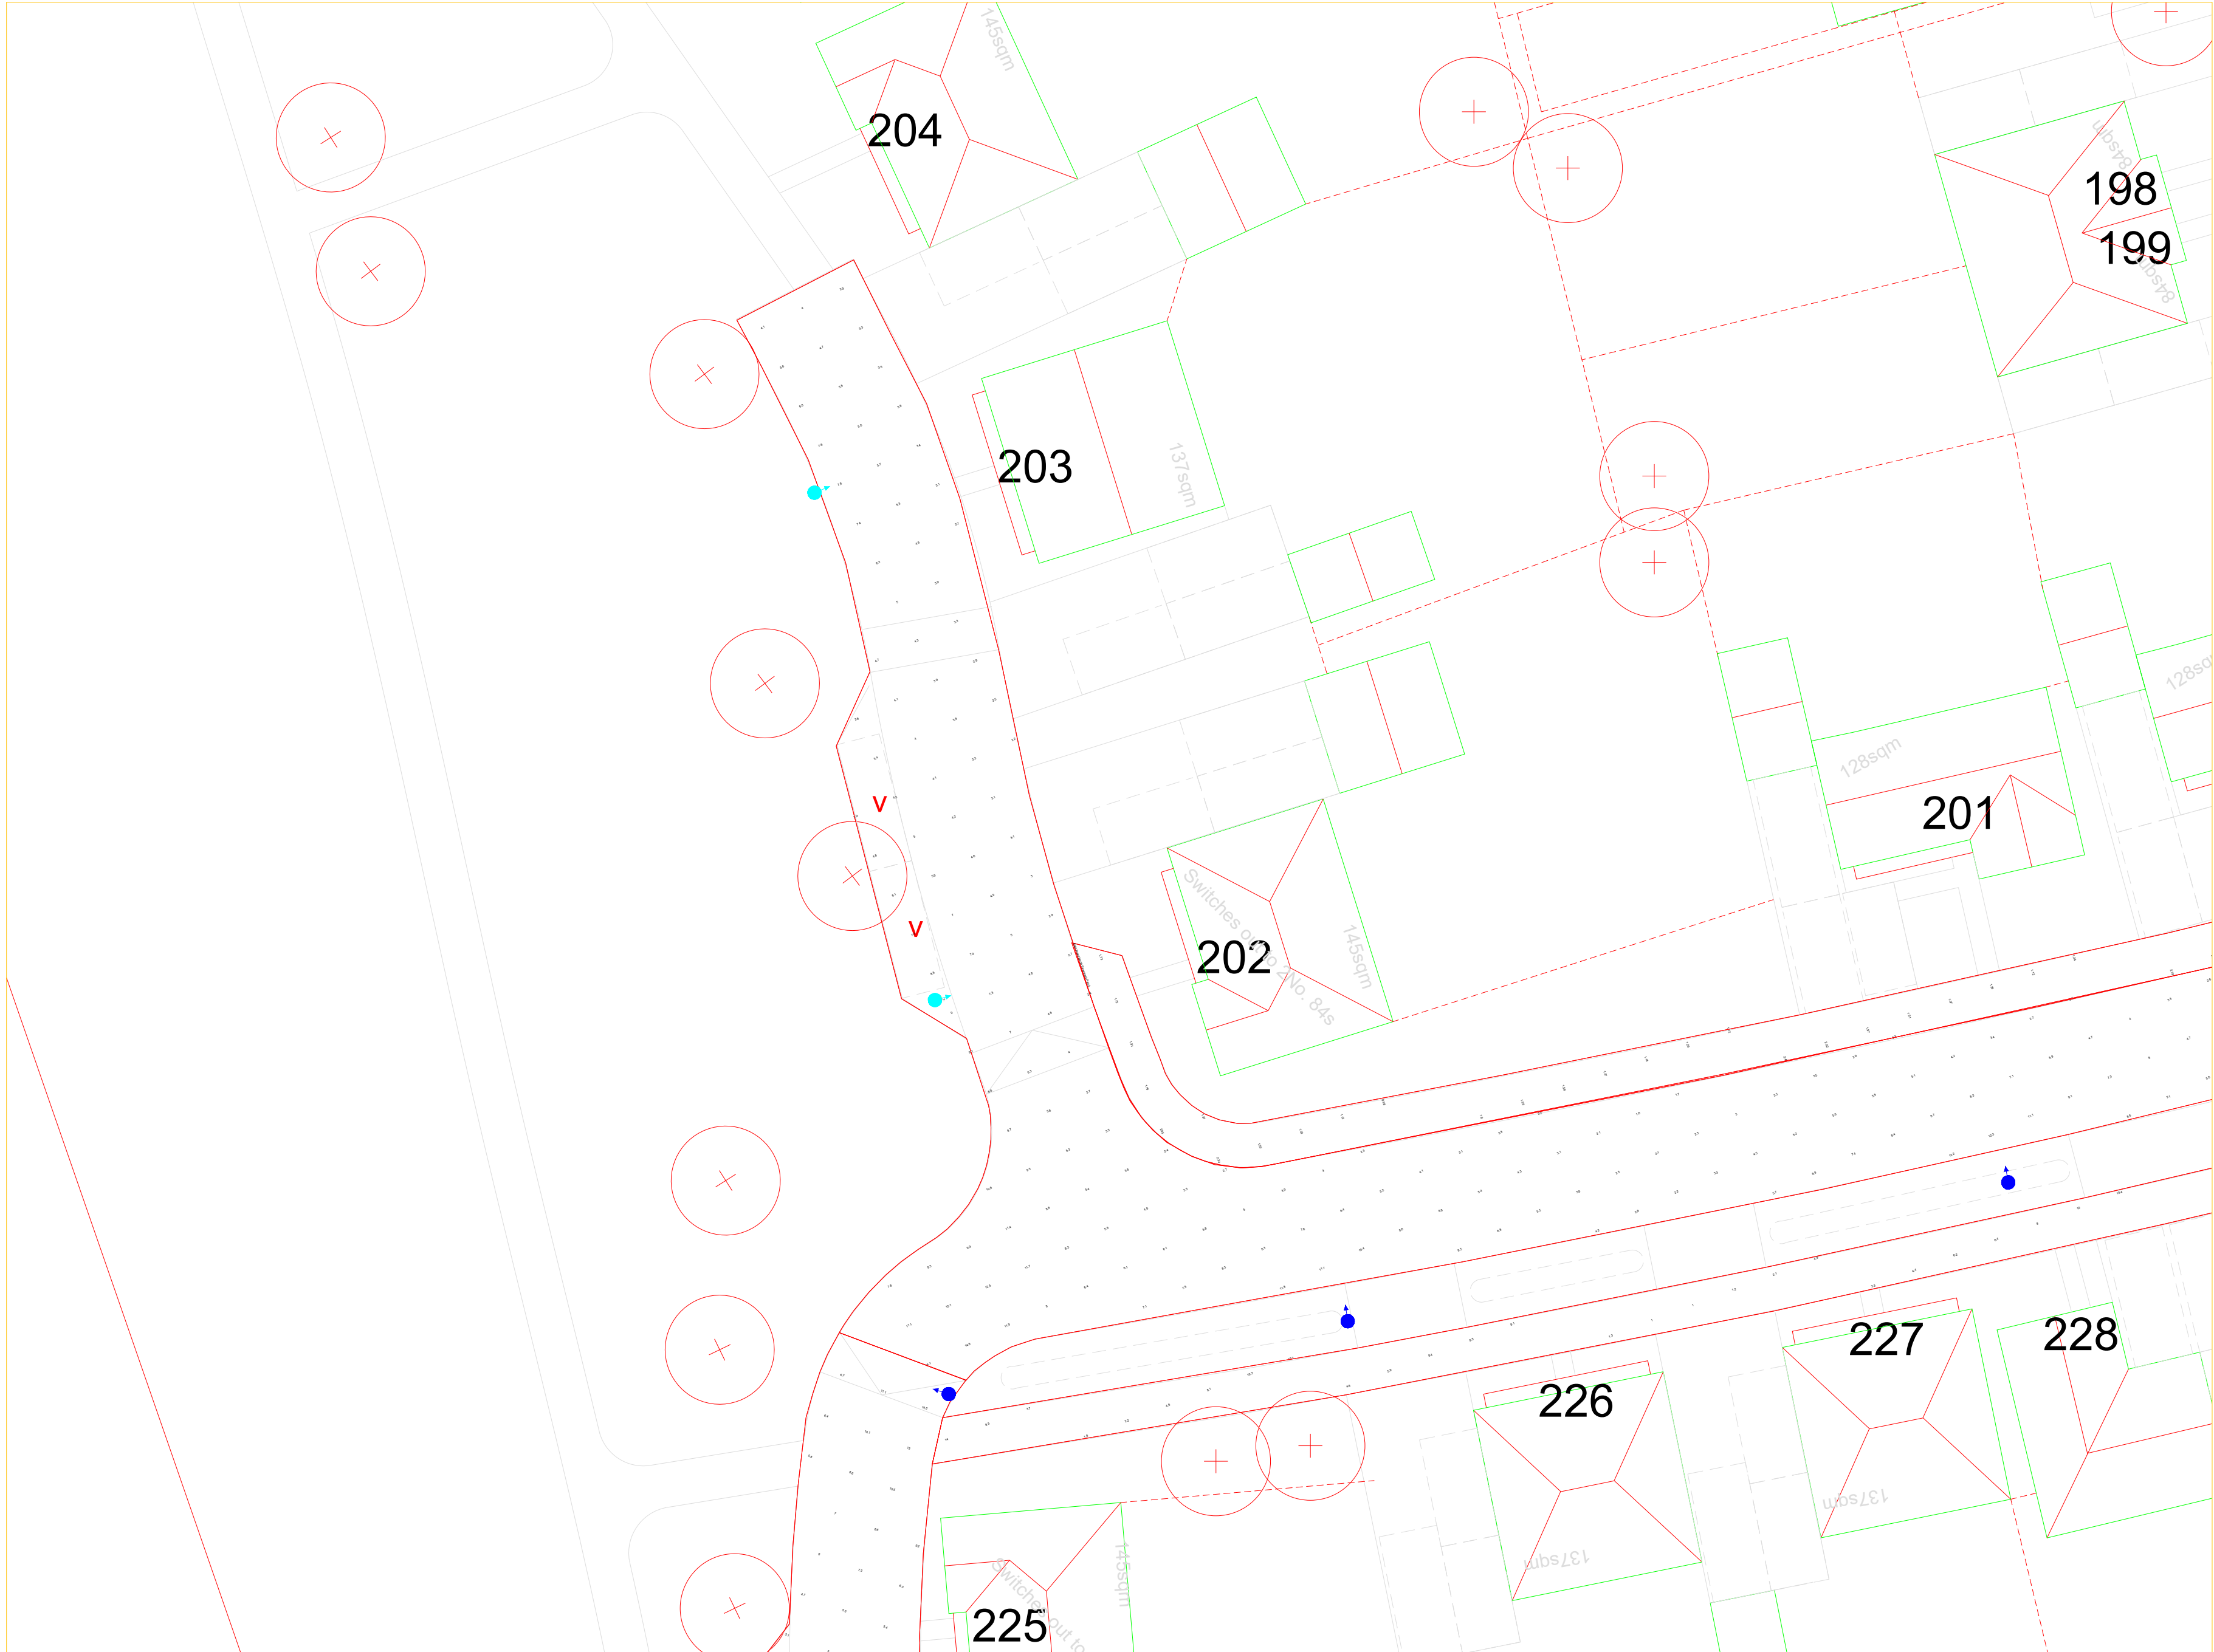

General Notes

Notes

20W

12W

No.	Revision/Issue	Date

Firm Name and Address

Lumen Designers Ltd
Lumen House
1358 Stratford Road
Hall Green
Birmingham
B28 9EH




M: 0121 663 6080
E: info@thelumenarchitect.com

Project Name and Address


Vivid Solar Street Lighting Ltd
Climping - Littlehampton

Project	Sheet
TLA/VIV/CVY	Sheet 1 of 26
Date	Rev 0.0
13/08/2021	
Scale	
DNS	

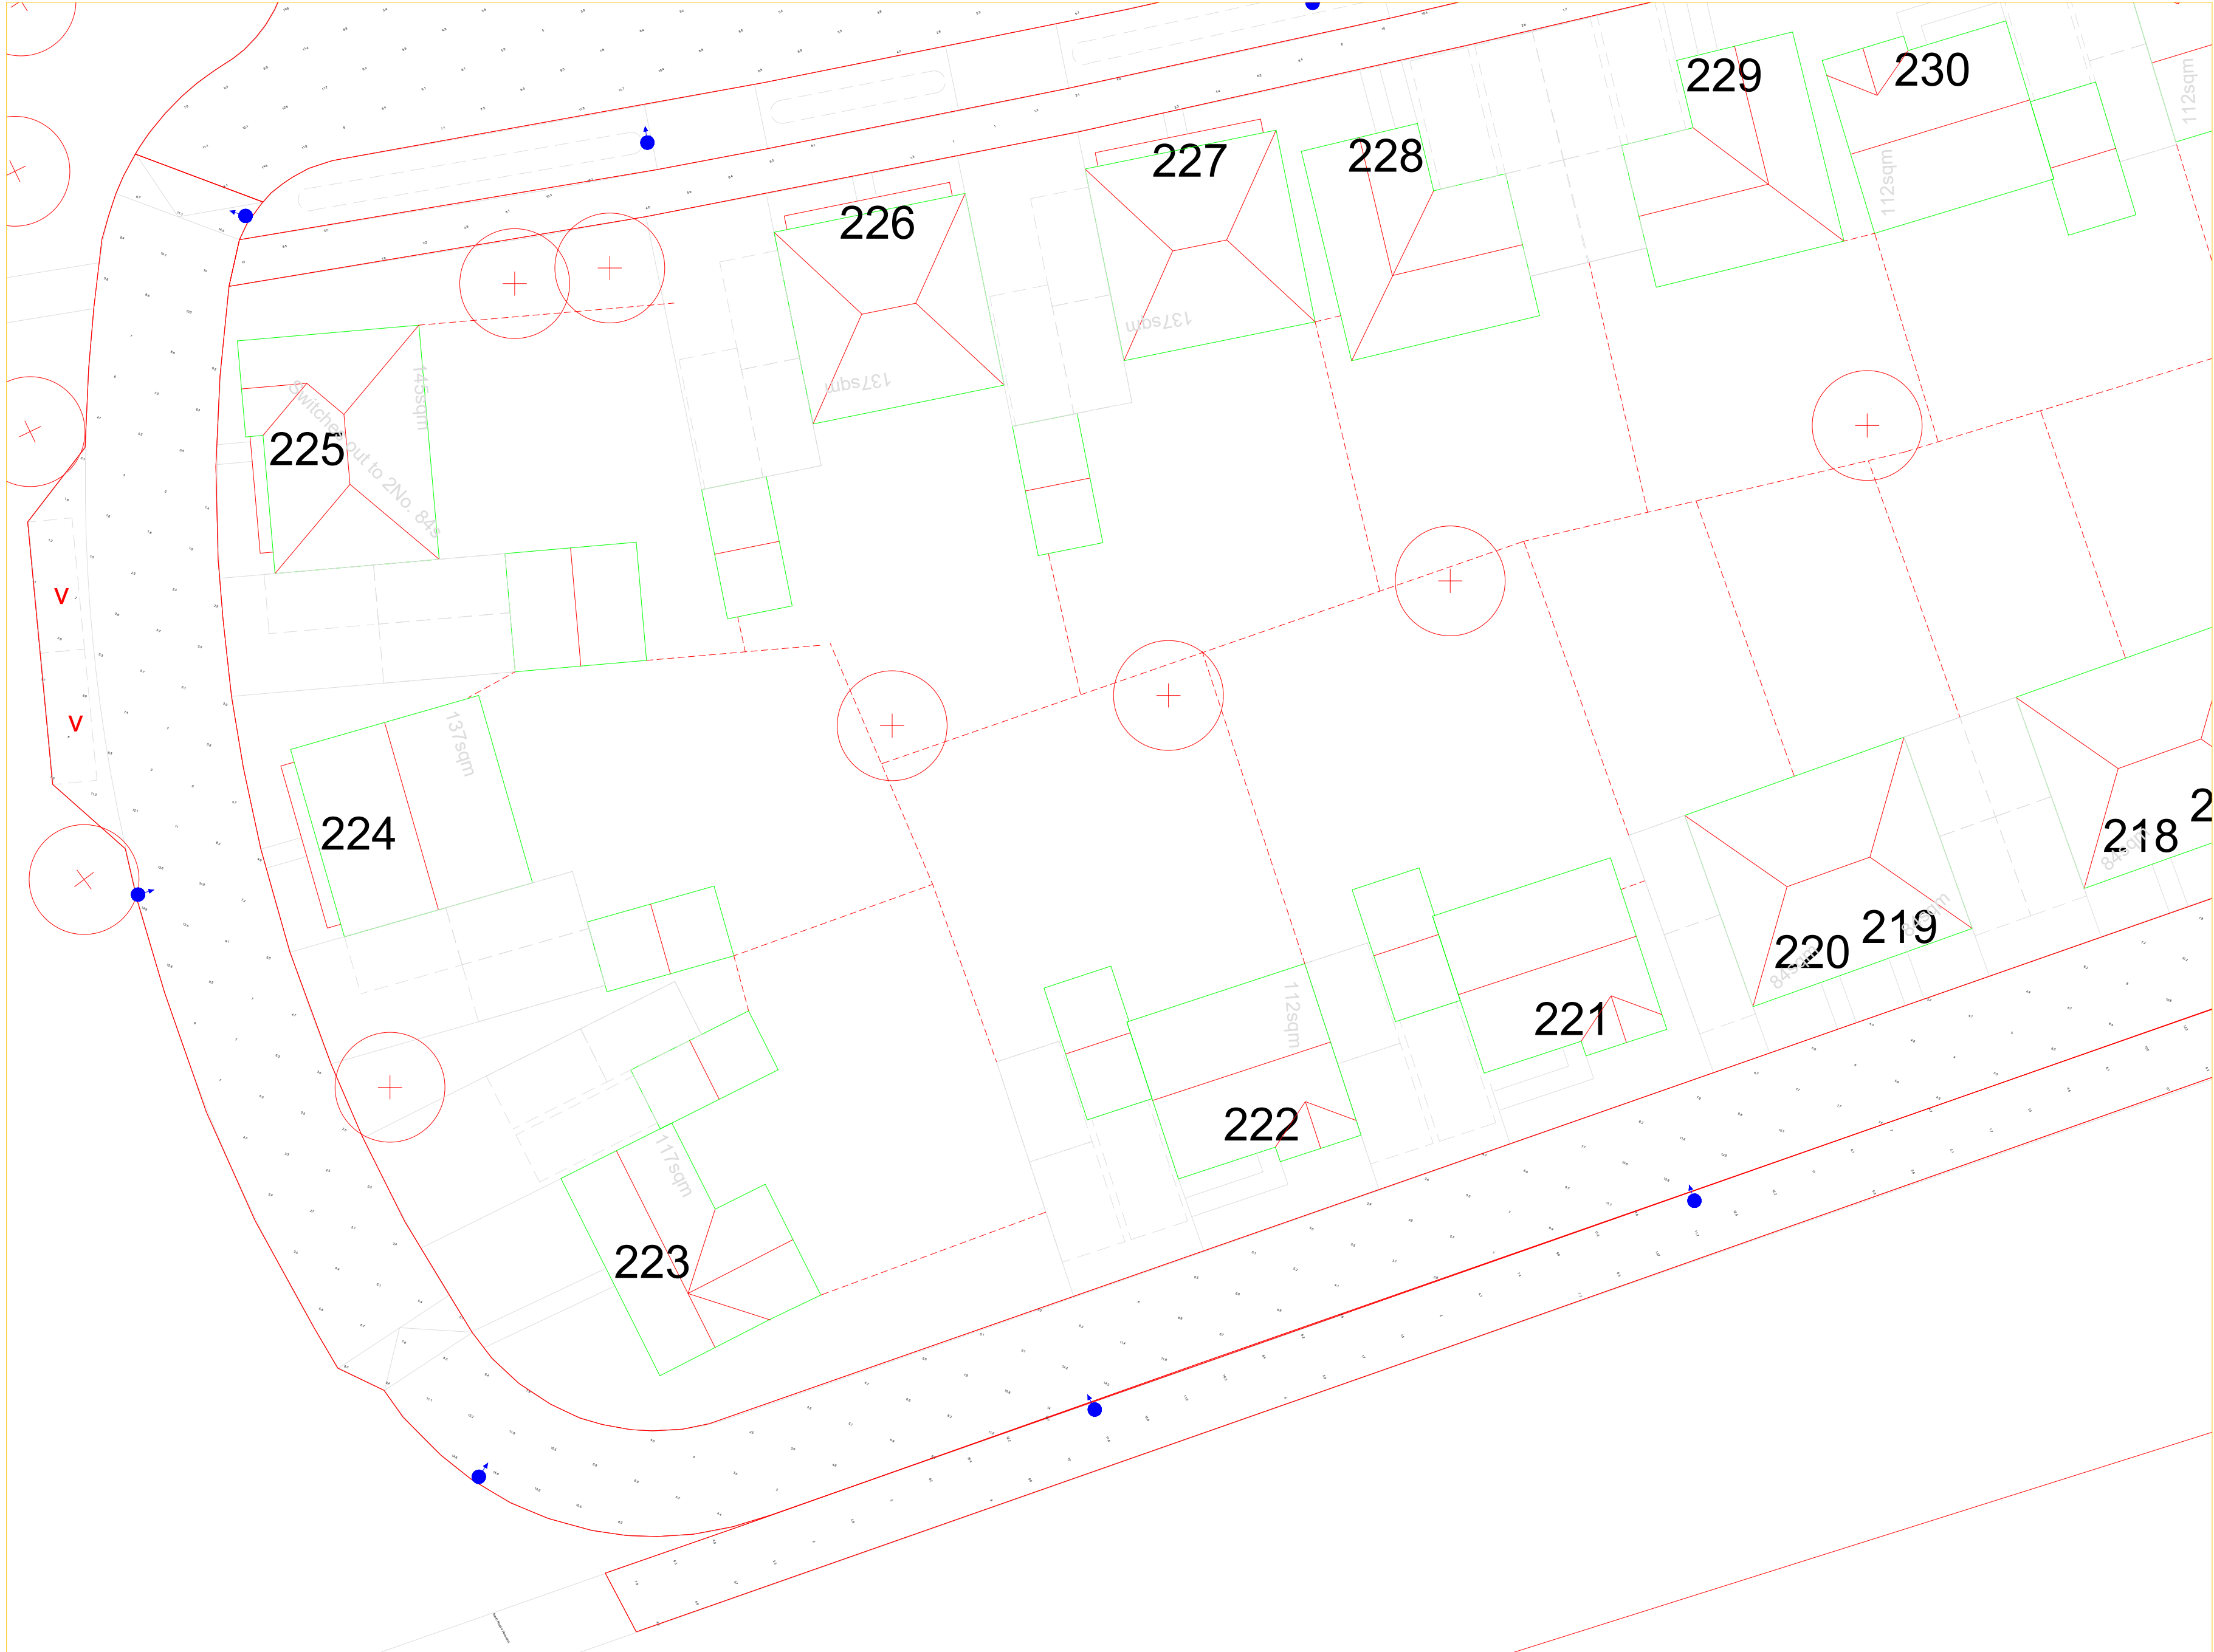

General Notes

Notes

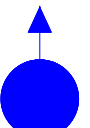20W

12W

No.	Revision/Issue	Date

Firm Name and Address

Lumen Designers Ltd

Lumen House

1358 Stratford Road

Hall Green

Birmingham

B28 9EH

M: 0121 663 6080

E: info@thelumenarchitect.com




Project Name and Address

Vivid Solar Street Lighting Ltd

Climping - Littlehampton

Project	TLA/VIV/CVY	Sheet	Sheet 2 of 26
Date	13/08/2021	Rev	Rev 0.0
Scale	DNS		

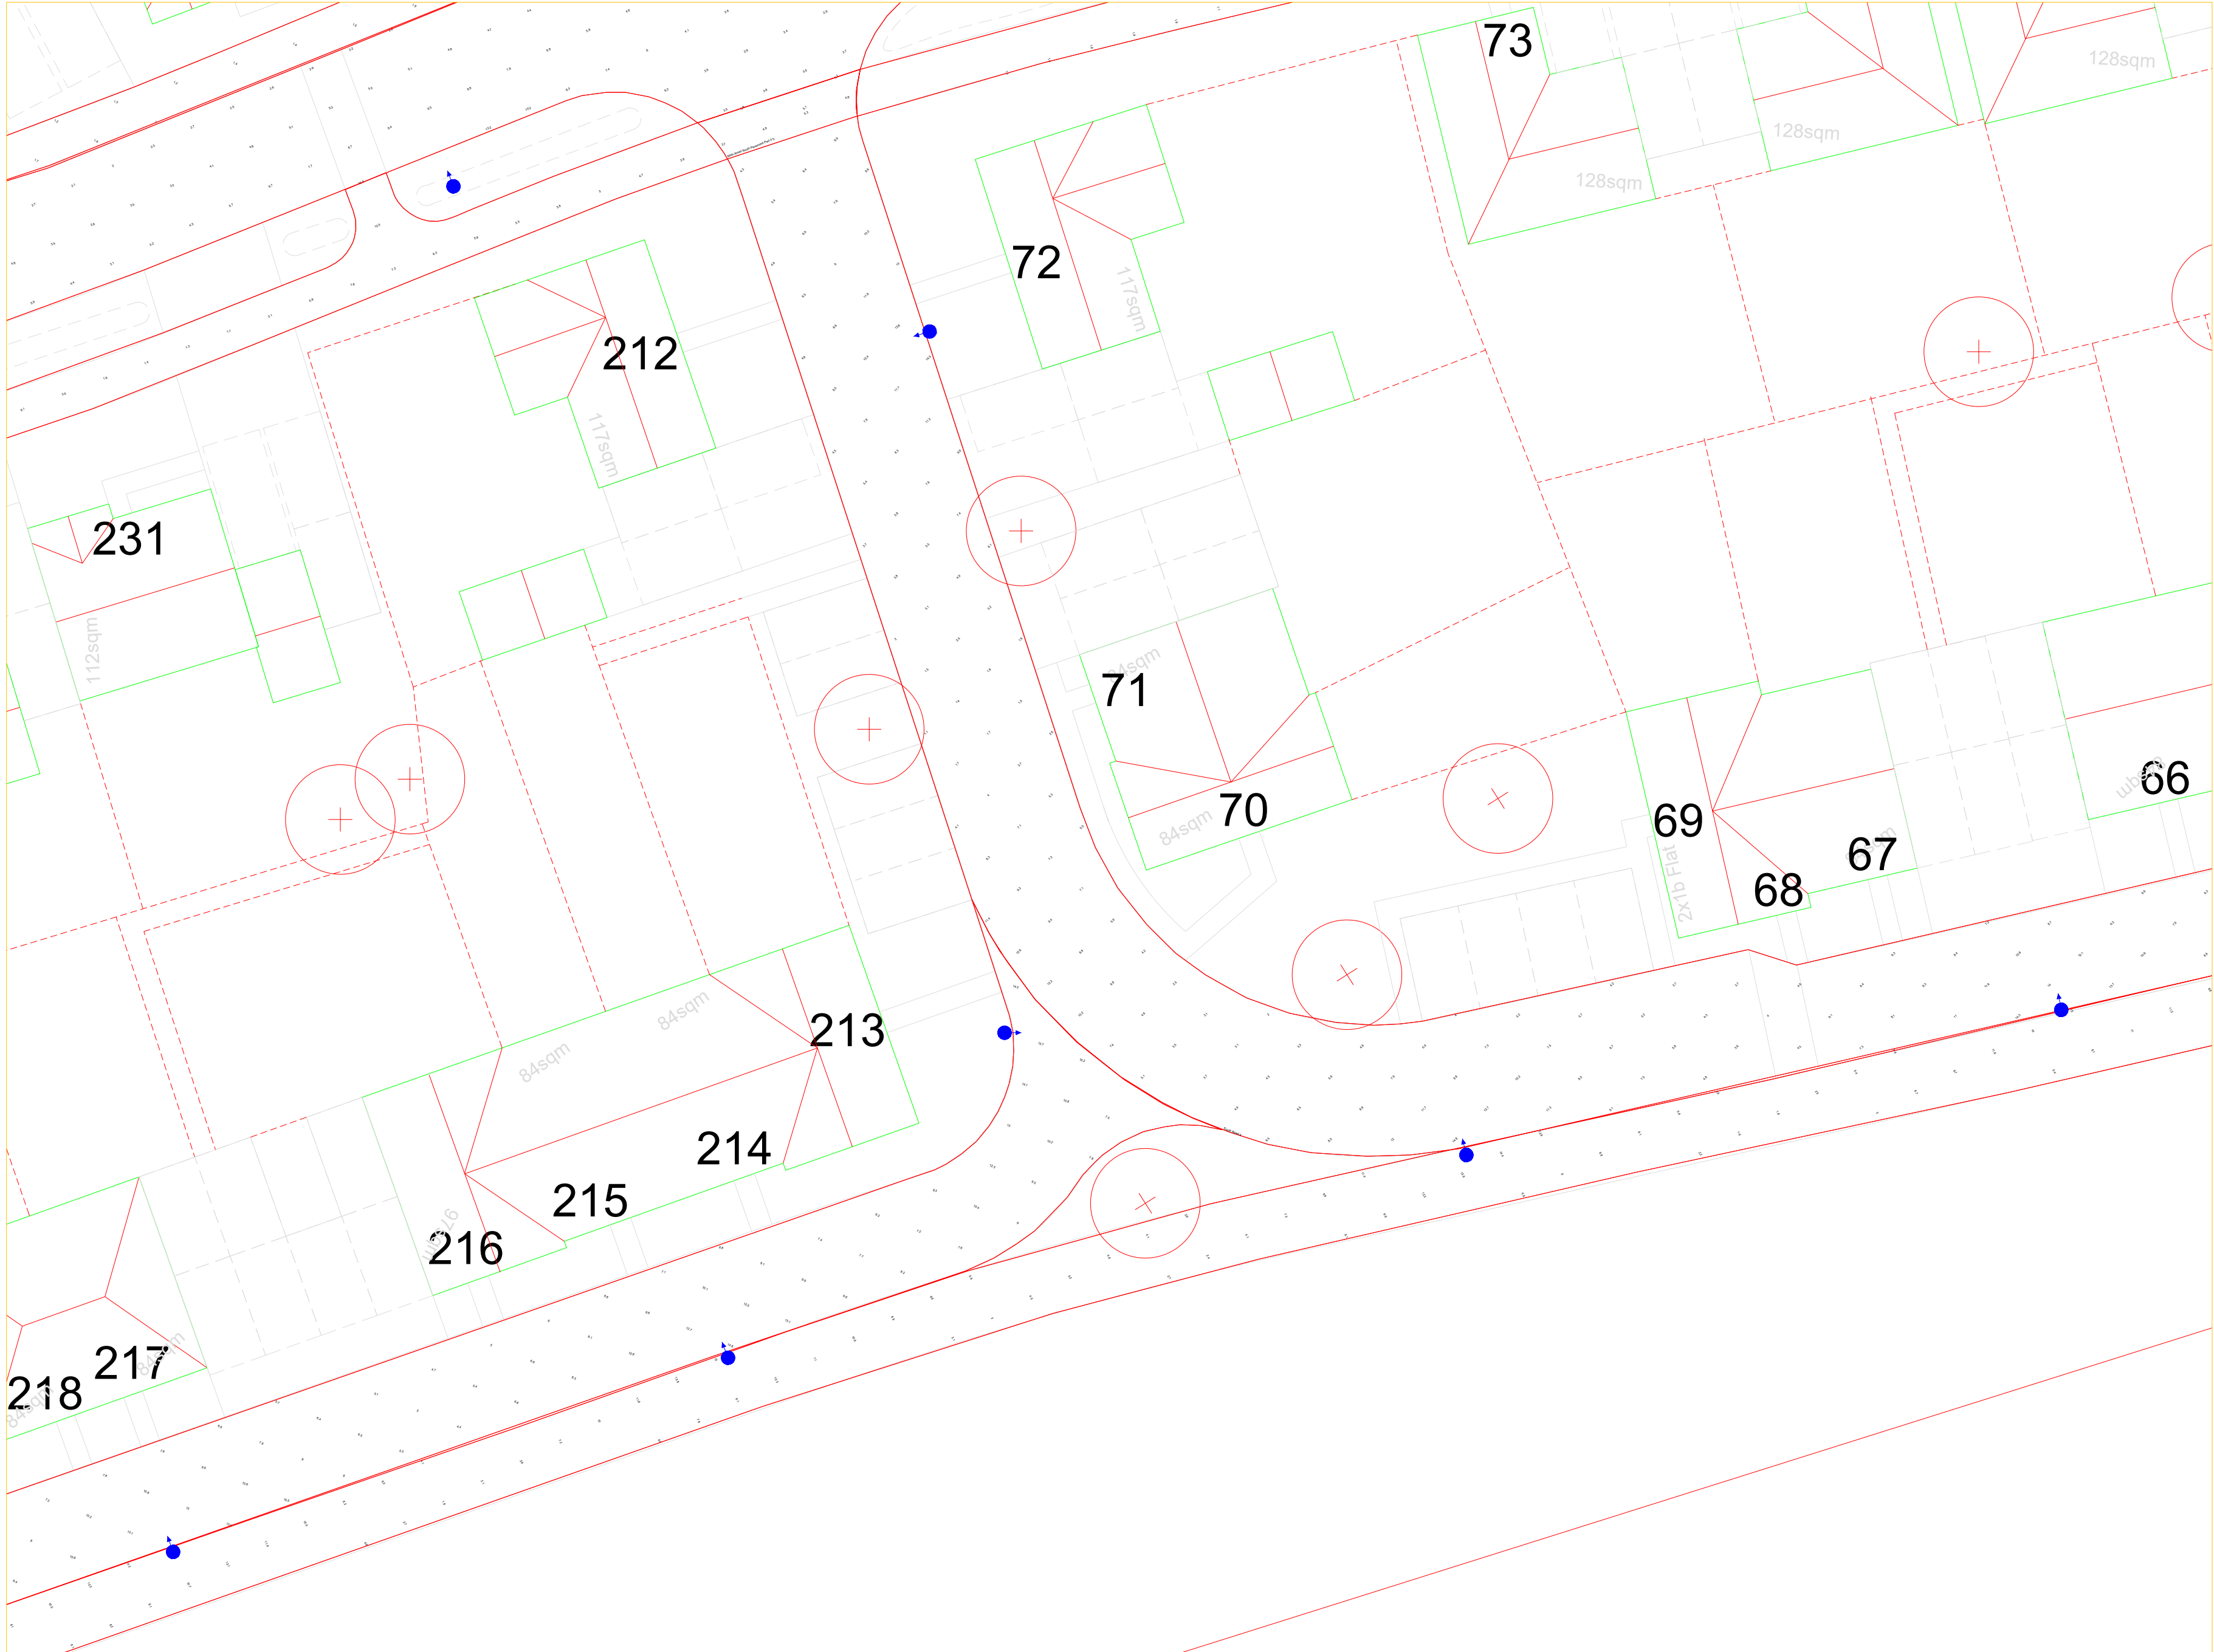

General Notes

Notes

20W

12W

No.	Revision/Issue	Date

Firm Name and Address

Lumen Designers Ltd
Lumen House
1358 Stratford Road
Hall Green
Birmingham
B28 9EH


The Lumen Architects

M: 0121 663 6080
E: info@thelumenarchitect.com

Project Name and Address

Vivid Solar Street Lighting Ltd
Climping - Littlehampton

Project	Sheet
TLA/VIV/CVY	Sheet 3 of 26
Date	Rev 0.0
13/08/2021	
Scale	
DNS	

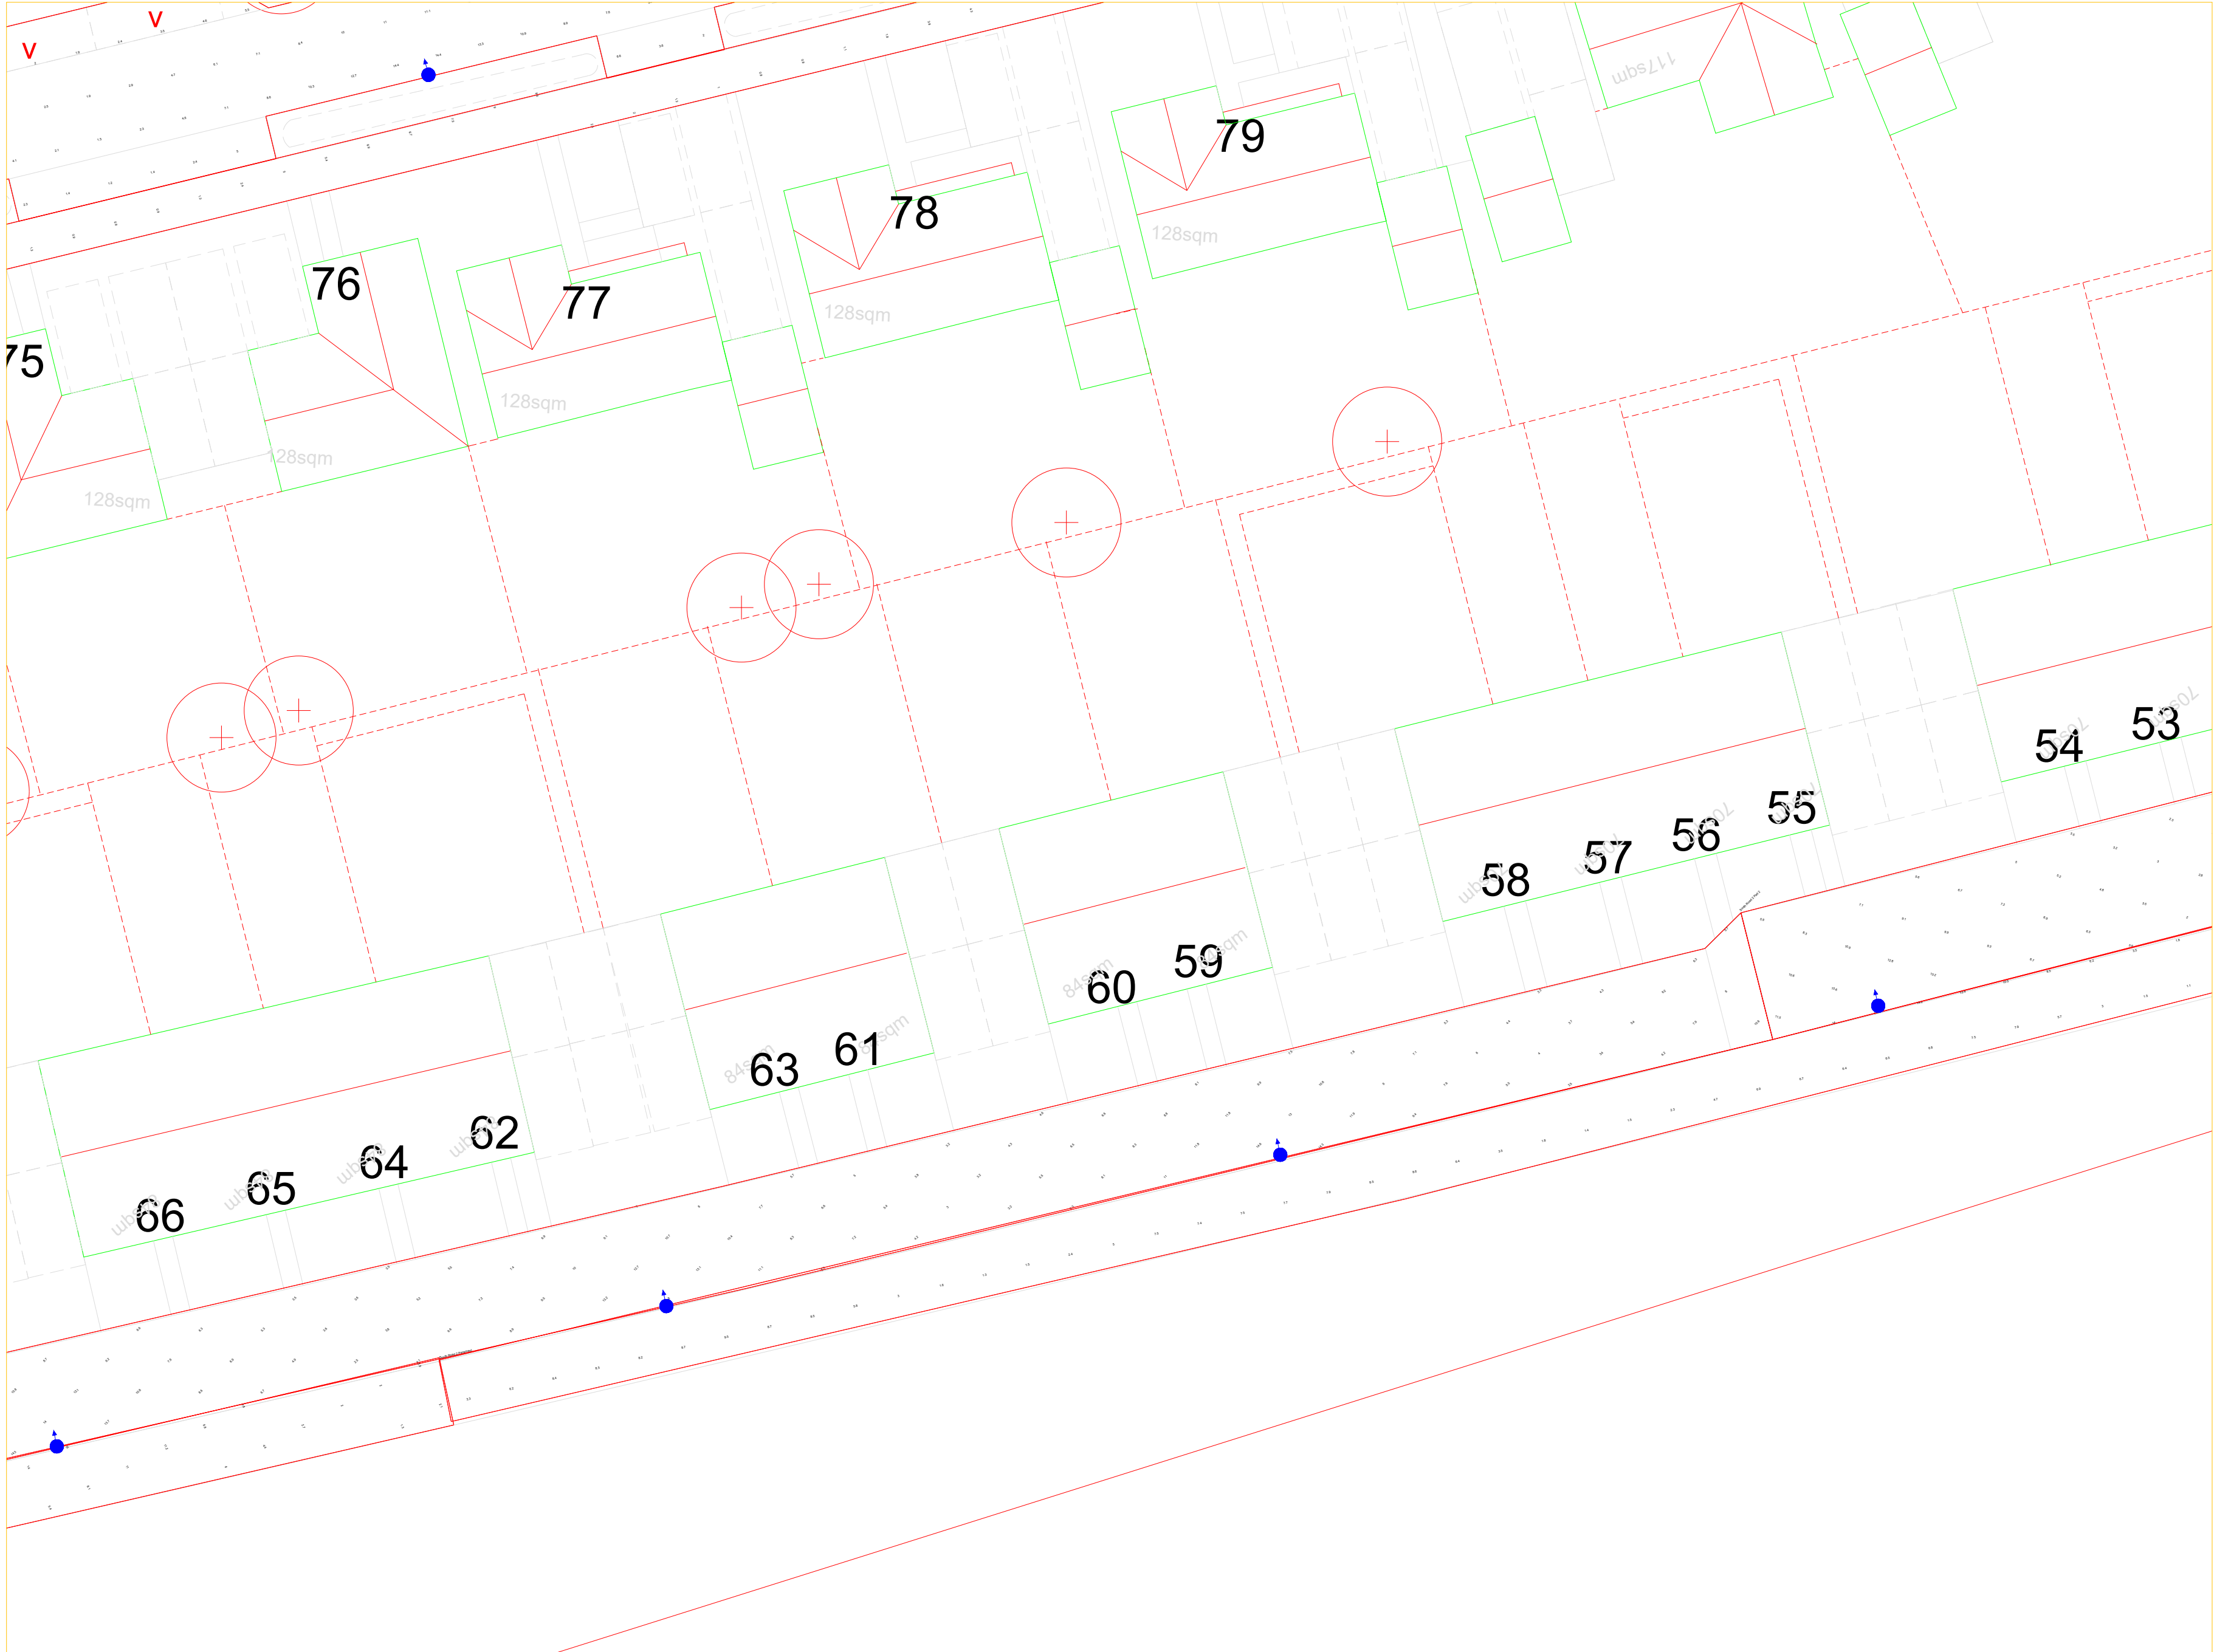

General Notes

Notes

20W

12W

No.	Revision/Issue	Date

Firm Name and Address

Lumen Designers Ltd
Lumen House
1358 Stratford Road
Hall Green
Birmingham
B28 9EH




M: 0121 663 6080
E: info@thelumenarchitect.com

Project Name and Address

Vivid Solar Street Lighting Ltd
Climping - Littlehampton

Project	Sheet
TLA/VIV/CVY	Sheet 4 of 26
Date	Rev 0.0
13/08/2021	
Scale	
DNS	

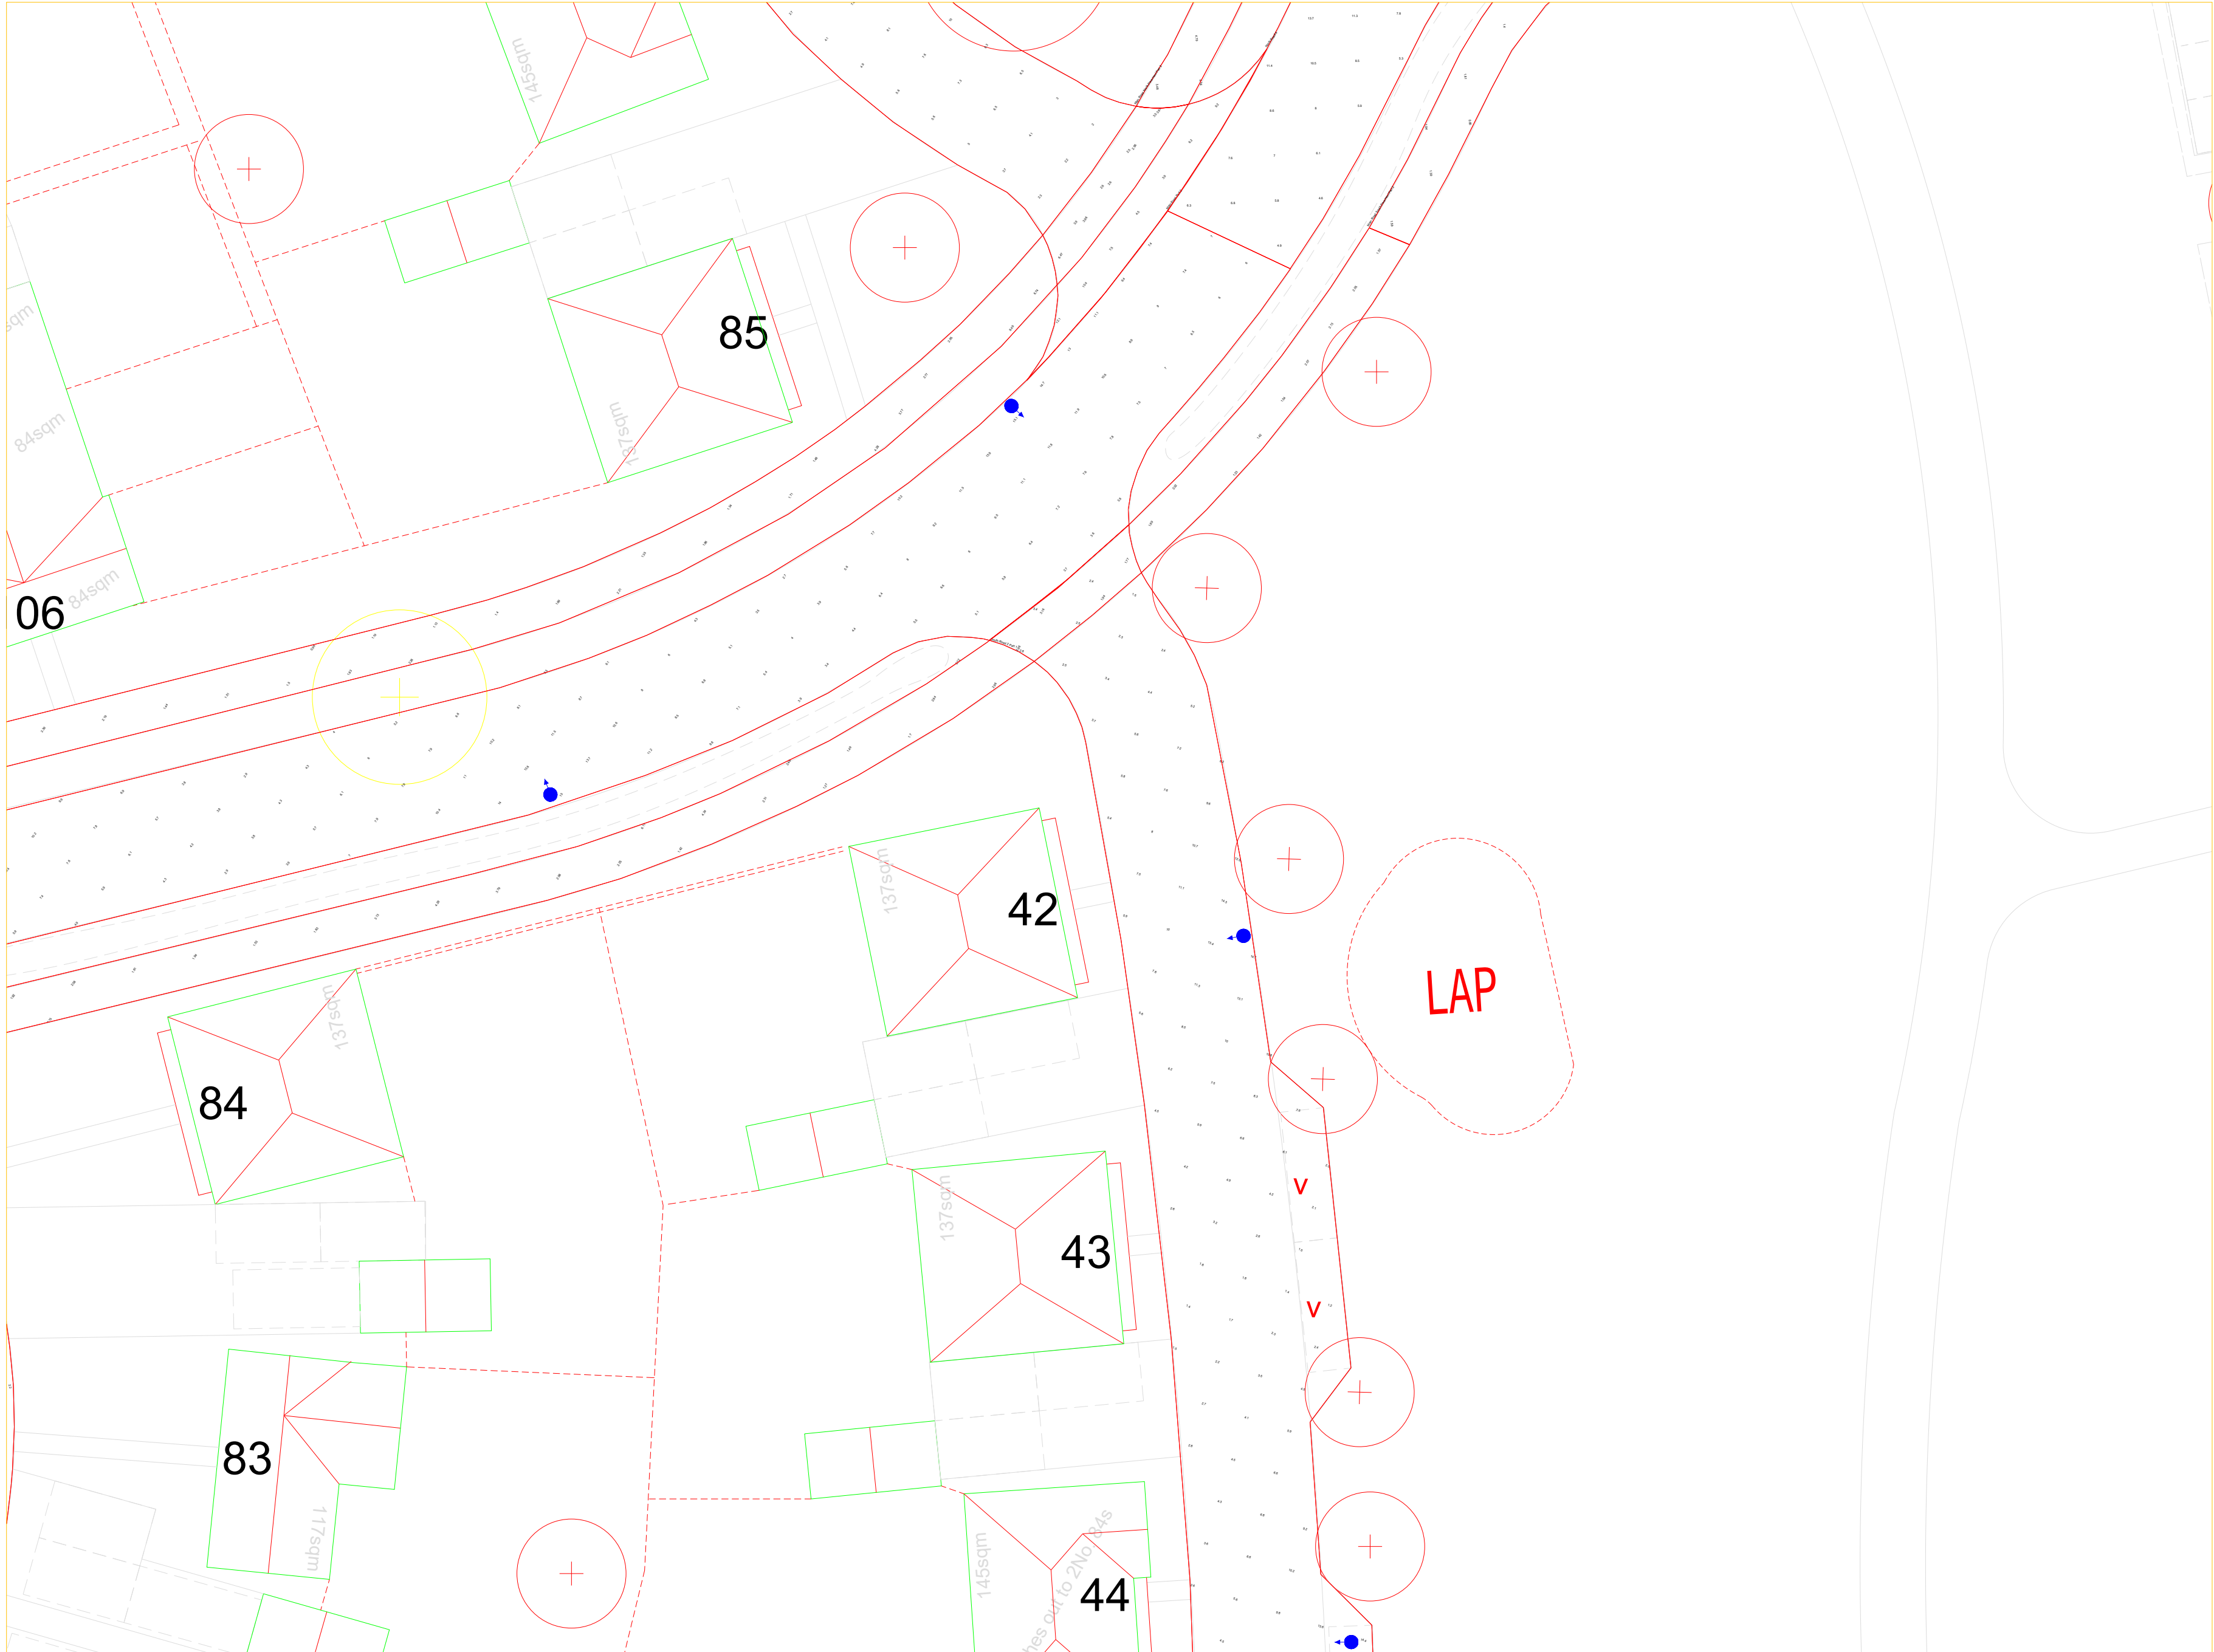

General Notes

Notes

20W

12W

No.	Revision/Issue	Date

Firm Name and Address

Lumen Designers Ltd

Lumen House

1358 Stratford Road

Hall Green

Birmingham

B28 9EH

M: 0121 663 6080


E: info@thelumenarchitect.com

Project Name and Address

Vivid Solar Street Lighting Ltd

Climping - Littlehampton

Project	Sheet
TLA/VIV/CVY	Sheet 6 of 26
Date	Rev 0.0
13/08/2021	
Scale	
DNS	

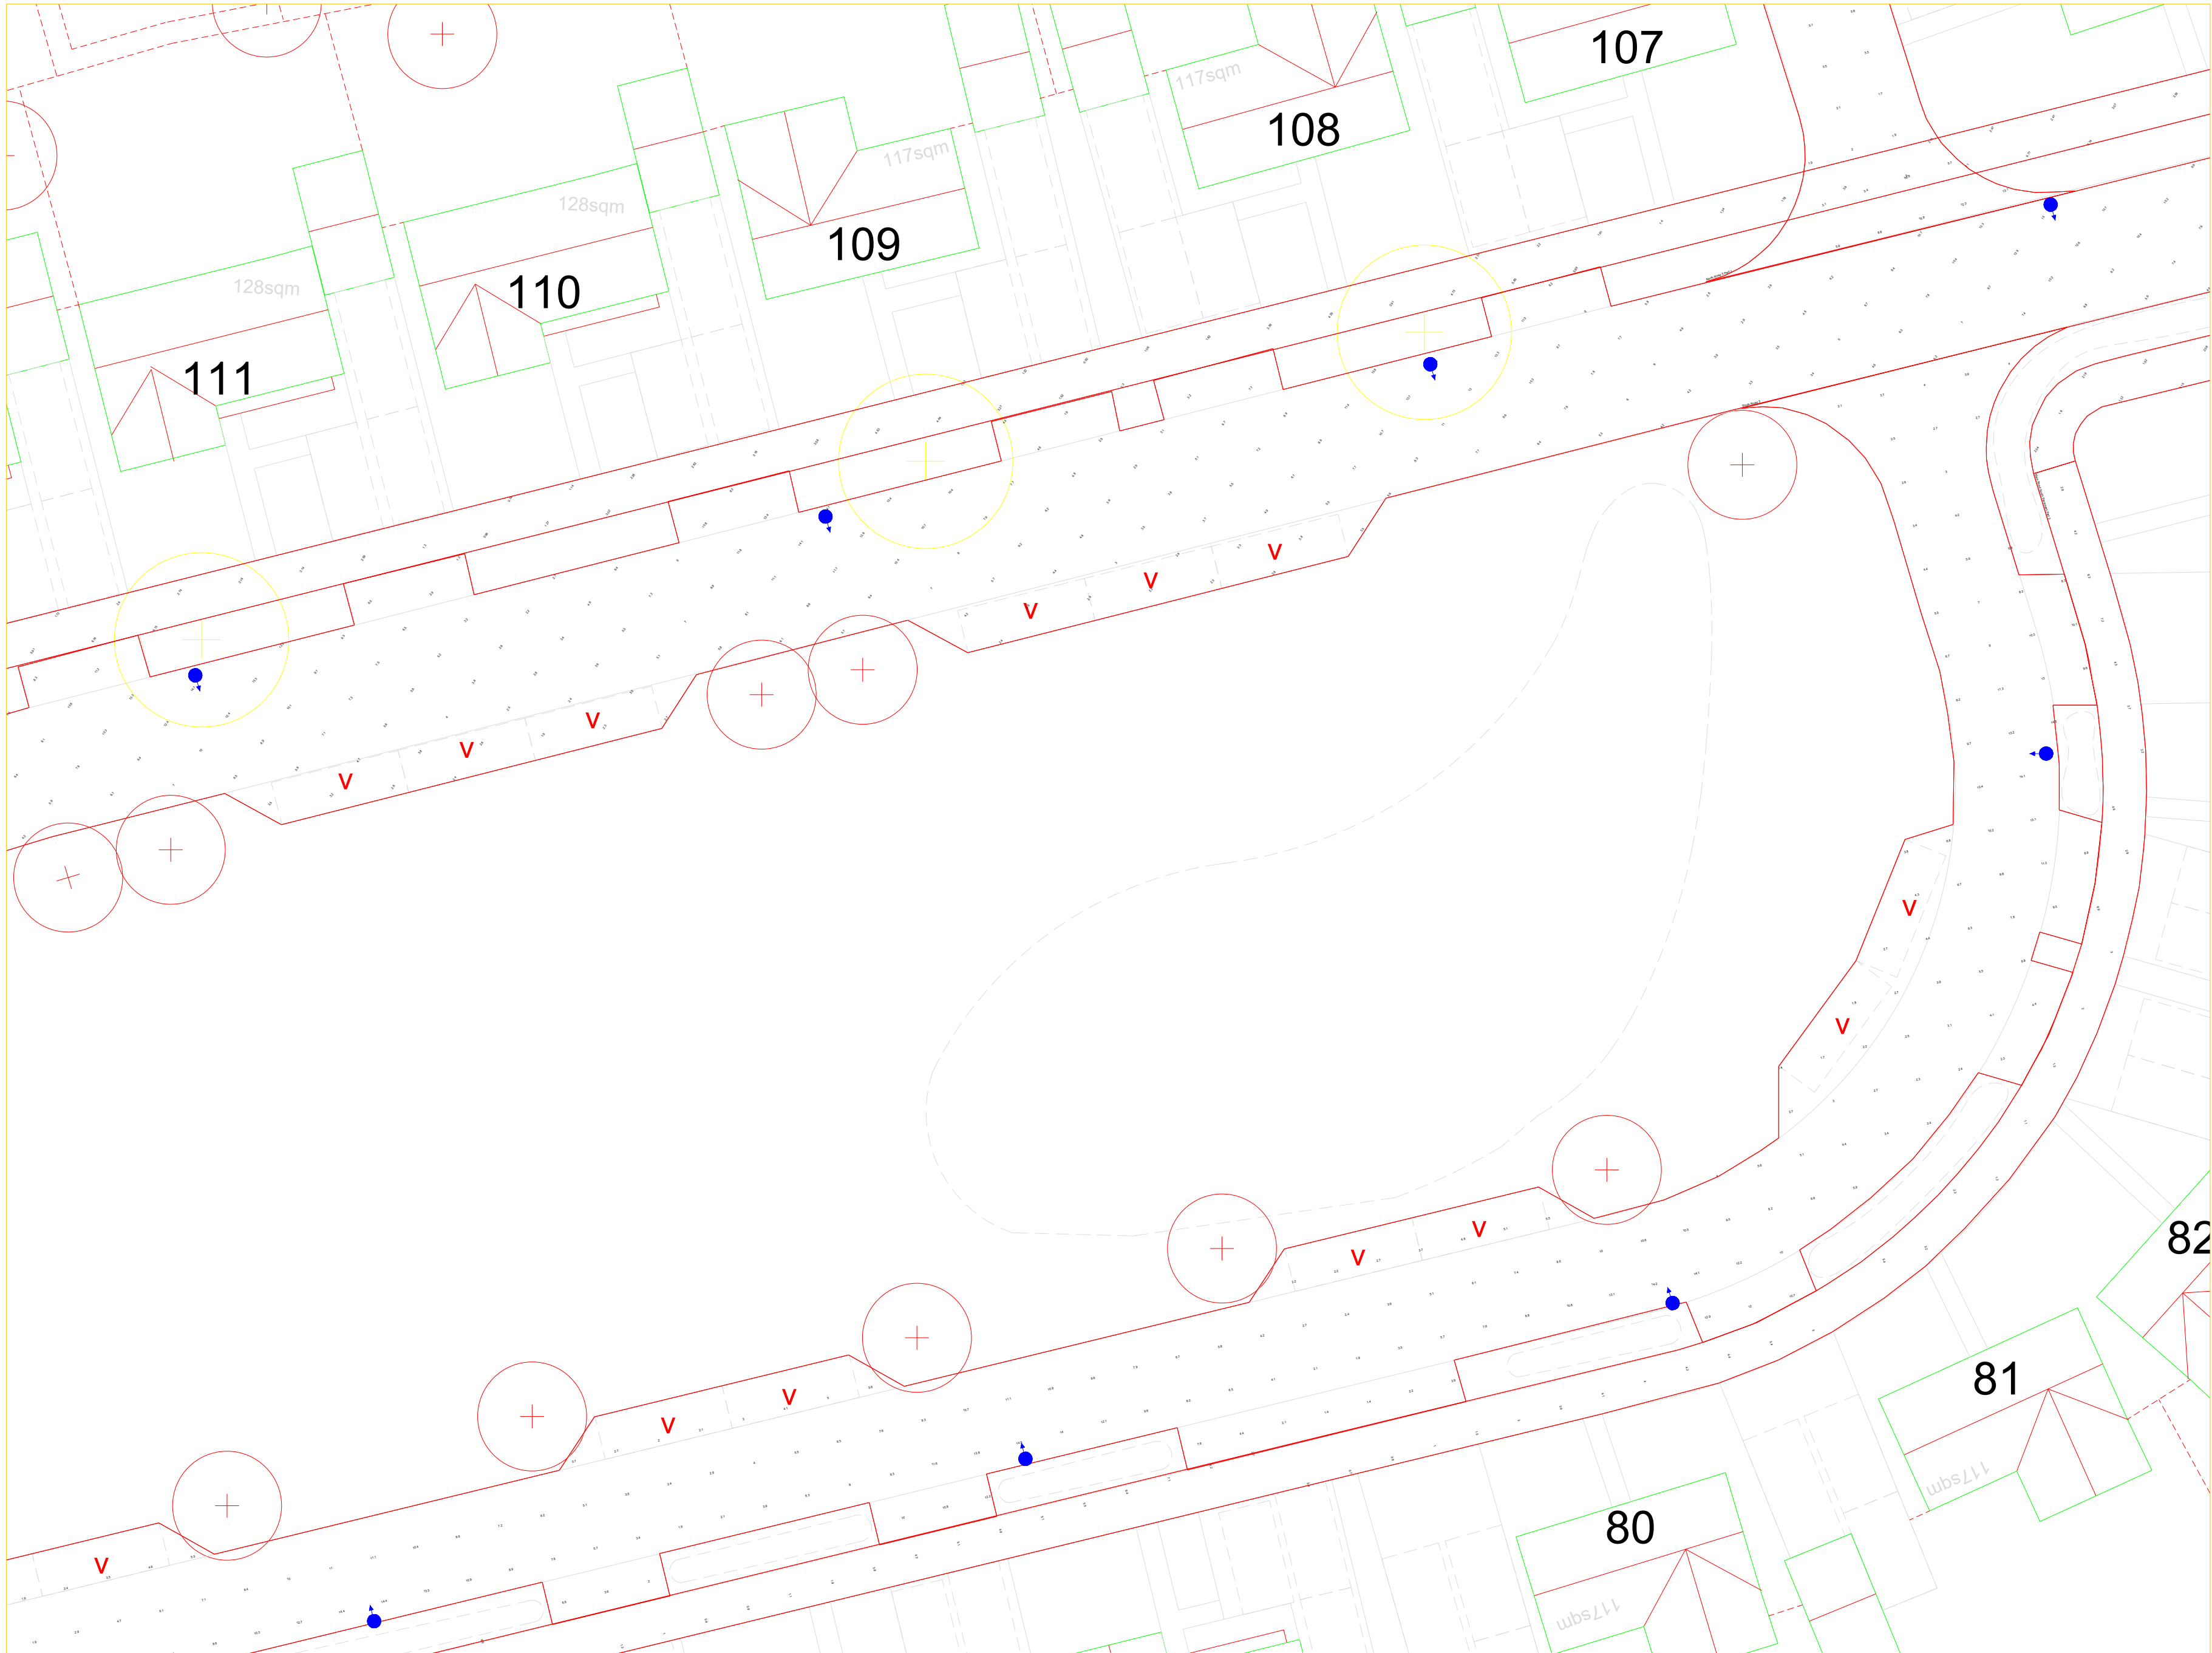

General Notes

Notes

20W

12W

No.	Revision/Issue	Date

Firm Name and Address

Lumen Designers Ltd

Lumen House

1358 Stratford Road

Hall Green

Birmingham

B28 9EH

M: 0121 663 6080

E: info@thelumenarchitect.com




Project Name and Address

Vivid Solar Street Lighting Ltd

Climping - Littlehampton

Project	Sheet
TLA/VIV/CVY	Sheet 7 of 26
Date	Rev 0.0
13/08/2021	
Scale	
DNS	

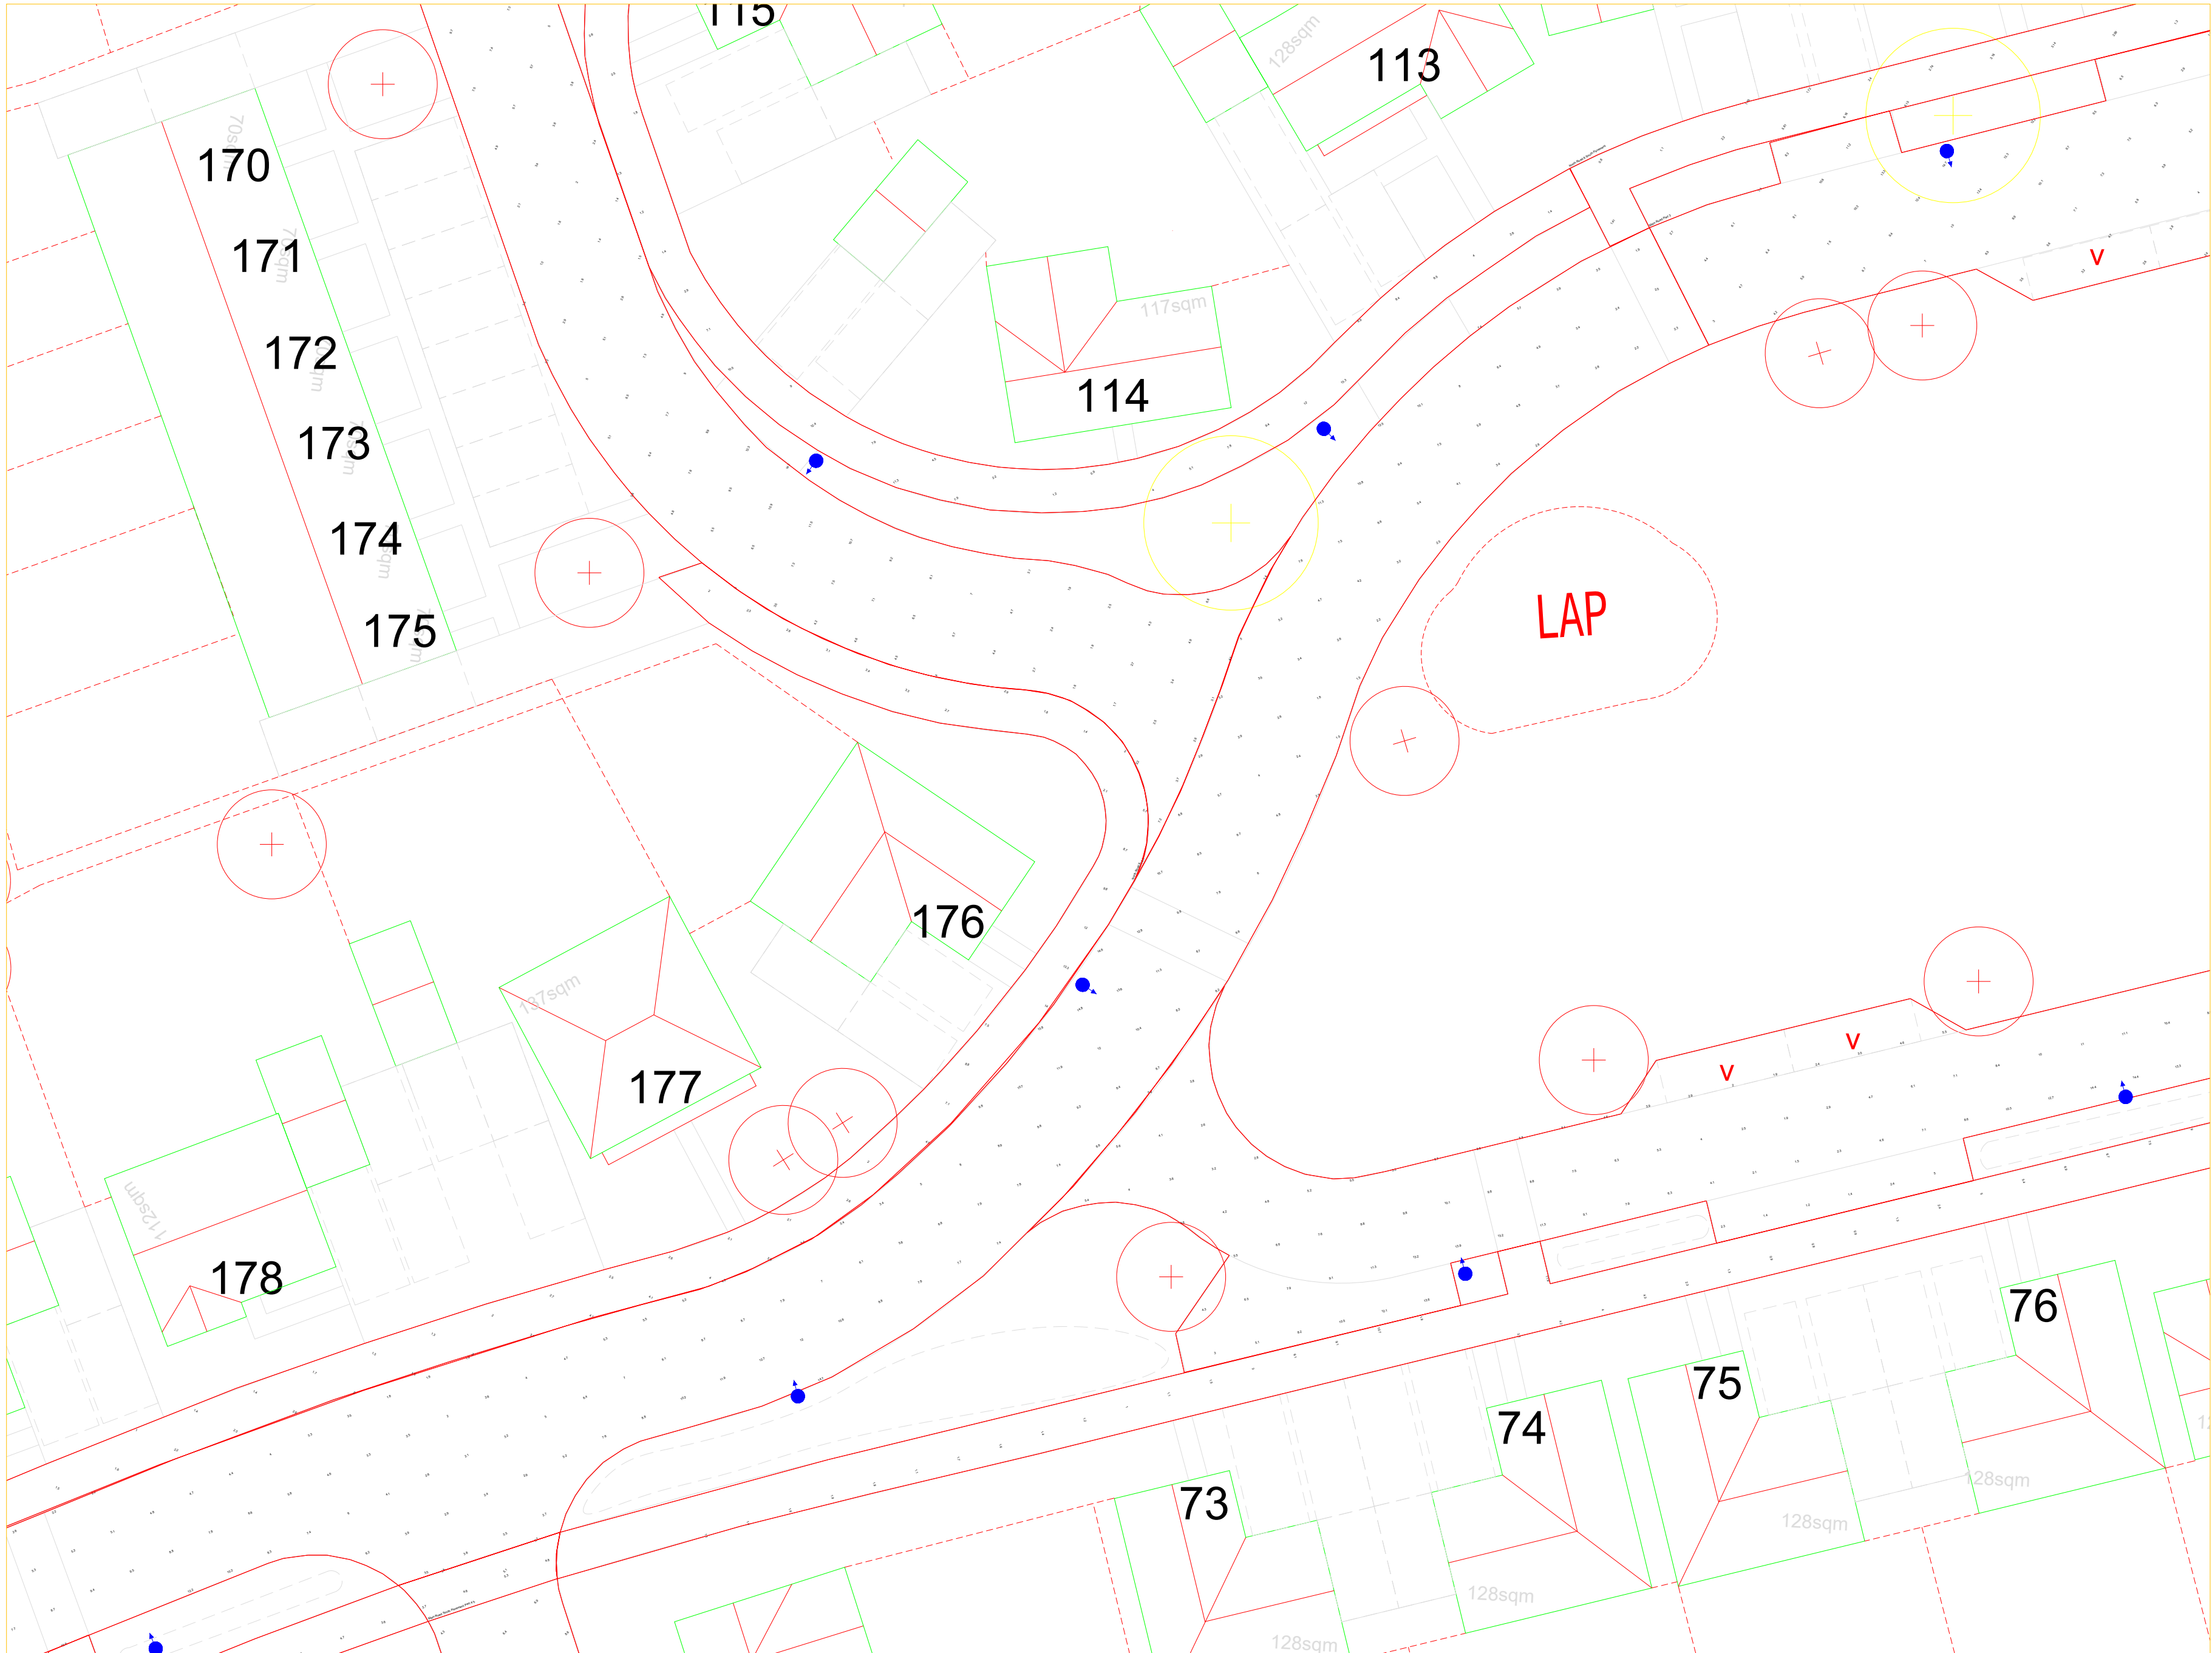

General Notes

Notes

20W

12W

No.	Revision/Issue	Date

Firm Name and Address

Lumen Designers Ltd
Lumen House
1358 Stratford Road
Hall Green
Birmingham
B28 9EH




M: 0121 663 6080
E: info@thelumenarchitect.com

Project Name and Address

Vivid Solar Street Lighting Ltd
Climping - Littlehampton

Project	Sheet
TLA/VIV/CVY	Sheet 8 of 26
Date	Rev 0.0
13/08/2021	
Scale	
DNS	

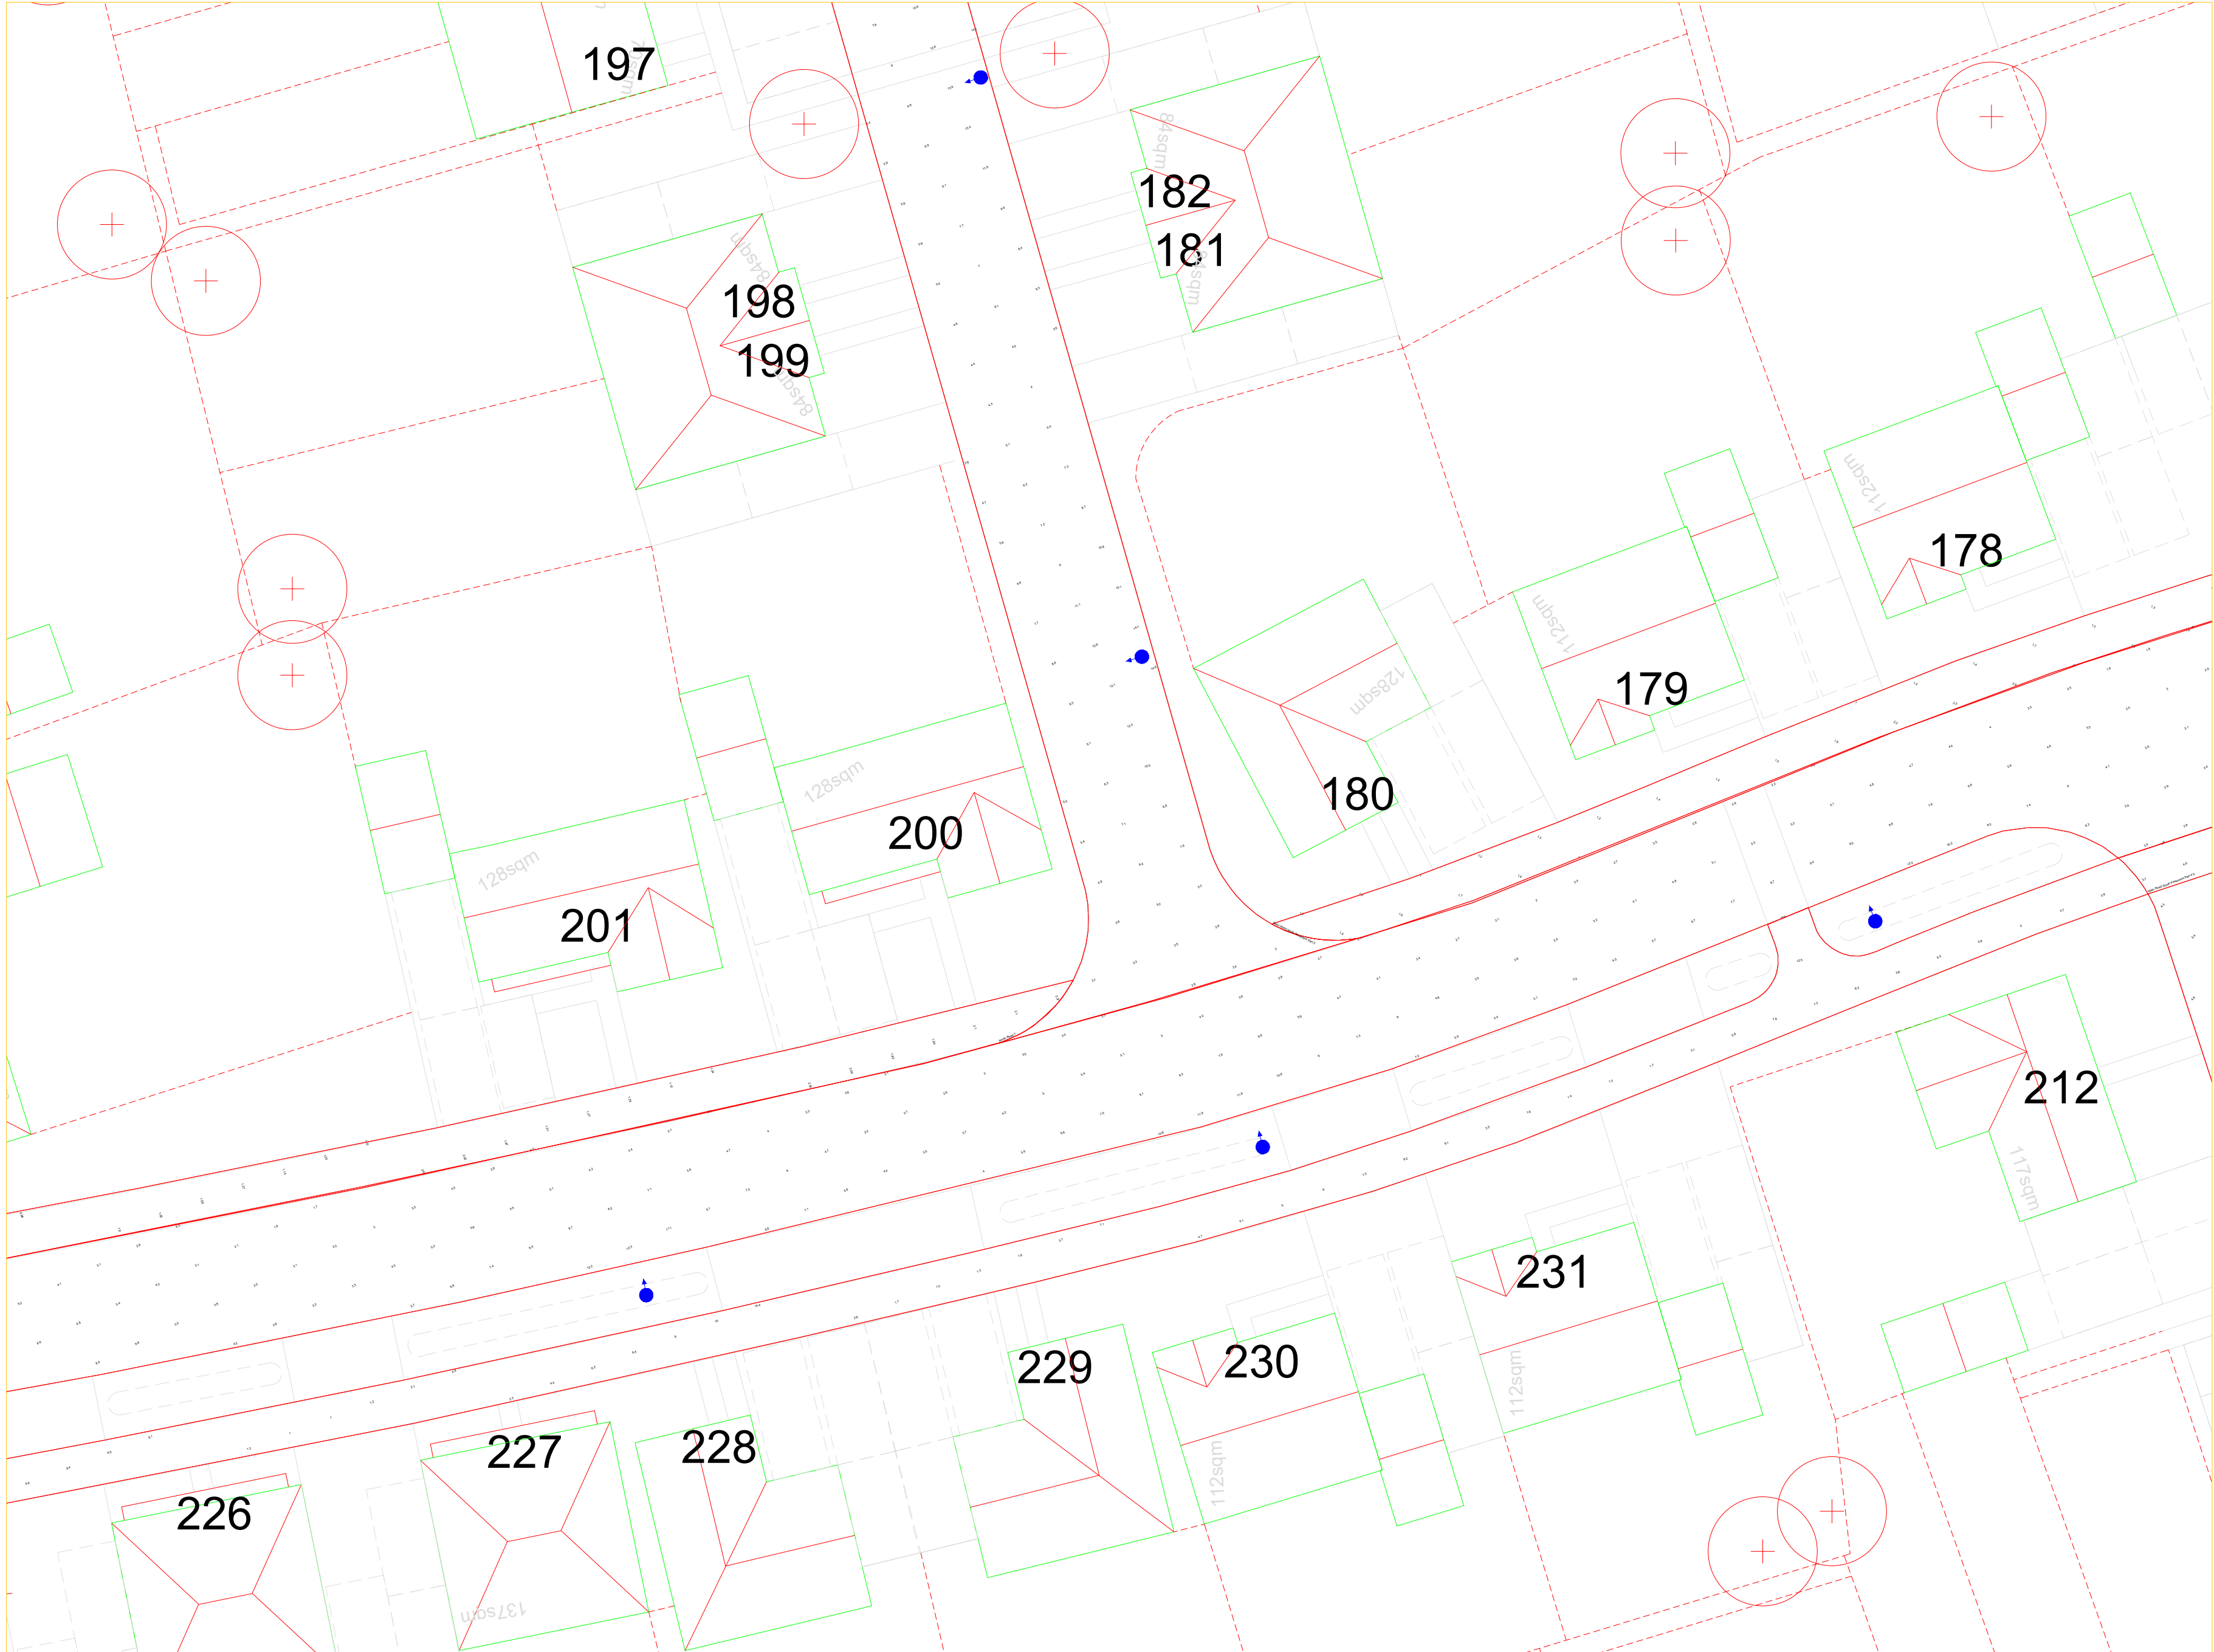

General Notes

Notes

20W

12W

No.	Revision/Issue	Date

Firm Name and Address

Lumen Designers Ltd
Lumen House
1358 Stratford Road
Hall Green
Birmingham
B28 9EH




M: 0121 663 6080
E: info@thelumenarchitect.com

Project Name and Address

Vivid Solar Street Lighting Ltd
Climping - Littlehampton

Project: TLA/VIV/CVY	Sheet Sheet 9 of 26
Date 13/08/2021	Rev 0.0
Scale DNS	

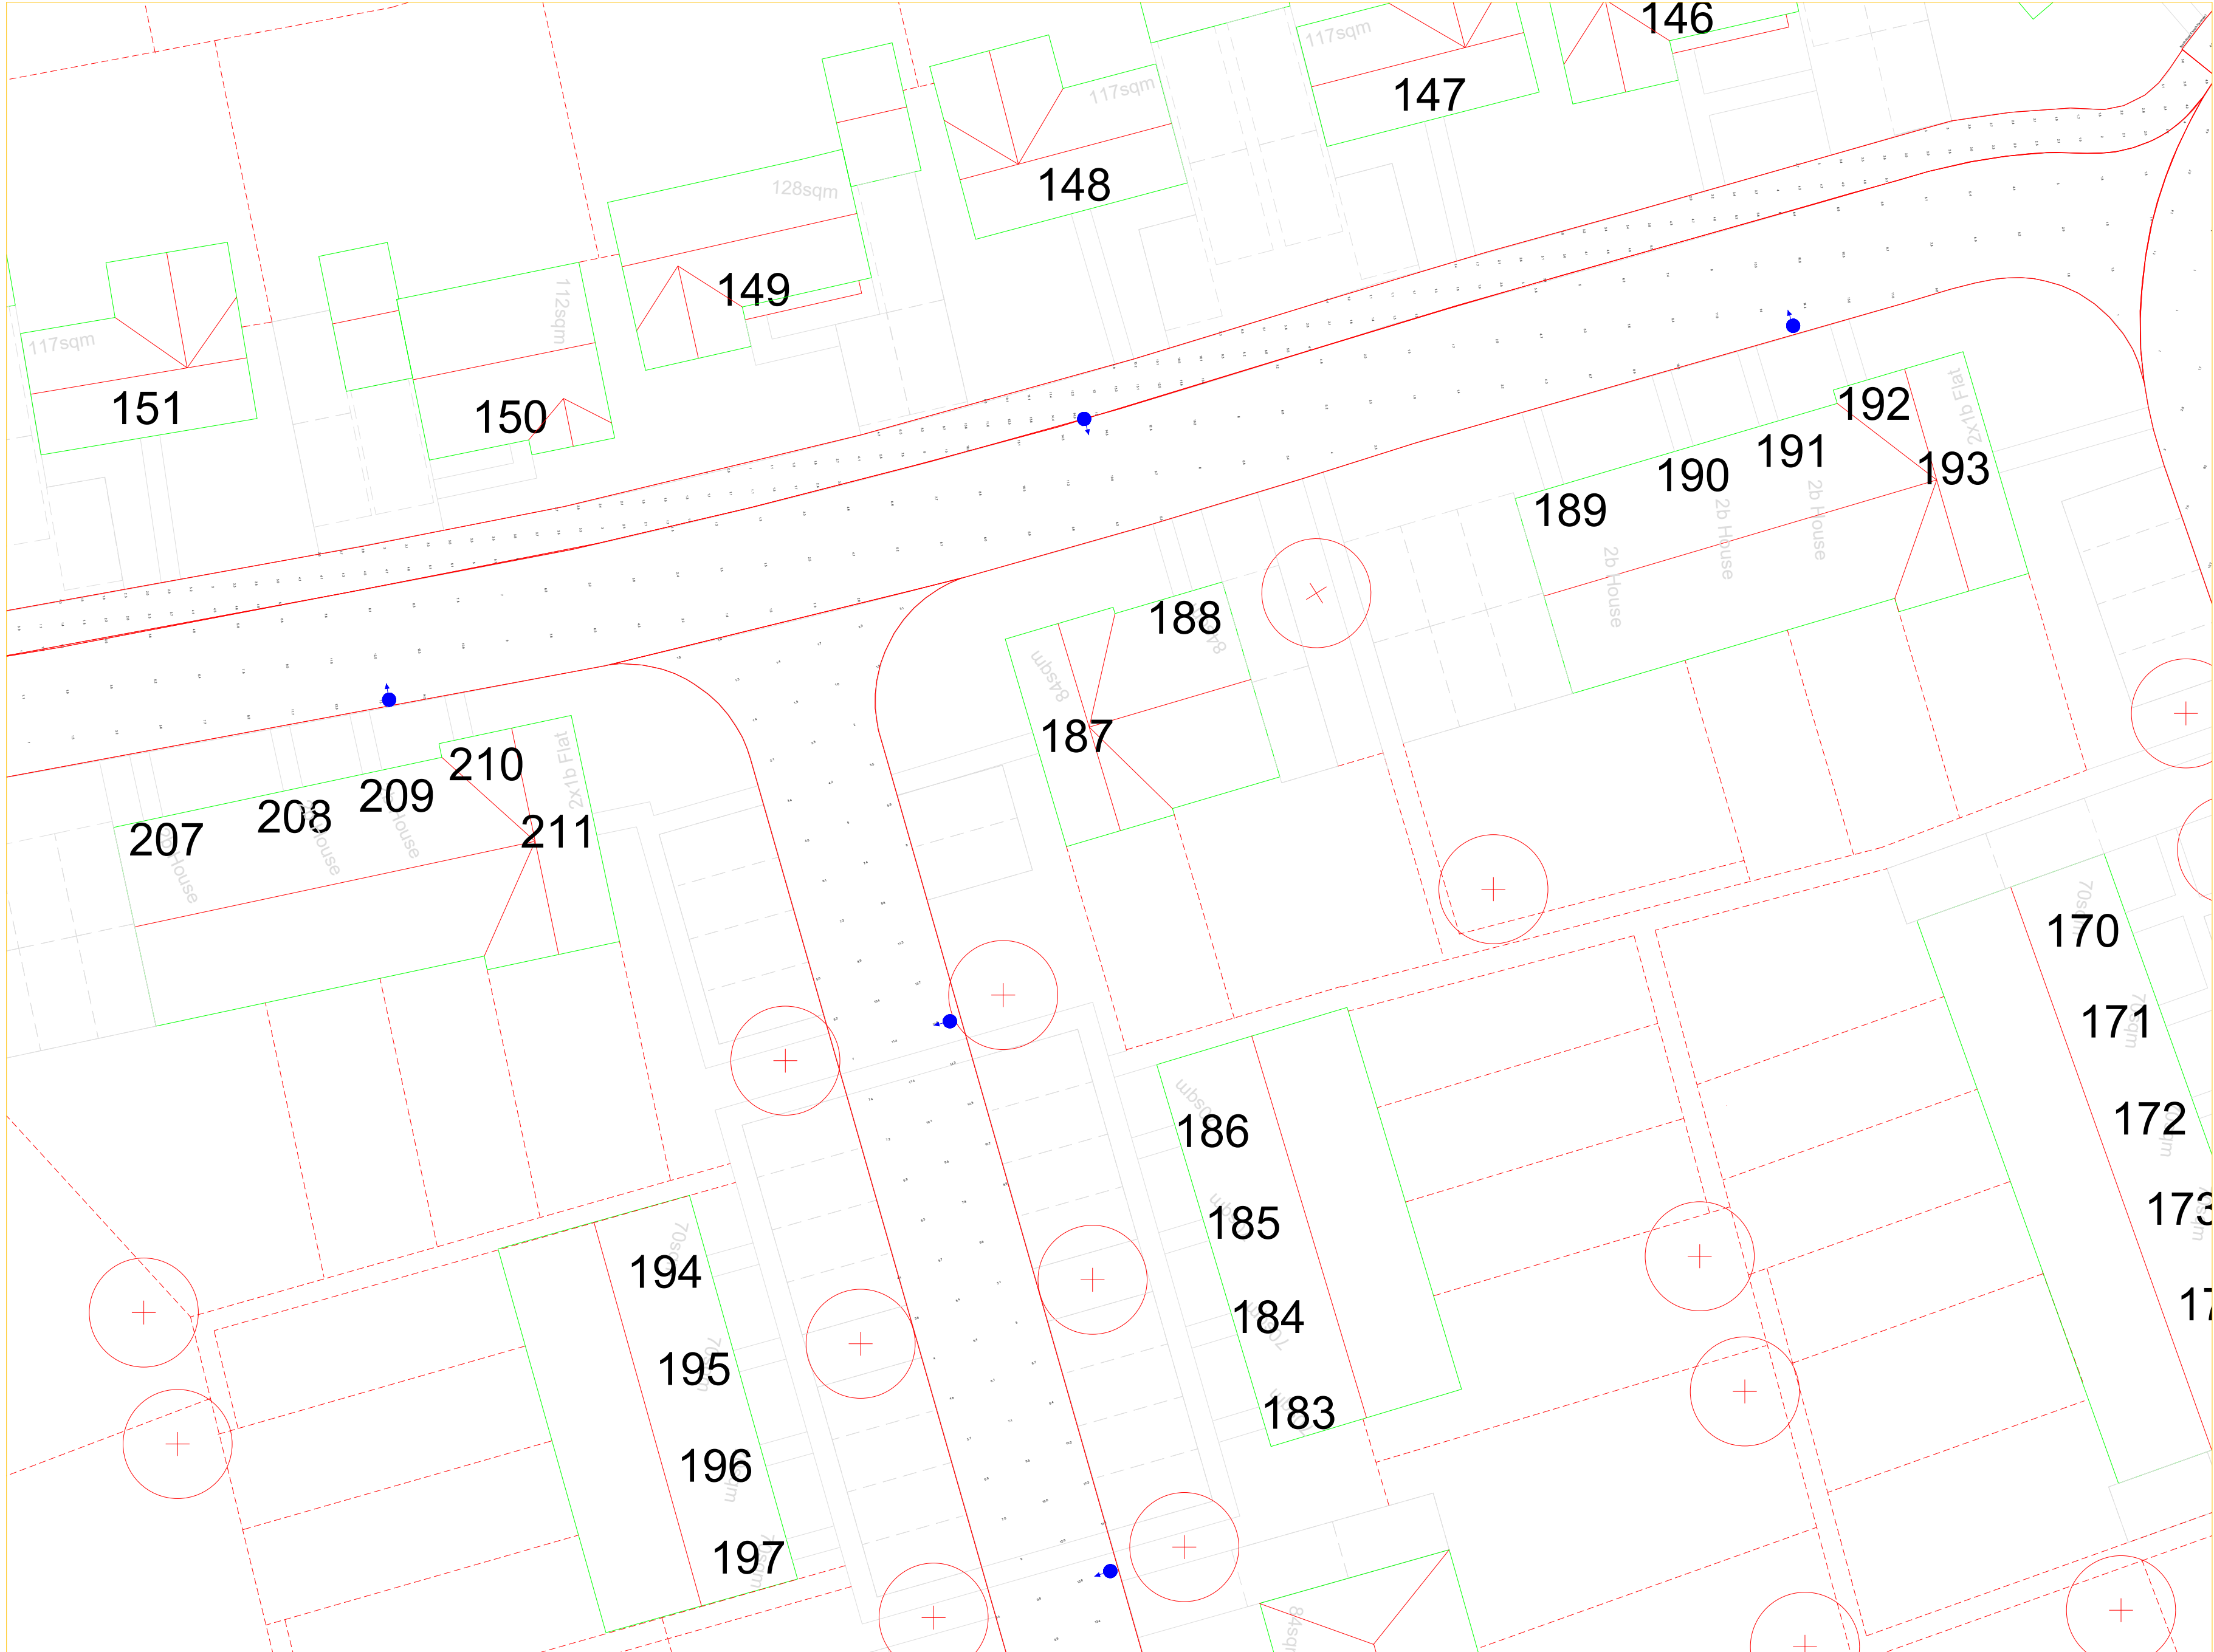

General Notes

Notes

20W

12W

No.	Revision/Issue	Date

Firm Name and Address


Lumen Designers Ltd
Lumen House
1358 Stratford Road
Hall Green
Birmingham
B28 9EH
M: 0121 663 6080
E: info@thelumenarchitect.com



Project Name and Address

Vivid Solar Street Lighting Ltd
Climping - Littlehampton

Project	Sheet
TLA/VIV/CVY	Sheet 10 of 26
Date	Rev 0.0
13/08/2021	
Scale	
DNS	

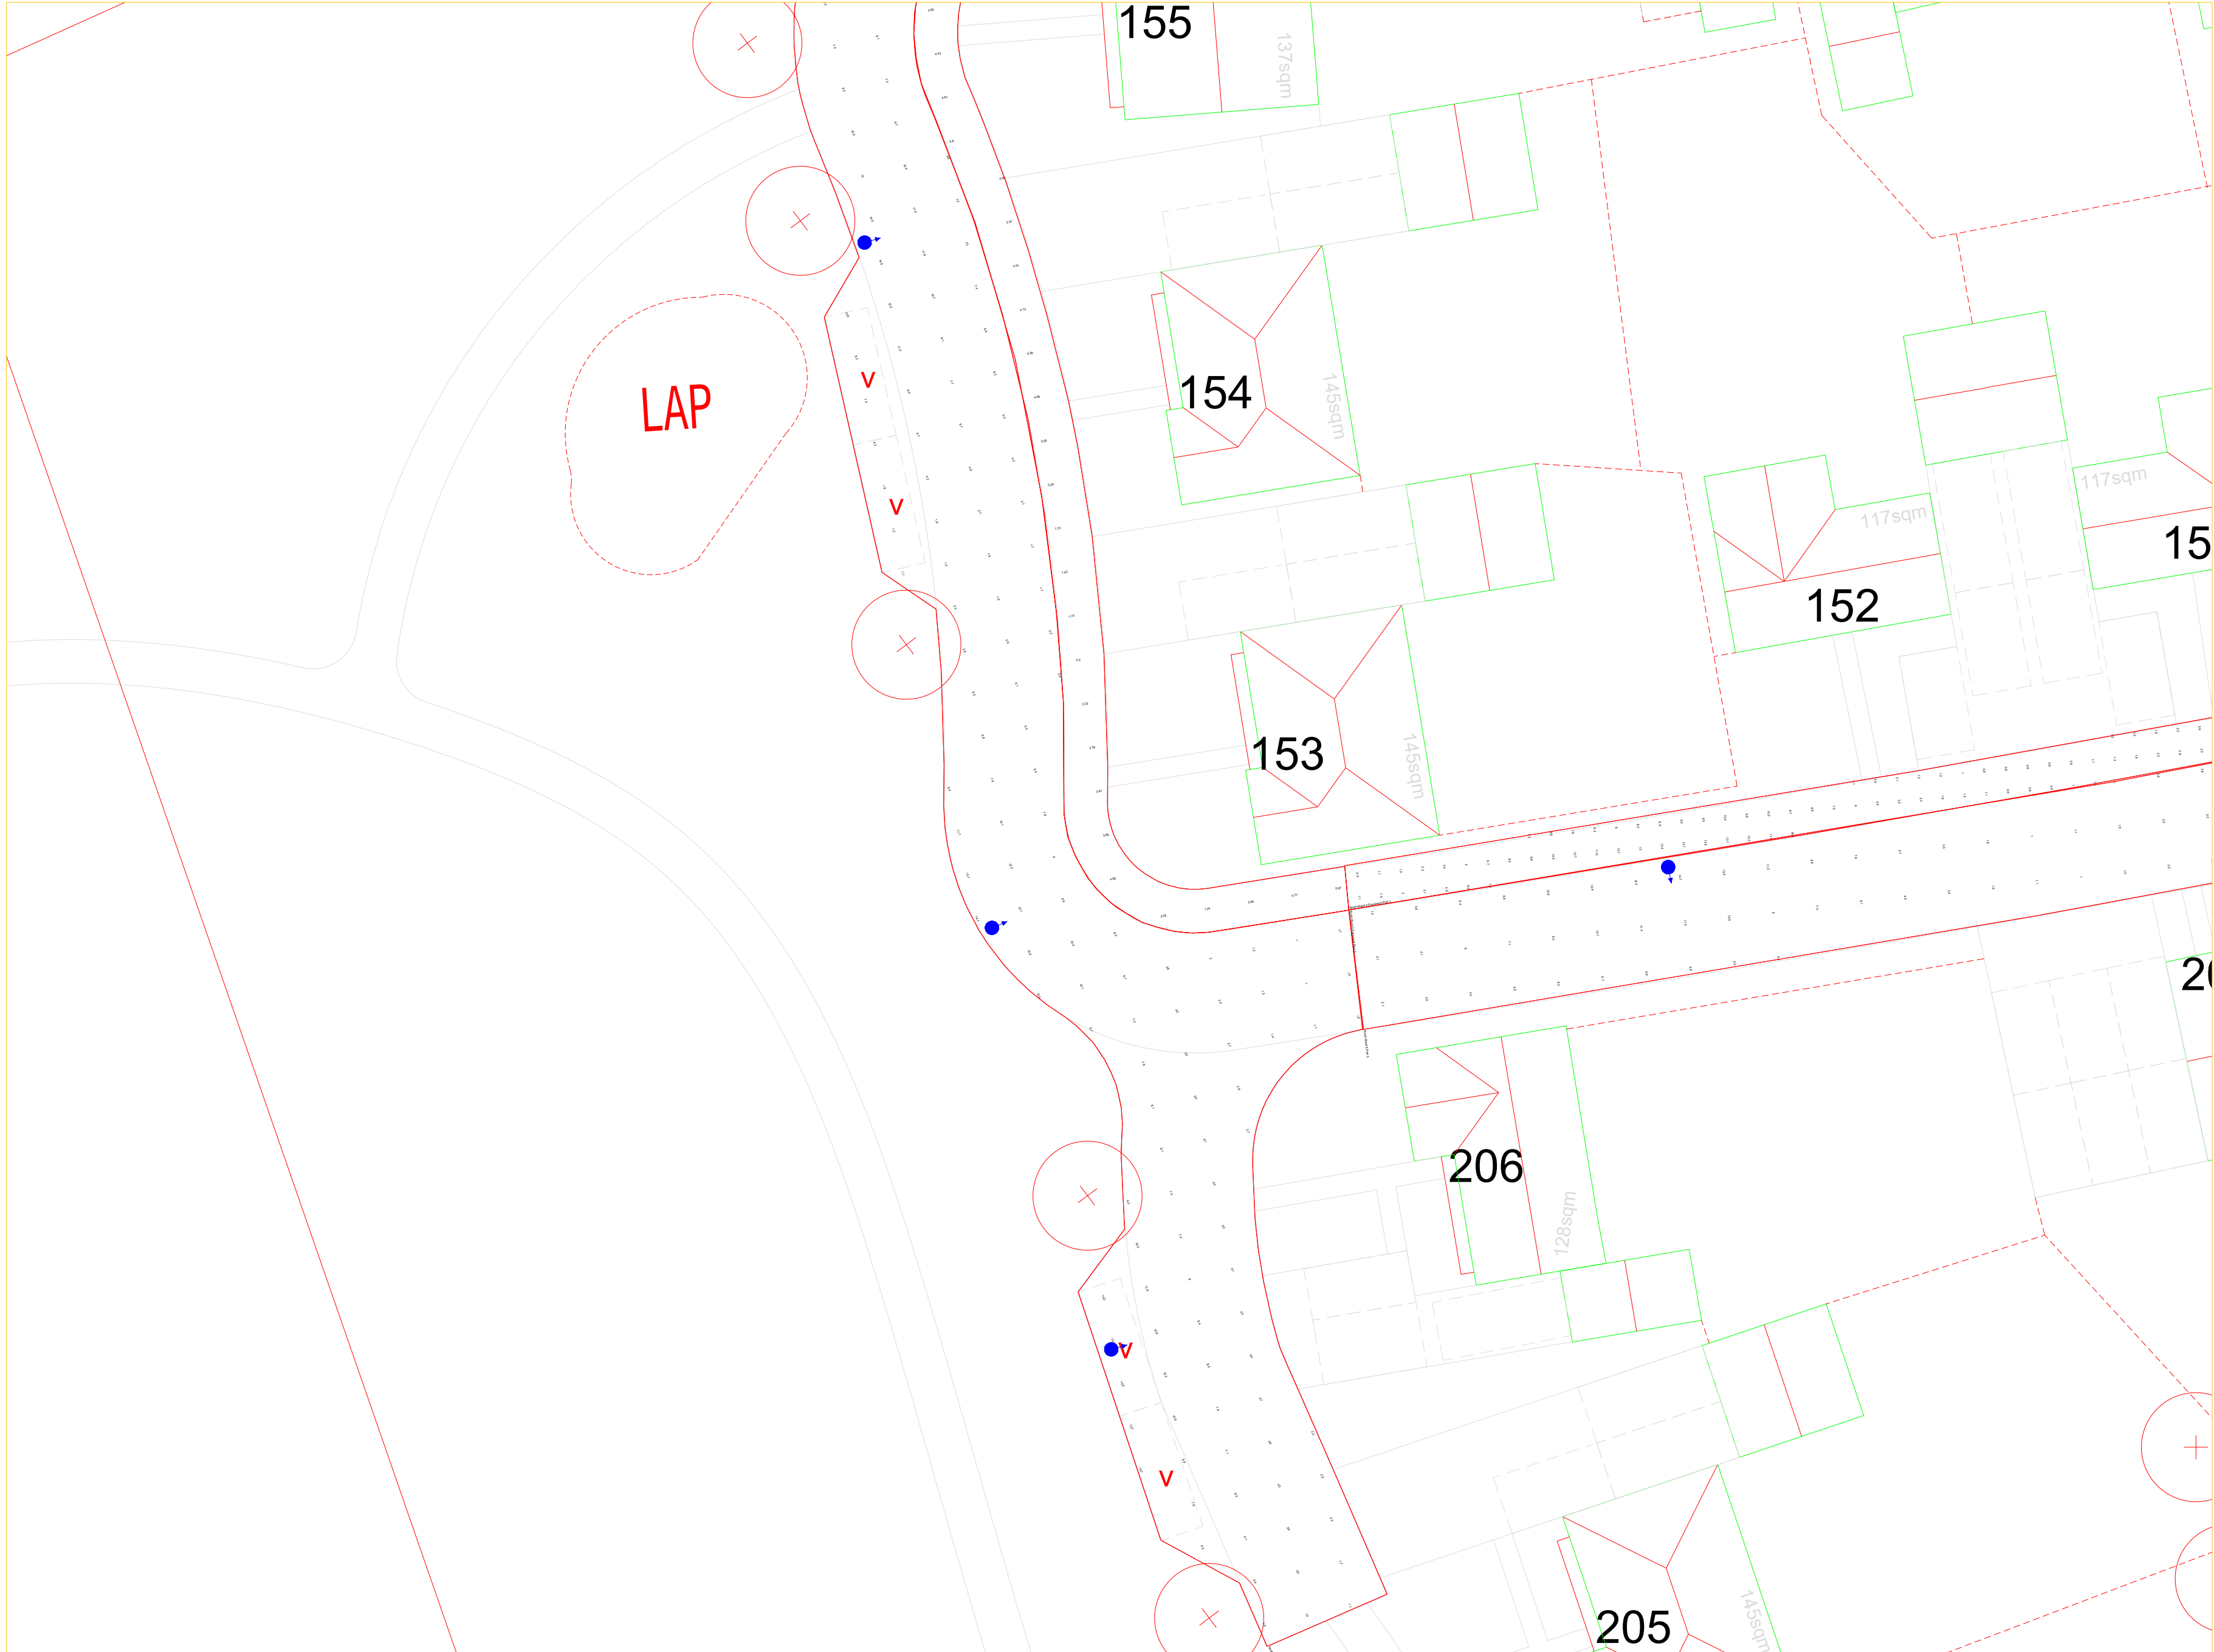

General Notes

Notes

20W

12W

No.	Revision/Issue	Date

Firm Name and Address

Lumen Designers Ltd

Lumen House

1358 Stratford Road

Hall Green

Birmingham

B28 9EH

M: 0121 663 6080


E: info@thelumenarchitect.com

Project Name and Address

Vivid Solar Street Lighting Ltd


Climping - Littlehampton

Project	Sheet
TLA/VIV/CVY	Sheet 11 of 26
Date	Rev 0.0
13/08/2021	
Scale	
DNS	

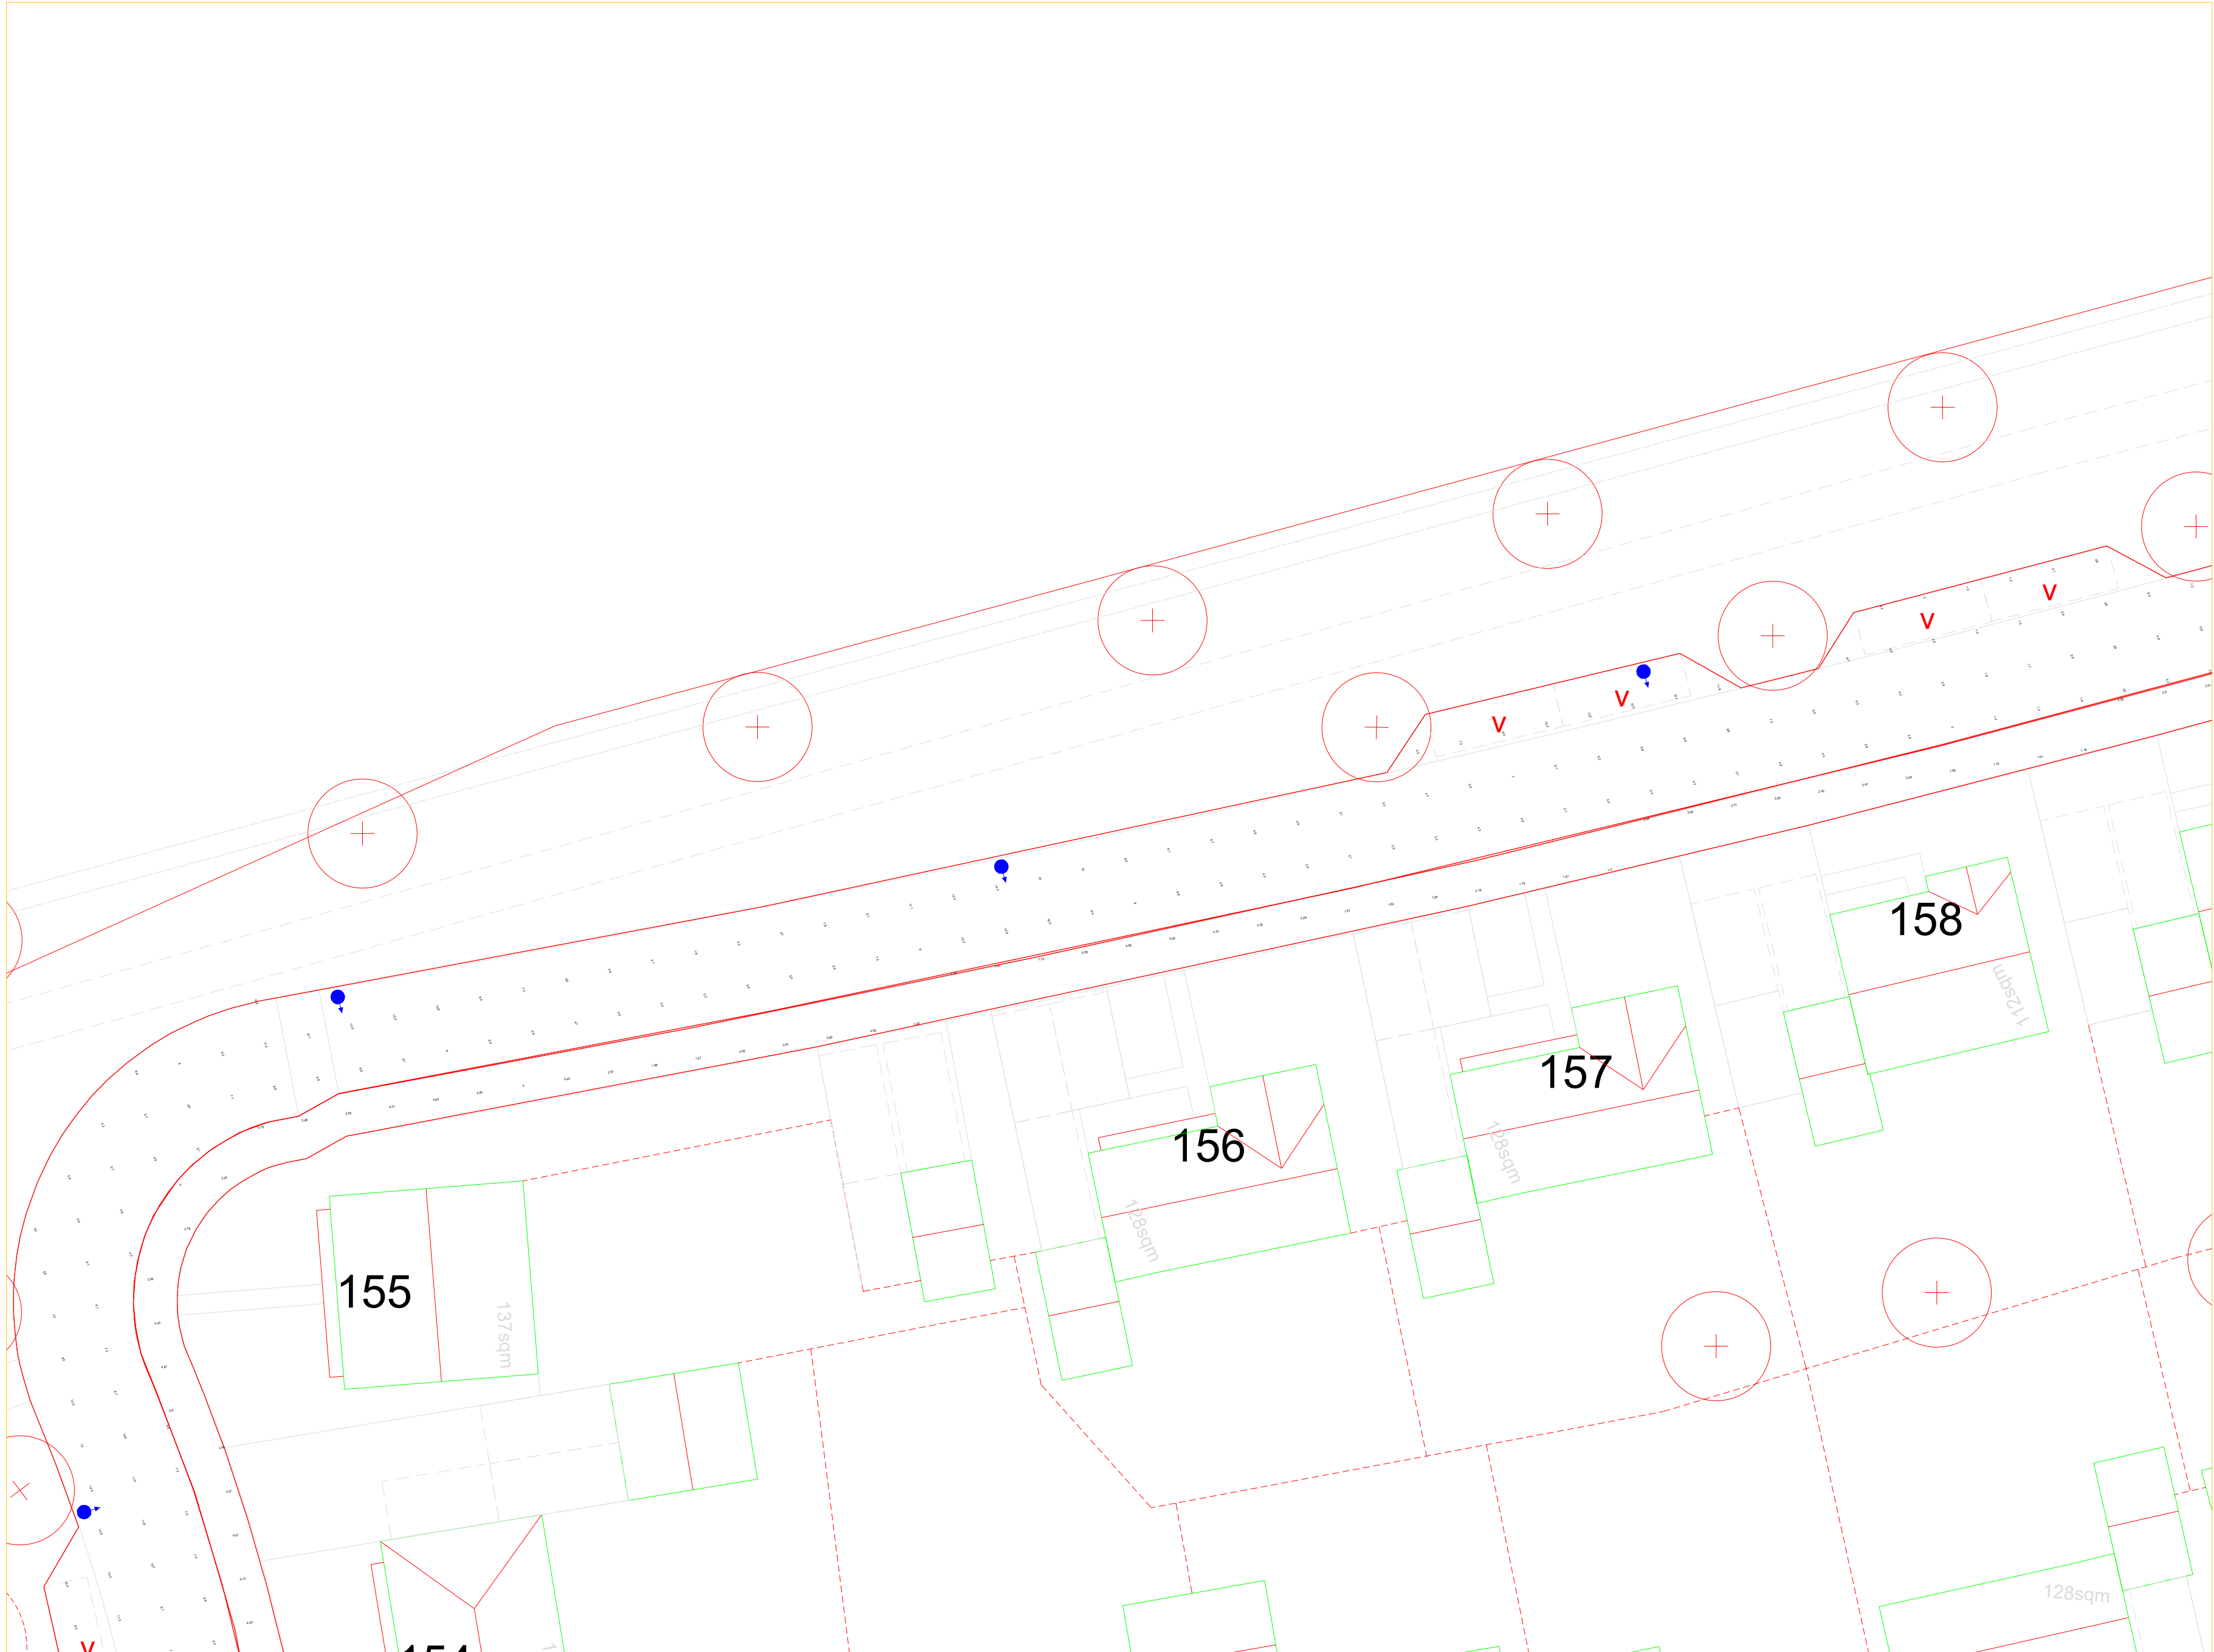

General Notes

Notes

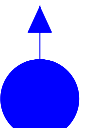20W

12W

No.	Revision/Issue	Date

Firm Name and Address

Lumen Designers Ltd

Lumen House

1358 Stratford Road

Hall Green

Birmingham

B28 9EH

M: 0121 663 6080

E: info@thelumenarchitect.com




Project Name and Address

Vivid Solar Street Lighting Ltd

Climping - Littlehampton

Project	Sheet
TLA/VIV/CVY	Sheet 12 of 26
Date	Rev 0.0
13/08/2021	
Scale	
DNS	

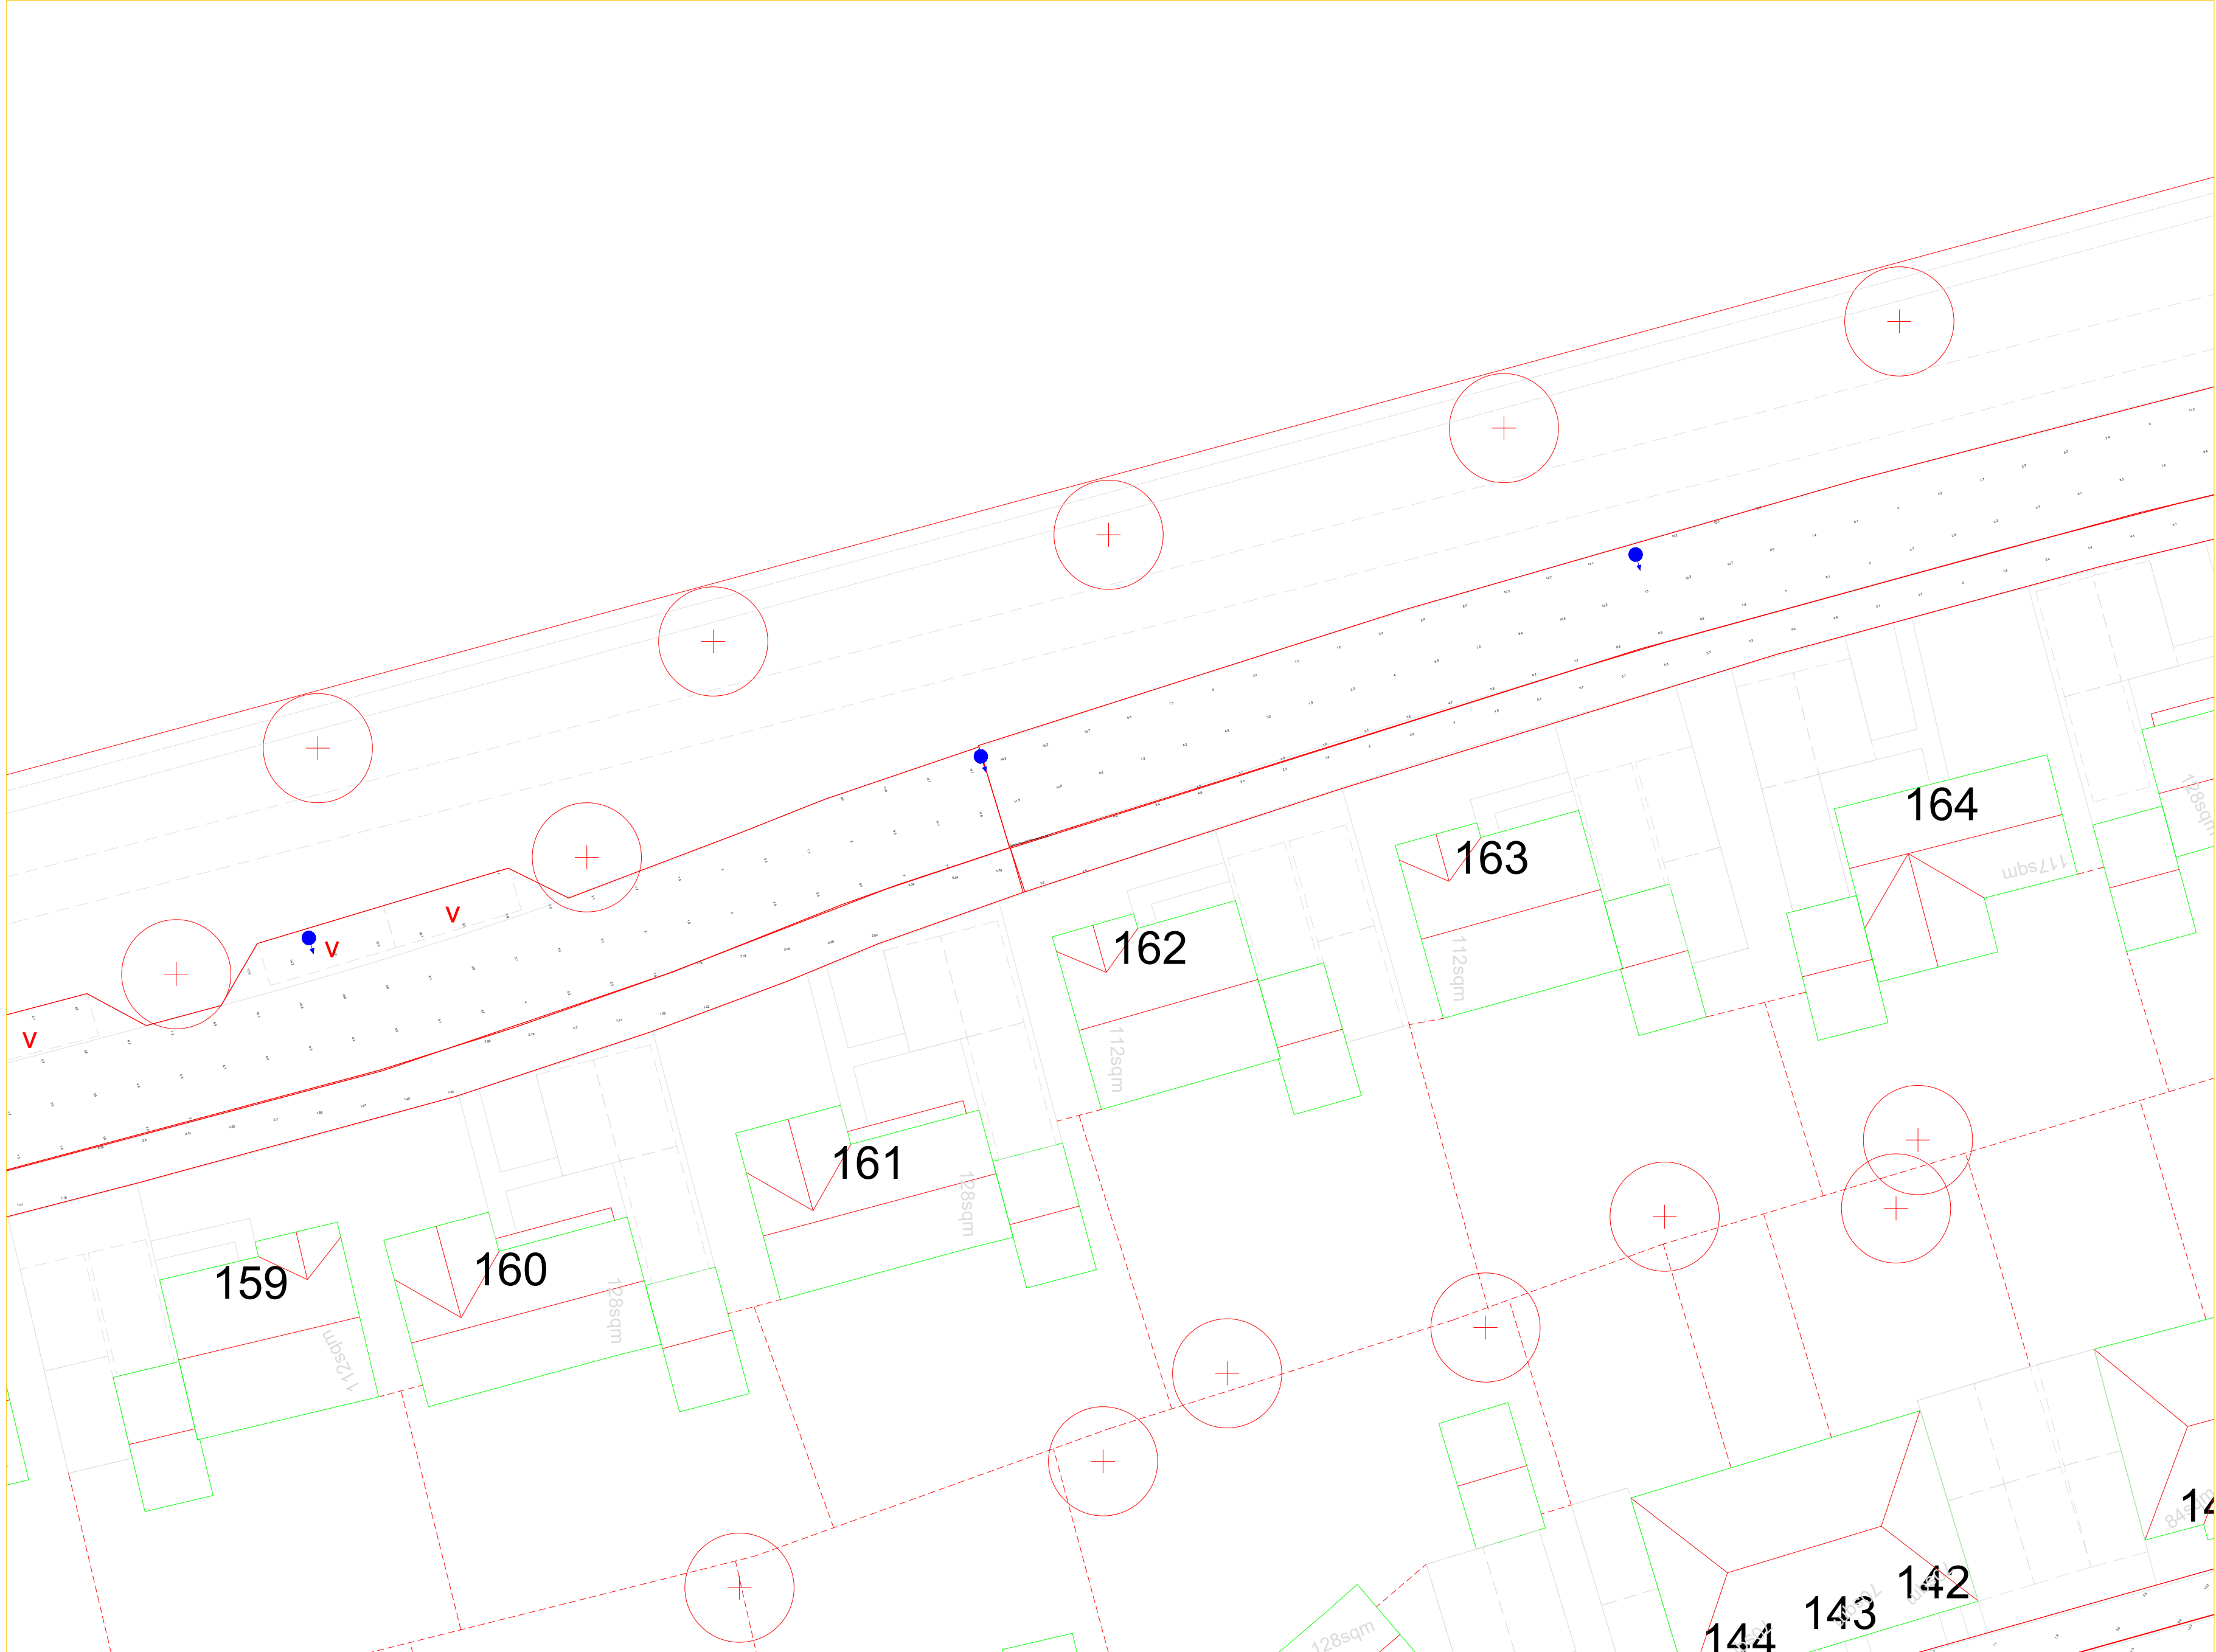

General Notes

Notes

20W

12W

No.	Revision/Issue	Date

Firm Name and Address

Lumen Designers Ltd

Lumen House

1358 Stratford Road

Hall Green

Birmingham

B28 9EH

M: 0121 663 6080


E: info@thelumenarchitect.com

Project Name and Address

Vivid Solar Street Lighting Ltd

Climping - Littlehampton

Project	Sheet
TLA/VIV/CVY	Sheet 13 of 26
Date	Rev 0.0
13/08/2021	
Scale	
DNS	

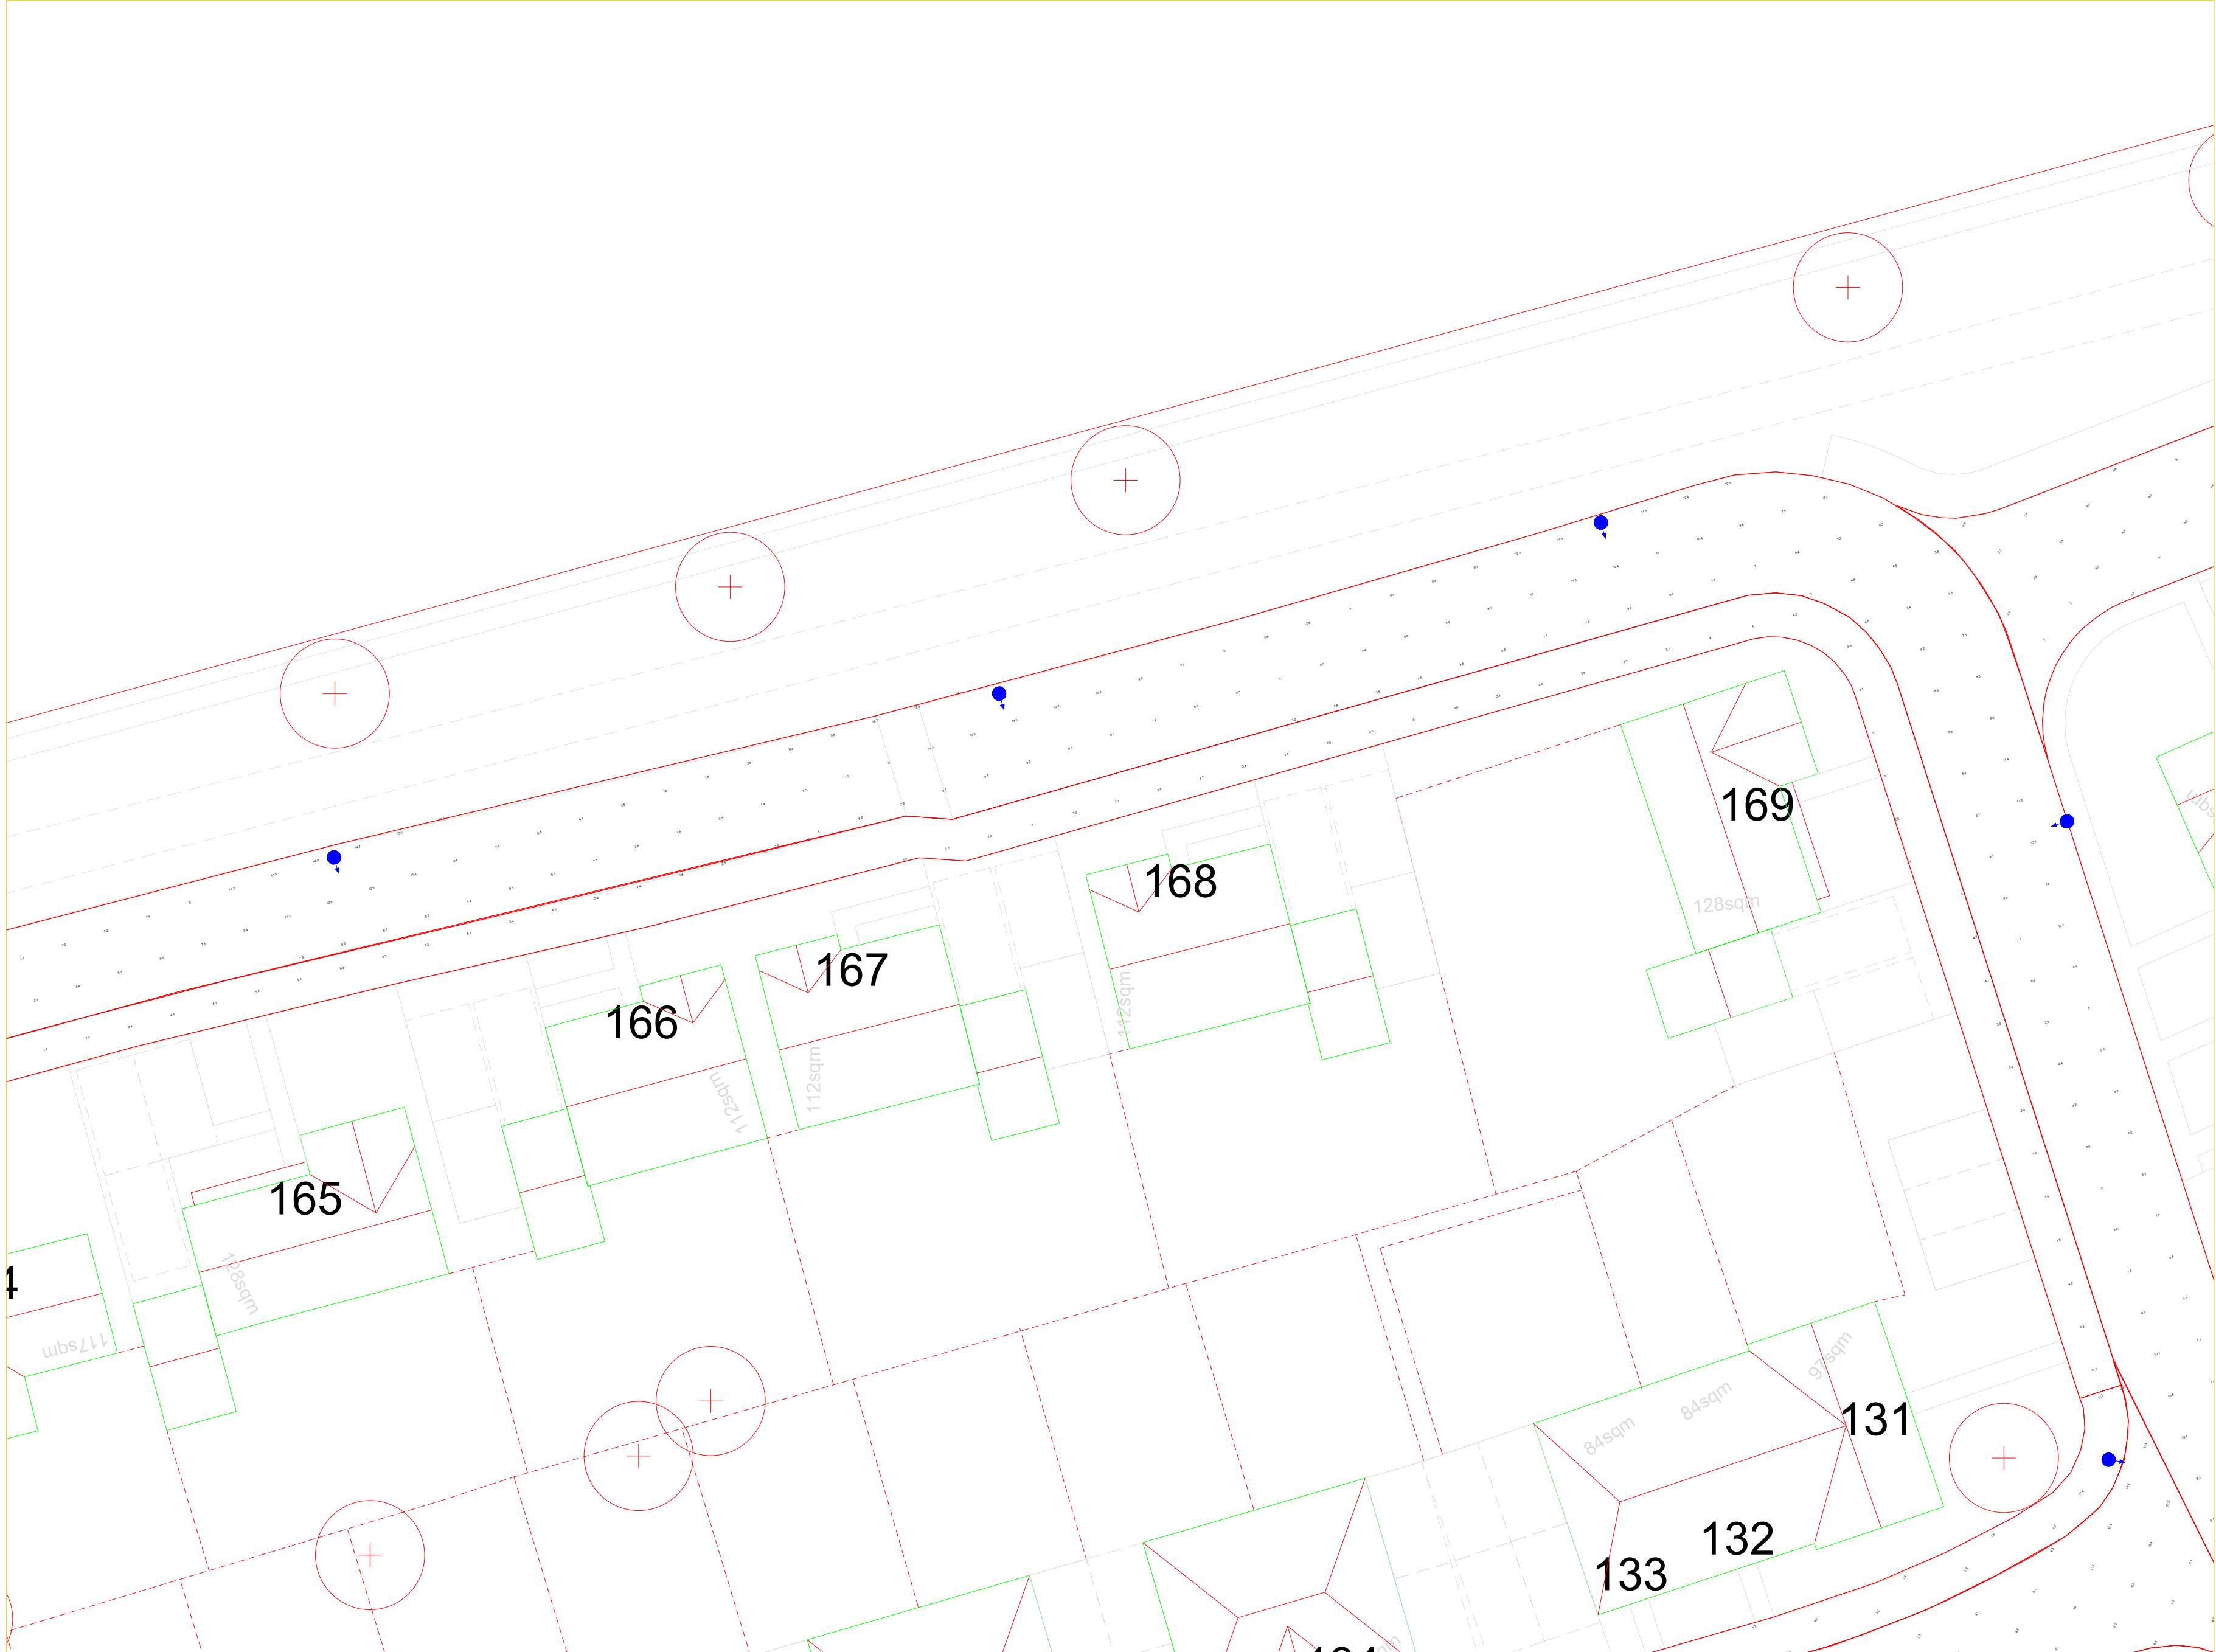

General Notes

Notes

20W

12W

No.	Revision/Issue	Date

Firm Name and Address

Lumen Designers Ltd

Lumen House

1358 Stratford Road

Hall Green

Birmingham

B28 9EH

M: 0121 663 6080

E: info@thelumenarchitect.com


The Lumen Architects

Project Name and Address

Vivid Solar Street Lighting Ltd

Climping - Littlehampton

Project	Sheet
TLA/VIV/CVY	Sheet 14 of 26
Date	Rev 0.0
13/08/2021	
Scale	
DNS	

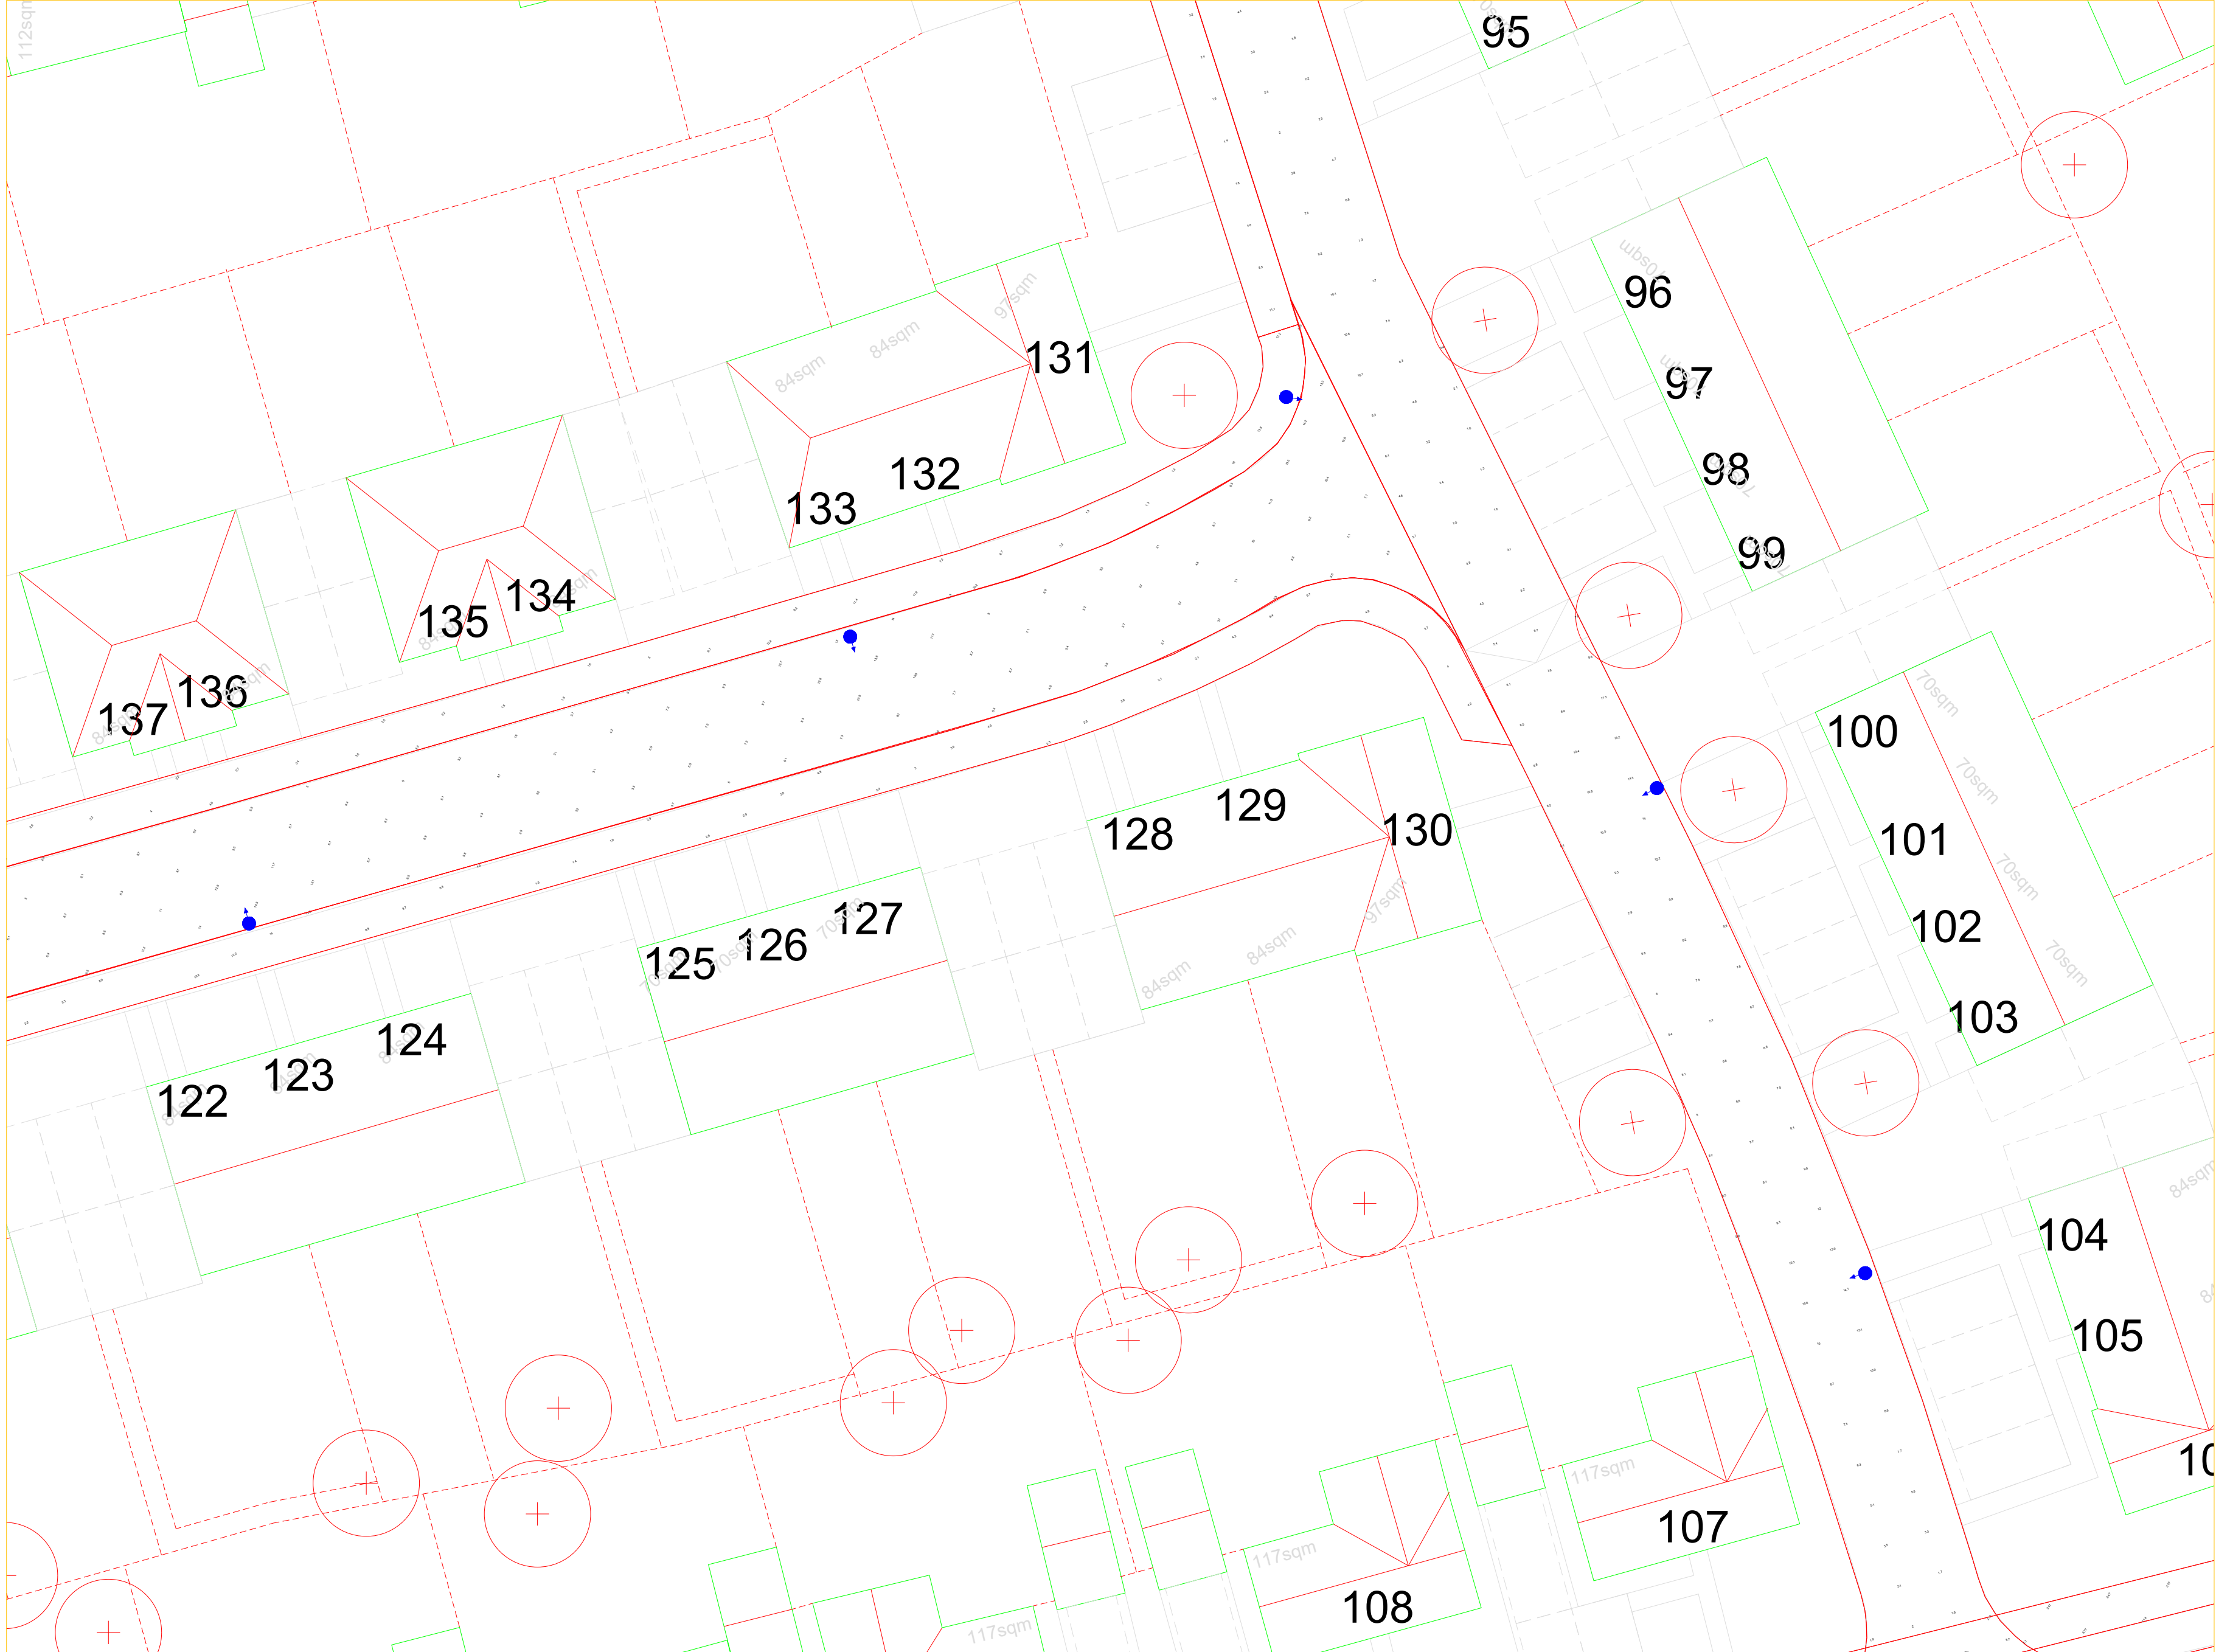

General Notes

Notes

20W

12W

No.	Revision/Issue	Date

Firm Name and Address

Lumen Designers Ltd
Lumen House
1358 Stratford Road
Hall Green
Birmingham
B28 9EH




M: 0121 663 6080
E: info@thelumenarchitect.com

Project Name and Address

Vivid Solar Street Lighting Ltd
Climping - Littlehampton

Project: TLA/VIV/CVY	Sheet Sheet 15 of 26
Date 13/08/2021	Rev 0.0
Scale DNS	

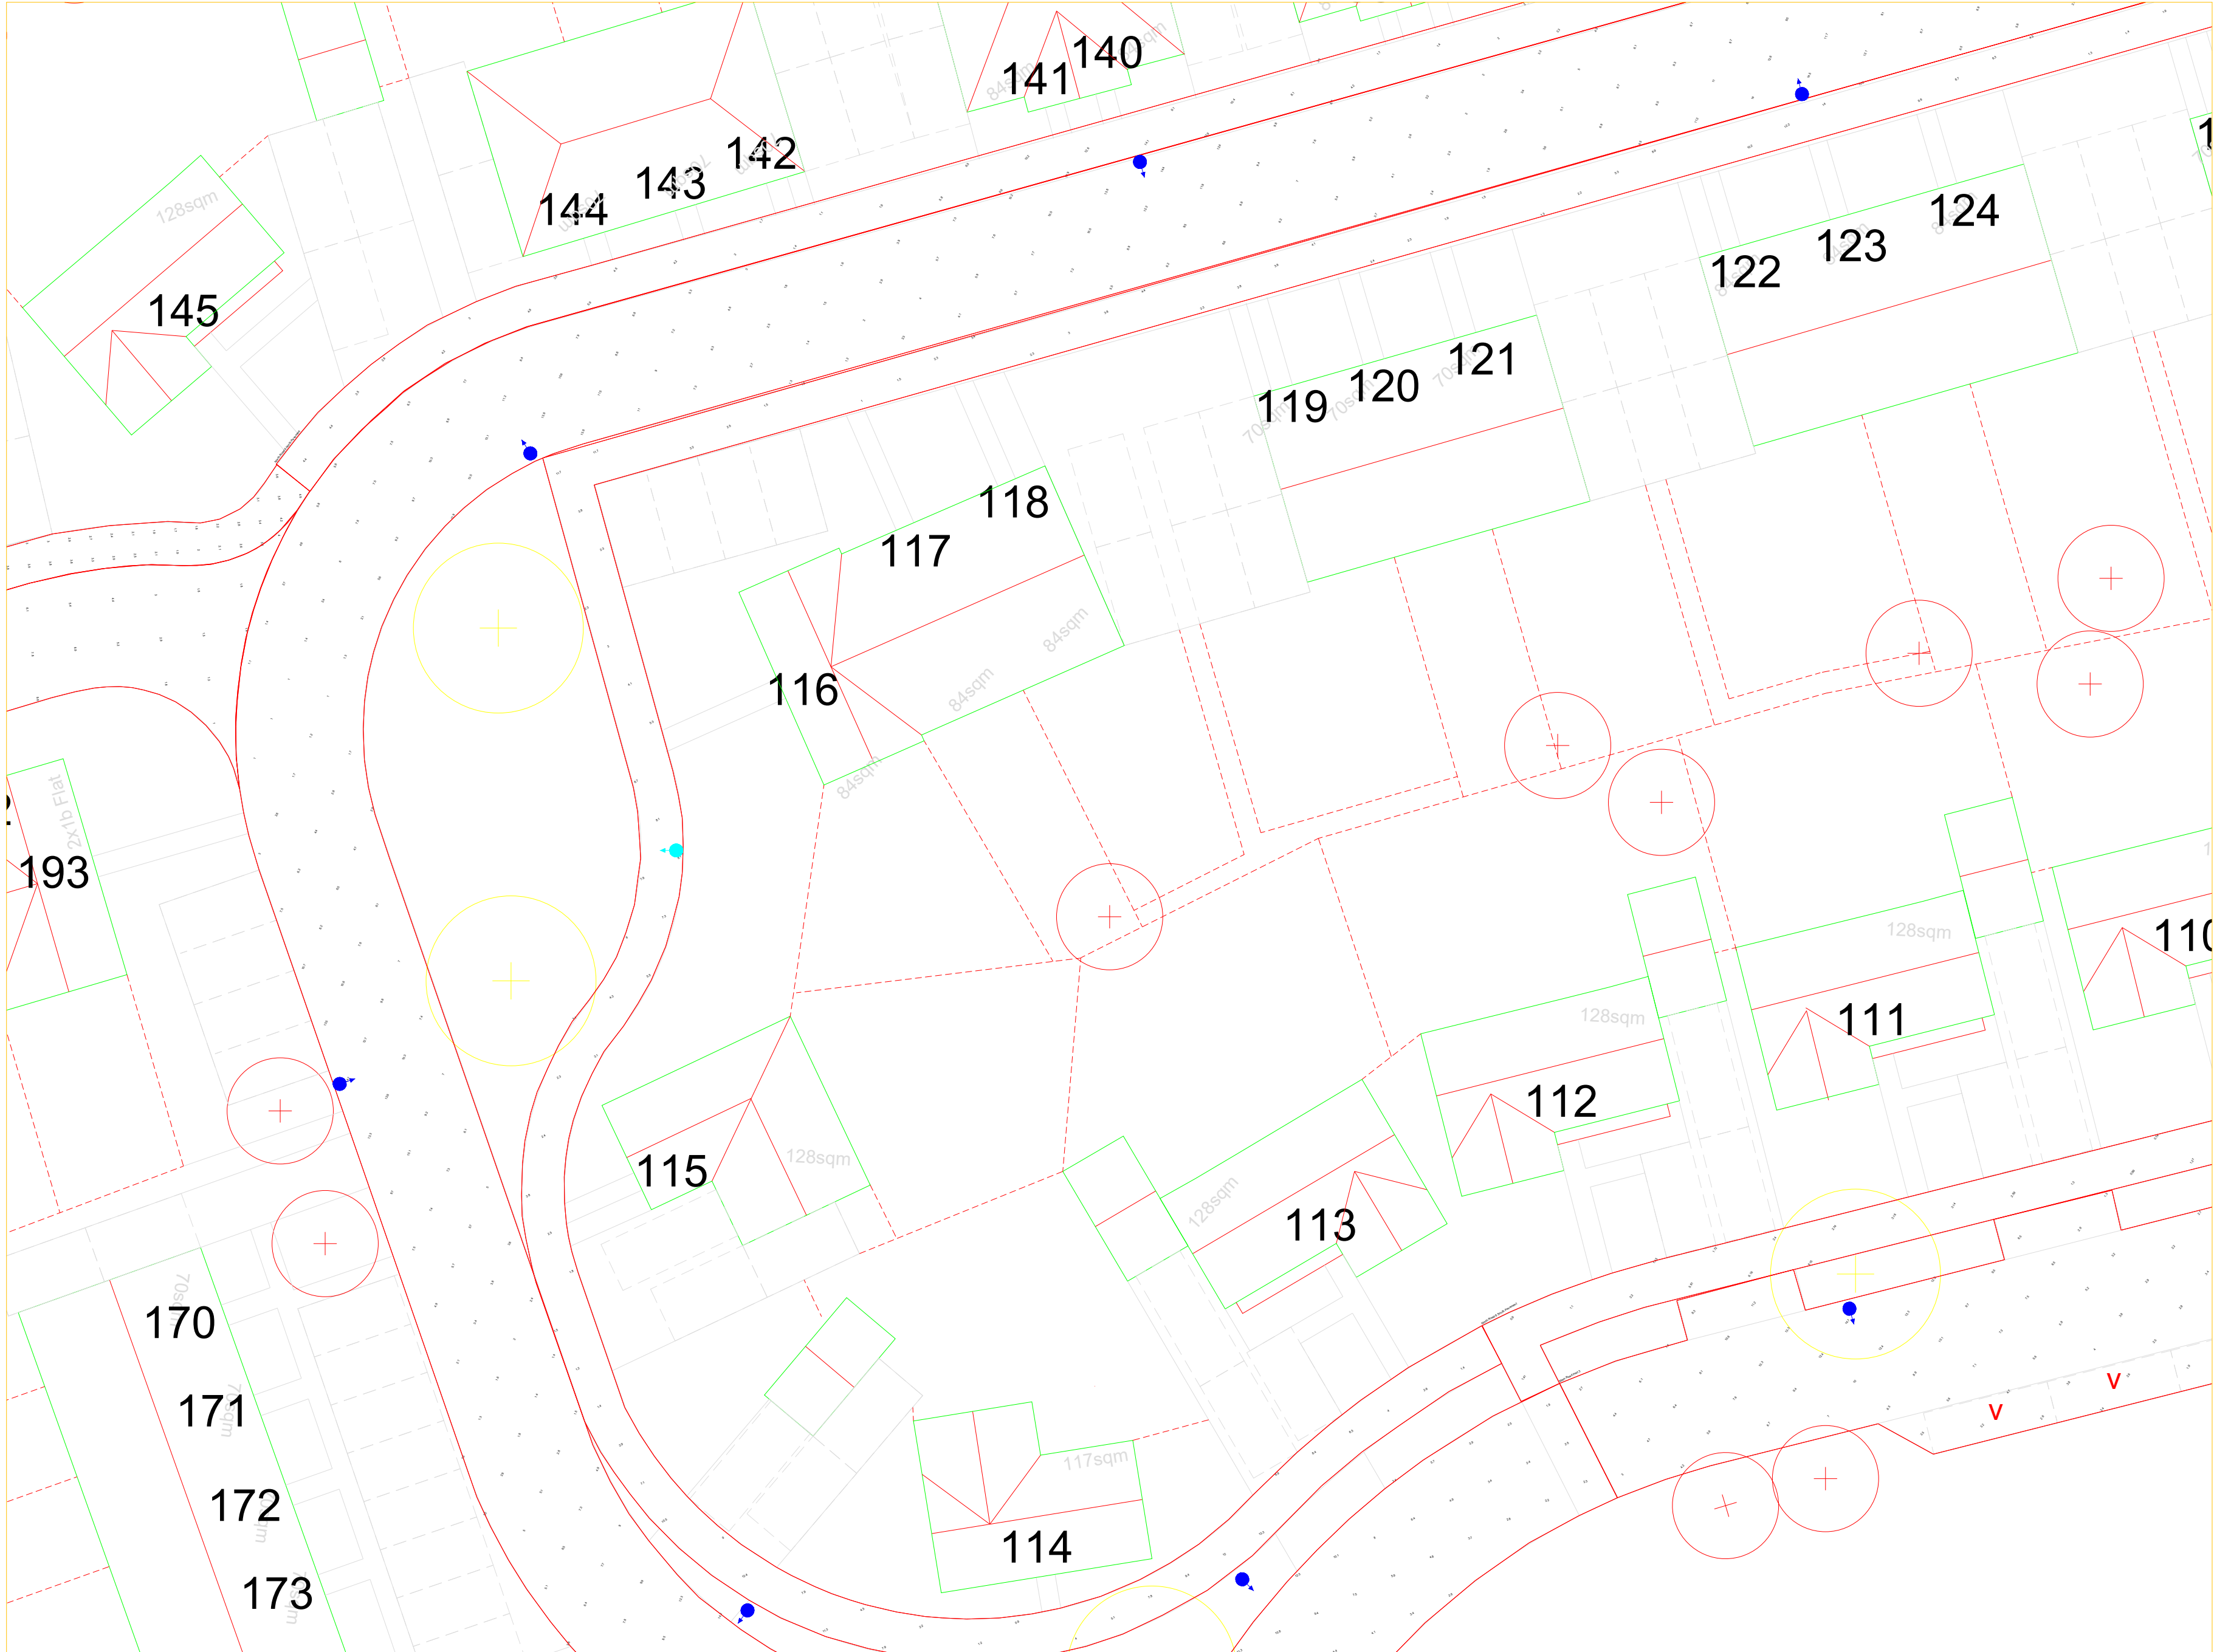

General Notes

Notes

20W

12W

No.	Revision/Issue	Date

Firm Name and Address

Lumen Designers Ltd
Lumen House
1358 Stratford Road
Hall Green
Birmingham
B28 9EH


The Lumen Architects

M: 0121 663 6080
E: info@thelumenarchitect.com

Project Name and Address

Vivid Solar Street Lighting Ltd
Climping - Littlehampton

Project	Sheet
TLA/VIV/CVY	Sheet 16 of 26
Date	Rev 0.0
13/08/2021	
Scale	
DNS	

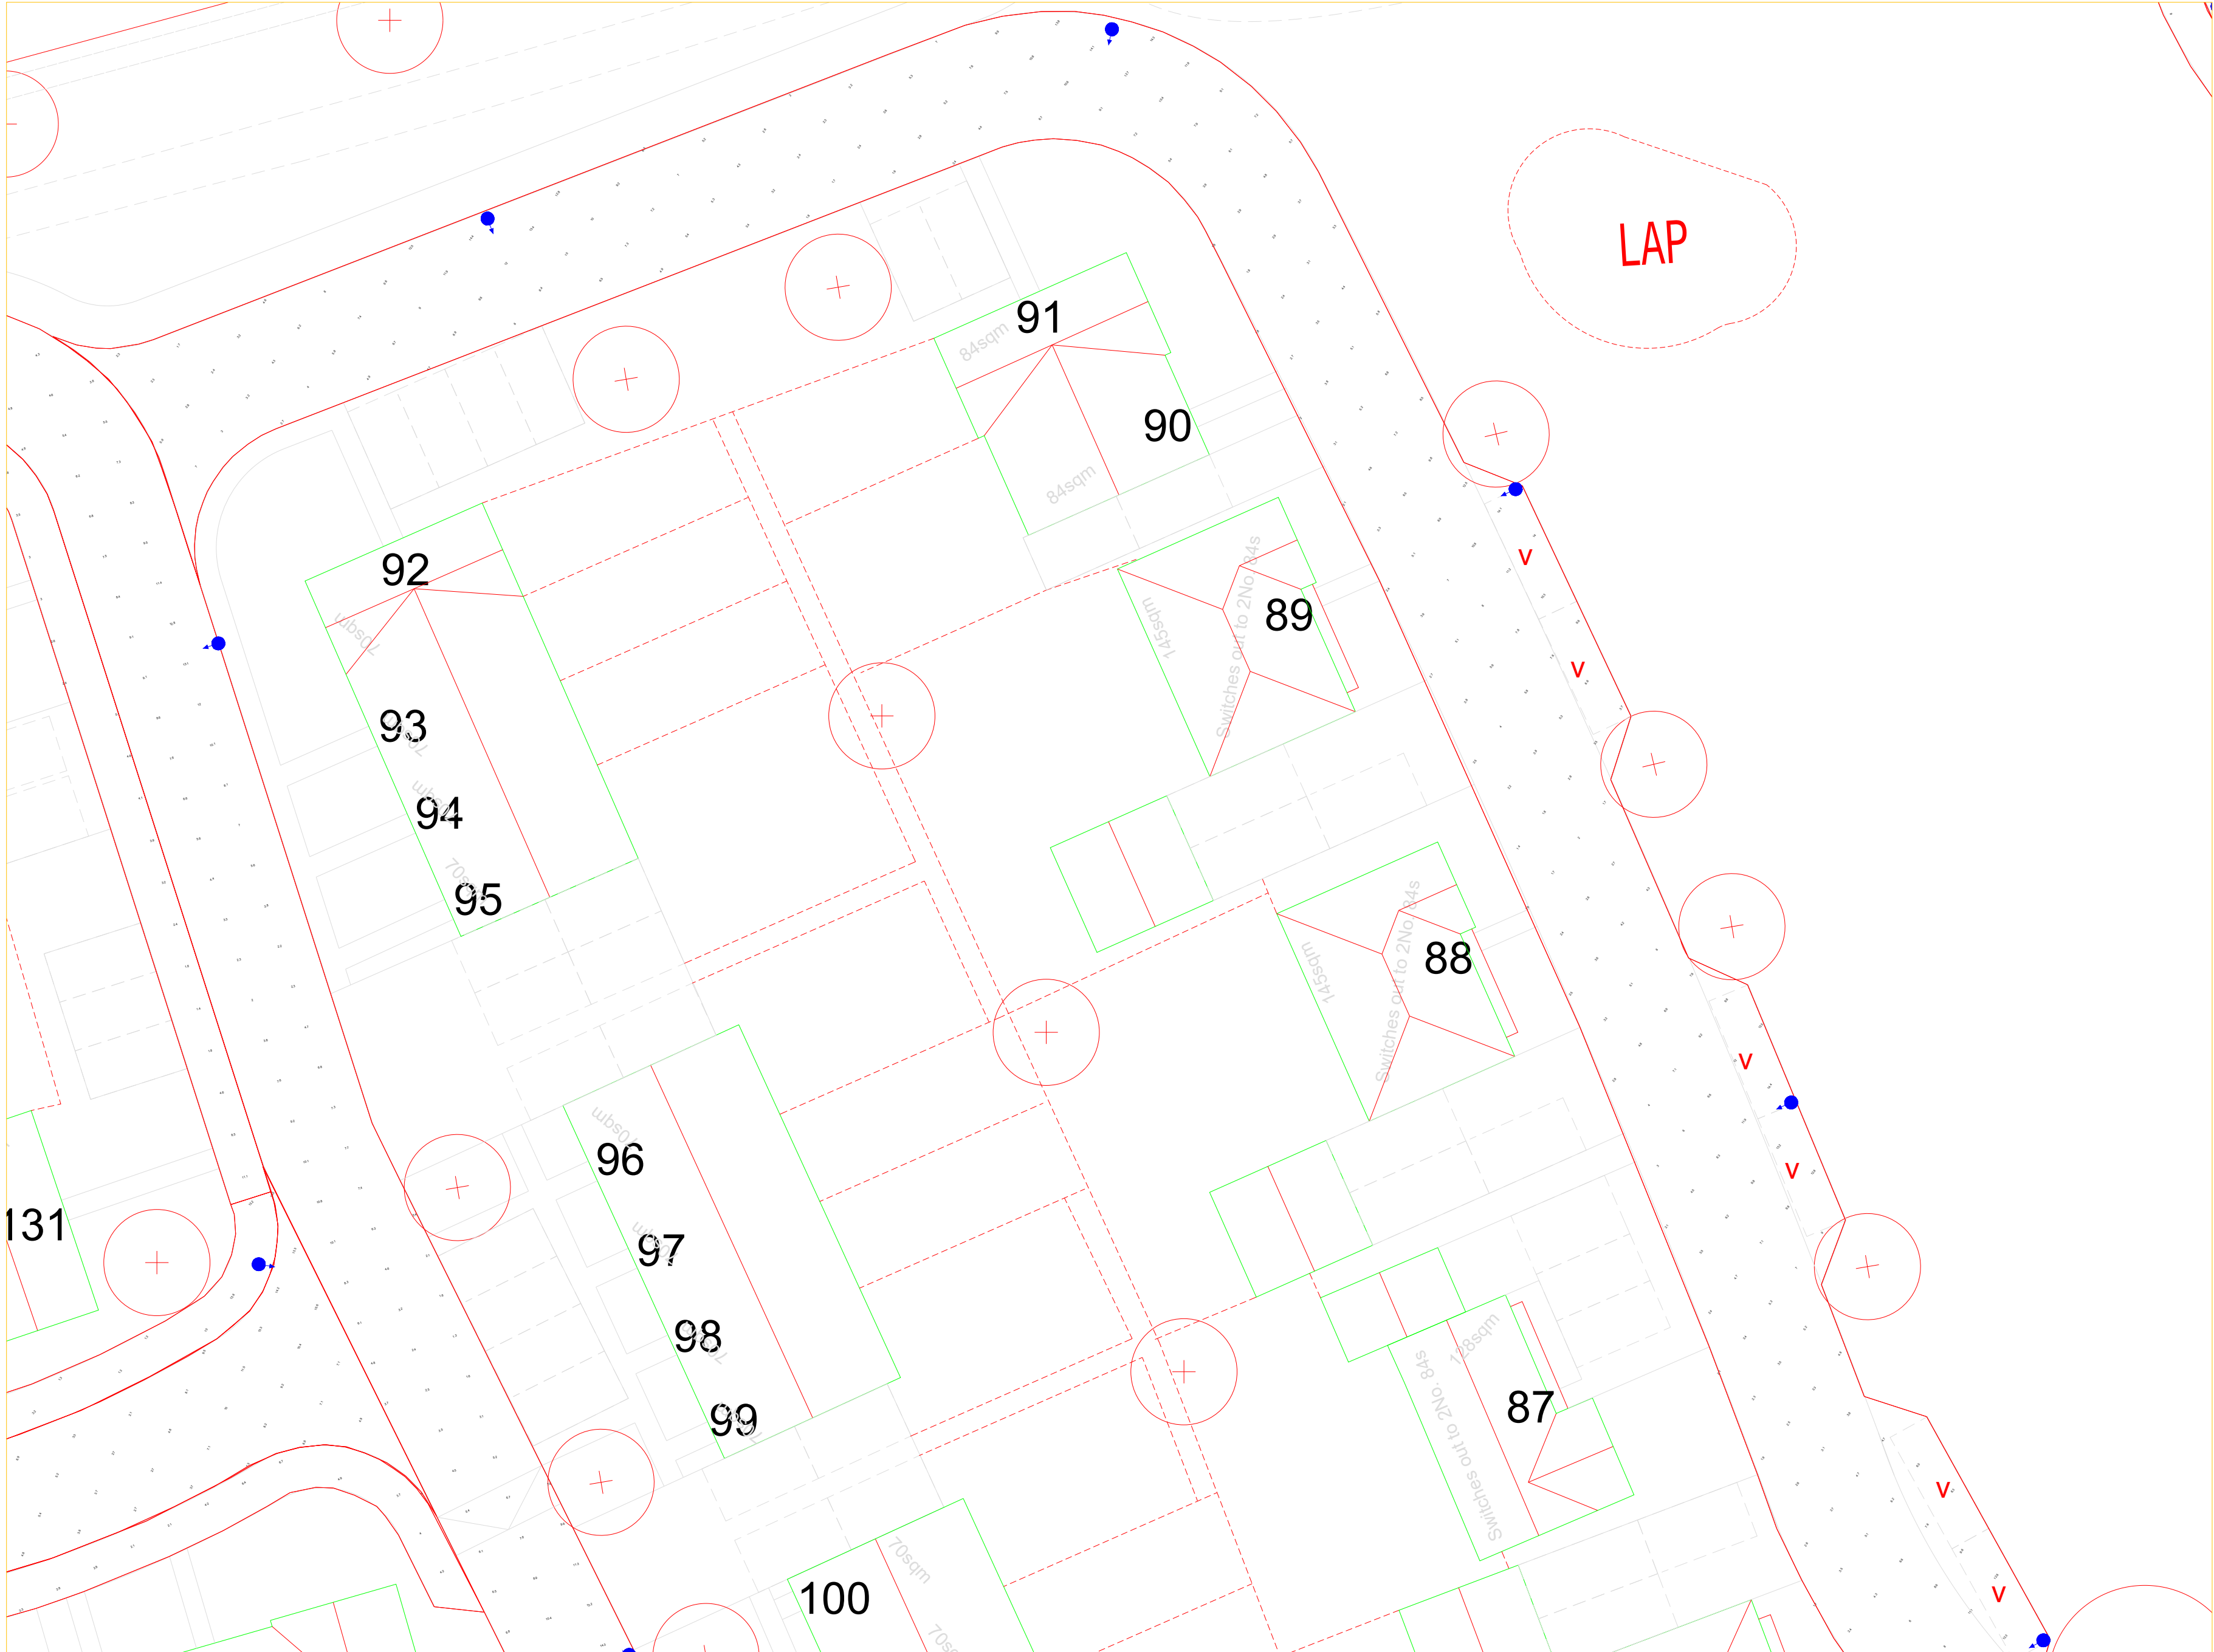

General Notes

Notes

20W

12W

No.	Revision/Issue	Date

Firm Name and Address

Lumen Designers Ltd

Lumen House

1358 Stratford Road

Hall Green

Birmingham

B28 9EH

The Lumen Architects

M: 0121 663 6080


E: info@thelumenarchitect.com

Project Name and Address

Vivid Solar Street Lighting Ltd

Climping - Littlehampton

Project TLA/VIV/CVY	Sheet Sheet 17 of 26
Date 13/08/2021	Rev 0.0
Scale DNS	

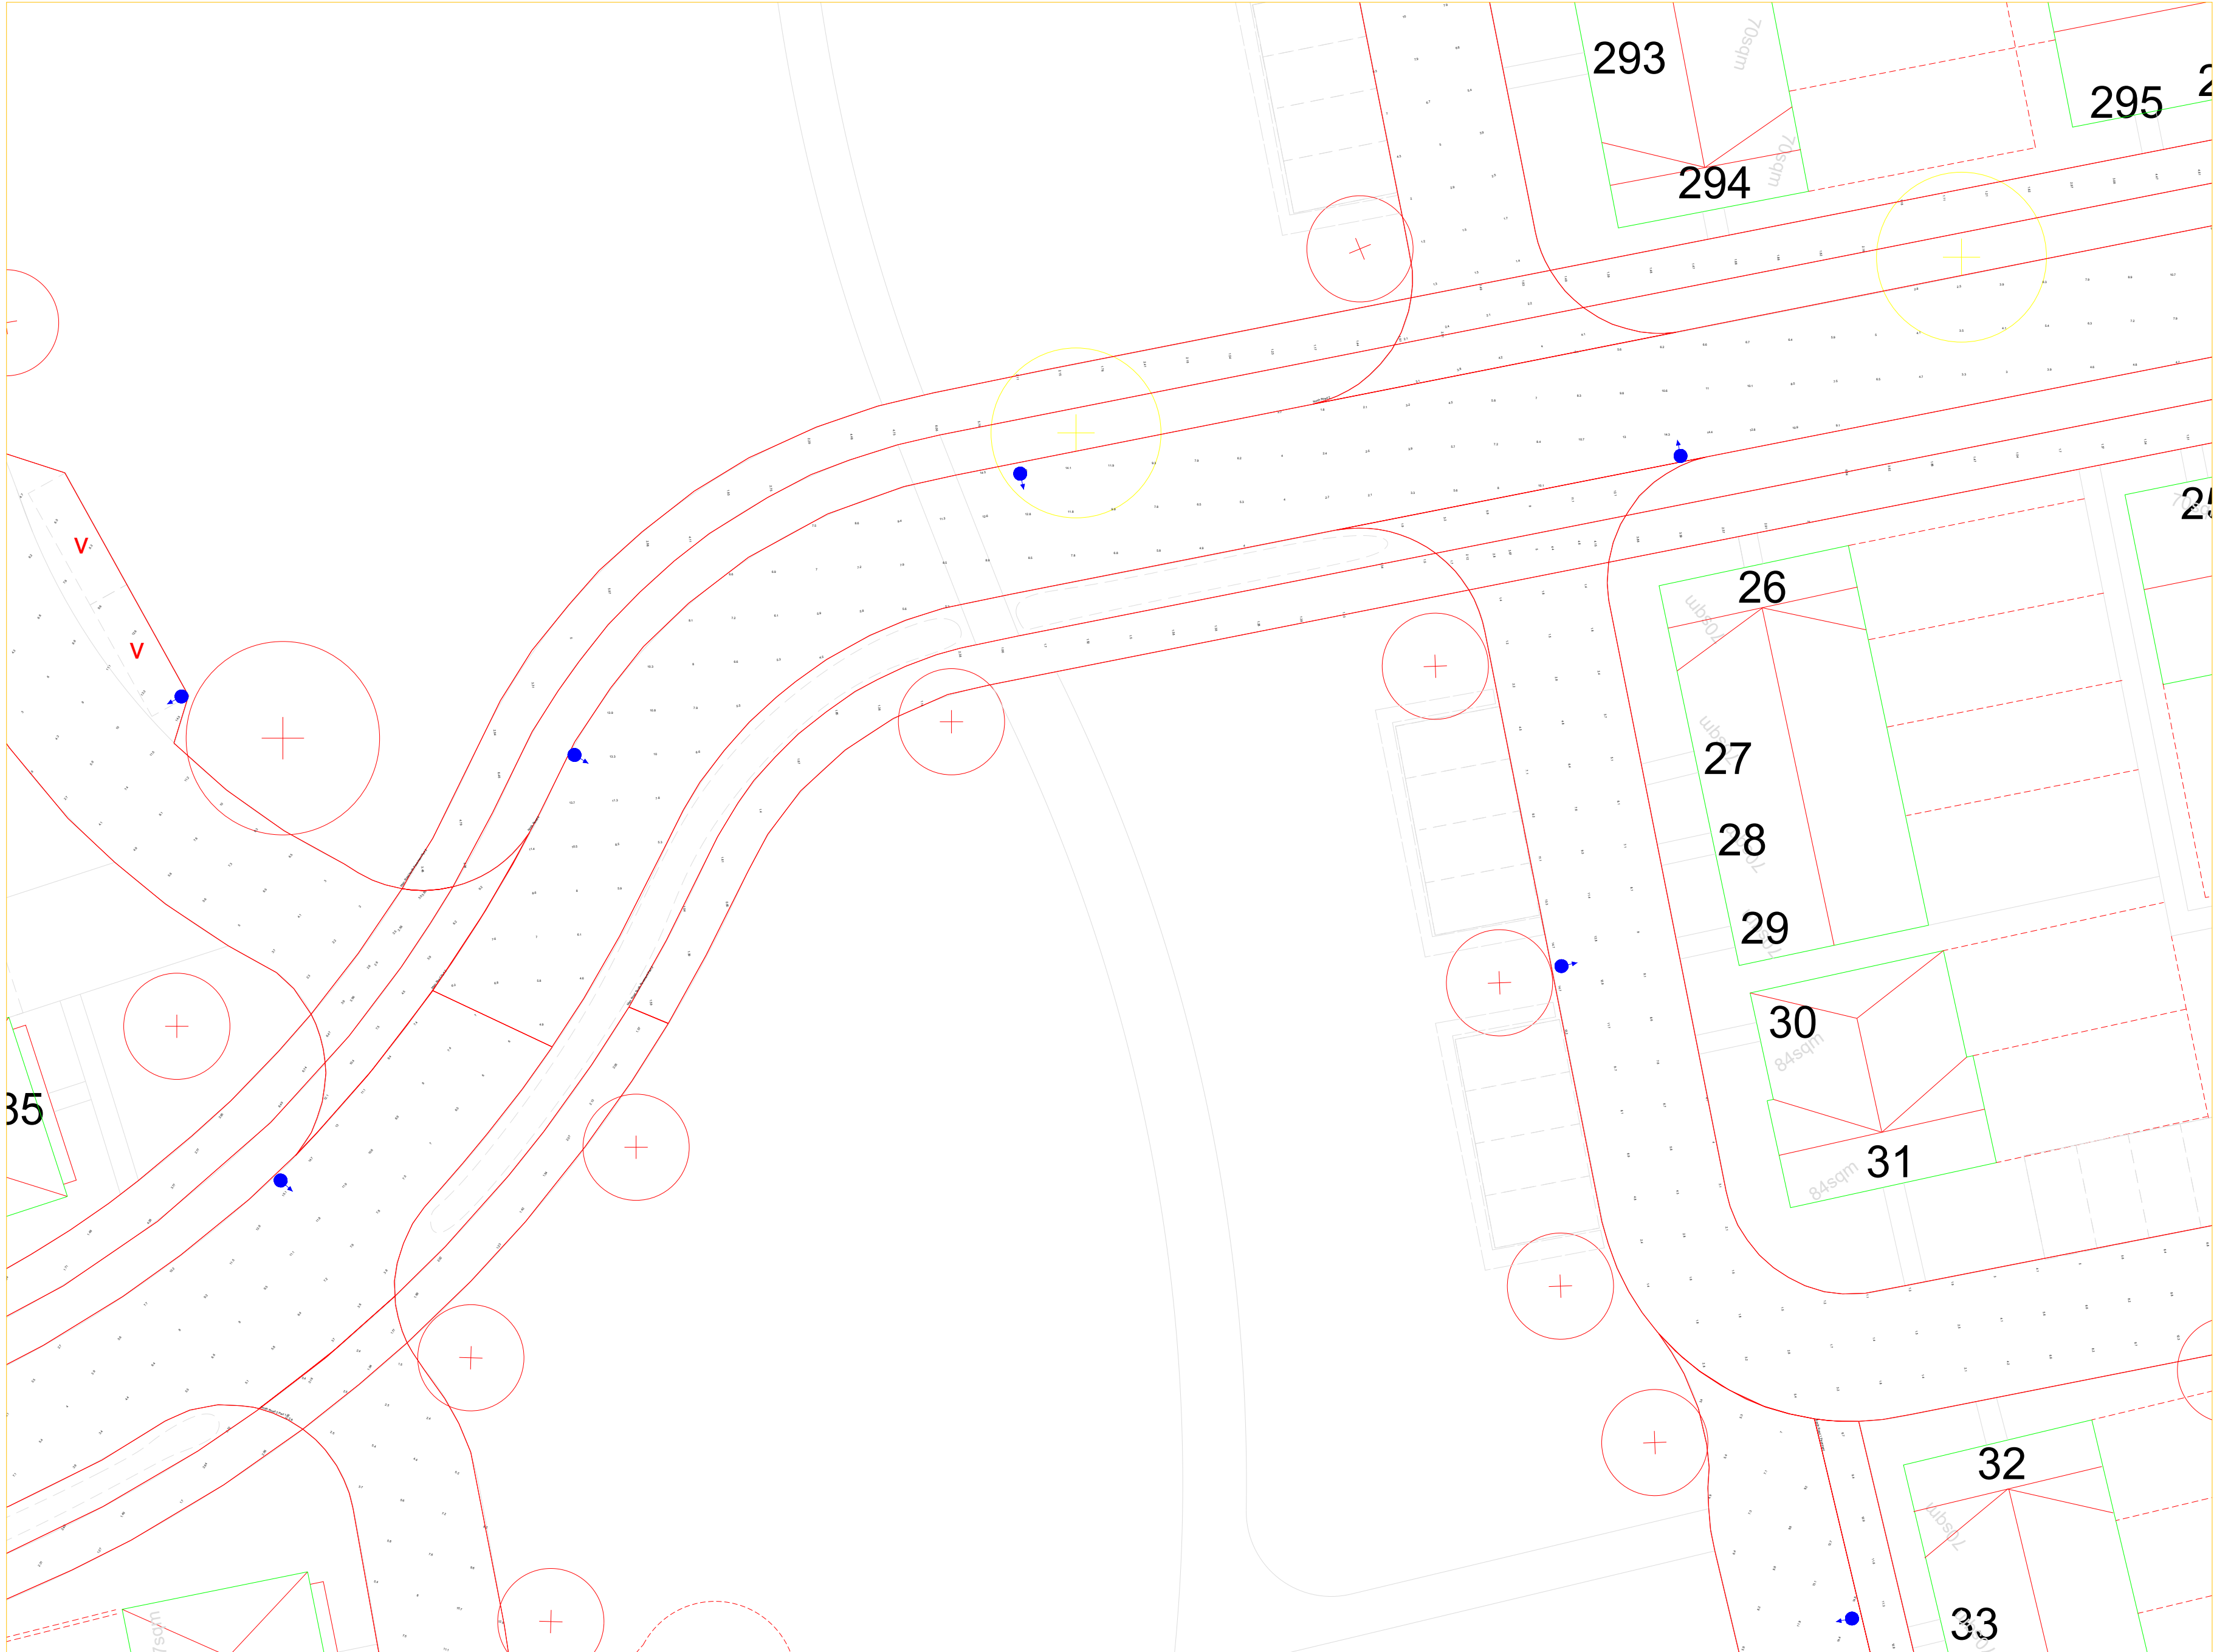

General Notes

Notes

20W

12W

No.	Revision/Issue	Date

Firm Name and Address

Lumen Designers Ltd

Lumen House

1358 Stratford Road

Hall Green

Birmingham

B28 9EH

M: 0121 663 6080


E: info@thelumenarchitect.com

Project Name and Address

Vivid Solar Street Lighting Ltd

Climping - Littlehampton

Project	Sheet
TLA/VIV/CVY	Sheet 18 of 26
Date	Rev 0.0
13/08/2021	
Scale	
DNS	

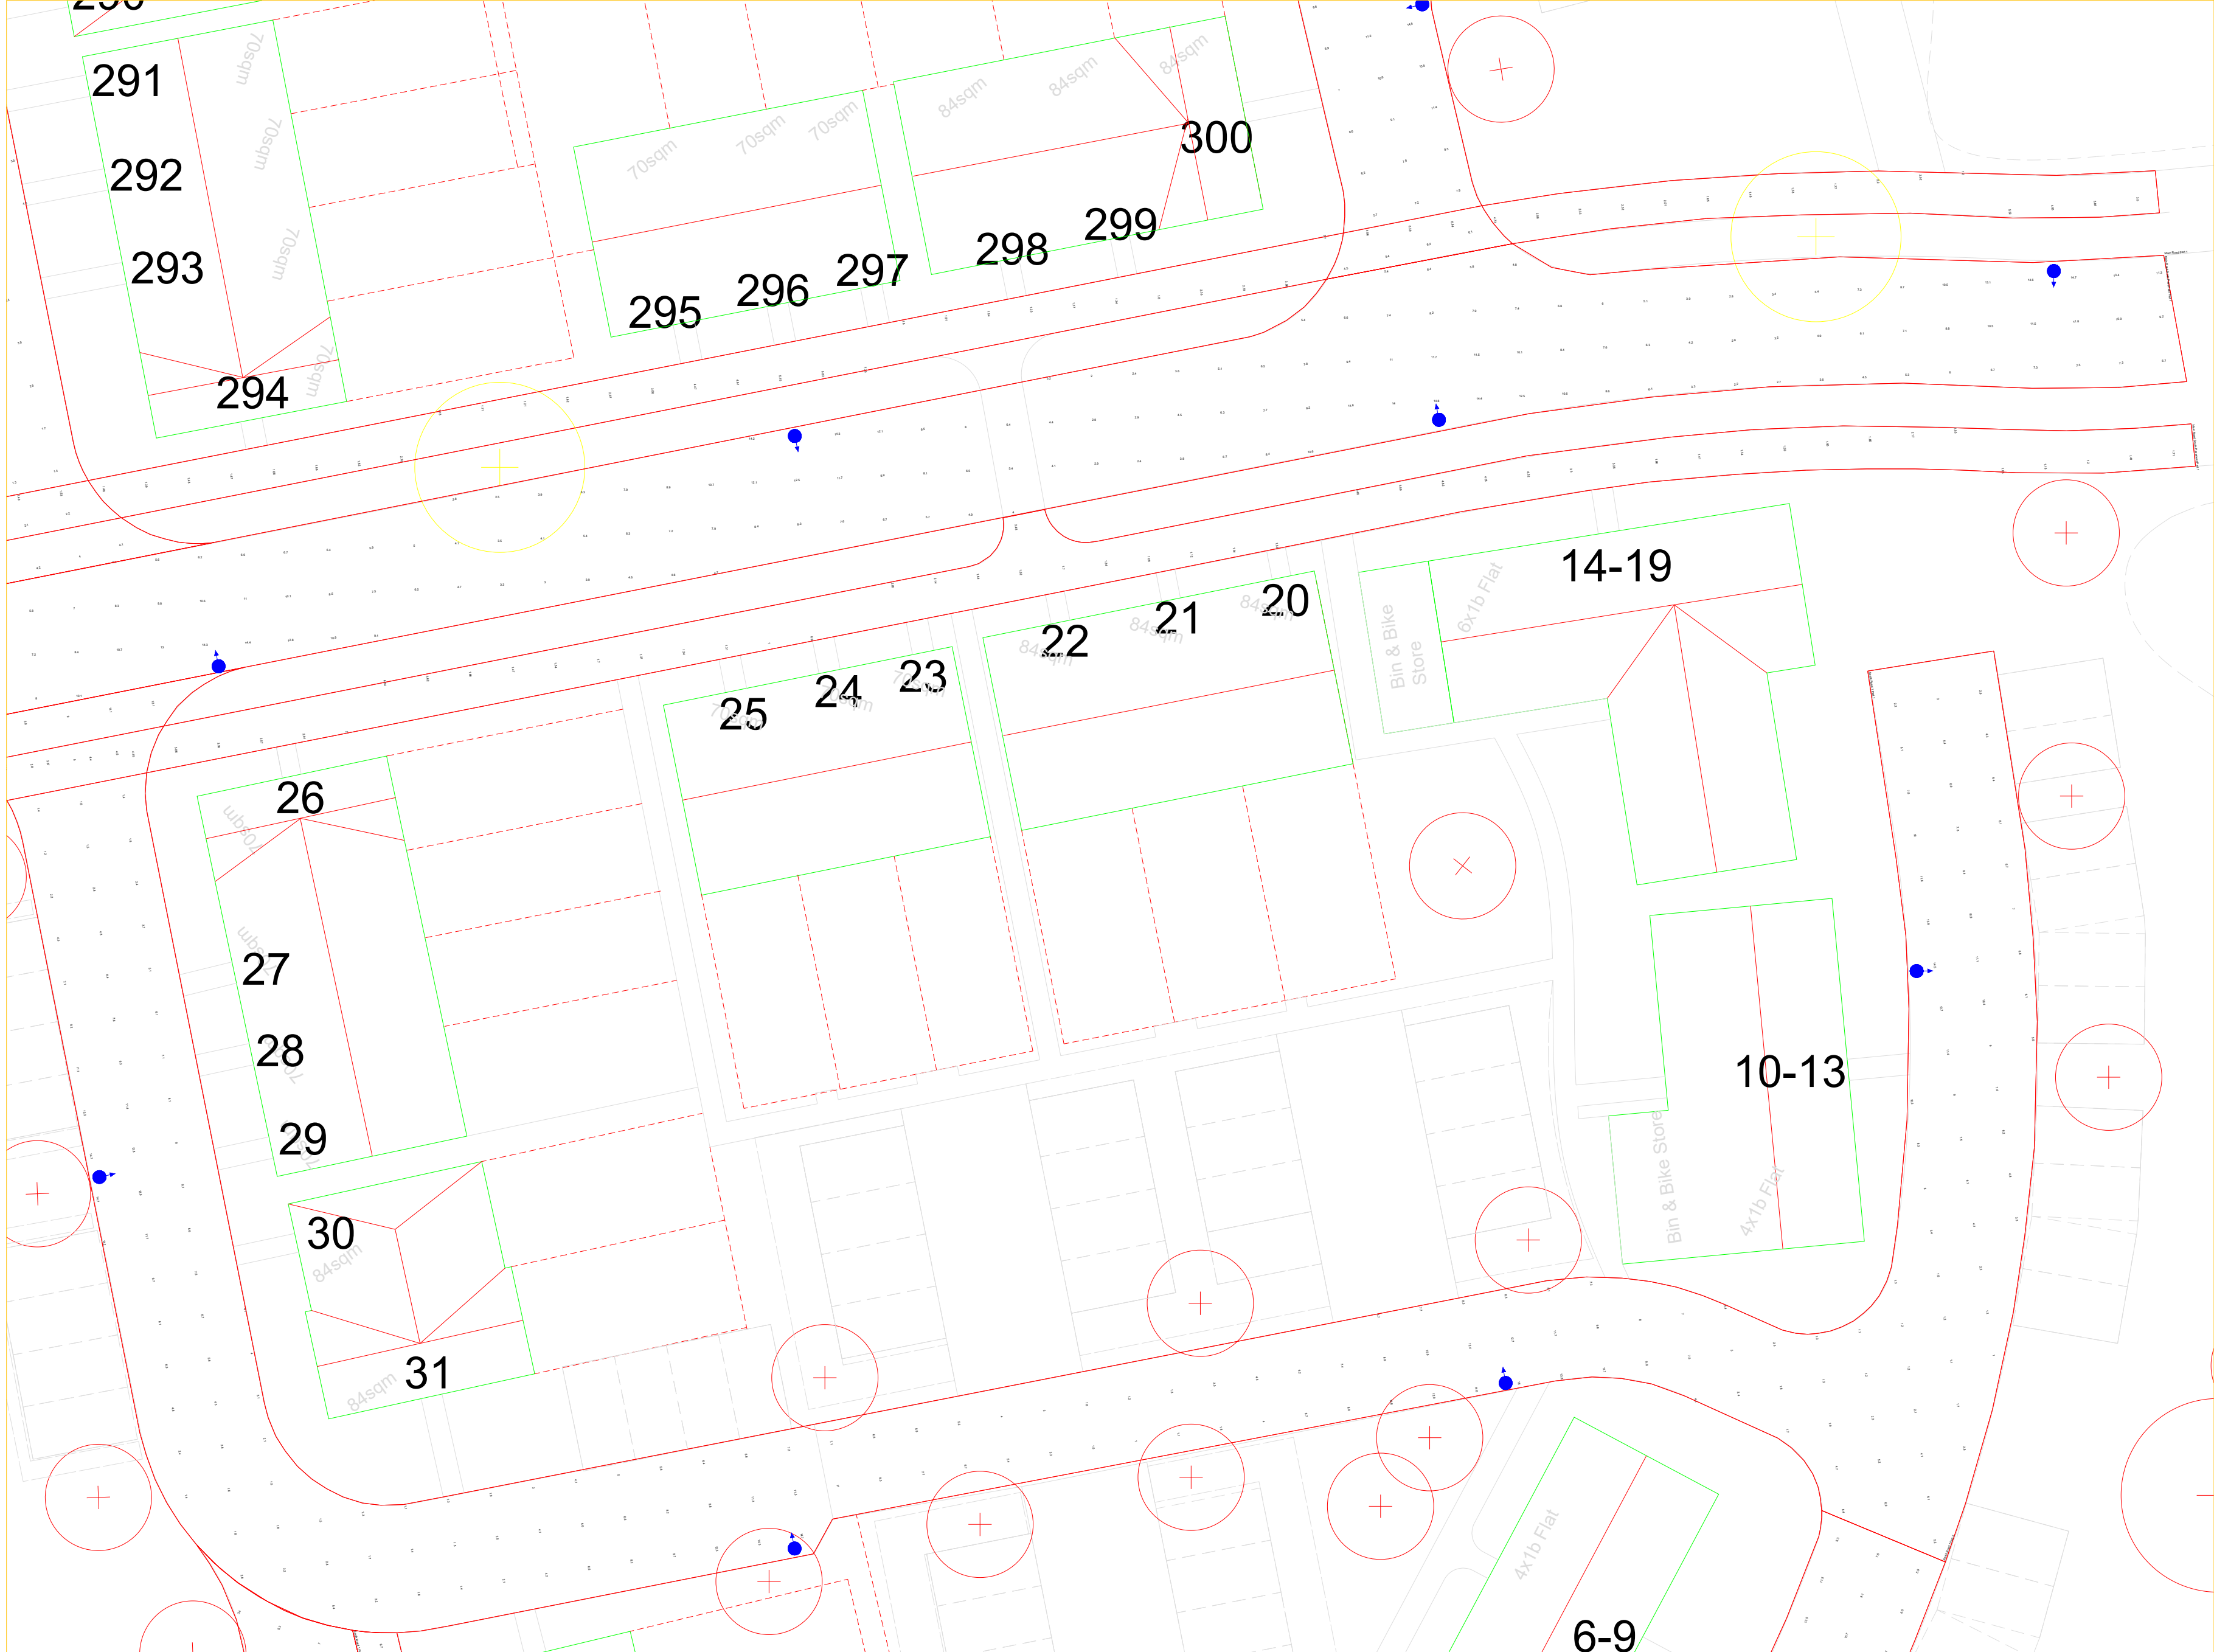

General Notes

Notes

20W

12W

No.	Revision/Issue	Date

Firm Name and Address

Lumen Designers Ltd

Lumen House

1358 Stratford Road

Hall Green

Birmingham

B28 9EH

M: 0121 663 6080


E: info@thelumenarchitect.com

Project Name and Address

Vivid Solar Street Lighting Ltd

Climping - Littlehampton

Project	Sheet
TLA/VIV/CVY	Sheet 19 of 26
Date	Rev 0.0
13/08/2021	
Scale	
DNS	

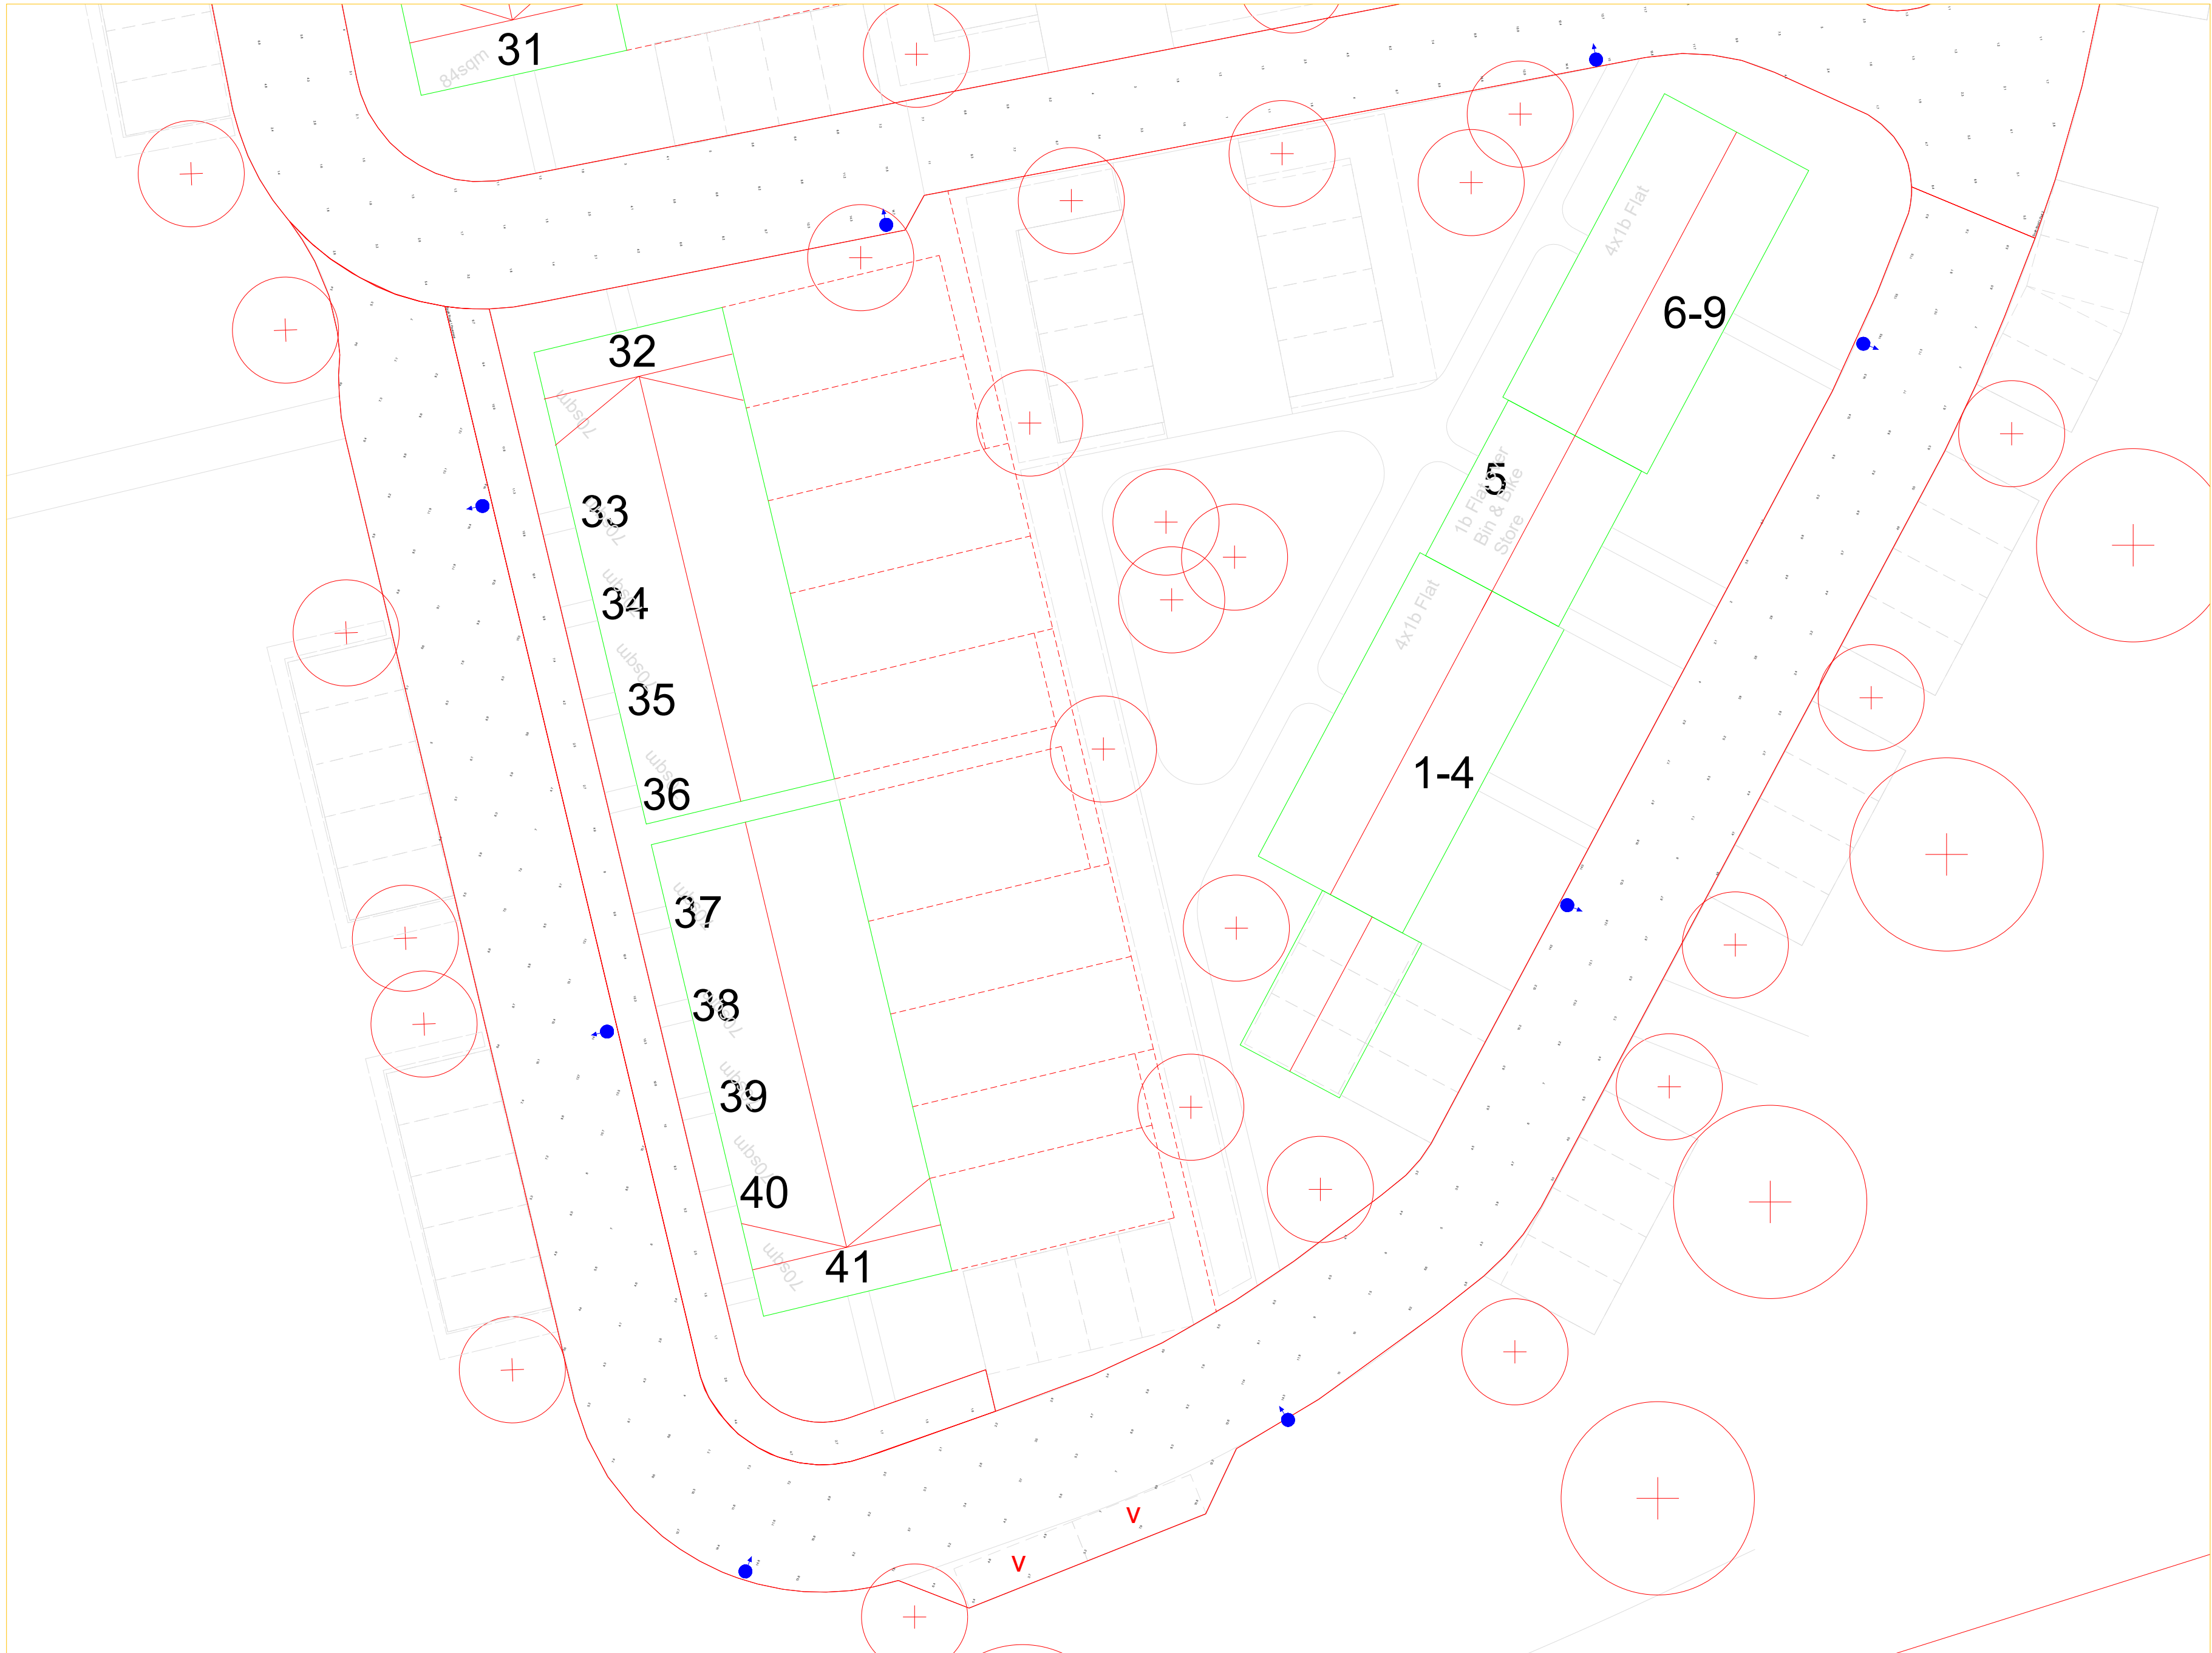

General Notes

Notes

20W

12W

No.	Revision/Issue	Date

Firm Name and Address

Lumen Designers Ltd
Lumen House
1358 Stratford Road
Hall Green
Birmingham
B28 9EH




M: 0121 663 6080
E: info@thelumenarchitect.com

Project Name and Address


Vivid Solar Street Lighting Ltd
Climping - Littlehampton

Project	Sheet
TLA/VIV/CVY	Sheet 20 of 26
Date	Rev 0.0
13/08/2021	
Scale	
DNS	

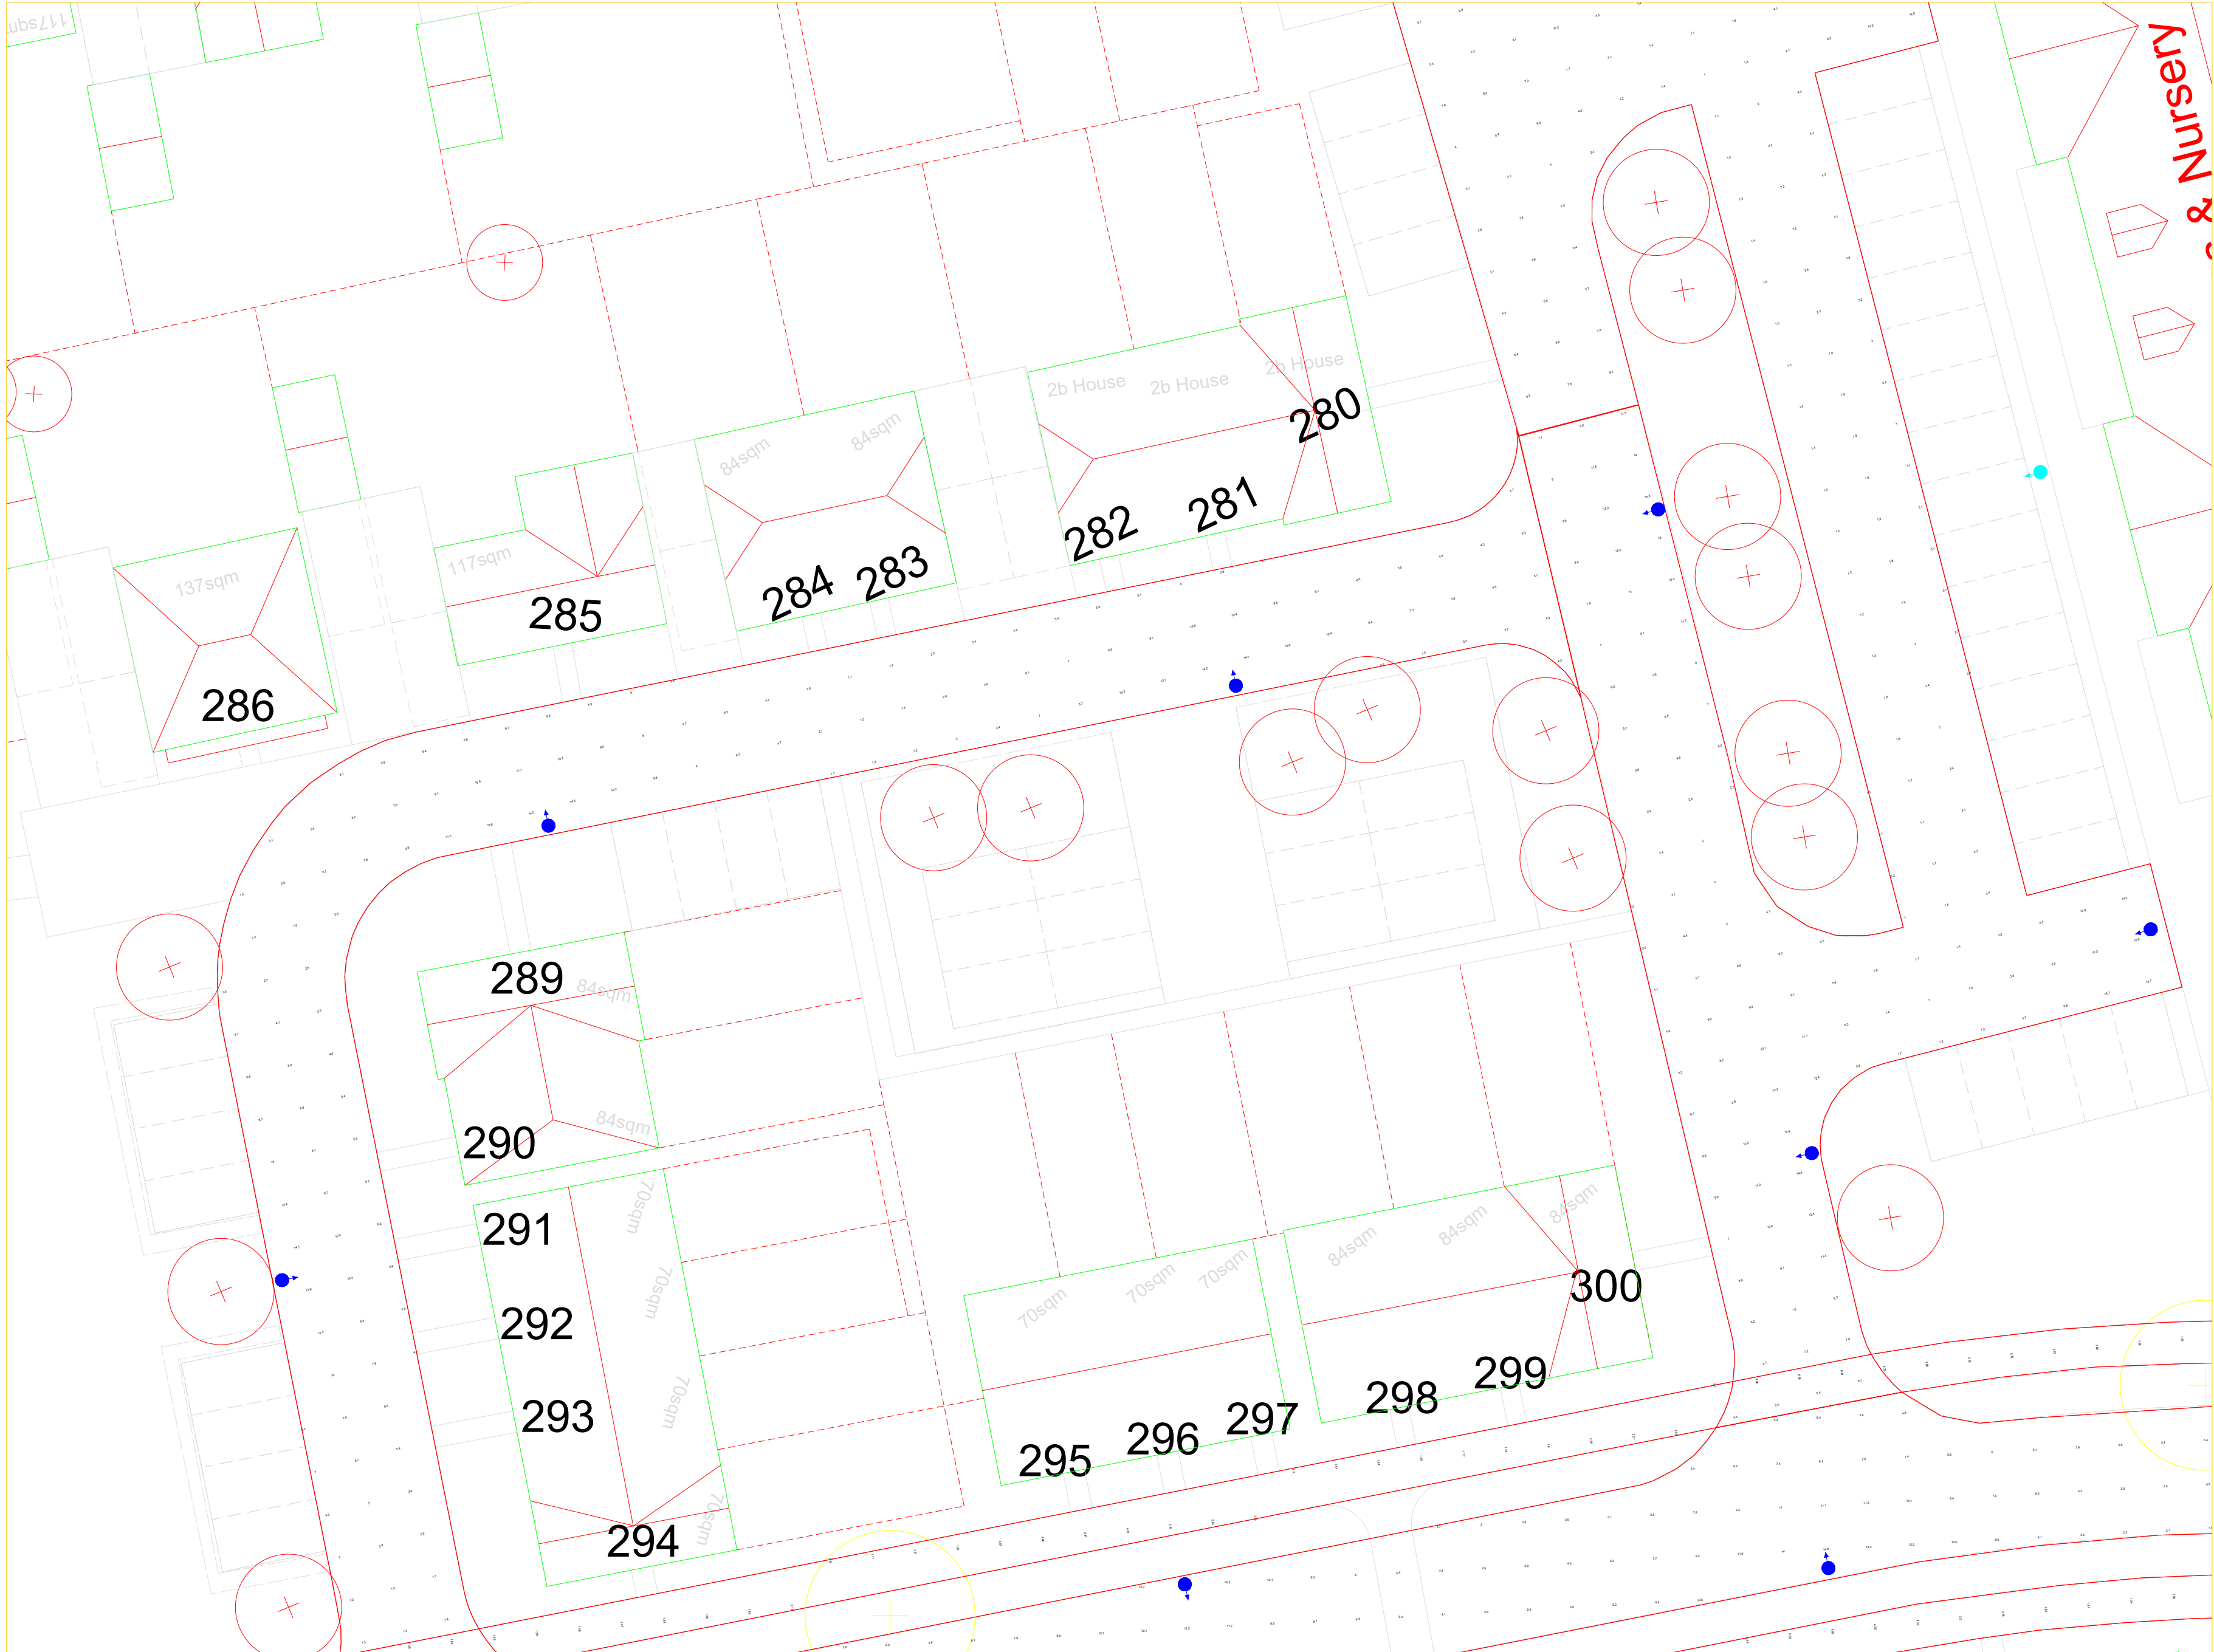

General Notes

Notes

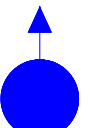20W

12W

No.	Revision/Issue	Date

Firm Name and Address

Lumen Designers Ltd

Lumen House

1358 Stratford Road

Hall Green

Birmingham

B28 9EH



M: 0121 663 6080

E: info@thelumenarchitect.com

Project Name and Address

Vivid Solar Street Lighting Ltd

Climping - Littlehampton

Project

TLA/VIV/CVY

Date

13/08/2021


Scale

DNS

Sheet

Sheet 21 of 26

Rev 0.0

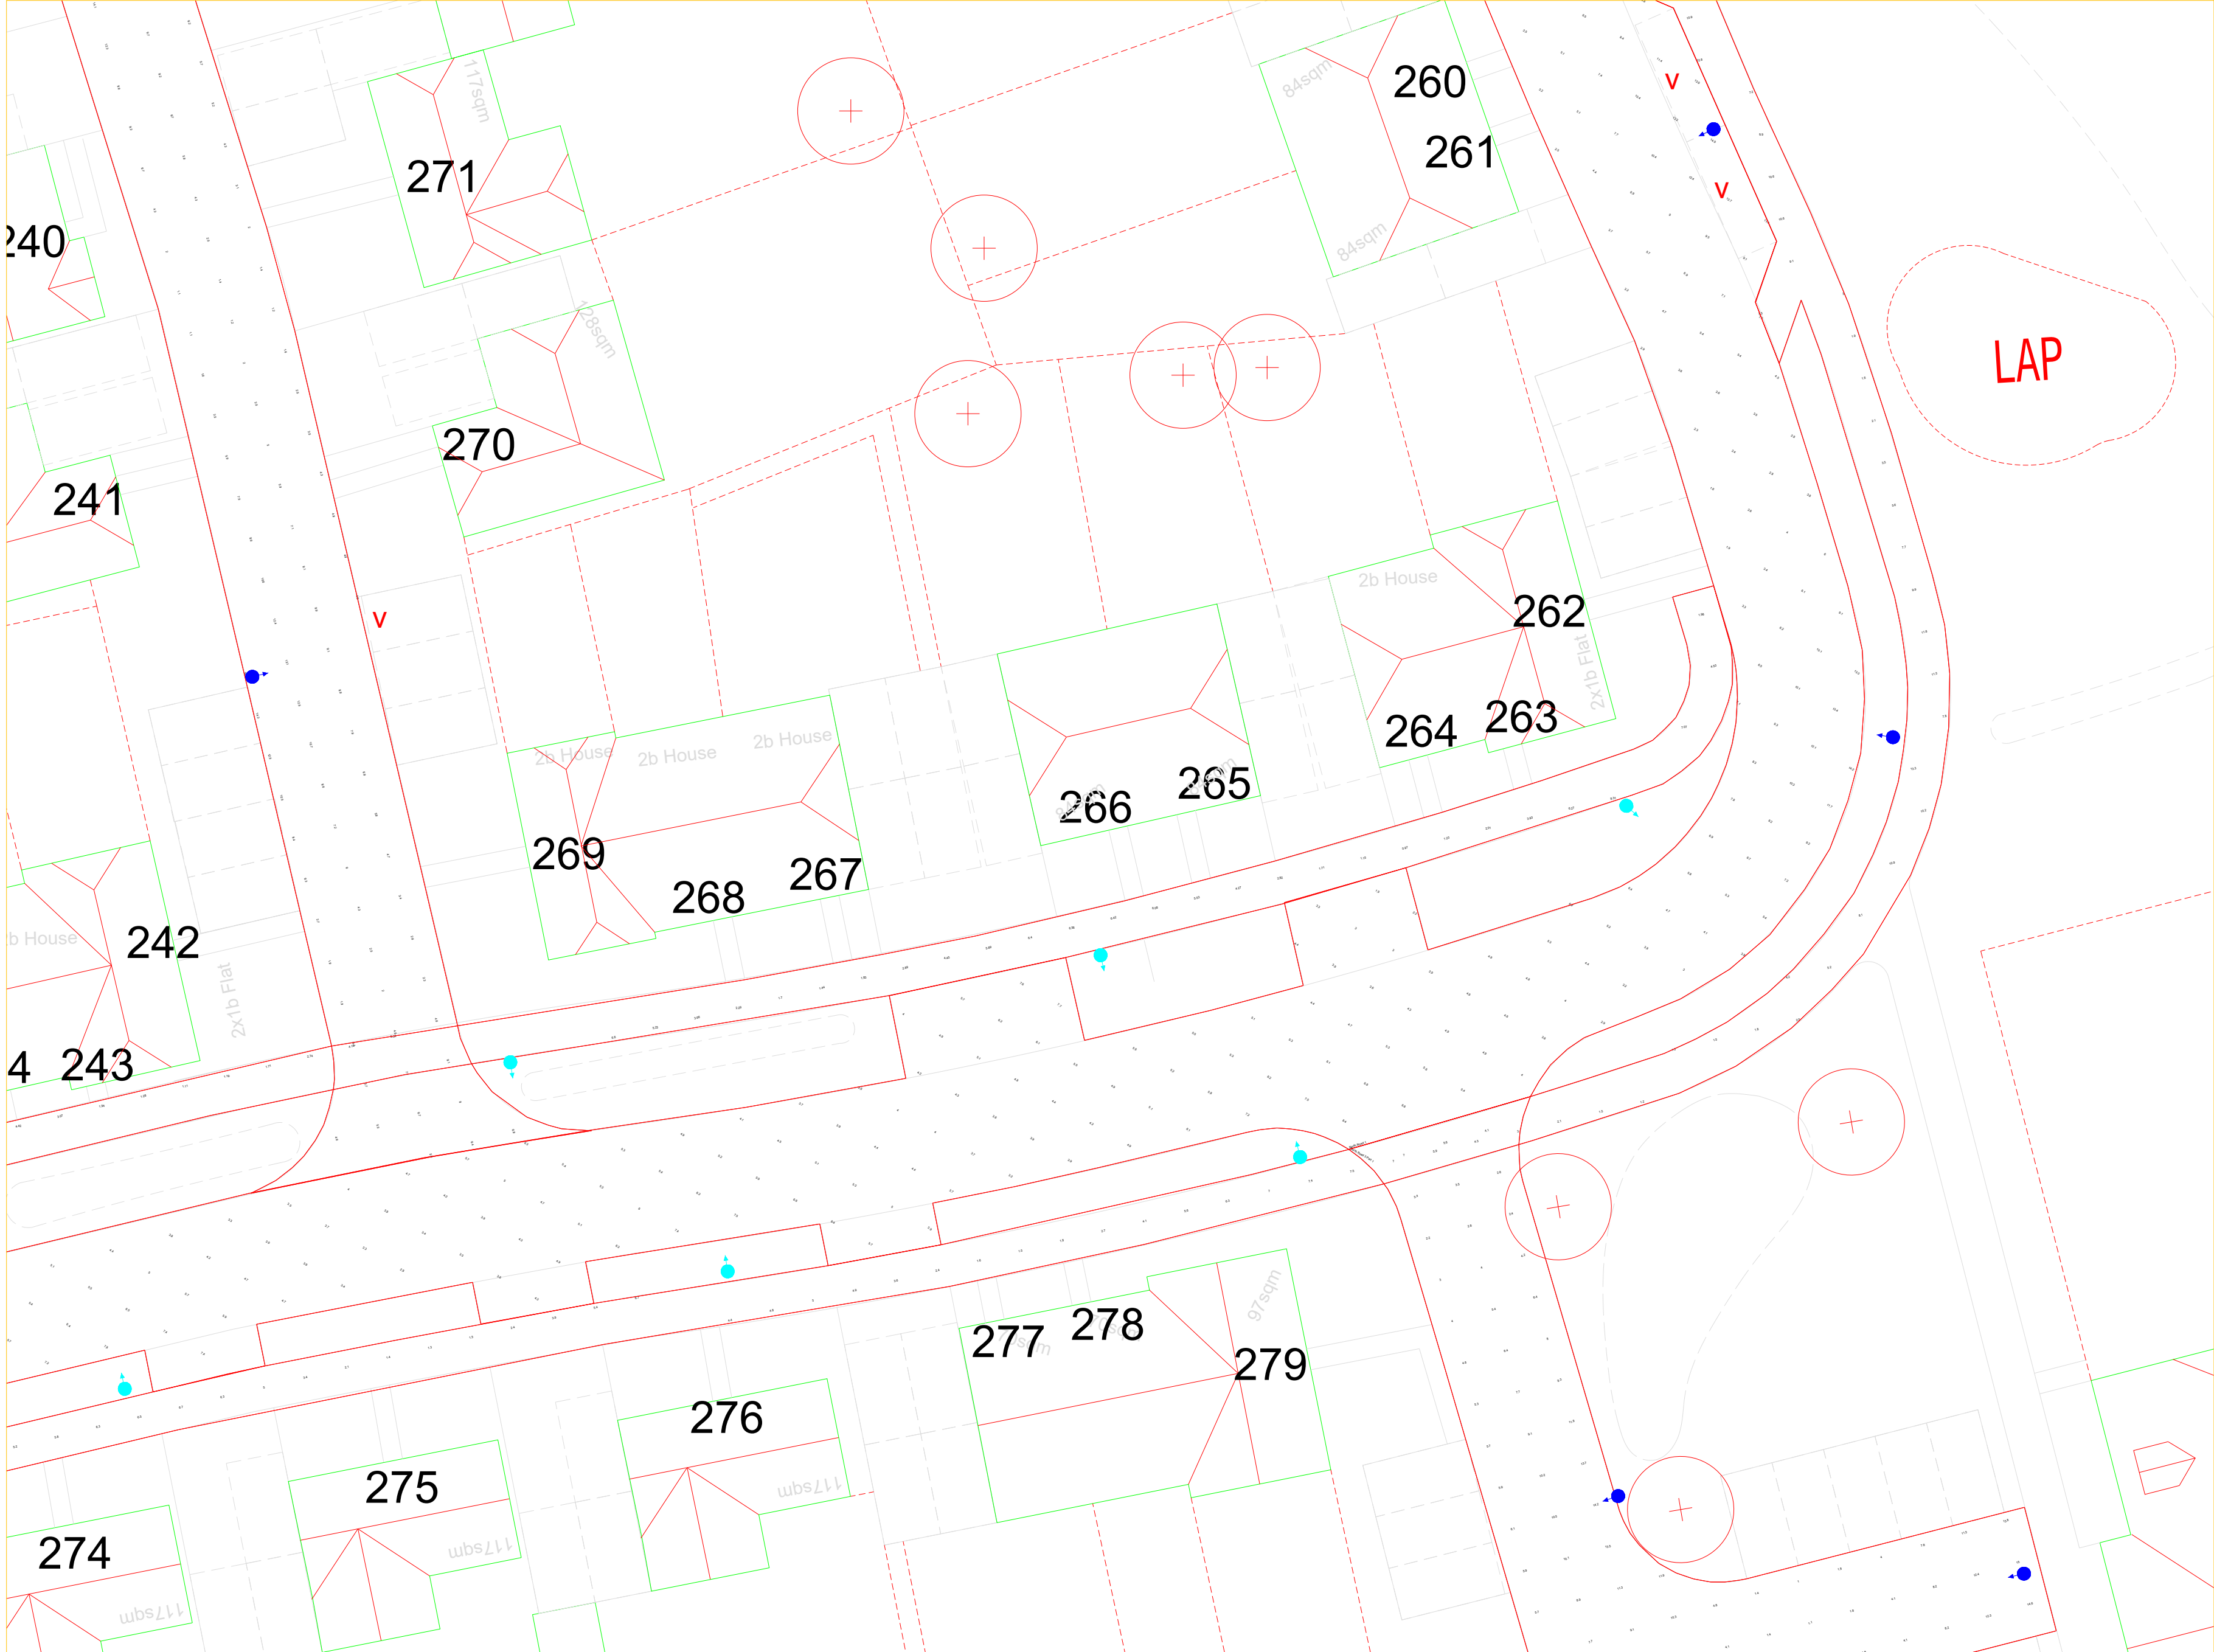

General Notes

Notes

20W

12W

No.	Revision/Issue	Date

Firm Name and Address

Lumen Designers Ltd

Lumen House

1358 Stratford Road

Hill Green

Birmingham

B28 9EH

M: 0121 663 6080

E: info@thelumenarchitect.com


The Lumen Architects

Project Name and Address

Vivid Solar Street Lighting Ltd

Climping - Littlehampton

Project	Sheet
TLA/VIV/CVY	Sheet 22 of 26
Date	Rev 0.0
13/08/2021	
Scale	
DNS	

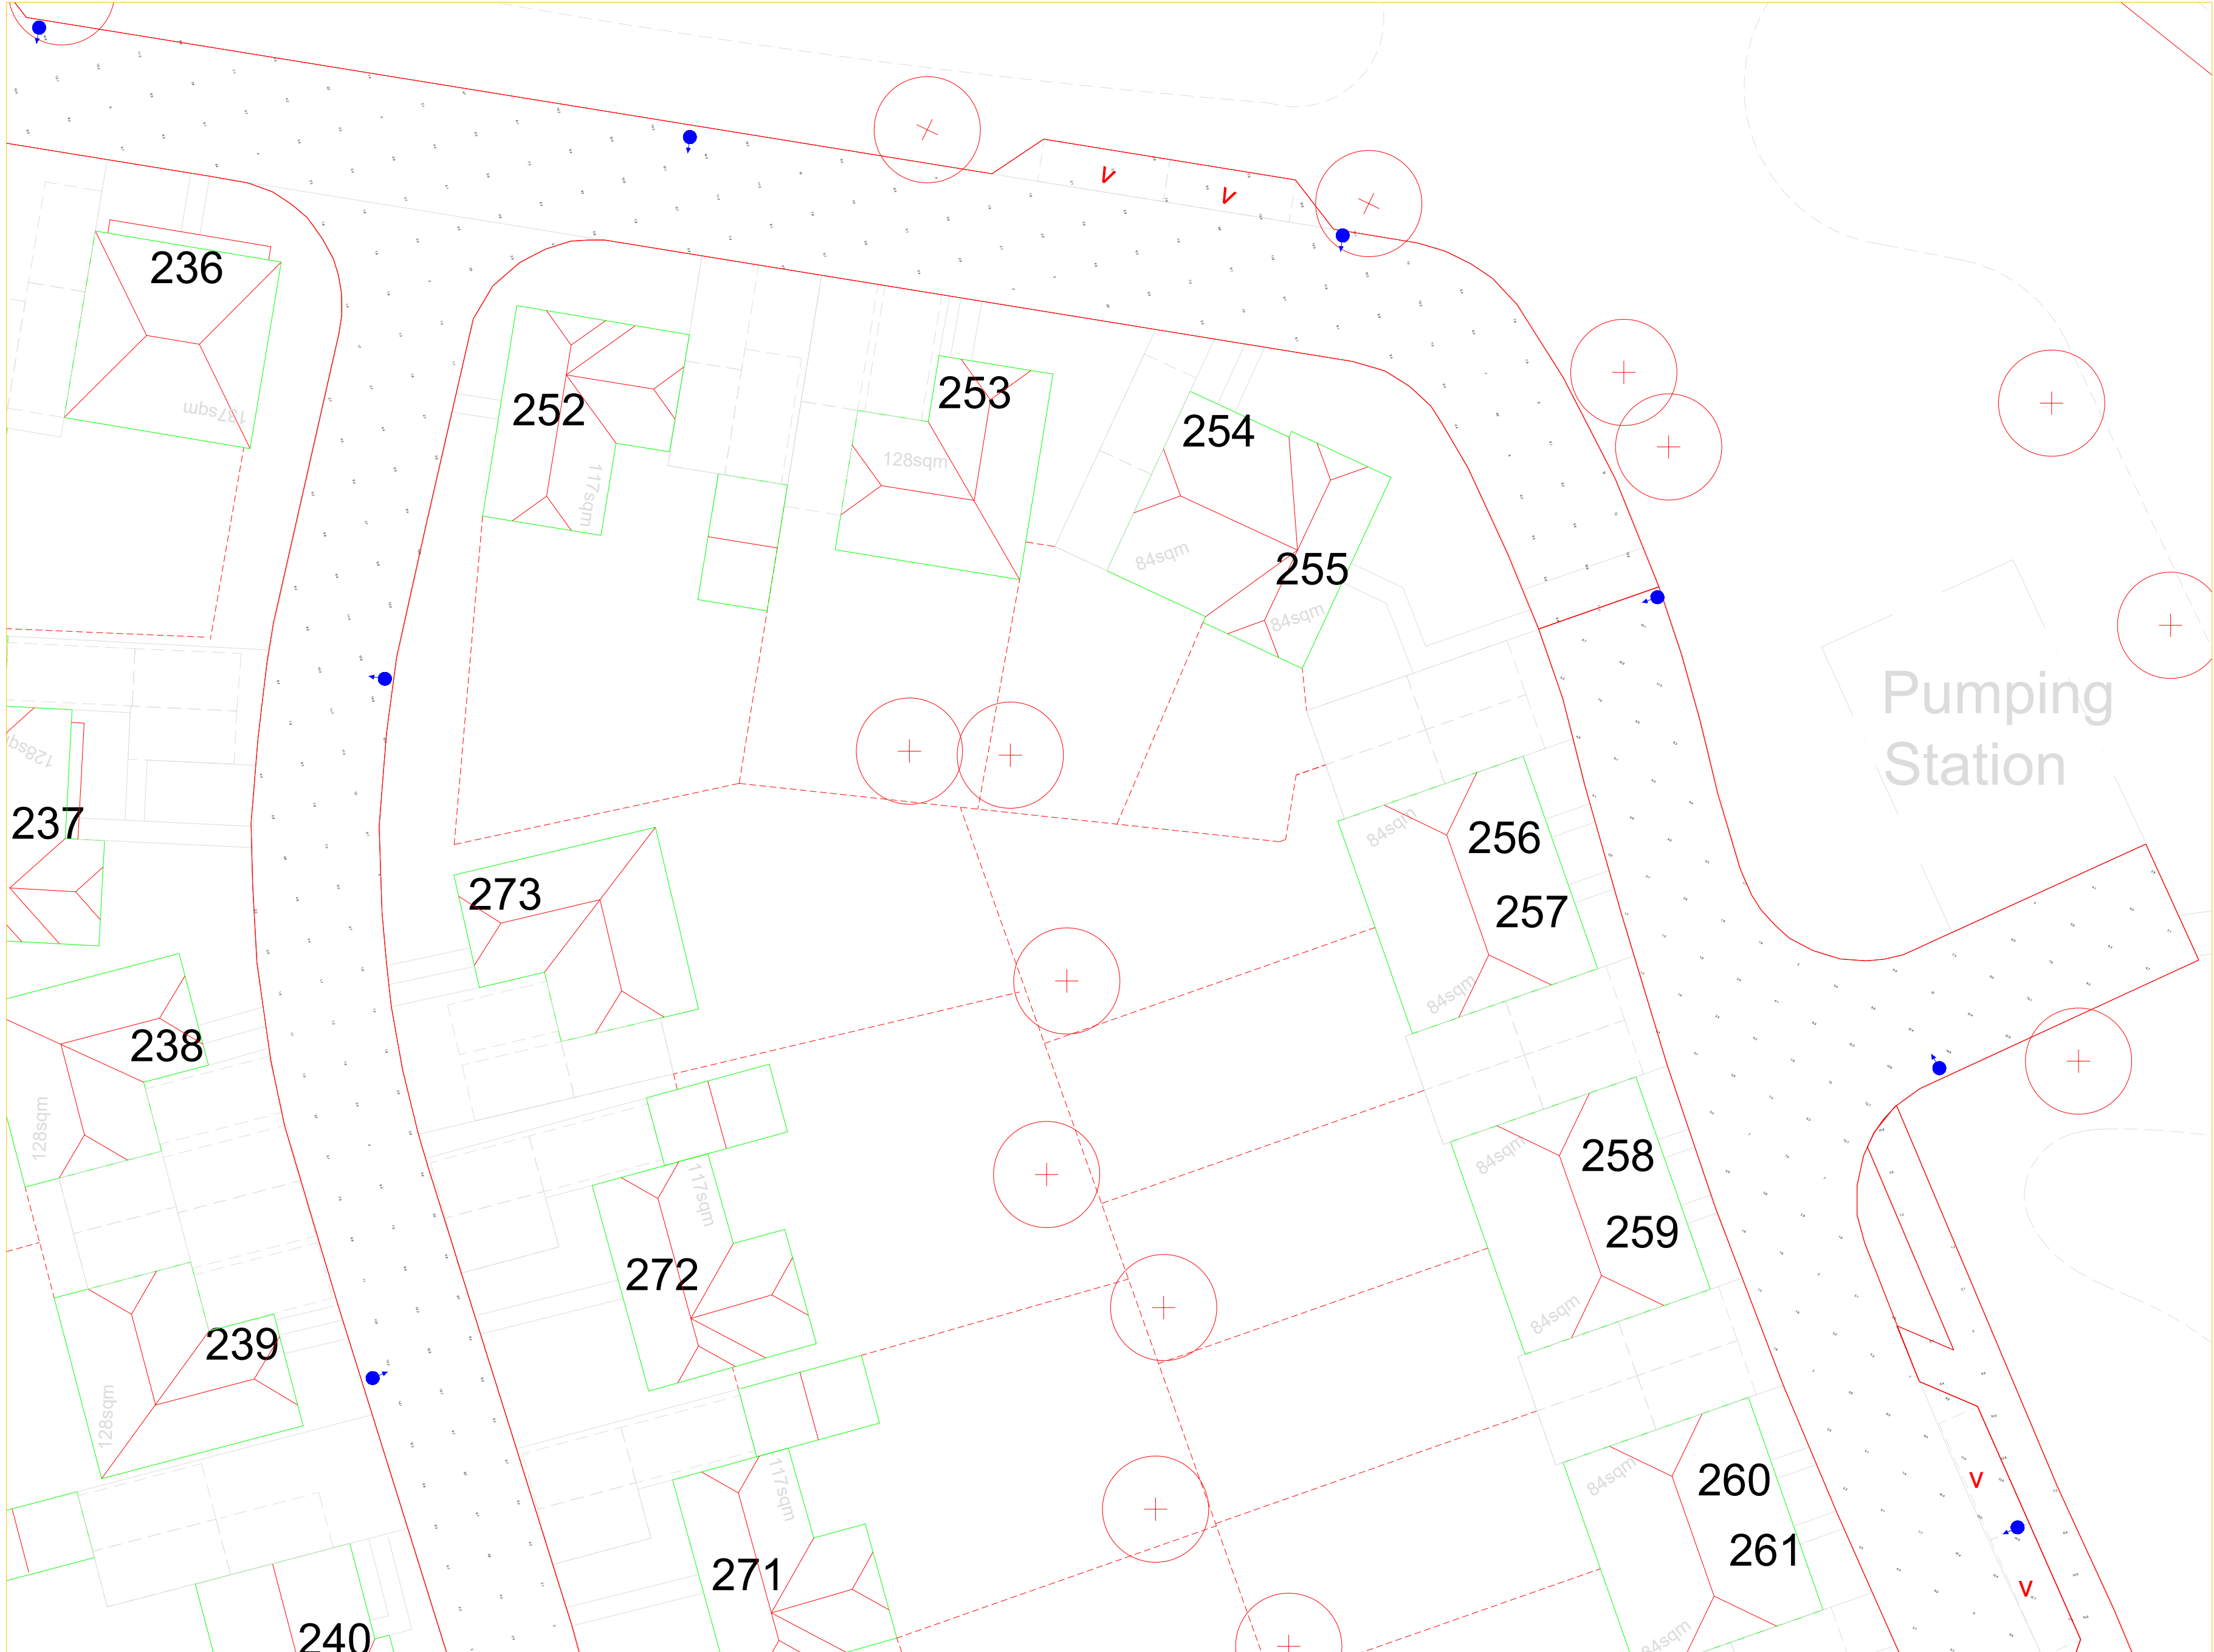

General Notes

Notes

20W

12W

No.	Revision/Issue	Date

Firm Name and Address


Lumen Designers Ltd
Lumen House
1358 Stratford Road
Hall Green
Birmingham
B28 9EH

M: 0121 663 6080
E: info@thelumenarchitect.com

Project Name and Address

Vivid Solar Street Lighting Ltd
Climping - Littlehampton

Project	Sheet
TLA/VIV/CVY	Sheet 23 of 26
Date	Rev 0.0
13/08/2021	
Scale	
DNS	

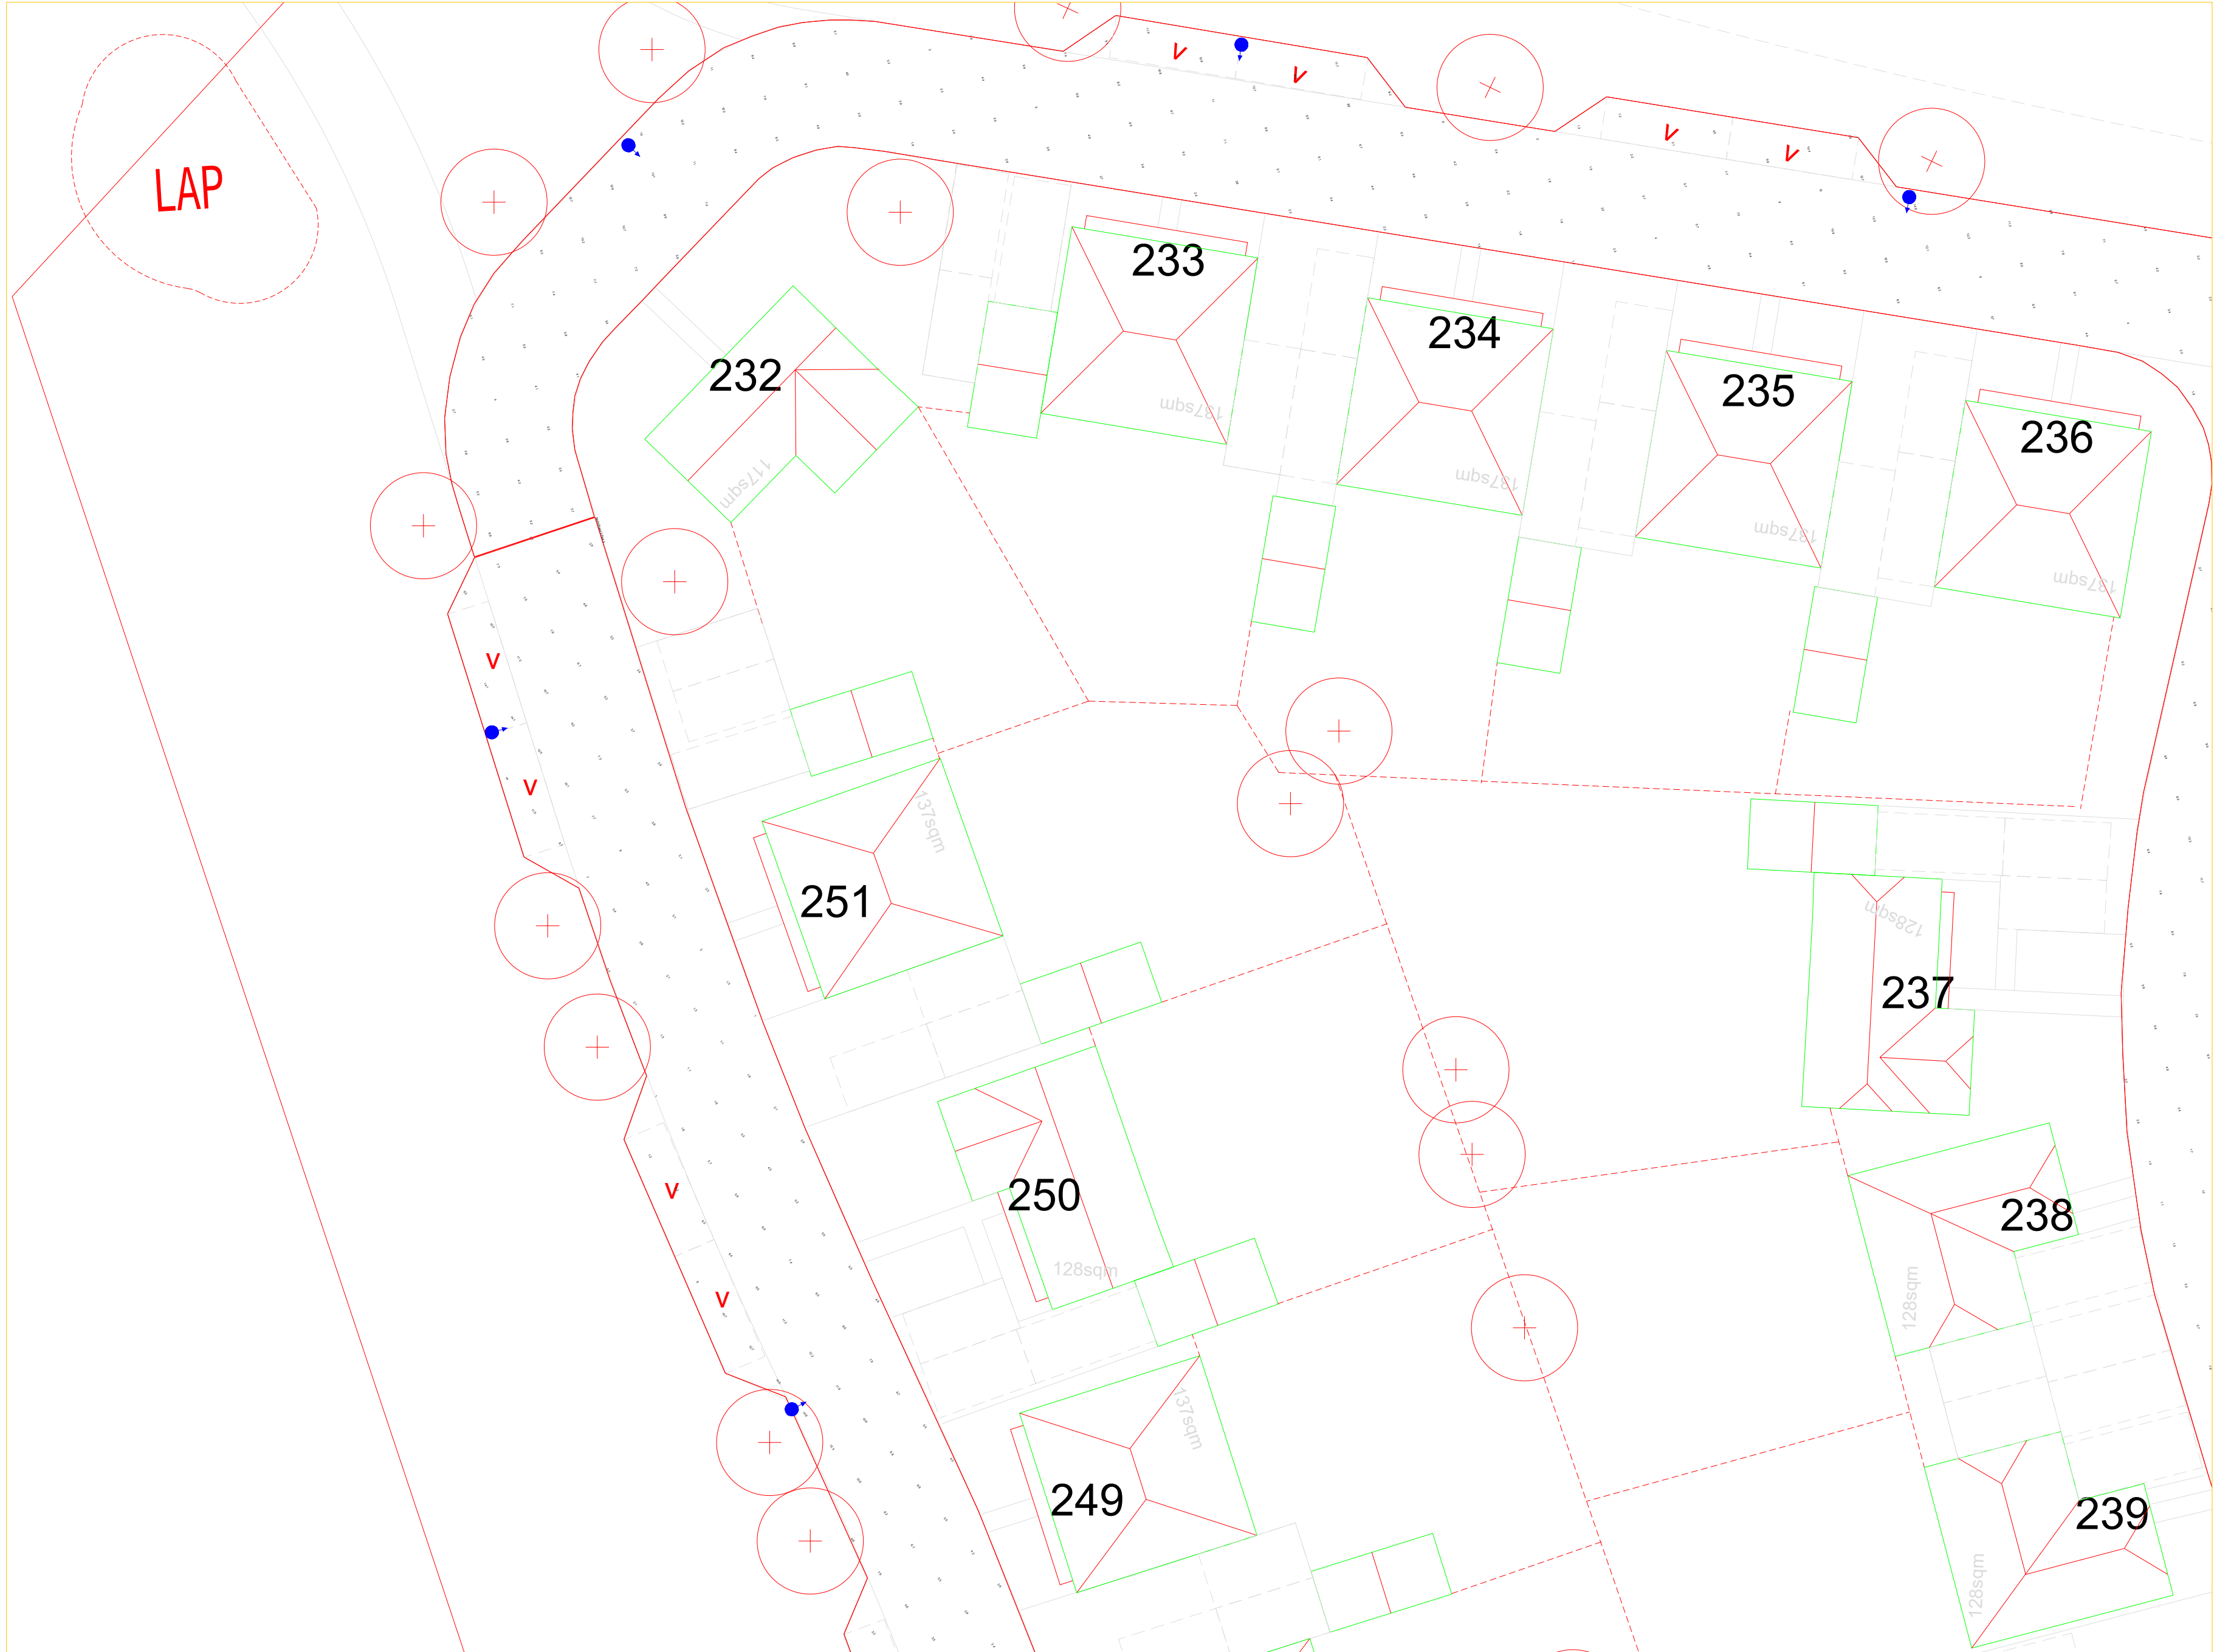

General Notes

Notes

20W

12W

No.	Revision/Issue	Date

Firm Name and Address

Lumen Designers Ltd
Lumen House
1358 Stratford Road
Hall Green
Birmingham
B28 9EH


The Lumen Architects

M: 0121 663 6080
E: info@thelumenarchitect.com

Project Name and Address

Vivid Solar Street Lighting Ltd
Climping - Littlehampton

Project	Sheet
TLA/VIV/CVY	Sheet 24 of 26
Date	Rev 0.0
13/08/2021	
Scale	
DNS	

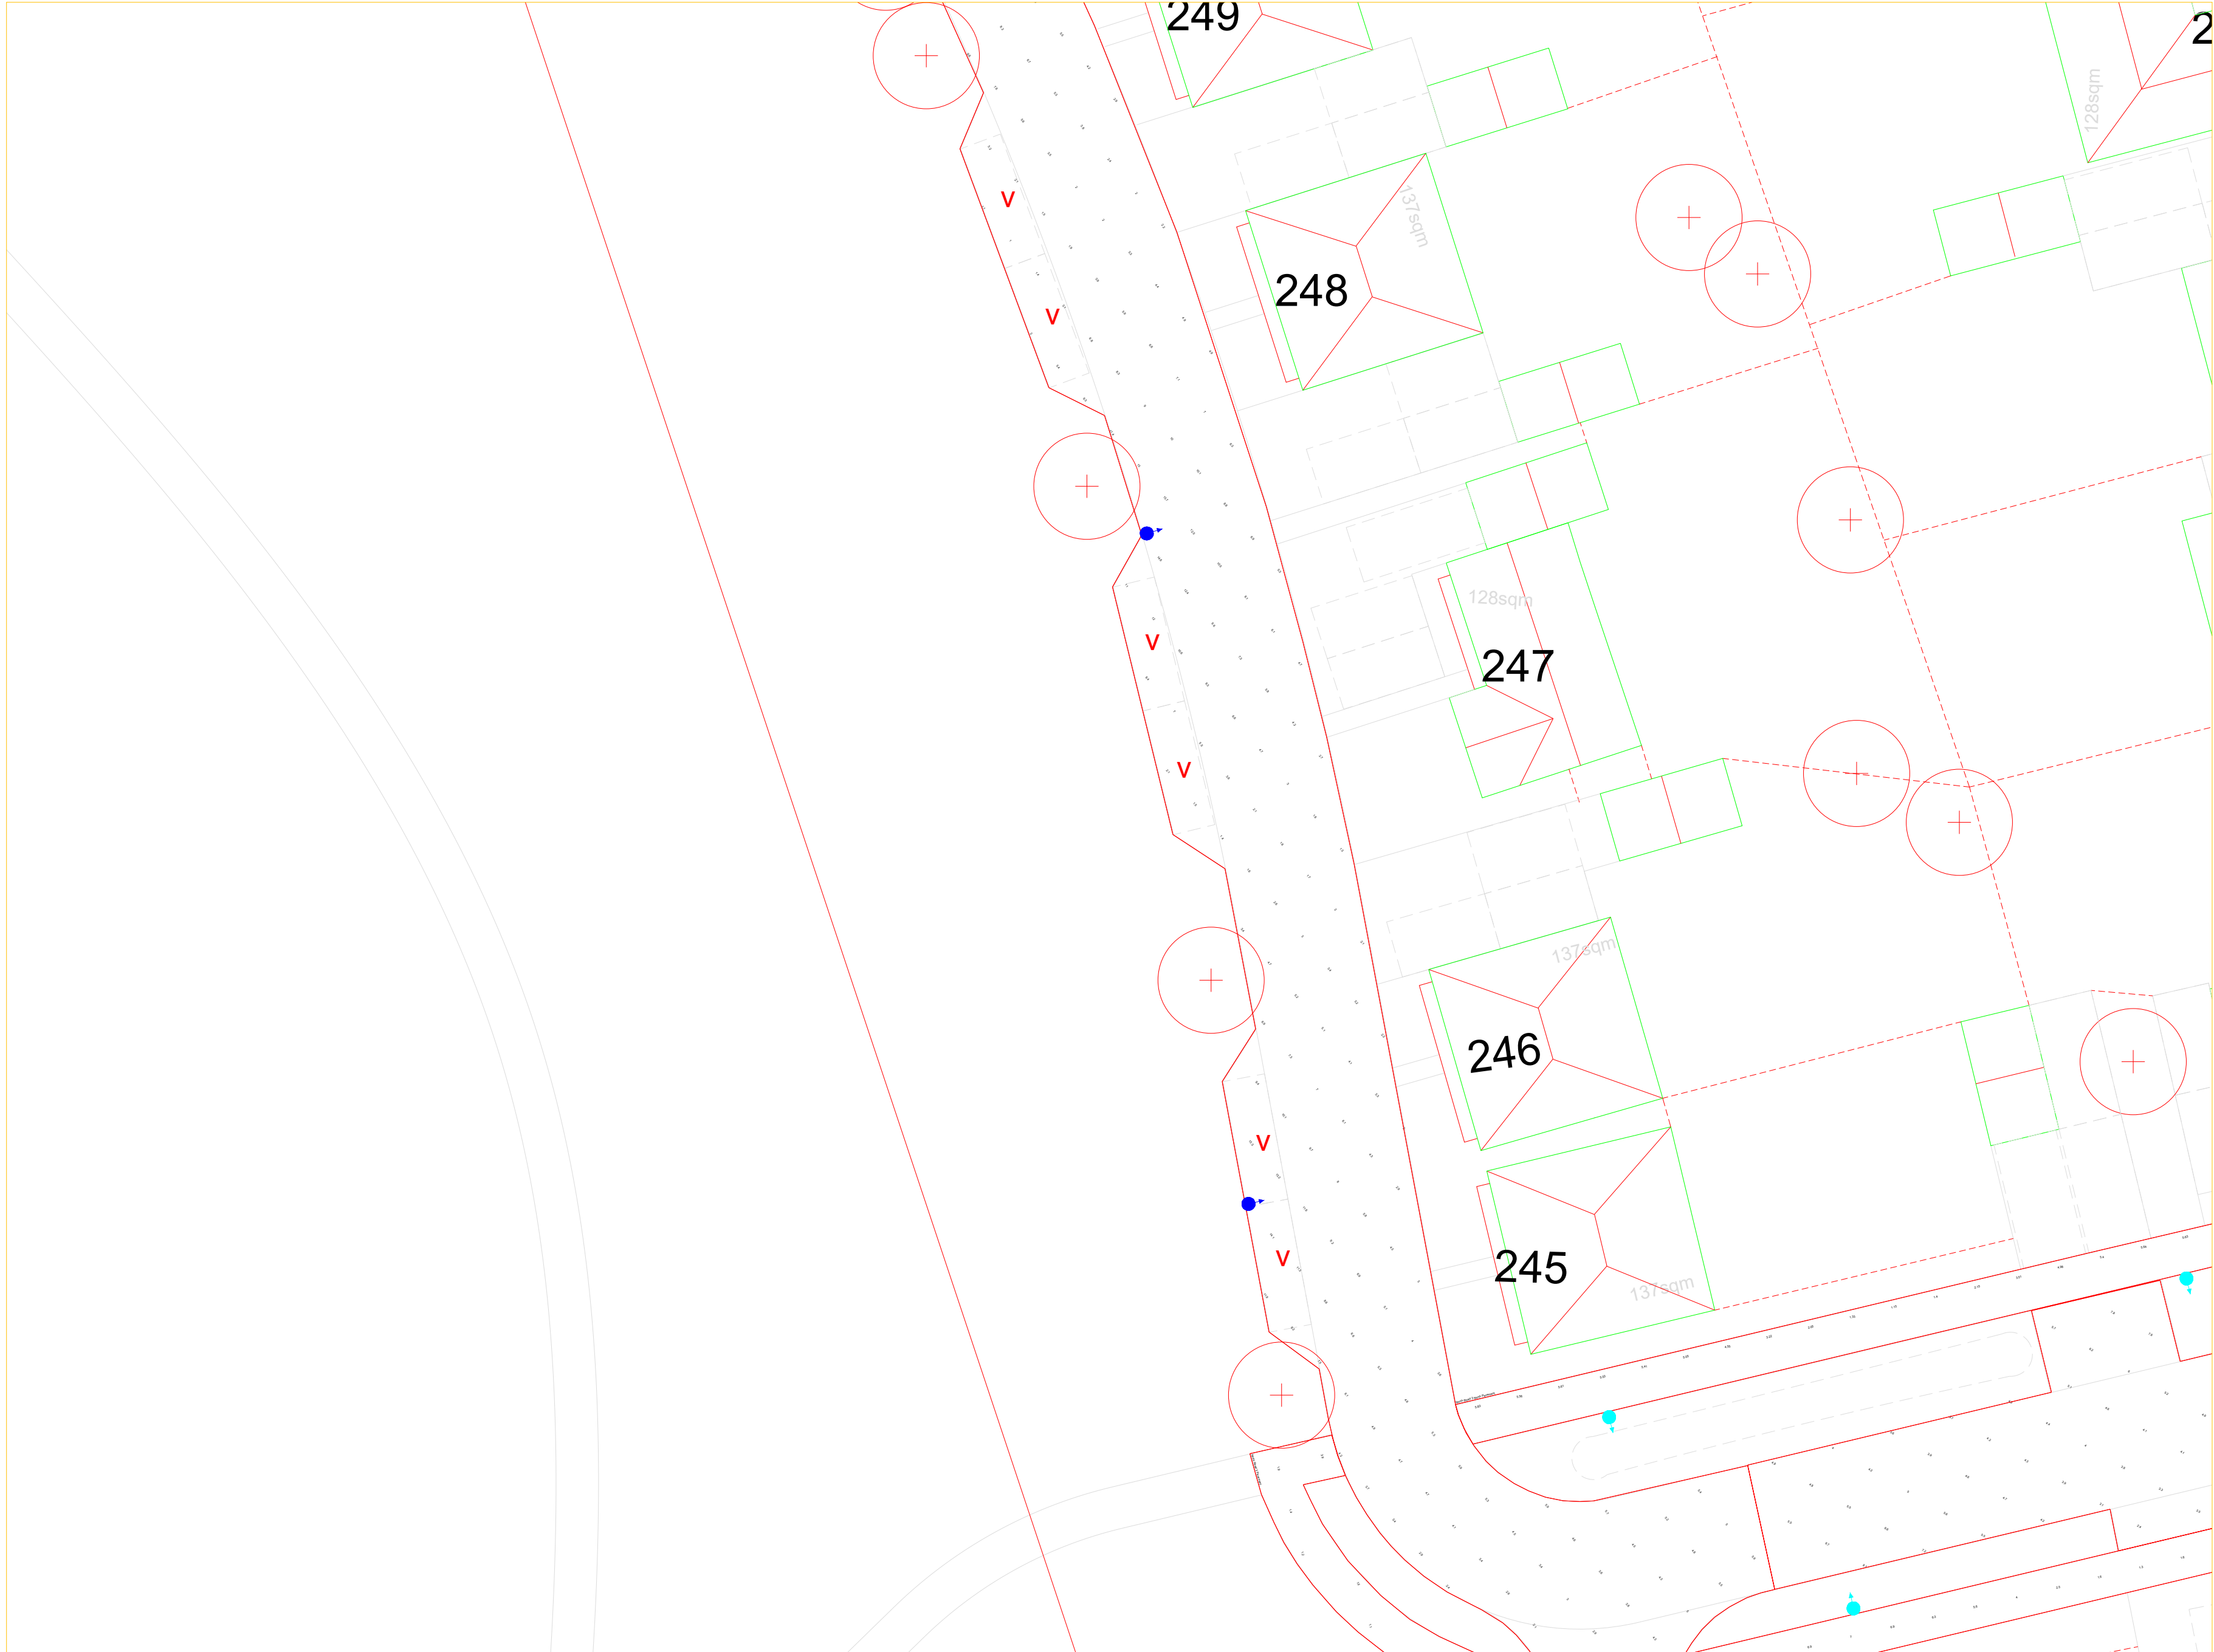

General Notes

Notes

20W

12W

No.	Revision/Issue	Date

Firm Name and Address

Lumen Designers Ltd
Lumen House
1358 Stratford Road
Hall Green
Birmingham
B28 9EH


M: 0121 663 6080
E: info@thelumenarchitect.com



Project Name and Address

Vivid Solar Street Lighting Ltd
Climping - Littlehampton

Project: TLA/VIV/CVY	Sheet Sheet 25 of 26
Date 13/08/2021	Rev 0.0
Scale DNS	

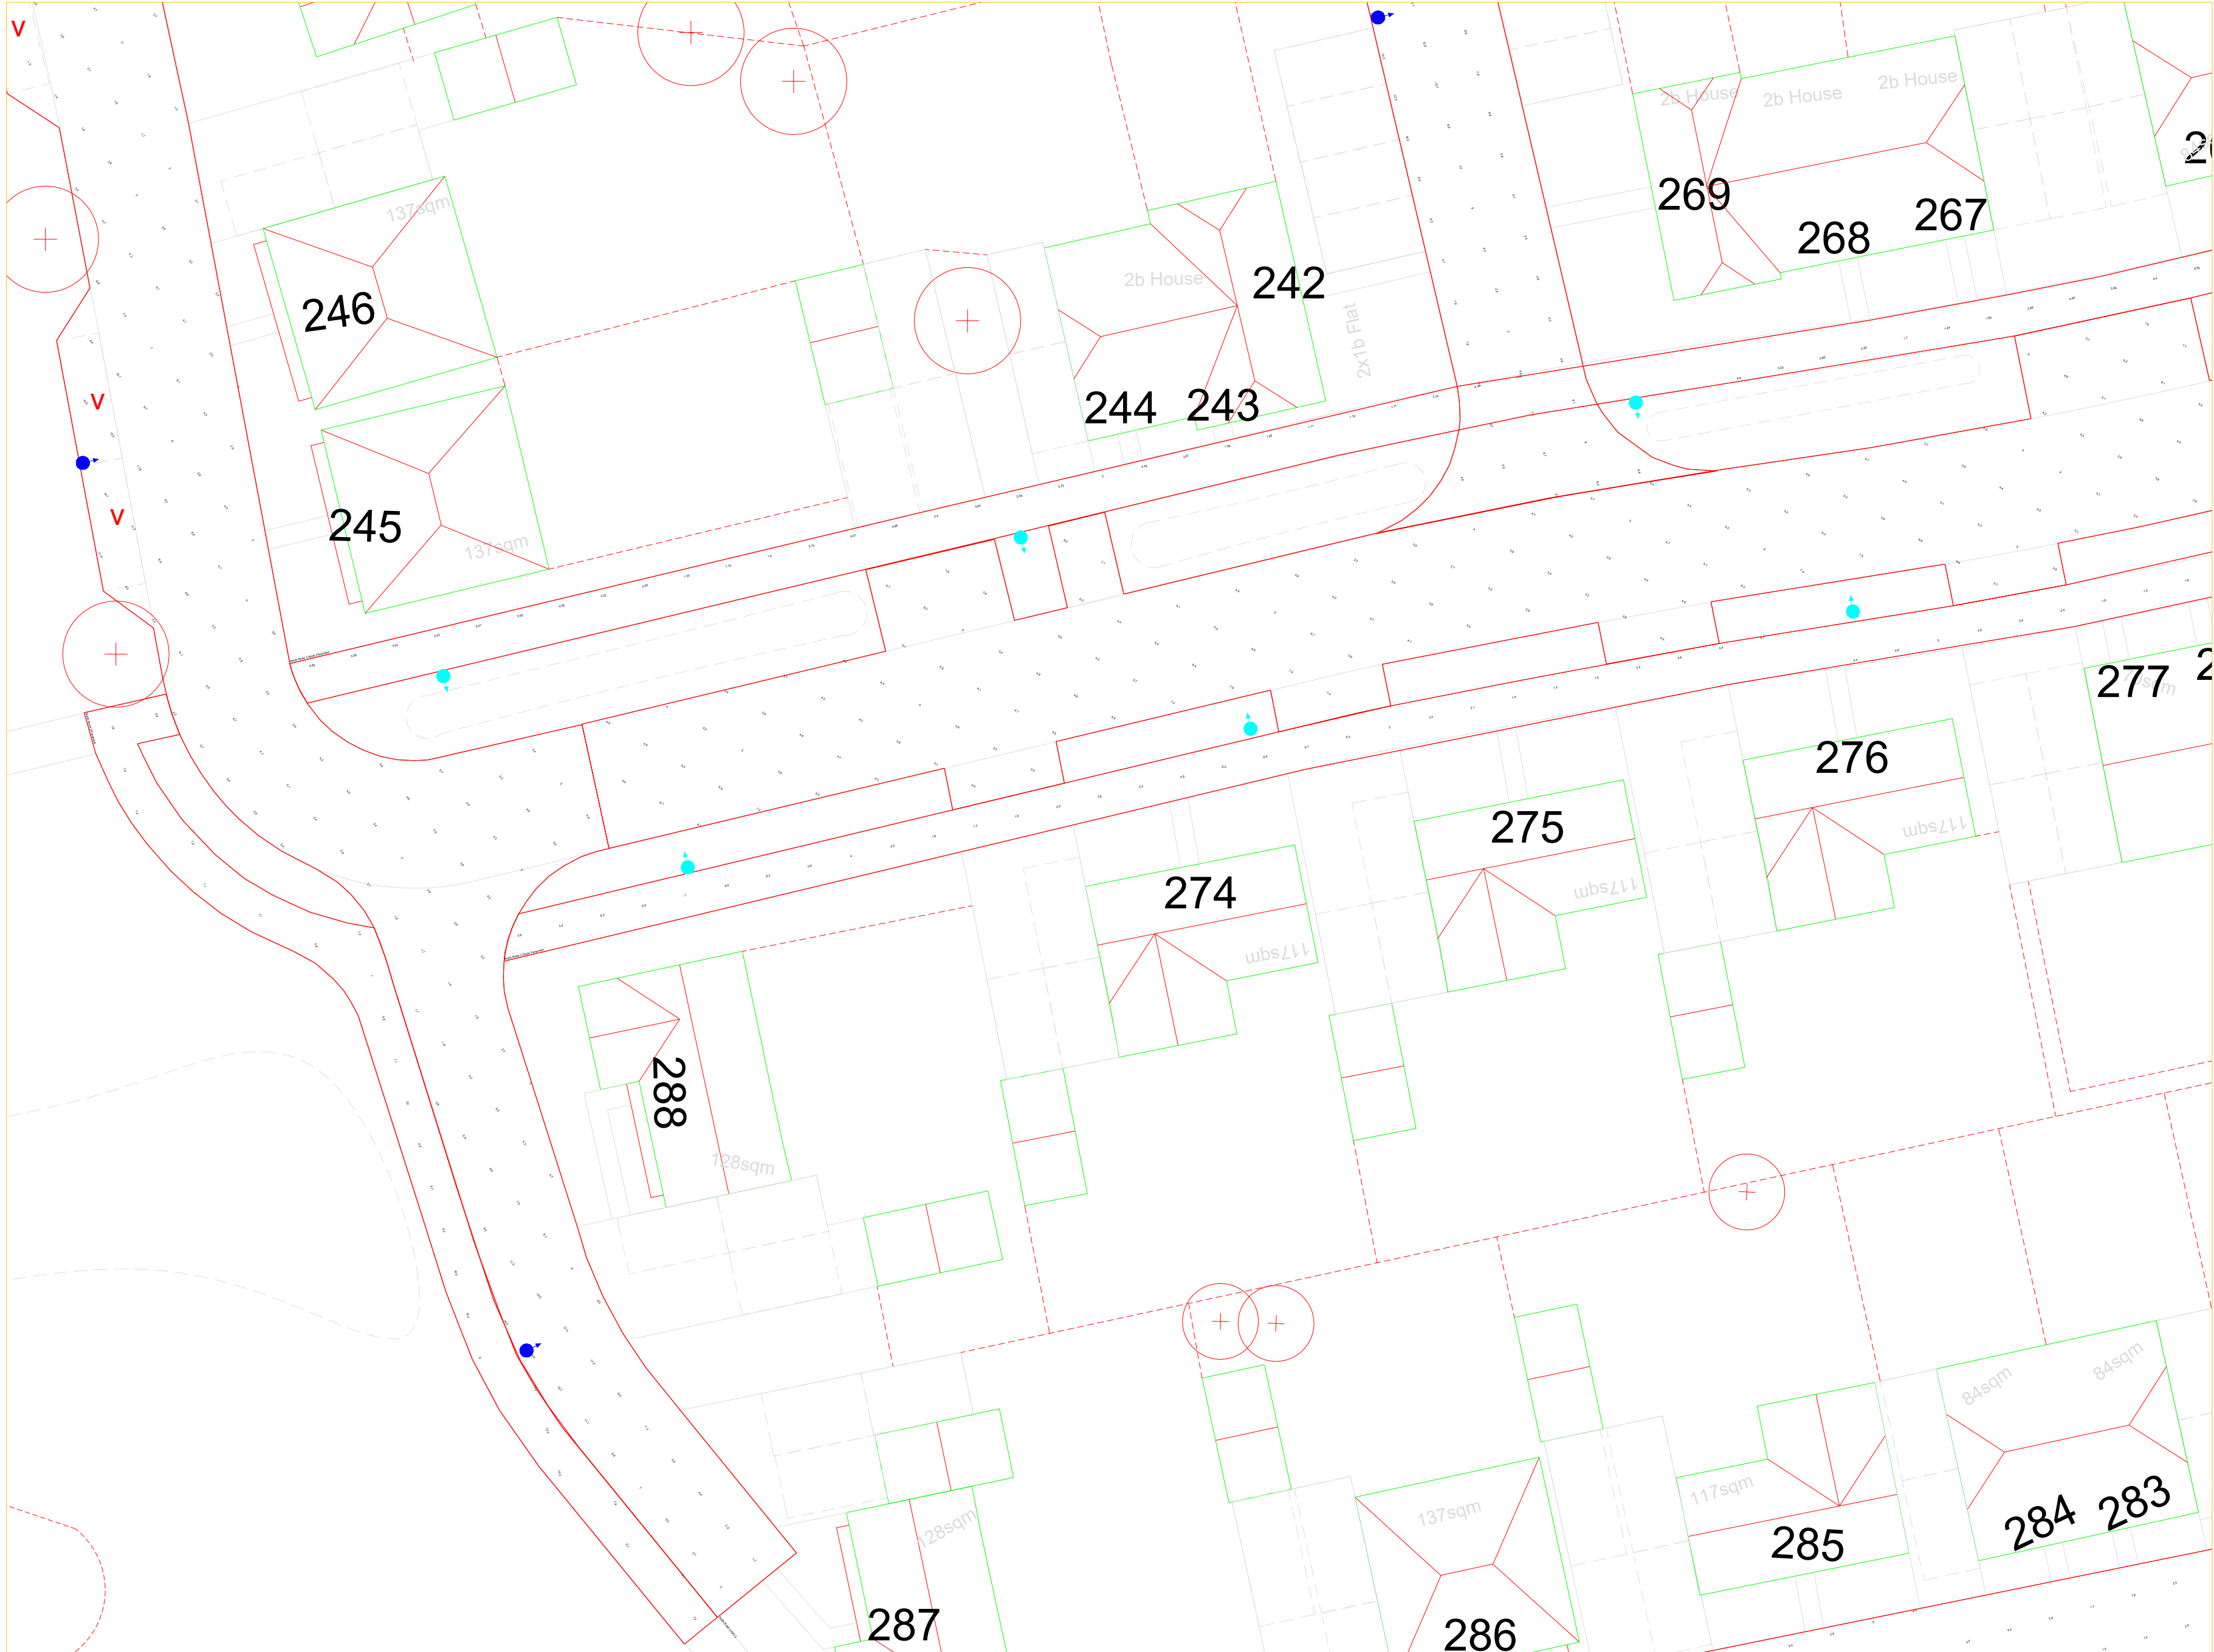

General Notes

Notes

20W

12W

No.	Revision/Issue	Date

Firm Name and Address

Lumen Designers Ltd

Lumen House

1358 Stratford Road

Hall Green

Birmingham

B28 9EH

M: 0121 663 6080

E: info@thelumenarchitect.com

Project Name and Address

Vivid Solar Street Lighting Ltd

Climping - Littlehampton

Project	Sheet
TLA/VIV/CVY	Sheet 26 of 26
Date	Rev 0.0
13/08/2021	
Scale	
DNS	