


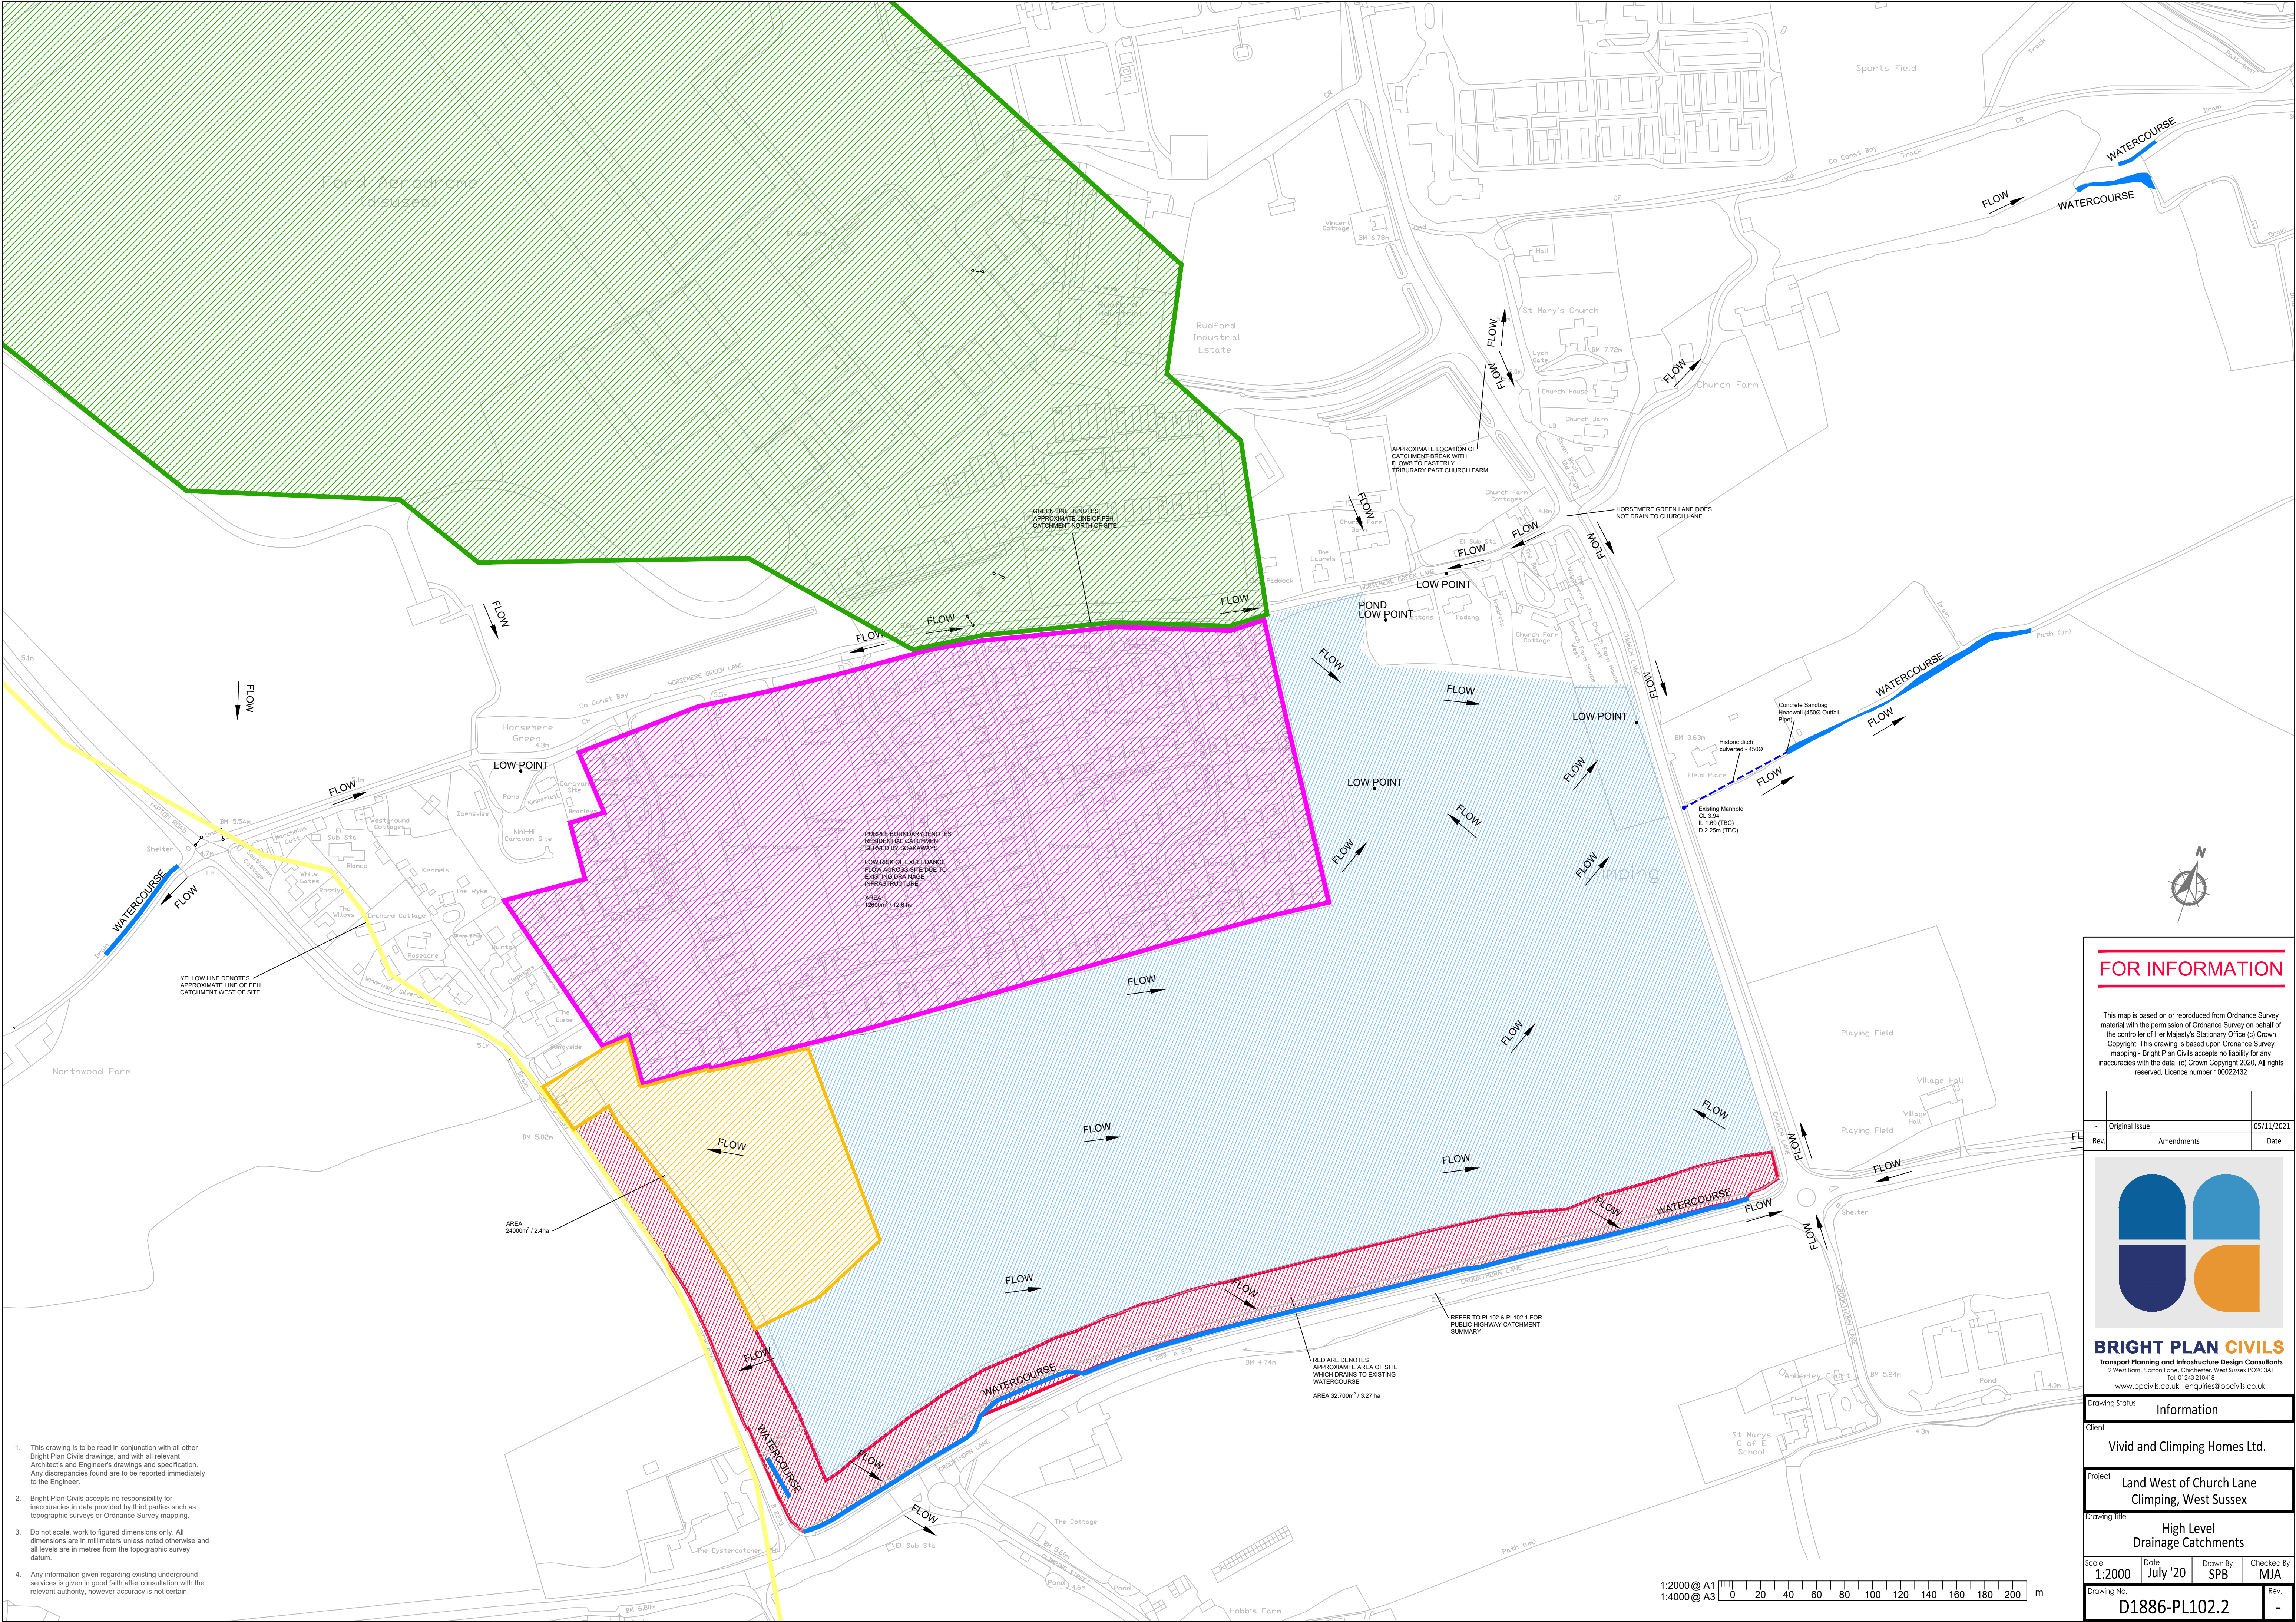

- This drawing is to be read in conjunction with all other Bright Plan Civils drawings, and with all relevant Architects and Engineer's drawings and specification. Any discrepancies found are to be reported immediately to the Engineer.
- Bright Plan Civils accepts no responsibility for inaccuracies in data provided by third parties such as topographic surveys or Ordnance Survey mapping.
- Do not scale, work to figured dimensions only. All dimensions are in millimeters unless noted otherwise and all levels are in metres from the topographic survey datum.
- Any information given regarding existing underground services is given in good faith after consultation with the relevant authority, however accuracy is not certain.

FOR INFORMATION

This map is based on or reproduced from Ordnance Survey material with the permission of Ordnance Survey on behalf of the controller of Her Majesty's Stationary Office (c) Crown Copyright. This drawing is based upon Ordnance Survey mapping - Bright Plan Civils accepts no liability for any inaccuracies with the data. (c) Crown Copyright 2020. All rights reserved. Licence number 100022432

Original Issue	05/11/2021
Rev.	Amendments



BRIGHT PLAN CIVILS
Transport Planning and Infrastructure Design Consultants
2 West Barn, Norton Lane, Chichester, West Sussex PO20 3AF
Tel: 01243 210418
www.bpcivils.co.uk enquiries@bpcivils.co.uk

Drawing Status Information

Client
Vivid and Climping Homes Ltd.

Project
Land West of Church Lane
Climping, West Sussex

Drawing Title
High Level
Drainage Catchments

Scale	Date	Drawn By	Checked By
1:2000	July '20	SPB	MJA

Drawing No.	Rev.
D1886-PL102.2	-

1:2000 @ A1
1:4000 @ A3
0 20 40 60 80 100 120 140 160 180 200 m