

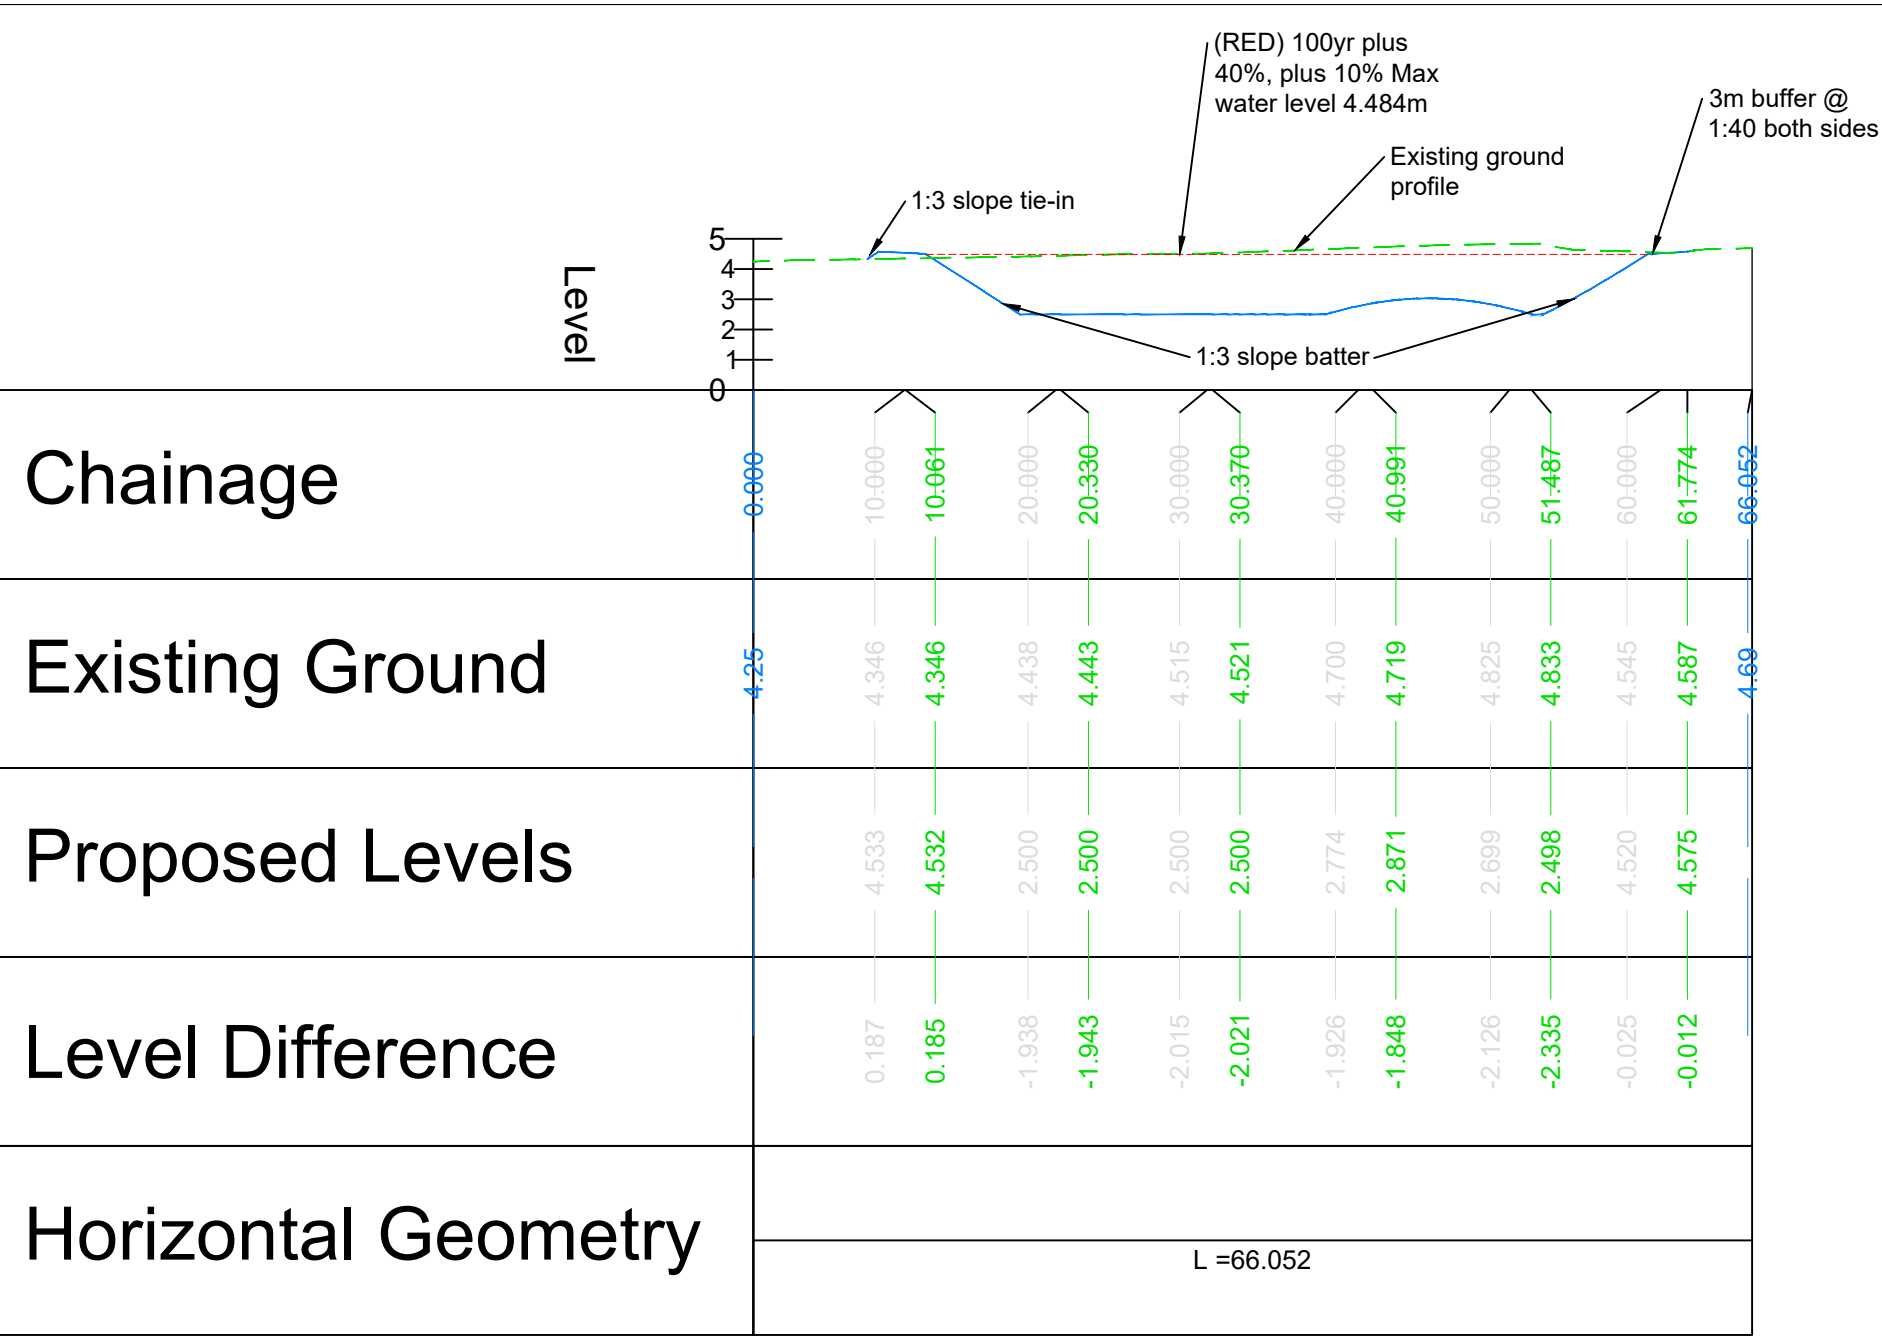


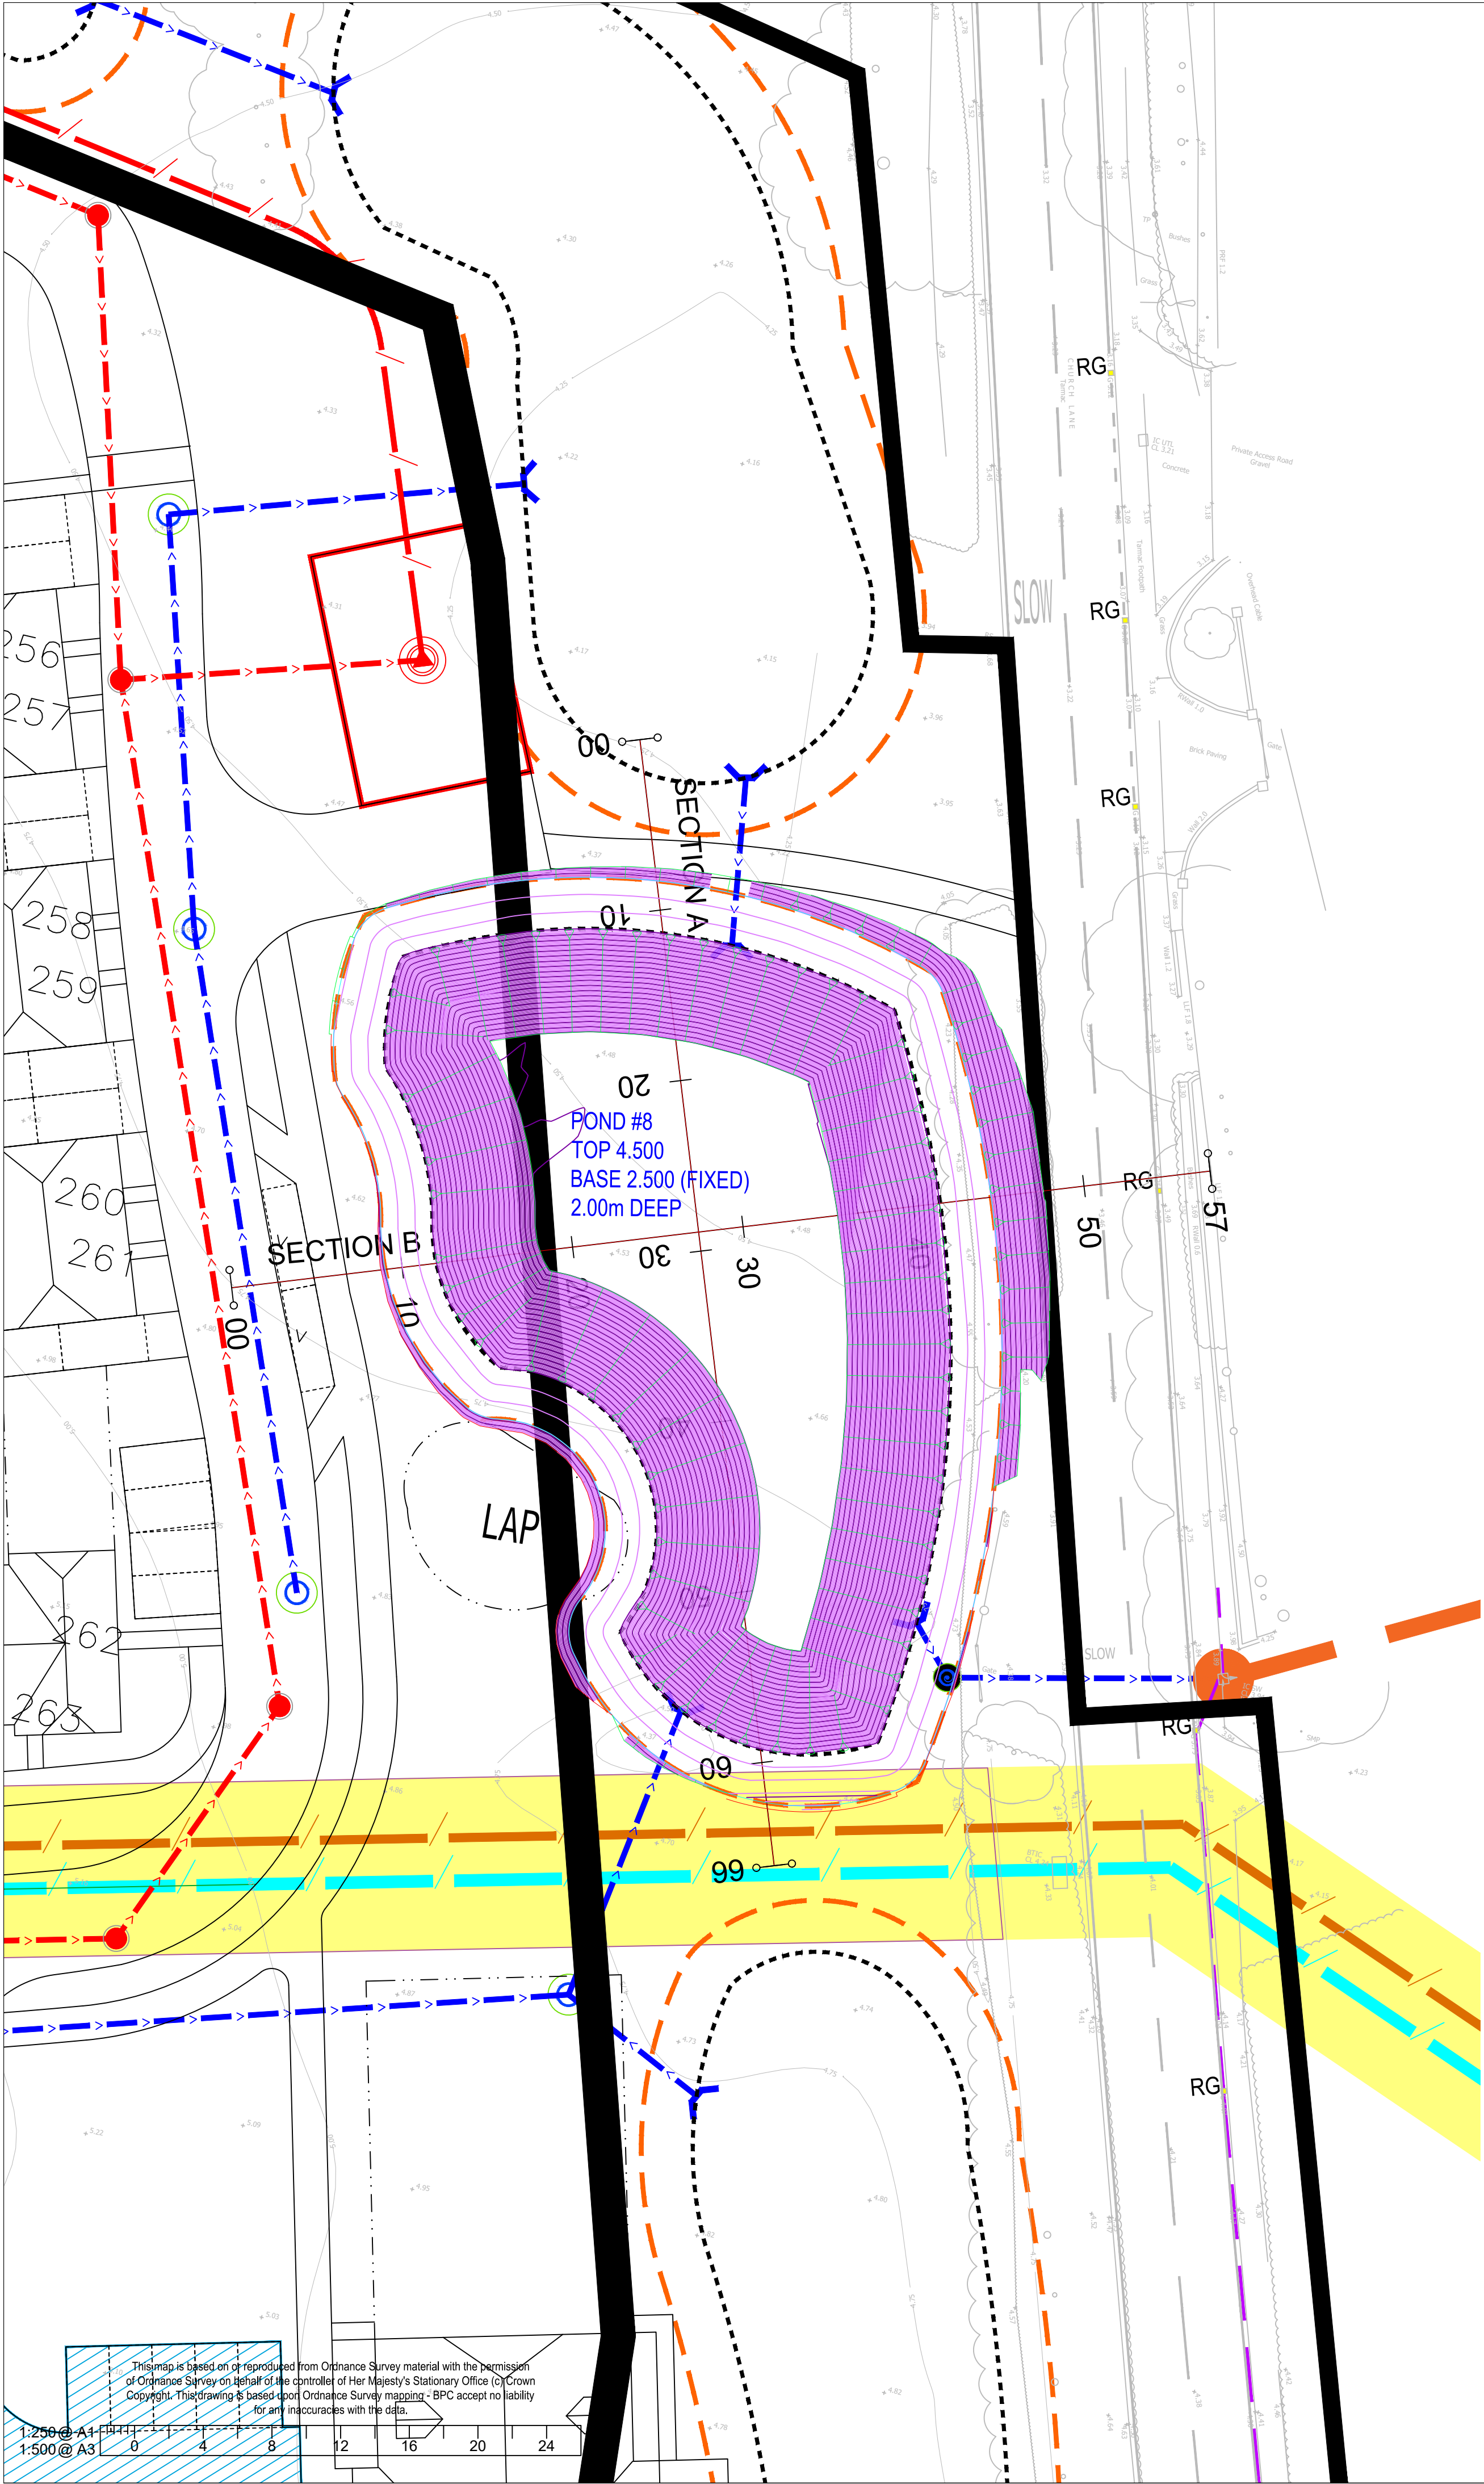

SECTION A - LONGSECTION
SCALE: H 1:500,V 1:250. DATUM: 0.000

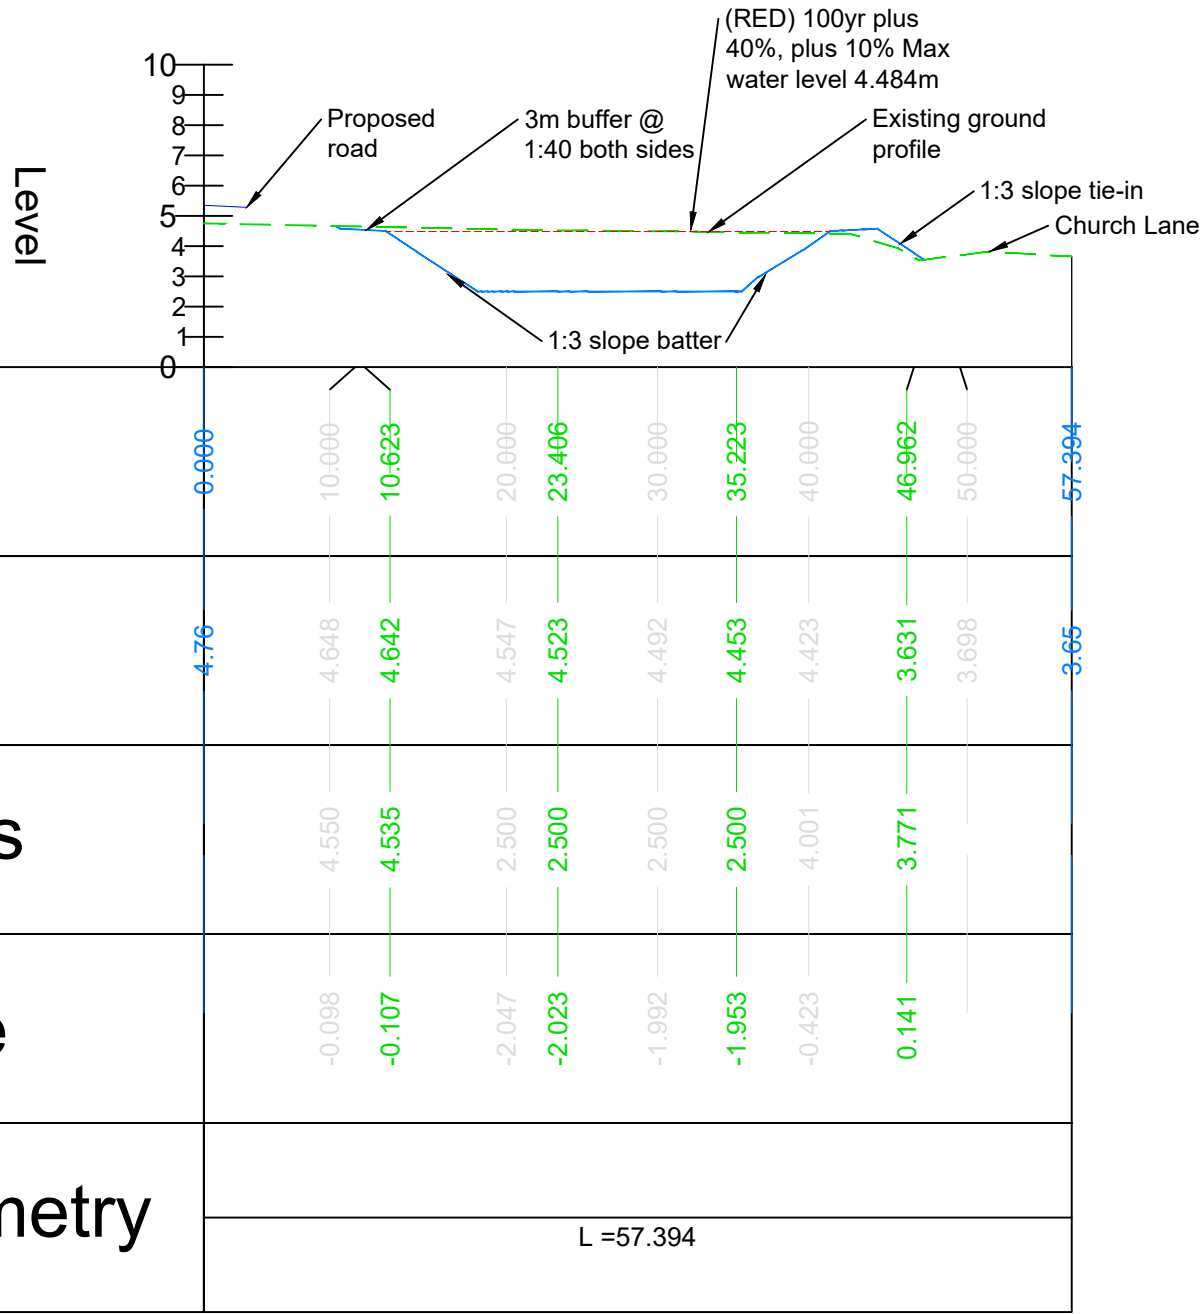

SECTION B - LONGSECTION
SCALE: H 1:500,V 1:250. DATUM: 0.000

NOTES

- This drawing is to be read in conjunction with all other BPC drawings, and with all relevant Architect's and Engineer's drawings and specification. Any discrepancies found are to be reported immediately to the Engineer.
- BPC accepts no responsibility for inaccuracies in data provided by third parties such as topographic surveys or Ordnance Survey mapping.
- Do not scale, work to figured dimensions only. All dimensions are in millimeters unless noted otherwise and all levels are in metres from the topographic survey datum.
- Any information given regarding existing underground services is given in good faith after consultation with the relevant authority, however accuracy is not certain. The main contractor is responsible for checking all information on site prior to work commencing and taking due care whilst undertaking the works.
- All dimensions to be checked on site. All details and dimensions relating to sub-contractors work must be checked and agreed between the sub-contractor or supplier and the general contractor.
- The electronic information from this drawing can not be guaranteed as dimensionally drawn exact. Figured dimensions must be used for setting out and detailing. BPC logos and company information must be removed from copies if information is re-used.
- The main contractor is responsible for the design of all temporary works, and is also responsible for the safe maintenance and stability of existing buildings at all times.
- The main contractor is responsible for dealing with all occurrences of ground water during the construction period.
- The contractor must comply with all current legislation relating to health & safety.
- All products specified shall be installed in strict accordance with the manufacturers recommendations and instructions. If there are discrepancies between that information and the details on any BPC drawings, the manufacturers instructions must be used.
- All Earthworks in accordance with the Specification for Highway Works.



FOR INFORMATION

Original Issue	05/11/2021
Rev.	Amendments



BRIGHT PLAN CIVILS
Transport Planning and Infrastructure Design Consultants
2 West Barn, Norton Lane, Chichester, West Sussex PO20 3AF
Tel: 01243 230418 Fax: 01488 861682
www.brightplancivils.co.uk

Drawing Status	FOR INFORMATION
Client	Vivid & Climping Homes Ltd
Project	Land West of Church Lane, Climping, West Sussex
Drawing Title	Proposed Pond 8 Cross Sections
Scale	As Shown
Date	Nov 21
Drawn By	MJA
Checked By	MJA
Drawing No.	D1886-PL300
Rev.	-