


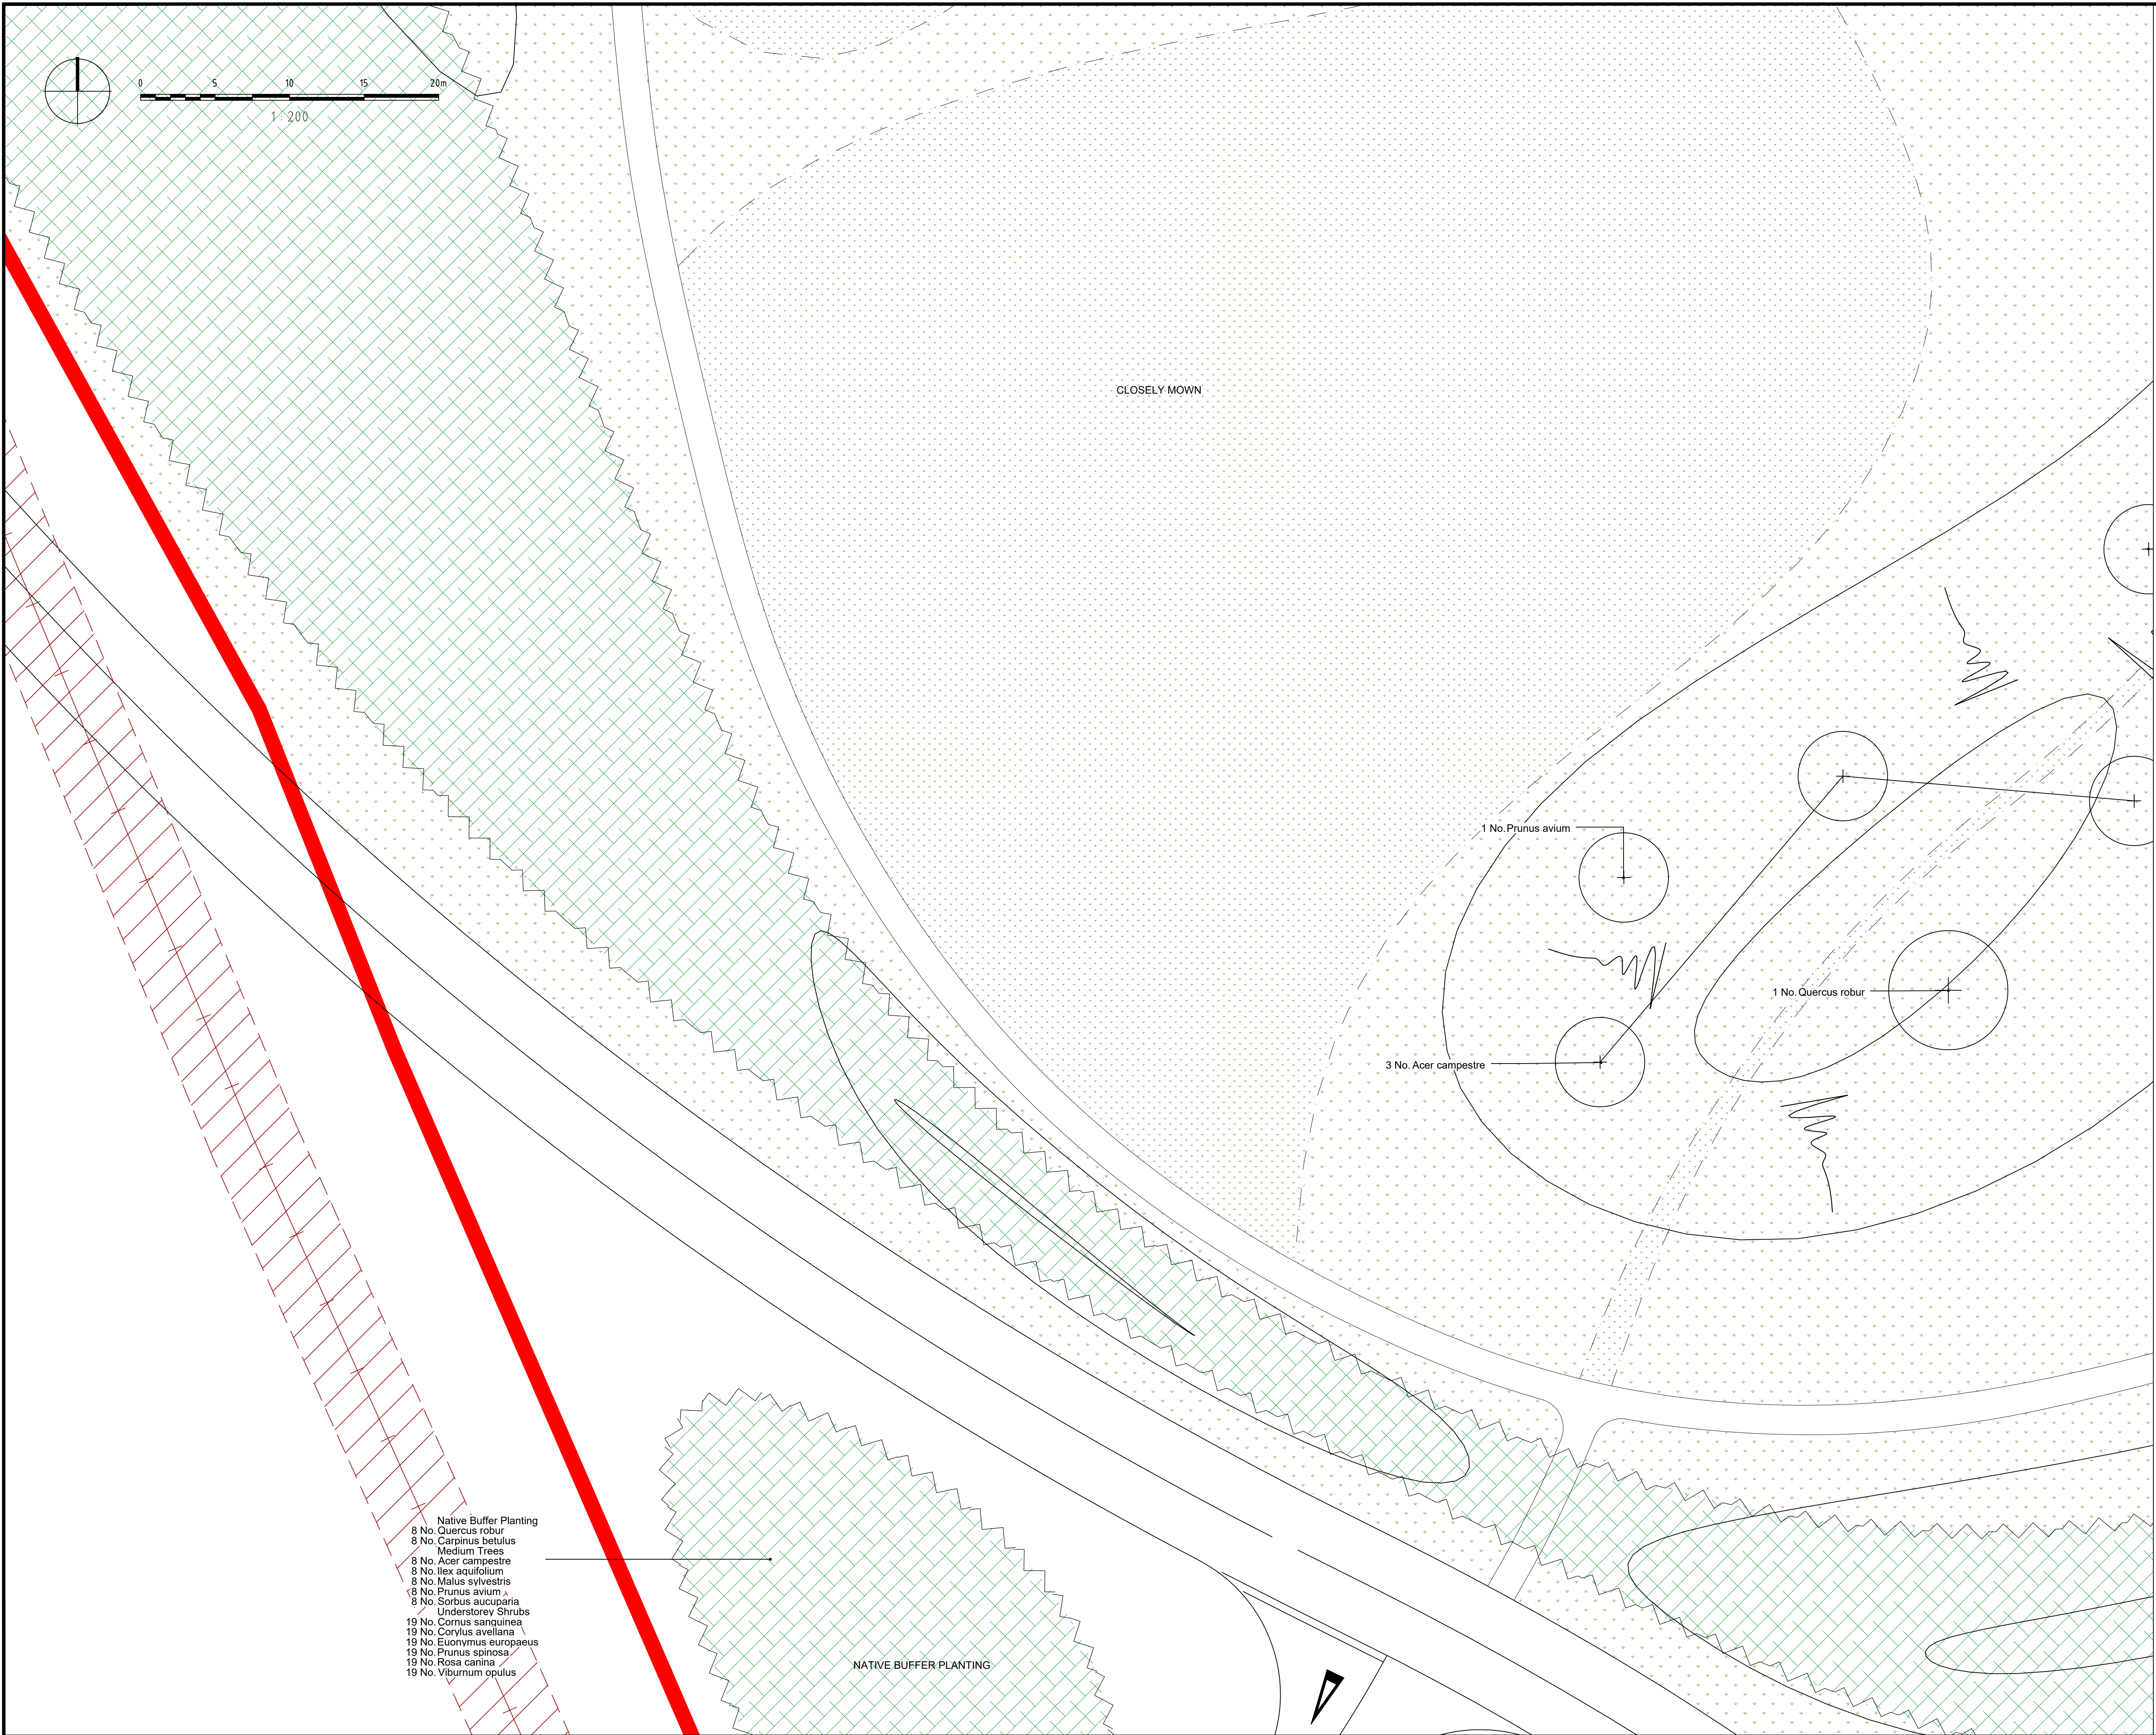


3. All given dimensions in mm.

Application Site boundary

 Closely mown grassland within Public Open Spaces

Note: Refer to DD406-L41 for Detailed Plant Schedule

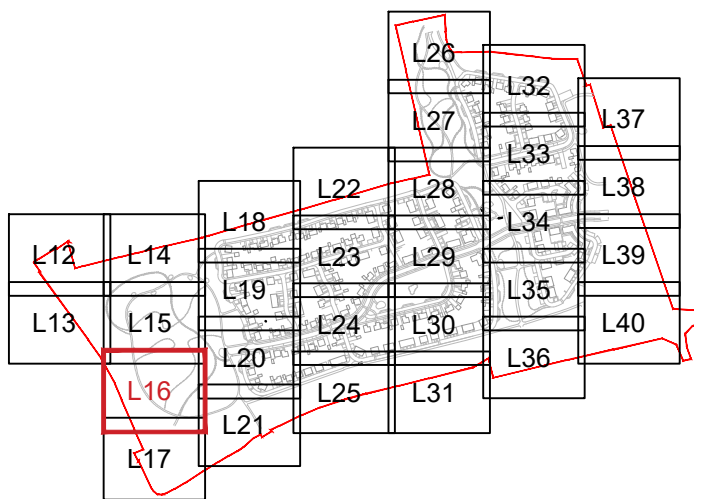

26.04.22	SL	Revised Key	A	PD
DATE	DRAWN	DESCRIPTION OF REVISION	REVISION LETTER	CHECKED BY

Landscape Architecture | Masterplanning | Urban Design
12a The Square, Wickham, Hampshire PO17 5JQ
www.deacondesign.co.uk | info@deacondesign.co.uk
Copyright Deacon Design Ltd

DRAWING NUMBER : L16

DRAWING FILE LOCATION :
Z:\Dropbox (Deacon Design Ltd)\03 PROJECTS 400+DD406_Land West Of Church Lane,
Climping\04-Drawings\Autocad\L-Landscape Dwgs\DD406L12-21_Planting Plans.dwg

Native Buffer Planting

8 No. Quercus robur

8 No. Carpinus betulus

Medium Trees

8 No. Acer campestre

8 No. Ilex aquifolium

8 No. Malus sylvestris

8 No. Prunus avium

8 No. Sorbus aucuparia

Understorey Shrubs

19 No. Cornus sanguinea

19 No. Corylus avellana

19 No. Euonymus europaeus

19 No. Prunus spinosa

19 No. Rosa canina

19 No. Viburnum opulus

NATIVE BUFFER PLANTING