




1 - Gate Climb



2 - 2.4m Horizontal Ladder

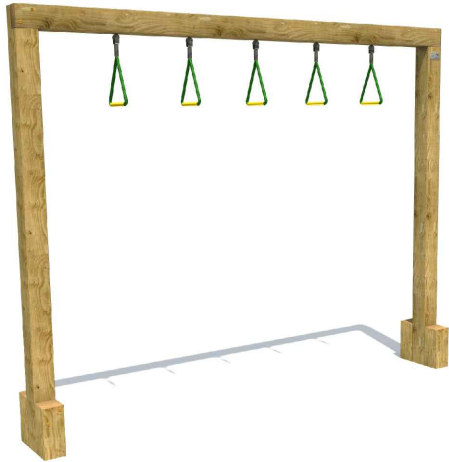


4 - Swing Step Fitness




3 - Over and Under Hurdle



5 - Tyre Step

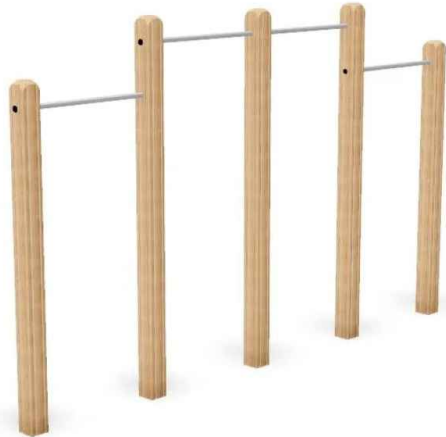

6 - Team Chin up

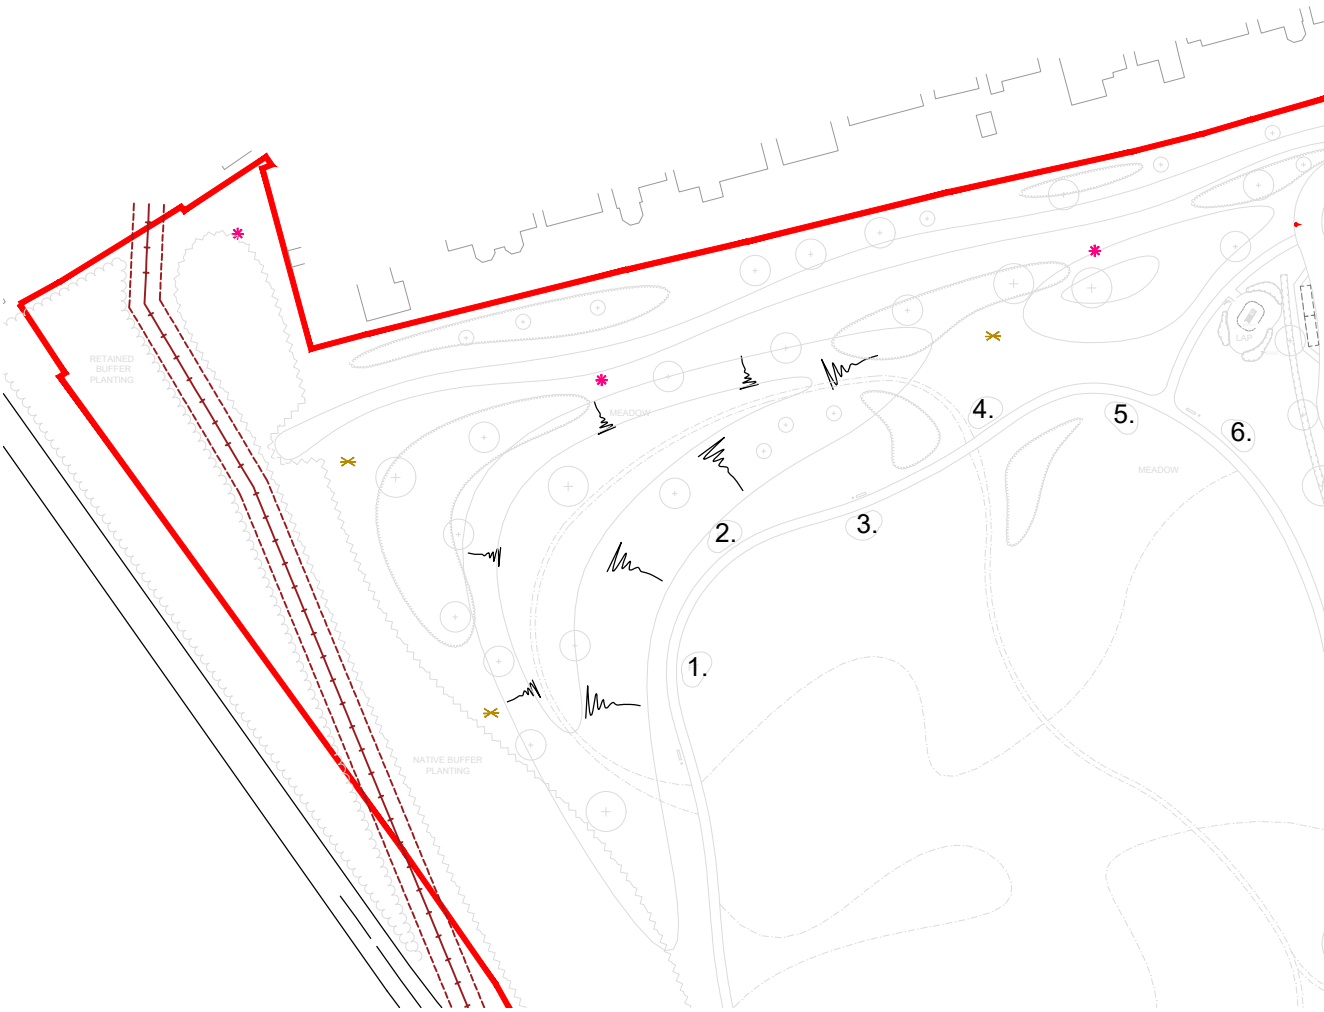

Fitness Trail Location Plan (NTS)

Note:

Safety surfacing and play equipment to be in accordance with latest BSEN1176 & 77 recommendations. Adult fitness Trail equipment supplied by Online Playgrounds or similar and approved.

www.onlineplaygrounds.co.uk/
sales@onlineplaygrounds.co.uk

Fenland House
Padgetts Road,
Christchurch,
Wisebech,
Cambridgeshire, PE14 9PJ
Tel: 01354 638193

NOTES:

1. This drawing is to be read in conjunction with all relevant contract drawings and specifications with any conflicting information to be brought to the attention of Deacon Design before works commence on site.
2. Do not scale from this drawing, (except for planning application purposes only) always work to noted dimensions.
3. All given dimensions in mm.

FINAL

DATE	DRAWN	DESCRIPTION OF REVISION	REVISION LETTER	CHECKED BY
------	-------	-------------------------	-----------------	------------



DEACON DESIGN

Landscape Architecture | Masterplanning | Urban Design
12a The Square, Wickham, Hampshire PO17 5JQ
Tel: 01329 557 820 Email: info@deacondesign.co.uk
Copyright Deacon Design

DRAWING STATUS :

FOR PLANNING

CLIENT :

Foreman Homes

PROJECT TITLE :

**Land West of Church Lane,
Climping, West Sussex**

DRAWING TITLE :

Fitness Trail

-

DRAWING SCALE :	DRAWN BY :	DRAWN DATE :
NTS	PP	10.03.22
PAPER SIZE :	APPROVED BY :	APPROVED DATE :
A3	PD	10.03.22

DRAWING NUMBER :	REVISION :
L11	-

DRAWING FILE LOCATION :
Z:\Dropbox (Deacon Design Ltd)\03 PROJECTS 400\DD406_Land West Of Church Lane, Climping\04-Drawings\Autocad\Landscapes\DD406L11_Fitness Trail.dwg