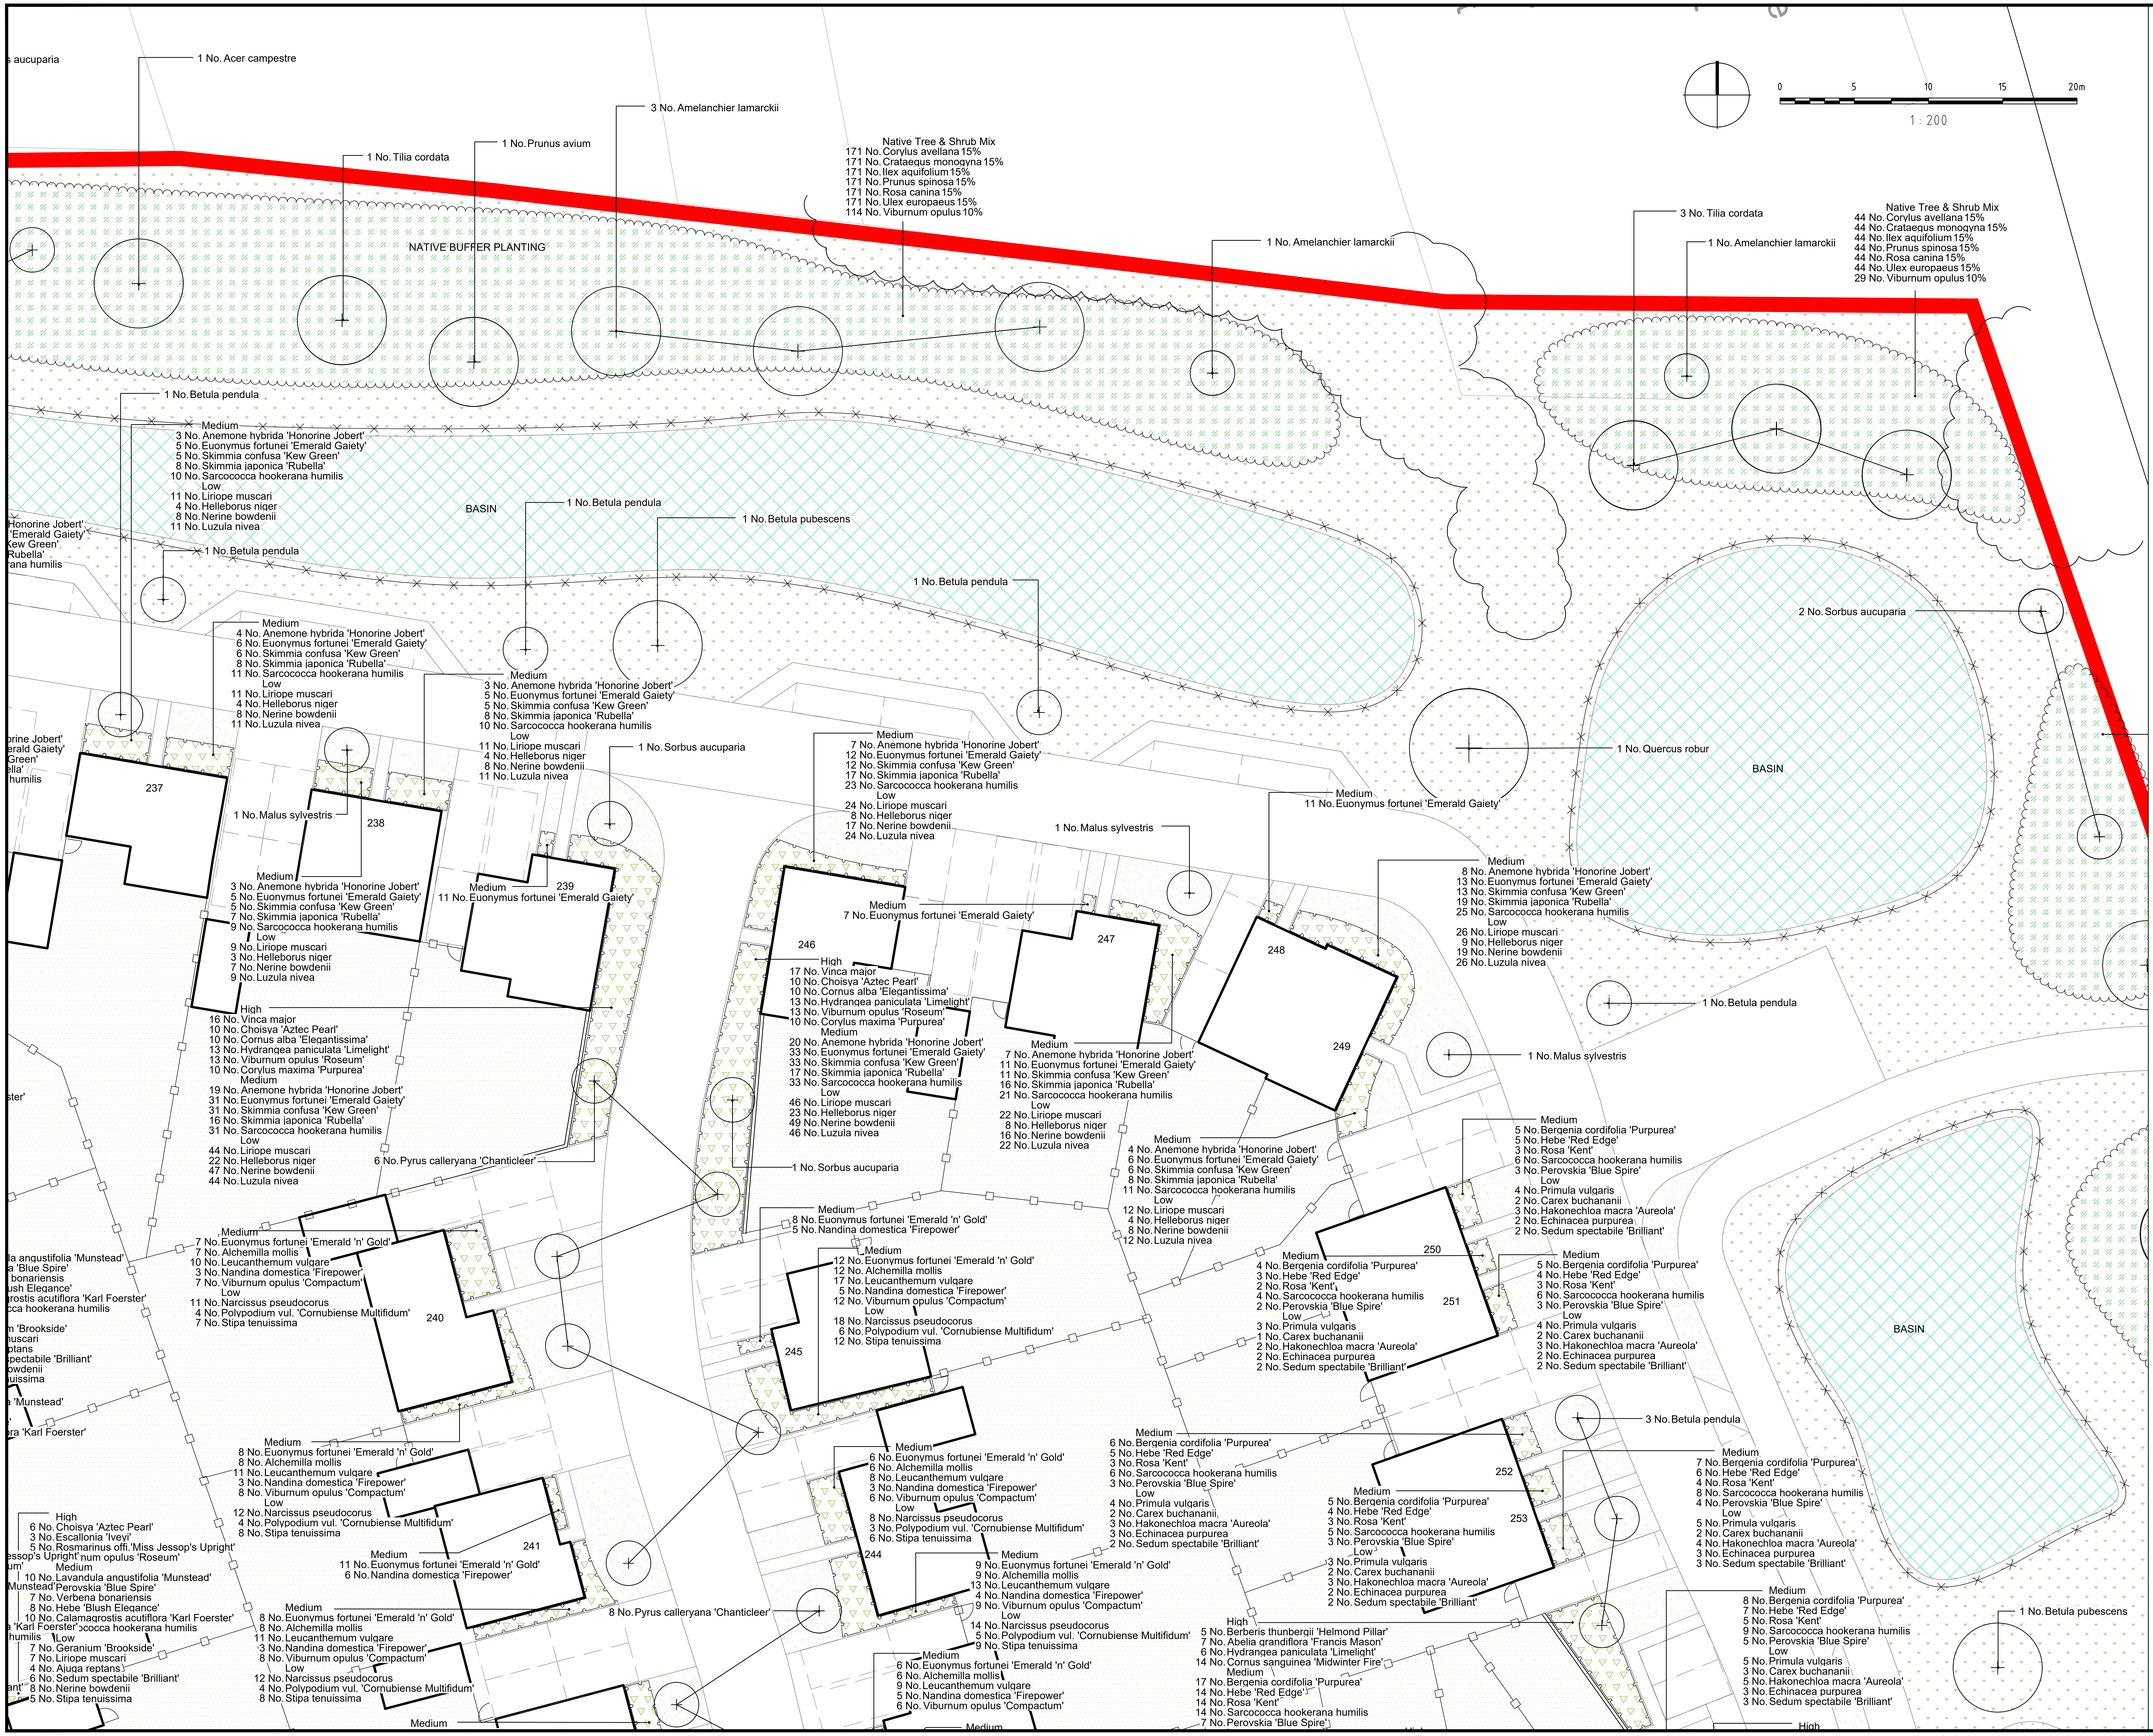
s aucuparia
1 No. Acer campestre
3 No. Amelanchier lamarckii
1 No.Prunus avium
1 No. Tilia cordata
Native Tree & Shrub Mix
171 No. Corylus avellana 15%
171 No. Crataegus monogyna 15%
171 No. Ilex aquifolium 15%
171 No. Prunus spinosa 15%
171 No. Rosa canina 15%
171 No. Ulex europaeus 15%
114 No. Viburnum opulus 10%
NATIVE BUFFER PLANTING
3 No. Tilia cordata
1 No. Amelanchier lamarckii
1 No. Amelanchier lamarckii
Native Tree & Shrub Mix
44 No. Corylus avellana 15%
44 No. Crataegus monogyna 15%
44 No. Ilex aquifolium 15%
44 No. Prunus spinosa 15%
44 No. Rosa canina 15%
44 No. Ulex europaeus 15%
29 No. Viburnum opulus 10%
0 5 10 15 20m
1 : 200
1 No. Betula pendula
Medium
3 No. Anemone hybrida 'Honorine Jobert'
5 No. Euonymus fortunei 'Emerald Gaiety'
5 No. Skimmia confusa 'Kew Green'
8 No. Skimmia japonica 'Rubella'
10 No. Sarcococca hookerana humilis
Low
11 No. Liriope muscari
4 No. Helleborus niger
8 No. Nerine bowdenii
11 No. Luzula nivea
BASIN
1 No. Betula pendula
1 No. Betula pubescens
Honorine Jobert'
'Emerald Gaiety'
Kew Green'
Rubella'
rana humilis
1 No. Betula pendula
1 No. Betula pendula
2 No. Sorbus aucuparia
Medium
4 No. Anemone hybrida 'Honorine Jobert'
6 No. Euonymus fortunei 'Emerald Gaiety'
6 No. Skimmia confusa 'Kew Green'
8 No. Skimmia japonica 'Rubella'
11 No. Sarcococca hookerana humilis
Low
11 No. Liriope muscari
4 No. Helleborus niger
8 No. Nerine bowdenii
11 No. Luzula nivea
Medium
3 No. Anemone hybrida 'Honorine Jobert'
5 No. Euonymus fortunei 'Emerald Gaiety'
5 No. Skimmia confusa 'Kew Green'
8 No. Skimmia japonica 'Rubella'
10 No. Sarcococca hookerana humilis
Low
11 No. Liriope muscari
4 No. Helleborus niger
8 No. Nerine bowdenii
11 No. Luzula nivea
1 No. Sorbus aucuparia
rine Jobert'
erald Gaiety'
Green'
lla'
humilis
Medium
7 No. Anemone hybrida 'Honorine Jobert'
12 No. Euonymus fortunei 'Emerald Gaiety'
12 No. Skimmia confusa 'Kew Green'
17 No. Skimmia japonica 'Rubella'
23 No. Sarcococca hookerana humilis
Low
24 No. Liriope muscari
8 No. Helleborus niger
17 No. Nerine bowdenii
24 No. Luzula nivea
1 No. Quercus robur
BASIN
Medium
11 No. Euonymus fortunei 'Emerald Gaiety'
237
1 No. Malus sylvestris
238
1 No. Malus sylvestris
Medium
3 No. Anemone hybrida 'Honorine Jobert'
5 No. Euonymus fortunei 'Emerald Gaiety'
5 No. Skimmia confusa 'Kew Green'
7 No. Skimmia japonica 'Rubella'
9 No. Sarcococca hookerana humilis
Low
9 No. Liriope muscari
3 No. Helleborus niger
7 No. Nerine bowdenii
9 No. Luzula nivea
Medium
11 No. Euonymus fortunei 'Emerald Gaiety'
239
Medium
7 No. Euonymus fortunei 'Emerald Gaiety'
246
247
248
Medium
8 No. Anemone hybrida 'Honorine Jobert'
13 No. Euonymus fortunei 'Emerald Gaiety'
13 No. Skimmia confusa 'Kew Green'
19 No. Skimmia japonica 'Rubella'
25 No. Sarcococca hookerana humilis
Low
26 No. Liriope muscari
9 No. Helleborus niger
19 No. Nerine bowdenii
26 No. Luzula nivea
High
17 No. Vinca major
10 No. Choisya 'Aztec Pearl'
10 No. Cornus alba 'Elegantissima'
13 No. Hydrangea paniculata 'Limelight'
13 No. Viburnum opulus 'Roseum'
10 No. Corylus maxima 'Purpurea'
Medium
20 No. Anemone hybrida 'Honorine Jobert'
33 No. Euonymus fortunei 'Emerald Gaiety'
33 No. Skimmia confusa 'Kew Green'
17 No. Skimmia japonica 'Rubella'
33 No. Sarcococca hookerana humilis
Low
46 No. Liriope muscari
23 No. Helleborus niger
49 No. Nerine bowdenii
46 No. Luzula nivea
1 No. Betula pendula
High
16 No. Vinca major
10 No. Choisya 'Aztec Pearl'
10 No. Cornus alba 'Elegantissima'
13 No. Hydrangea paniculata 'Limelight'
13 No. Viburnum opulus 'Roseum'
10 No. Corylus maxima 'Purpurea'
Medium
19 No. Anemone hybrida 'Honorine Jobert'
31 No. Euonymus fortunei 'Emerald Gaiety'
31 No. Skimmia confusa 'Kew Green'
16 No. Skimmia japonica 'Rubella'
31 No. Sarcococca hookerana humilis
Low
44 No. Liriope muscari
22 No. Helleborus niger
47 No. Nerine bowdenii
44 No. Luzula nivea
ster'
Medium
7 No. Anemone hybrida 'Honorine Jobert'
11 No. Euonymus fortunei 'Emerald Gaiety'
11 No. Skimmia confusa 'Kew Green'
16 No. Skimmia japonica 'Rubella'
21 No. Sarcococca hookerana humilis
Low
22 No. Liriope muscari
8 No. Helleborus niger
16 No. Nerine bowdenii
22 No. Luzula nivea
249
1 No. Malus sylvestris
Medium
4 No. Anemone hybrida 'Honorine Jobert'
6 No. Euonymus fortunei 'Emerald Gaiety'
6 No. Skimmia confusa 'Kew Green'
9 No. Skimmia japonica 'Rubella'
11 No. Sarcococca hookerana humilis
Low
12 No. Liriope muscari
4 No. Helleborus niger
8 No. Nerine bowdenii
12 No. Luzula nivea
Medium
5 No. Bergenia cordifolia 'Purpurea'
5 No. Hebe 'Red Edge'
3 No. Rosa 'Kent'
6 No. Sarcococca hookerana humilis
3 No. Perovskia 'Blue Spire'
Low
4 No. Primula vulgaris
2 No. Carex buchananii
3 No. Hakonechloa macra 'Aureola'
2 No. Echinacea purpurea
2 No. Sedum spectabile 'Brilliant'
6 No. Pyrus calleryana 'Chanticleer'
1 No. Sorbus aucuparia
Medium
8 No. Euonymus fortunei 'Emerald 'n' Gold'
5 No. Nandina domestica 'Firepower'
Medium
la angustifolia 'Munstead'
a 'Blue Spire'
bonariensis
ush Elegance'
rostis acutiflora 'Karl Foerster'
cca hookerana humilis
n 'Brookside'
nuscari
ptans
pectabile 'Brilliant'
owdenii
uissima
a 'Munstead'
ra 'Karl Foerster'
7 No. Euonymus fortunei 'Emerald 'n' Gold'
7 No. Alchemilla mollis
10 No. Leucanthemum vulgare
3 No. Nandina domestica 'Firepower'
7 No. Viburnum opulus 'Compactum'
Low
11 No. Narcissus pseudocorcus
4 No. Polypodium vul. 'Cornubiense Multifidum'
7 No. Stipa tenuissima
240
Medium
12 No. Euonymus fortunei 'Emerald 'n' Gold'
12 No. Alchemilla mollis
17 No. Leucanthemum vulgare
5 No. Nandina domestica 'Firepower'
12 No. Viburnum opulus 'Compactum'
Low
18 No. Narcissus pseudocorcus
6 No. Polypodium vul. 'Cornubiense Multifidum'
12 No. Stipa tenuissima
245
250
Medium
4 No. Bergenia cordifolia 'Purpurea'
3 No. Hebe 'Red Edge'
2 No. Rosa 'Kent'
4 No. Sarcococca hookerana humilis
2 No. Perovskia 'Blue Spire'
Low
3 No. Primula vulgaris
1 No. Carex buchananii
2 No. Hakonechloa macra 'Aureola'
2 No. Echinacea purpurea
2 No. Sedum spectabile 'Brilliant'
251
Medium
5 No. Bergenia cordifolia 'Purpurea'
4 No. Hebe 'Red Edge'
3 No. Rosa 'Kent'
6 No. Sarcococca hookerana humilis
3 No. Perovskia 'Blue Spire'
Low
4 No. Primula vulgaris
2 No. Carex buchananii
3 No. Hakonechloa macra 'Aureola'
2 No. Echinacea purpurea
2 No. Sedum spectabile 'Brilliant'
BASIN
3 No. Betula pendula
Medium
8 No. Euonymus fortunei 'Emerald 'n' Gold'
8 No. Alchemilla mollis
11 No. Leucanthemum vulgare
3 No. Nandina domestica 'Firepower'
8 No. Viburnum opulus 'Compactum'
Low
12 No. Narcissus pseudocorcus
4 No. Polypodium vul. 'Cornubiense Multifidum'
8 No. Stipa tenuissima
Medium
6 No. Euonymus fortunei 'Emerald 'n' Gold'
6 No. Alchemilla mollis
8 No. Leucanthemum vulgare
3 No. Nandina domestica 'Firepower'
6 No. Viburnum opulus 'Compactum'
Low
8 No. Narcissus pseudocorcus
3 No. Polypodium vul. 'Cornubiense Multifidum'
6 No. Stipa tenuissima
244
Medium
6 No. Bergenia cordifolia 'Purpurea'
5 No. Hebe 'Red Edge'
3 No. Rosa 'Kent'
6 No. Sarcococca hookerana humilis
3 No. Perovskia 'Blue Spire'
Low
4 No. Primula vulgaris
2 No. Carex buchananii
3 No. Hakonechloa macra 'Aureola'
3 No. Echinacea purpurea
2 No. Sedum spectabile 'Brilliant'
252
Medium
5 No. Bergenia cordifolia 'Purpurea'
4 No. Hebe 'Red Edge'
3 No. Rosa 'Kent'
5 No. Sarcococca hookerana humilis
3 No. Perovskia 'Blue Spire'
Low
3 No. Primula vulgaris
2 No. Carex buchananii
3 No. Hakonechloa macra 'Aureola'
2 No. Echinacea purpurea
2 No. Sedum spectabile 'Brilliant'
253
Medium
7 No. Bergenia cordifolia 'Purpurea'
6 No. Hebe 'Red Edge'
4 No. Rosa 'Kent'
8 No. Sarcococca hookerana humilis
4 No. Perovskia 'Blue Spire'
Low
5 No. Primula vulgaris
3 No. Carex buchananii
4 No. Hakonechloa macra 'Aureola'
3 No. Echinacea purpurea
3 No. Sedum spectabile 'Brilliant'
241
High
6 No. Choisya 'Aztec Pearl'
3 No. Escallonia 'Iveyi'
5 No. Rosmarinus offi.'Miss Jessop's Upright'
essop's Upright'num opulus 'Roseum'
um' Medium
10 No. Lavandula angustifolia 'Munstead'
Munstead' Perovskia 'Blue Spire'
7 No. Verbena bonariensis
8 No. Hebe 'Blush Elegance'
10 No. Calamagrostis acutiflora 'Karl Foerster'
'Karl Foerster' scocca hookerana humilis
humilis Low
7 No. Geranium 'Brookside'
7 No. Liriope muscari
4 No. Ajuga reptans
6 No. Sedum spectabile 'Brilliant'
8 No. Nerine bowdenii
5 No. Stipa tenuissima
Medium
11 No. Euonymus fortunei 'Emerald 'n' Gold'
6 No. Nandina domestica 'Firepower'
Medium
8 No. Euonymus fortunei 'Emerald 'n' Gold'
8 No. Alchemilla mollis
11 No. Leucanthemum vulgare
3 No. Nandina domestica 'Firepower'
8 No. Viburnum opulus 'Compactum'
Low
12 No. Narcissus pseudocorcus
4 No. Polypodium vul. 'Cornubiense Multifidum'
8 No. Stipa tenuissima
8 No. Pyrus calleryana 'Chanticleer'
Medium
Medium
9 No. Euonymus fortunei 'Emerald 'n' Gold'
9 No. Alchemilla mollis
13 No. Leucanthemum vulgare
4 No. Nandina domestica 'Firepower'
9 No. Viburnum opulus 'Compactum'
Low
14 No. Narcissus pseudocorcus
5 No. Polypodium vul. 'Cornubiense Multifidum'
9 No. Stipa tenuissima
Medium
6 No. Euonymus fortunei 'Emerald 'n' Gold'
6 No. Alchemilla mollis
9 No. Leucanthemum vulgare
5 No. Nandina domestica 'Firepower'
6 No. Viburnum opulus 'Compactum'
Medium
High
5 No. Berberis thunbergii 'Helmond Pillar'
7 No. Abelia grandiflora 'Francis Mason'
6 No. Hydrangea paniculata 'Limelight'
14 No. Cornus sanguinea 'Midwinter Fire'
Medium
17 No. Bergenia cordifolia 'Purpurea'
14 No. Hebe 'Red Edge'
14 No. Rosa 'Kent'
14 No. Sarcococca hookerana humilis
7 No. Perovskia 'Blue Spire'
Medium
8 No. Bergenia cordifolia 'Purpurea'
7 No. Hebe 'Red Edge'
5 No. Rosa 'Kent'
9 No. Sarcococca hookerana humilis
5 No. Perovskia 'Blue Spire'
Low
5 No. Primula vulgaris
3 No. Carex buchananii
5 No. Hakonechloa macra 'Aureola'
3 No. Echinacea purpurea
3 No. Sedum spectabile 'Brilliant'
1 No. Betula pubescens
High

NOTES:

1. This drawing is to be read in conjunction with all relevant contract drawings and specifications with any conflicting information to be brought to the attention of Deacon Design before works commence on site.

2. Do not scale from this drawing, (except for planning application purposes only) always work to noted dimensions.

3. All given dimensions in mm.

KEY

🟥	Application Site boundary

Soft Landscape

▨	Woodland corridor along the highway edge, retained
⊕	Proposed Tree Planting / Hierarchy Large Tree (10> metres from building) Street Tree (7> metres from building) Small / Garden Tree (3> metres from building)
▨	Proposed Native Buffer Planting to highway edge
▨	Proposed meadow grass suitable for seasonal wet soils within SUDS areas - Emorsgate EG8-Meadow Grass Mixture for Wet Soils
▨	Proposed native / ornamental shrub planting to residential areas appropriate to landscape setting / ecological enhancement opportunities
▨	Formal native hedgerow to property frontages
🟩	Mixed species native hedgerow
▨	Proposed native tree and shrub mix bed
▨	Proposed amenity lawn to front gardens and highway verges (service margins) - Emorsgate EL1 - Flowering Lawn Mixture
▨	Proposed lawn to back gardens (patio areas to be agreed as part of technical design)
▨	Proposed wildflower meadow / rough grassland, species mix to be confirmed by Ecologist. With 1.0 m wide mown verge along roads and footpaths
▨	Closely mown grassland within Public Open Spaces

Note: Refer to DD406-L41 for Detailed Plant Schedule

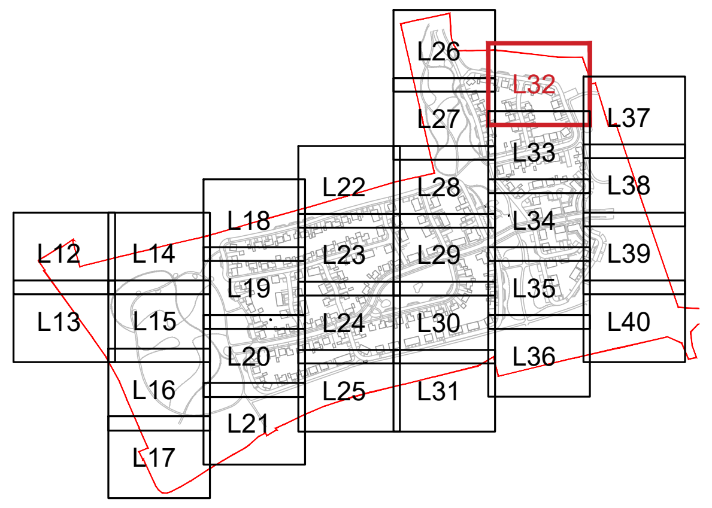

FINAL

DATE	DRAWN	DESCRIPTION OF REVISION	REVISION LETTER	CHECKED BY
26.04.22	SL	Revised Key	A	PD

DRAWING STATUS
FOR PLANNING

DEACON DESIGN
Landscape Architecture | Masterplanning | Urban Design
12a The Square, Wickham, Hampshire PO17 5JQ
www.deacondesign.co.uk | info@deacondesign.co.uk
Copyright Deacon Design Ltd

PROJECT TITLE :
Land West of Church Lane,
Climping, West Sussex

PROJECT NUMBER : DD406
PLOT DATE : 21.04.22
DRAWING SCALE : 1:200
APPROVED BY : PD
PAPER SIZE : A1
DRAWN BY : SL

DRAWING TITLE :
Detailed Planting Plan
21 of 30
-

DRAWING NUMBER : L32
REVISION LETTER : A

DRAWING FILE LOCATION :
Z:\Dropbox (Deacon Design Ltd)\03 PROJECTS 400+\DD406_Land West Of Church Lane, Climping\04-Drawings\Autocad\L-Landscape Dwgs\DD406L32-41_Planting Plans.dwg

ARUN DISTRICT COUNCIL CM/48/21/RES