


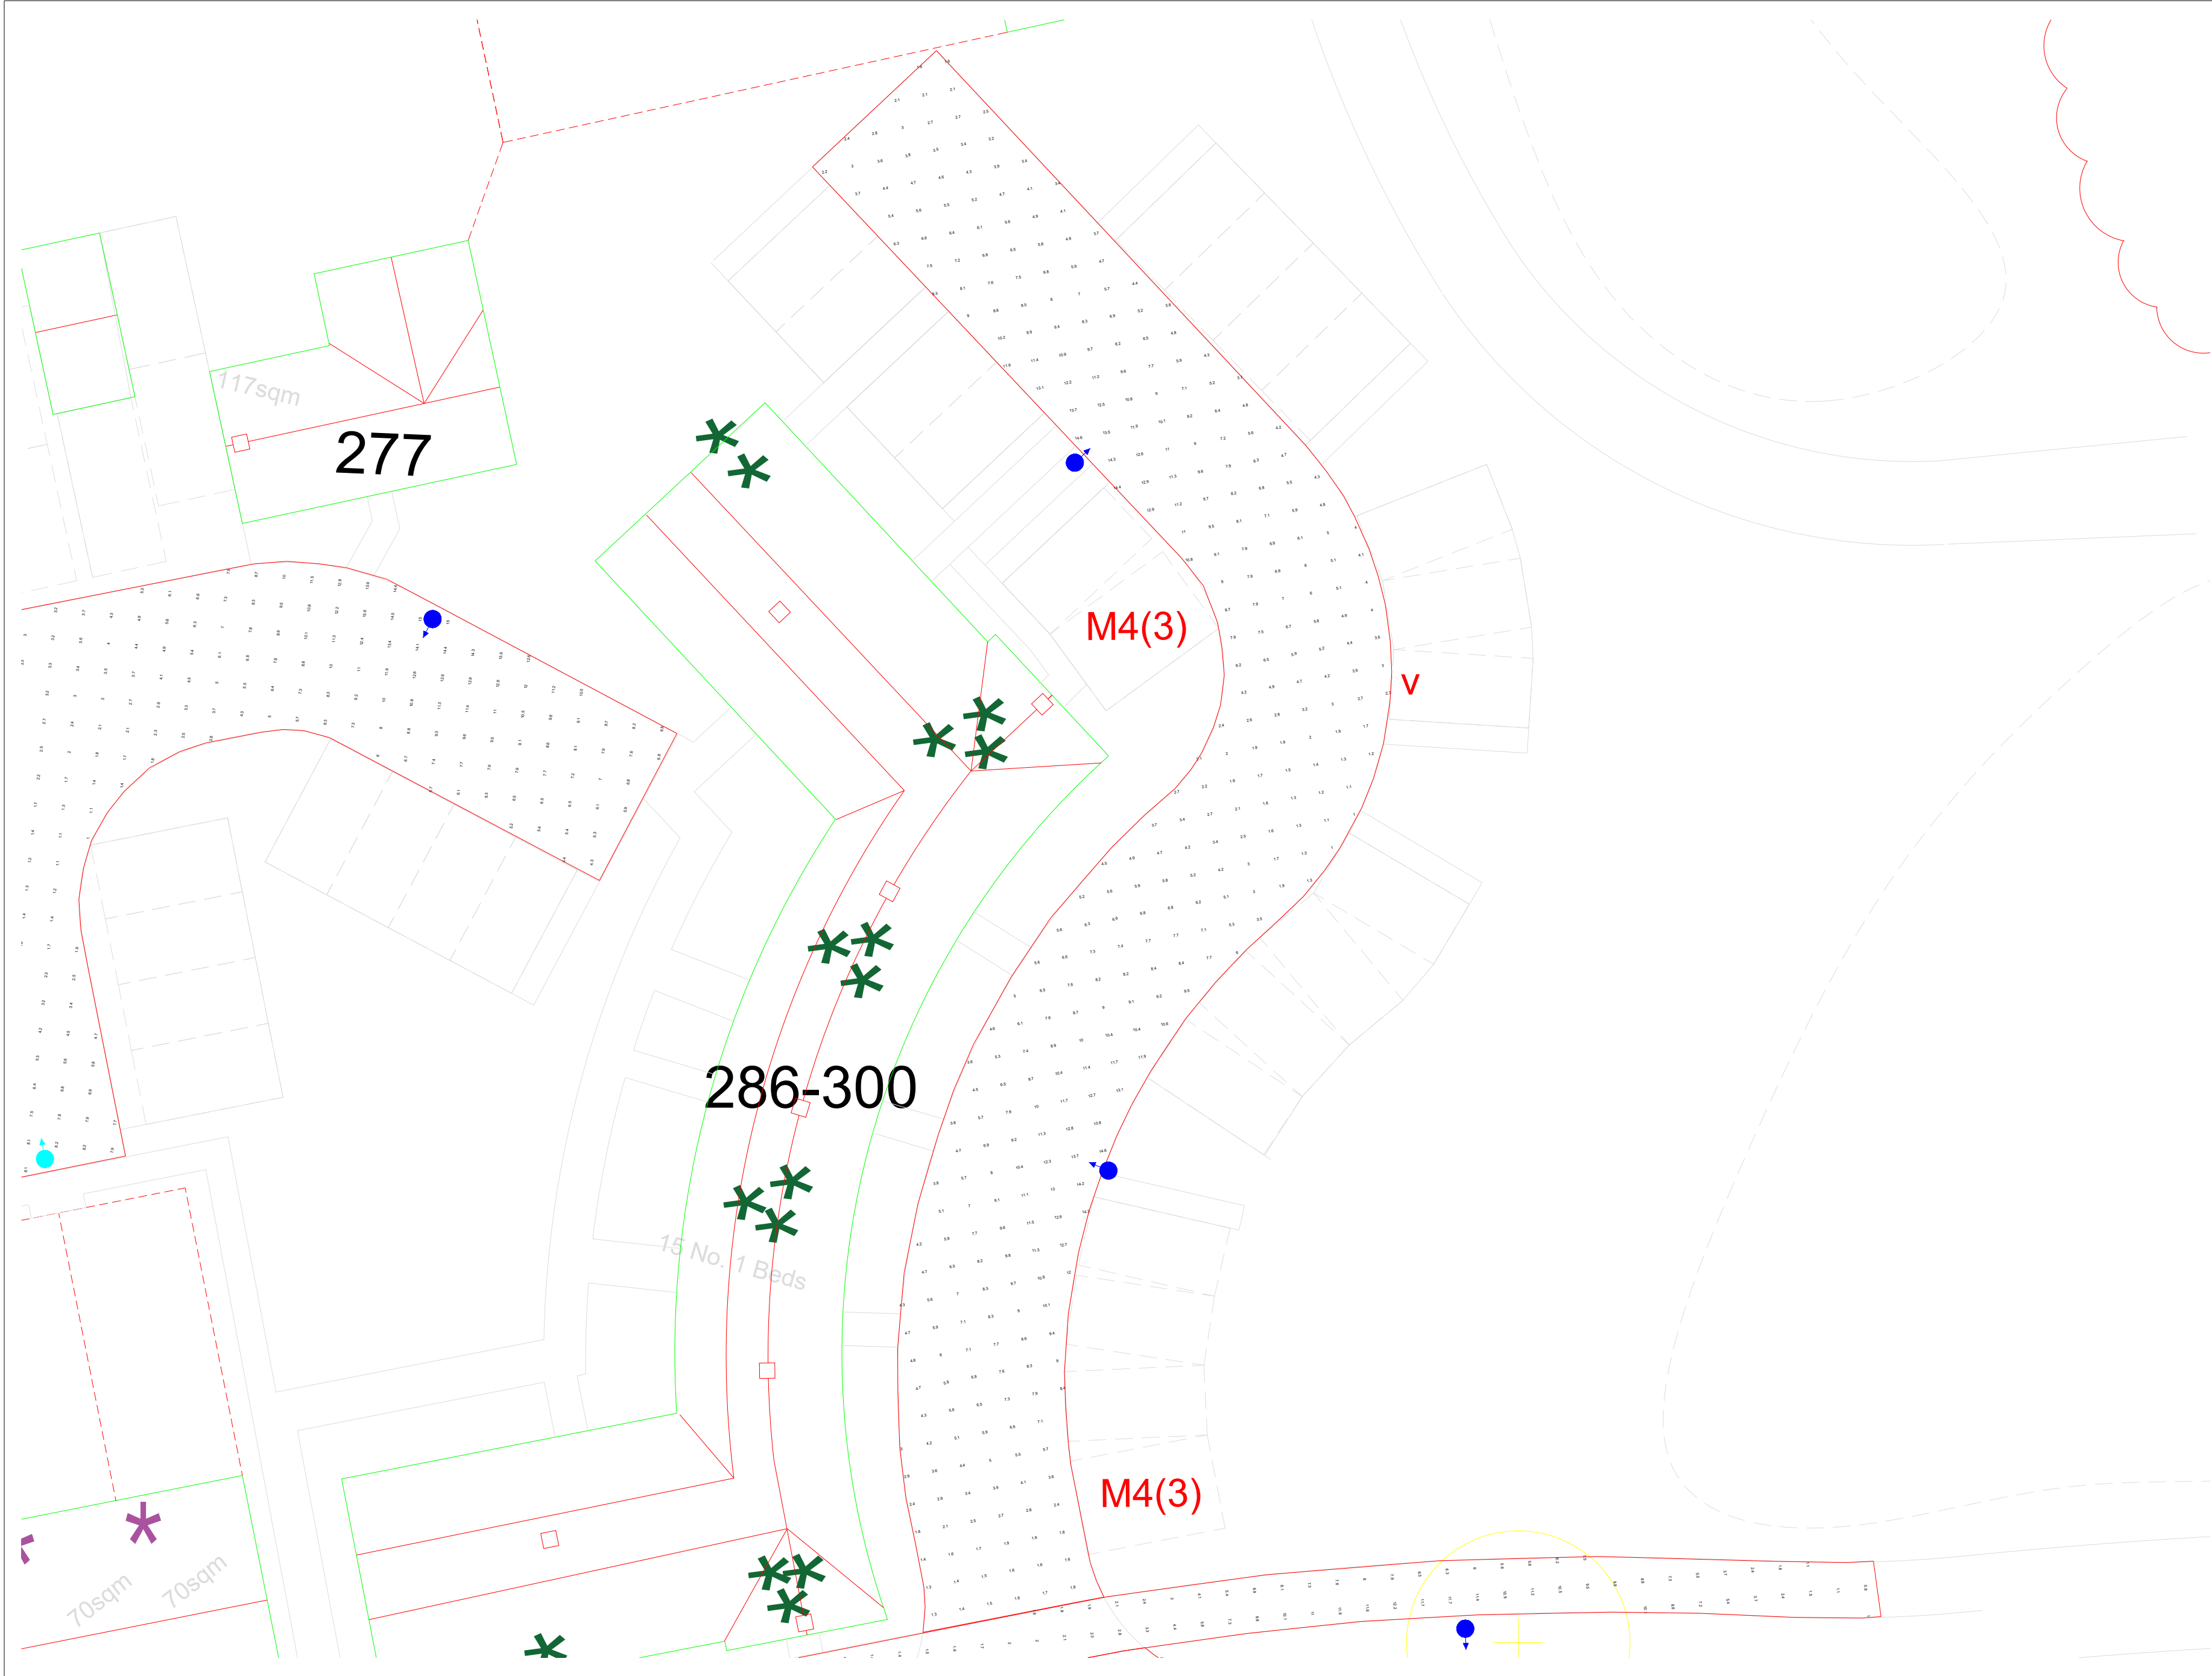

General Notes

Notes

20W

12W

|     |                |      |
|-----|----------------|------|
|     |                |      |
|     |                |      |
| No. | Revision/Issue | Date |

Firm Name and Address


Lumen Designers Ltd  
Lumen House  
1358 Stratford Road  
Hall Green  
Birmingham  
B28 9EH

M: 0121 663 6080  
E: info@thelumenarchitect.com

Project Name and Address

Vivid Solar Street Lighting Ltd  
Climping R1 - Littlehampton

|                            |                        |
|----------------------------|------------------------|
| Project:<br>TLA/VIV/CVY-R1 | Sheet<br>Sheet 1 of 58 |
| Date<br>08/04/2022         | Rev 0.0                |
| Scale<br>DNS               |                        |

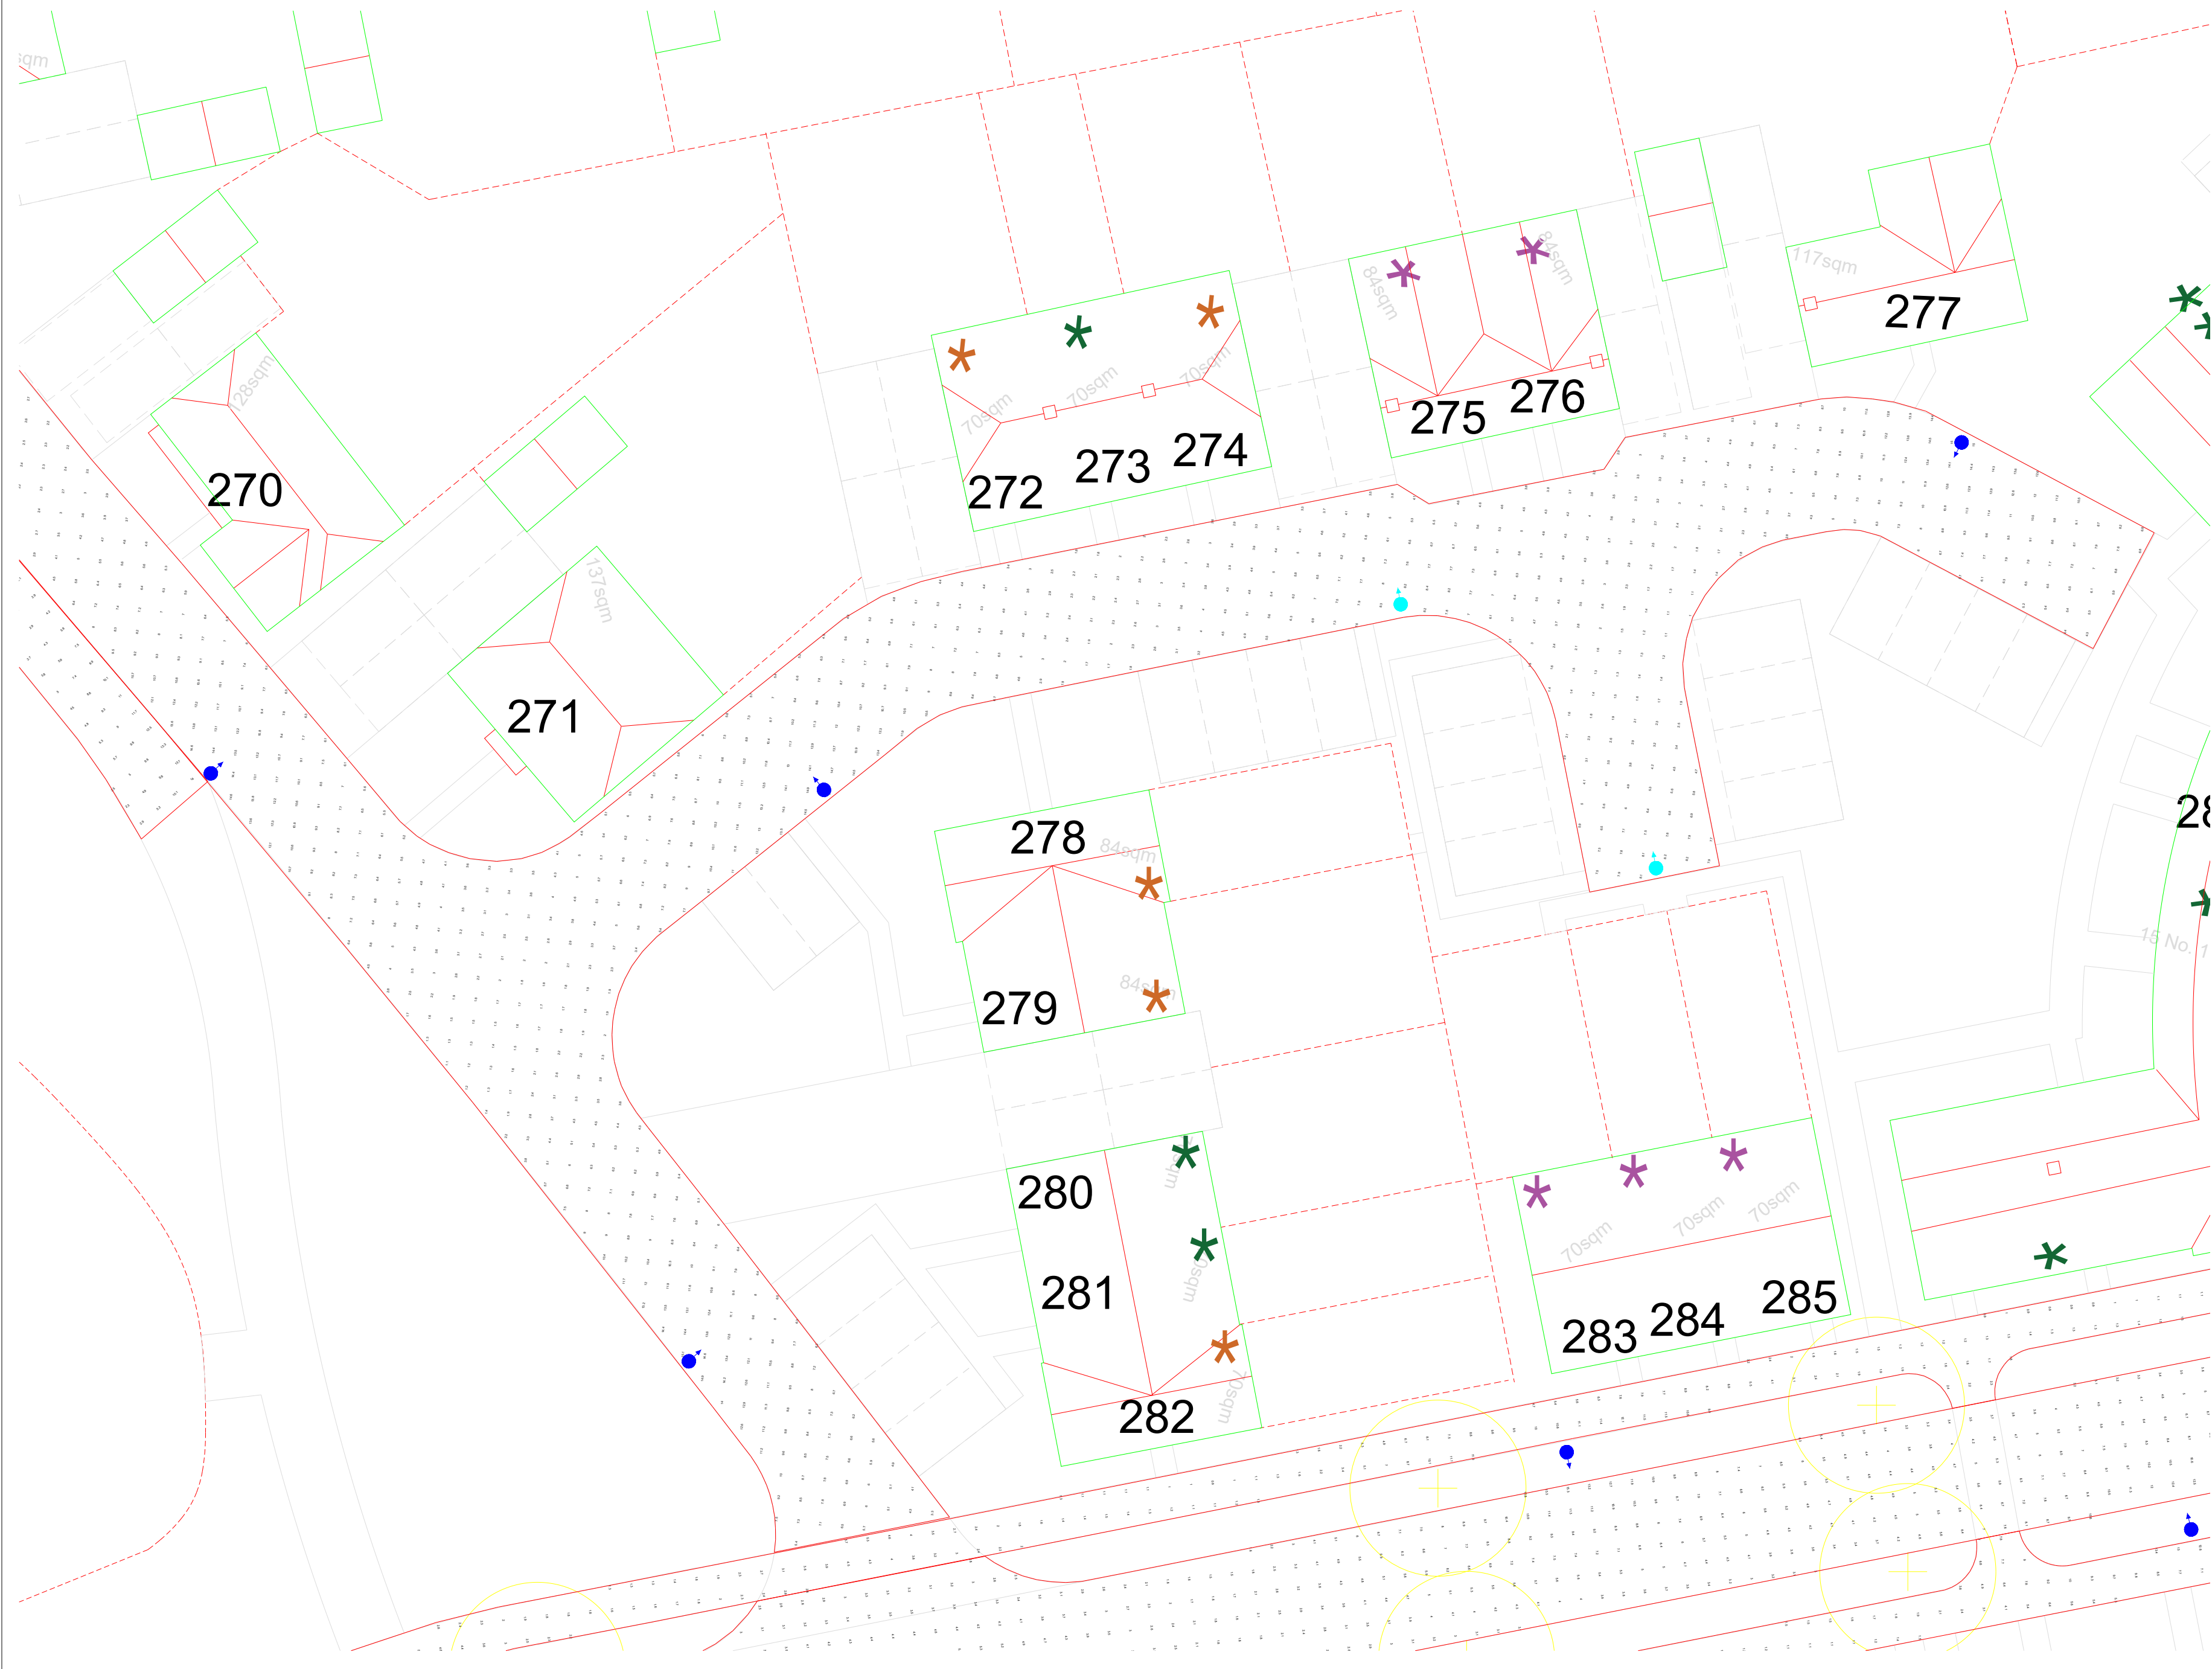

General Notes

Notes

20W

12W

|     |                |      |
|-----|----------------|------|
|     |                |      |
| No. | Revision/Issue | Date |


Firm Name and Address

Lumen Designers Ltd  
Lumen House  
1358 Stratford Road  
Hall Green  
Birmingham  
B28 9EH  
M: 0121 663 6080  
E: info@thelumenarchitect.com

Project Name and Address

Vivid Solar Street Lighting Ltd  
Climping R1 - Littlehampton

|                            |                        |
|----------------------------|------------------------|
| Project:<br>TLA/VIV/CVY-R1 | Sheet<br>Sheet 2 of 58 |
| Date<br>08/04/2022         | Rev 0.0                |
| Scale<br>DNS               |                        |

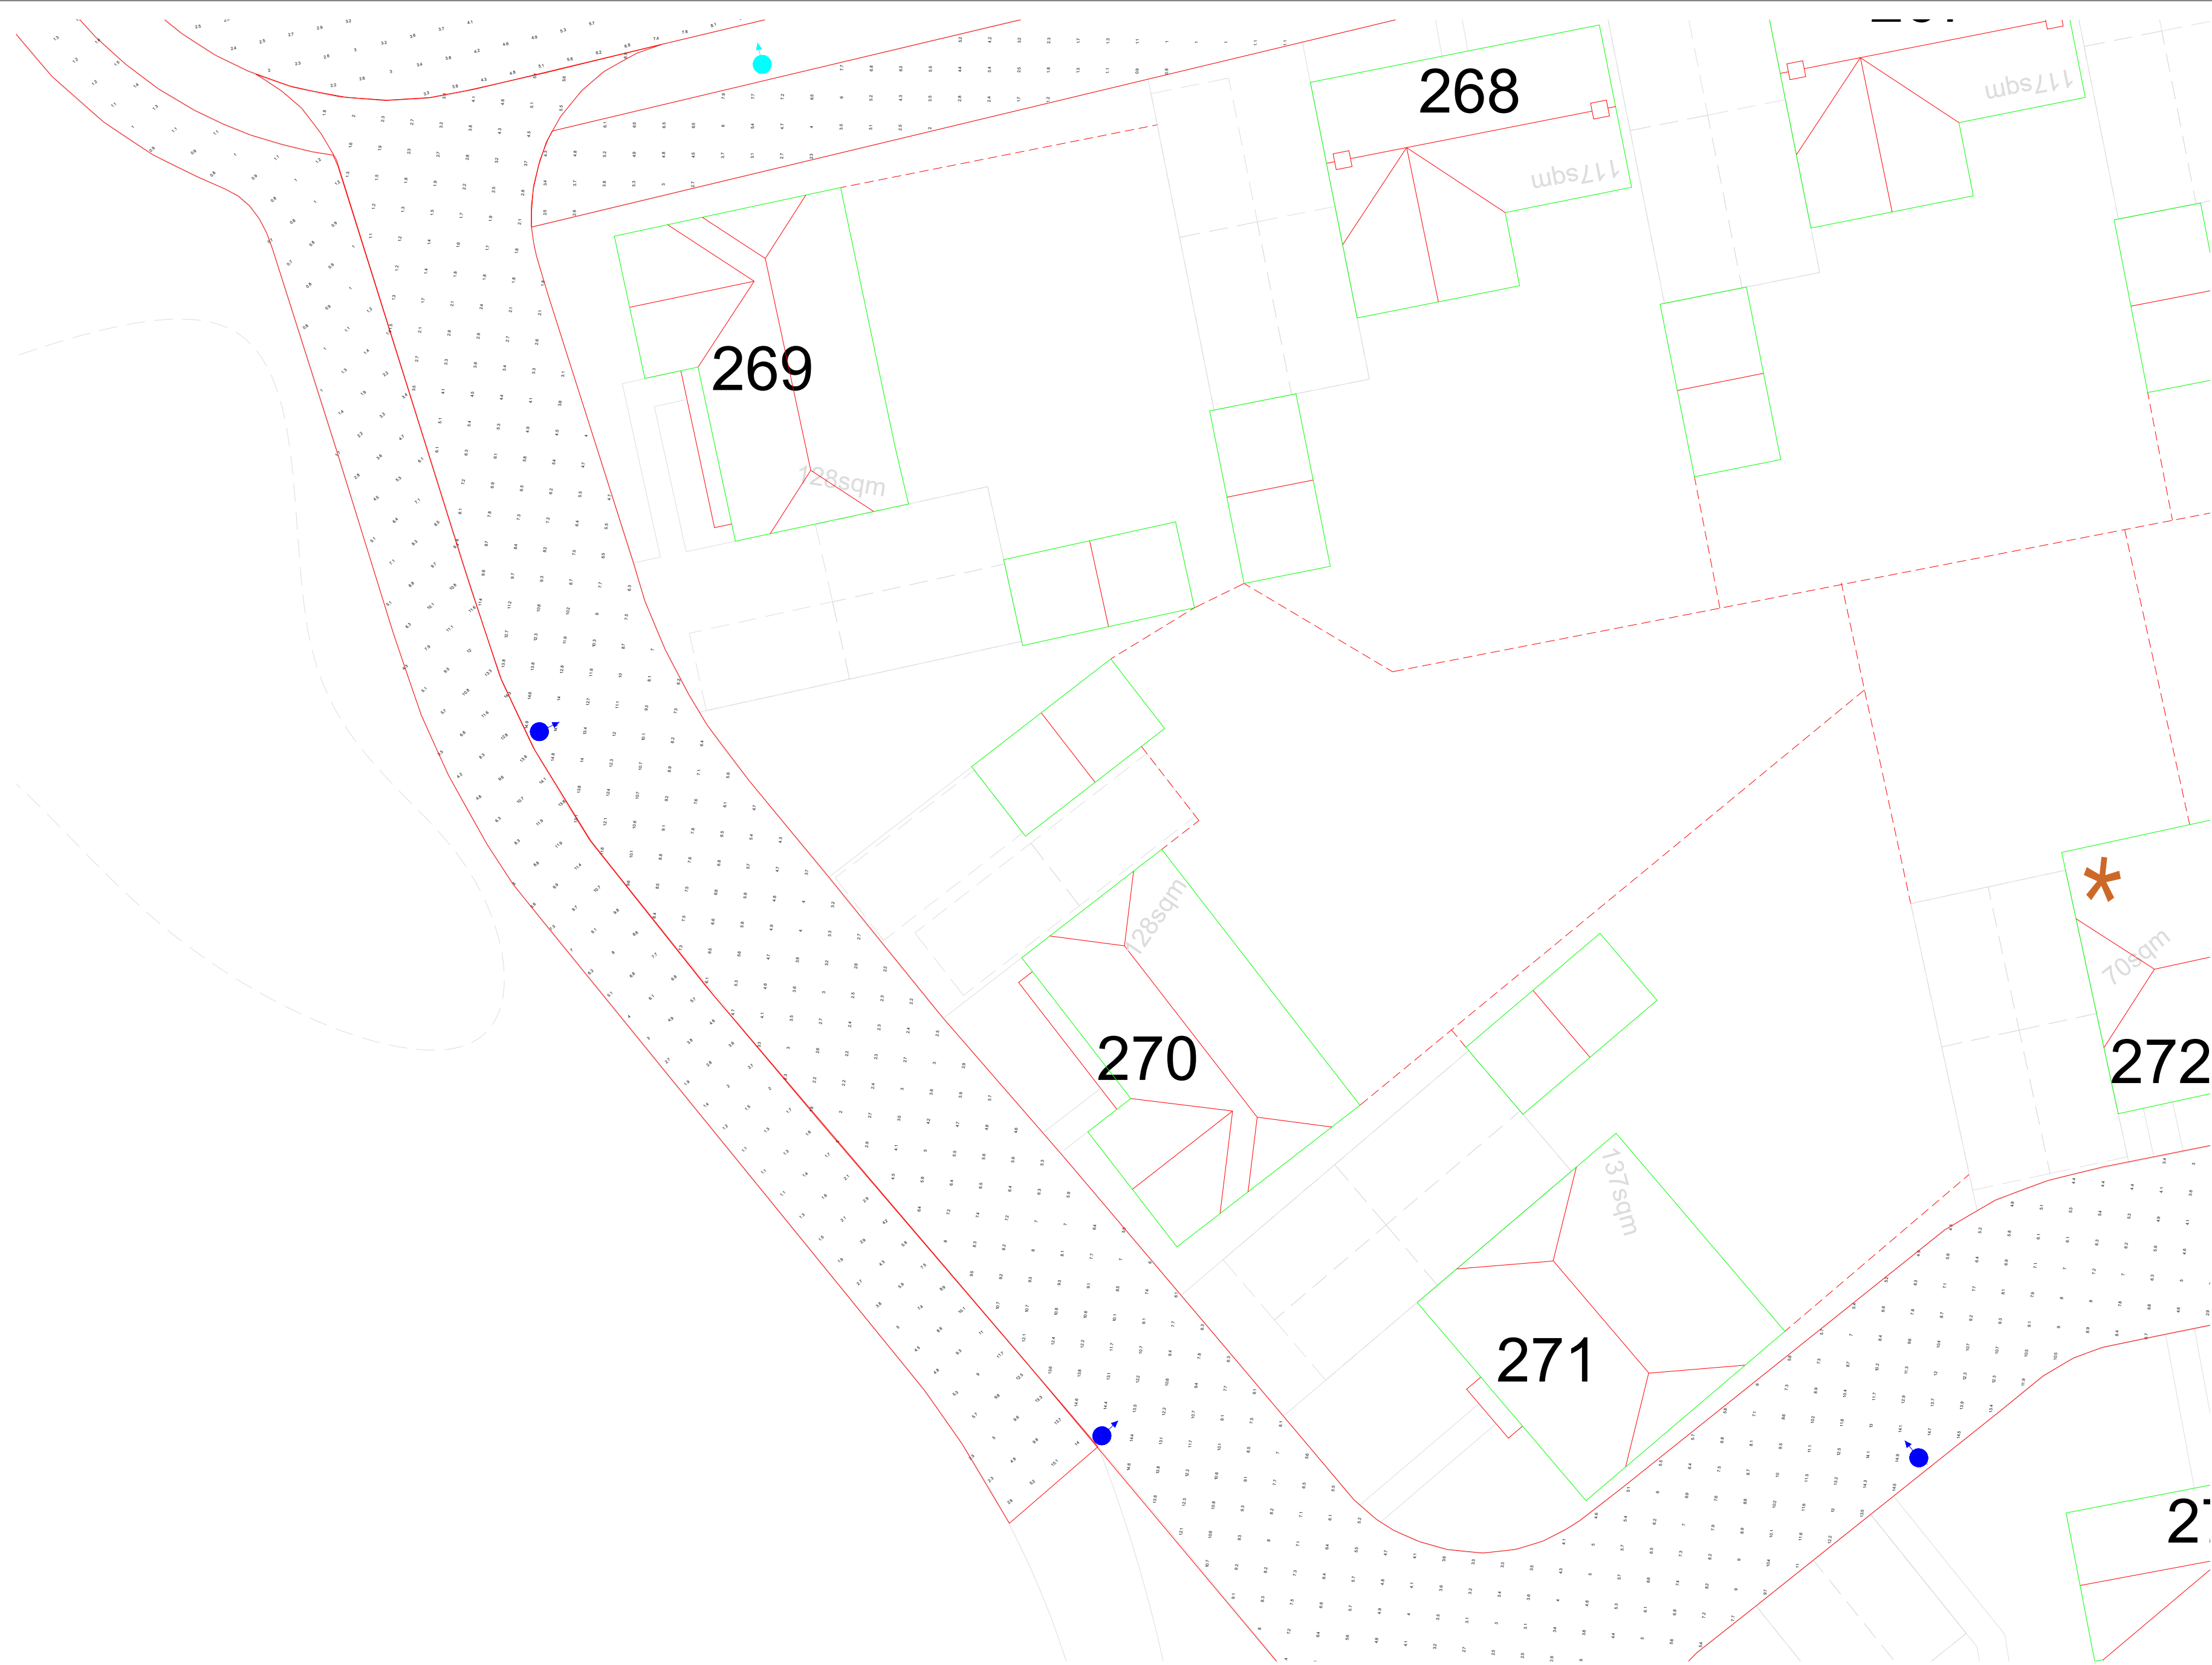

General Notes

Notes

20W

12W

|     |                |      |
|-----|----------------|------|
|     |                |      |
| No. | Revision/Issue | Date |

Firm Name and Address


Lumen Designers Ltd  
Lumen House  
1358 Stratford Road  
Hall Green  
Birmingham  
B28 9EH

M: 0121 663 6080  
E: info@thelumenarchitect.com

Project Name and Address

Vivid Solar Street Lighting Ltd  
Clipping R1 - Littlehampton

|                            |                        |
|----------------------------|------------------------|
| Project:<br>TLA/VIV/CVY-R1 | Sheet<br>Sheet 3 of 58 |
| Date<br>08/04/2022         | Rev 0.0                |
| Scale<br>DNS               |                        |

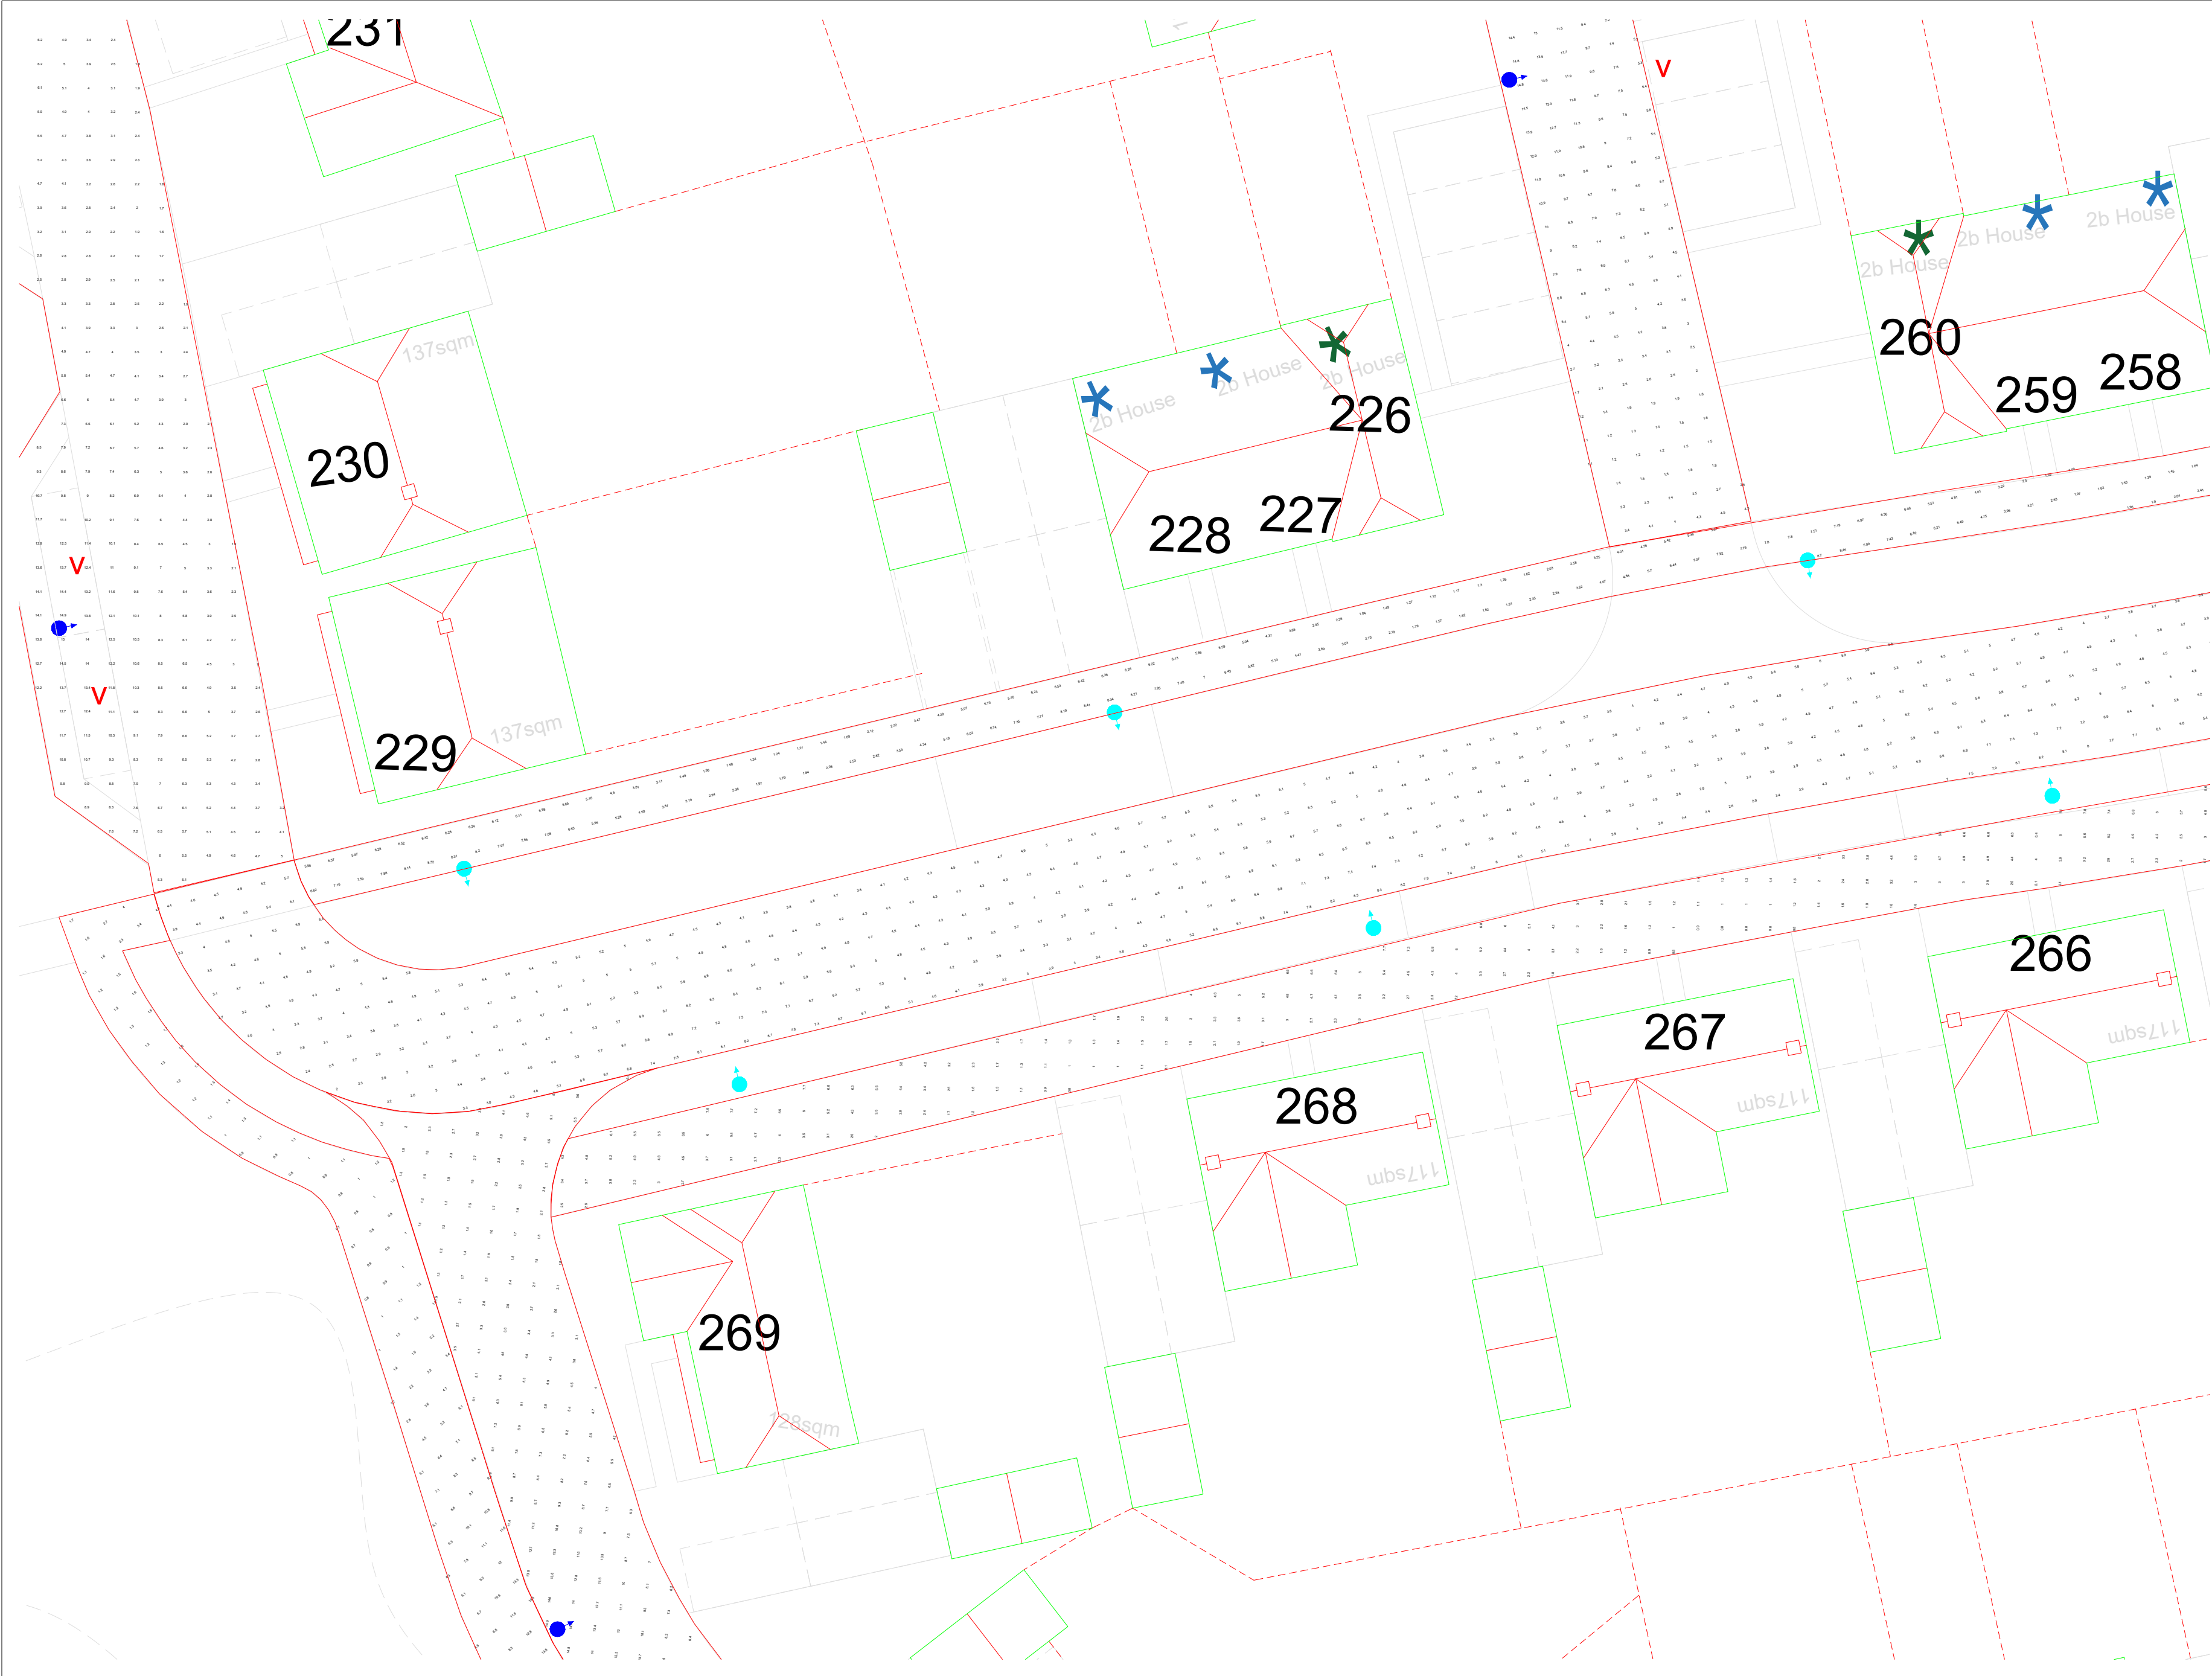

General Notes

Notes

20W

12W

|     |                |      |
|-----|----------------|------|
|     |                |      |
|     |                |      |
| No. | Revision/Issue | Date |

Firm Name and Address


Lumen Designers Ltd  
Lumen House  
135B Stratford Road  
Hall Green  
Birmingham  
B28 9EH

M: 0121 663 6080  
E: info@thelumenarchitect.com

Project Name and Address

Vivid Solar Street Lighting Ltd  
Climping R1 - Littlehampton

|                            |                        |
|----------------------------|------------------------|
| Project:<br>TLA/VIV/CVY-R1 | Sheet<br>Sheet 4 of 58 |
| Date<br>08/04/2022         | Rev 0.0                |
| Scale<br>DNS               |                        |

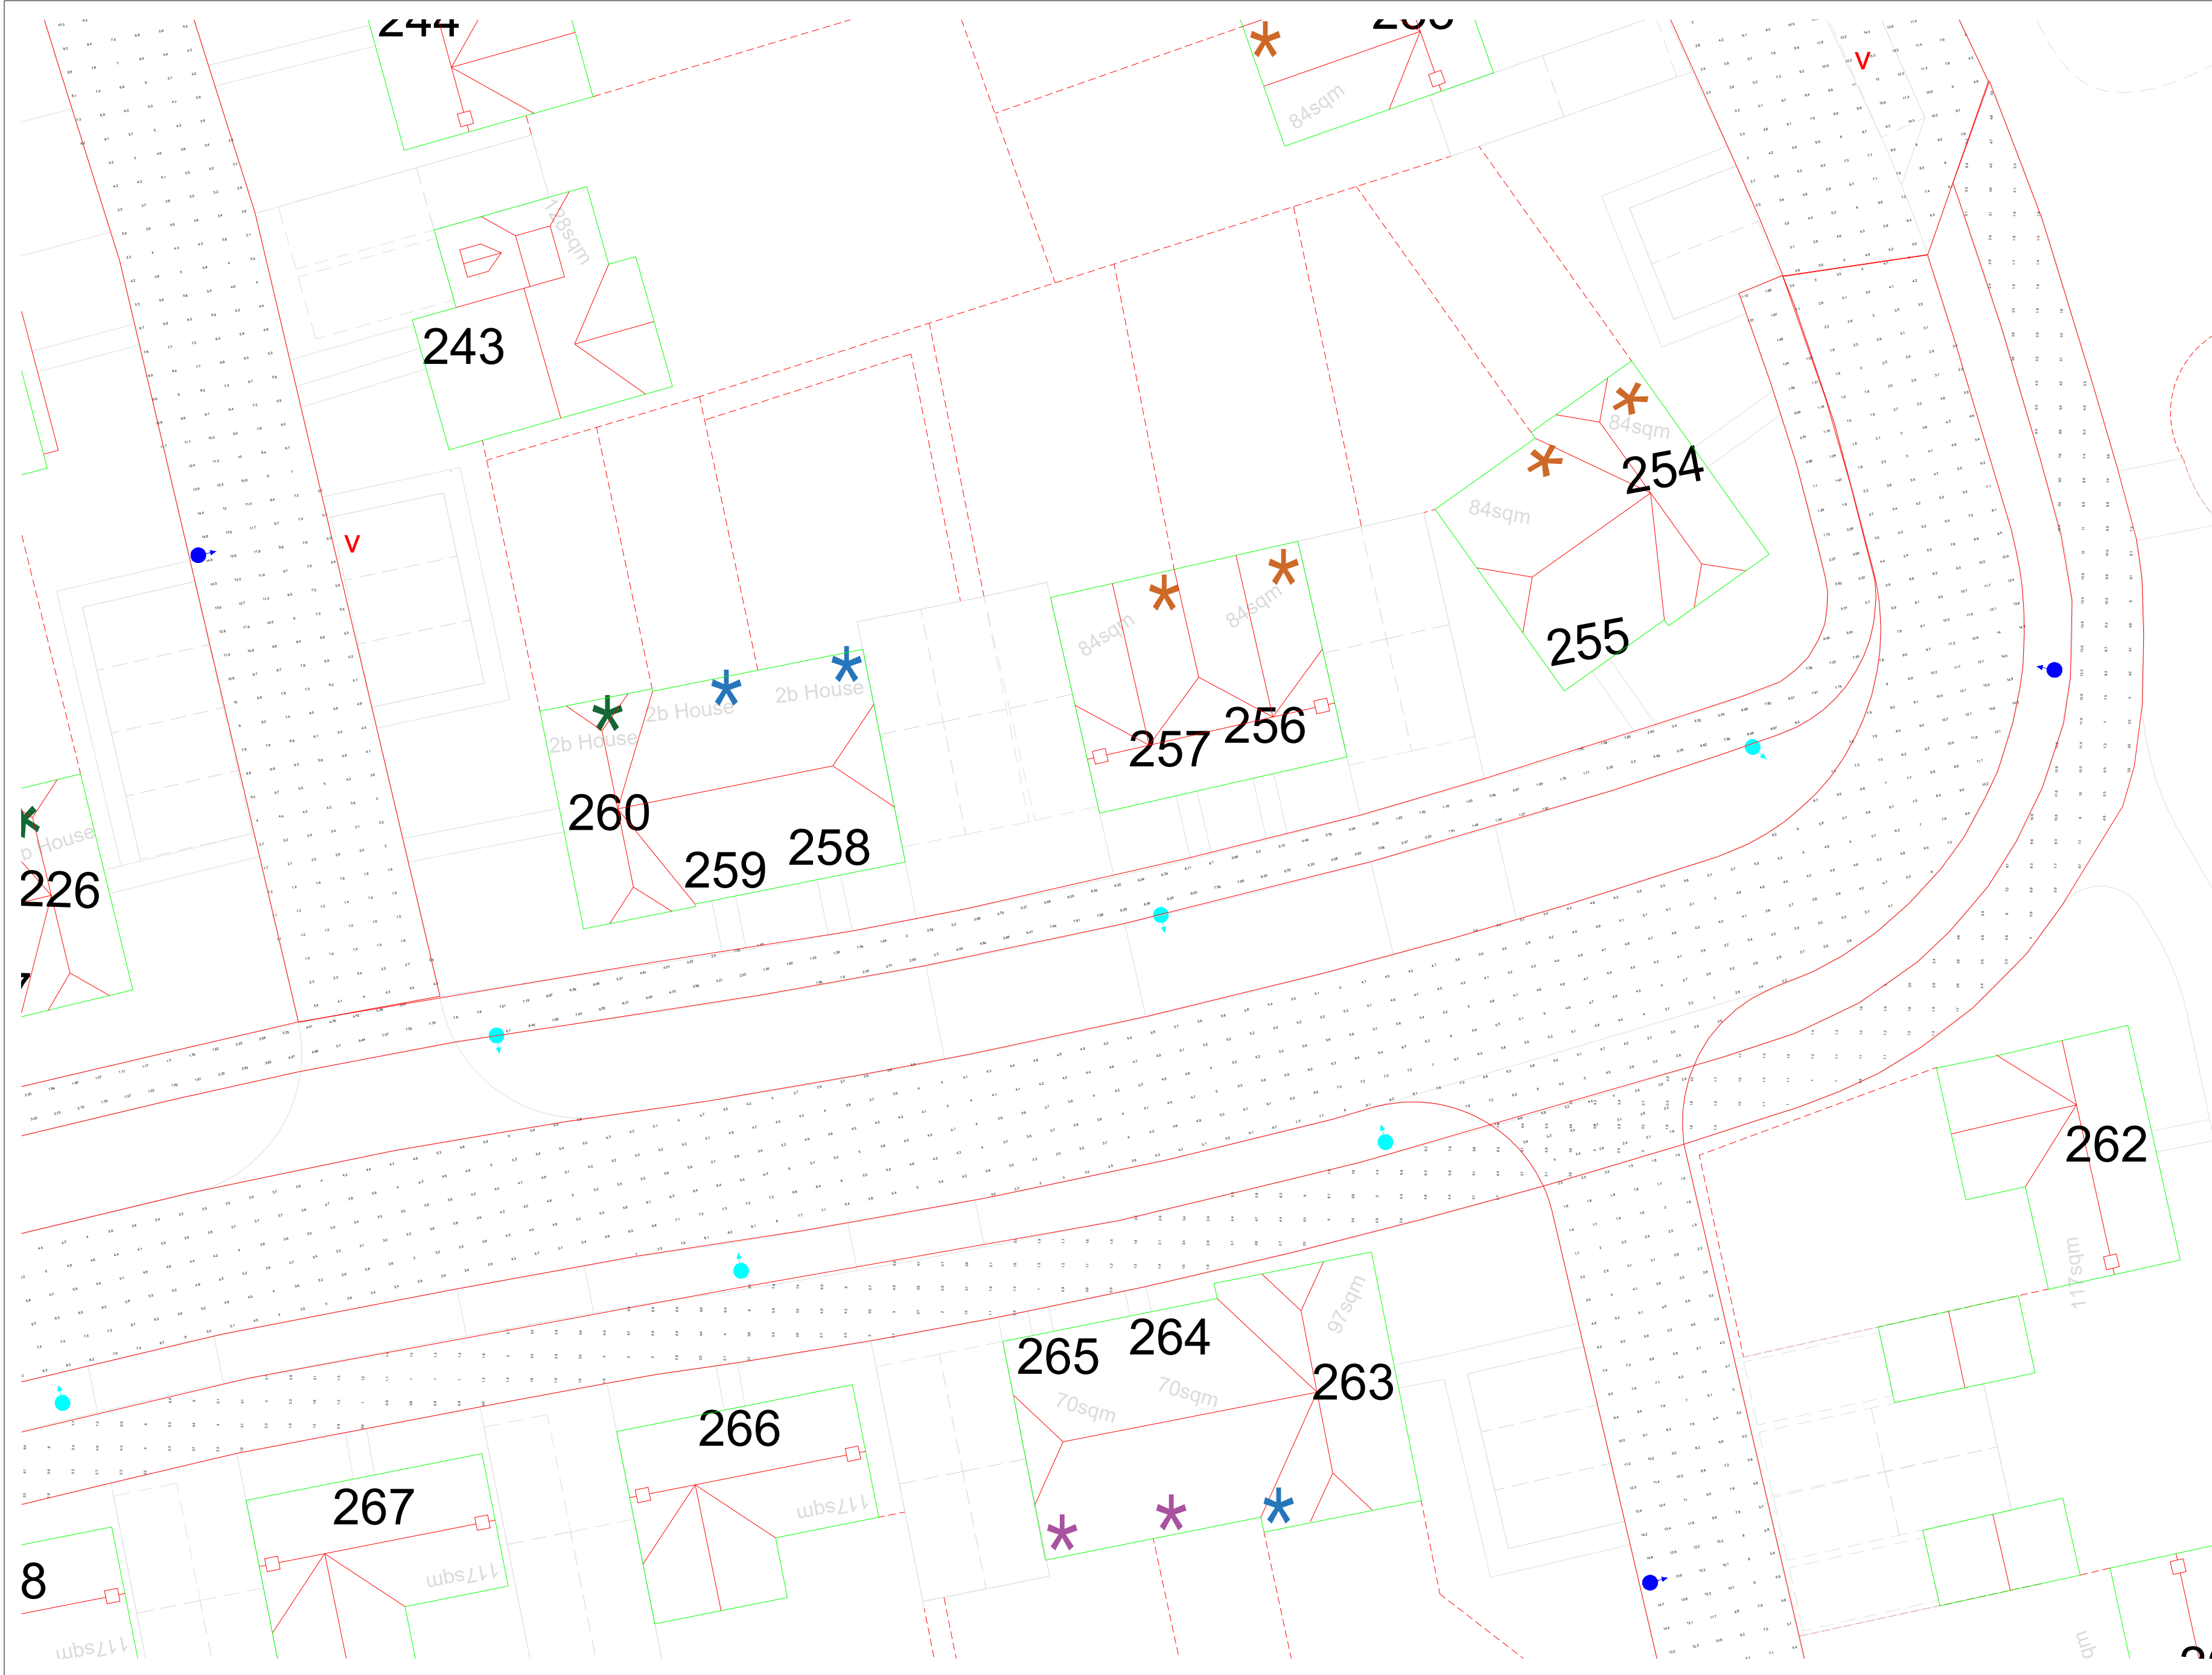

General Notes

Notes

20W

12W

|     |                |      |
|-----|----------------|------|
|     |                |      |
| No. | Revision/Issue | Date |


Firm Name and Address

Lumen Designers Ltd  
Lumen House  
1358 Stratford Road  
Hall Green  
Birmingham  
B28 9EH  
M: 0121 663 6080  
E: info@thelumenarchitect.com

Project Name and Address

Vivid Solar Street Lighting Ltd  
Climping R1 - Littlehampton

|                            |                        |
|----------------------------|------------------------|
| Project:<br>TLA/VIV/CVY-R1 | Sheet<br>Sheet 5 of 58 |
| Date<br>08/04/2022         | Rev 0.0                |
| Scale<br>DNS               |                        |

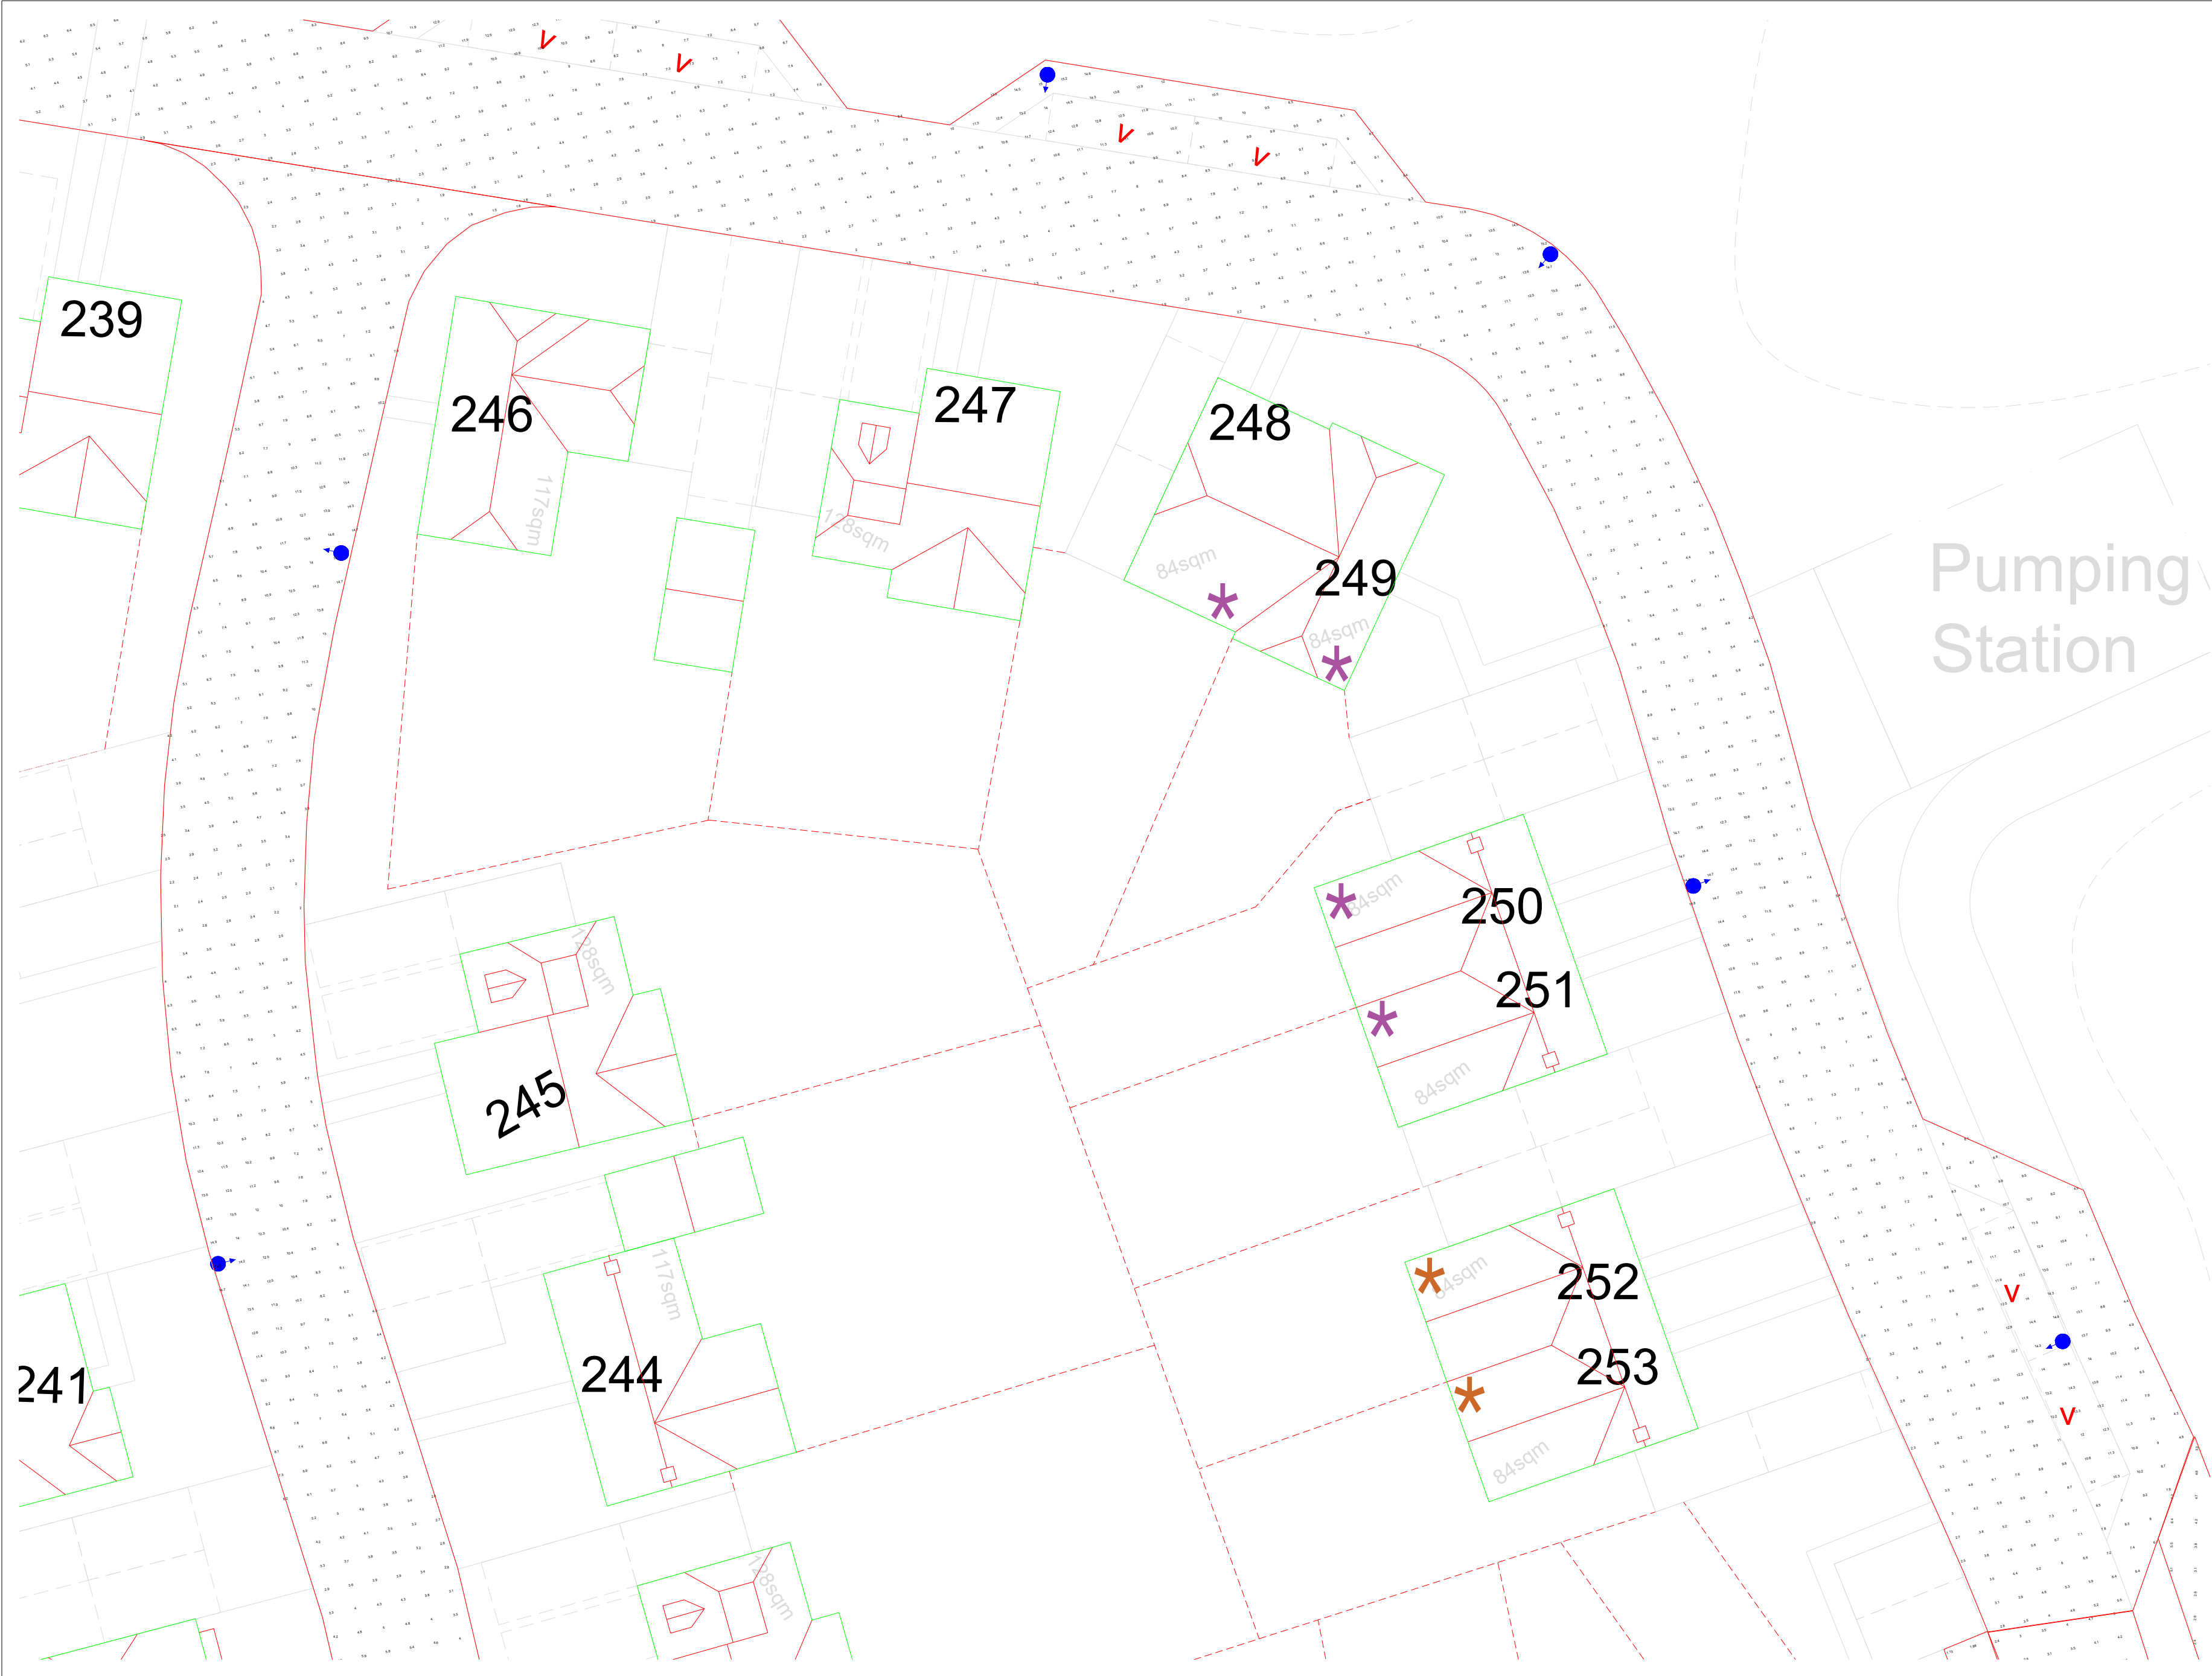

General Notes

Notes

20W

12W

|     |                |      |
|-----|----------------|------|
|     |                |      |
|     |                |      |
| No. | Revision/Issue | Date |


Firm Name and Address

Lumen Designers Ltd  
Lumen House  
135B Stratford Road  
Hall Green  
Birmingham  
B28 9EH  
M: 0121 663 6080  
E: info@thelumenarchitect.com

Project Name and Address

Vivid Solar Street Lighting Ltd  
Climping R1 - Littlehampton

|                            |                        |
|----------------------------|------------------------|
| Project:<br>TLA/VIV/CVY-R1 | Sheet<br>Sheet 6 of 58 |
| Date<br>08/04/2022         | Rev 0.0                |
| Scale<br>DNS               |                        |

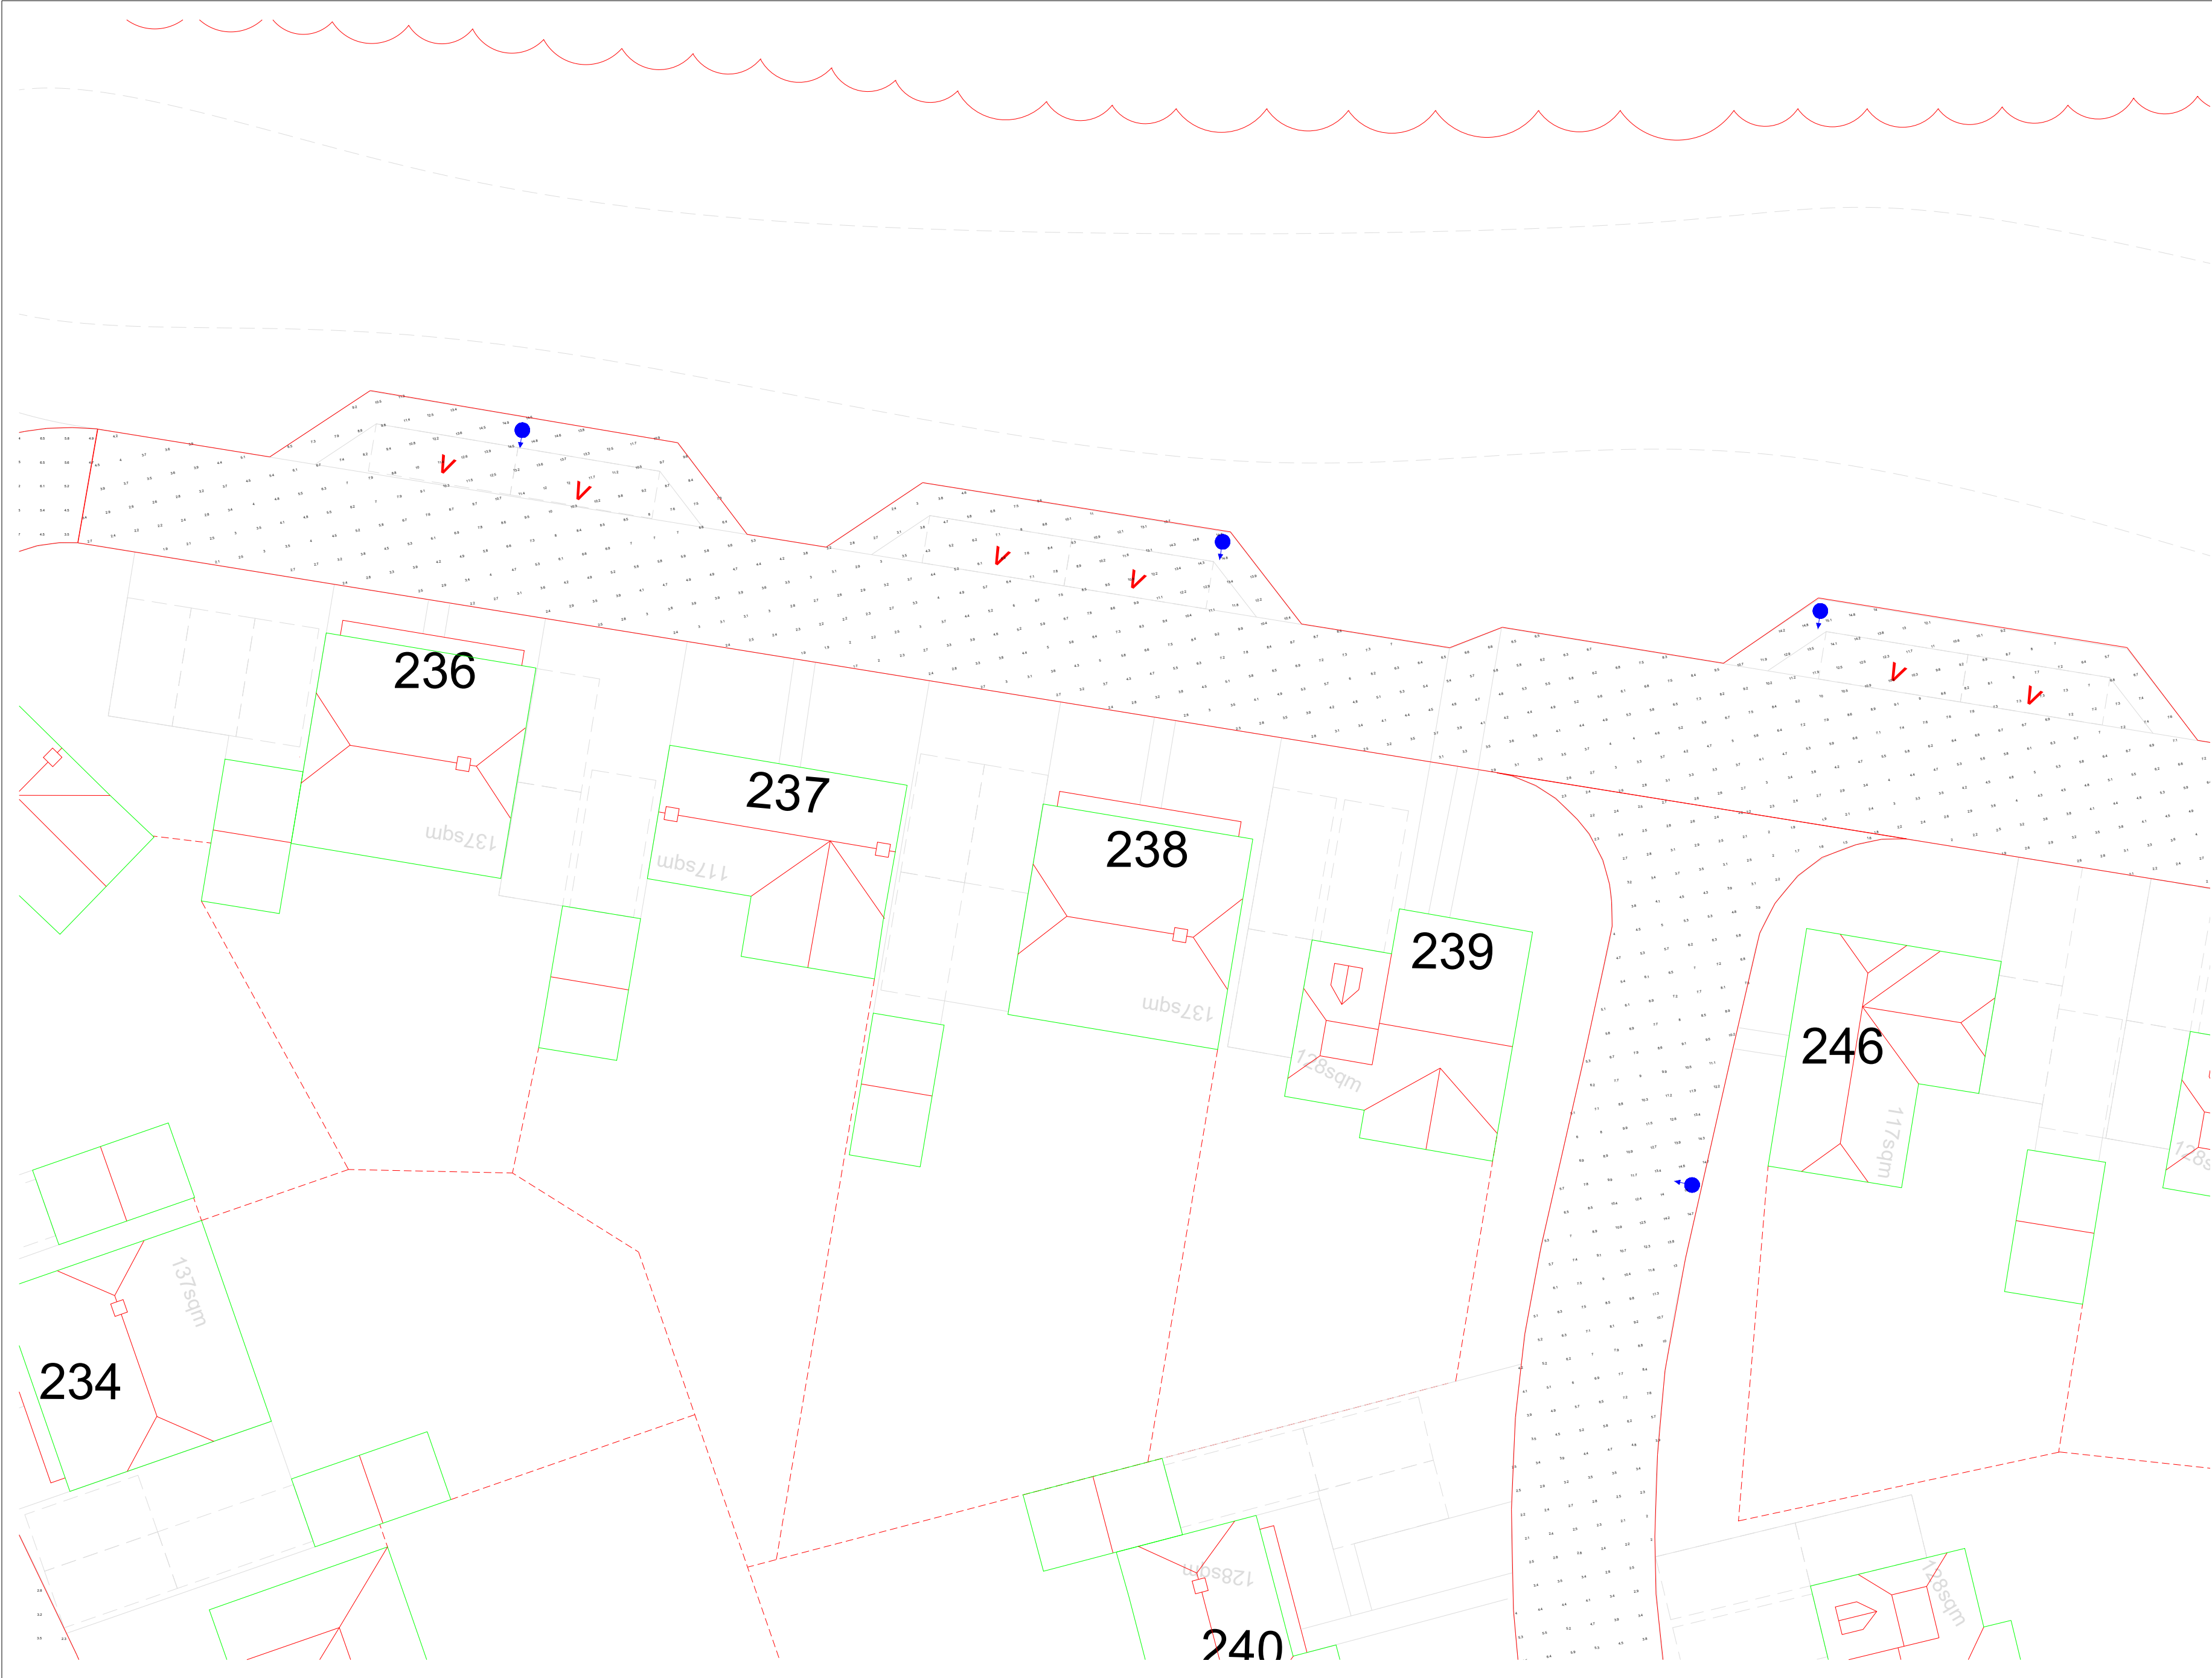

General Notes

Notes

20W

12W

|     |                |      |
|-----|----------------|------|
|     |                |      |
| No. | Revision/Issue | Date |

Firm Name and Address


Lumen Designers Ltd  
Lumen House  
1358 Stratford Road  
Hall Green  
Birmingham  
B28 9EH

M: 0121 663 6080  
E: info@thelumenarchitect.com

Project Name and Address

Vivid Solar Street Lighting Ltd  
Climping R1 - Littlehampton

|                            |                        |
|----------------------------|------------------------|
| Project:<br>TLA/VIV/CVY-R1 | Sheet<br>Sheet 7 of 58 |
| Date<br>08/04/2022         | Rev 0.0                |
| Scale<br>DNS               |                        |

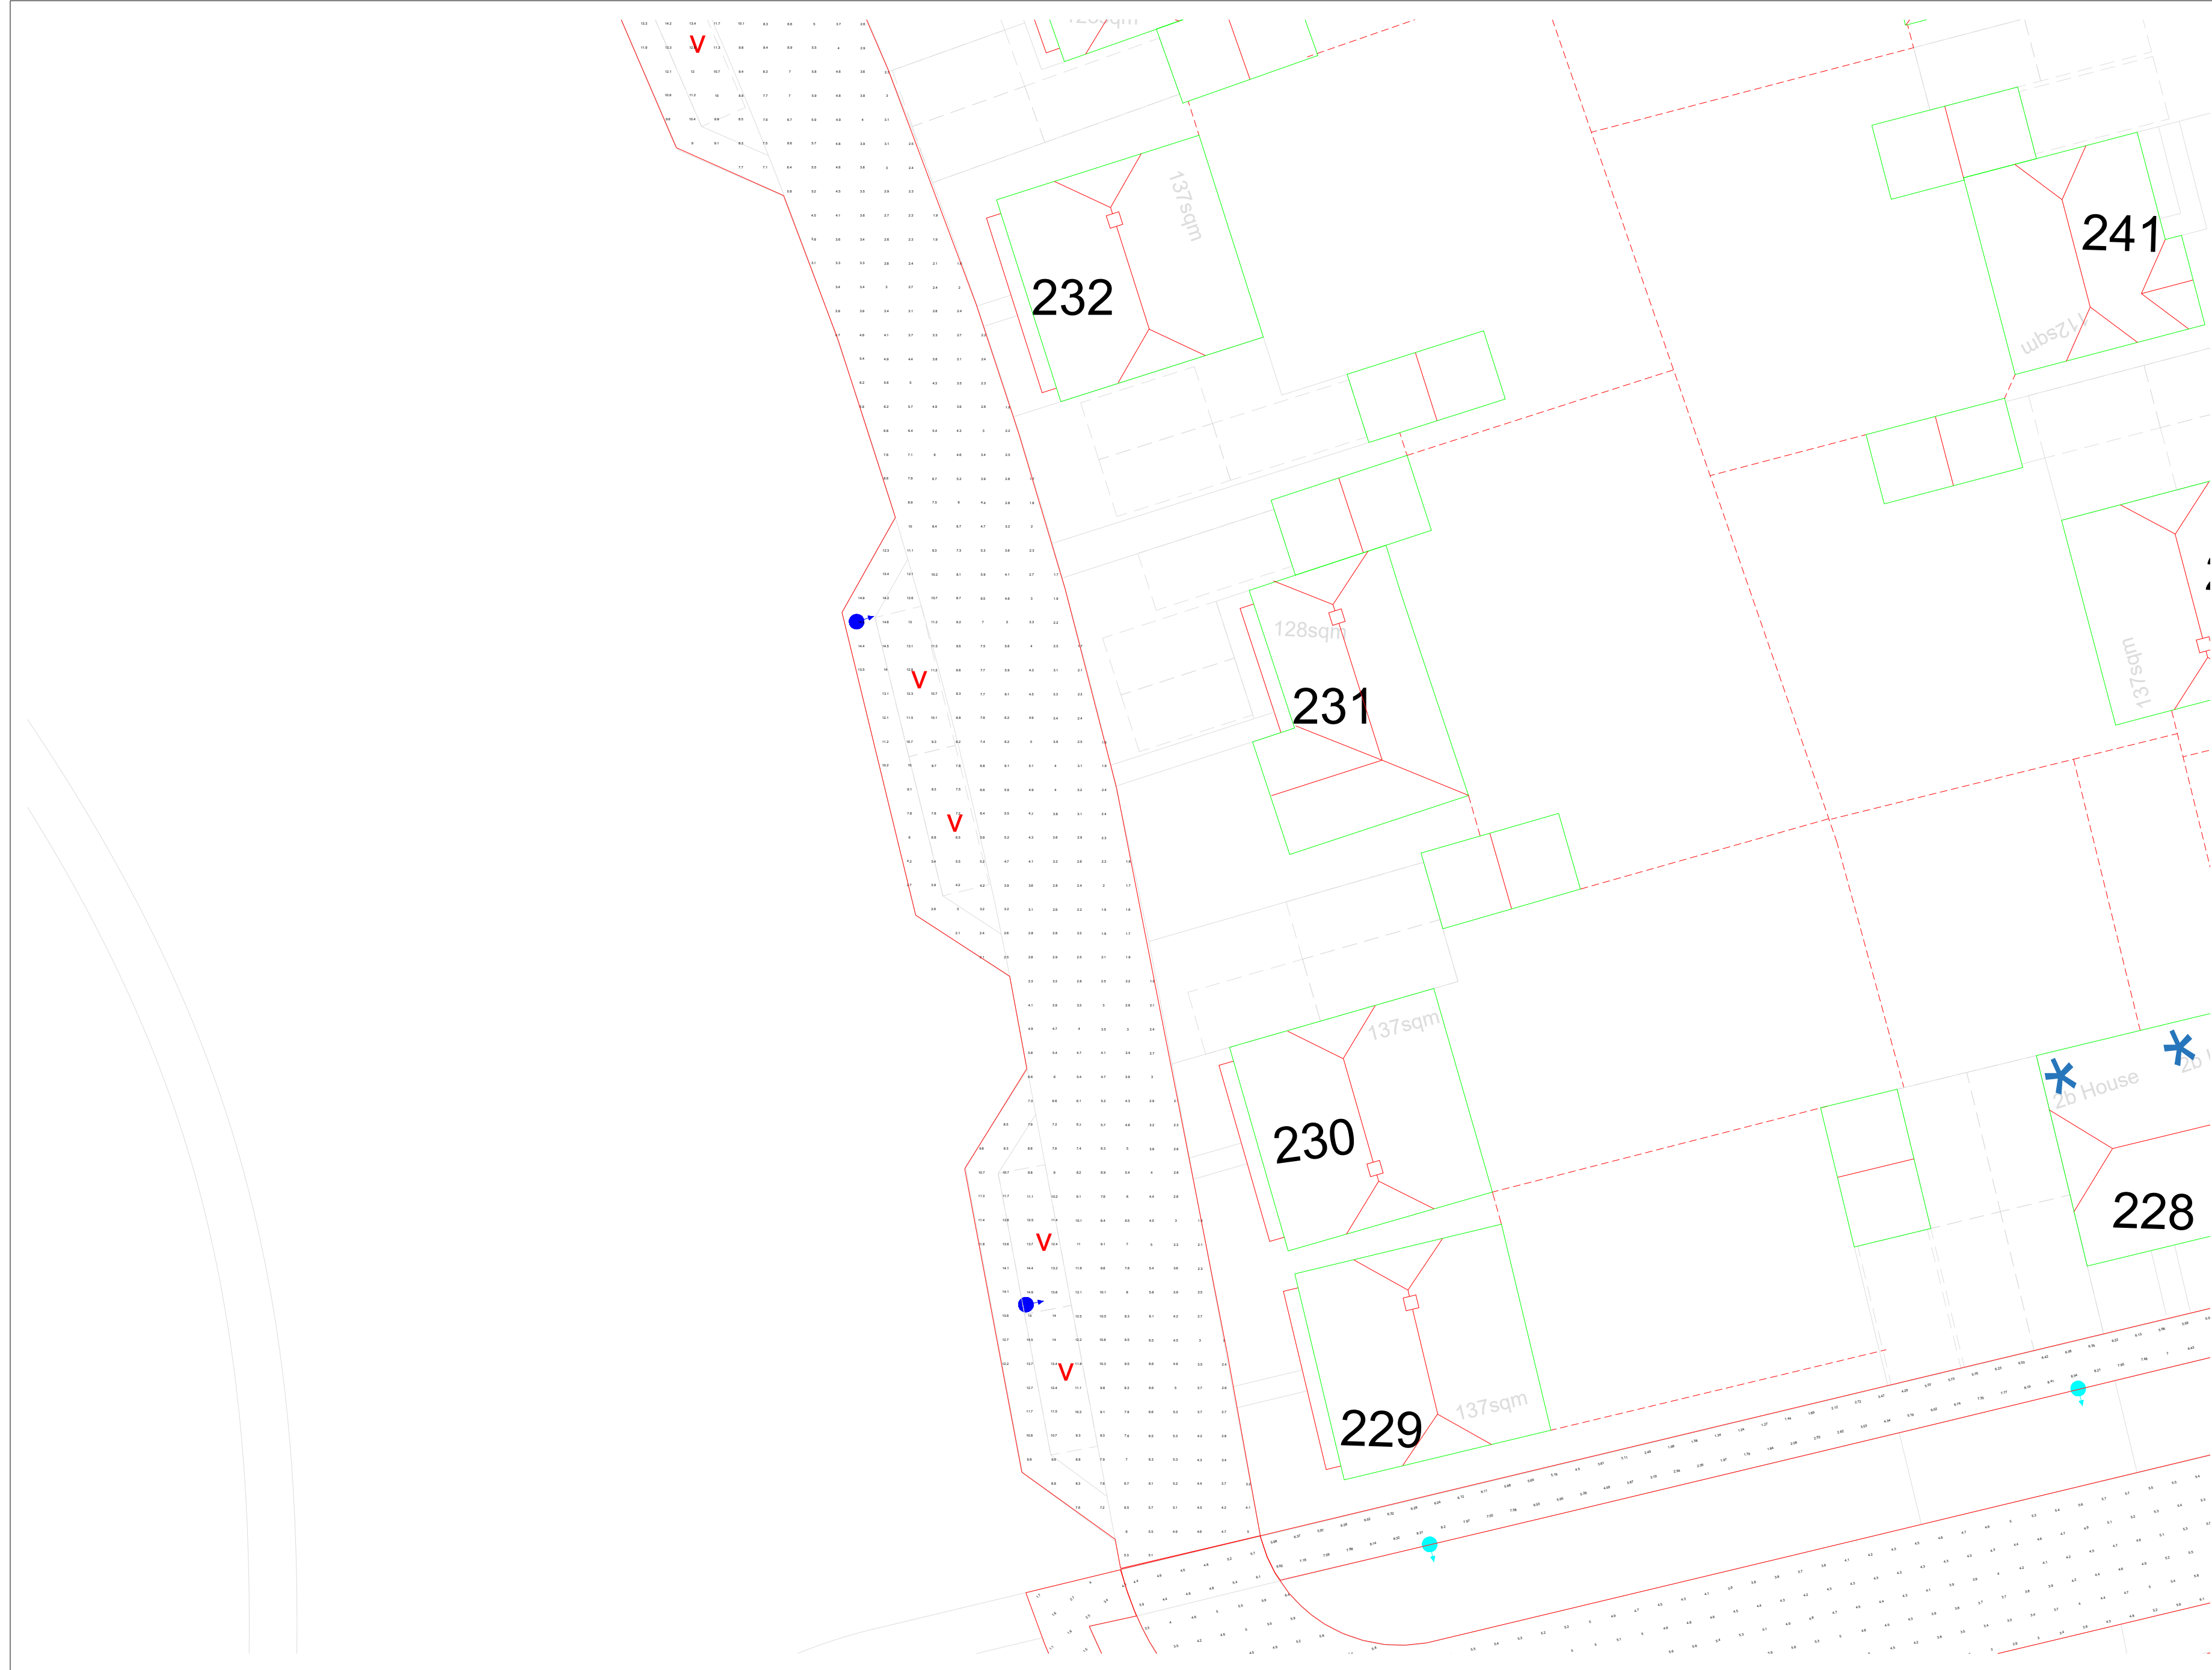

General Notes

Notes

20W

12W

|     |                |      |
|-----|----------------|------|
|     |                |      |
|     |                |      |
| No. | Revision/Issue | Date |

Firm Name and Address


Lumen Designers Ltd  
Lumen House  
135B Stratford Road  
Hall Green  
Birmingham  
B28 9EH

M: 0121 663 6080  
E: info@thelumenarchitect.com

Project Name and Address

Vivid Solar Street Lighting Ltd  
Climping R1 - Littlehampton

|                            |                        |
|----------------------------|------------------------|
| Project:<br>TLA/VIV/CVY-R1 | Sheet<br>Sheet 8 of 58 |
| Date<br>08/04/2022         | Rev 0.0                |
| Scale<br>DNS               |                        |

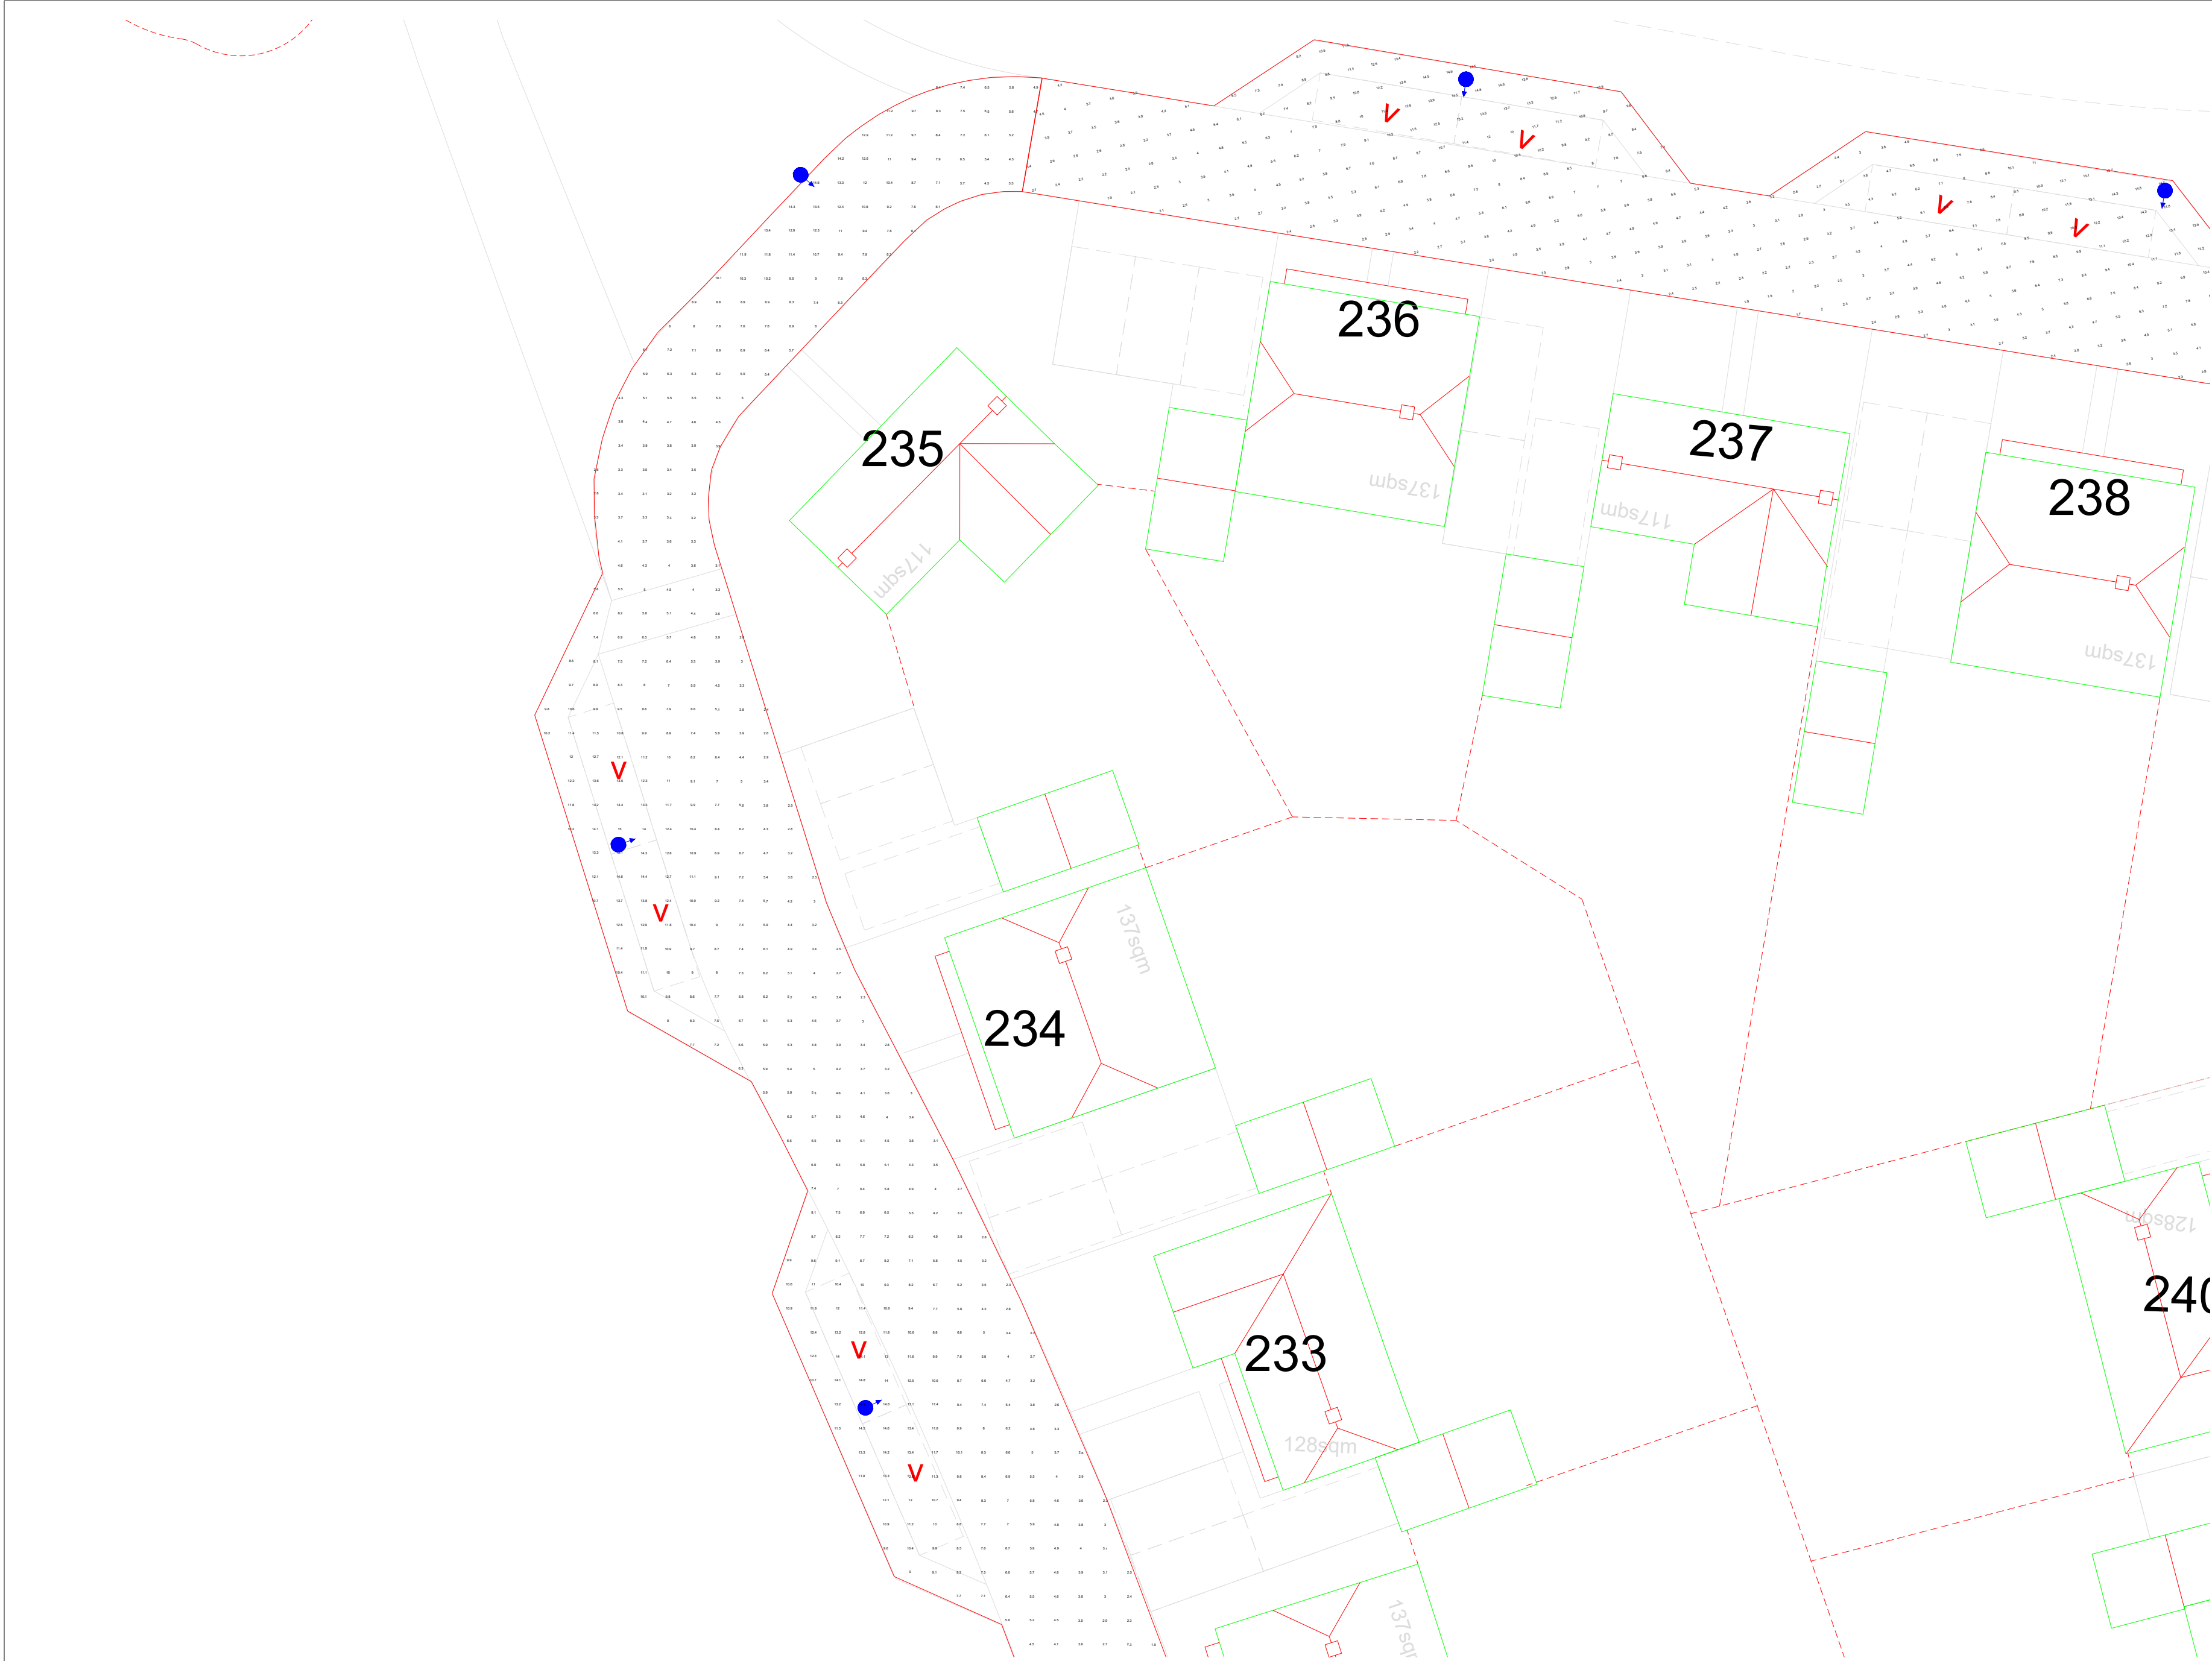

General Notes

Notes

20W

12W

|     |                |      |
|-----|----------------|------|
|     |                |      |
|     |                |      |
| No. | Revision/Issue | Date |

Firm Name and Address


Lumen Designers Ltd  
Lumen House  
1358 Stratford Road  
Hall Green  
Birmingham  
B28 9EH

M: 0121 663 6080  
E: info@thelumenarchitect.com

Project Name and Address

Vivid Solar Street Lighting Ltd  
Climping R1 - Littlehampton

|                            |                        |
|----------------------------|------------------------|
| Project:<br>TLA/VIV/CVY-R1 | Sheet<br>Sheet 9 of 58 |
| Date<br>08/04/2022         | Rev 0.0                |
| Scale<br>DNS               |                        |

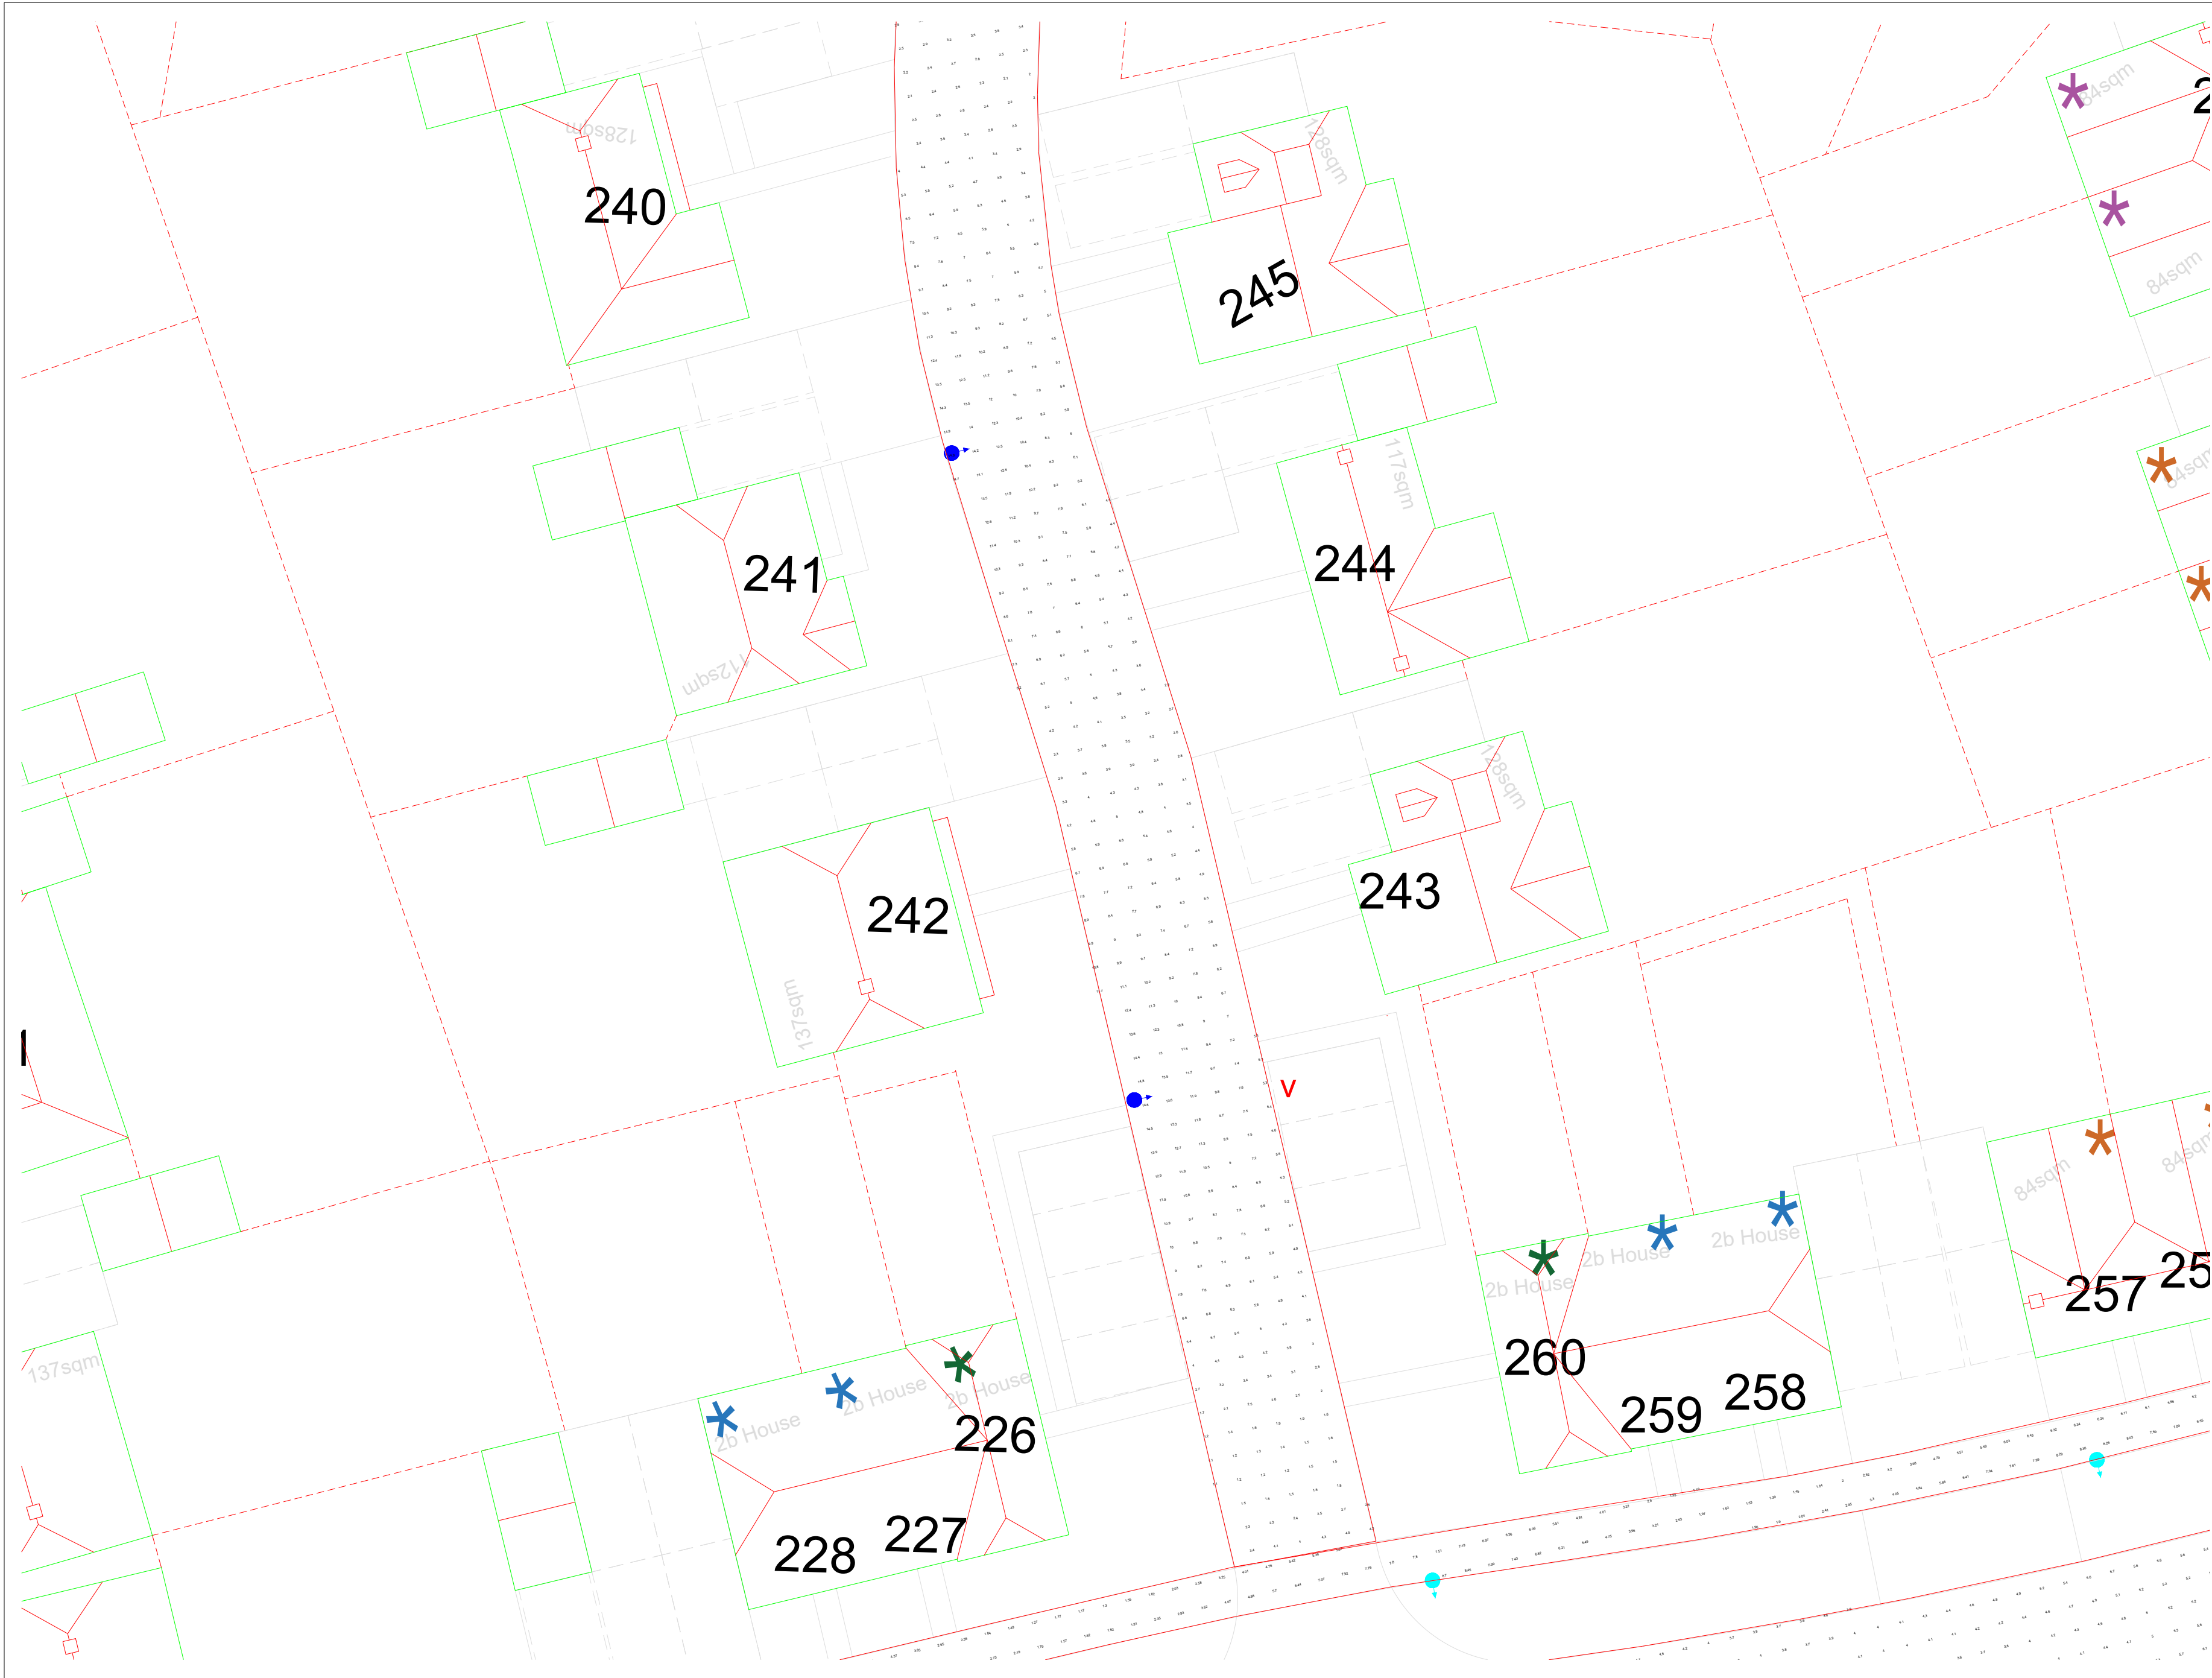

General Notes

Notes

20W

12W

|     |                |      |
|-----|----------------|------|
|     |                |      |
| No. | Revision/Issue | Date |

Firm Name and Address

Lumen Designers Ltd

Lumen House

1358 Stratford Road

Hill Green

Birmingham

B28 9EH

M: 0121 663 6080

E: info@thelumenarchitect.com

Project Name and Address

Vivid Solar Street Lighting Ltd

Climping R1 - Littlehampton

Project

TLA/VIV/CVY-R1

Date

08/04/2022

Scale


DNS

Sheet

Sheet 10 of 58

Rev

0.0

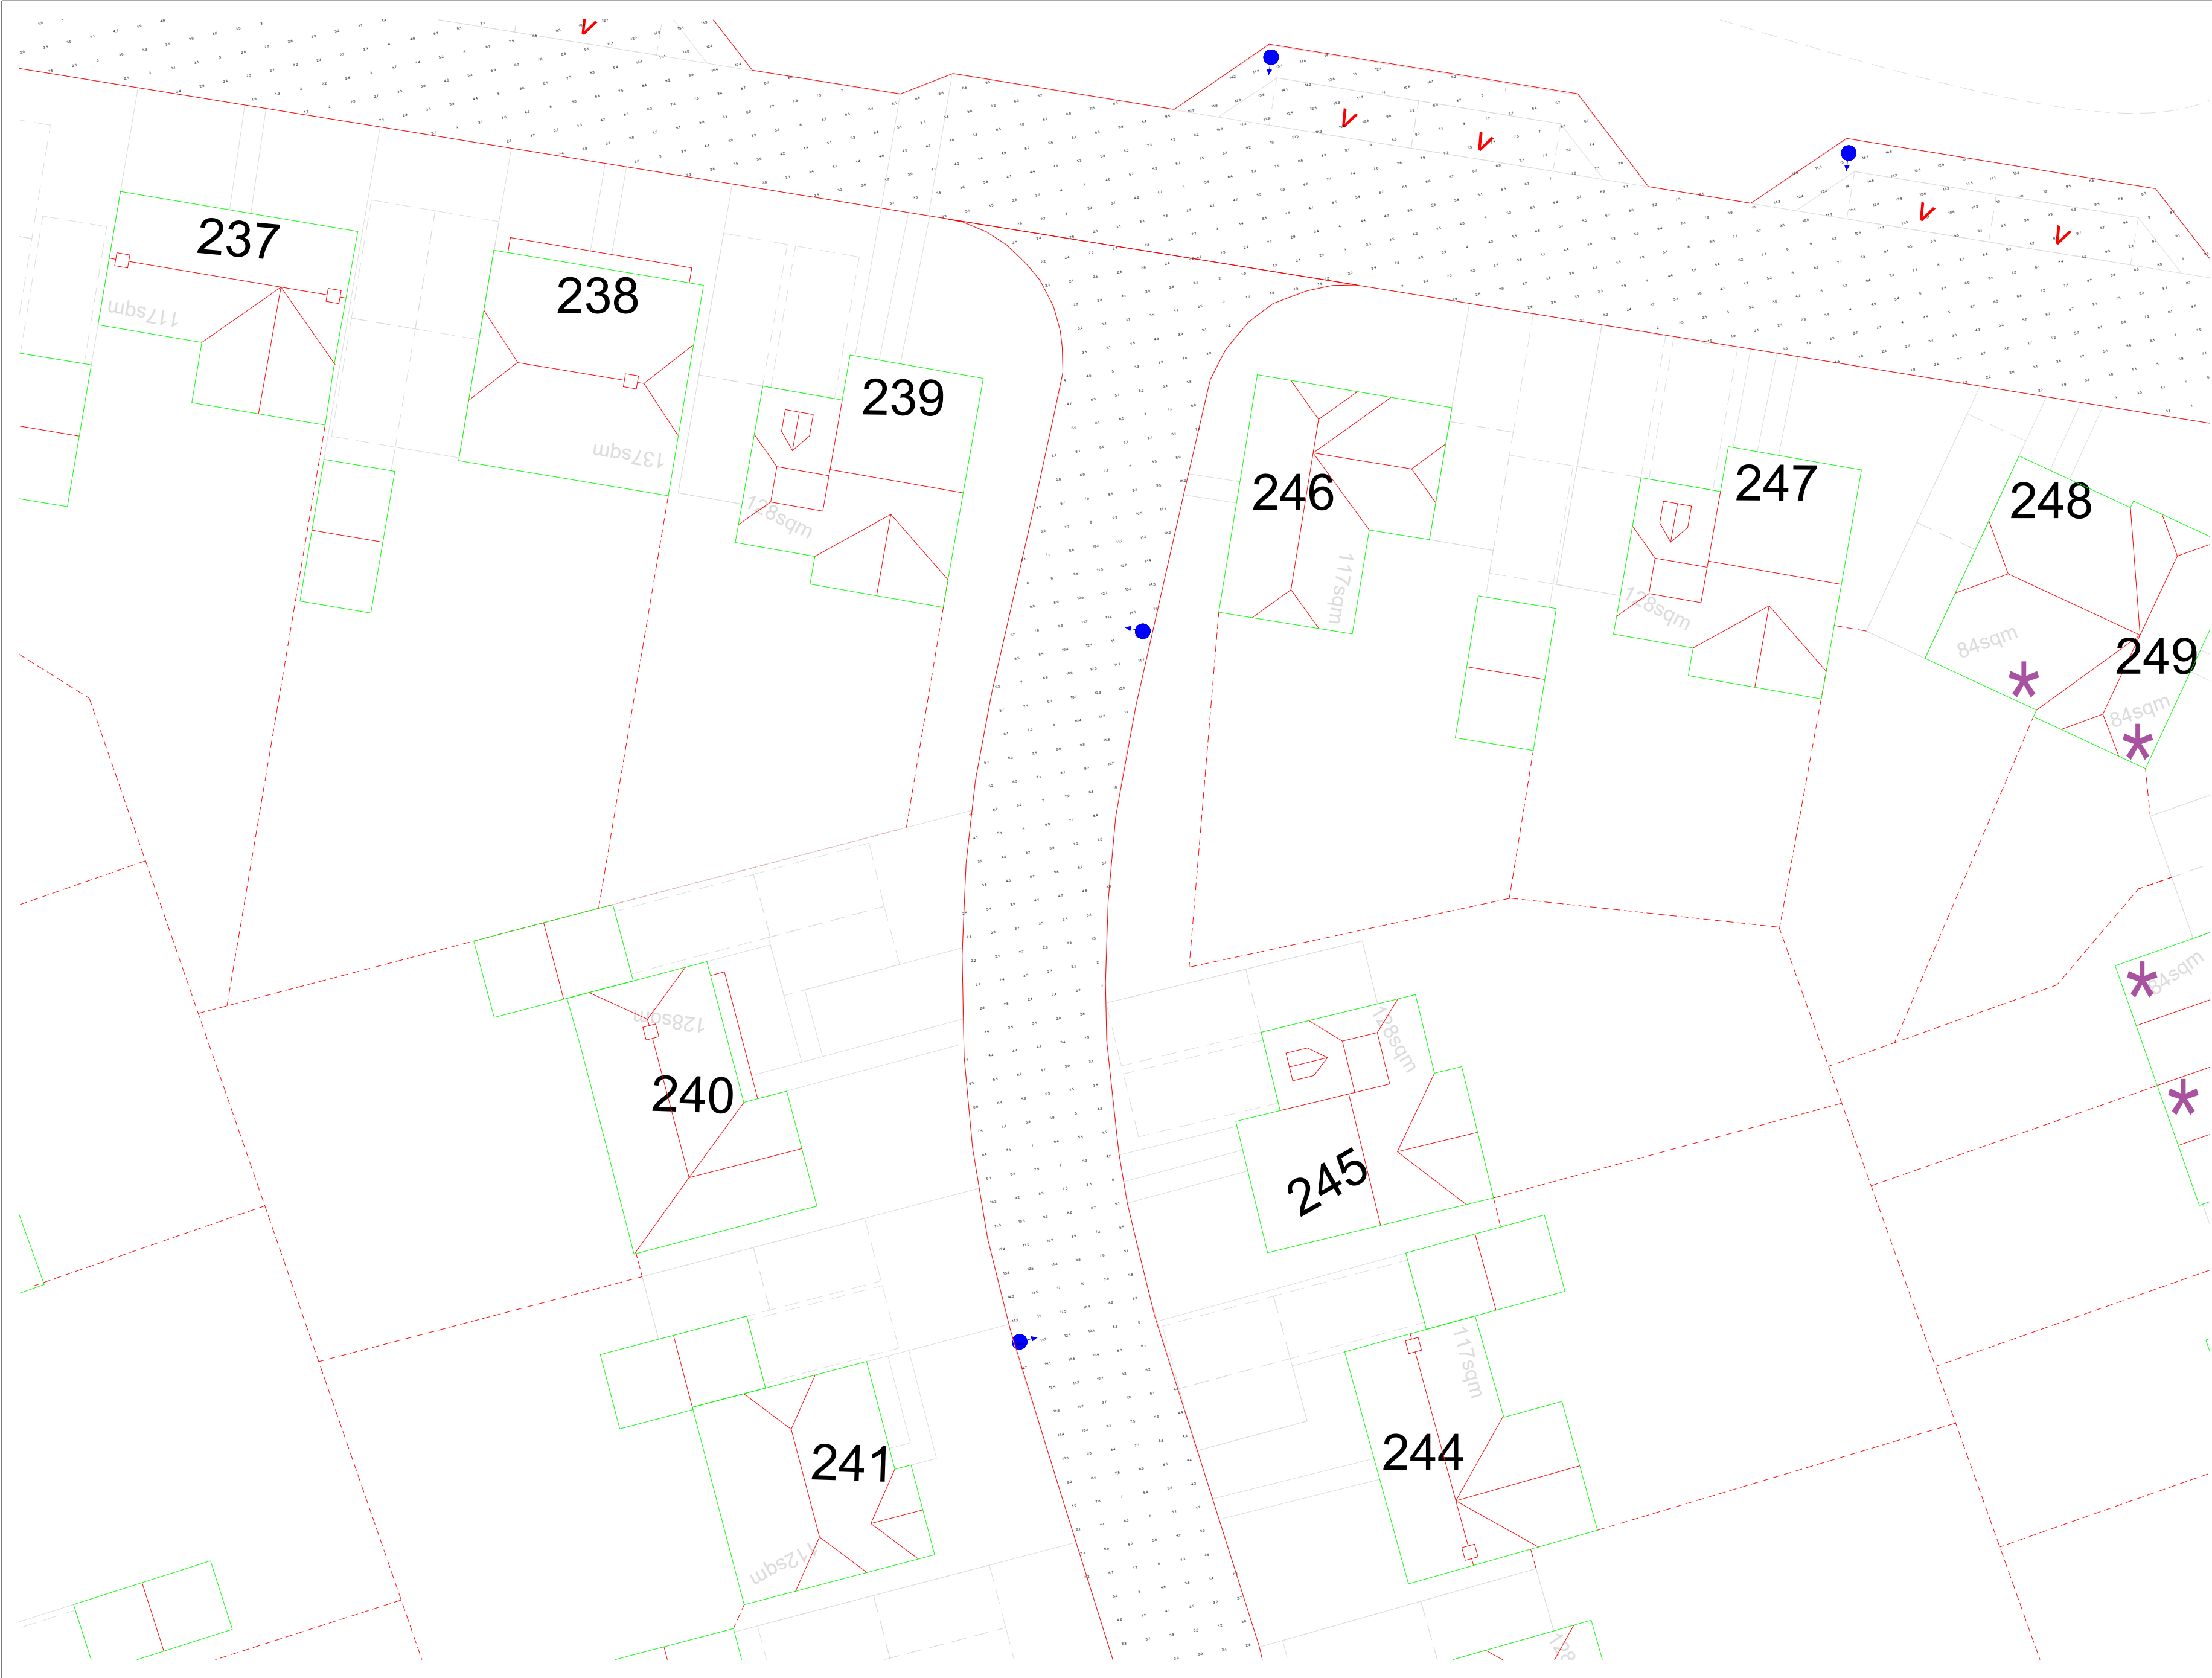

General Notes

Notes

20W

12W

|     |                |      |
|-----|----------------|------|
|     |                |      |
|     |                |      |
| No. | Revision/Issue | Date |

Firm Name and Address


Lumen Designers Ltd  
Lumen House  
1358 Stratford Road  
Hall Green  
Birmingham  
B28 9EH

M: 0121 663 6080  
E: info@thelumenarchitect.com

Project Name and Address

Vivid Solar Street Lighting Ltd  
Climping R1 - Littlehampton

|                            |                         |
|----------------------------|-------------------------|
| Project:<br>TLA/VIV/CVY-R1 | Sheet<br>Sheet 11 of 58 |
| Date<br>08/04/2022         | Rev 0.0                 |
| Scale<br>DNS               |                         |

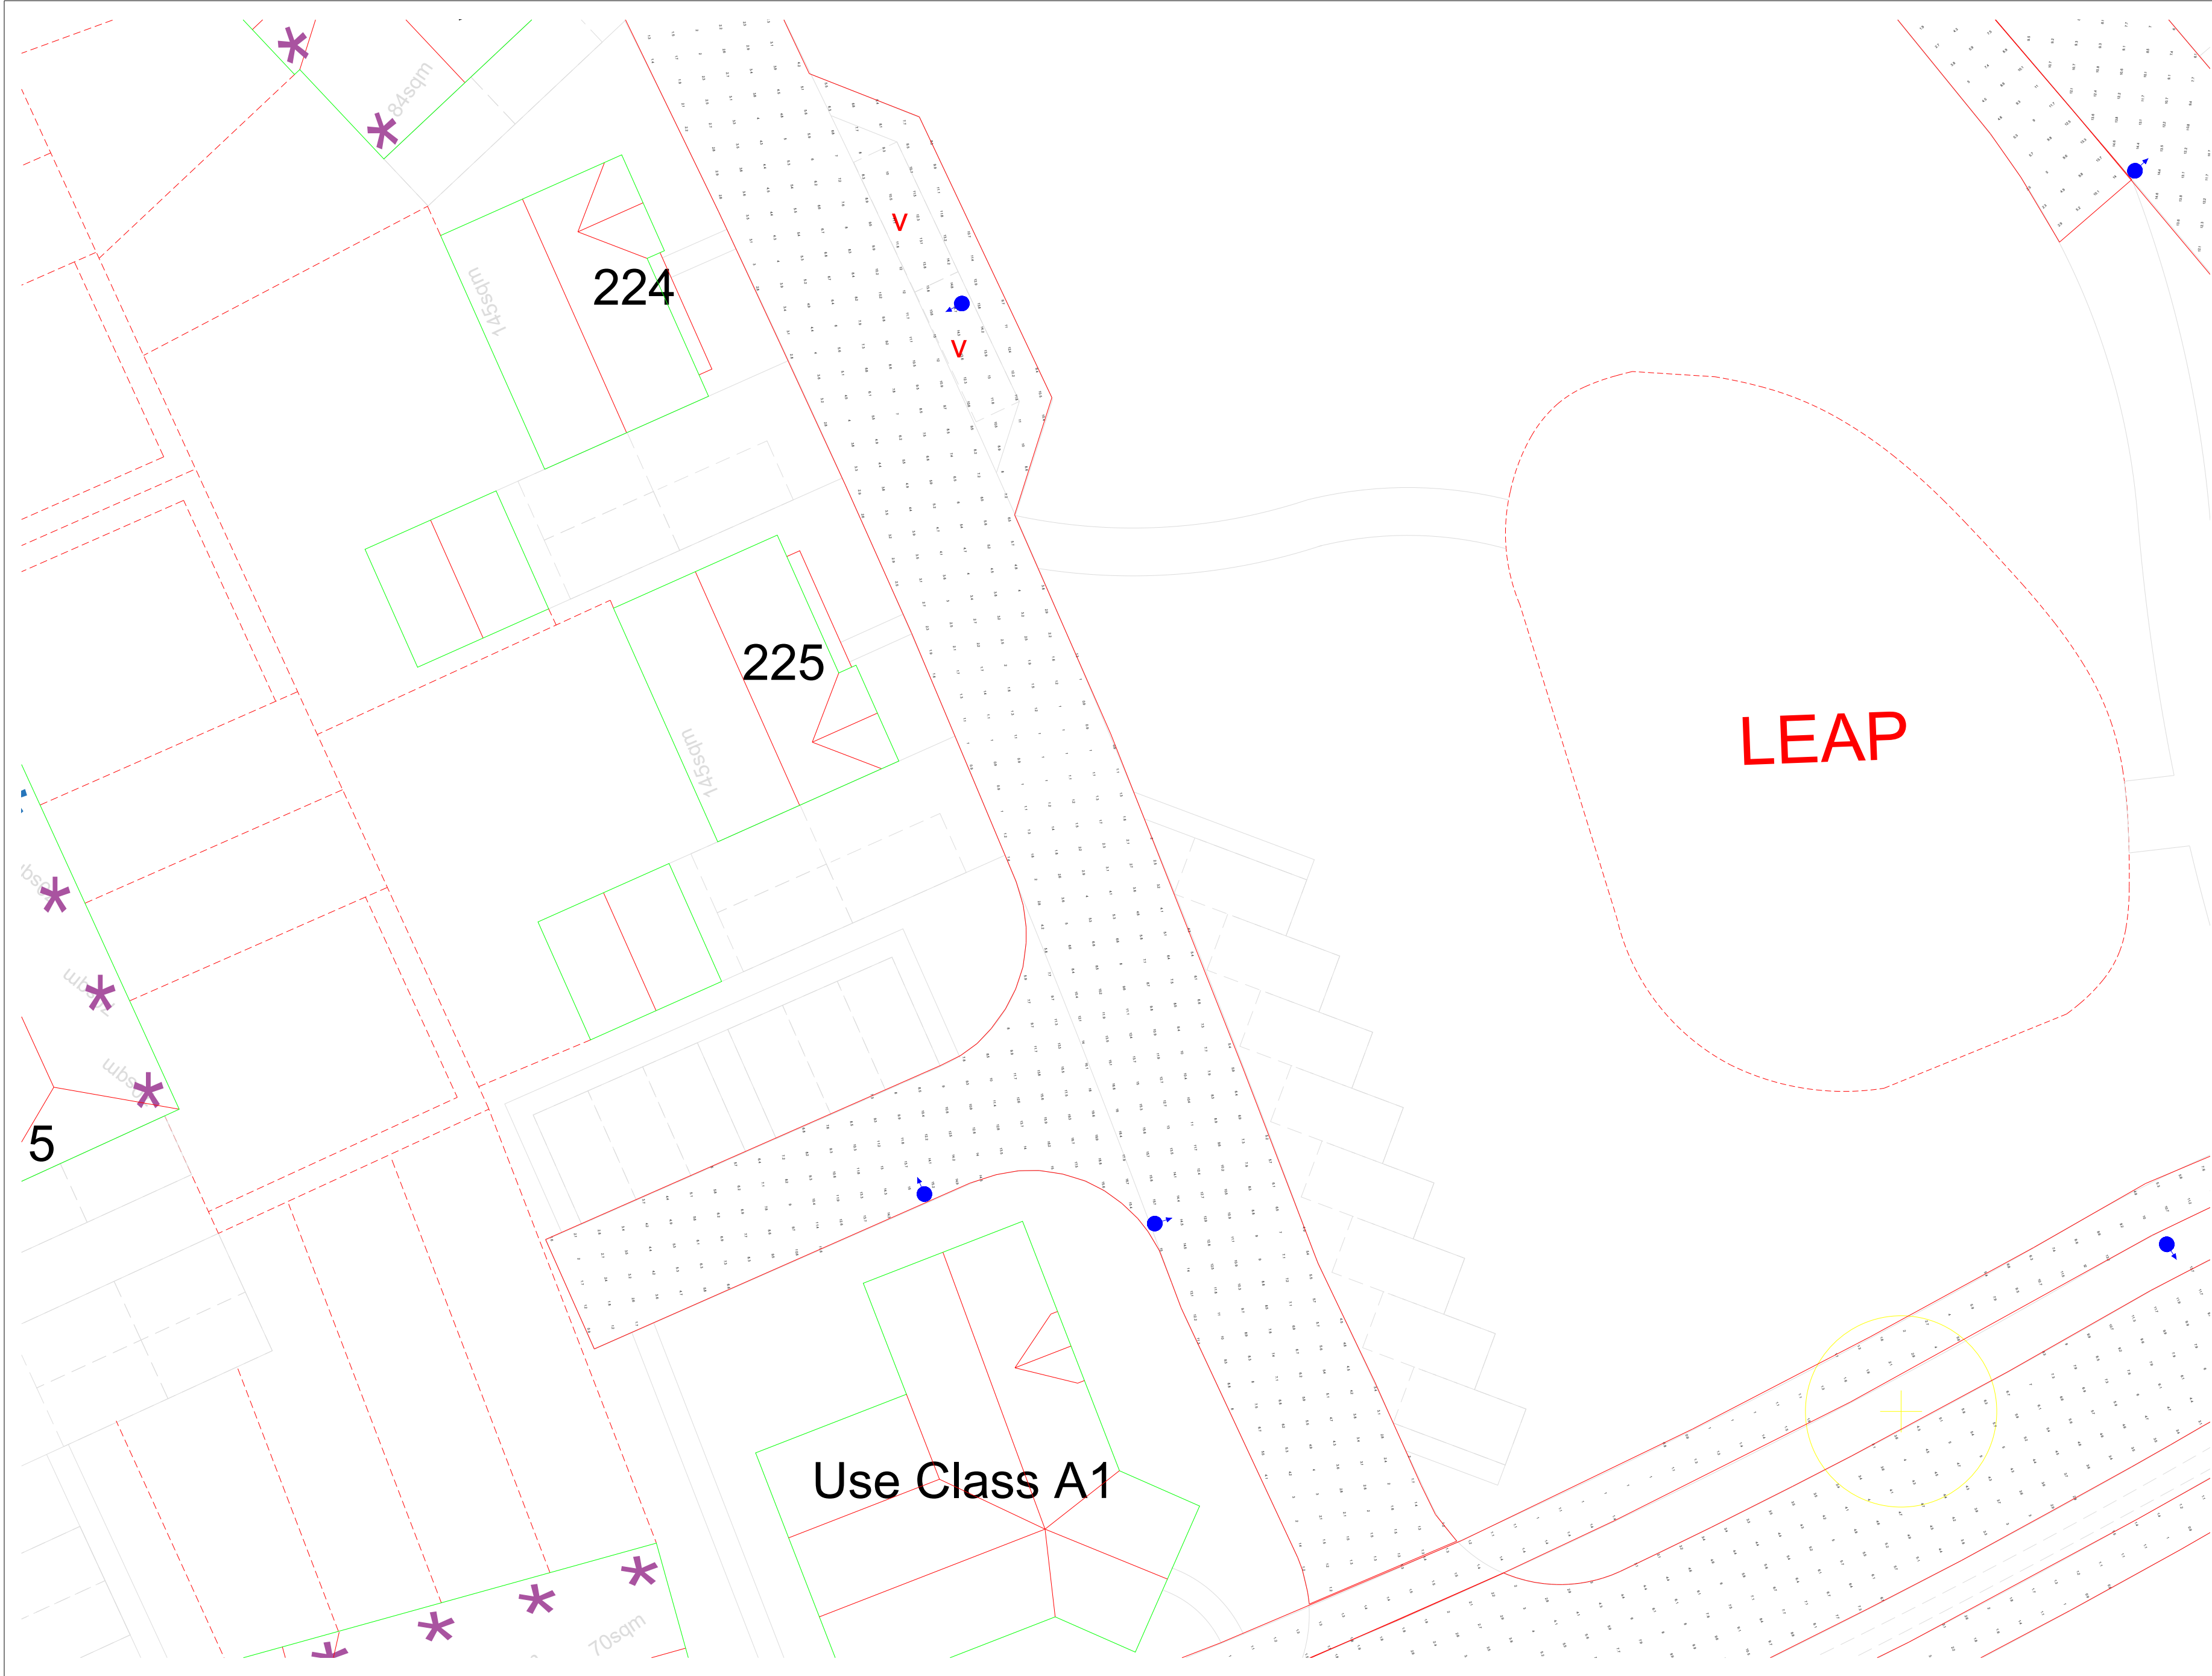

General Notes

Notes

20W

12W

|     |                |      |
|-----|----------------|------|
|     |                |      |
|     |                |      |
| No. | Revision/Issue | Date |

Firm Name and Address


Lumen Designers Ltd  
Lumen House  
1358 Stratford Road  
Hall Green  
Birmingham  
B28 9EH

M: 0121 663 6080  
E: info@thelumenarchitect.com

Project Name and Address

Vivid Solar Street Lighting Ltd  
Climping R1 - Littlehampton

|                            |                         |
|----------------------------|-------------------------|
| Project:<br>TLA/VIV/CVY-R1 | Sheet<br>Sheet 12 of 58 |
| Date<br>08/04/2022         | Rev 0.0                 |
| Scale<br>DNS               |                         |

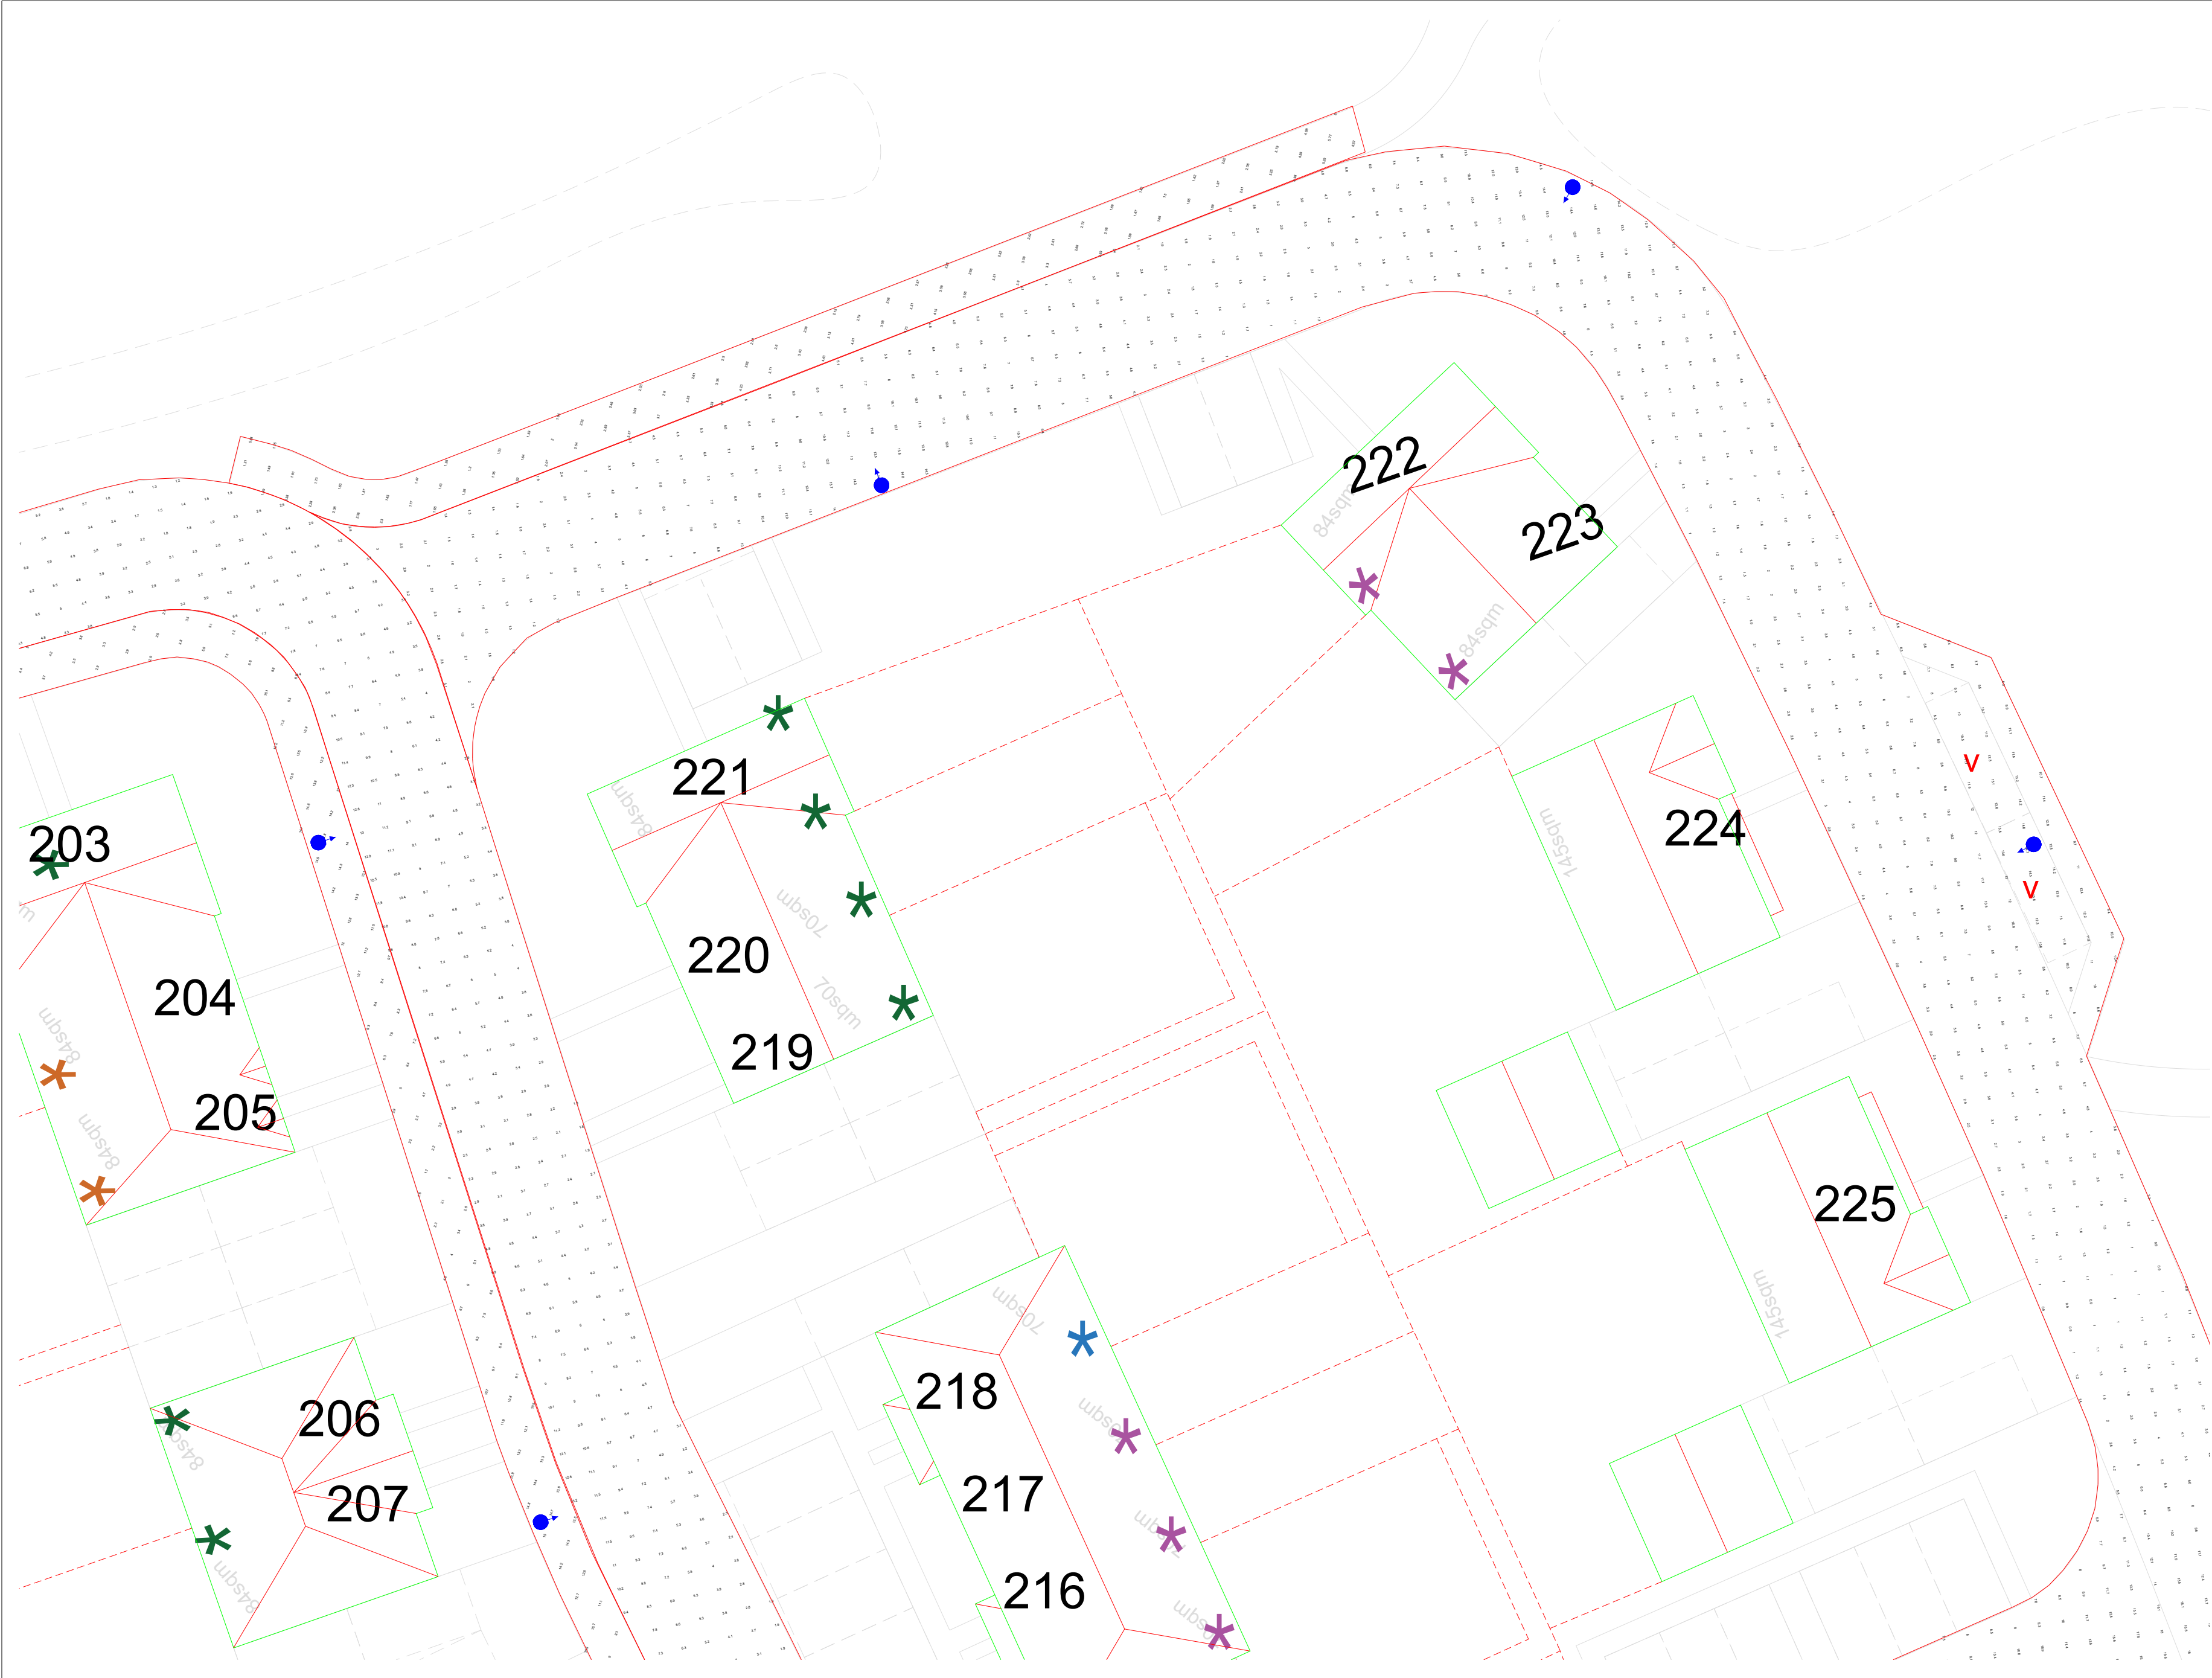

General Notes

Notes

20W

12W

|     |                |      |
|-----|----------------|------|
|     |                |      |
|     |                |      |
| No. | Revision/Issue | Date |

Firm Name and Address


Lumen Designers Ltd  
Lumen House  
1358 Stratford Road  
Hall Green  
Birmingham  
B28 9EH

M: 0121 663 6080  
E: info@thelumenarchitect.com

Project Name and Address

Vivid Solar Street Lighting Ltd  
Climping R1 - Littlehampton

|                            |                         |
|----------------------------|-------------------------|
| Project:<br>TLA/VIV/CVY-R1 | Sheet<br>Sheet 13 of 58 |
| Date<br>08/04/2022         | Rev 0.0                 |
| Scale<br>DNS               |                         |

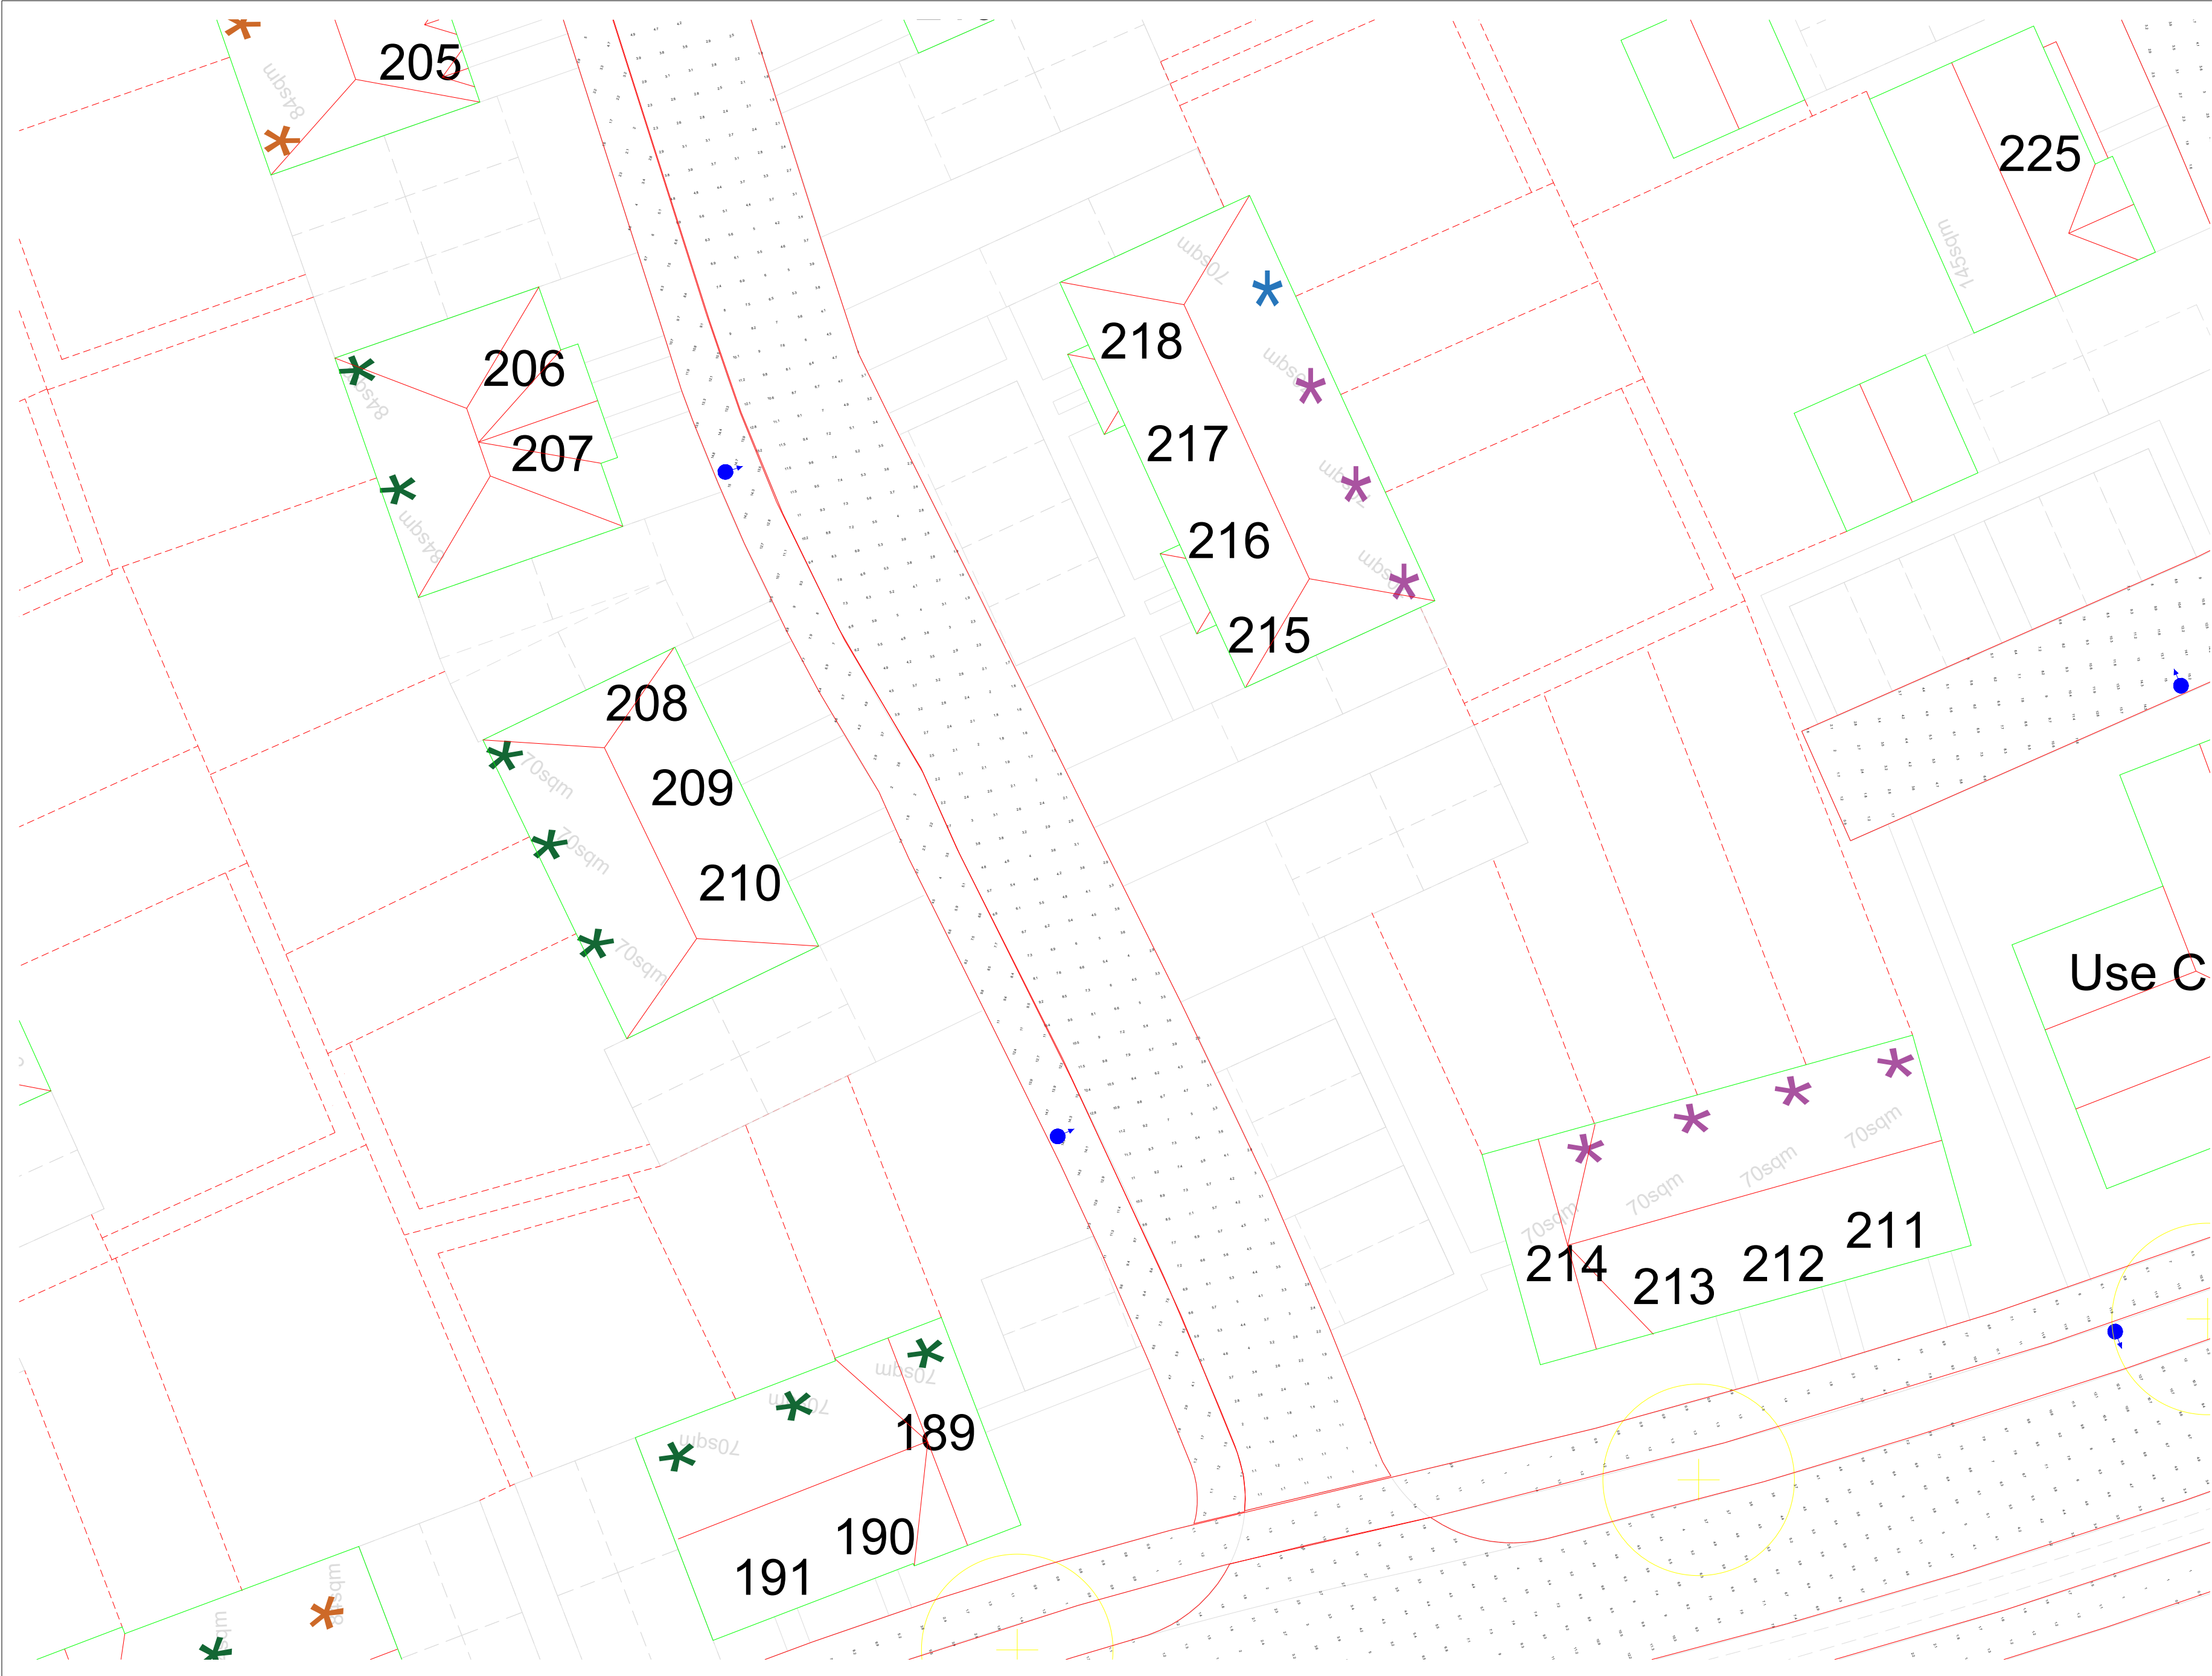

General Notes

Notes

20W

12W

|     |                |      |
|-----|----------------|------|
|     |                |      |
| No. | Revision/Issue | Date |


Firm Name and Address

Lumen Designers Ltd  
Lumen House  
135B Stratford Road  
Hall Green  
Birmingham  
B28 9EH  
M: 0121 663 6080  
E: info@thelumenarchitect.com

Project Name and Address

Vivid Solar Street Lighting Ltd  
Climping R1 - Littlehampton

|                            |                         |
|----------------------------|-------------------------|
| Project:<br>TLA/VIV/CVY-R1 | Sheet<br>Sheet 14 of 58 |
| Date<br>08/04/2022         | Rev 0.0                 |
| Scale<br>DNS               |                         |

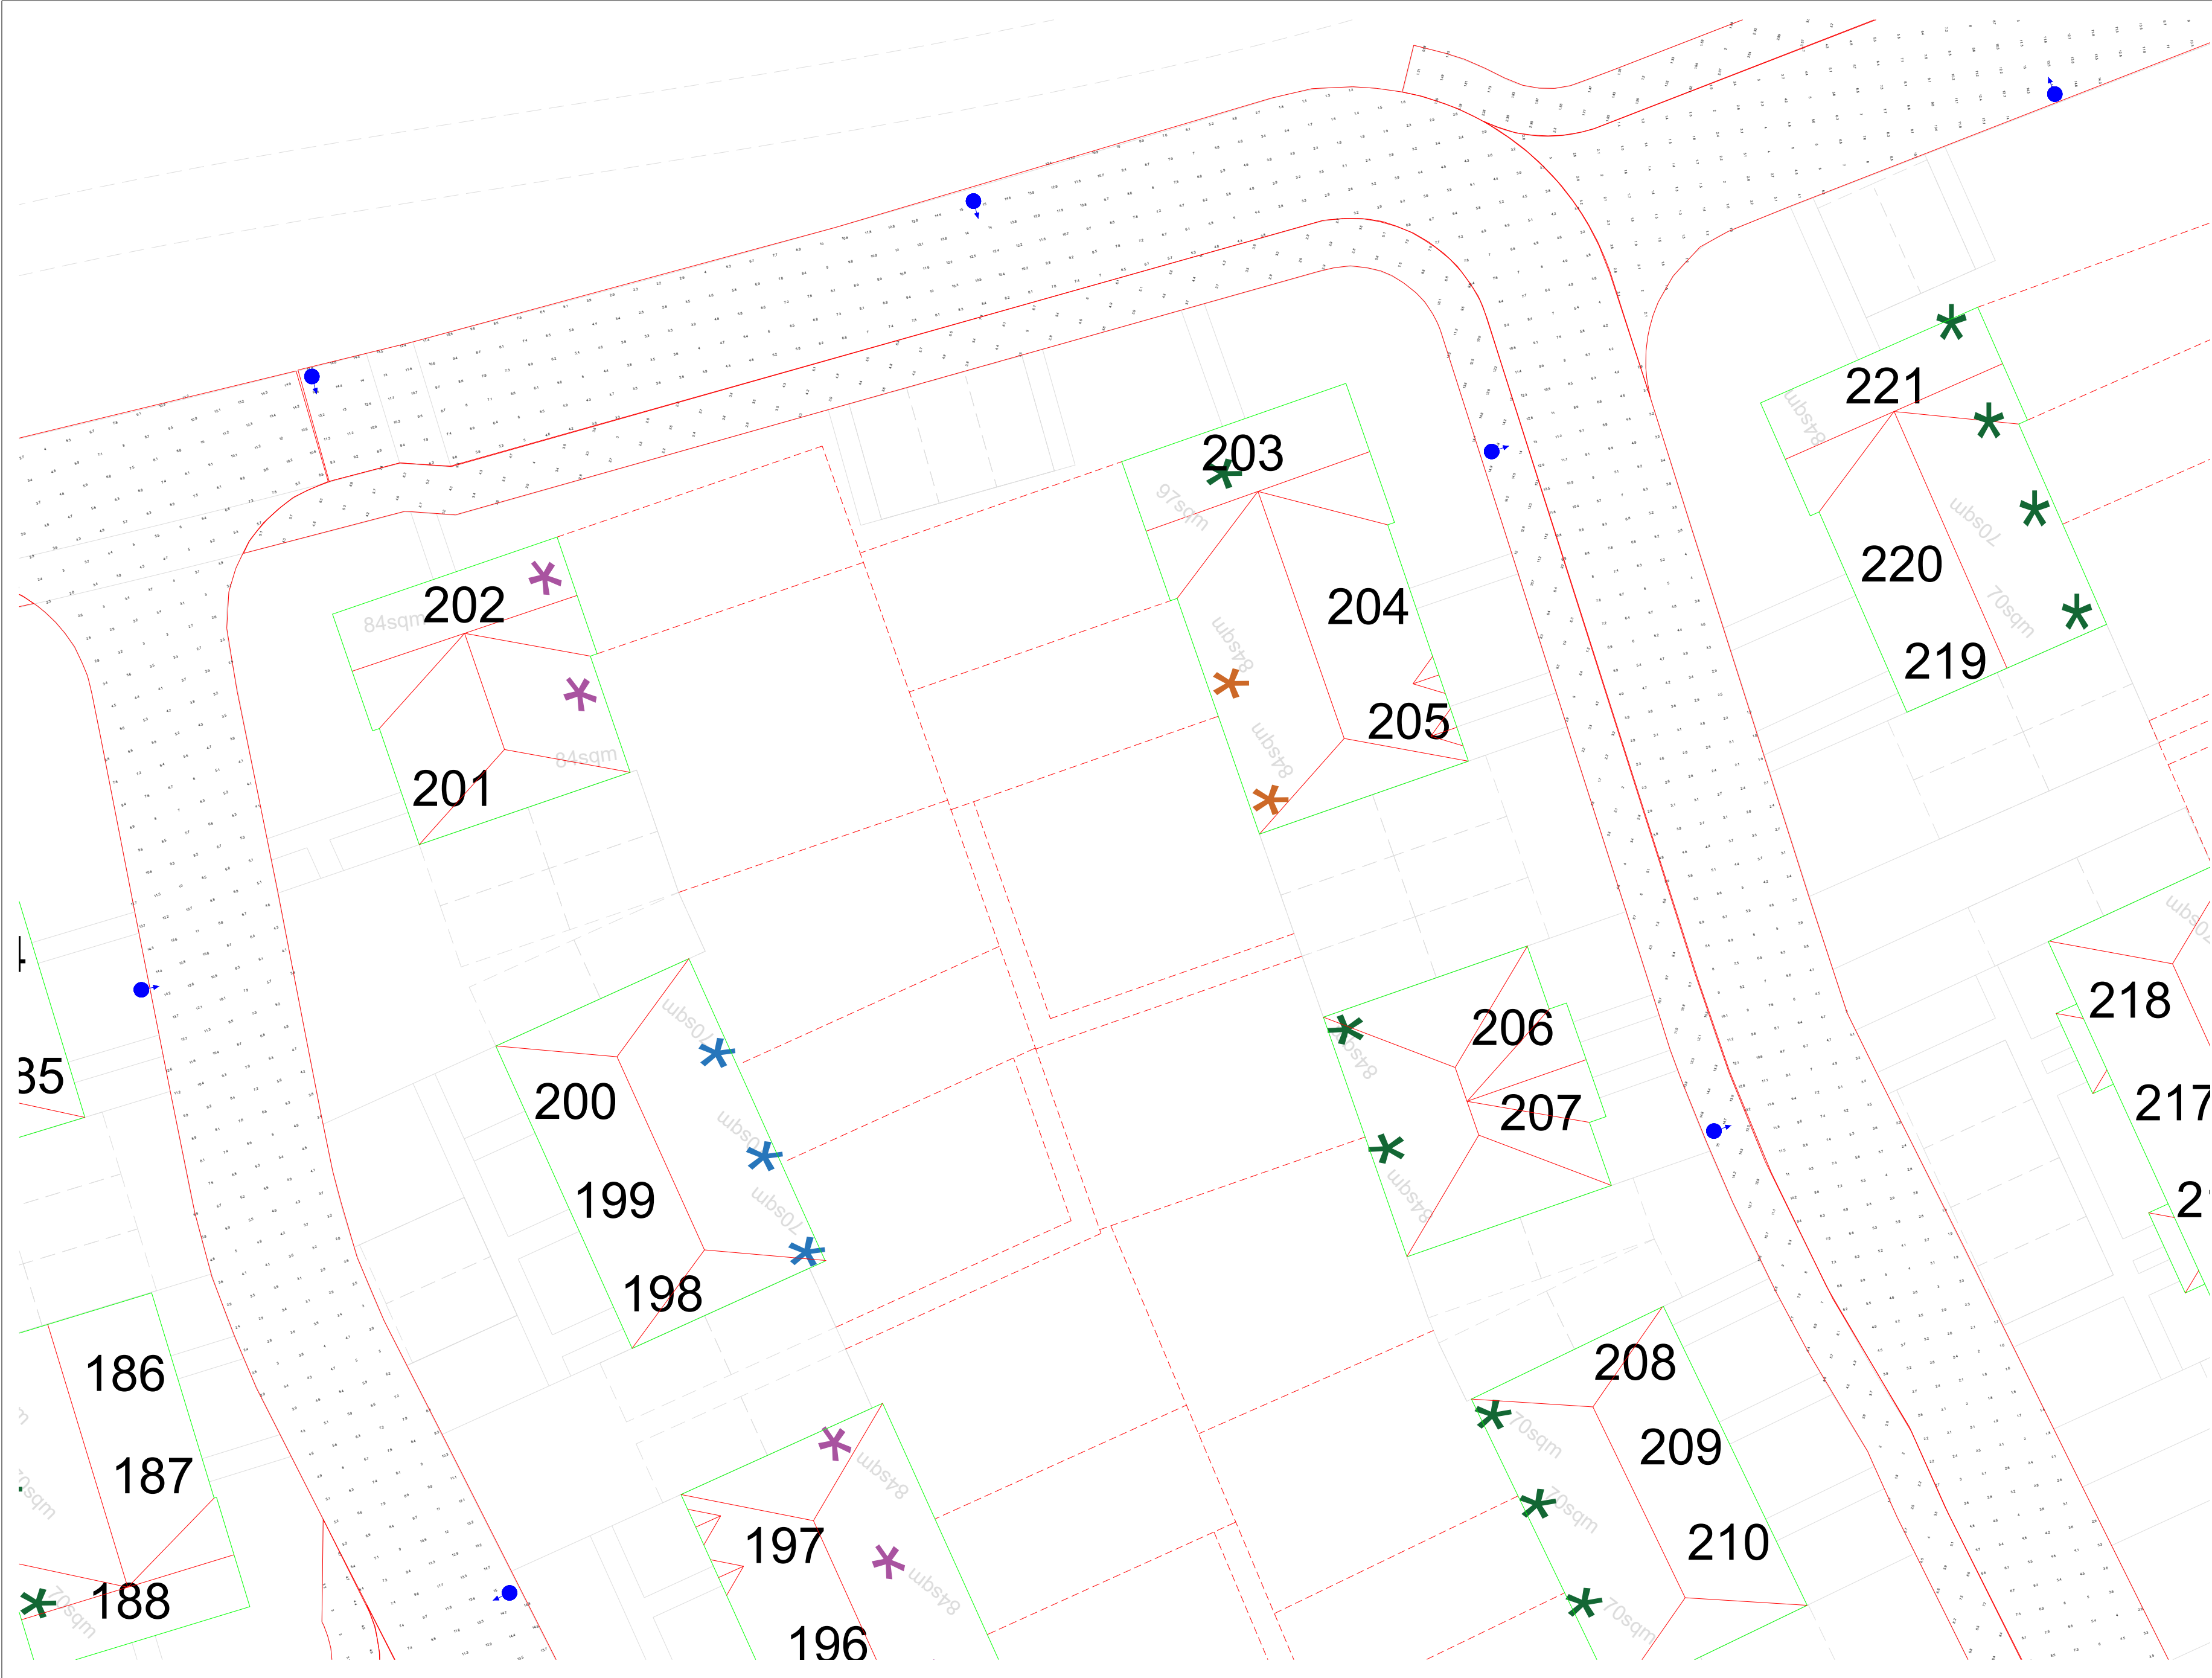

General Notes

Notes

20W

12W

|     |                |      |
|-----|----------------|------|
|     |                |      |
| No. | Revision/Issue | Date |


Firm Name and Address

Lumen Designers Ltd  
Lumen House  
1358 Stratford Road  
Hall Green  
Birmingham  
B28 9EH  
M: 0121 663 6080  
E: info@thelumenarchitect.com

Project Name and Address


Vivid Solar Street Lighting Ltd  
Climping R1 - Littlehampton

|                            |                         |
|----------------------------|-------------------------|
| Project:<br>TLA/VIV/CVY-R1 | Sheet<br>Sheet 15 of 58 |
| Date<br>08/04/2022         | Rev 0.0                 |
| Scale<br>DNS               |                         |

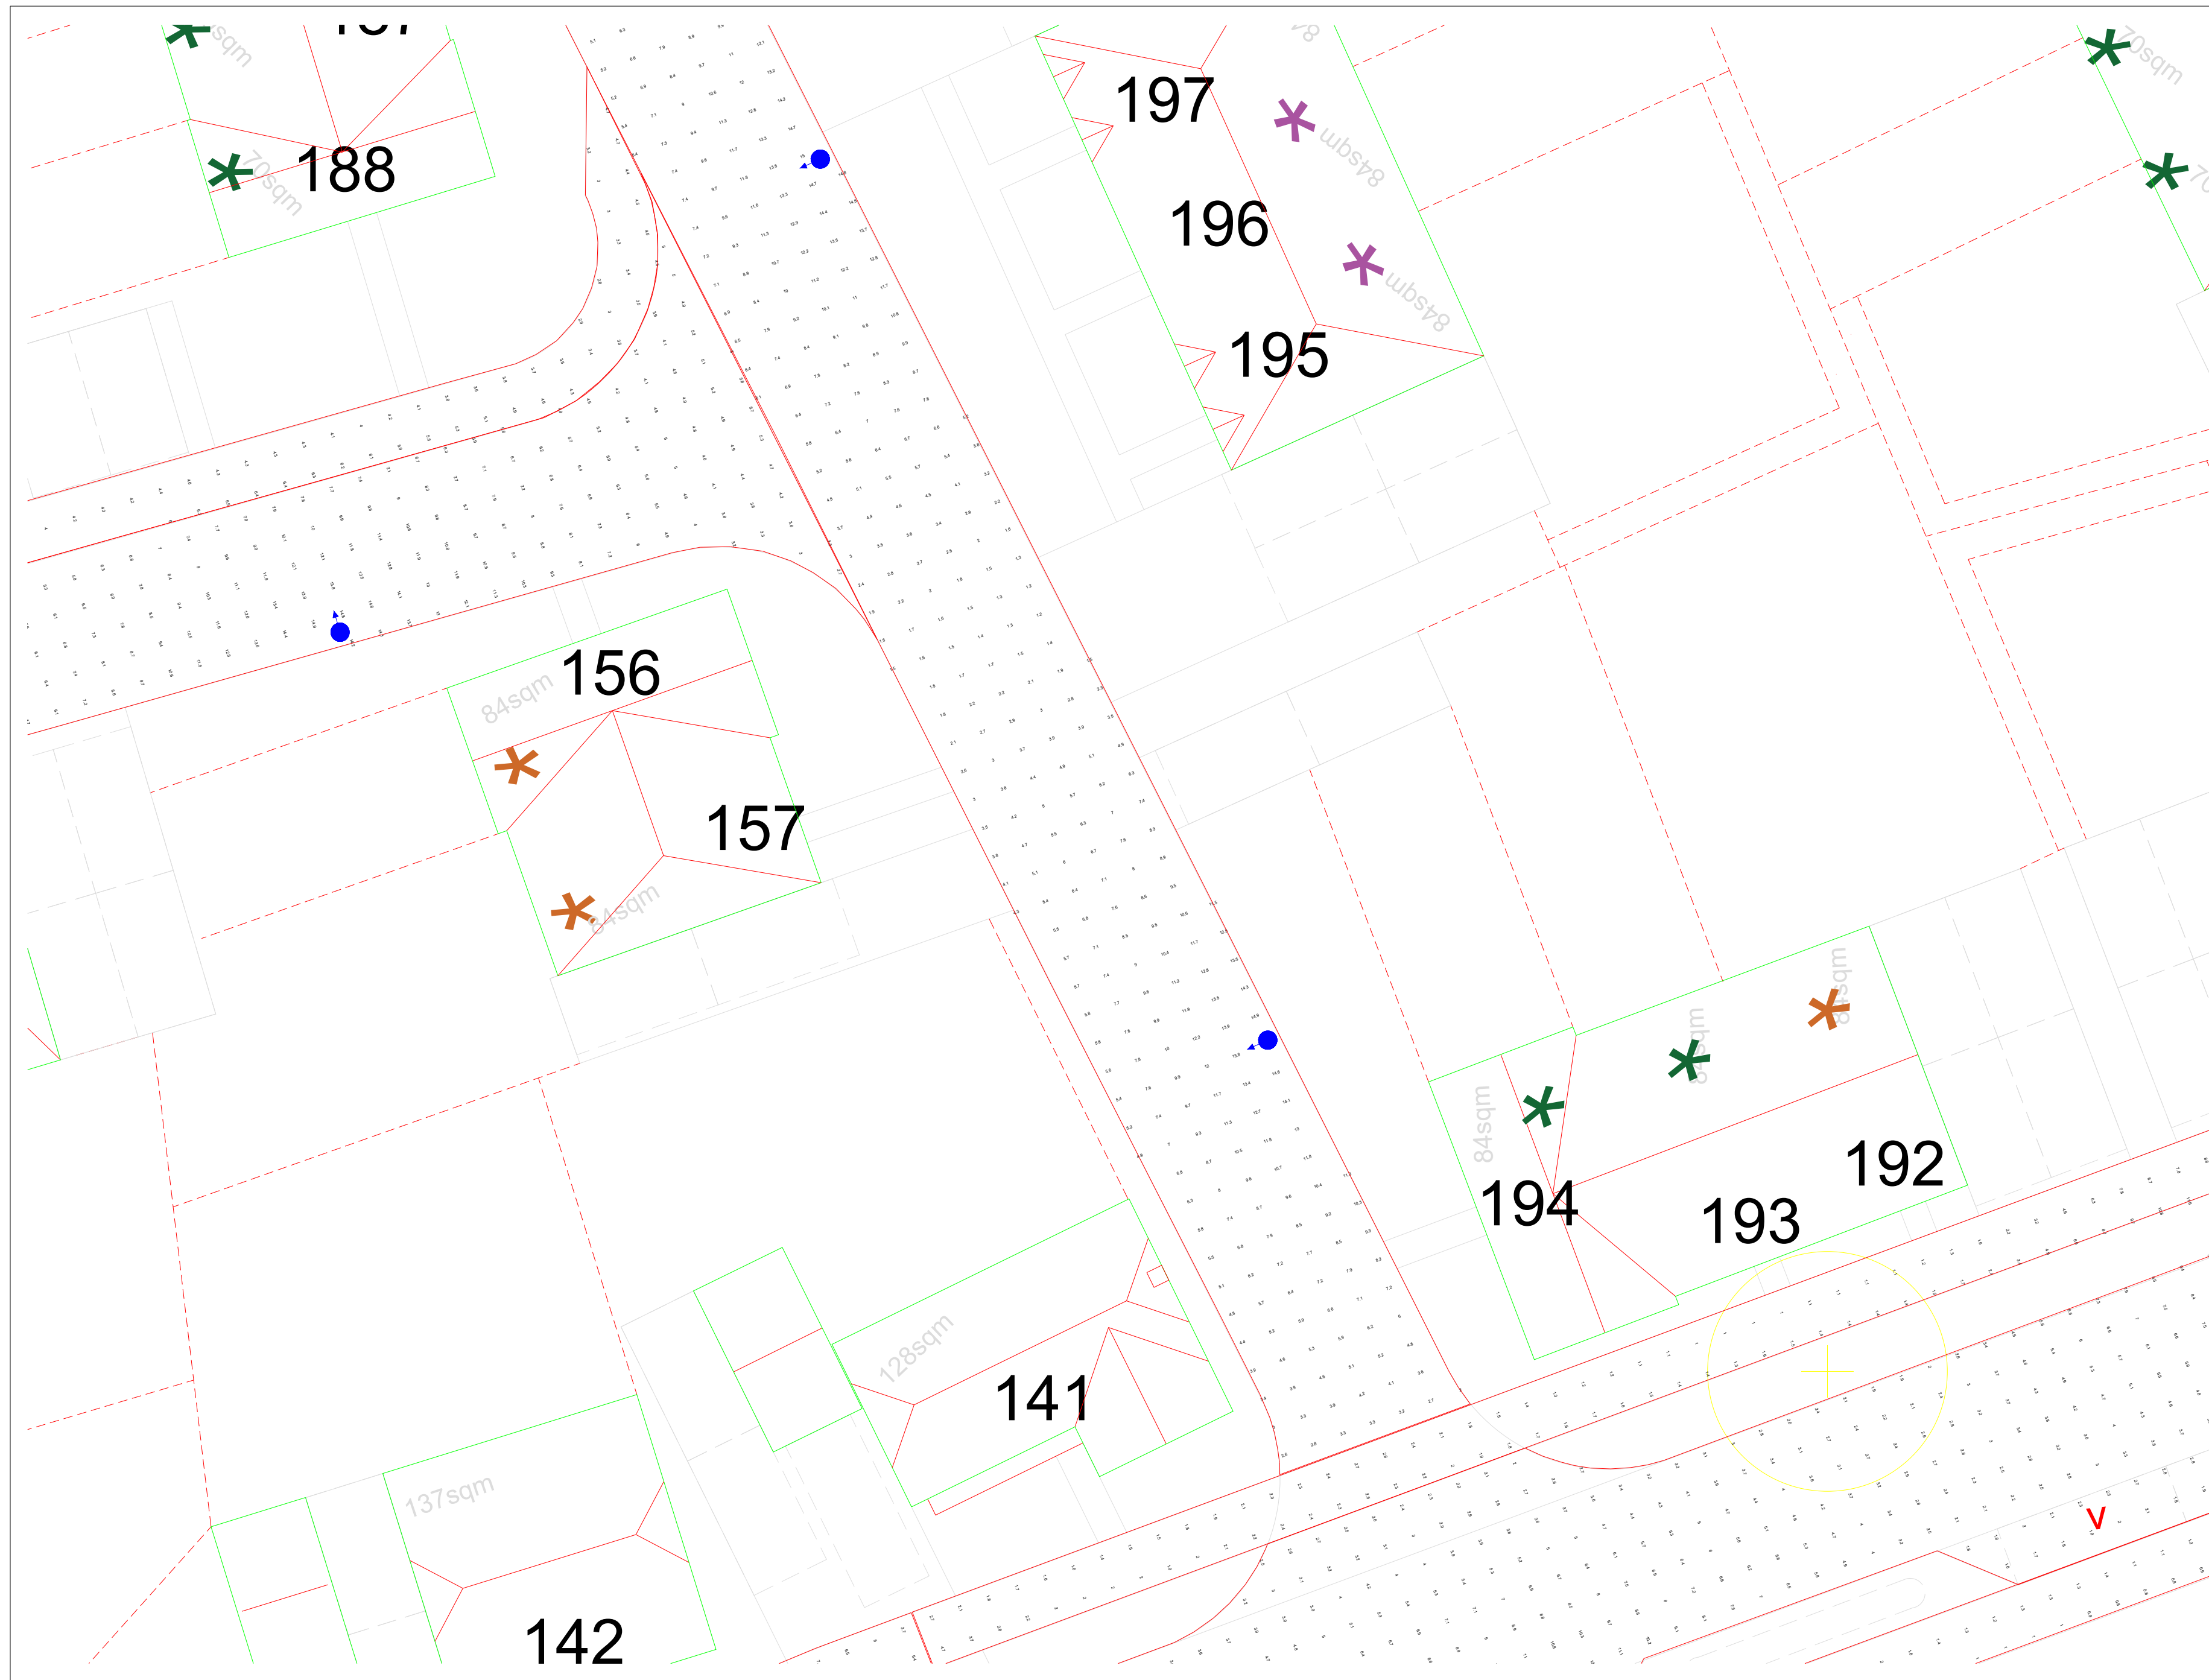

## General Notes

Notes

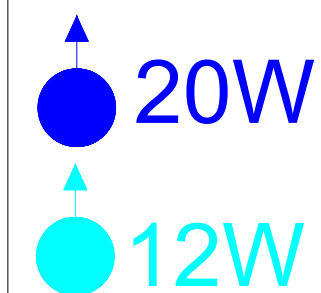


|     |                |      |
|-----|----------------|------|
|     |                |      |
|     |                |      |
| No. | Revision/Issue | Date |

Firm Name and Address  
**Lumen Designers Ltd**  
Lumen House  
1358 Stratford Road  
Hall Green  
Birmingham  
B28 9EH

M: 0121 663 6080  
E: [info@thelumenarchitect.com](mailto:info@thelumenarchitect.com)

Project Name and Address  
Vivid Solar Street Lighting Ltd  
Climping R1 - Littlehampton

|                                  |                                |
|----------------------------------|--------------------------------|
| Project<br><b>TLA/VIV/CVY-R1</b> | Sheet<br><b>Sheet 16 of 58</b> |
| Date<br><b>08/04/2022</b>        | <b>Rev 0.0</b>                 |
| Scale<br><b>DNS</b>              |                                |

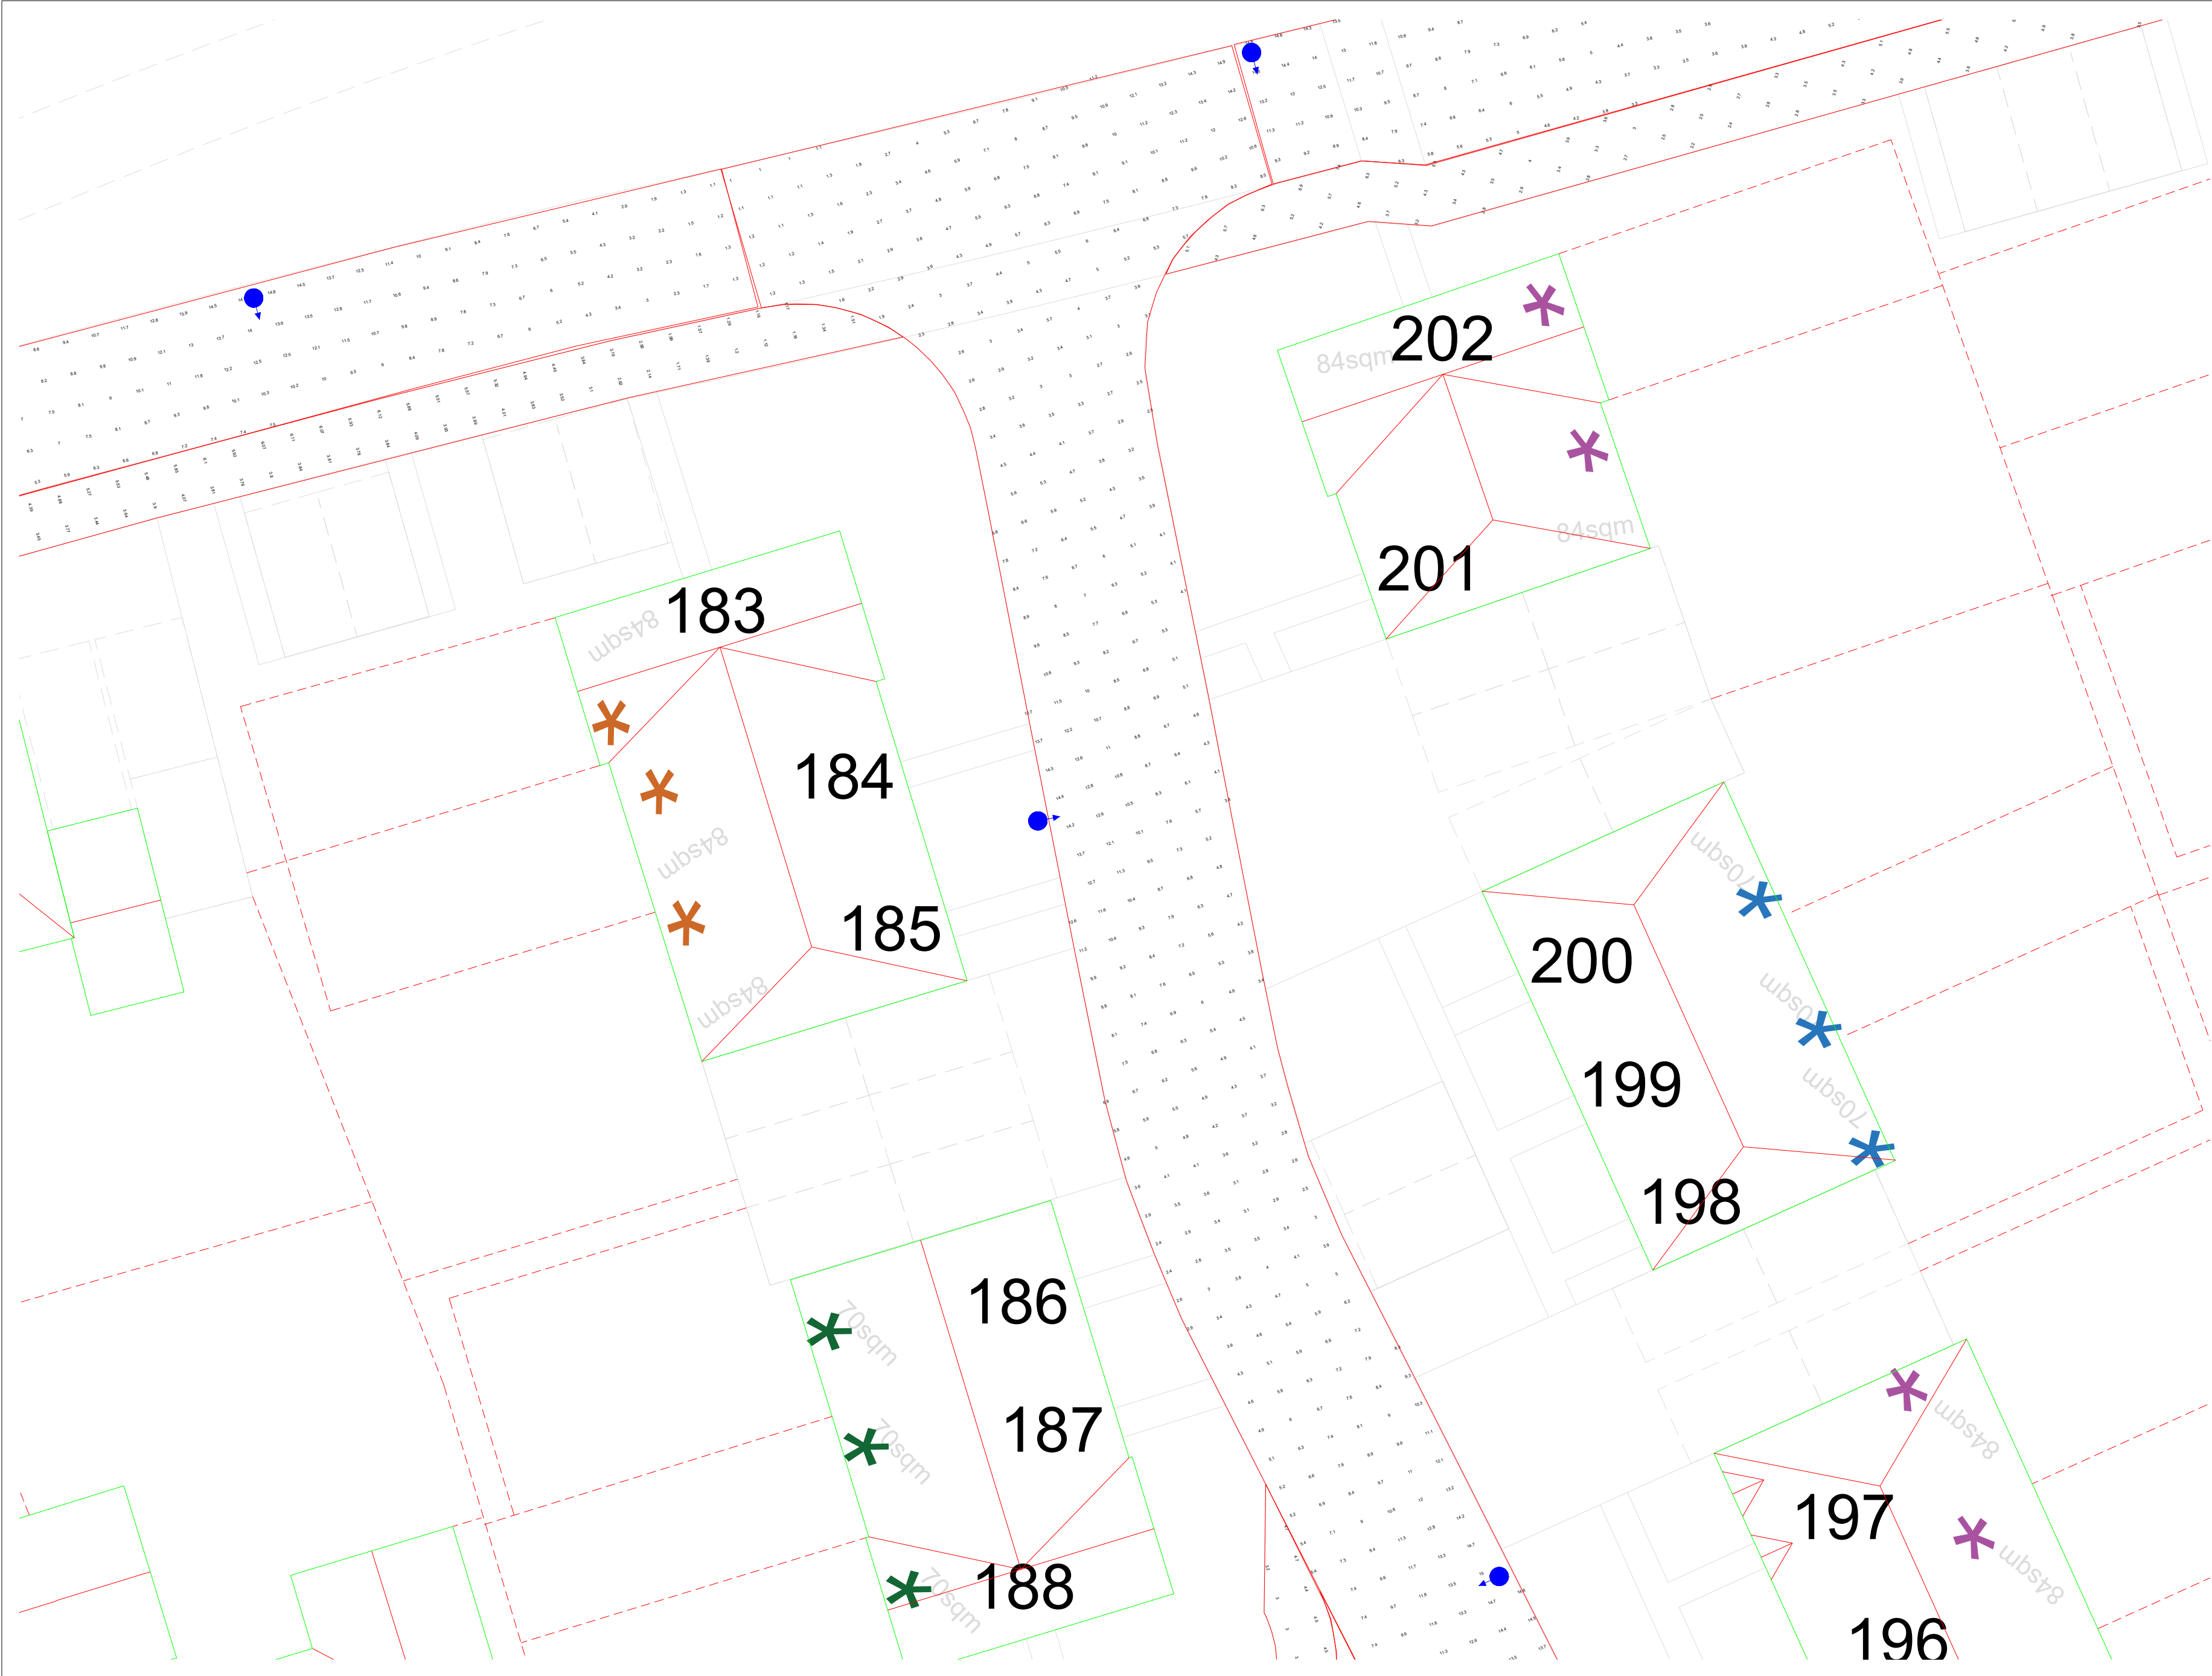

General Notes

Notes

20W

12W

|     |                |      |
|-----|----------------|------|
|     |                |      |
|     |                |      |
| No. | Revision/Issue | Date |

Firm Name and Address


Lumen Designers Ltd  
Lumen House  
1358 Stratford Road  
Hall Green  
Birmingham  
B28 9EH

M: 0121 663 6080  
E: info@thelumenarchitect.com

Project Name and Address

Vivid Solar Street Lighting Ltd  
Climping R1 - Littlehampton

|                            |                         |
|----------------------------|-------------------------|
| Project:<br>TLA/VIV/CVY-R1 | Sheet<br>Sheet 17 of 58 |
| Date<br>08/04/2022         | Rev 0.0                 |
| Scale<br>DNS               |                         |

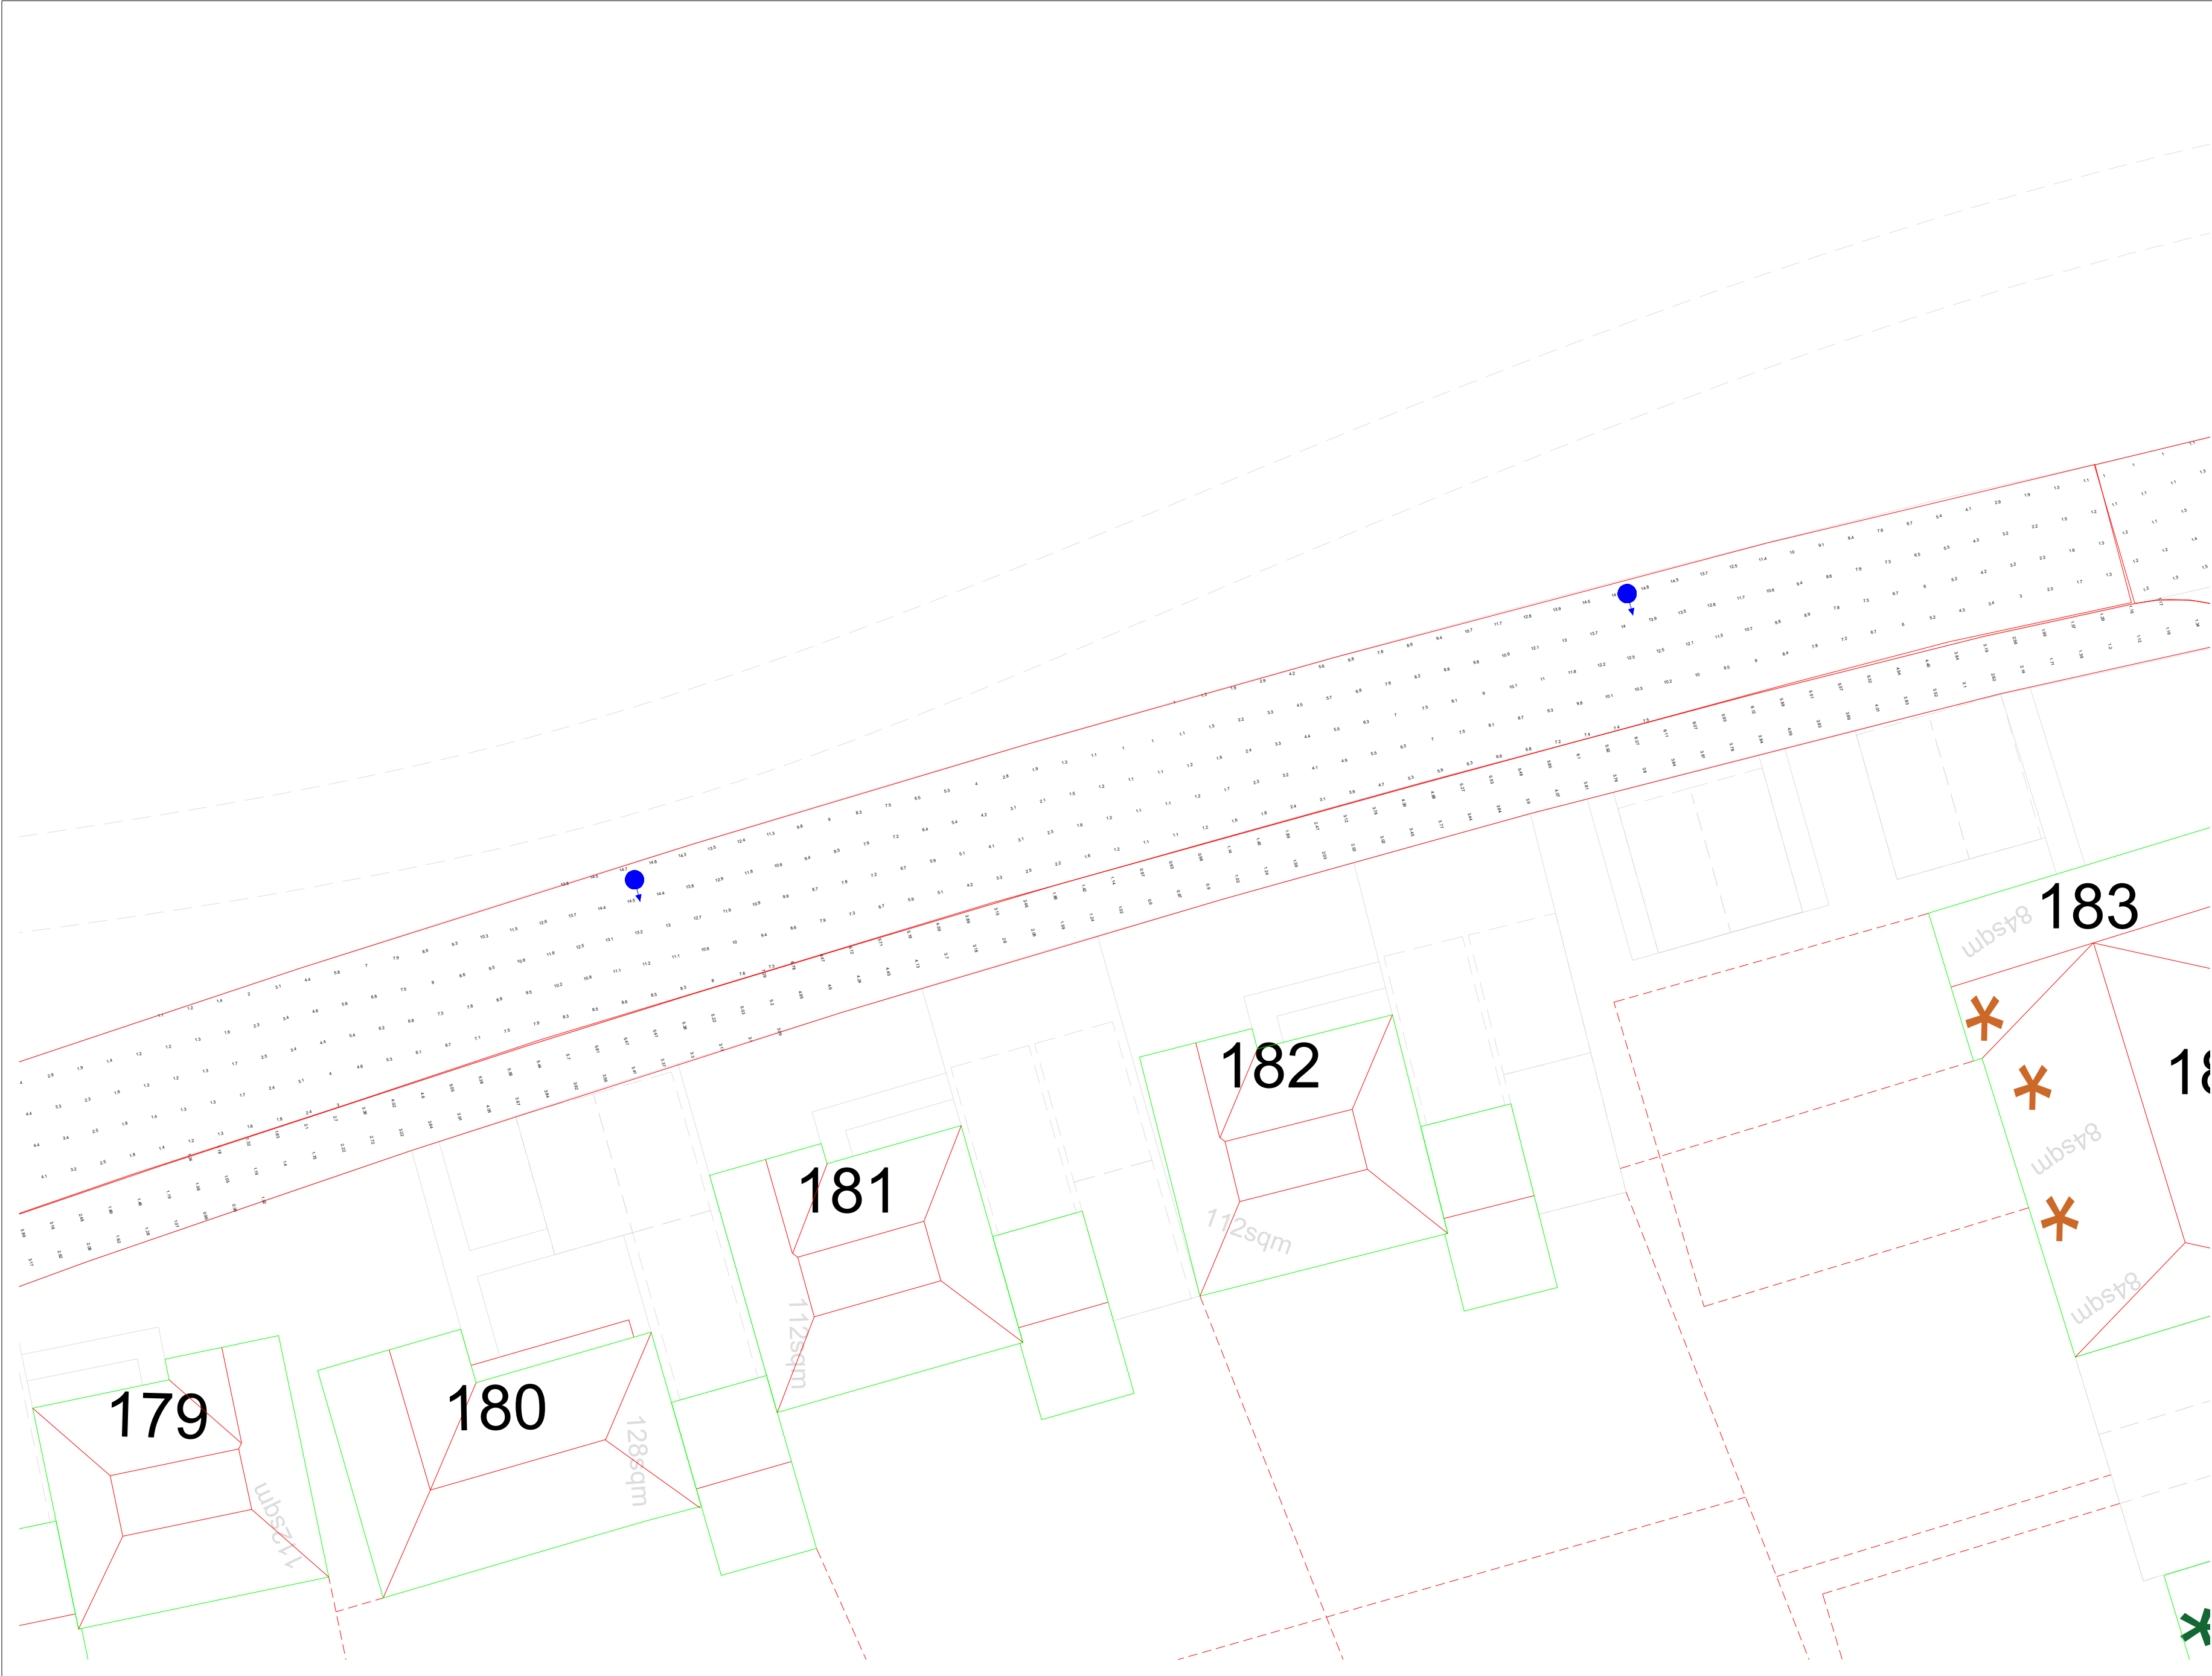

General Notes

Notes

20W

12W

|     |                |      |
|-----|----------------|------|
|     |                |      |
|     |                |      |
| No. | Revision/Issue | Date |

Firm Name and Address


Lumen Designers Ltd  
Lumen House  
1358 Stratford Road  
Hall Green  
Birmingham  
B28 9EH

M: 0121 663 6080  
E: info@thelumenarchitect.com

Project Name and Address

Vivid Solar Street Lighting Ltd  
Climping R1 - Littlehampton

|                            |                         |
|----------------------------|-------------------------|
| Project:<br>TLA/VIV/CVY-R1 | Sheet<br>Sheet 18 of 58 |
| Date<br>08/04/2022         | Rev 0.0                 |
| Scale<br>DNS               |                         |

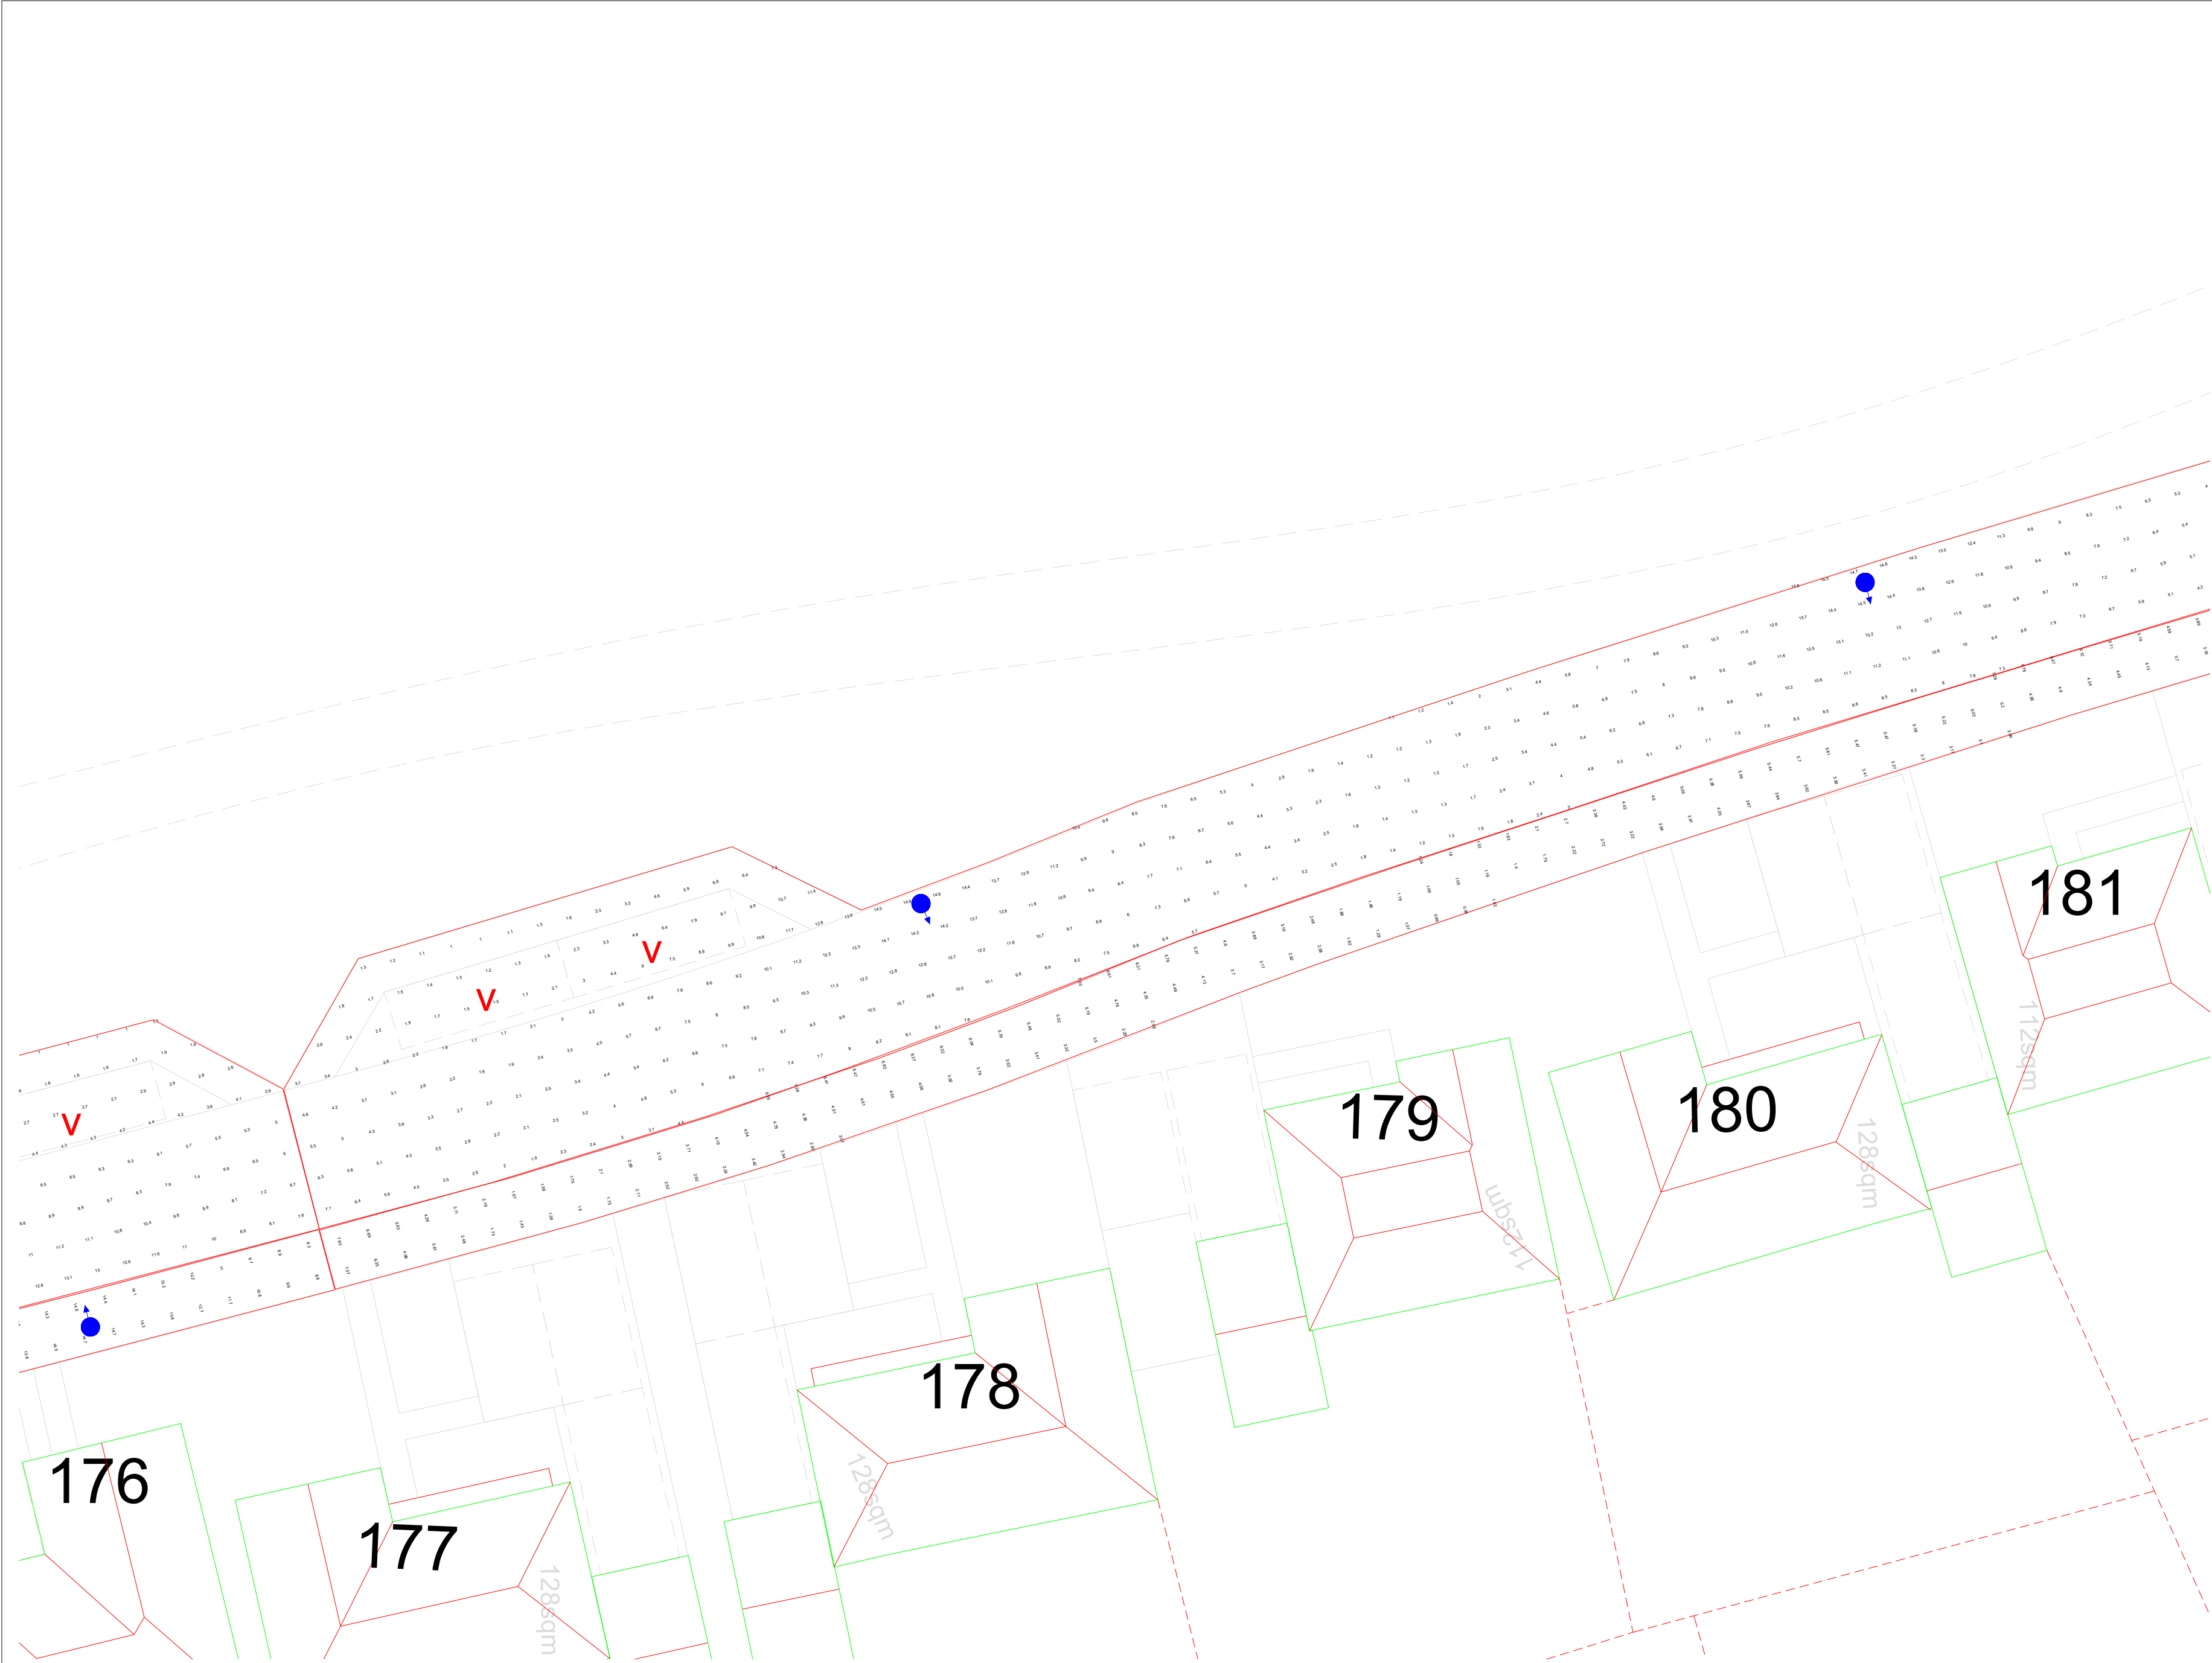

General Notes

Notes

20W

12W

|     |                |      |
|-----|----------------|------|
|     |                |      |
|     |                |      |
| No. | Revision/Issue | Date |

Firm Name and Address

Lumen Designers Ltd

Lumen House

1358 Stratford Road

Hall Green

Birmingham

B28 9EH

M: 0121 663 6080


E: info@thelumenarchitect.com

Project Name and Address

Vivid Solar Street Lighting Ltd

Climping R1 - Littlehampton

|                |                |
|----------------|----------------|
| Project        | Sheet          |
| TLA/VIV/CVY-R1 | Sheet 19 of 58 |
| Date           | Rev 0.0        |
| 08/04/2022     |                |
| Scale          |                |
| DNS            |                |

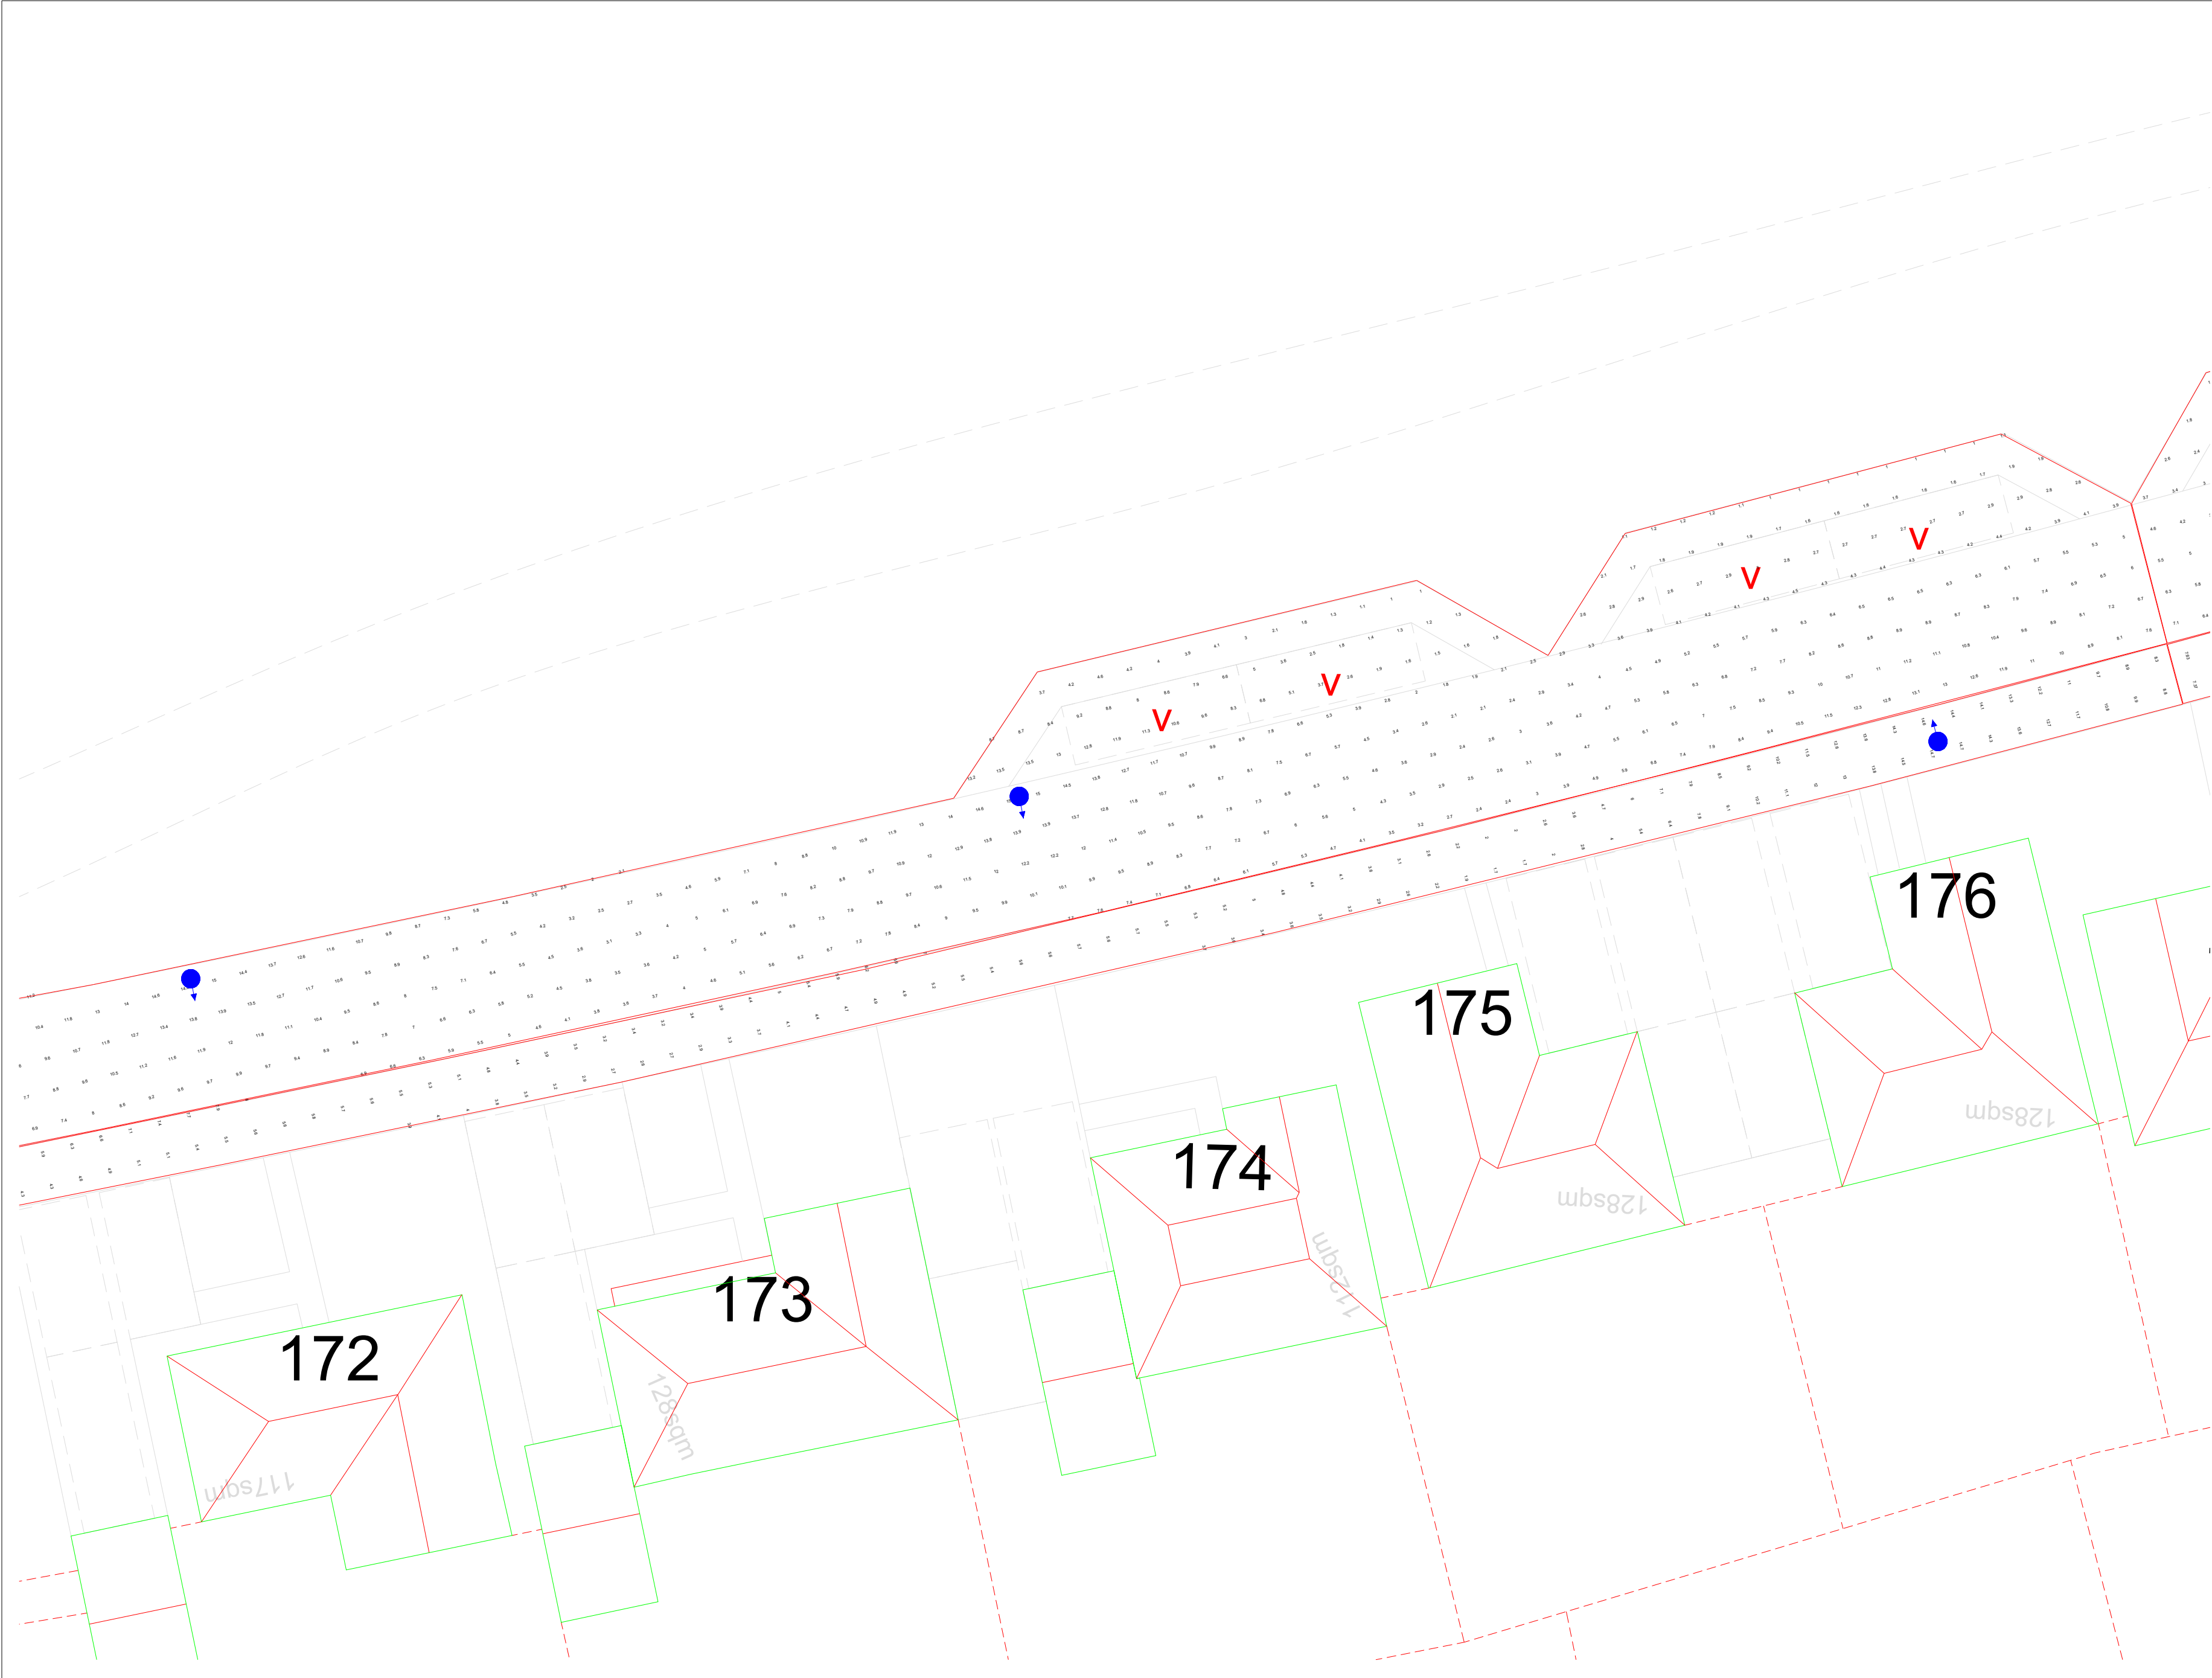

General Notes

Notes

20W

12W

|     |                |      |
|-----|----------------|------|
|     |                |      |
| No. | Revision/Issue | Date |

Firm Name and Address


Lumen Designers Ltd  
Lumen House  
1358 Stratford Road  
Hall Green  
Birmingham  
B28 9EH

M: 0121 663 6080  
E: info@thelumenarchitect.com

Project Name and Address

Vivid Solar Street Lighting Ltd  
Climping R1 - Littlehampton

|                            |                         |
|----------------------------|-------------------------|
| Project:<br>TLA/VIV/CVY-R1 | Sheet<br>Sheet 20 of 58 |
| Date<br>08/04/2022         | Rev 0.0                 |
| Scale<br>DNS               |                         |

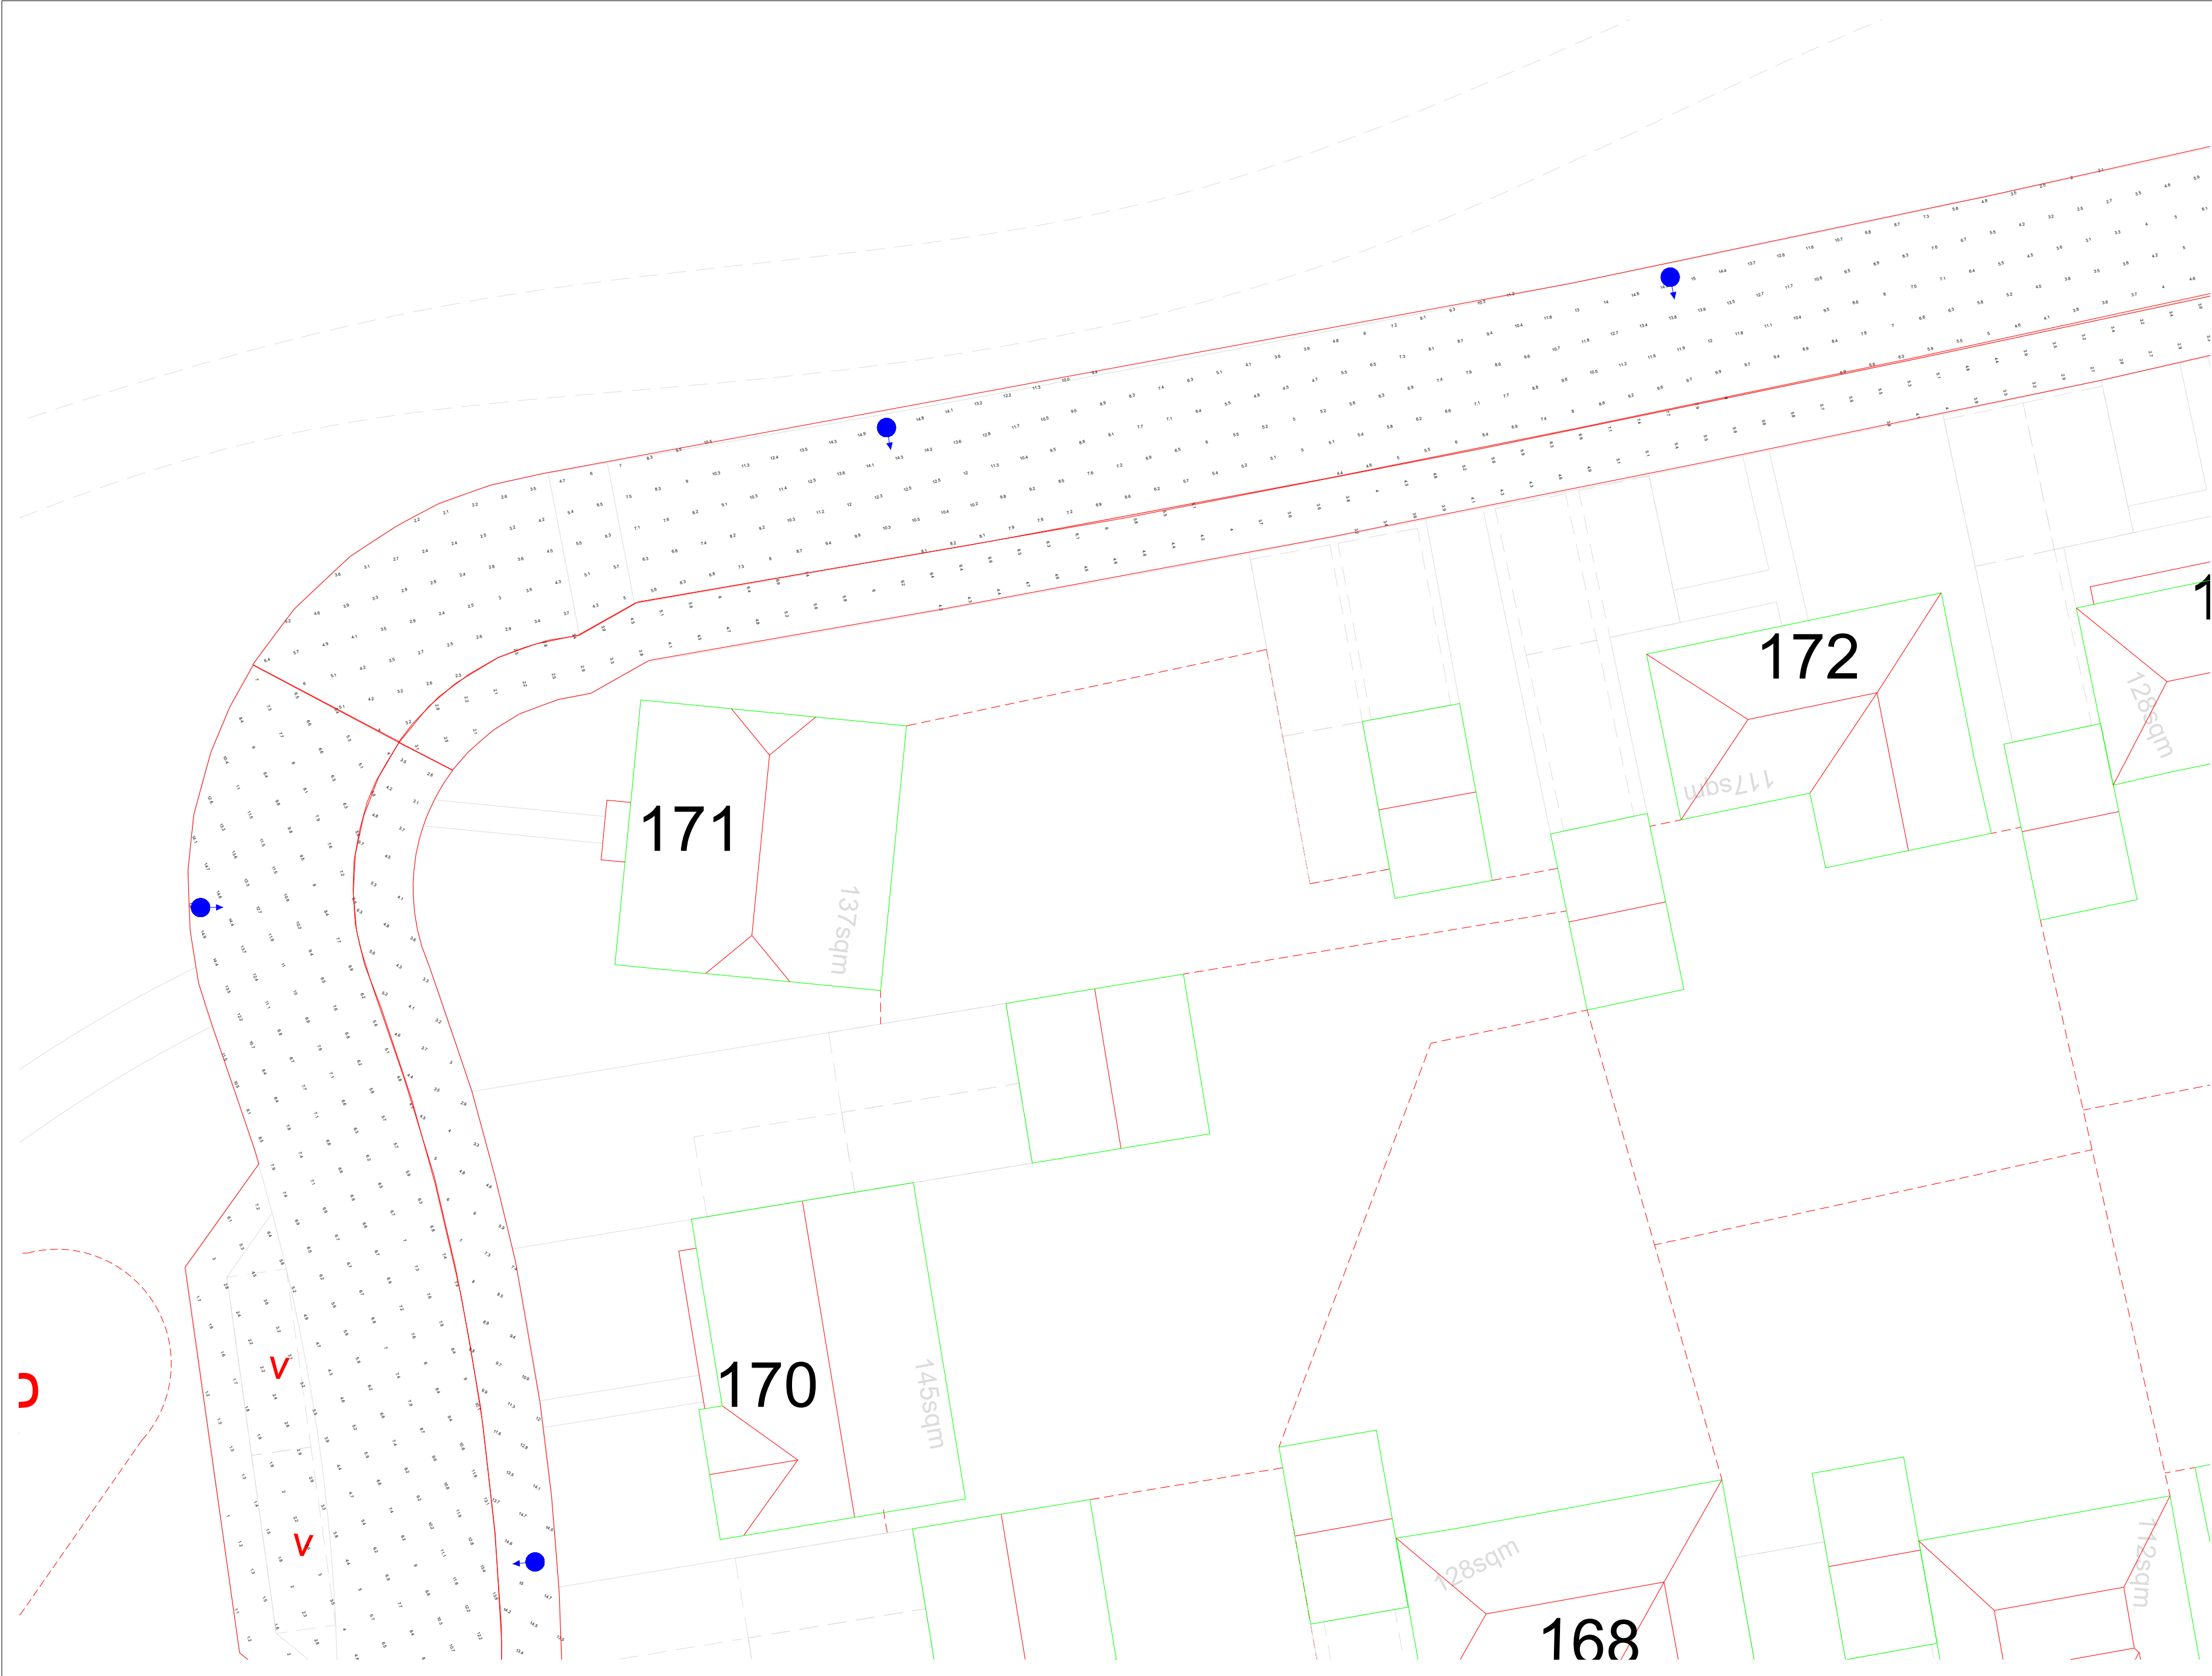

General Notes

Notes

20W

12W

|     |                |      |
|-----|----------------|------|
|     |                |      |
|     |                |      |
| No. | Revision/Issue | Date |

Firm Name and Address


Lumen Designers Ltd  
Lumen House  
1358 Stratford Road  
Hall Green  
Birmingham  
B28 9EH

M: 0121 663 6080  
E: info@thelumenarchitect.com

Project Name and Address

Vivid Solar Street Lighting Ltd  
Climping R1 - Littlehampton

|                            |                         |
|----------------------------|-------------------------|
| Project:<br>TLA/VIV/CVY-R1 | Sheet<br>Sheet 21 of 58 |
| Date<br>08/04/2022         | Rev 0.0                 |
| Scale<br>DNS               |                         |

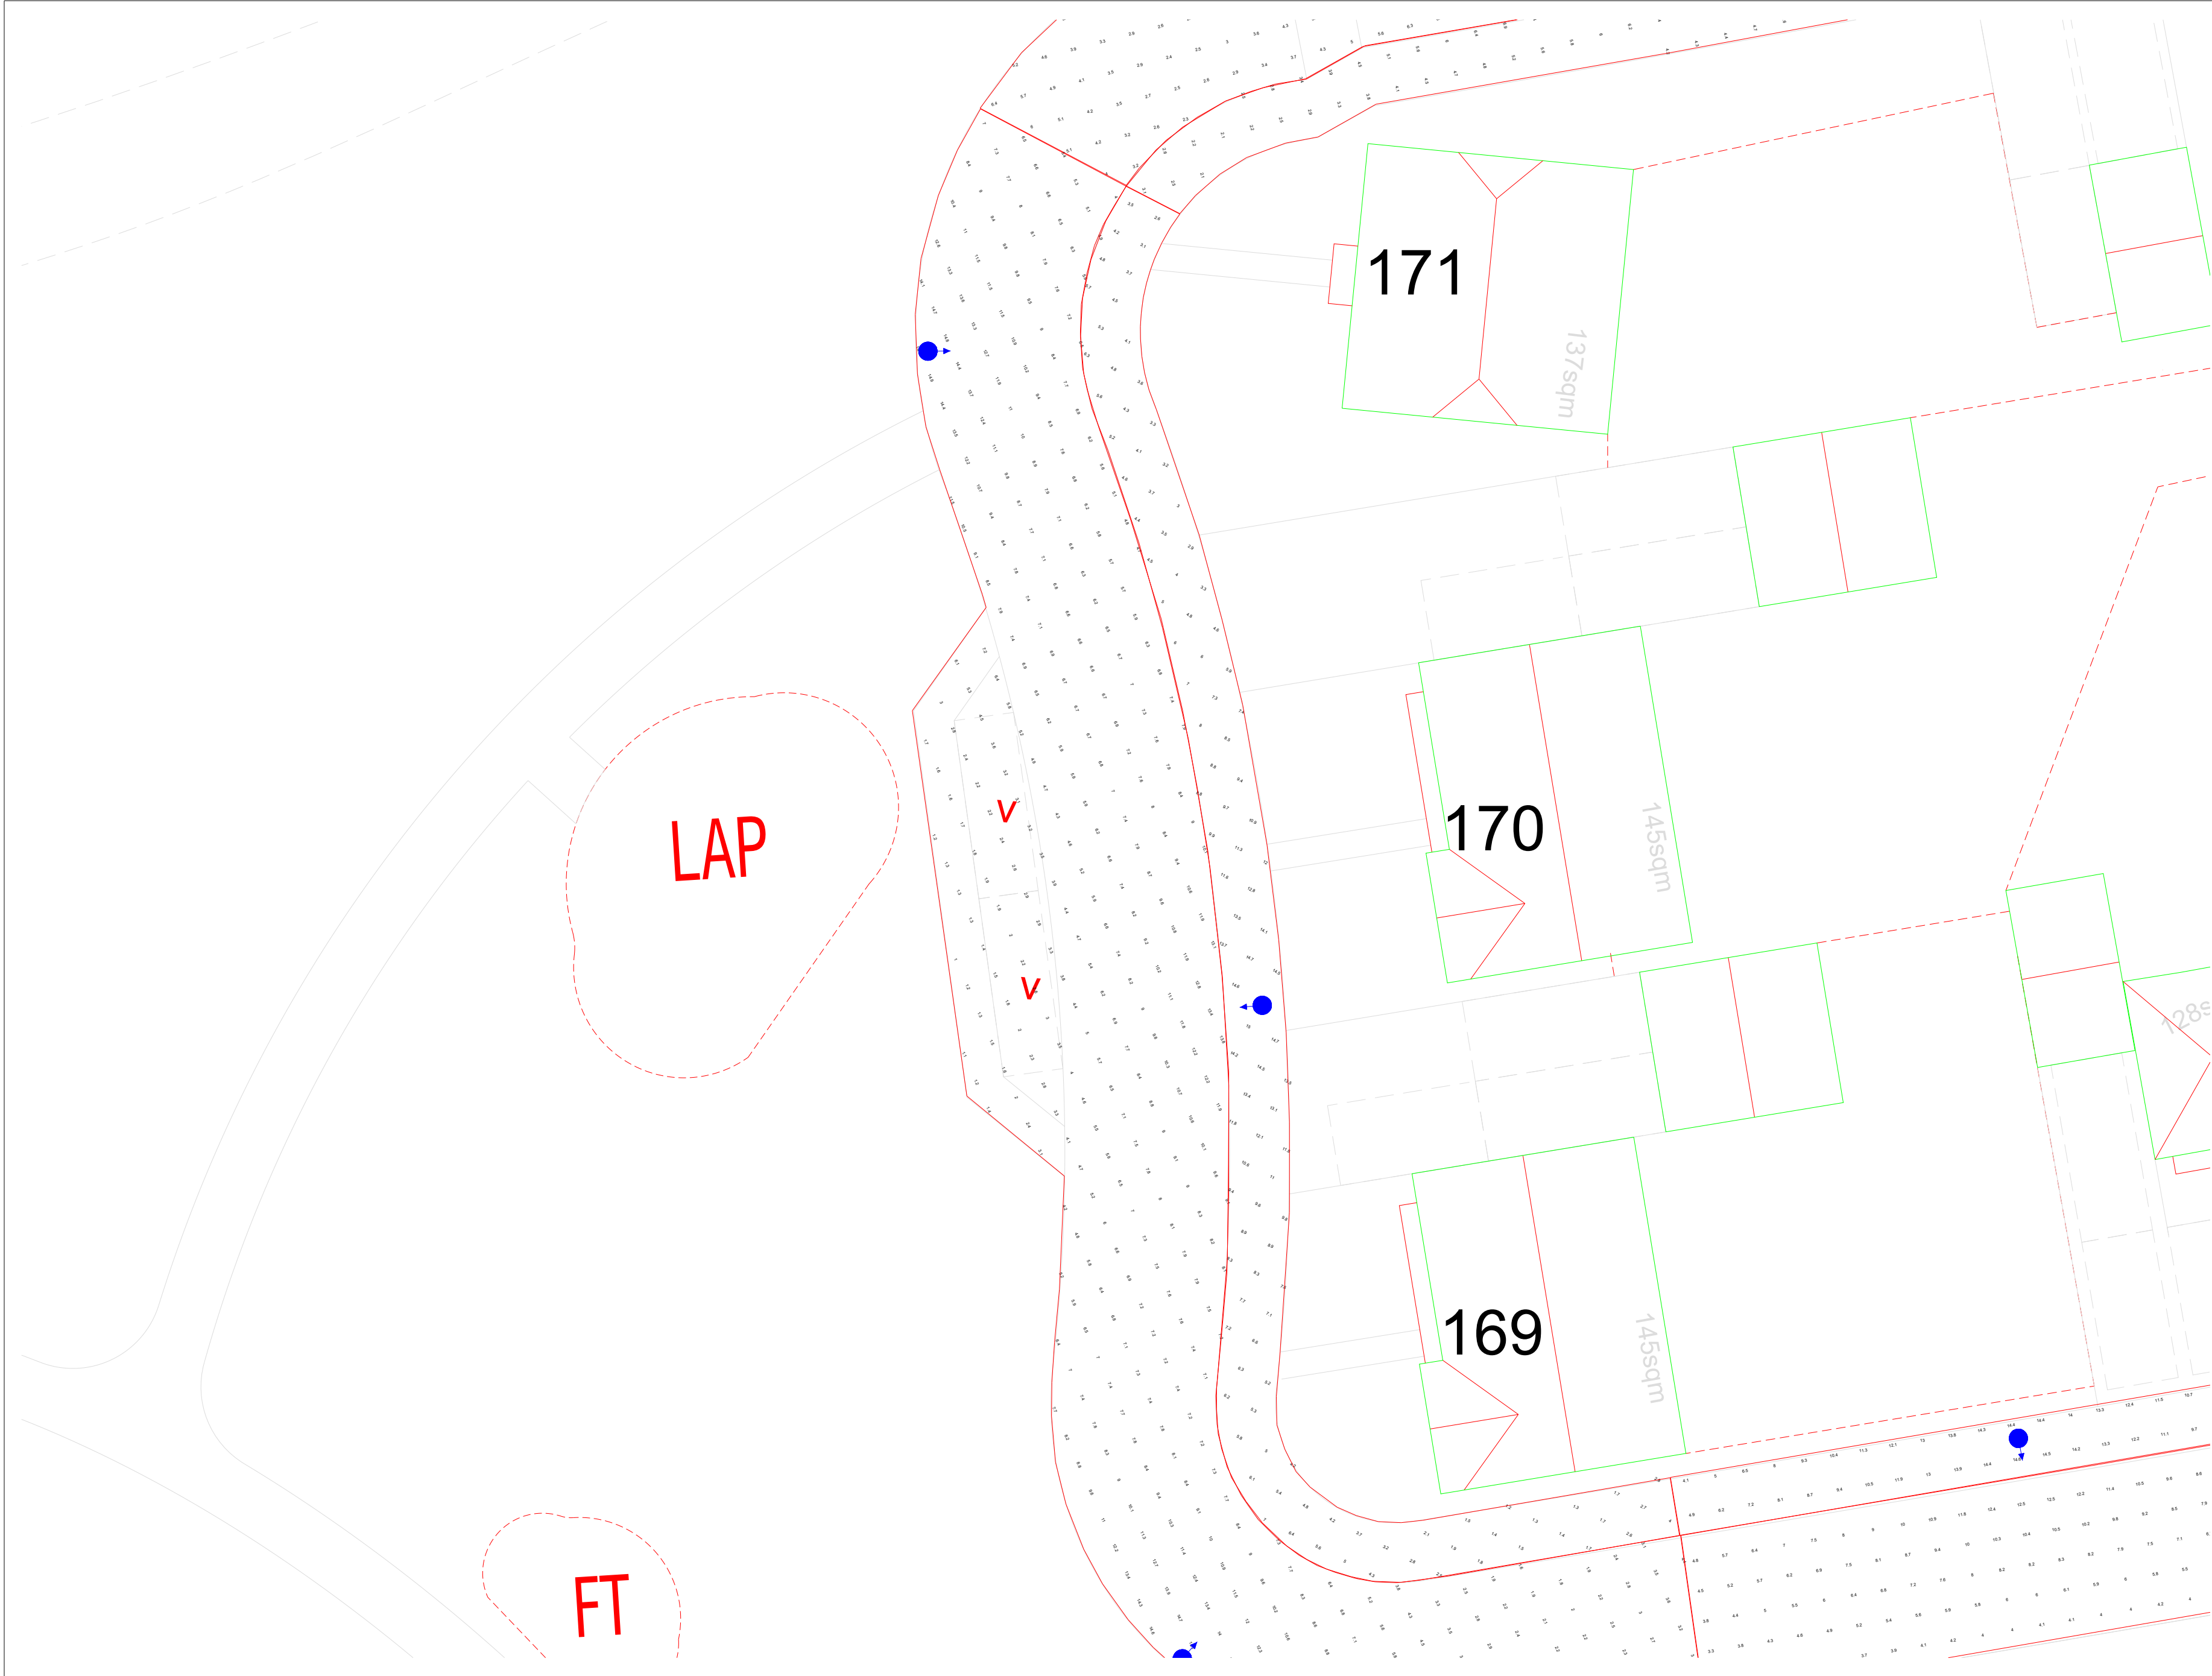

General Notes

Notes

20W

12W

|     |                |      |
|-----|----------------|------|
|     |                |      |
|     |                |      |
| No. | Revision/Issue | Date |

Firm Name and Address


Lumen Designers Ltd  
Lumen House  
1358 Stratford Road  
Hall Green  
Birmingham  
B28 9EH

M: 0121 663 6080  
E: info@thelumenarchitect.com

Project Name and Address

Vivid Solar Street Lighting Ltd  
Climping R1 - Littlehampton

|                            |                         |
|----------------------------|-------------------------|
| Project:<br>TLA/VIV/CVY-R1 | Sheet<br>Sheet 22 of 58 |
| Date<br>08/04/2022         | Rev 0.0                 |
| Scale<br>DNS               |                         |

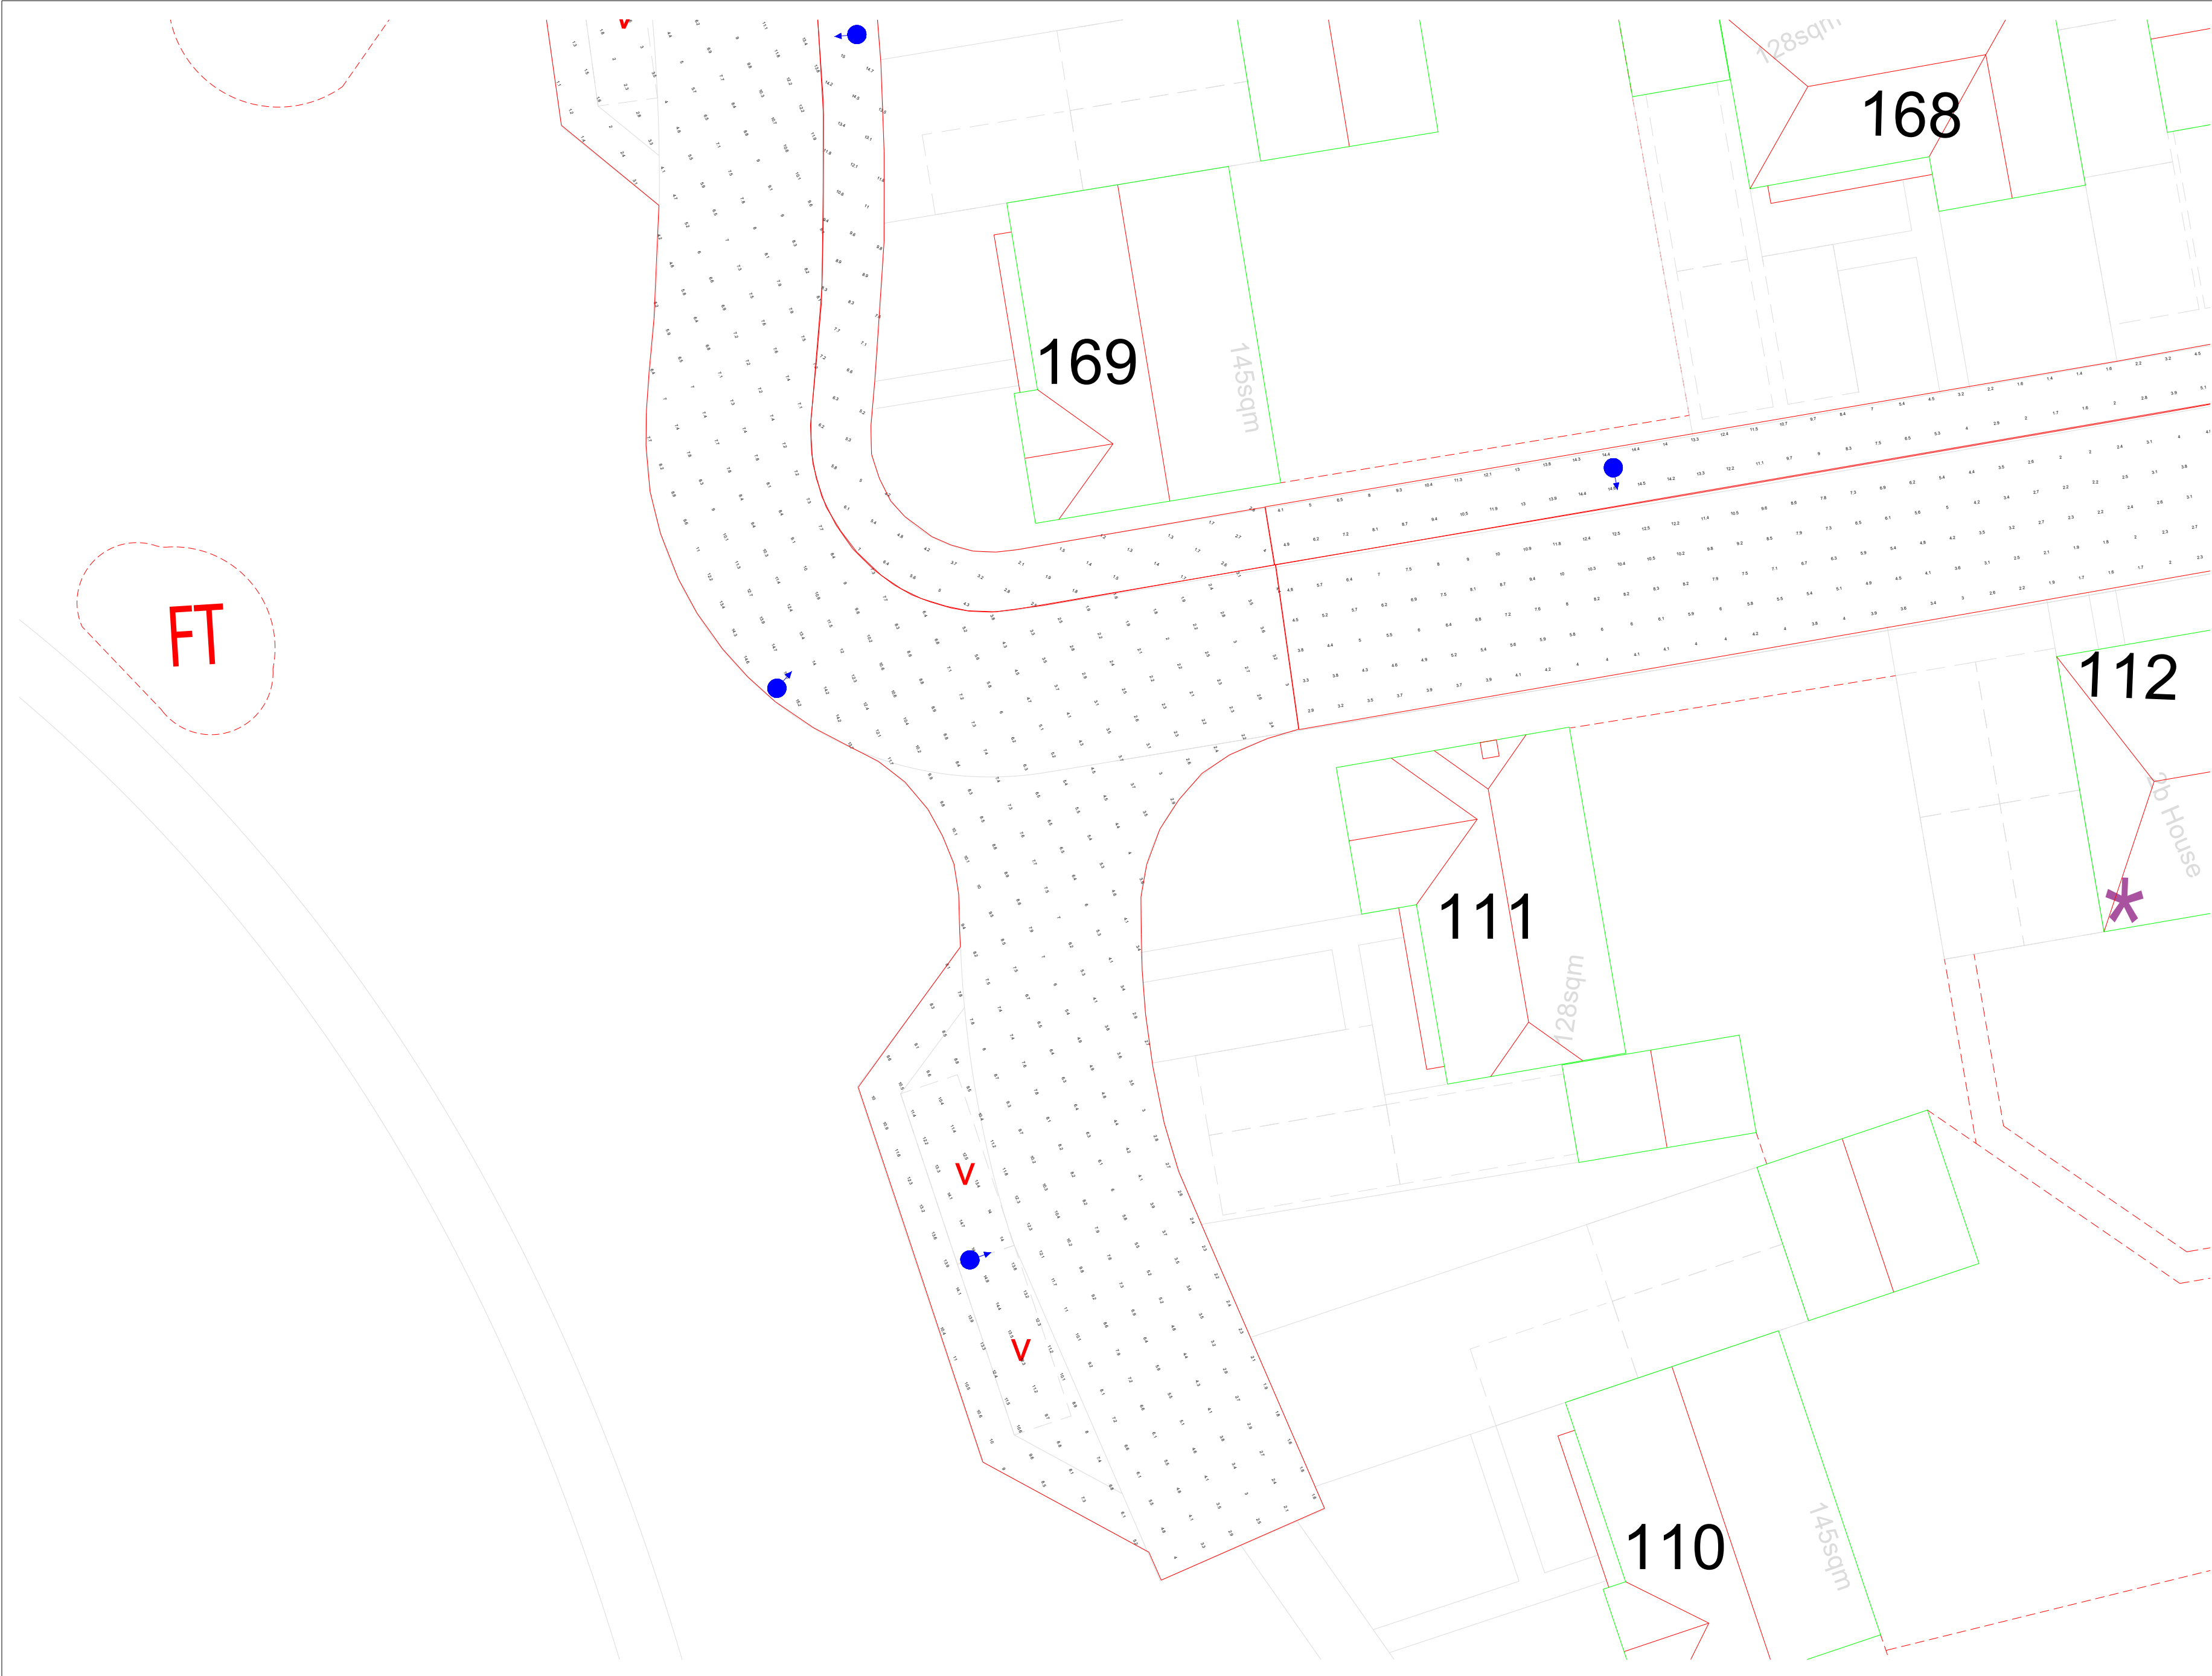

General Notes

Notes

20W

12W

|     |                |      |
|-----|----------------|------|
|     |                |      |
|     |                |      |
| No. | Revision/Issue | Date |

Firm Name and Address


Lumen Designers Ltd  
Lumen House  
1358 Stratford Road  
Hall Green  
Birmingham  
B28 9EH

M: 0121 663 6080  
E: info@thelumenarchitect.com

Project Name and Address


Vivid Solar Street Lighting Ltd  
  
Climping R1 - Littlehampton

|                            |                         |
|----------------------------|-------------------------|
| Project:<br>TLA/VIV/CVY-R1 | Sheet<br>Sheet 23 of 58 |
| Date<br>08/04/2022         | Rev 0.0                 |
| Scale<br>DNS               |                         |

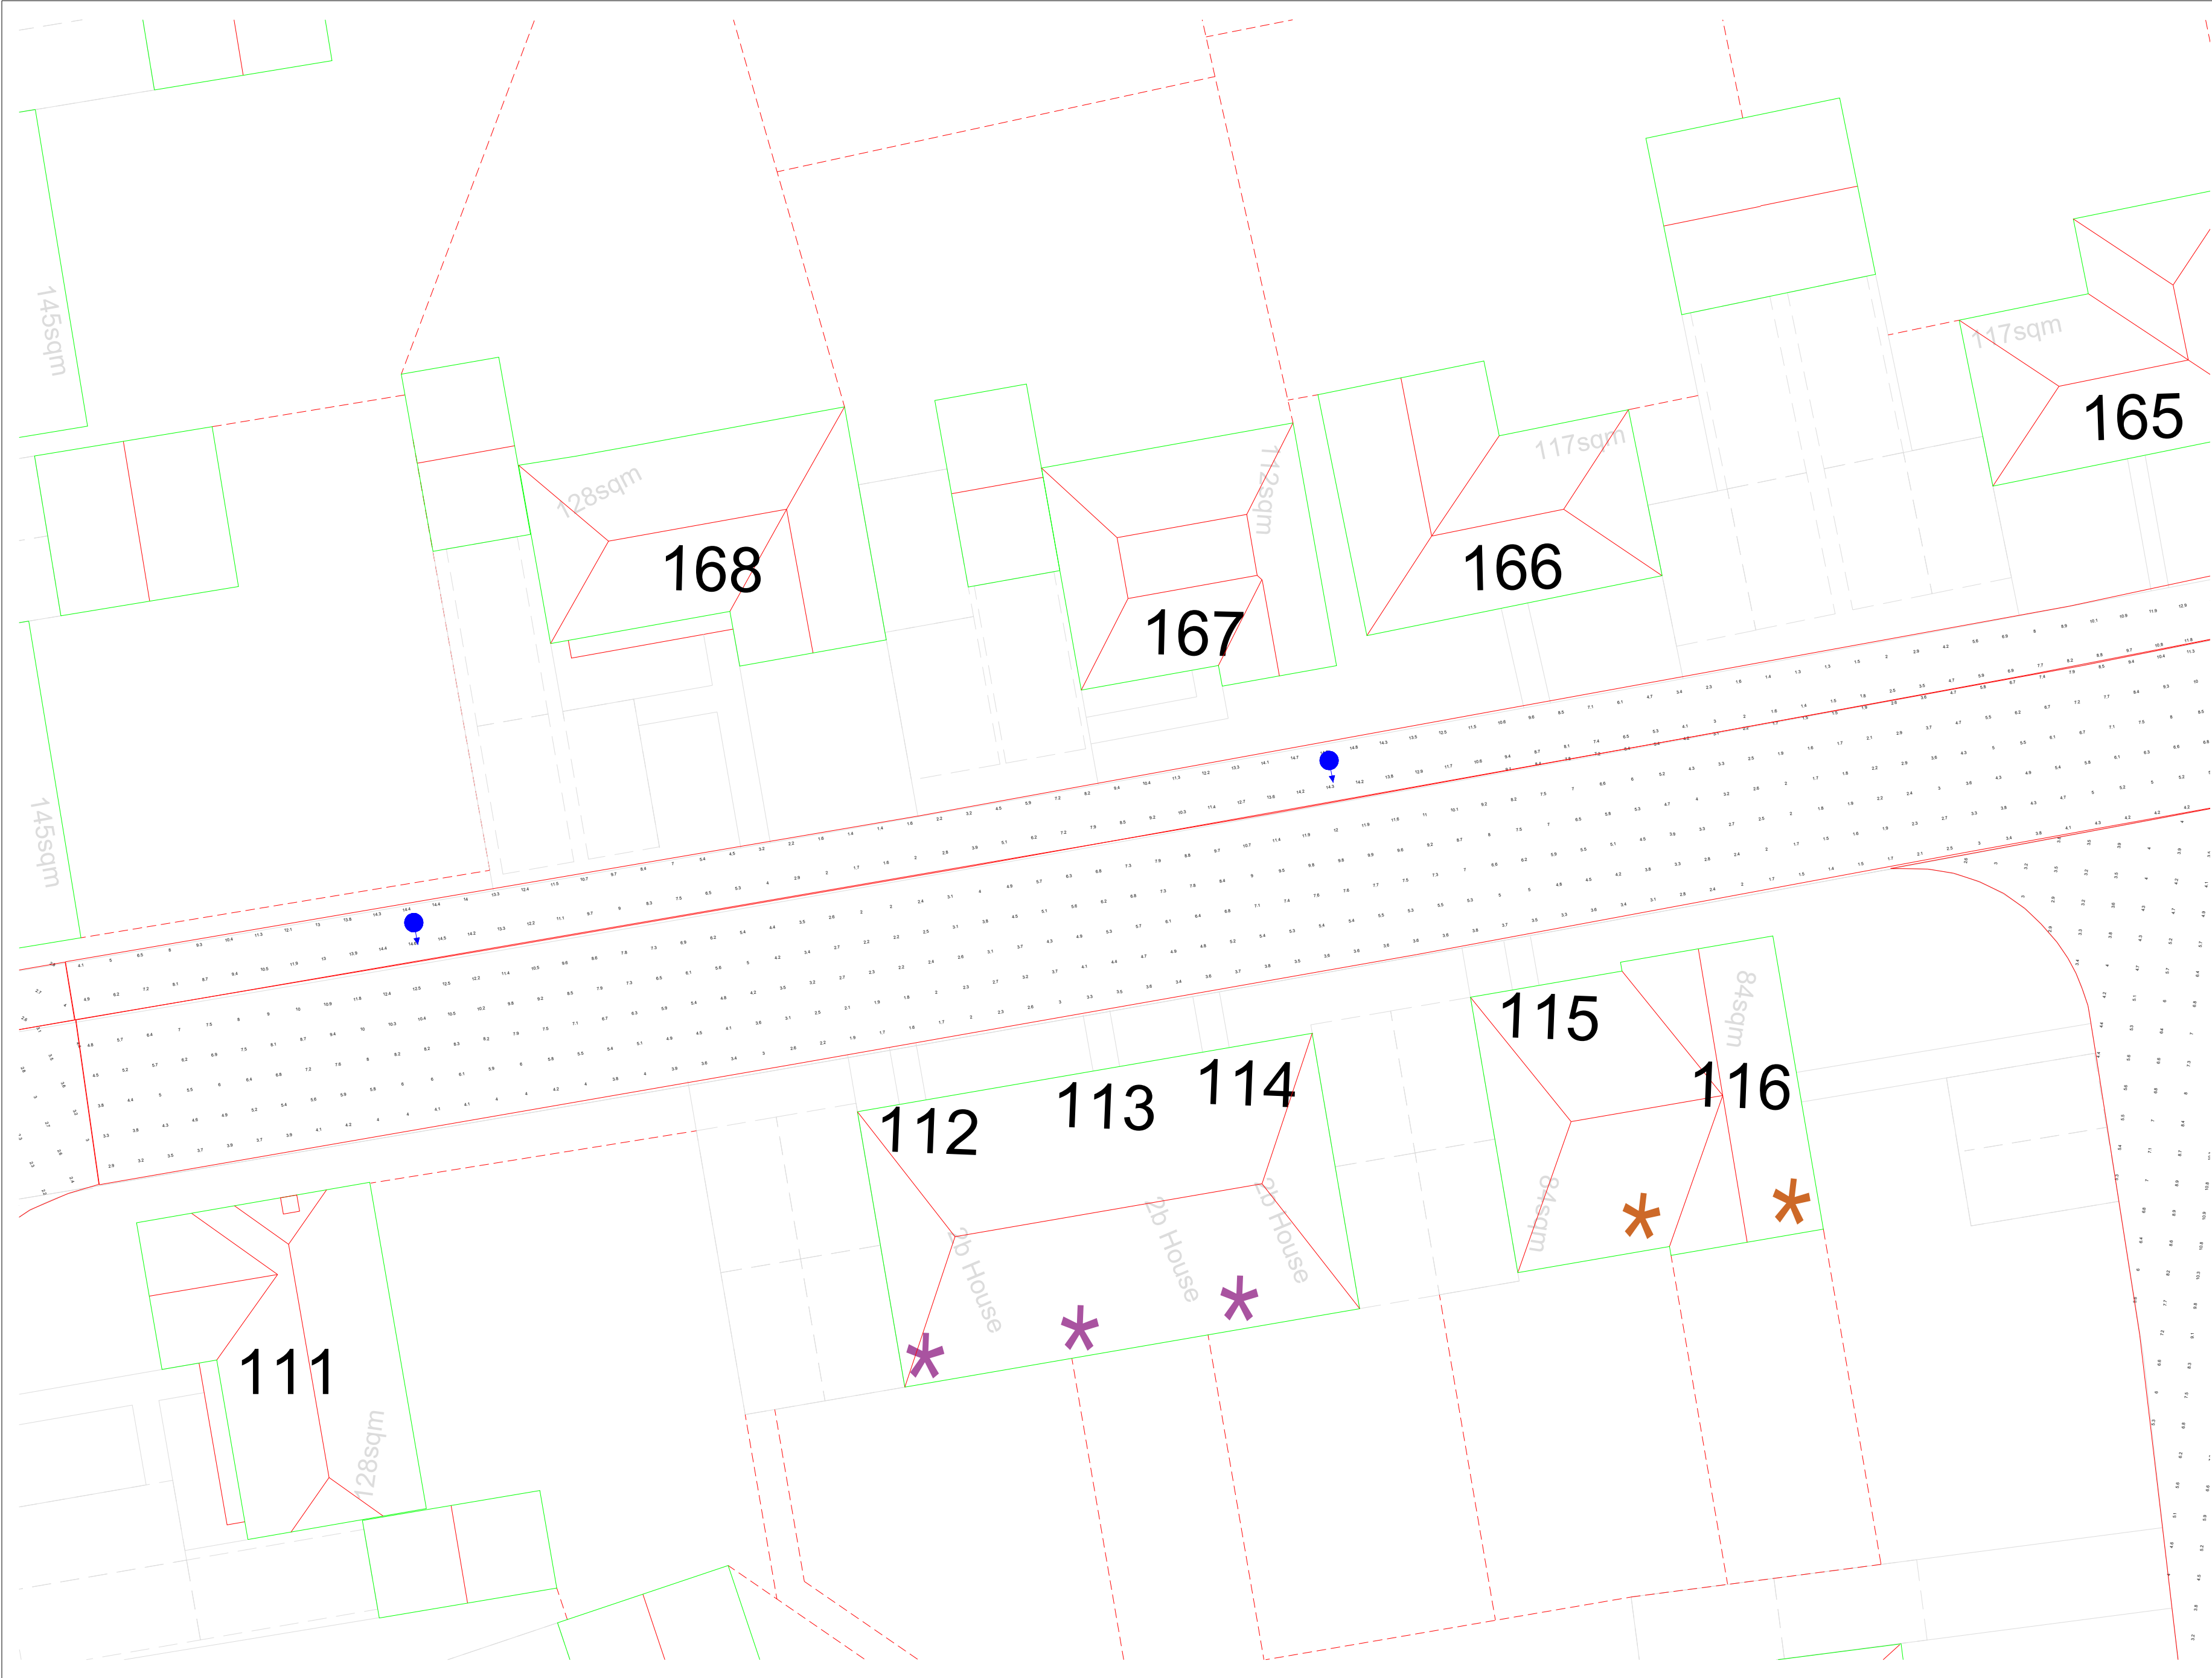

General Notes

Notes

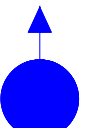20W

12W

|     |                |      |
|-----|----------------|------|
|     |                |      |
|     |                |      |
| No. | Revision/Issue | Date |

Firm Name and Address


Lumen Designers Ltd  
Lumen House  
135B Stratford Road  
Hall Green  
Birmingham  
B28 9EH

M: 0121 663 6080  
E: info@thelumenarchitect.com

Project Name and Address

Vivid Solar Street Lighting Ltd  
Climping R1 - Littlehampton

|                            |                         |
|----------------------------|-------------------------|
| Project:<br>TLA/VIV/CVY-R1 | Sheet<br>Sheet 24 of 58 |
| Date<br>08/04/2022         | Rev 0.0                 |
| Scale<br>DNS               |                         |

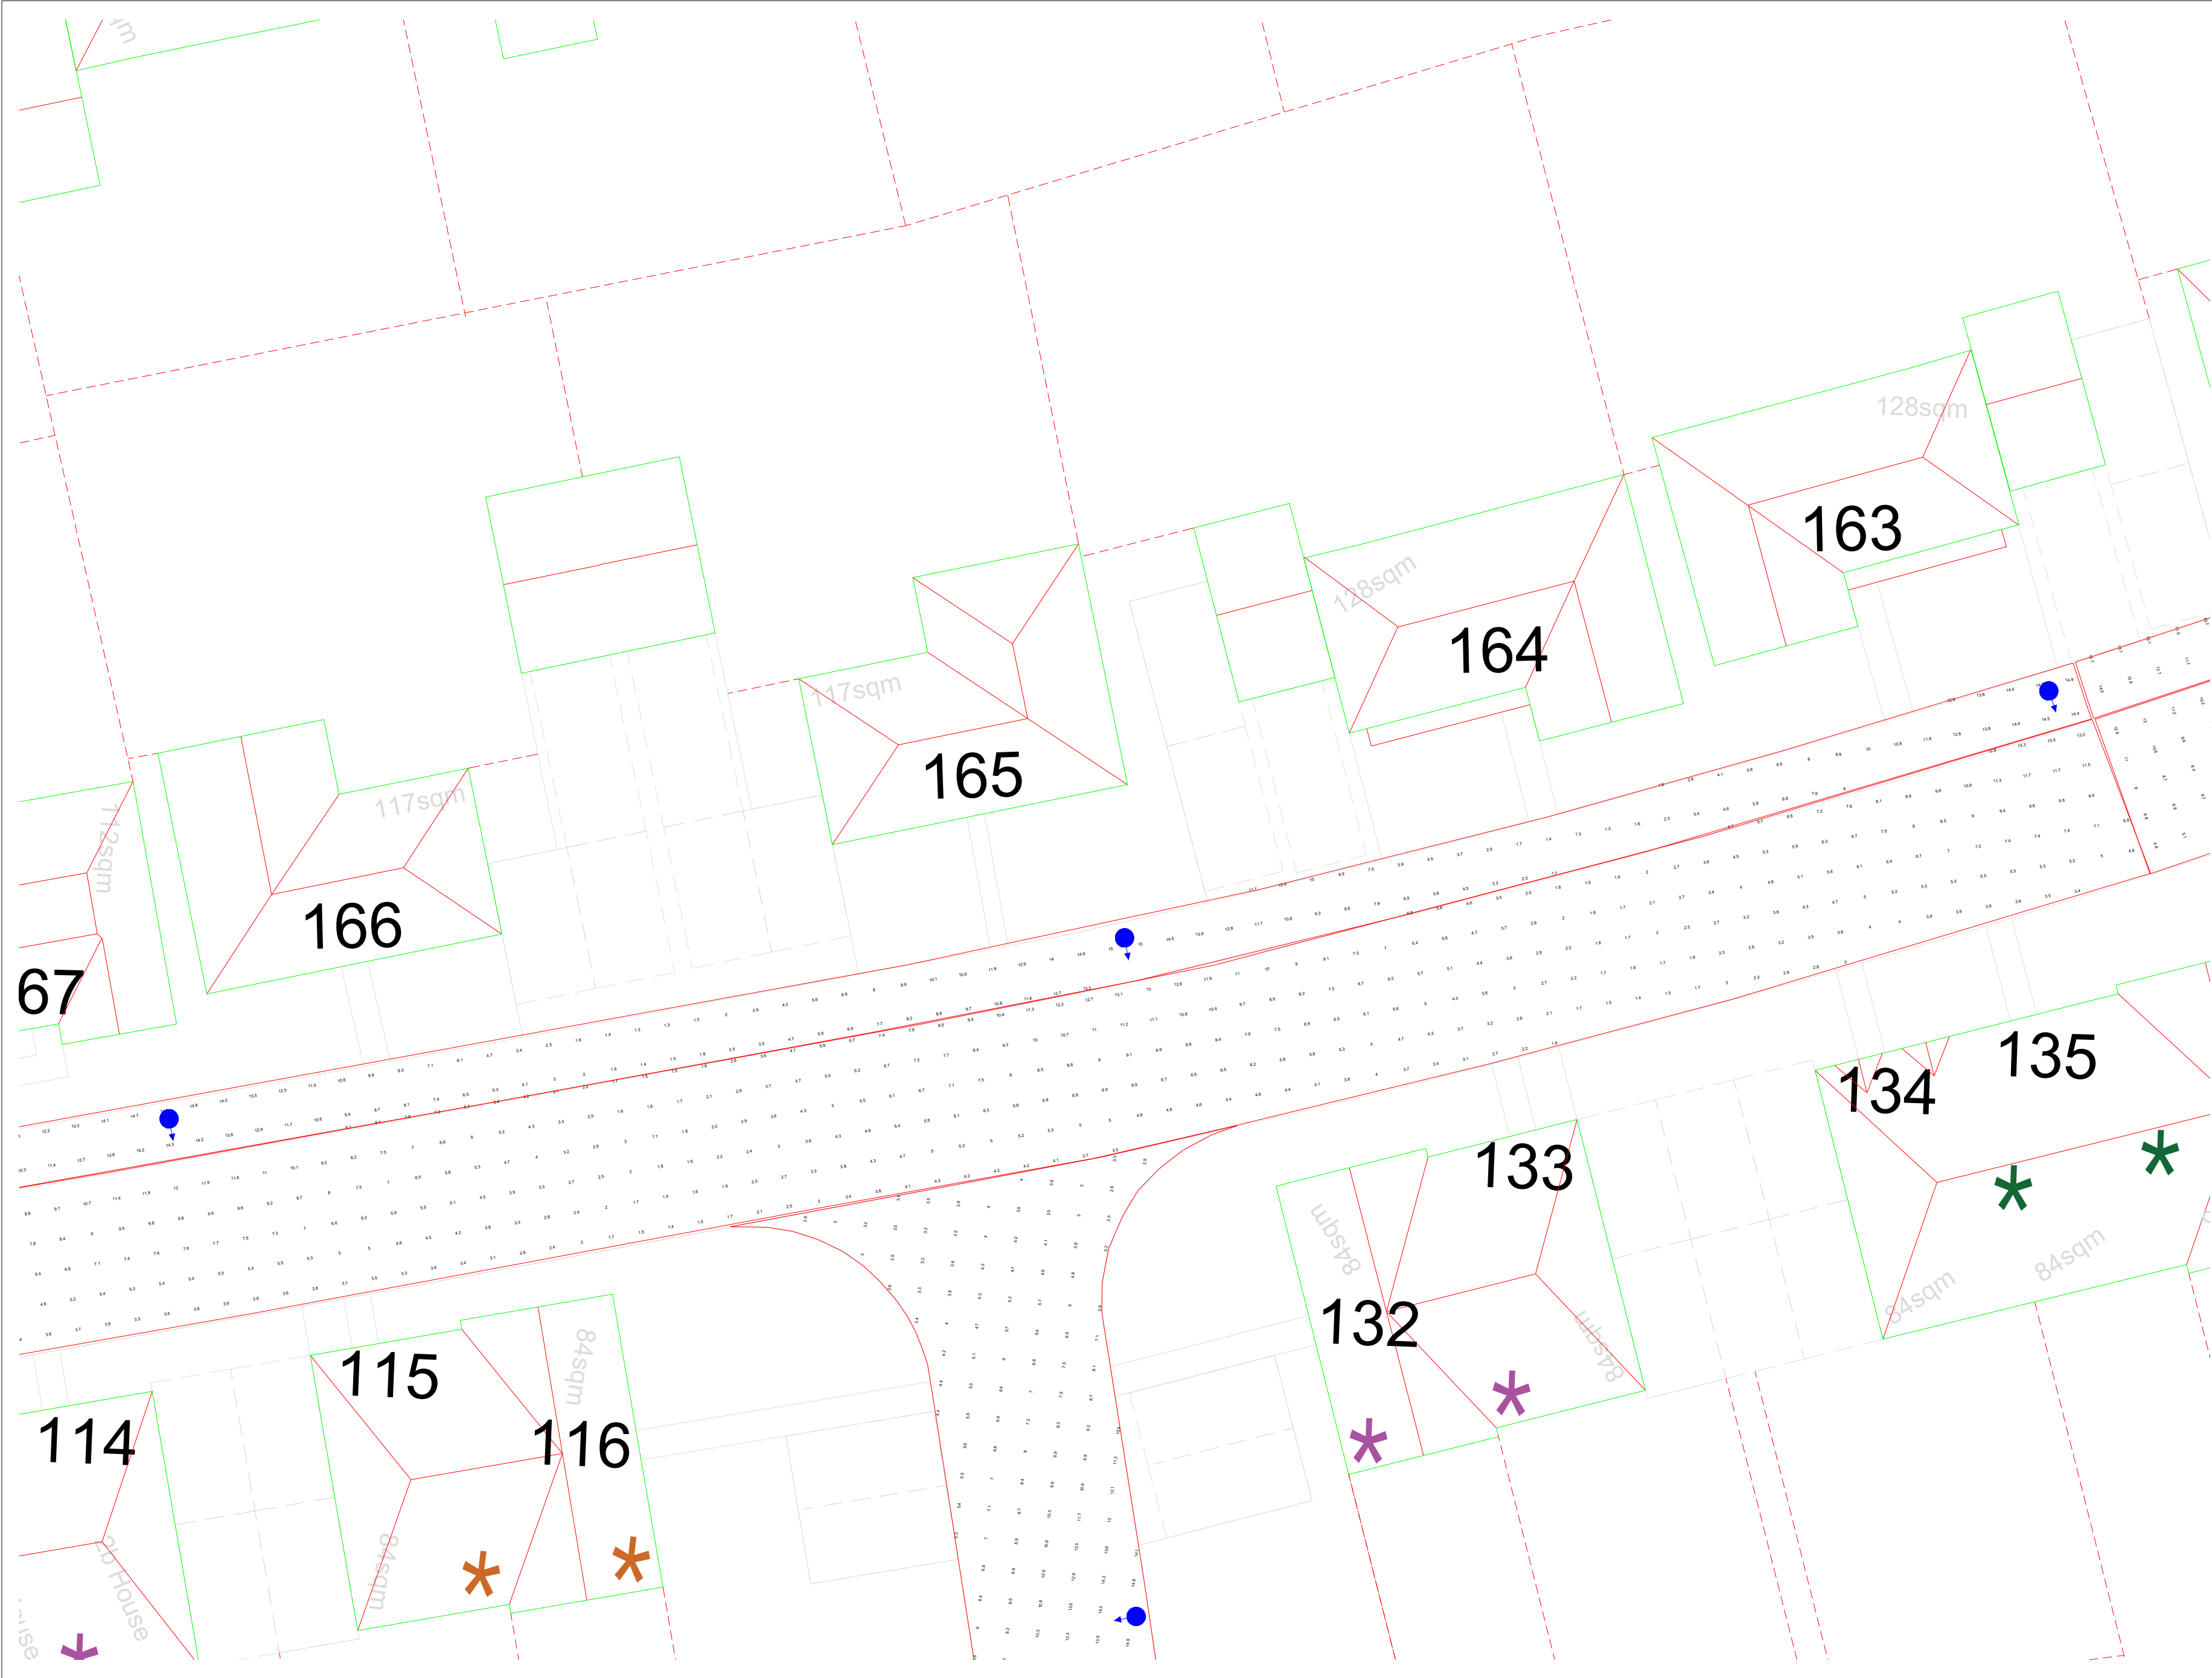

General Notes

Notes

20W

12W

|     |                |      |
|-----|----------------|------|
|     |                |      |
| No. | Revision/Issue | Date |

Firm Name and Address


Lumen Designers Ltd  
Lumen House  
135B Stratford Road  
Hall Green  
Birmingham  
B28 9EH

M: 0121 663 6080  
E: info@thelumenarchitect.com

Project Name and Address

Vivid Solar Street Lighting Ltd  
Climping R1 - Littlehampton

|                            |                         |
|----------------------------|-------------------------|
| Project:<br>TLA/VIV/CVY-R1 | Sheet<br>Sheet 25 of 58 |
| Date<br>08/04/2022         | Rev 0.0                 |
| Scale<br>DNS               |                         |

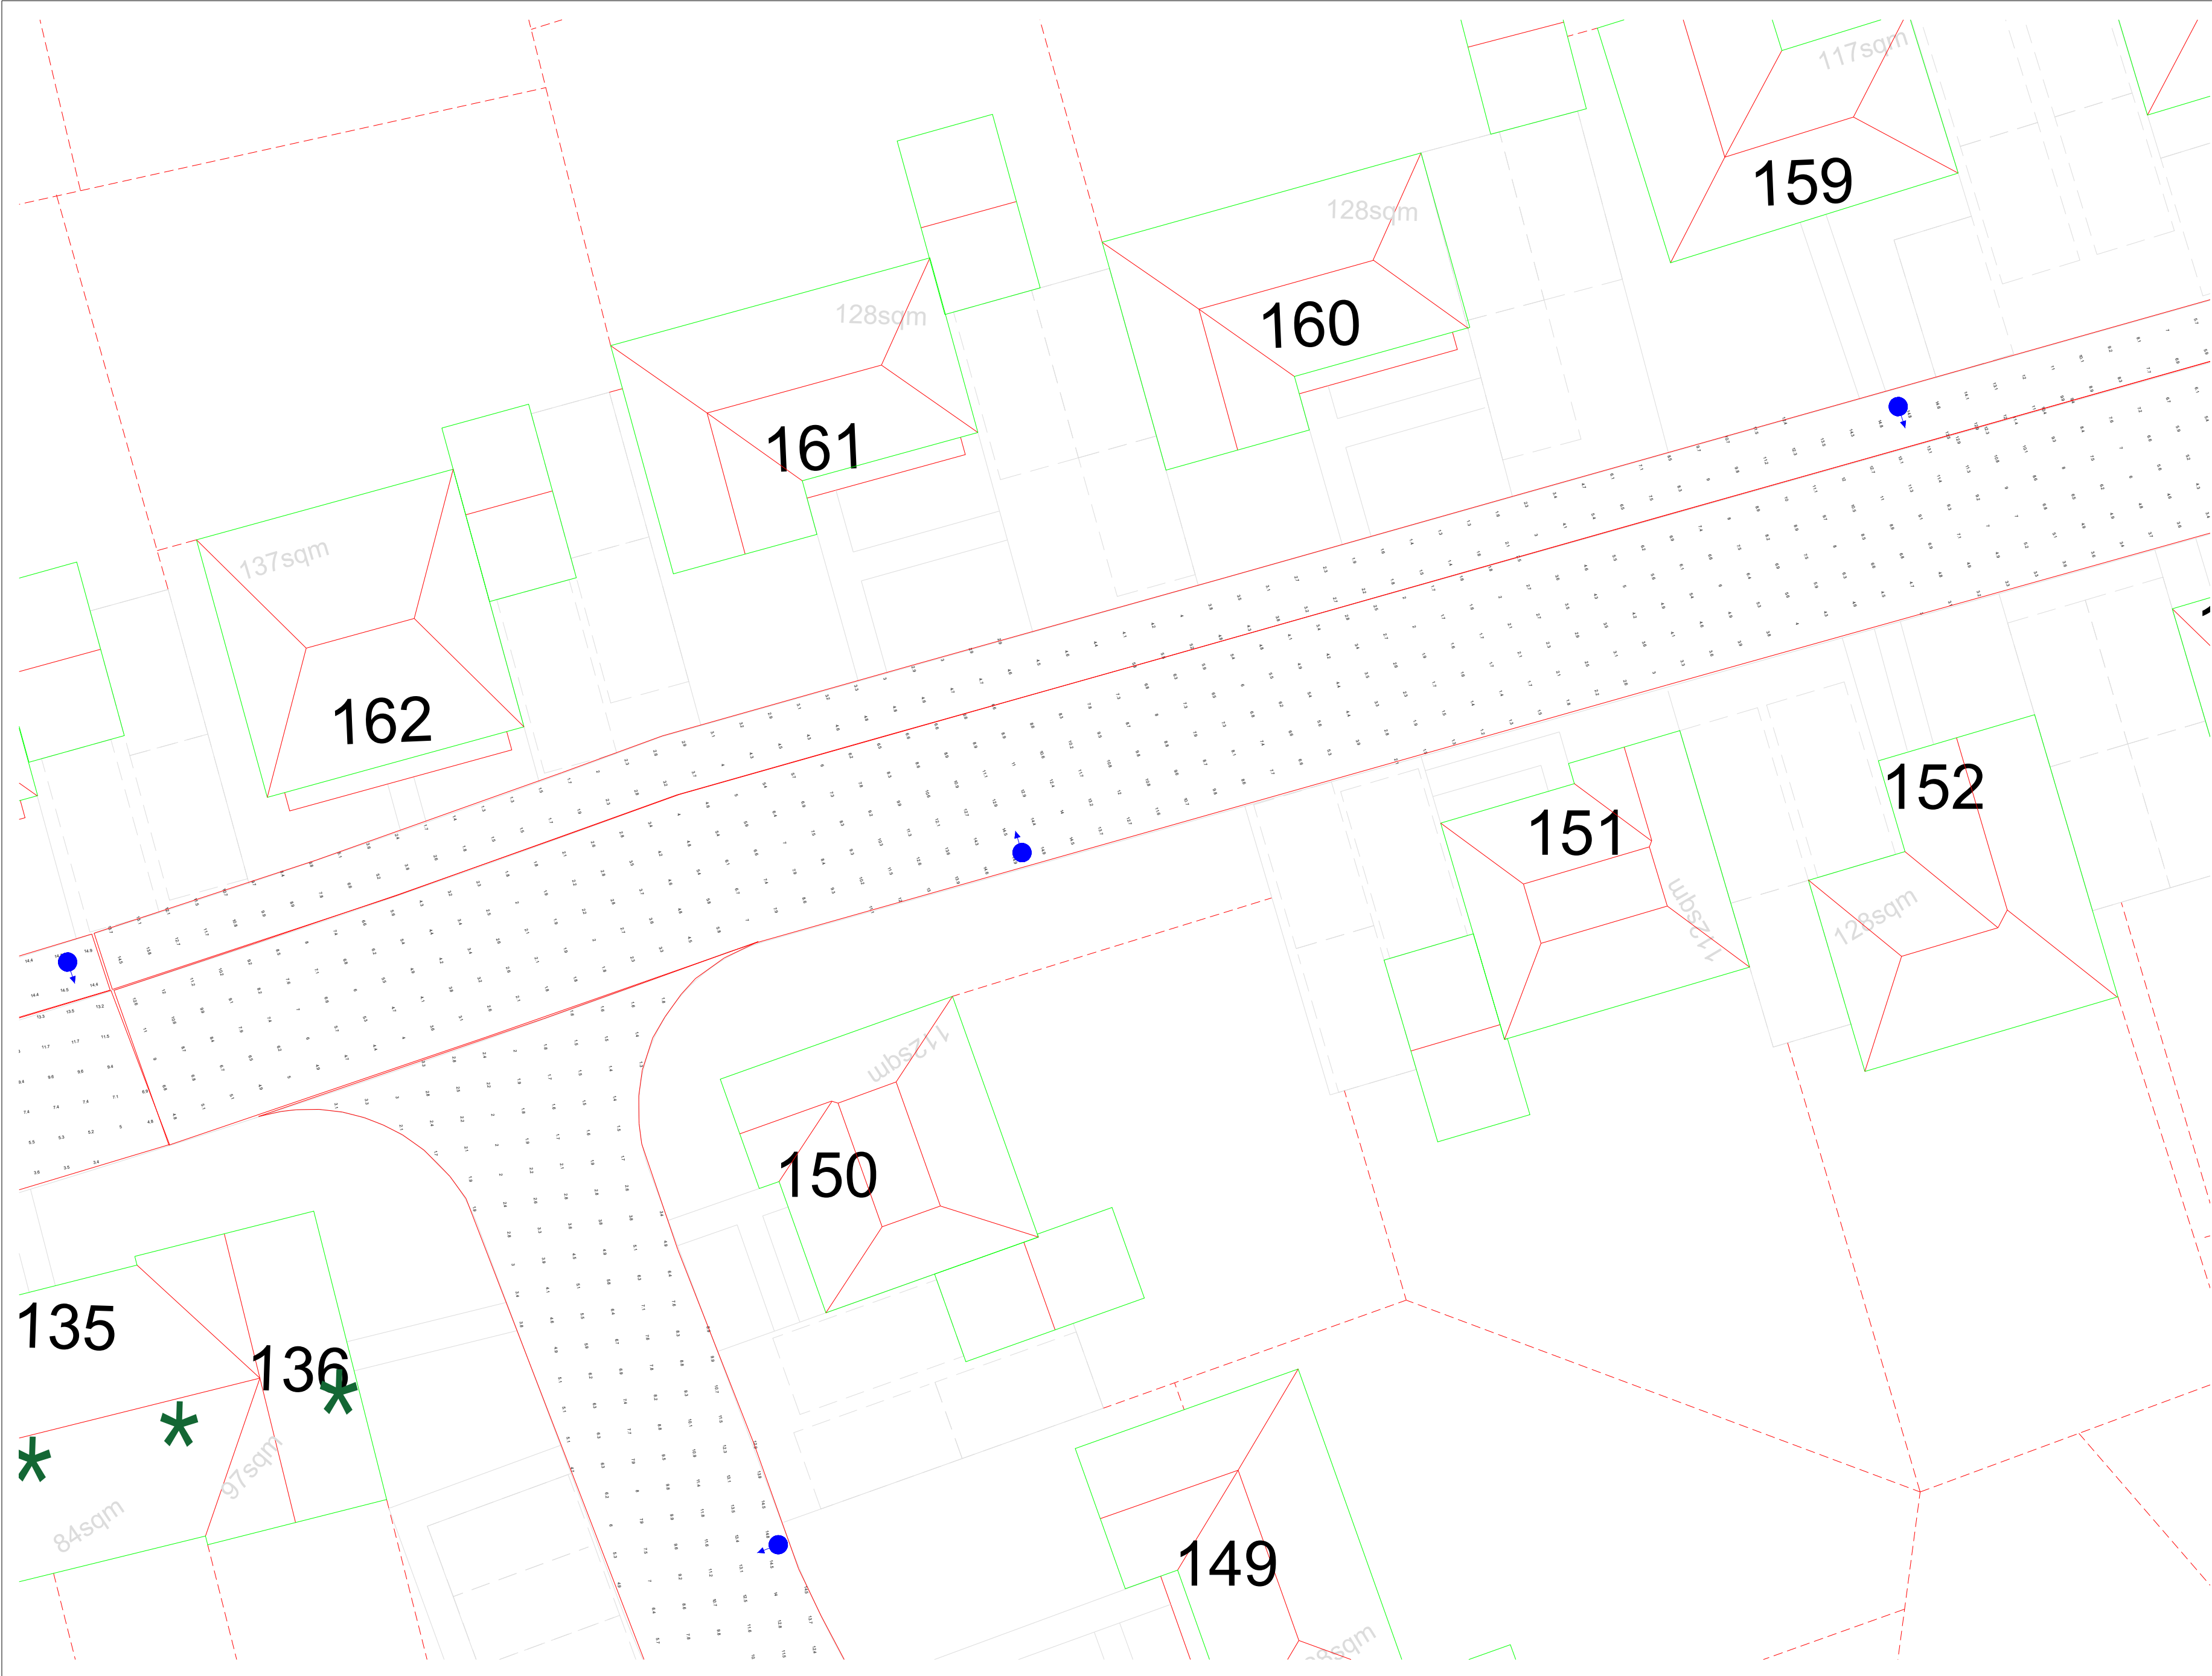

General Notes

Notes

20W

12W

|     |                |      |
|-----|----------------|------|
|     |                |      |
|     |                |      |
| No. | Revision/Issue | Date |

Firm Name and Address


Lumen Designers Ltd  
Lumen House  
135B Stratford Road  
Hall Green  
Birmingham  
B28 9EH

M: 0121 663 6080  
E: info@thelumenarchitect.com

Project Name and Address

Vivid Solar Street Lighting Ltd  
Climping R1 - Littlehampton

|                            |                         |
|----------------------------|-------------------------|
| Project:<br>TLA/VIV/CVY-R1 | Sheet<br>Sheet 26 of 58 |
| Date<br>08/04/2022         | Rev 0.0                 |
| Scale<br>DNS               |                         |

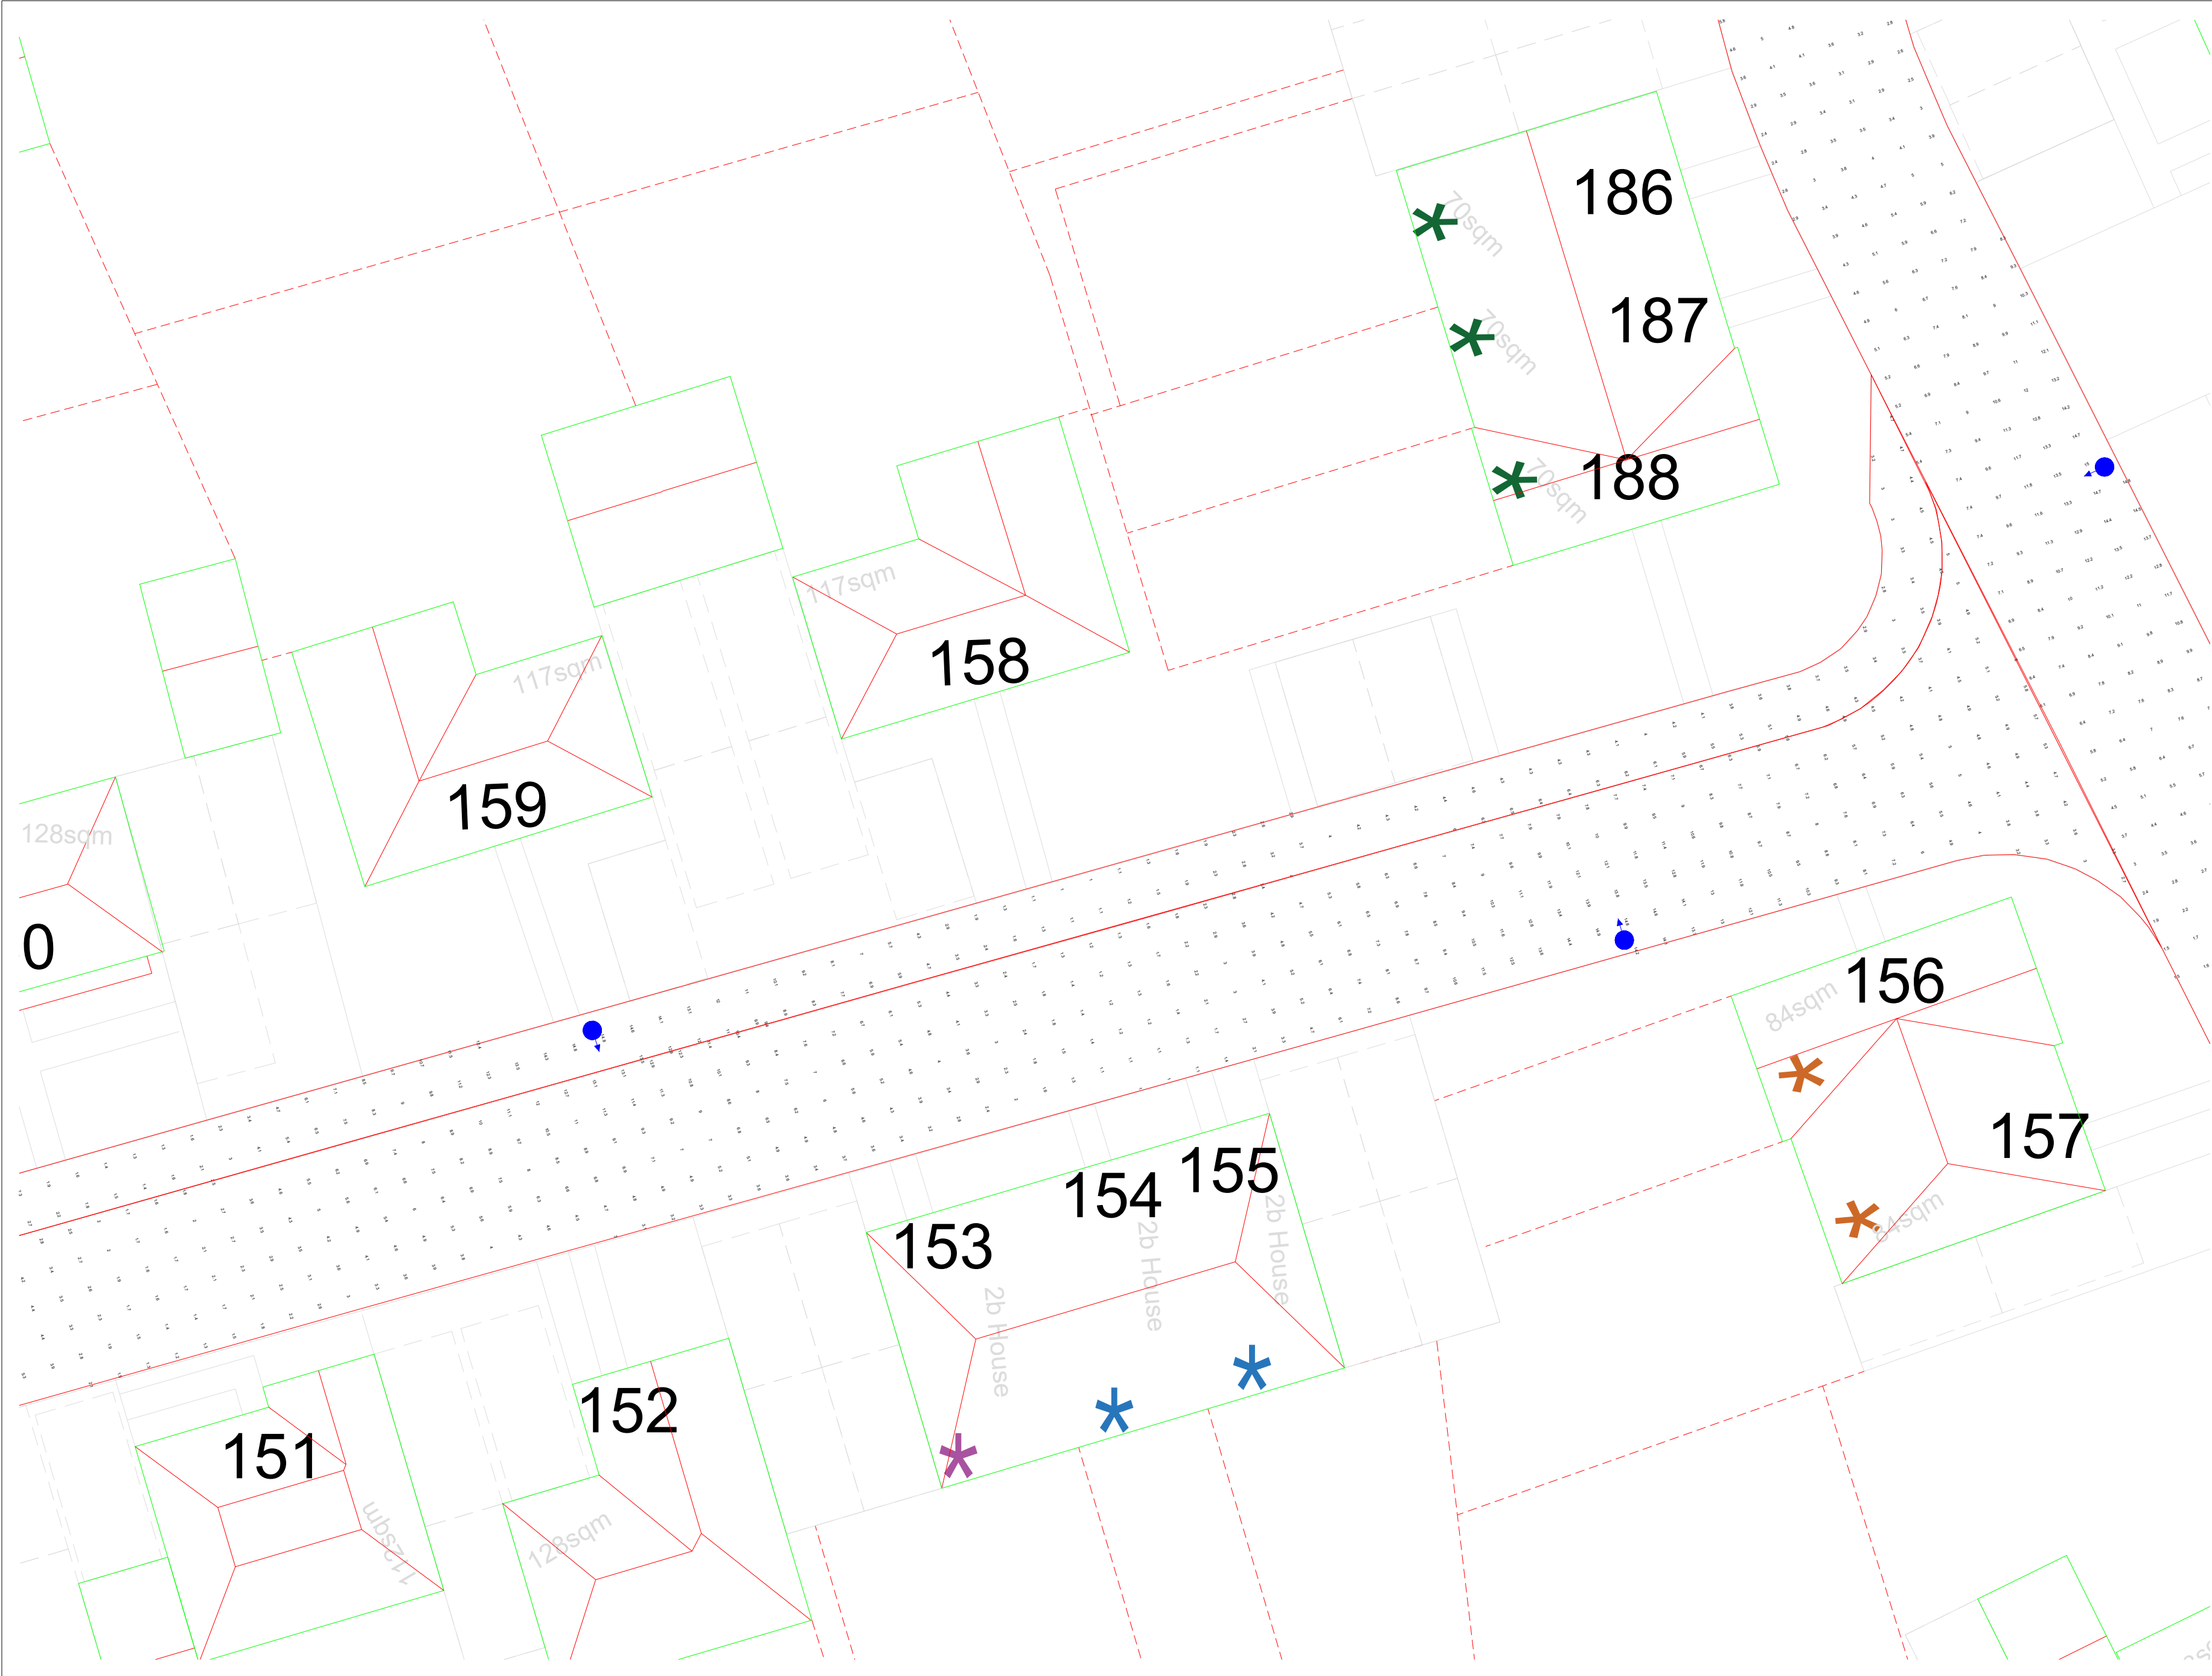

General Notes

Notes

20W

12W

|     |                |      |
|-----|----------------|------|
|     |                |      |
| No. | Revision/Issue | Date |

Firm Name and Address


Lumen Designers Ltd  
Lumen House  
1358 Stratford Road  
Hall Green  
Birmingham  
B28 9EH

M: 0121 663 6080  
E: info@thelumenarchitect.com

Project Name and Address

Vivid Solar Street Lighting Ltd  
Climping R1 - Littlehampton

|                            |                         |
|----------------------------|-------------------------|
| Project:<br>TLA/VIV/CVY-R1 | Sheet<br>Sheet 27 of 58 |
| Date<br>08/04/2022         | Rev 0.0                 |
| Scale<br>DNS               |                         |

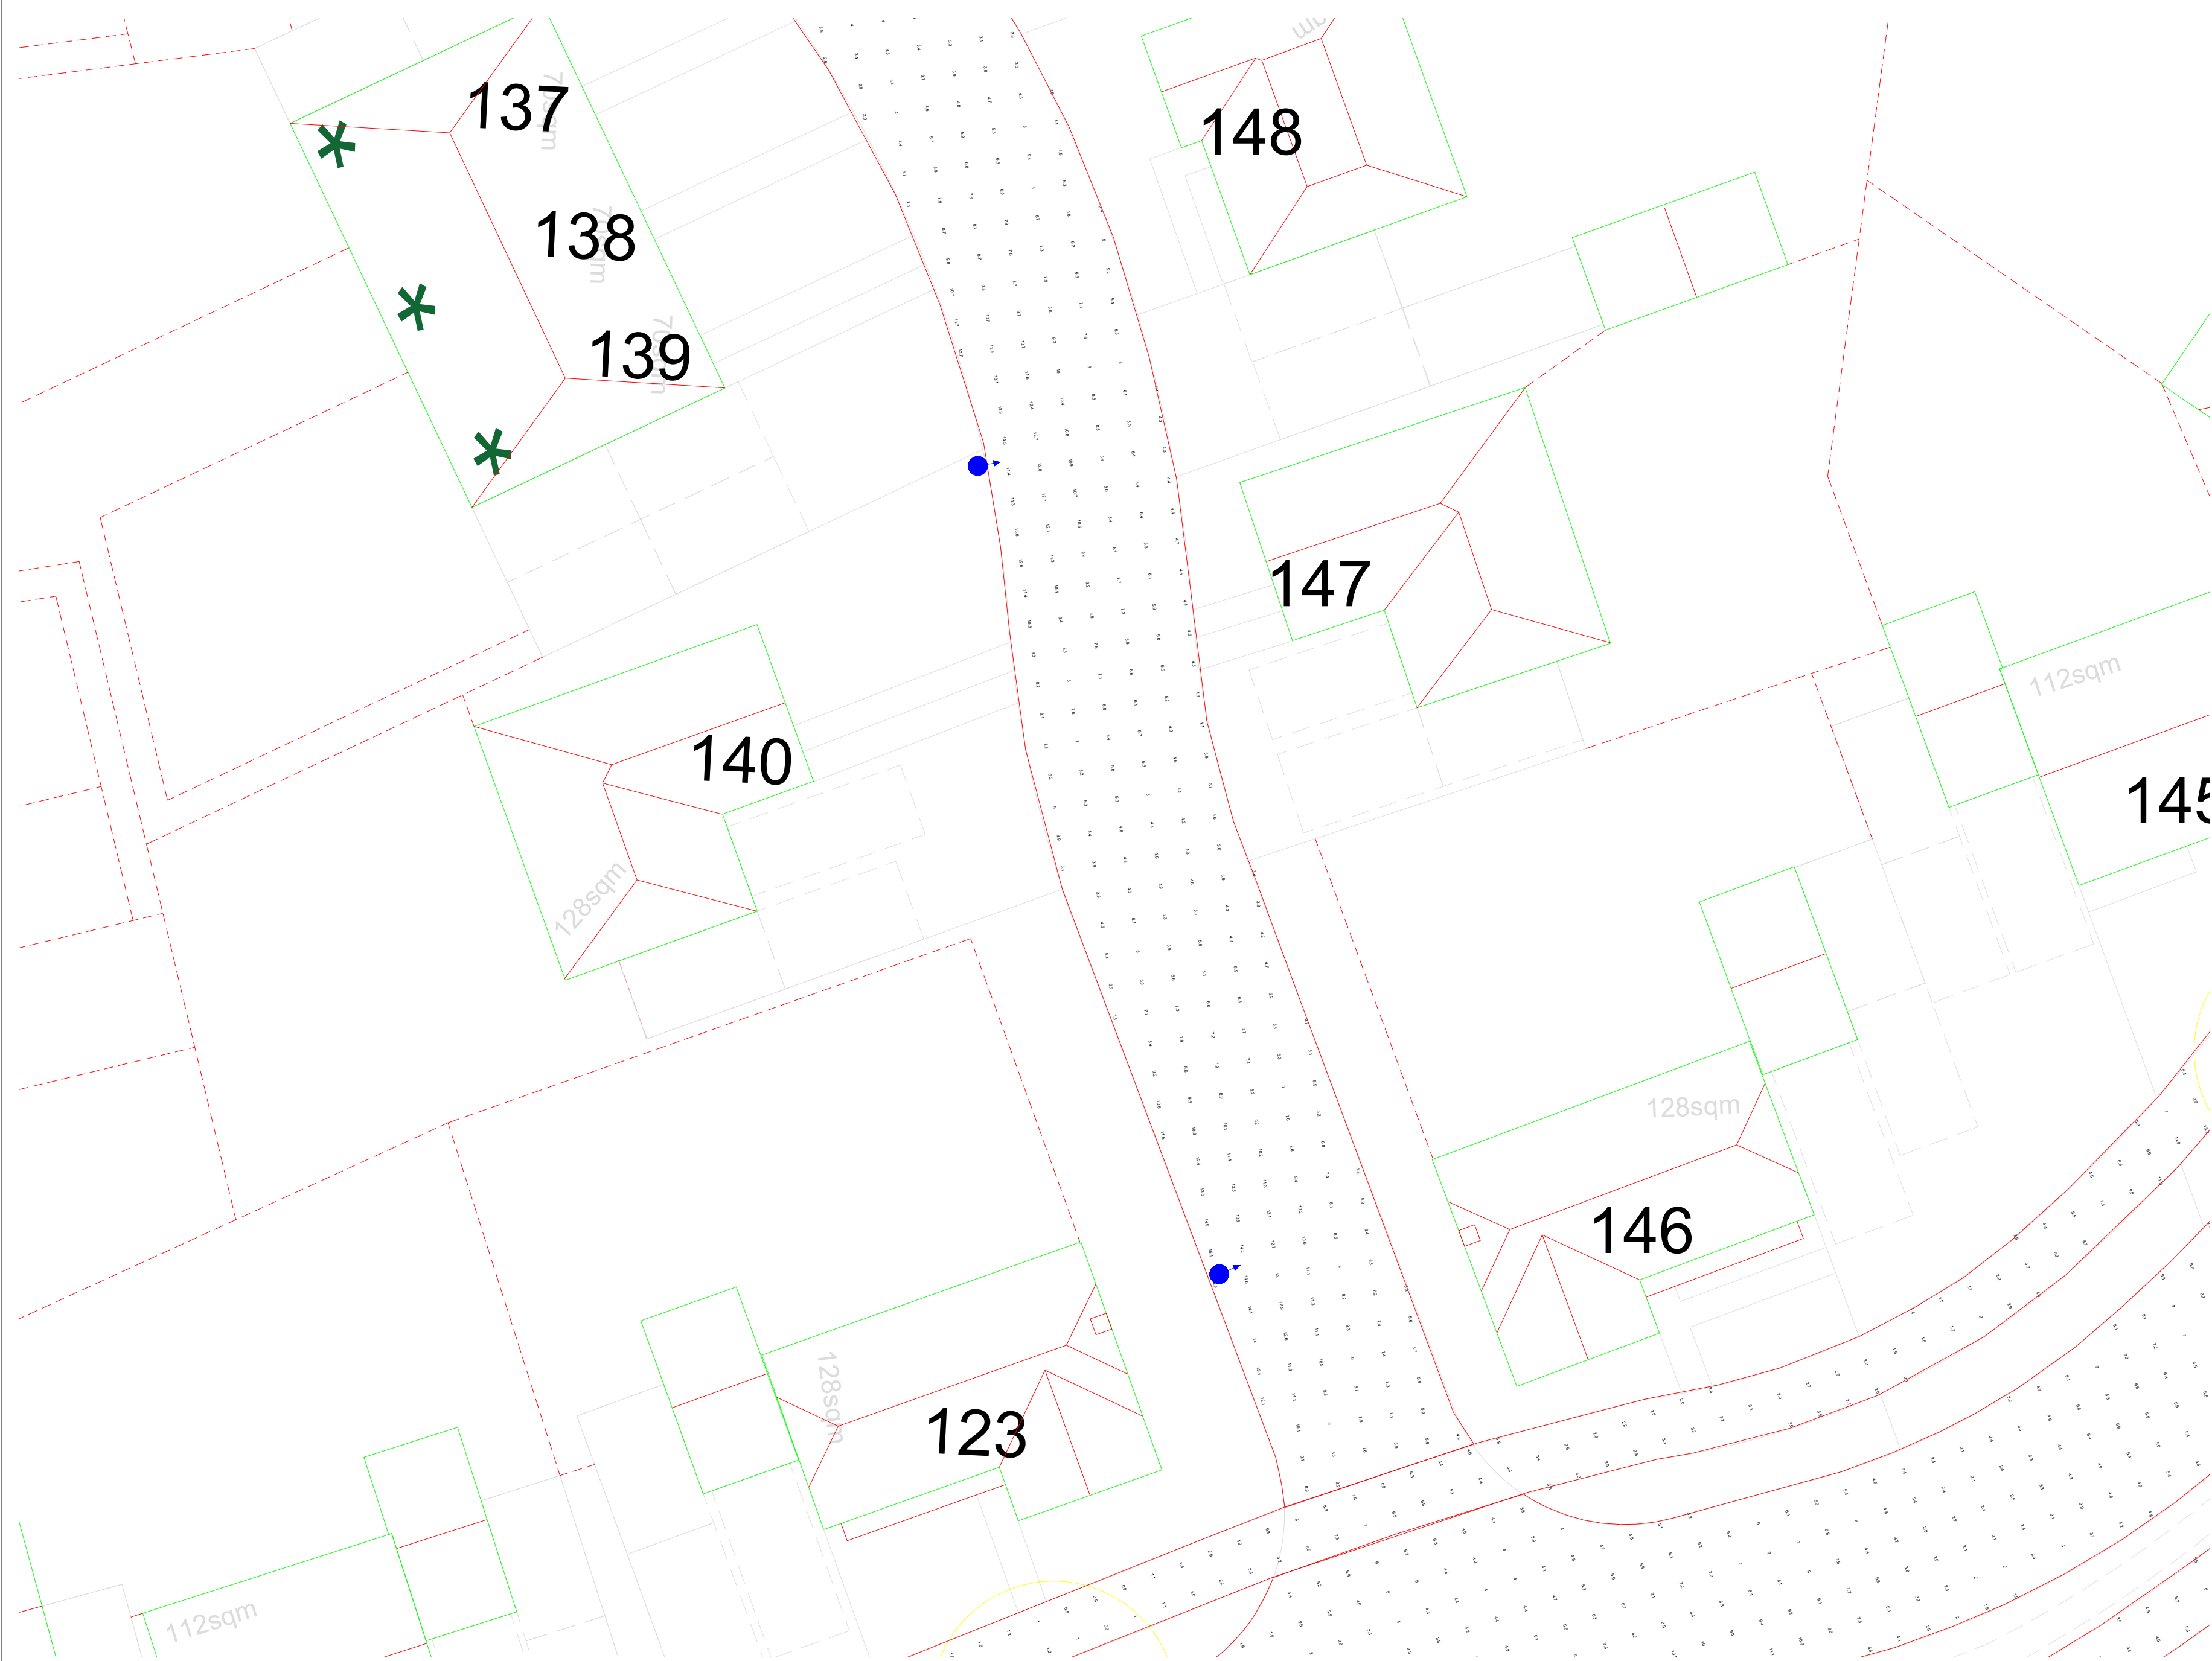

General Notes

Notes

20W

12W

|     |                |      |
|-----|----------------|------|
|     |                |      |
| No. | Revision/Issue | Date |

Firm Name and Address

Lumen Designers Ltd

Lumen House

1358 Stratford Road

Hill Green

Birmingham

B28 9EH

M: 0121 663 6080


E: info@thelumenarchitect.com

Project Name and Address

Vivid Solar Street Lighting Ltd

Climping R1 - Littlehampton

|                |                |
|----------------|----------------|
| Project        | Sheet          |
| TLA/VIV/CVY-R1 | Sheet 28 of 58 |
| Date           | Rev 0.0        |
| 08/04/2022     |                |
| Scale          |                |
| DNS            |                |

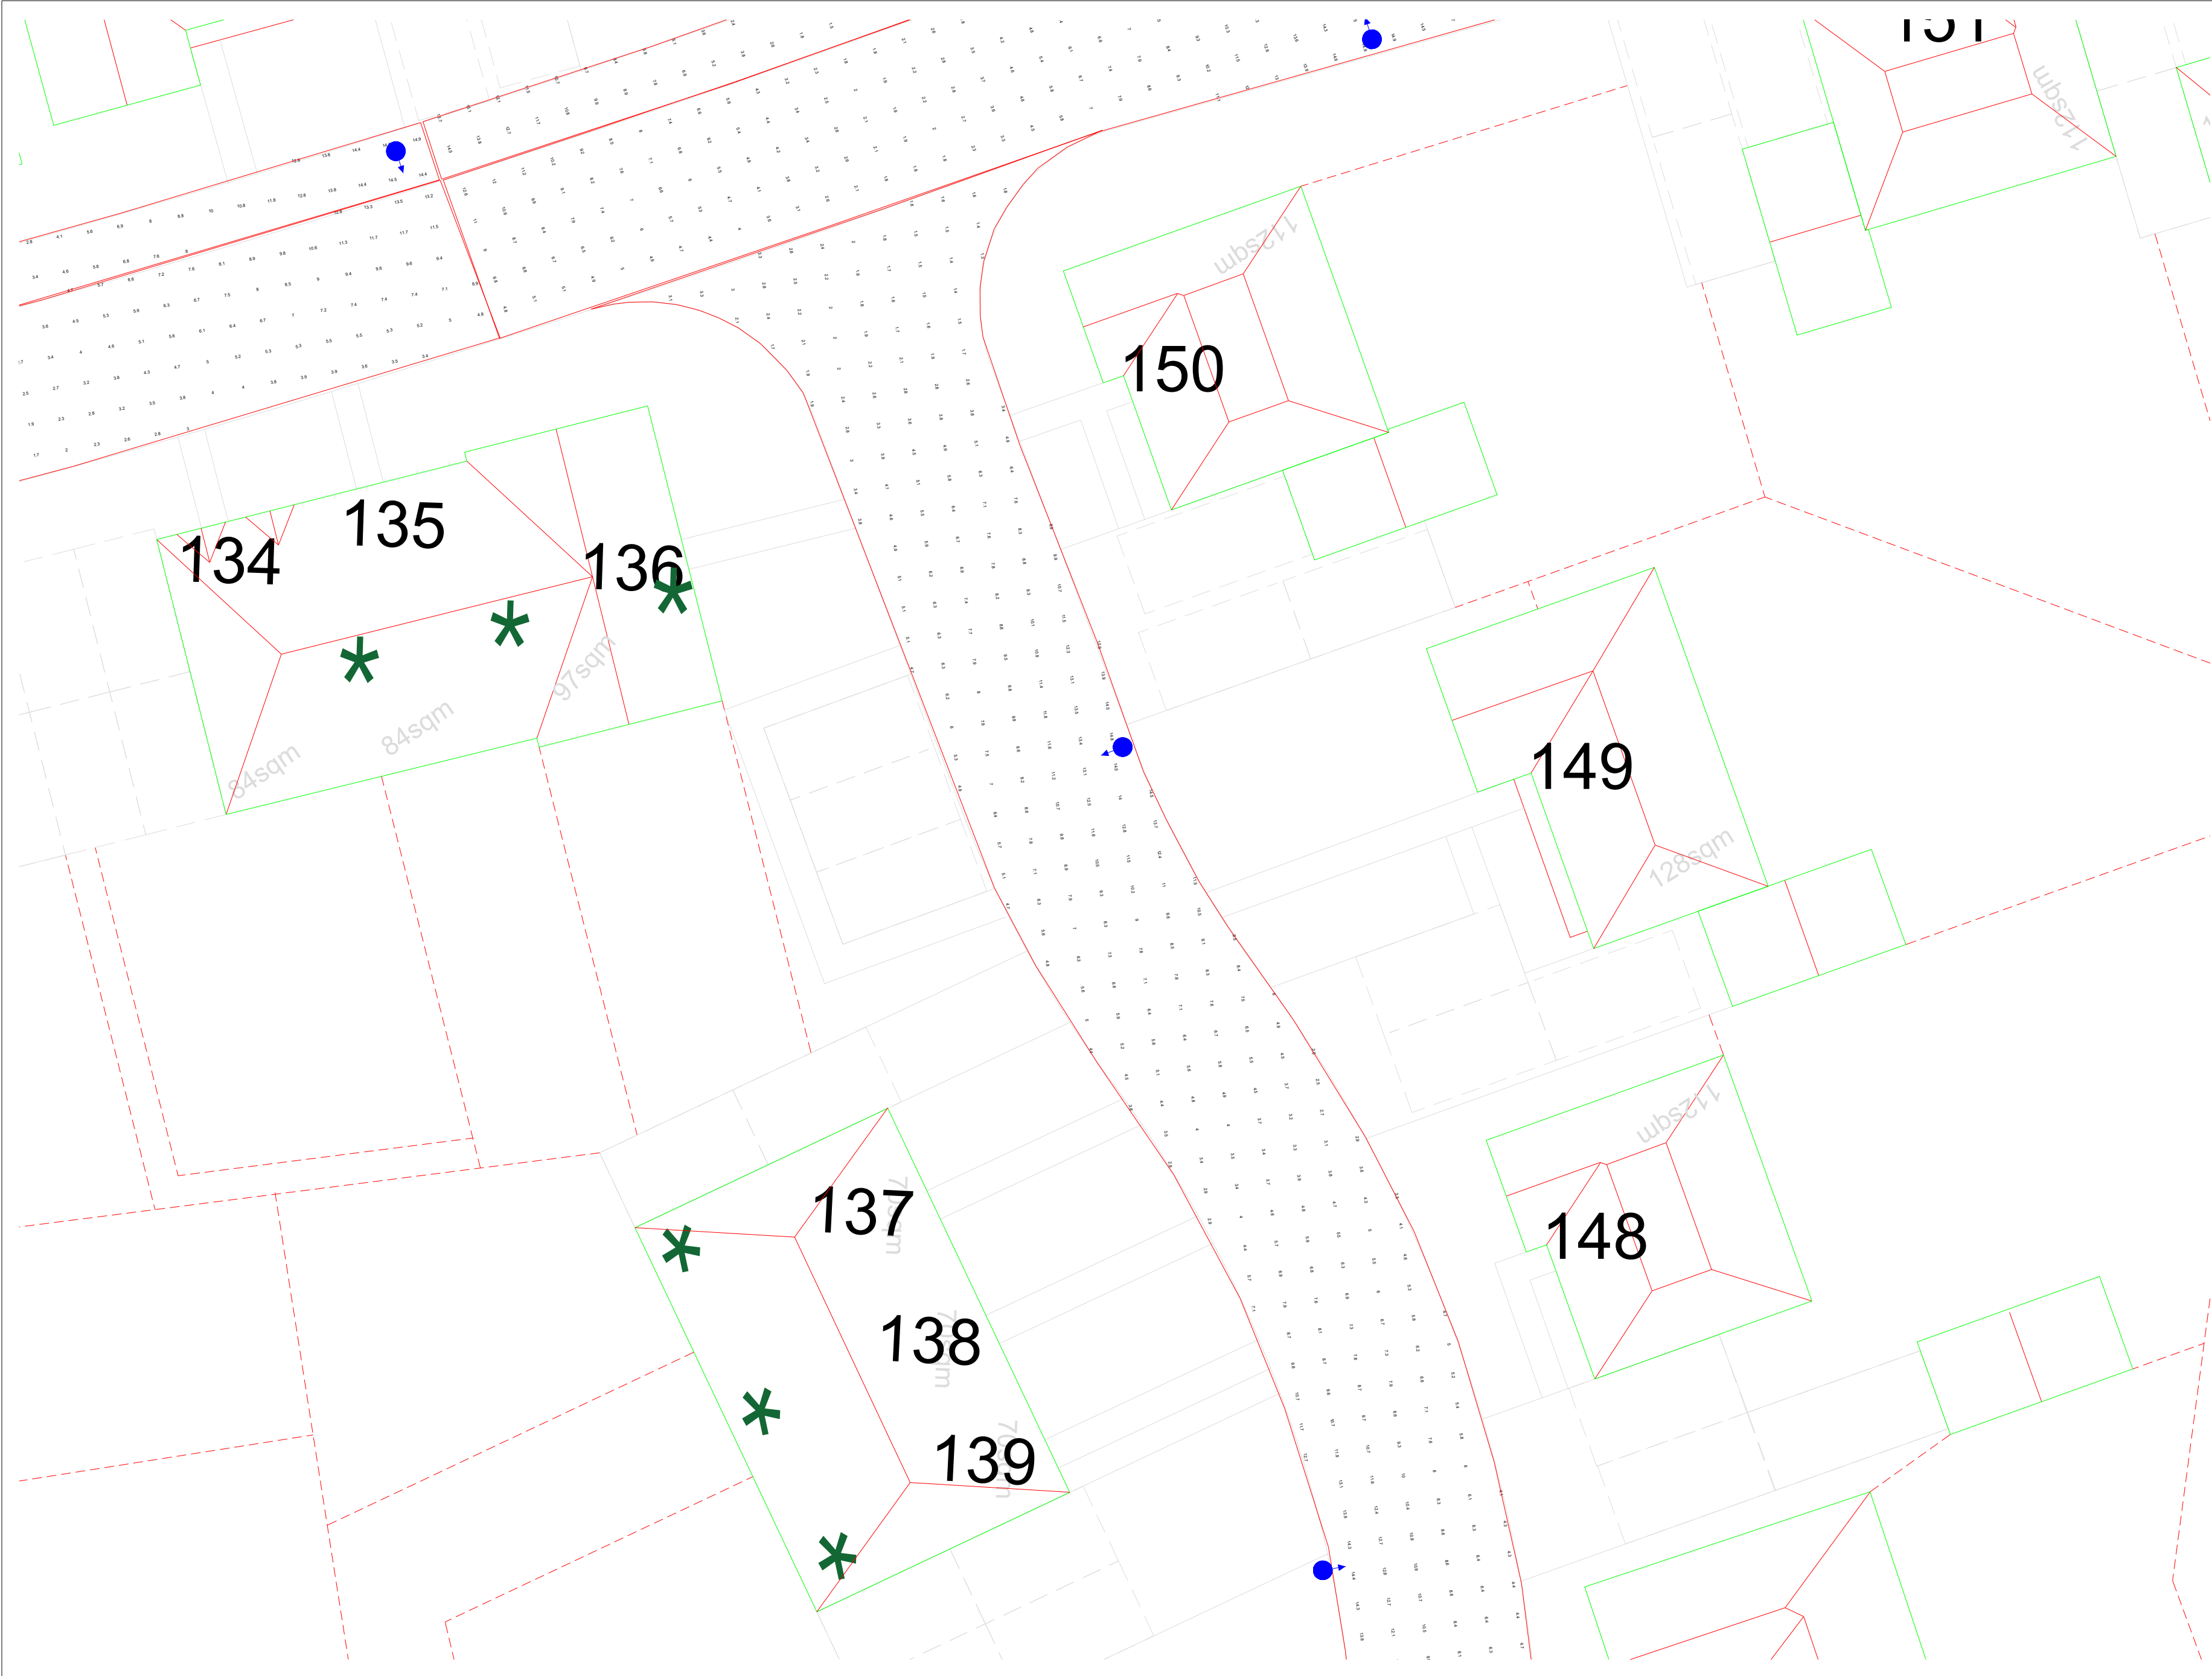

General Notes

Notes

20W

12W

|     |                |      |
|-----|----------------|------|
|     |                |      |
|     |                |      |
| No. | Revision/Issue | Date |

Firm Name and Address


Lumen Designers Ltd  
Lumen House  
135B Stratford Road  
Hall Green  
Birmingham  
B28 9EH

M: 0121 663 6080  
E: info@thelumenarchitect.com

Project Name and Address

Vivid Solar Street Lighting Ltd  
Climping R1 - Littlehampton

|                            |                         |
|----------------------------|-------------------------|
| Project:<br>TLA/VIV/CVY-R1 | Sheet<br>Sheet 29 of 58 |
| Date<br>08/04/2022         | Rev 0.0                 |
| Scale<br>DNS               |                         |

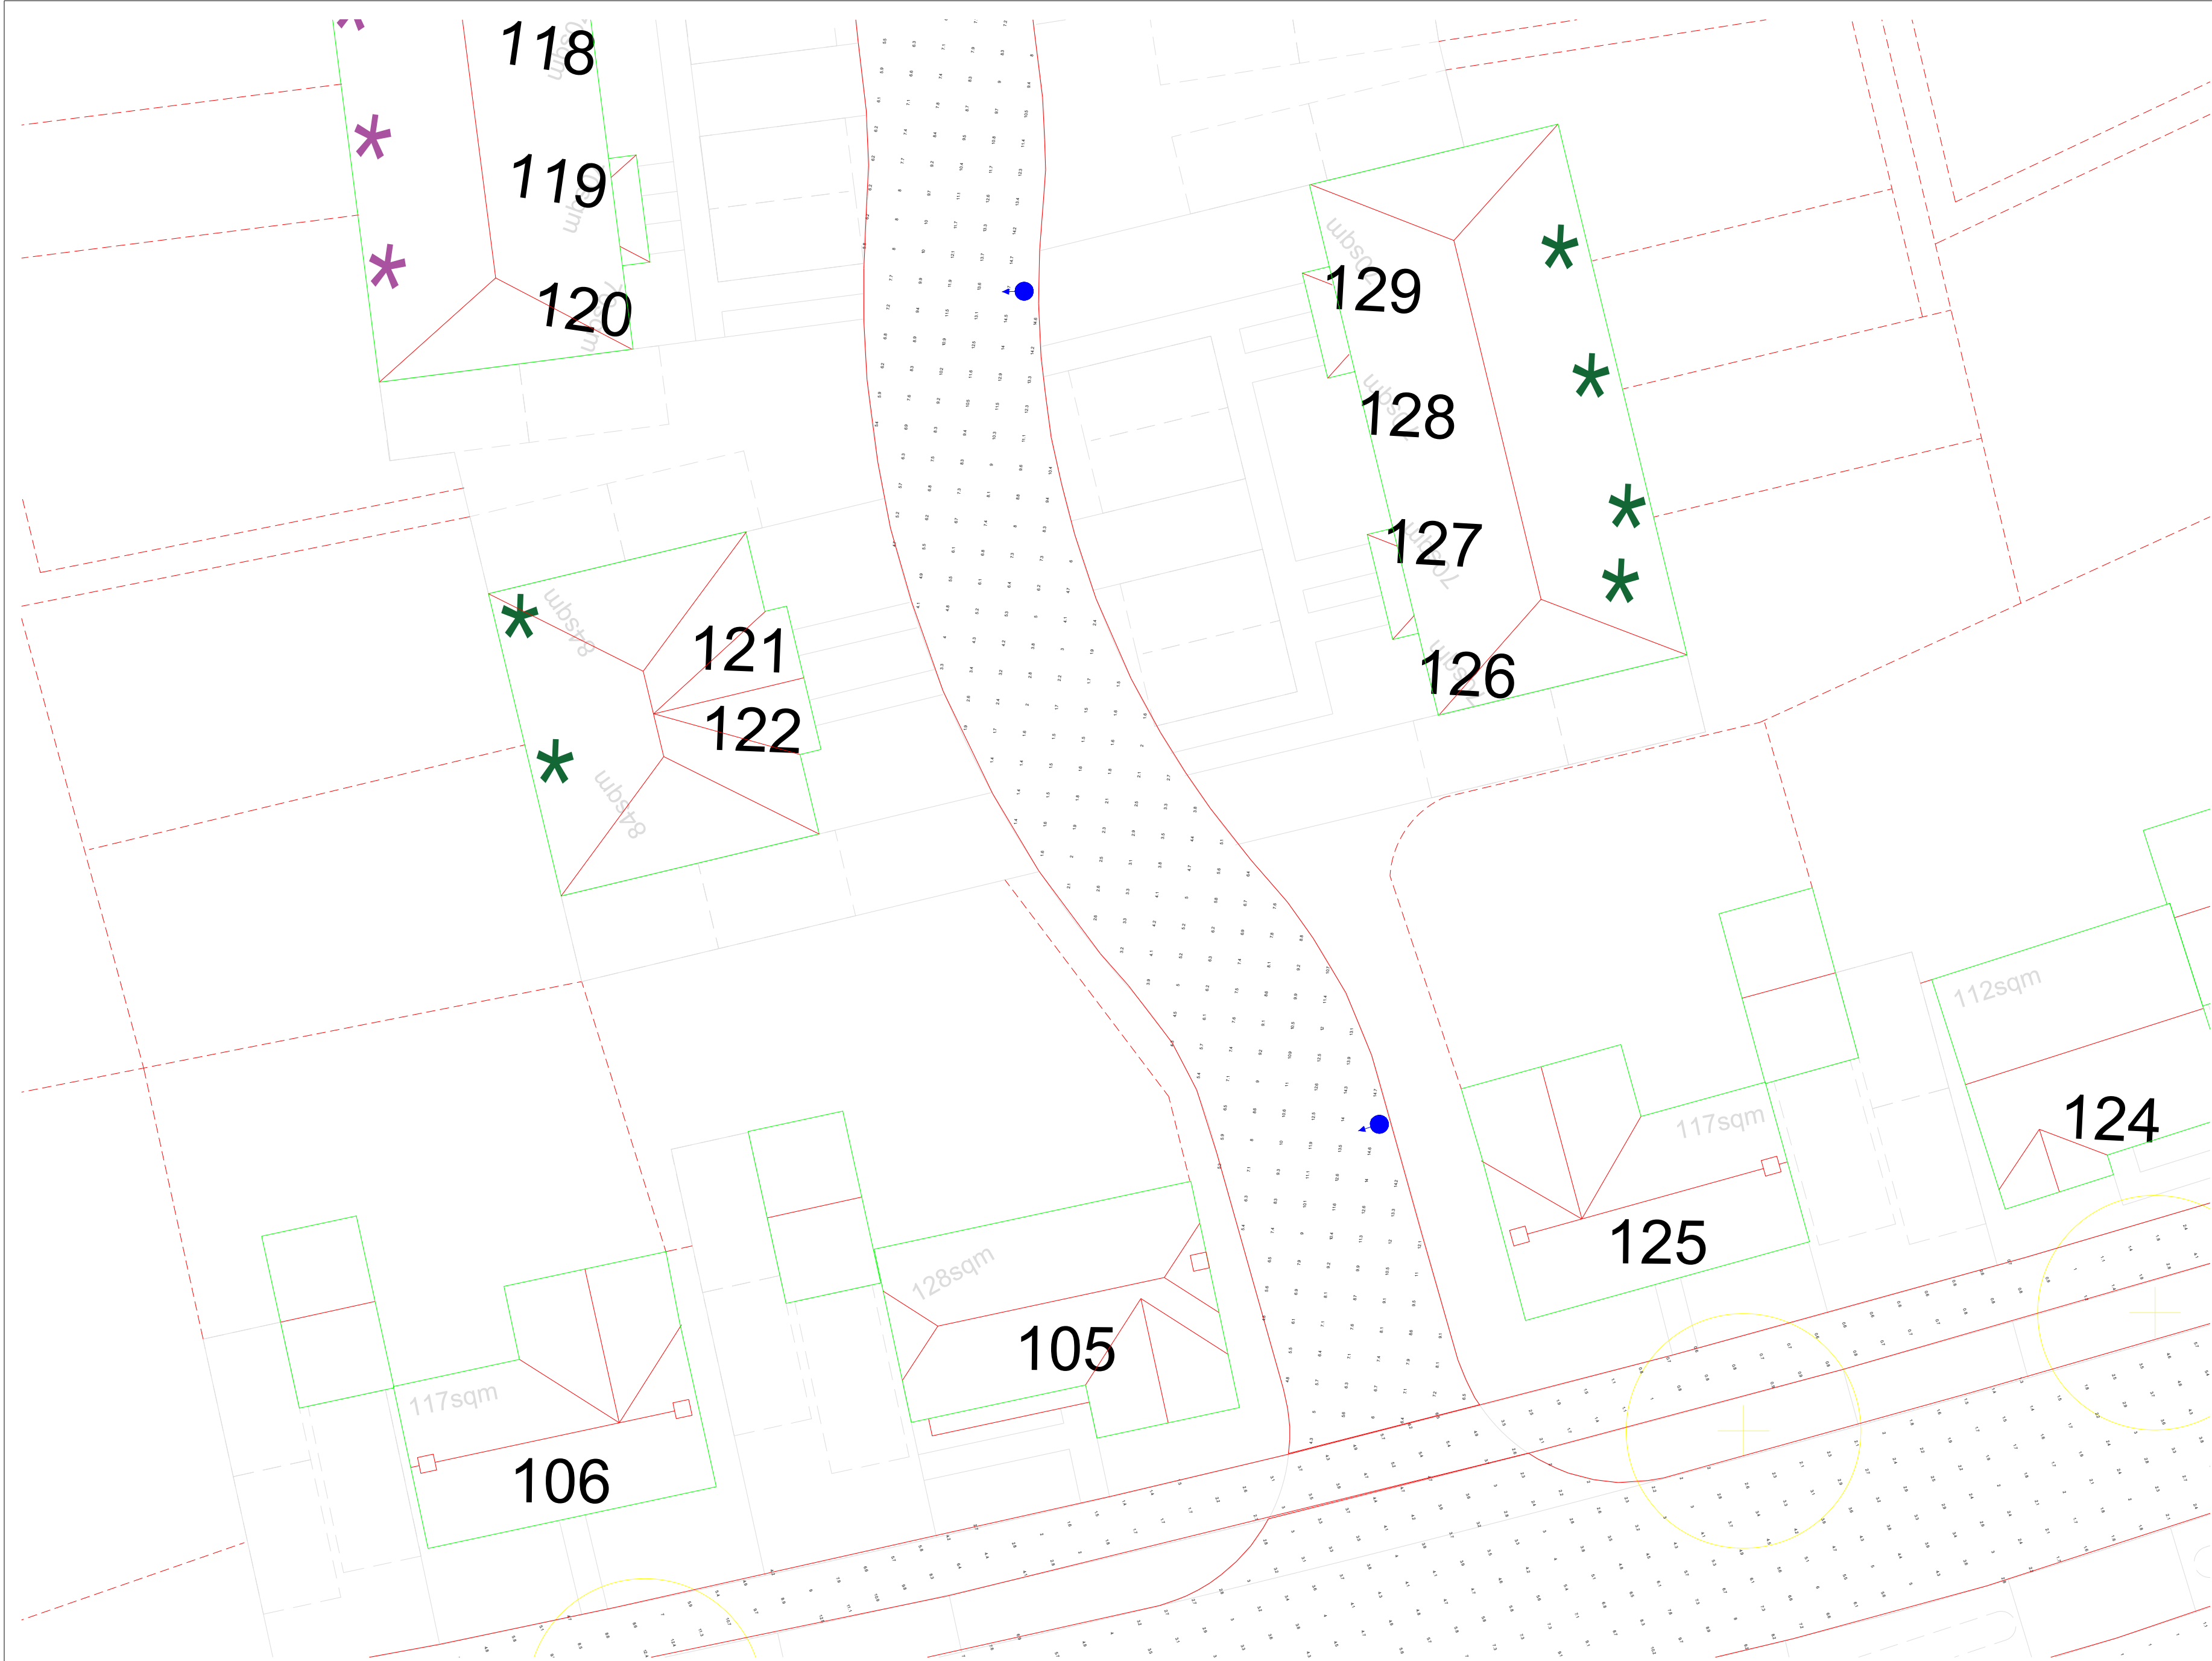

General Notes

Notes

20W

12W

|     |                |      |
|-----|----------------|------|
|     |                |      |
| No. | Revision/Issue | Date |

Firm Name and Address


Lumen Designers Ltd  
Lumen House  
1358 Stratford Road  
Hall Green  
Birmingham  
B28 9EH

M: 0121 663 6080  
E: info@thelumenarchitect.com

Project Name and Address

Vivid Solar Street Lighting Ltd  
Climping R1 - Littlehampton

|                            |                         |
|----------------------------|-------------------------|
| Project:<br>TLA/VIV/CVY-R1 | Sheet<br>Sheet 30 of 58 |
| Date<br>08/04/2022         | Rev 0.0                 |
| Scale<br>DNS               |                         |

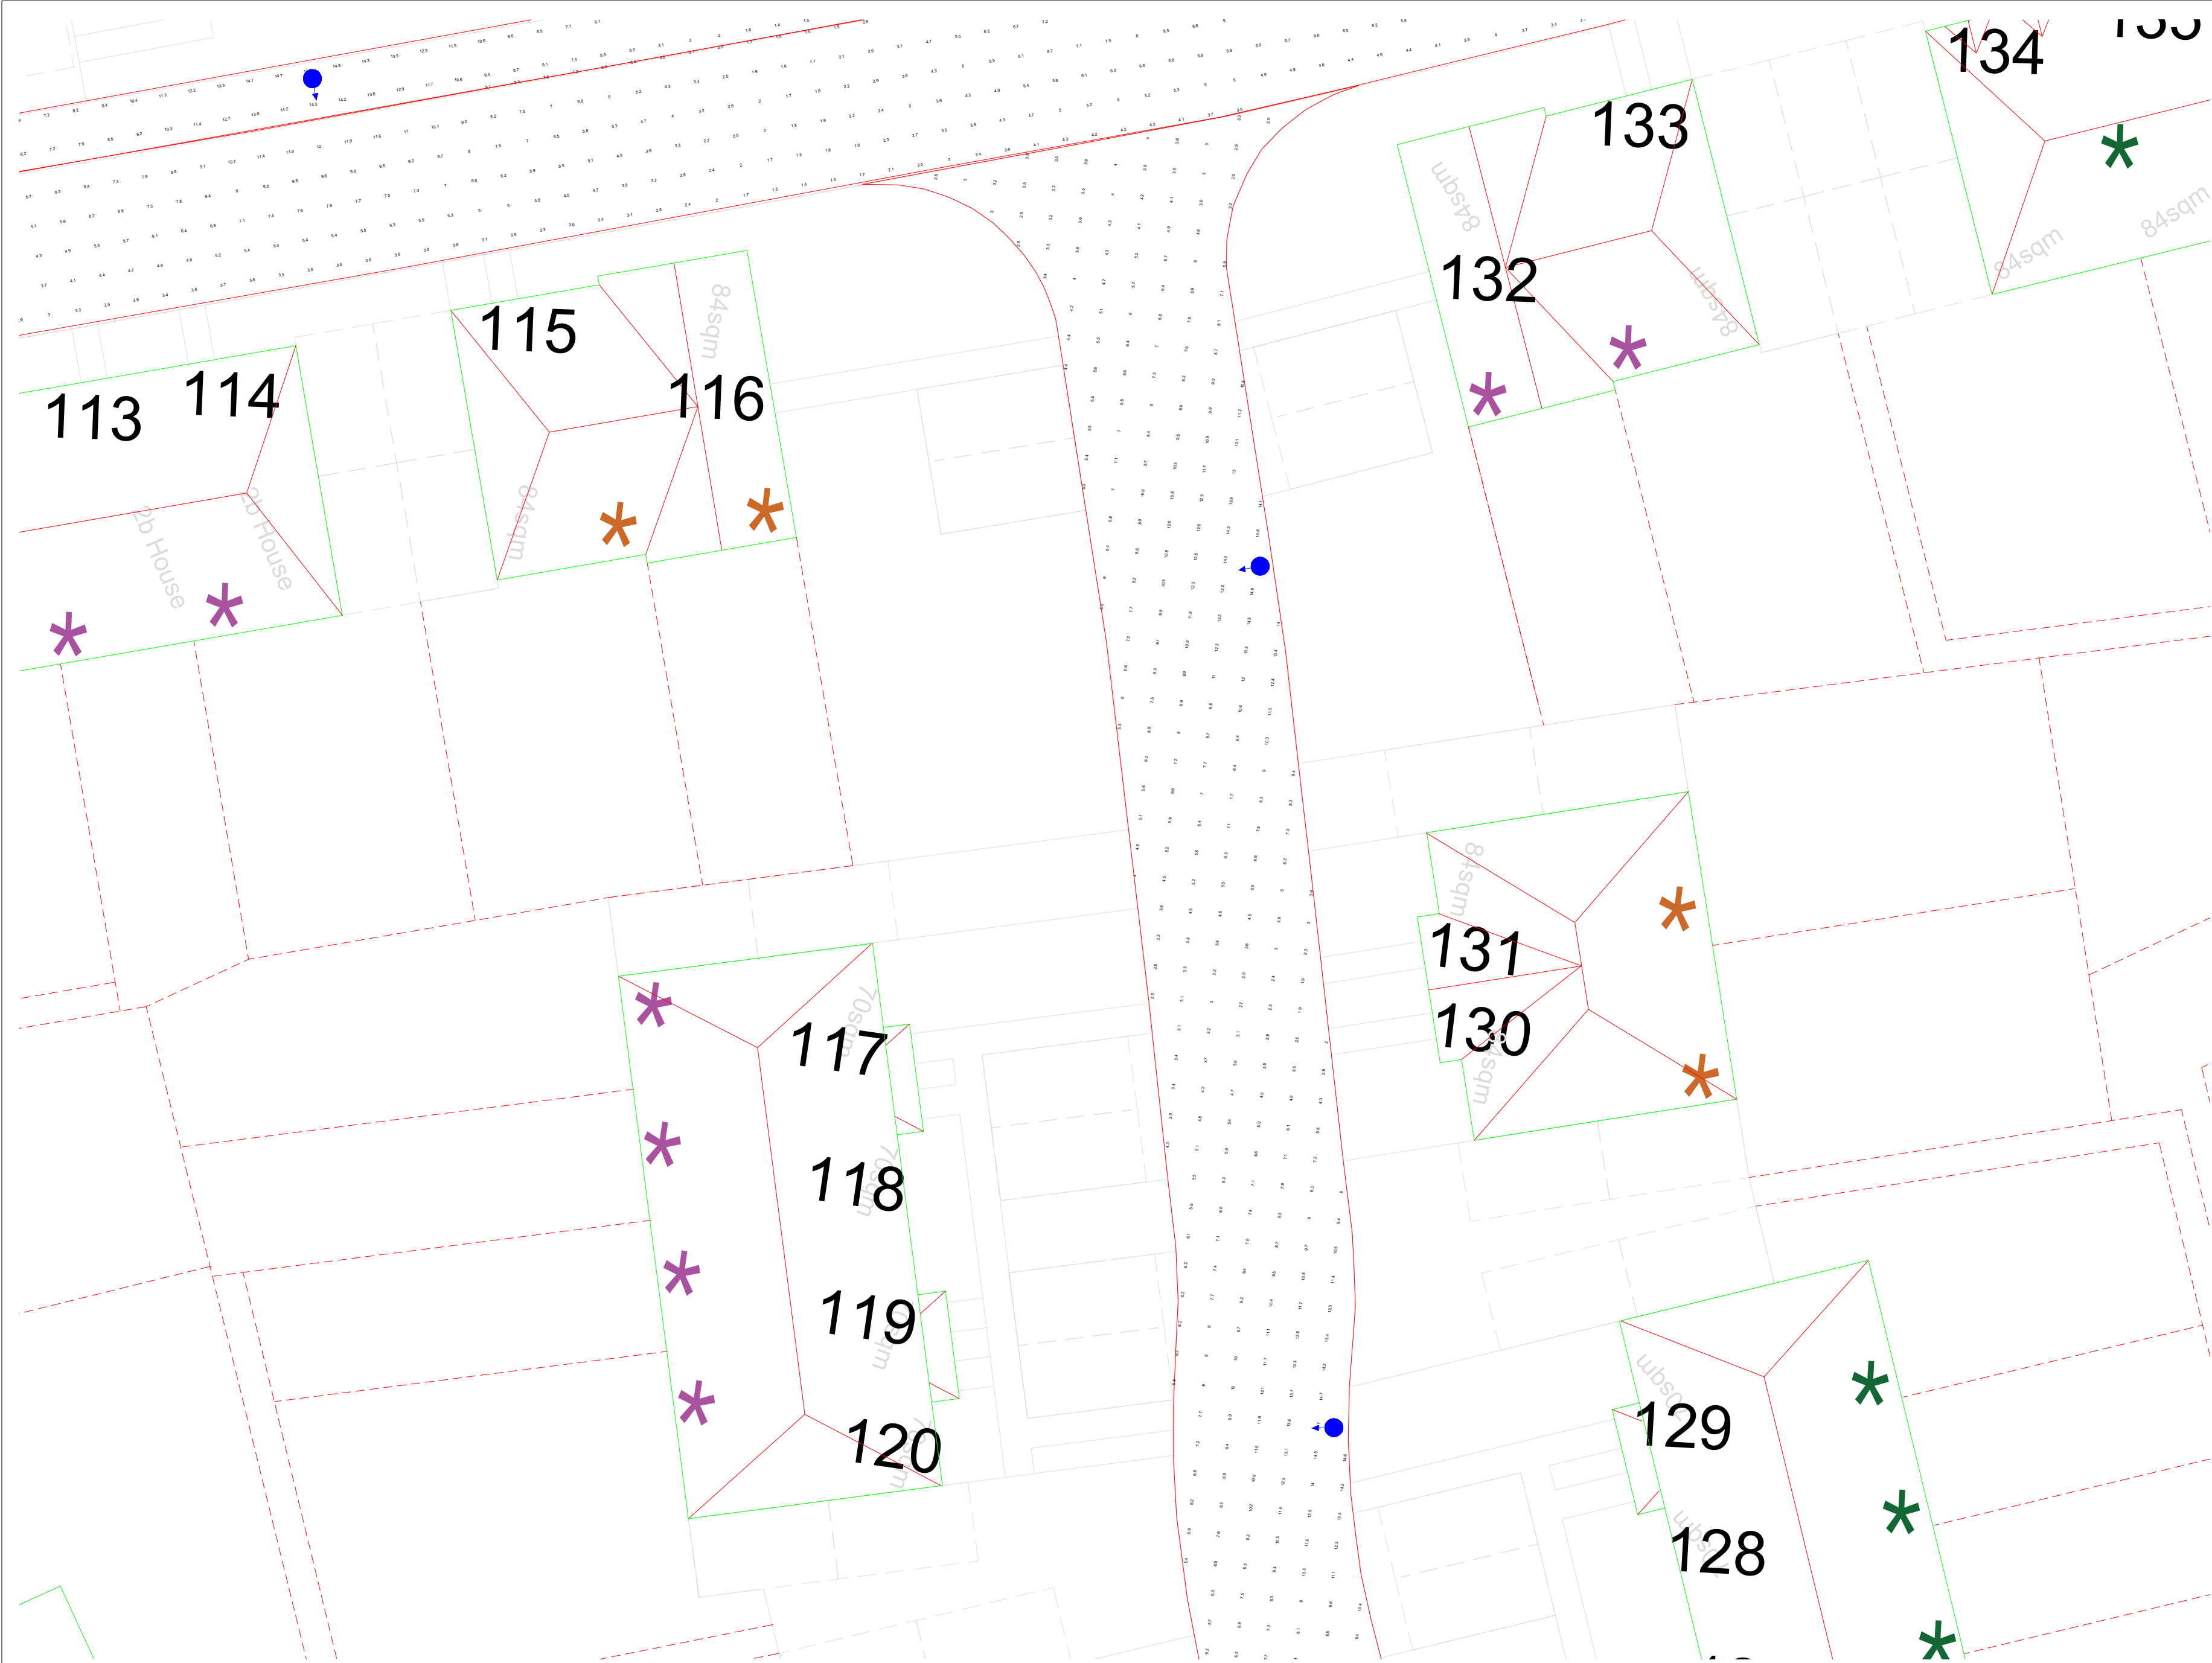

General Notes

Notes

20W

12W

|     |                |      |
|-----|----------------|------|
|     |                |      |
|     |                |      |
| No. | Revision/Issue | Date |

Firm Name and Address


Lumen Designers Ltd  
Lumen House  
1358 Stratford Road  
Hall Green  
Birmingham  
B28 9EH

M: 0121 663 6080  
E: info@thelumenarchitect.com

Project Name and Address

Vivid Solar Street Lighting Ltd  
Climping R1 - Littlehampton

|                            |                         |
|----------------------------|-------------------------|
| Project:<br>TLA/VIV/CVY-R1 | Sheet<br>Sheet 31 of 58 |
| Date<br>08/04/2022         | Rev 0.0                 |
| Scale<br>DNS               |                         |

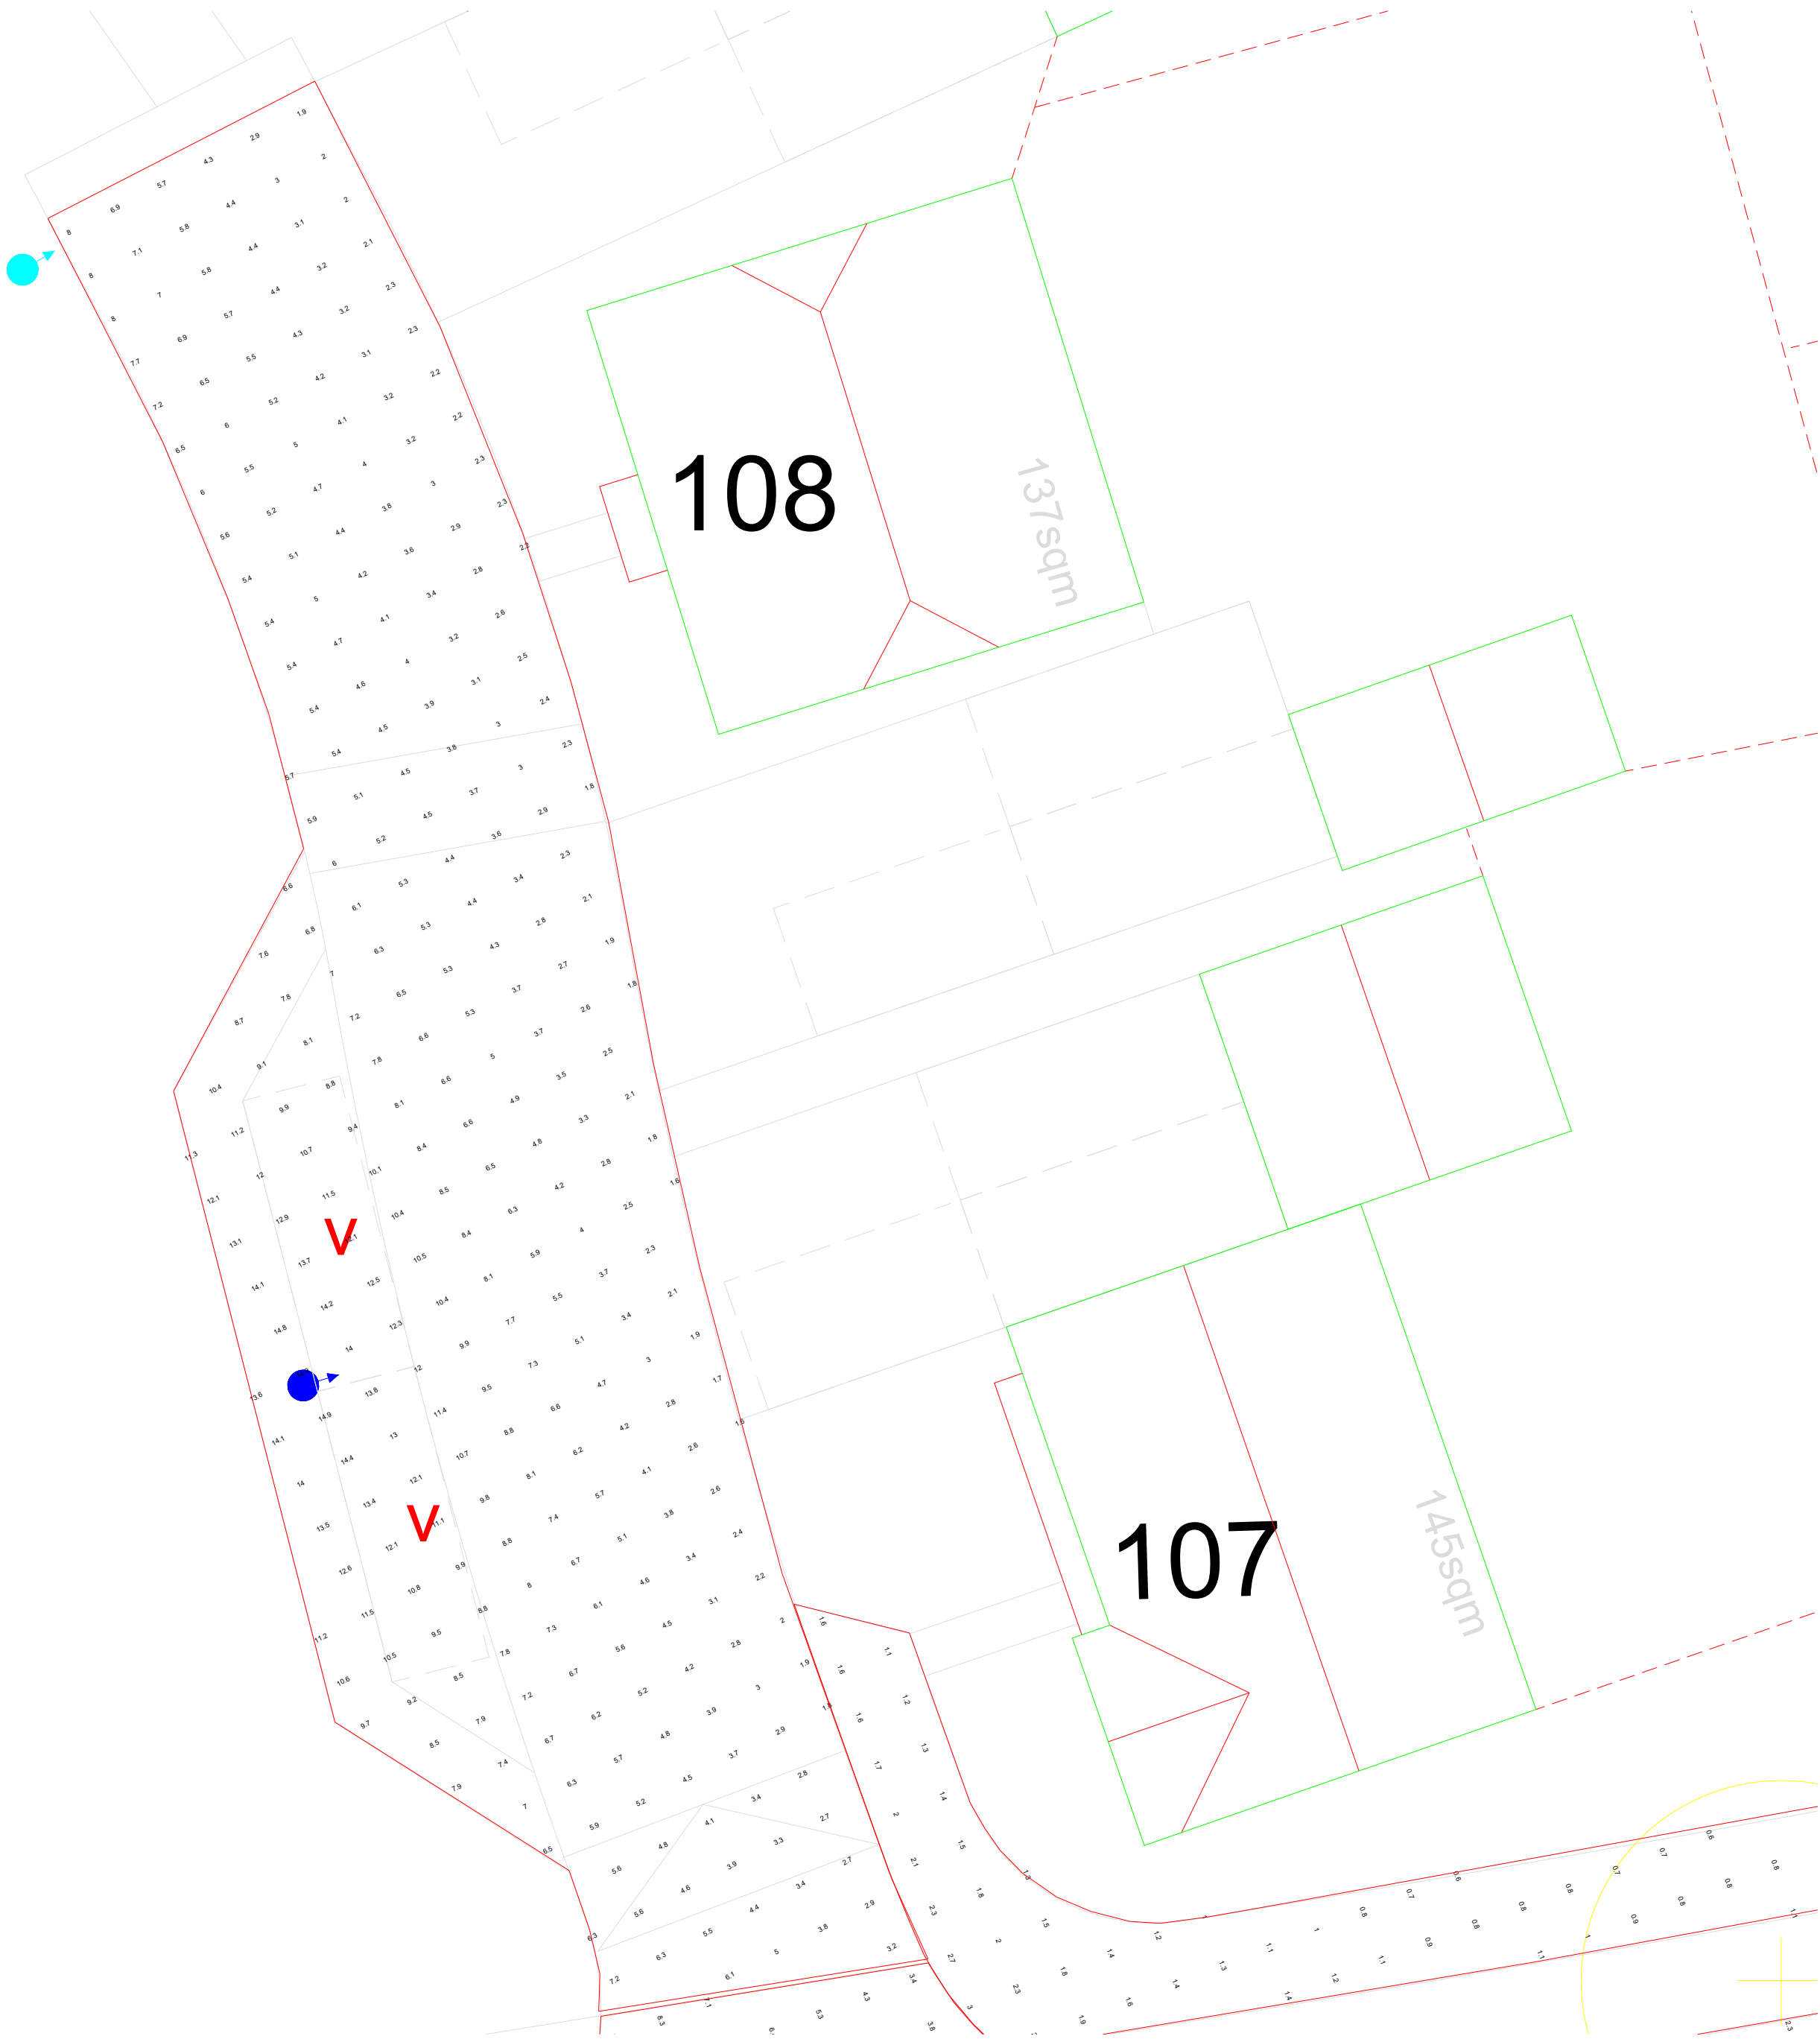

General Notes

Notes

20W

12W

|     |                |      |
|-----|----------------|------|
|     |                |      |
|     |                |      |
| No. | Revision/Issue | Date |

Firm Name and Address


Lumen Designers Ltd  
Lumen House  
135B Stratford Road  
Hall Green  
Birmingham  
B28 9EH

M: 0121 663 6080  
E: info@thelumenarchitect.com

Project Name and Address

Vivid Solar Street Lighting Ltd  
Climping R1 - Littlehampton

|                            |                         |
|----------------------------|-------------------------|
| Project:<br>TLA/VIV/CVY-R1 | Sheet<br>Sheet 32 of 58 |
| Date<br>08/04/2022         | Rev 0.0                 |
| Scale<br>DNS               |                         |

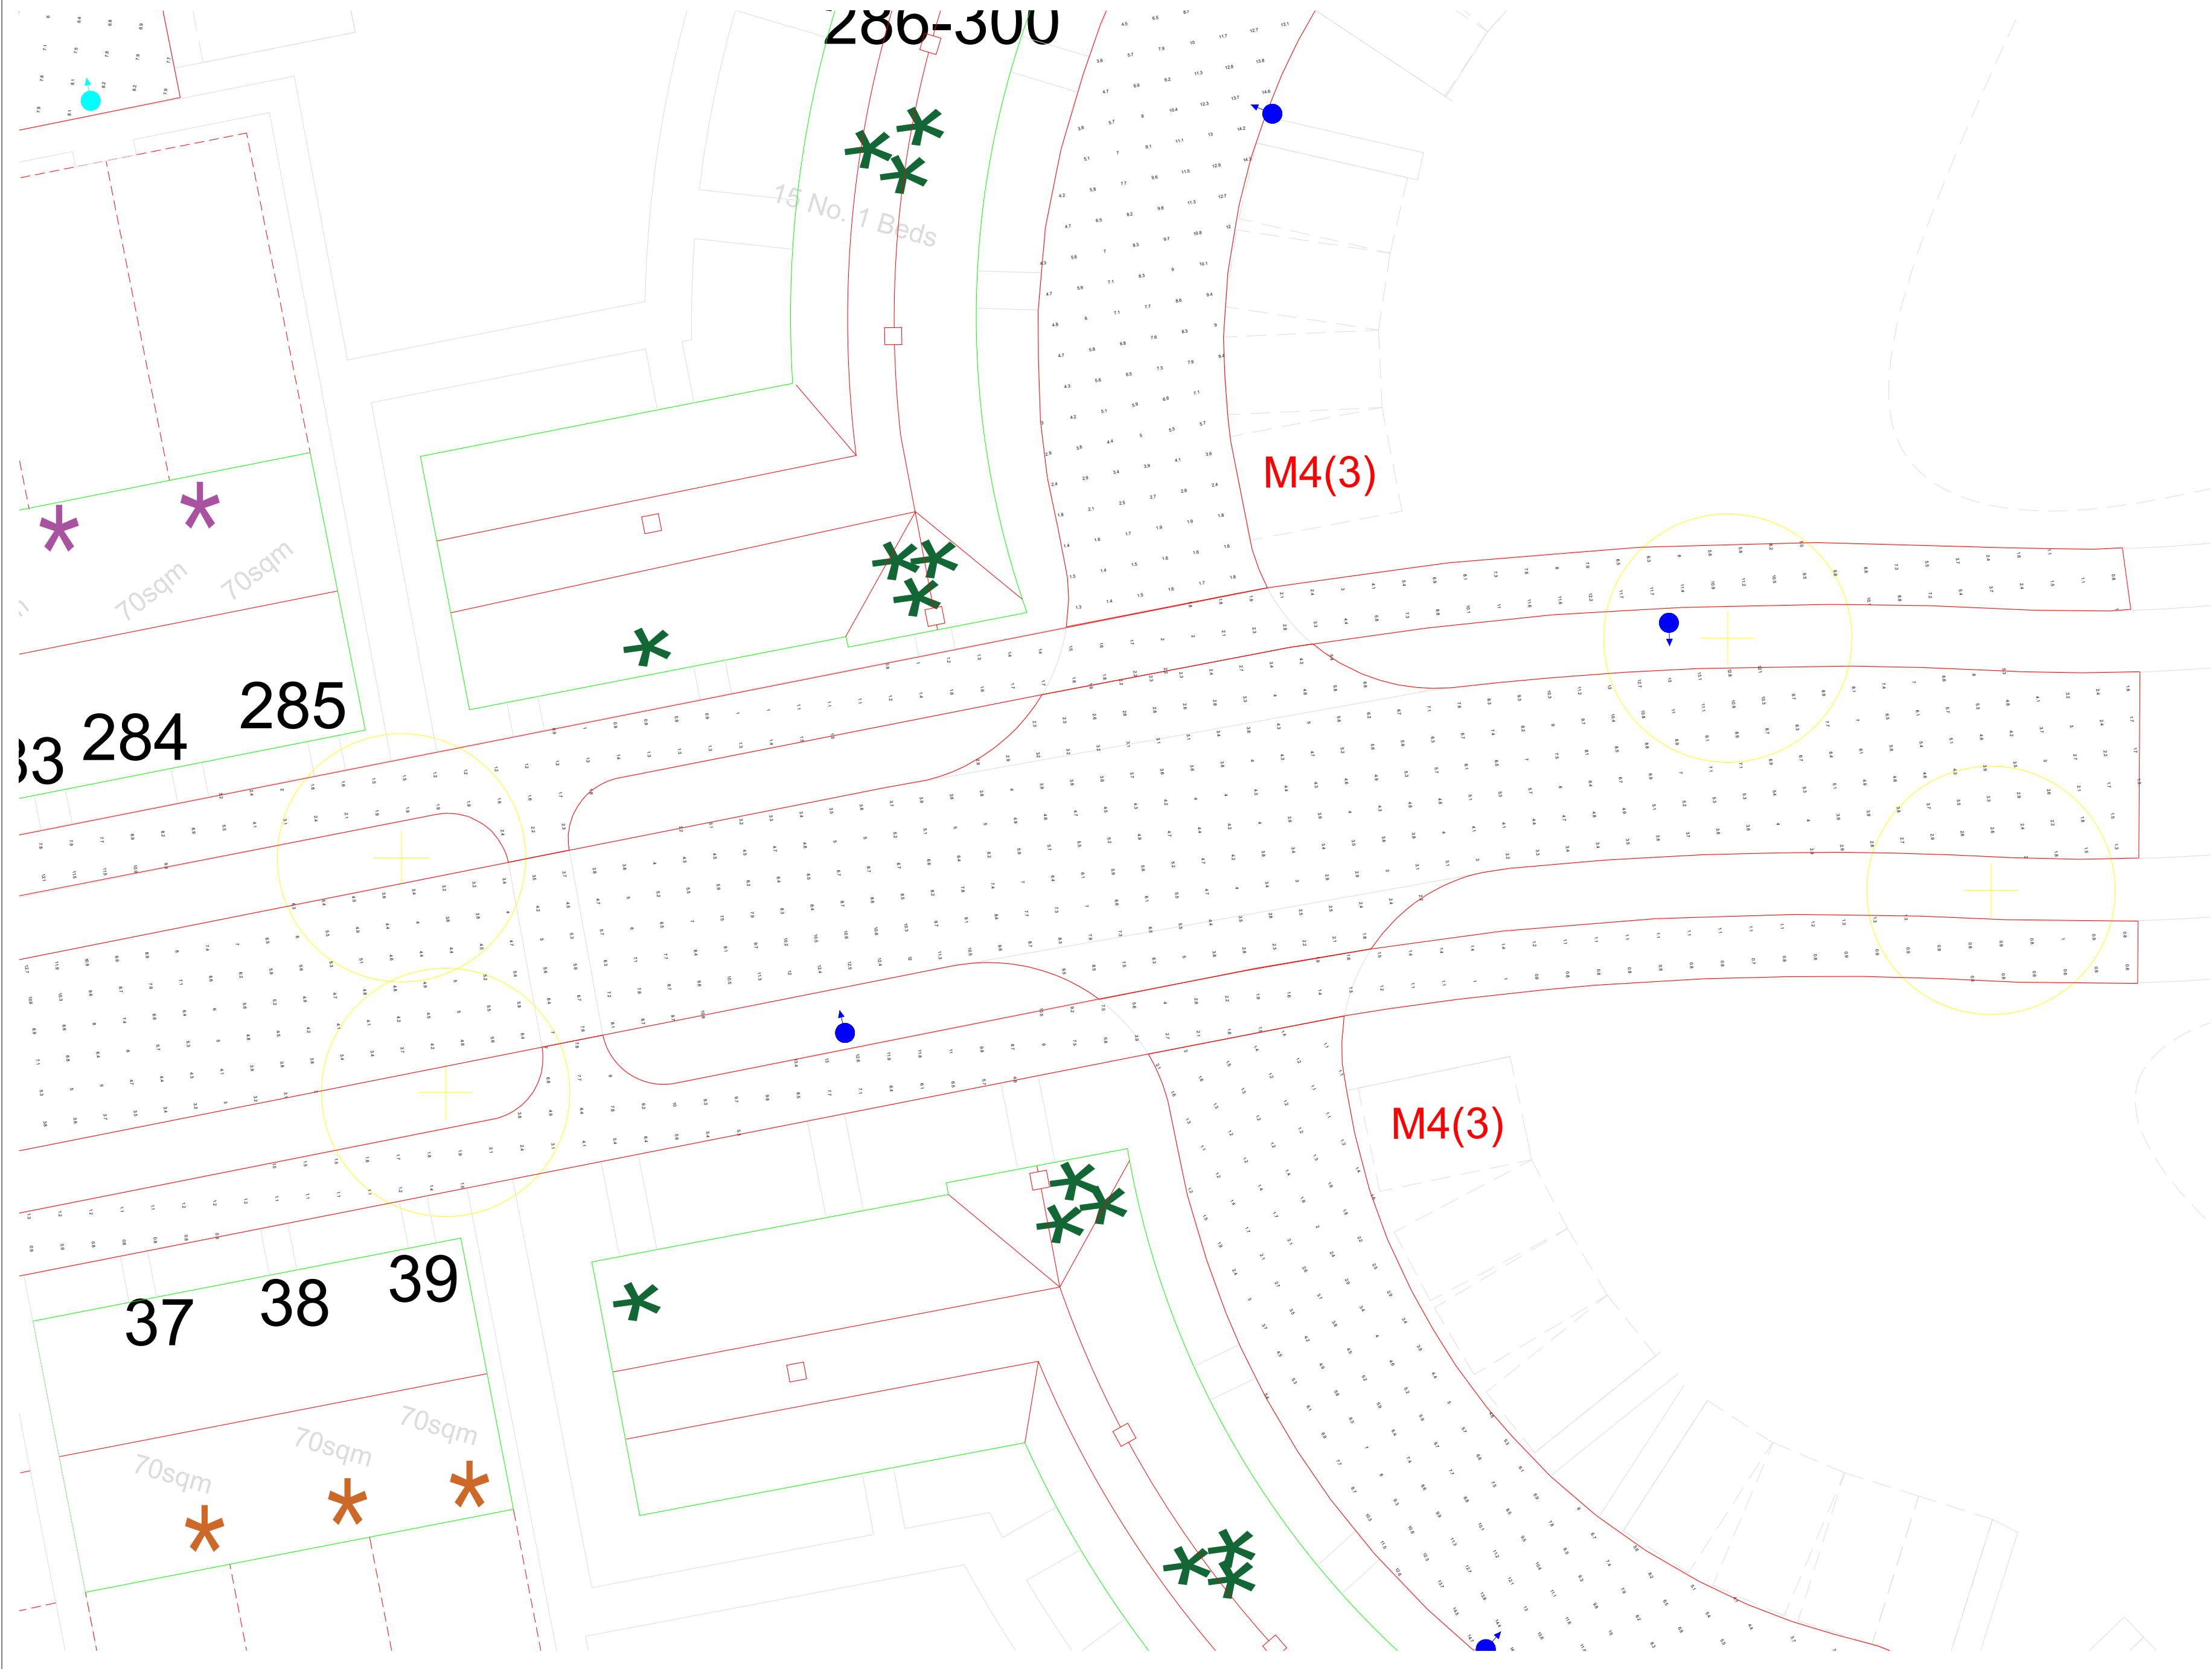

General Notes

Notes

20W

12W

|     |                |      |
|-----|----------------|------|
|     |                |      |
|     |                |      |
| No. | Revision/Issue | Date |

Firm Name and Address


Lumen Designers Ltd  
Lumen House  
1358 Stratford Road  
Hall Green  
Birmingham  
B28 9EH

M: 0121 663 6080  
E: info@thelumenarchitect.com

Project Name and Address

Vivid Solar Street Lighting Ltd  
Climping R1 - Littlehampton

|               |                |
|---------------|----------------|
| Project       | Sheet          |
| TLA/IV/CVY-R1 | Sheet 33 of 58 |
| Date          | Rev 0.0        |
| 08/04/2022    |                |
| Scale         |                |
| DNS           |                |

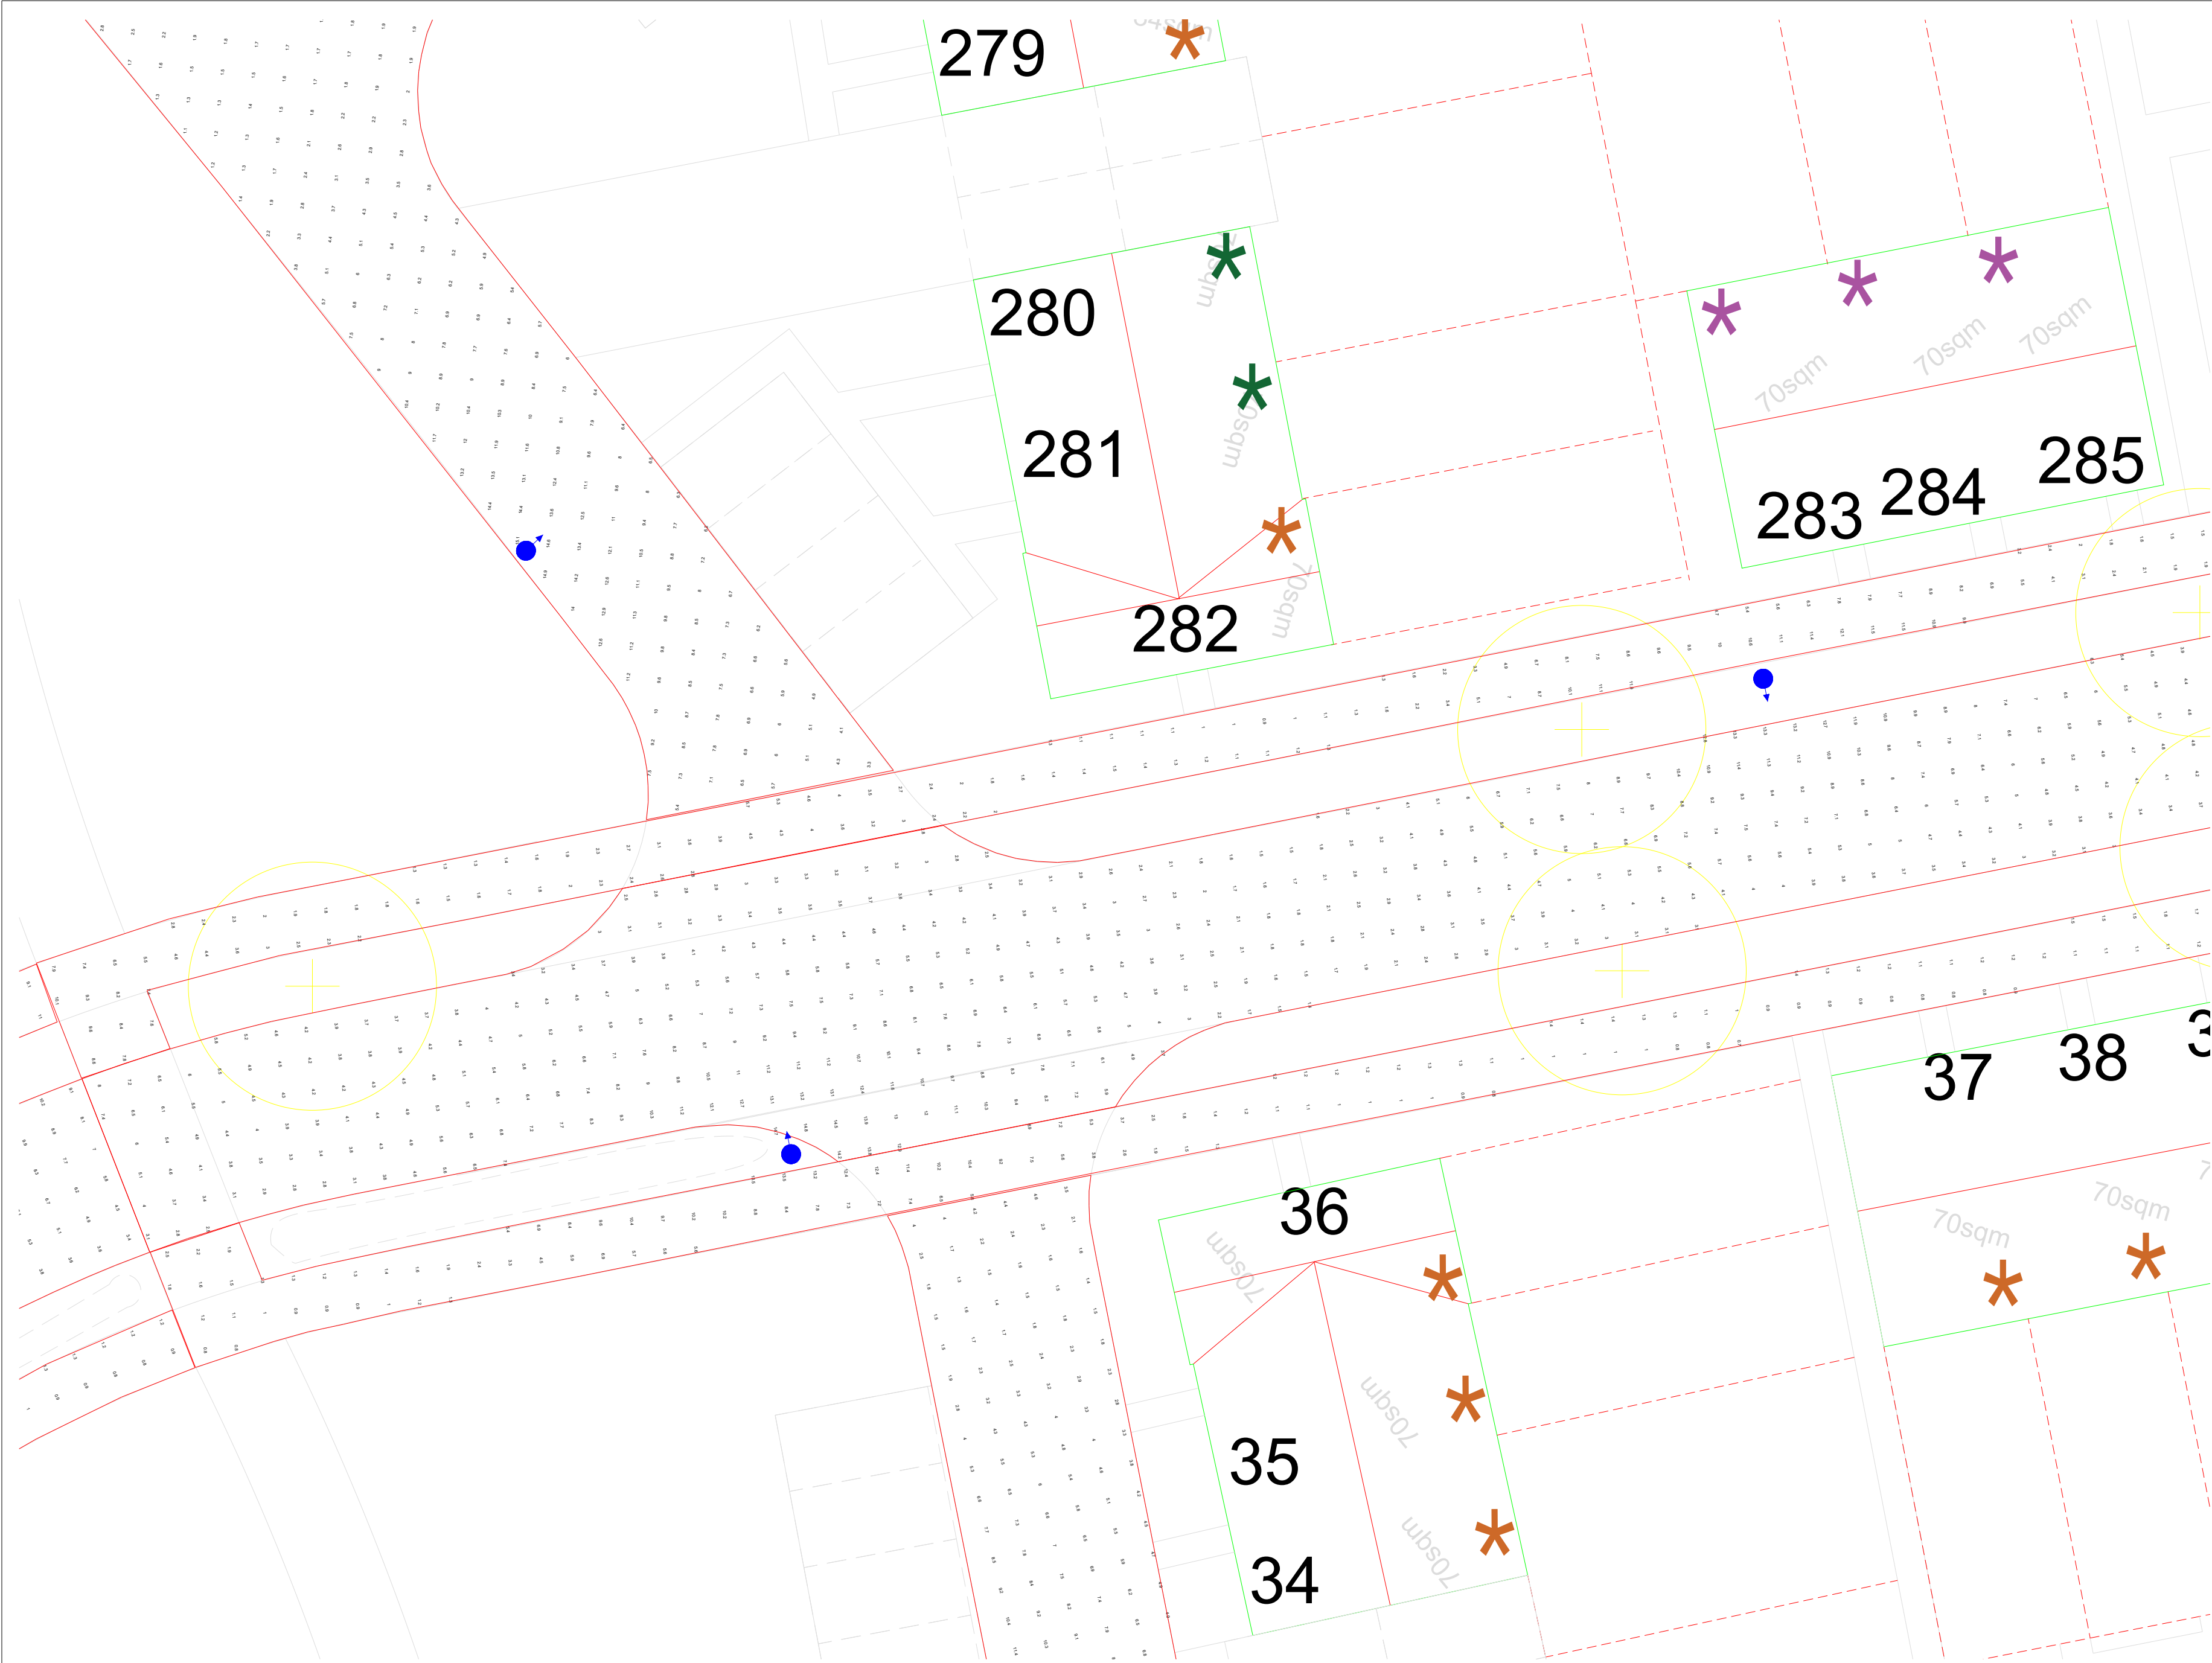

General Notes

Notes

20W

12W

|     |                |      |
|-----|----------------|------|
|     |                |      |
|     |                |      |
| No. | Revision/Issue | Date |

Firm Name and Address


Lumen Designers Ltd  
Lumen House  
1358 Stratford Road  
Hall Green  
Birmingham  
B28 9EH

M: 0121 663 6080  
E: info@thelumenarchitect.com

Project Name and Address

Vivid Solar Street Lighting Ltd  
Climping R1 - Littlehampton

|                |                |
|----------------|----------------|
| Project        | Sheet          |
| TLA/VIV/CVY-R1 | Sheet 34 of 58 |
| Date           | Rev 0.0        |
| 08/04/2022     |                |
| Scale          |                |
| DNS            |                |

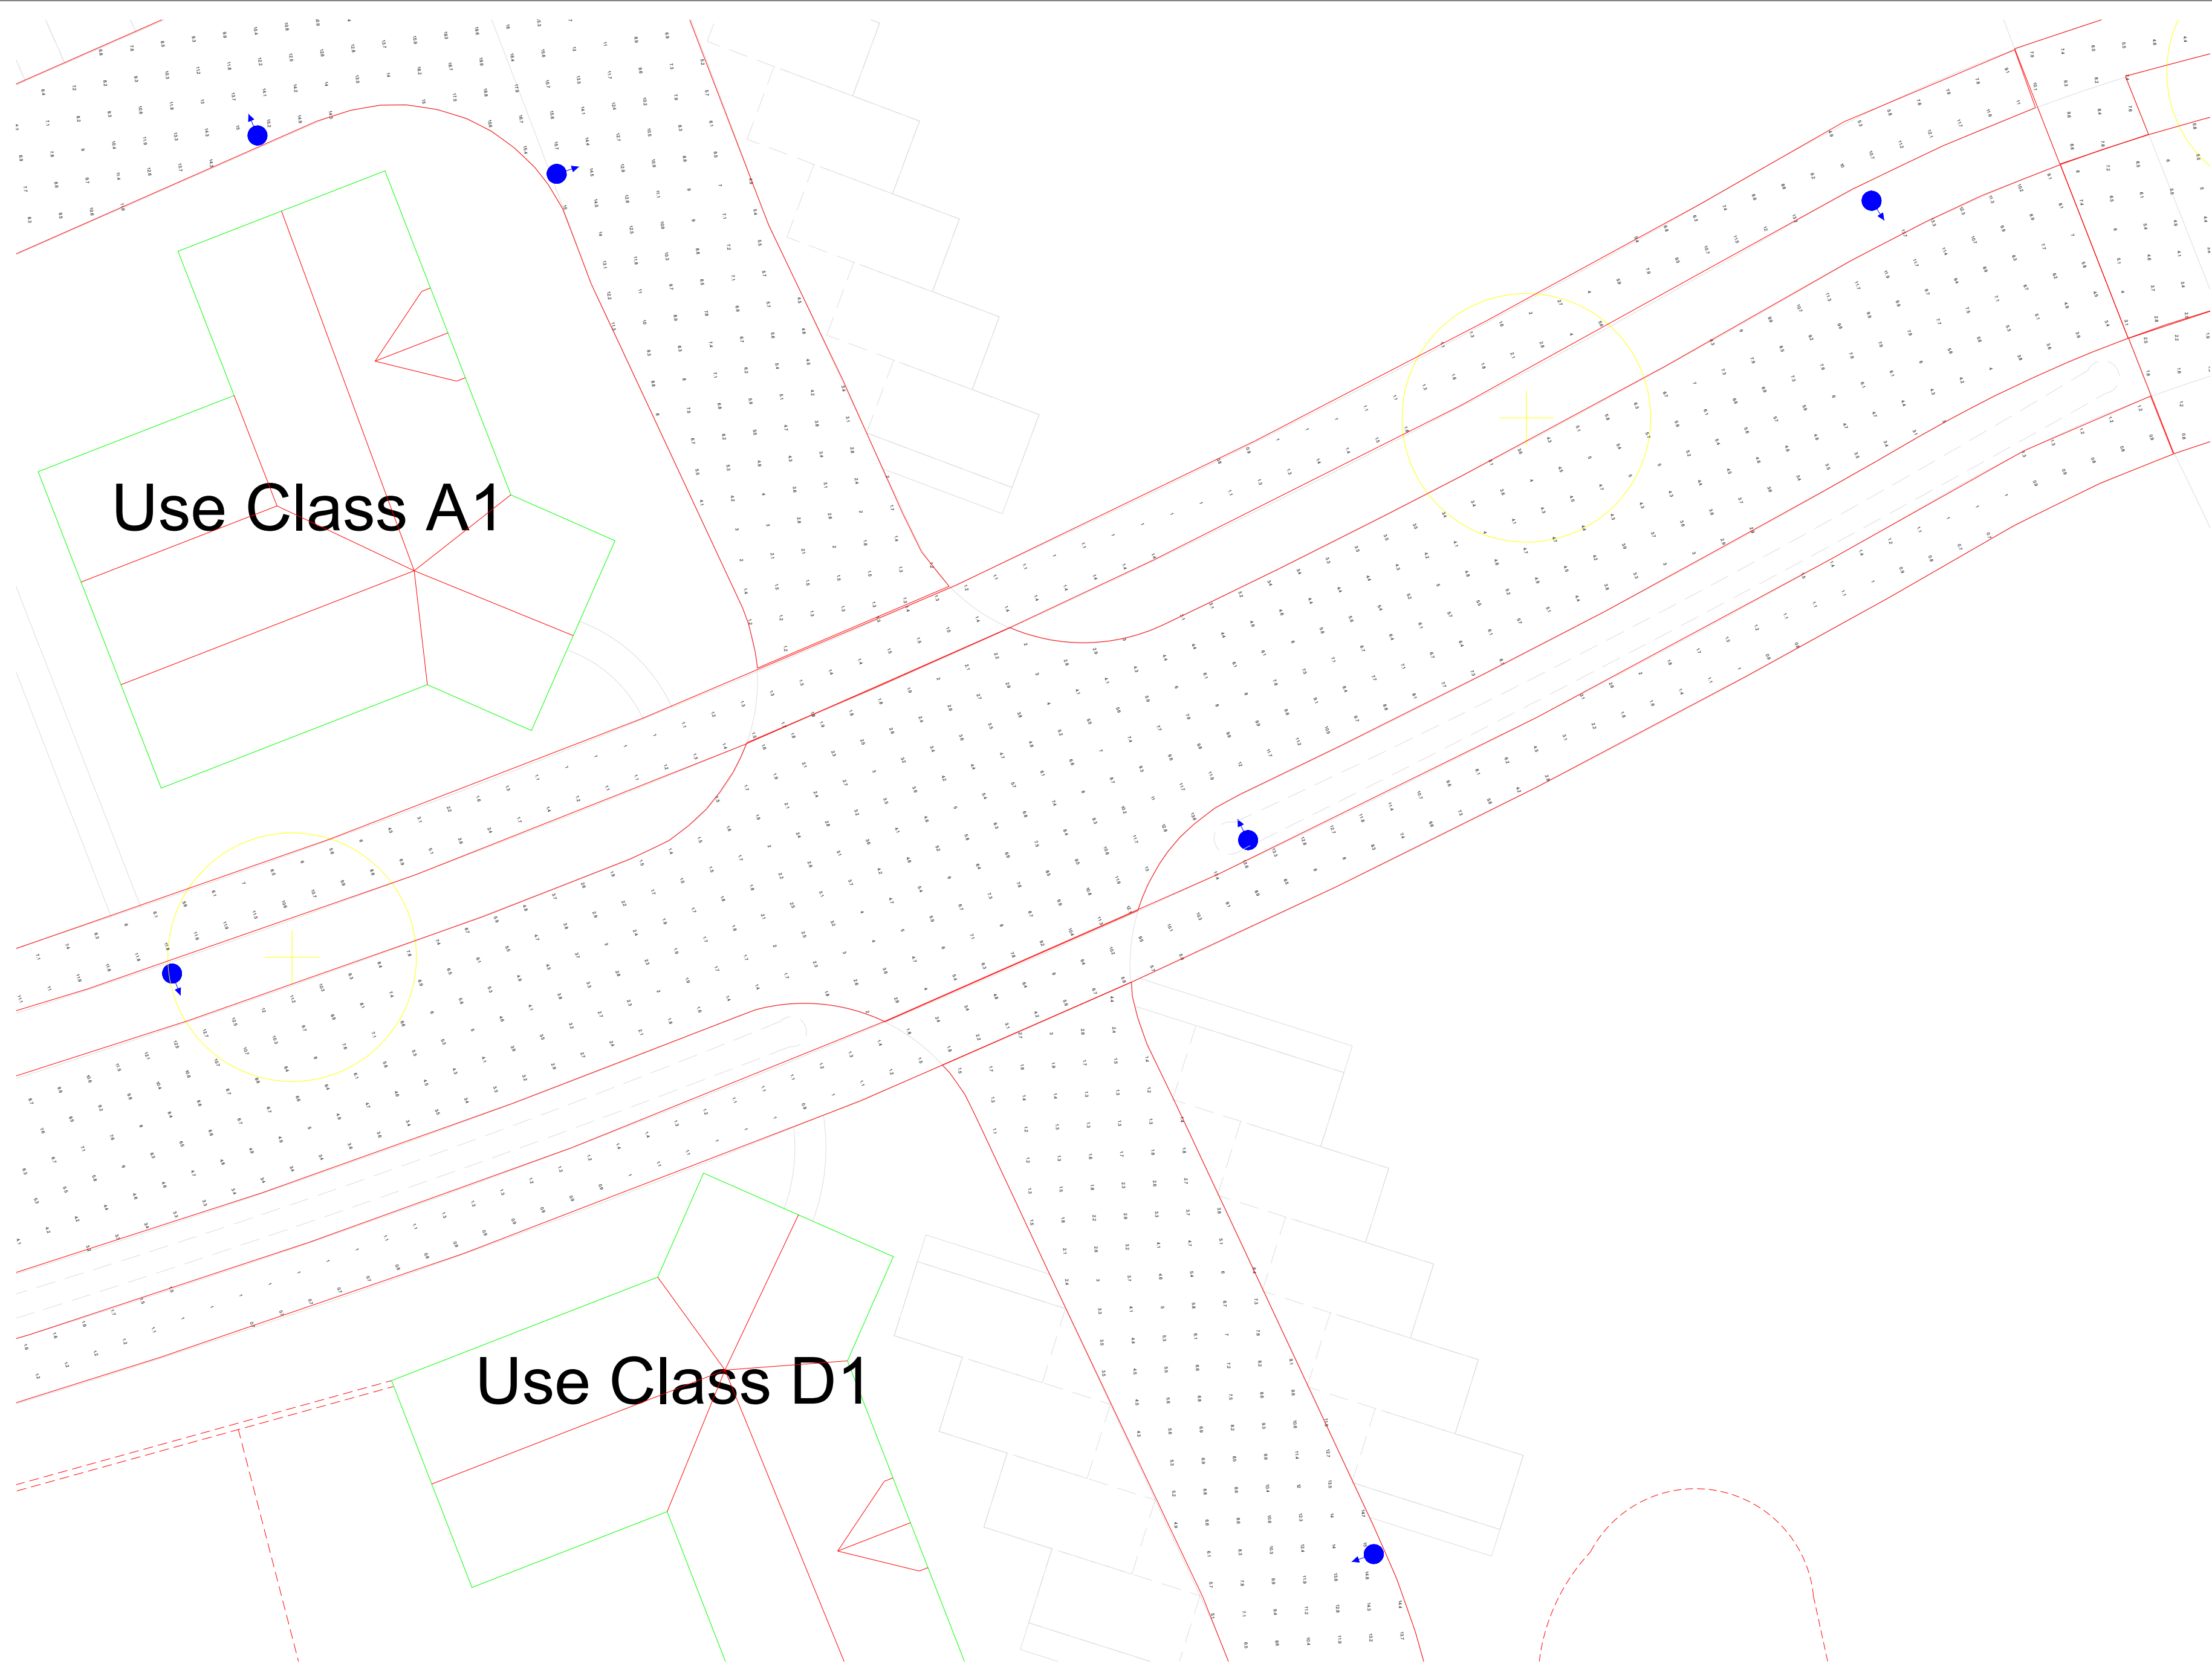

General Notes

Notes

20W

12W

|     |                |      |
|-----|----------------|------|
|     |                |      |
|     |                |      |
| No. | Revision/Issue | Date |

Firm Name and Address


Lumen Designers Ltd  
Lumen House  
1358 Stratford Road  
Hall Green  
Birmingham  
B28 9EH

M: 0121 663 6080  
E: info@thelumenarchitect.com

Project Name and Address

Vivid Solar Street Lighting Ltd  
Climping R1 - Littlehampton

|                            |                         |
|----------------------------|-------------------------|
| Project:<br>TLA/VIV/CVY-R1 | Sheet<br>Sheet 35 of 58 |
| Date<br>08/04/2022         | Rev 0.0                 |
| Scale<br>DNS               |                         |

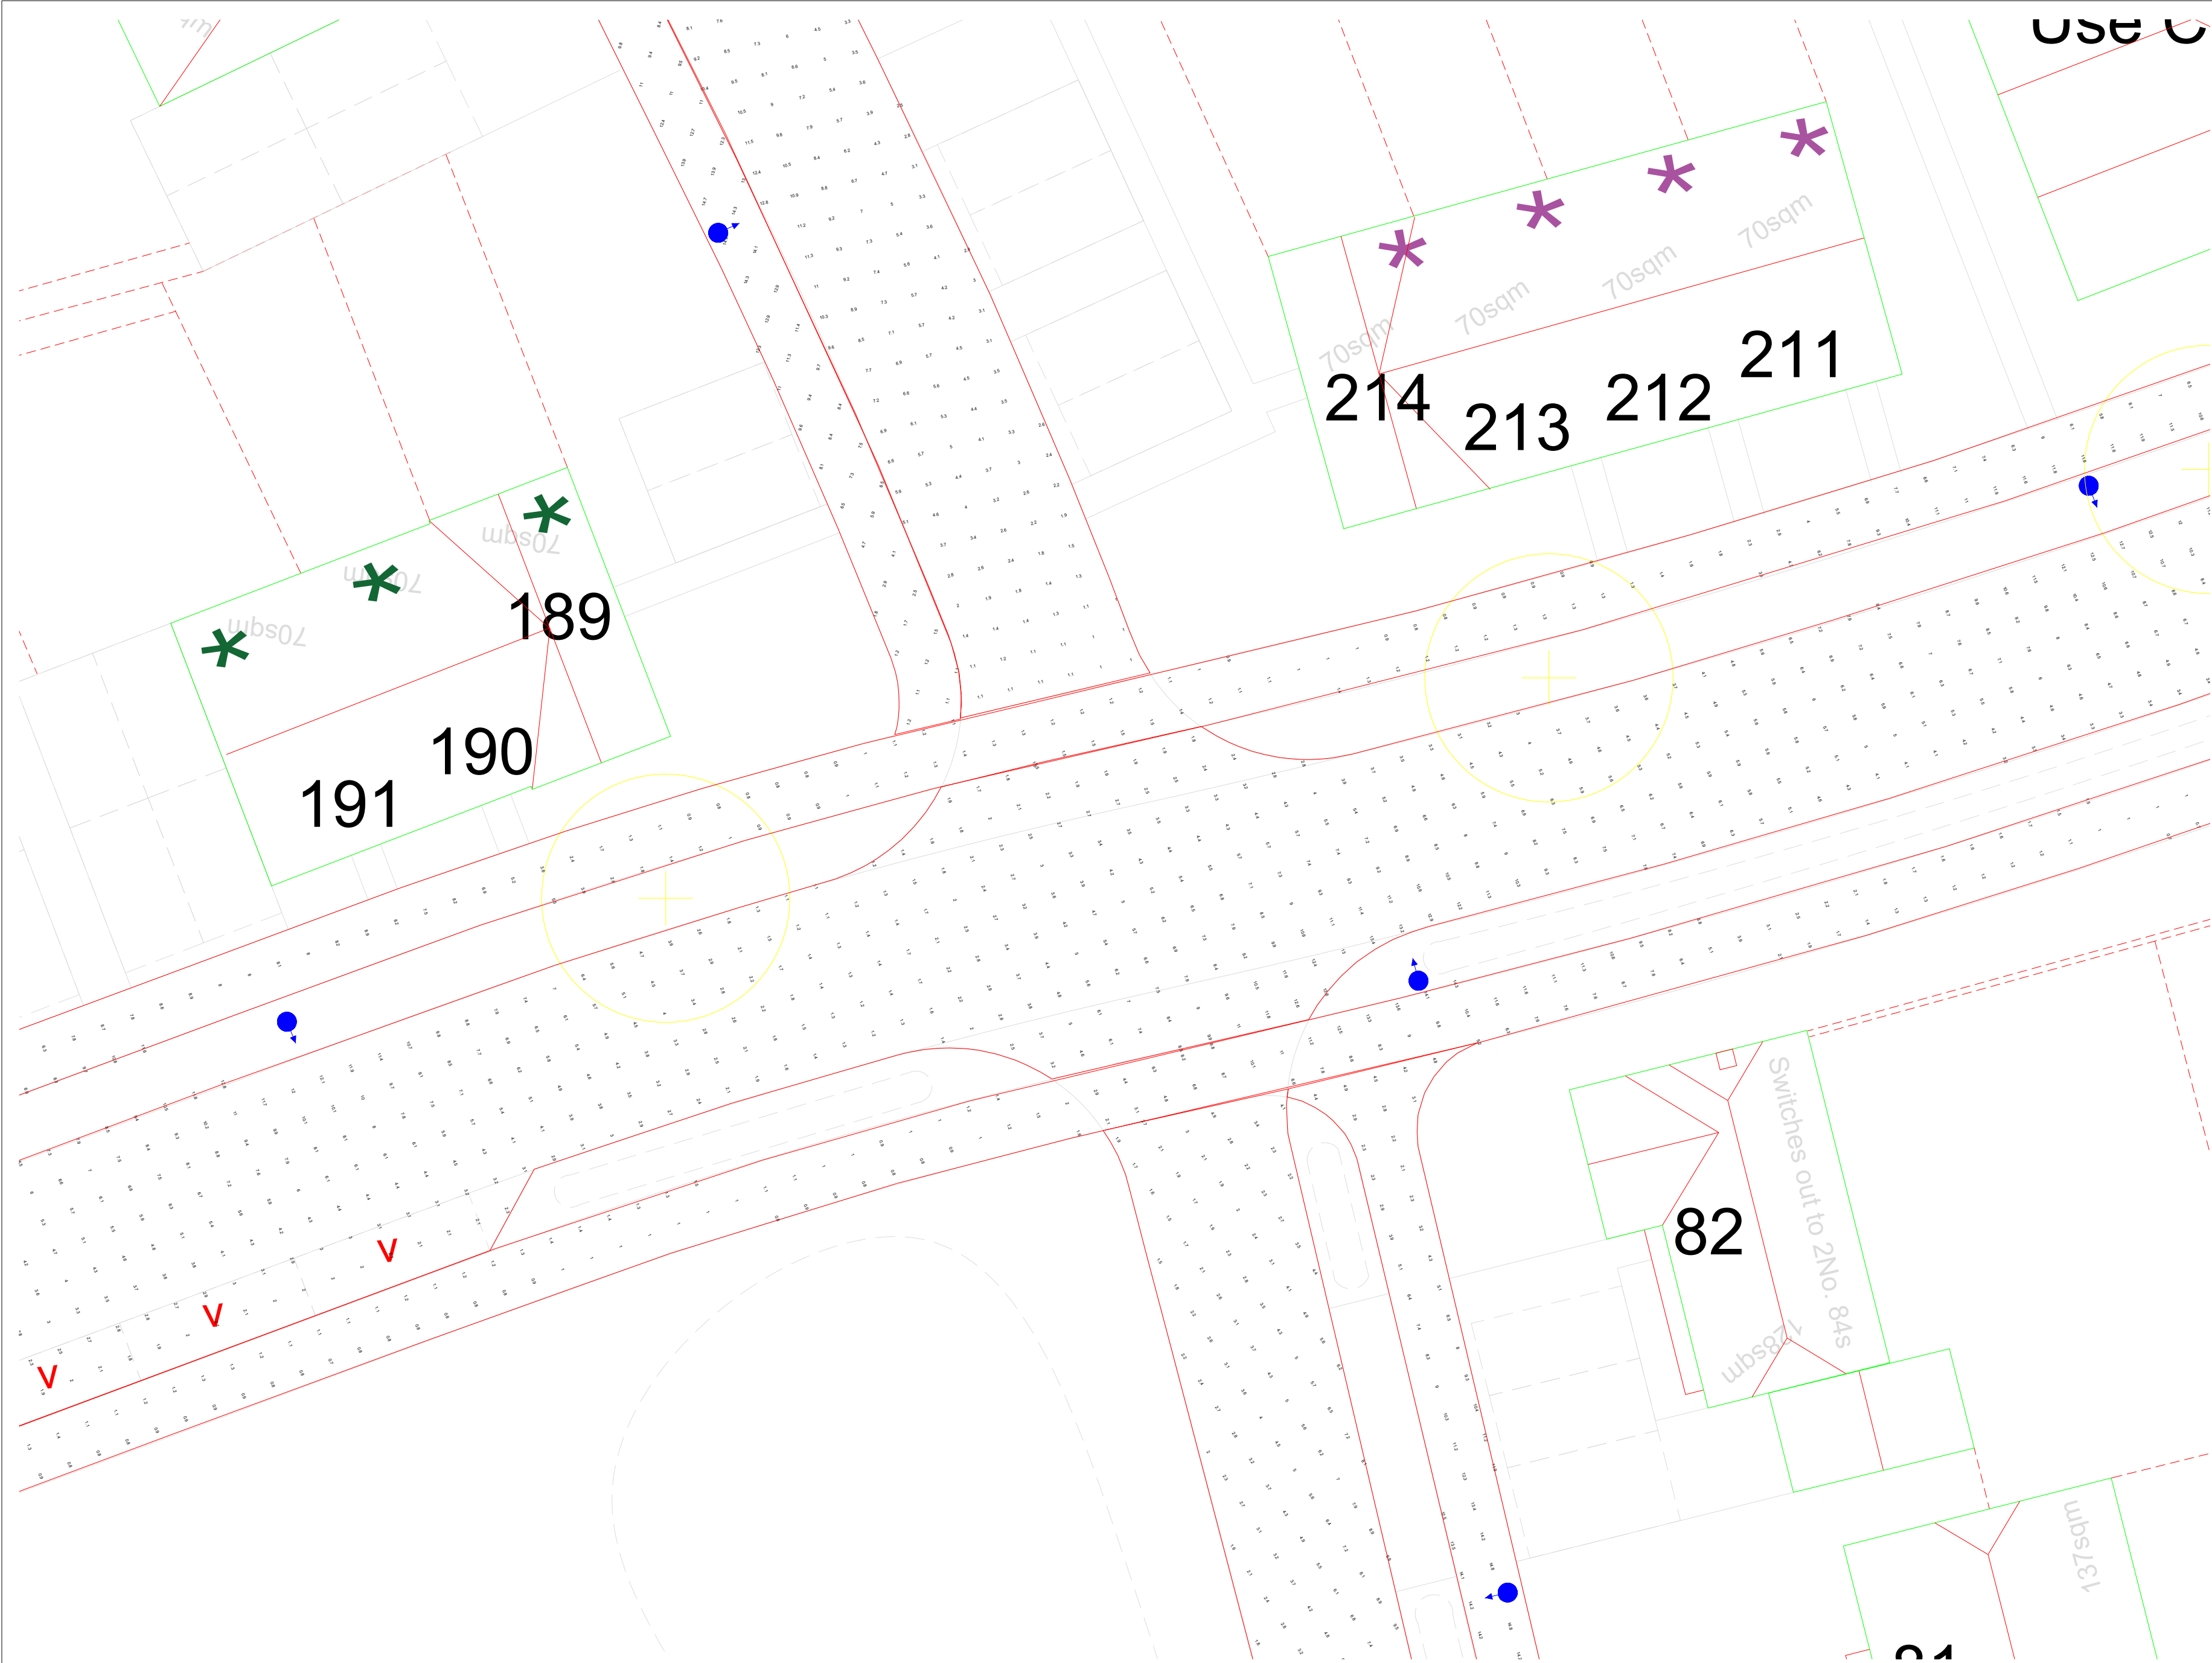

General Notes

Notes

20W

12W

|     |                |      |
|-----|----------------|------|
|     |                |      |
|     |                |      |
| No. | Revision/Issue | Date |

Firm Name and Address


Lumen Designers Ltd  
Lumen House  
1358 Stratford Road  
Hall Green  
Birmingham  
B28 9EH

M: 0121 663 6080  
E: info@thelumenarchitect.com

Project Name and Address

Vivid Solar Street Lighting Ltd  
Climping R1 - Littlehampton

|                            |                         |
|----------------------------|-------------------------|
| Project:<br>TLA/VIV/CVY-R1 | Sheet<br>Sheet 36 of 58 |
| Date<br>08/04/2022         | Rev 0.0                 |
| Scale<br>DNS               |                         |

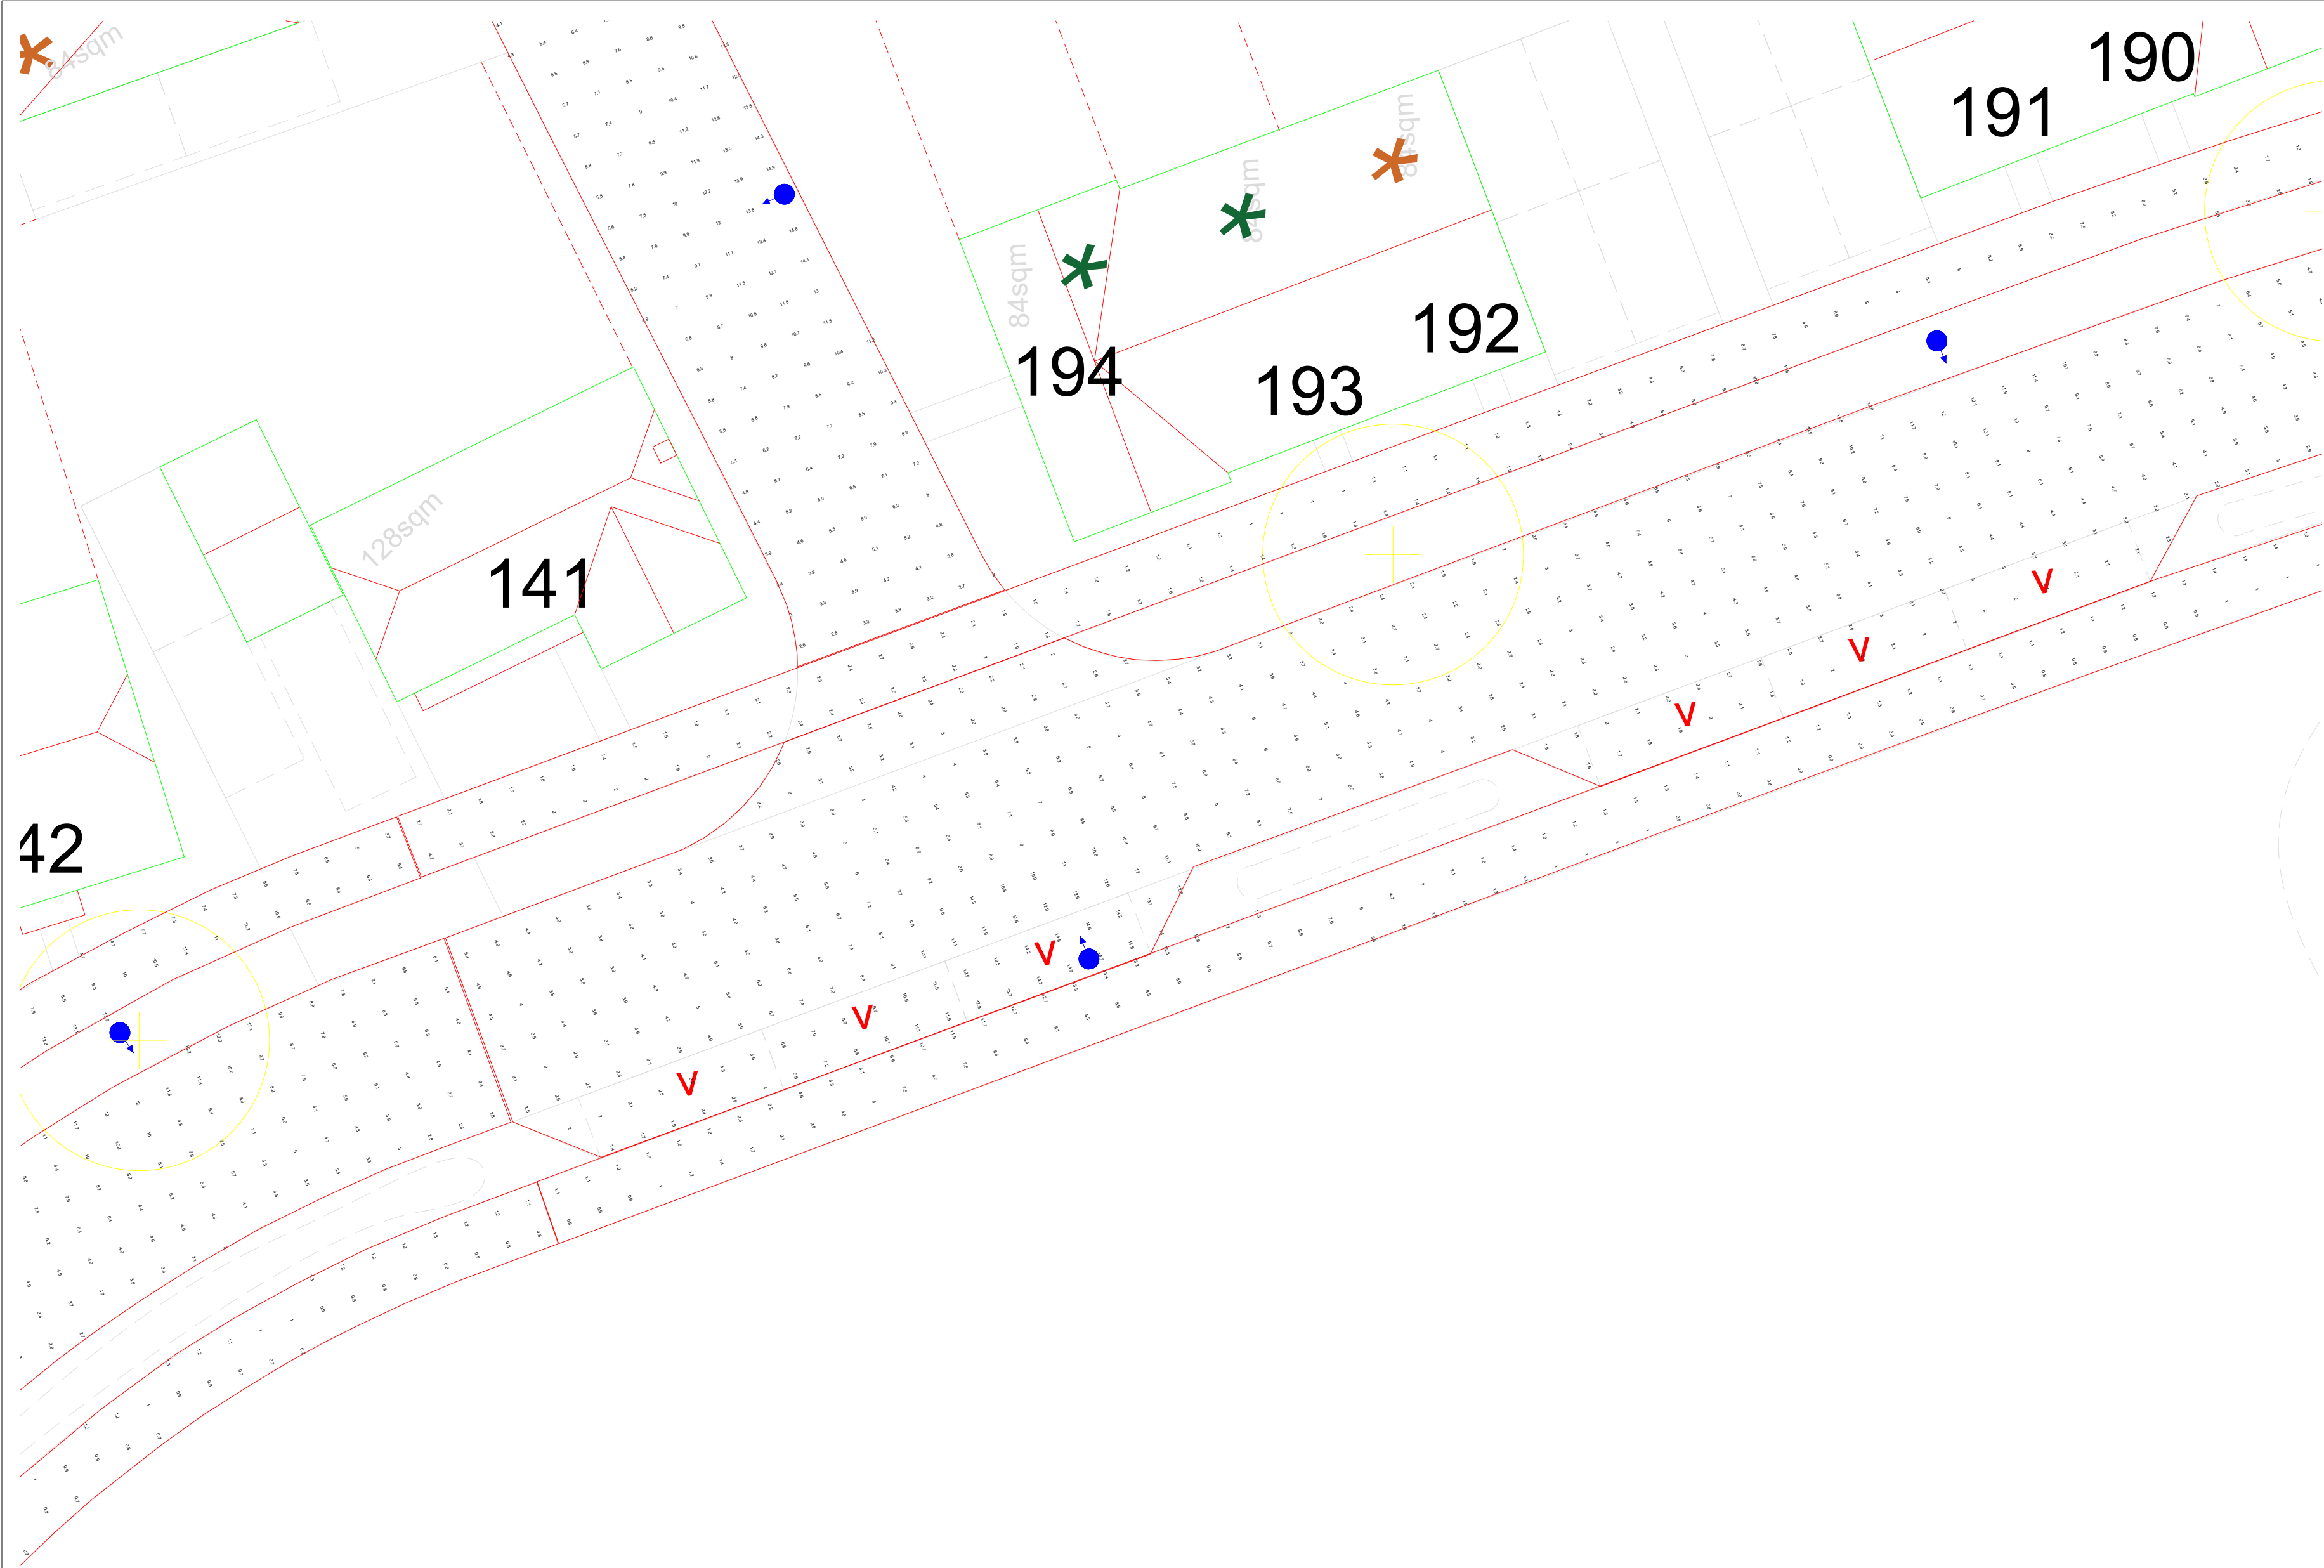

General Notes

Notes

20W

12W

|     |                |      |
|-----|----------------|------|
|     |                |      |
|     |                |      |
| No. | Revision/Issue | Date |

Firm Name and Address

Lumen Designers Ltd

Lumen House

1358 Stratford Road

Hall Green

Birmingham

B28 9EH

M: 0121 663 6080


E: info@thelumenarchitect.com

Project Name and Address

Vivid Solar Street Lighting Ltd

Climping R1 - Littlehampton

|                |                |
|----------------|----------------|
| Project        | Sheet          |
| TLA/VIV/CVY-R1 | Sheet 37 of 58 |
| Date           | Rev 0.0        |
| 08/04/2022     |                |
| Scale          |                |
| DNS            |                |

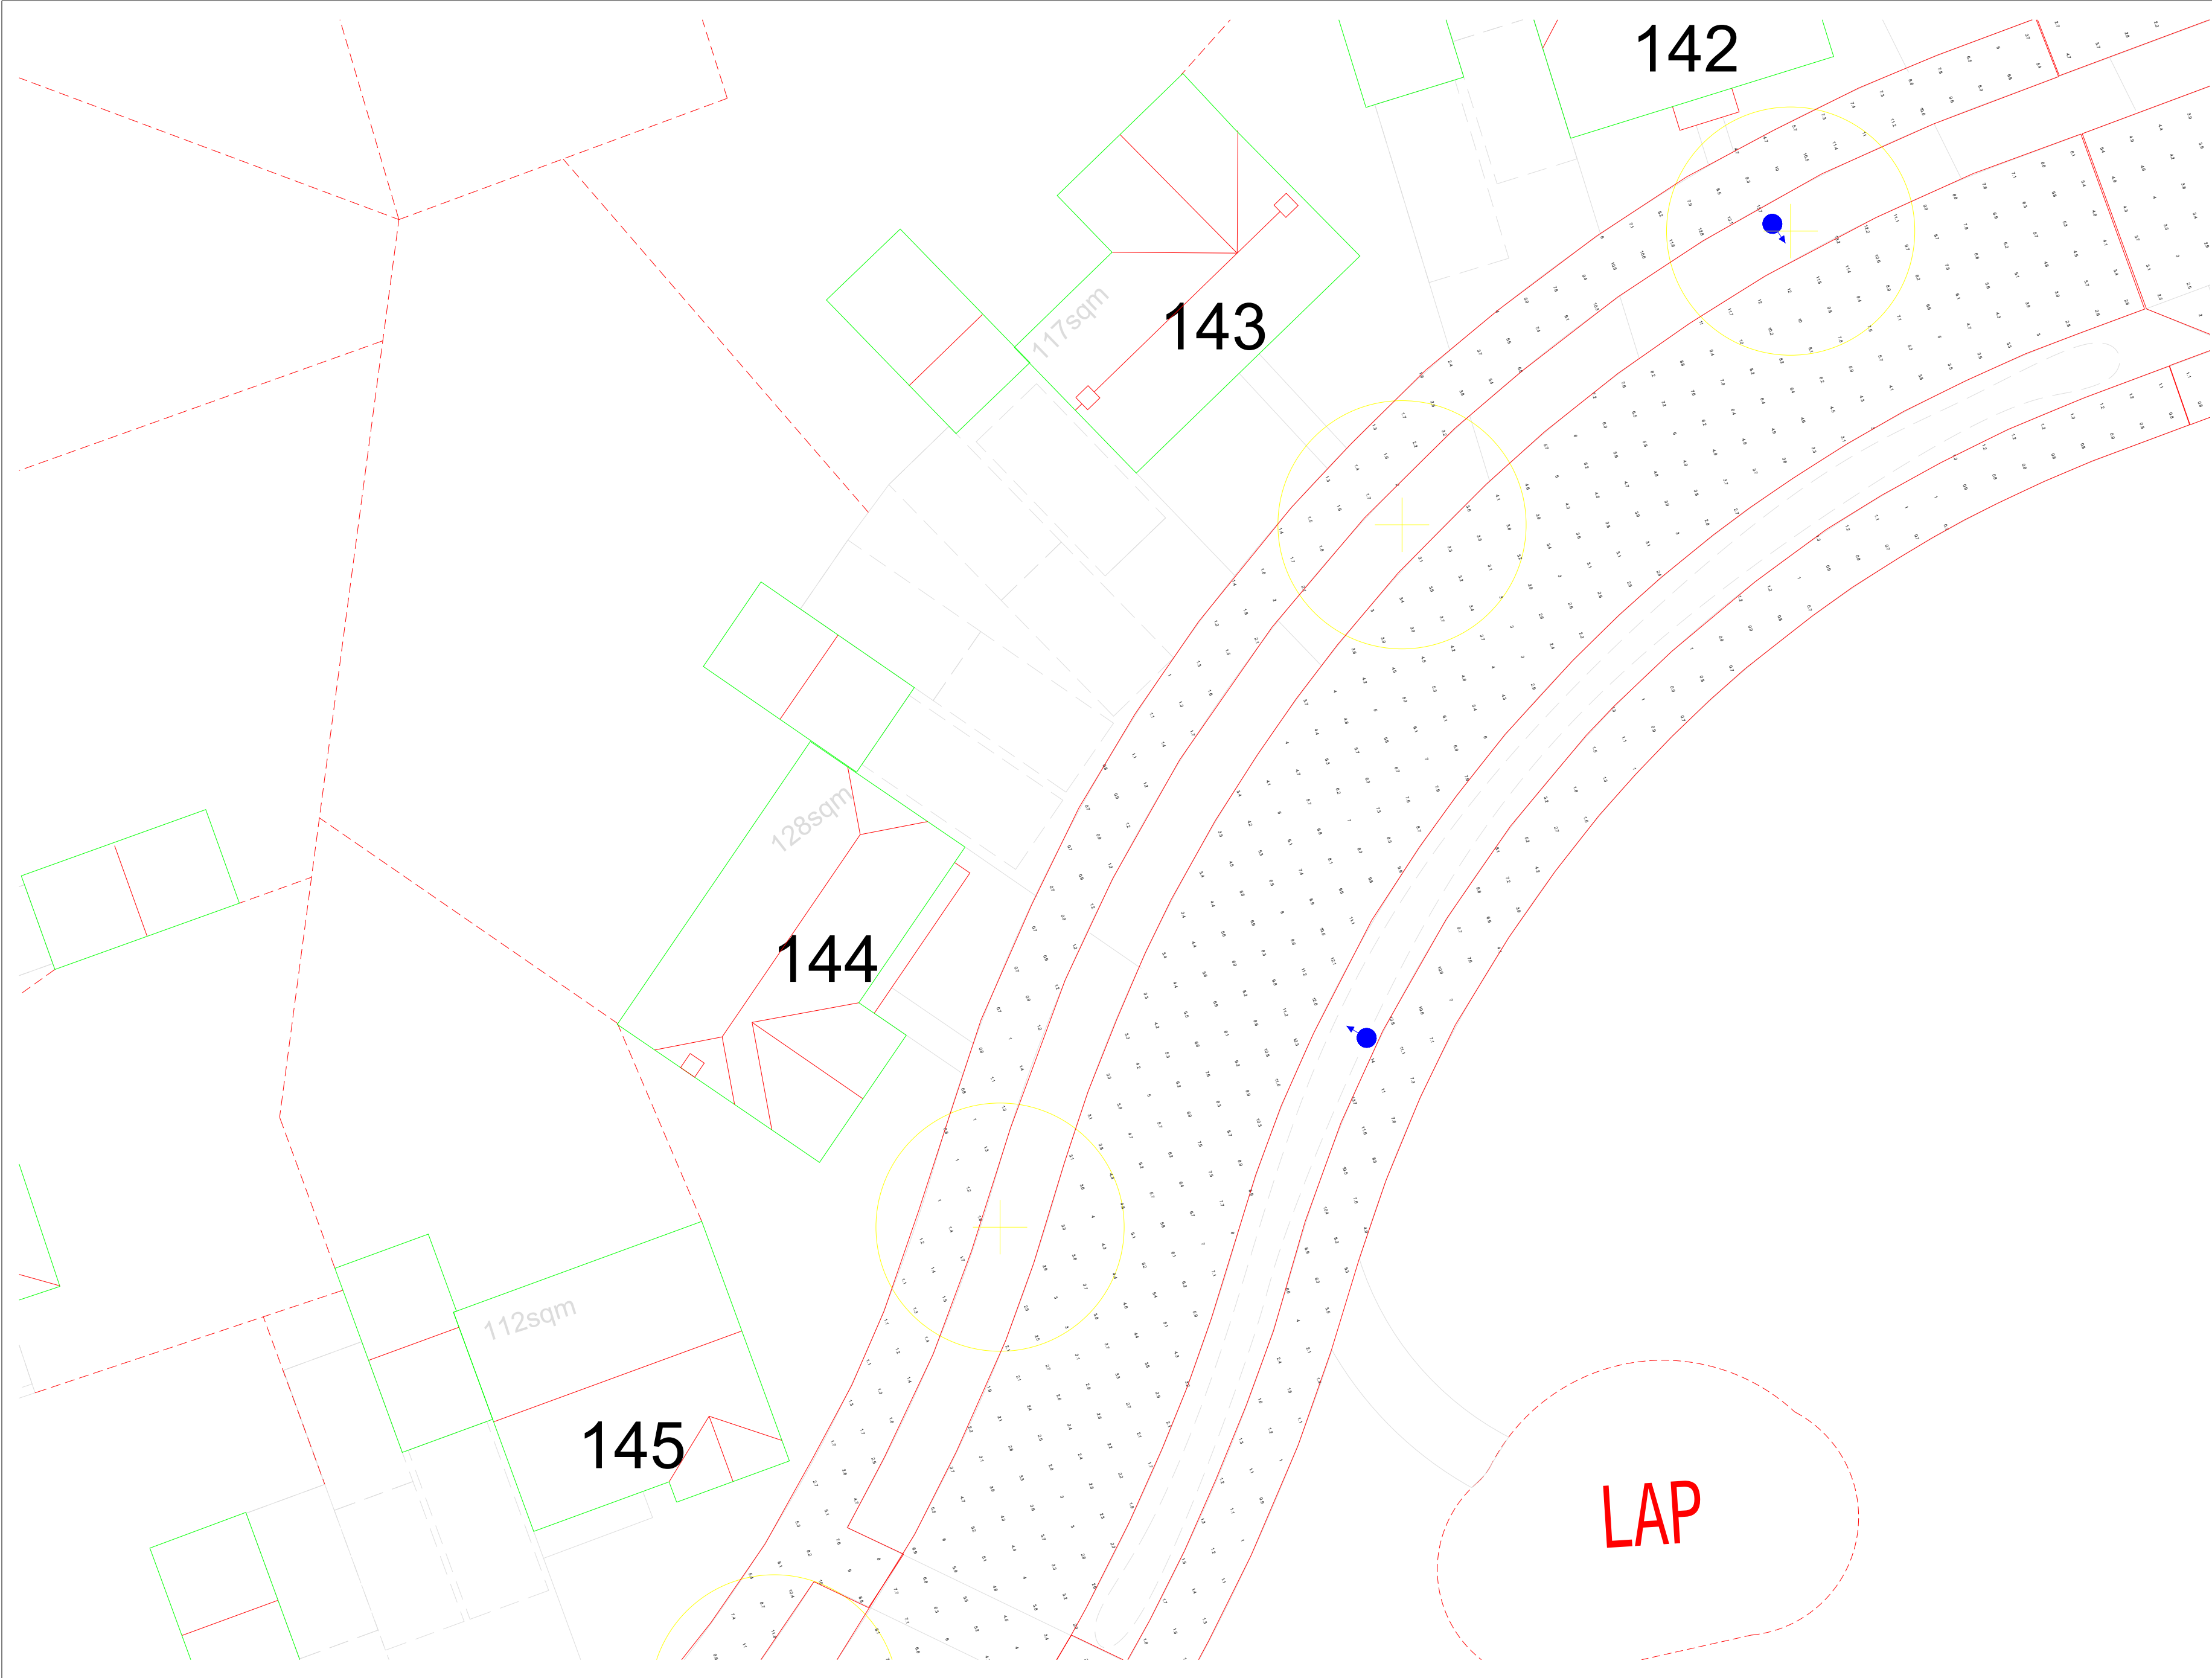

General Notes

Notes

20W

12W

|     |                |      |
|-----|----------------|------|
|     |                |      |
|     |                |      |
| No. | Revision/Issue | Date |

Firm Name and Address

Lumen Designers Ltd

Lumen House

1358 Stratford Road

Hall Green

Birmingham

B28 9EH

M: 0121 663 6080


E: info@thelumenarchitect.com

Project Name and Address

Vivid Solar Street Lighting Ltd

Climping R1 - Littlehampton

|                |                |
|----------------|----------------|
| Project        | Sheet          |
| TLA/VIV/CVY-R1 | Sheet 38 of 58 |
| Date           | Rev 0.0        |
| 08/04/2022     |                |
| Scale          |                |
| DNS            |                |

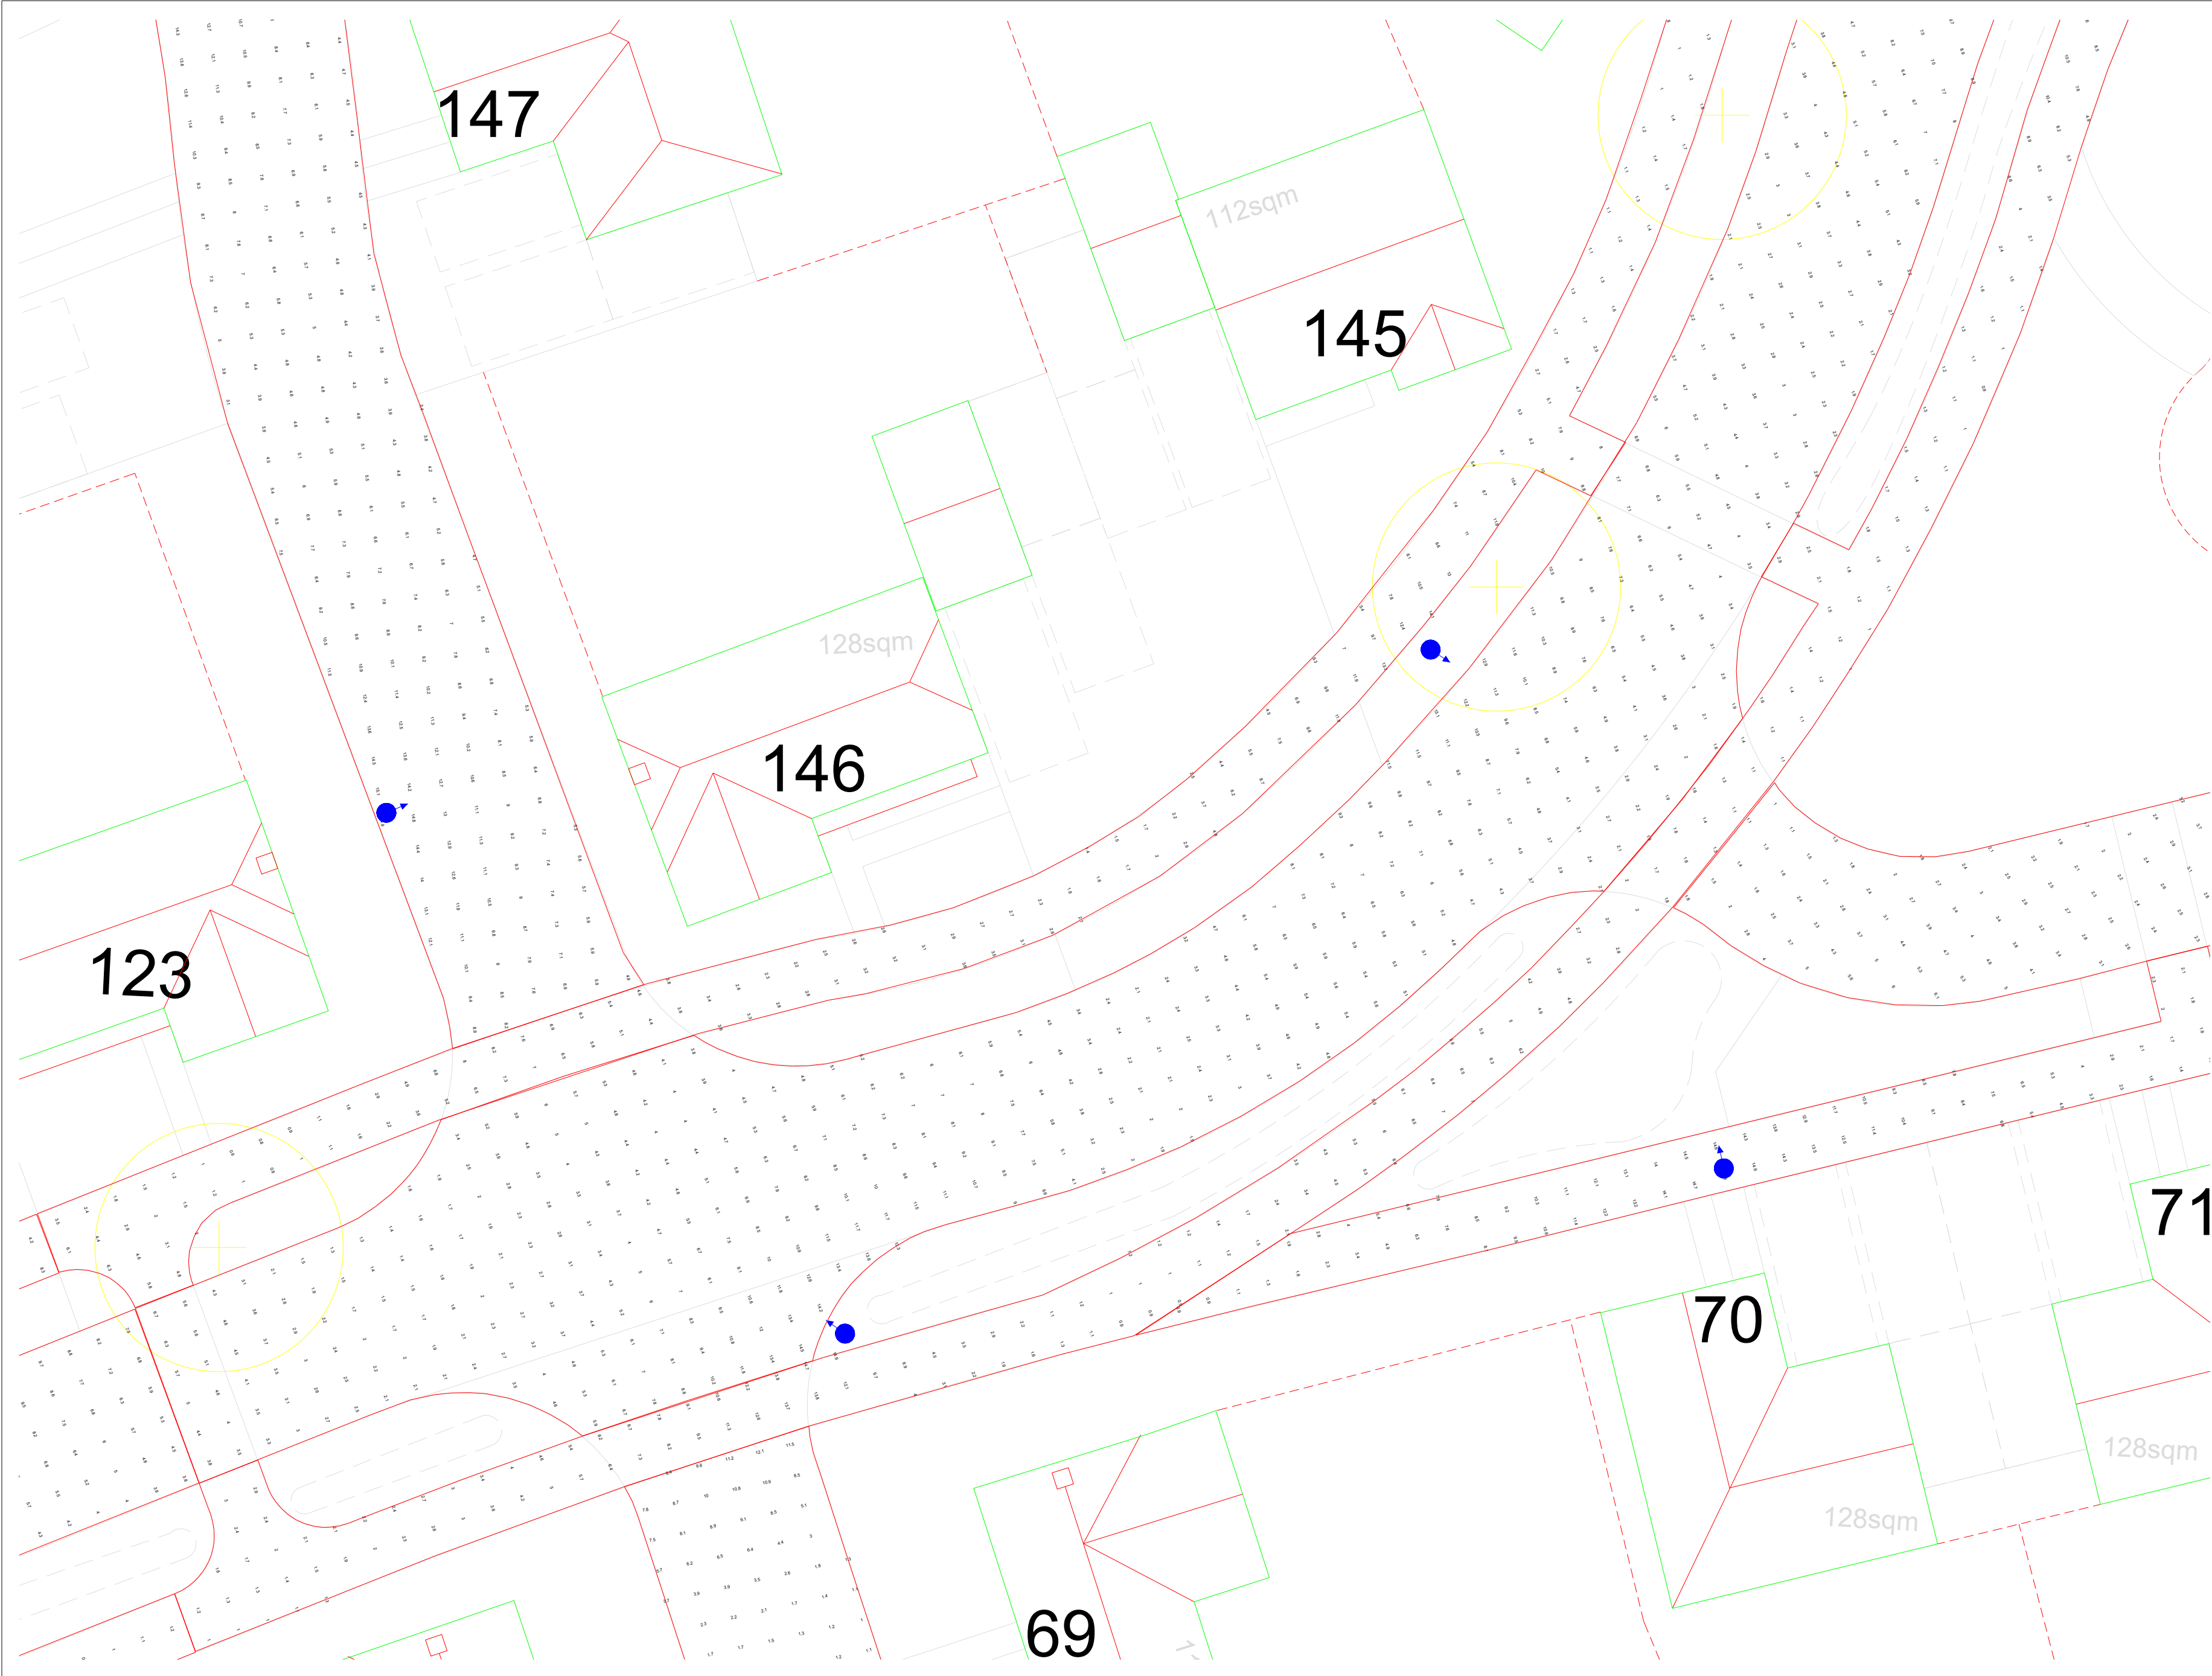

General Notes

Notes

20W

12W

|     |                |      |
|-----|----------------|------|
|     |                |      |
|     |                |      |
| No. | Revision/Issue | Date |

Firm Name and Address


Lumen Designers Ltd  
Lumen House  
1358 Stratford Road  
Hall Green  
Birmingham  
B28 9EH

M: 0121 663 6080  
E: info@thelumenarchitect.com

Project Name and Address

Vivid Solar Street Lighting Ltd  
Climping R1 - Littlehampton

|                            |                         |
|----------------------------|-------------------------|
| Project:<br>TLA/VIV/CVY-R1 | Sheet<br>Sheet 39 of 58 |
| Date<br>08/04/2022         | Rev 0.0                 |
| Scale<br>DNS               |                         |

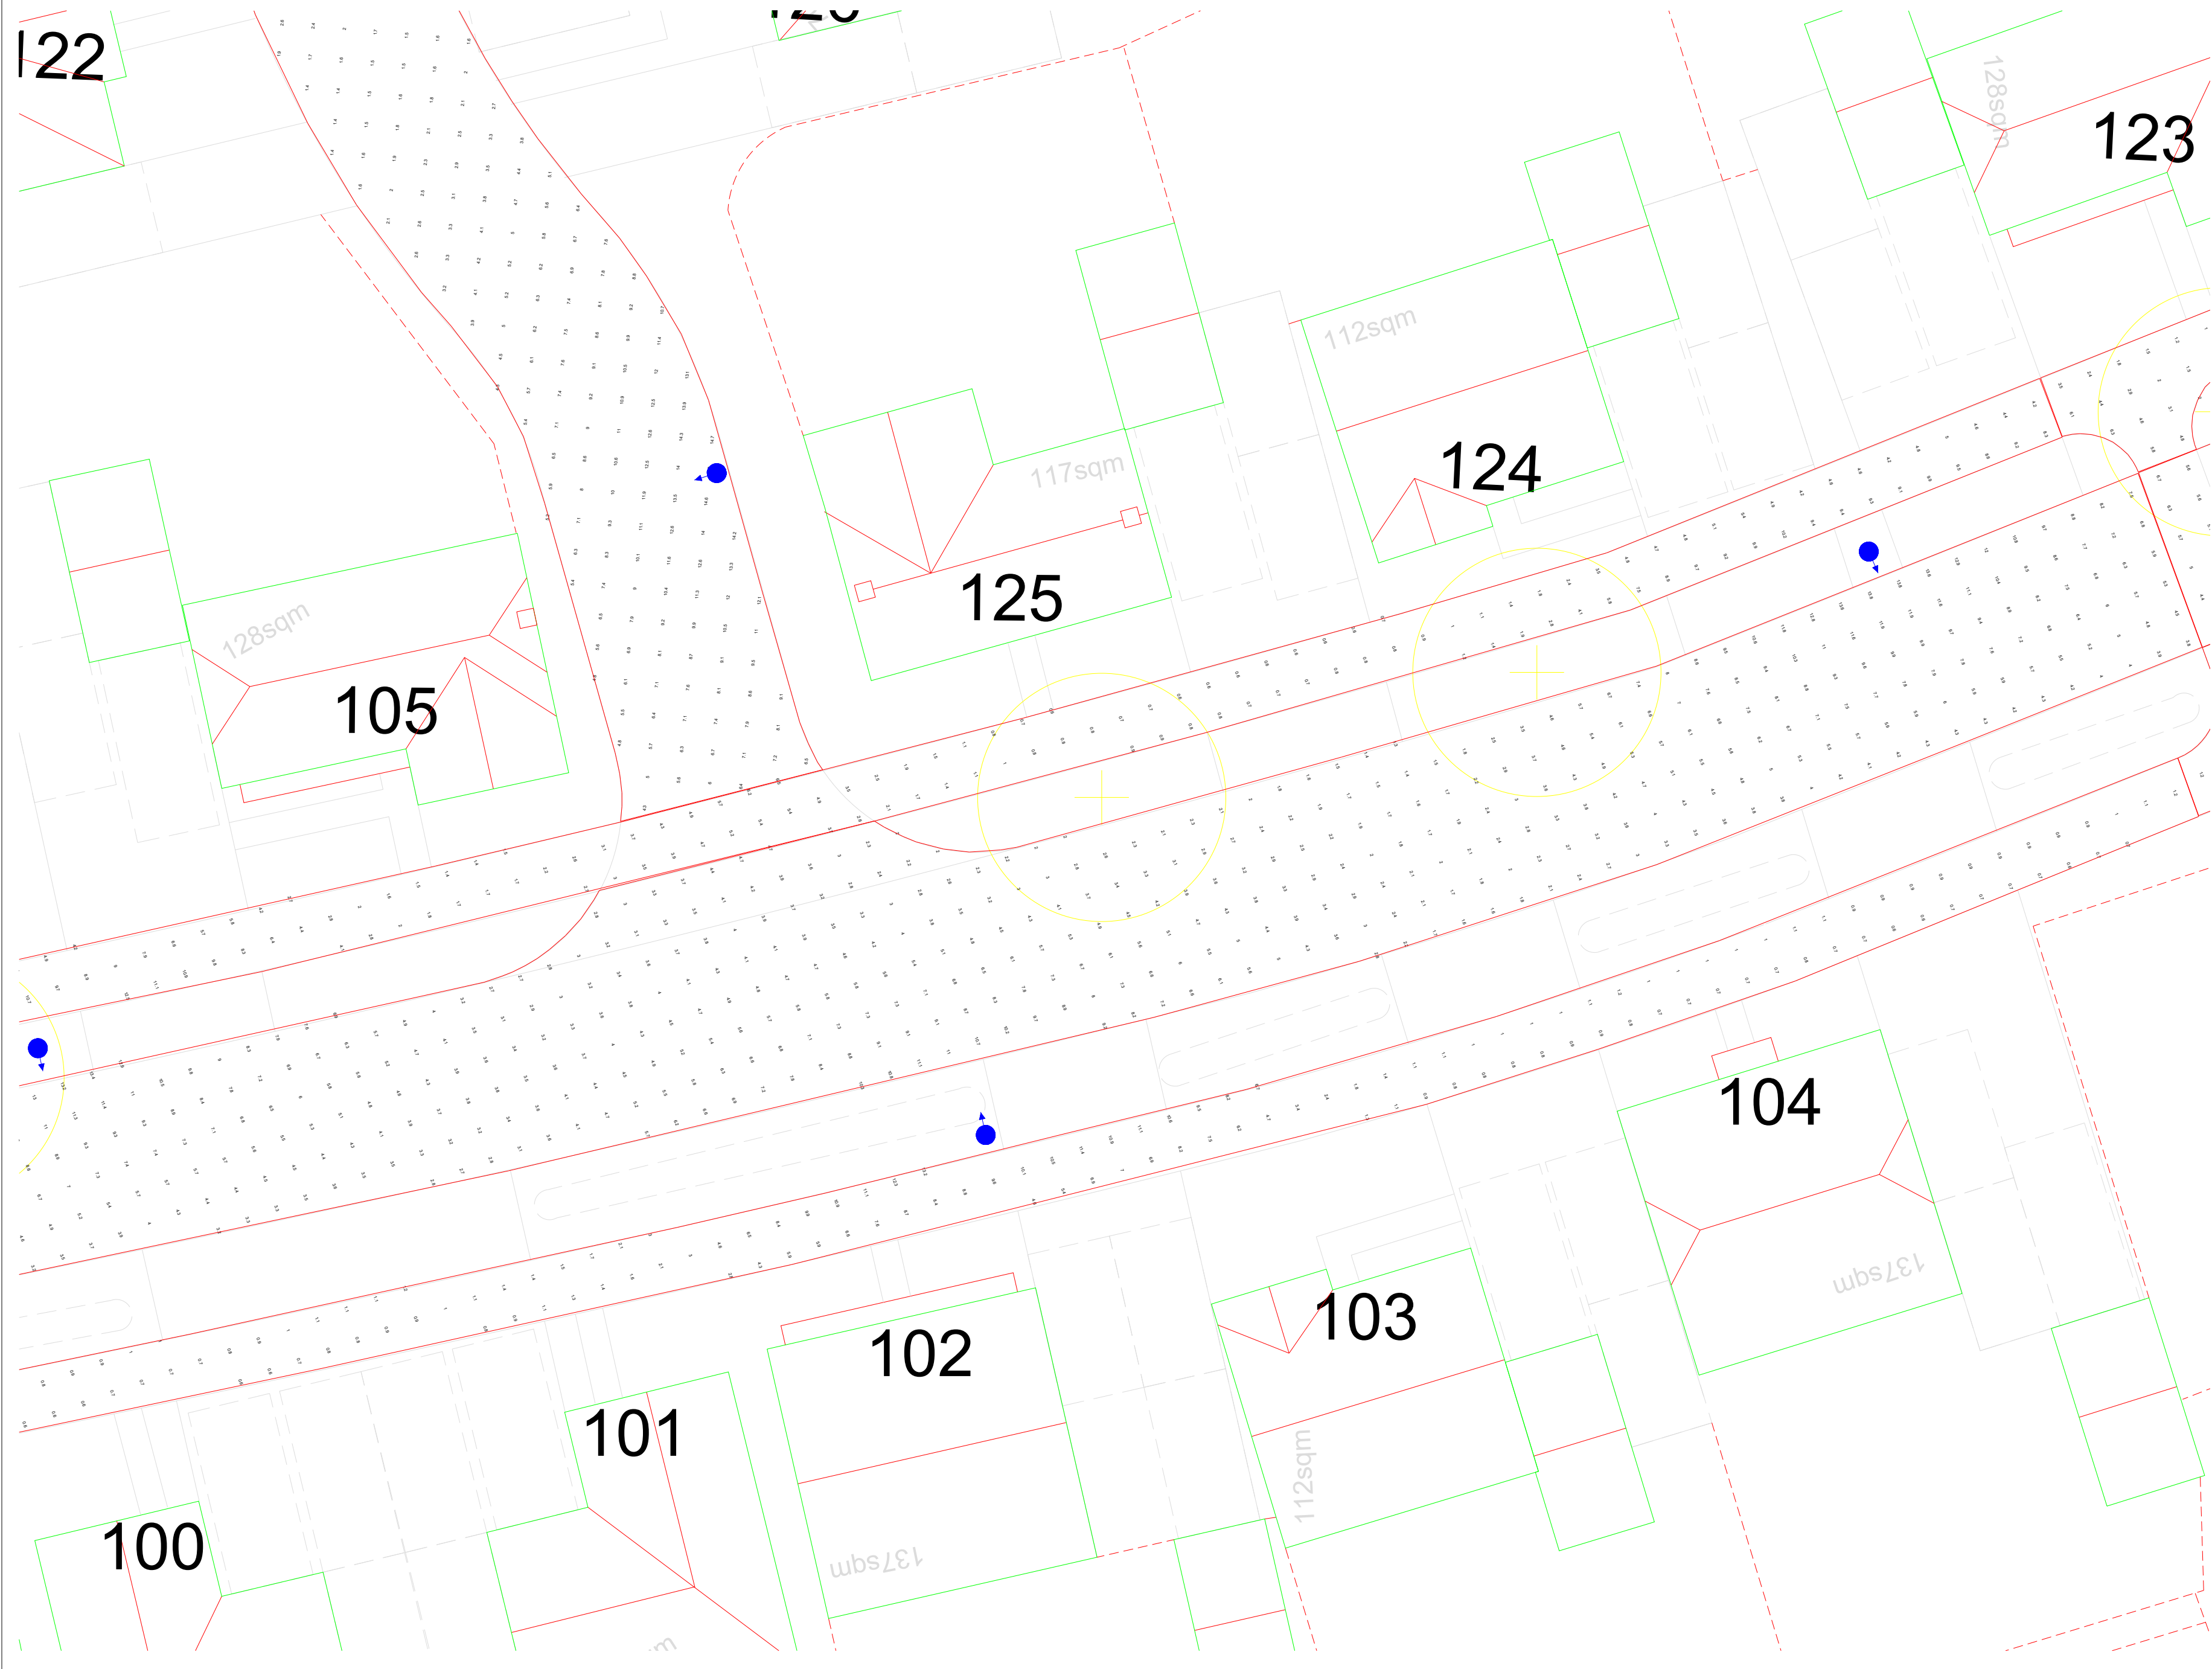

General Notes

Notes

20W

12W

|     |                |      |
|-----|----------------|------|
|     |                |      |
|     |                |      |
| No. | Revision/Issue | Date |

Firm Name and Address


Lumen Designers Ltd  
Lumen House  
1358 Stratford Road  
Hall Green  
Birmingham  
B28 9EH

M: 0121 663 6080  
E: info@thelumenarchitect.com

Project Name and Address

Vivid Solar Street Lighting Ltd  
Climping R1 - Littlehampton

|                |                |
|----------------|----------------|
| Project        | Sheet          |
| TLA/VIV/CVY-R1 | Sheet 40 of 58 |
| Date           | Rev 0.0        |
| 08/04/2022     |                |
| Scale          |                |
| DNS            |                |

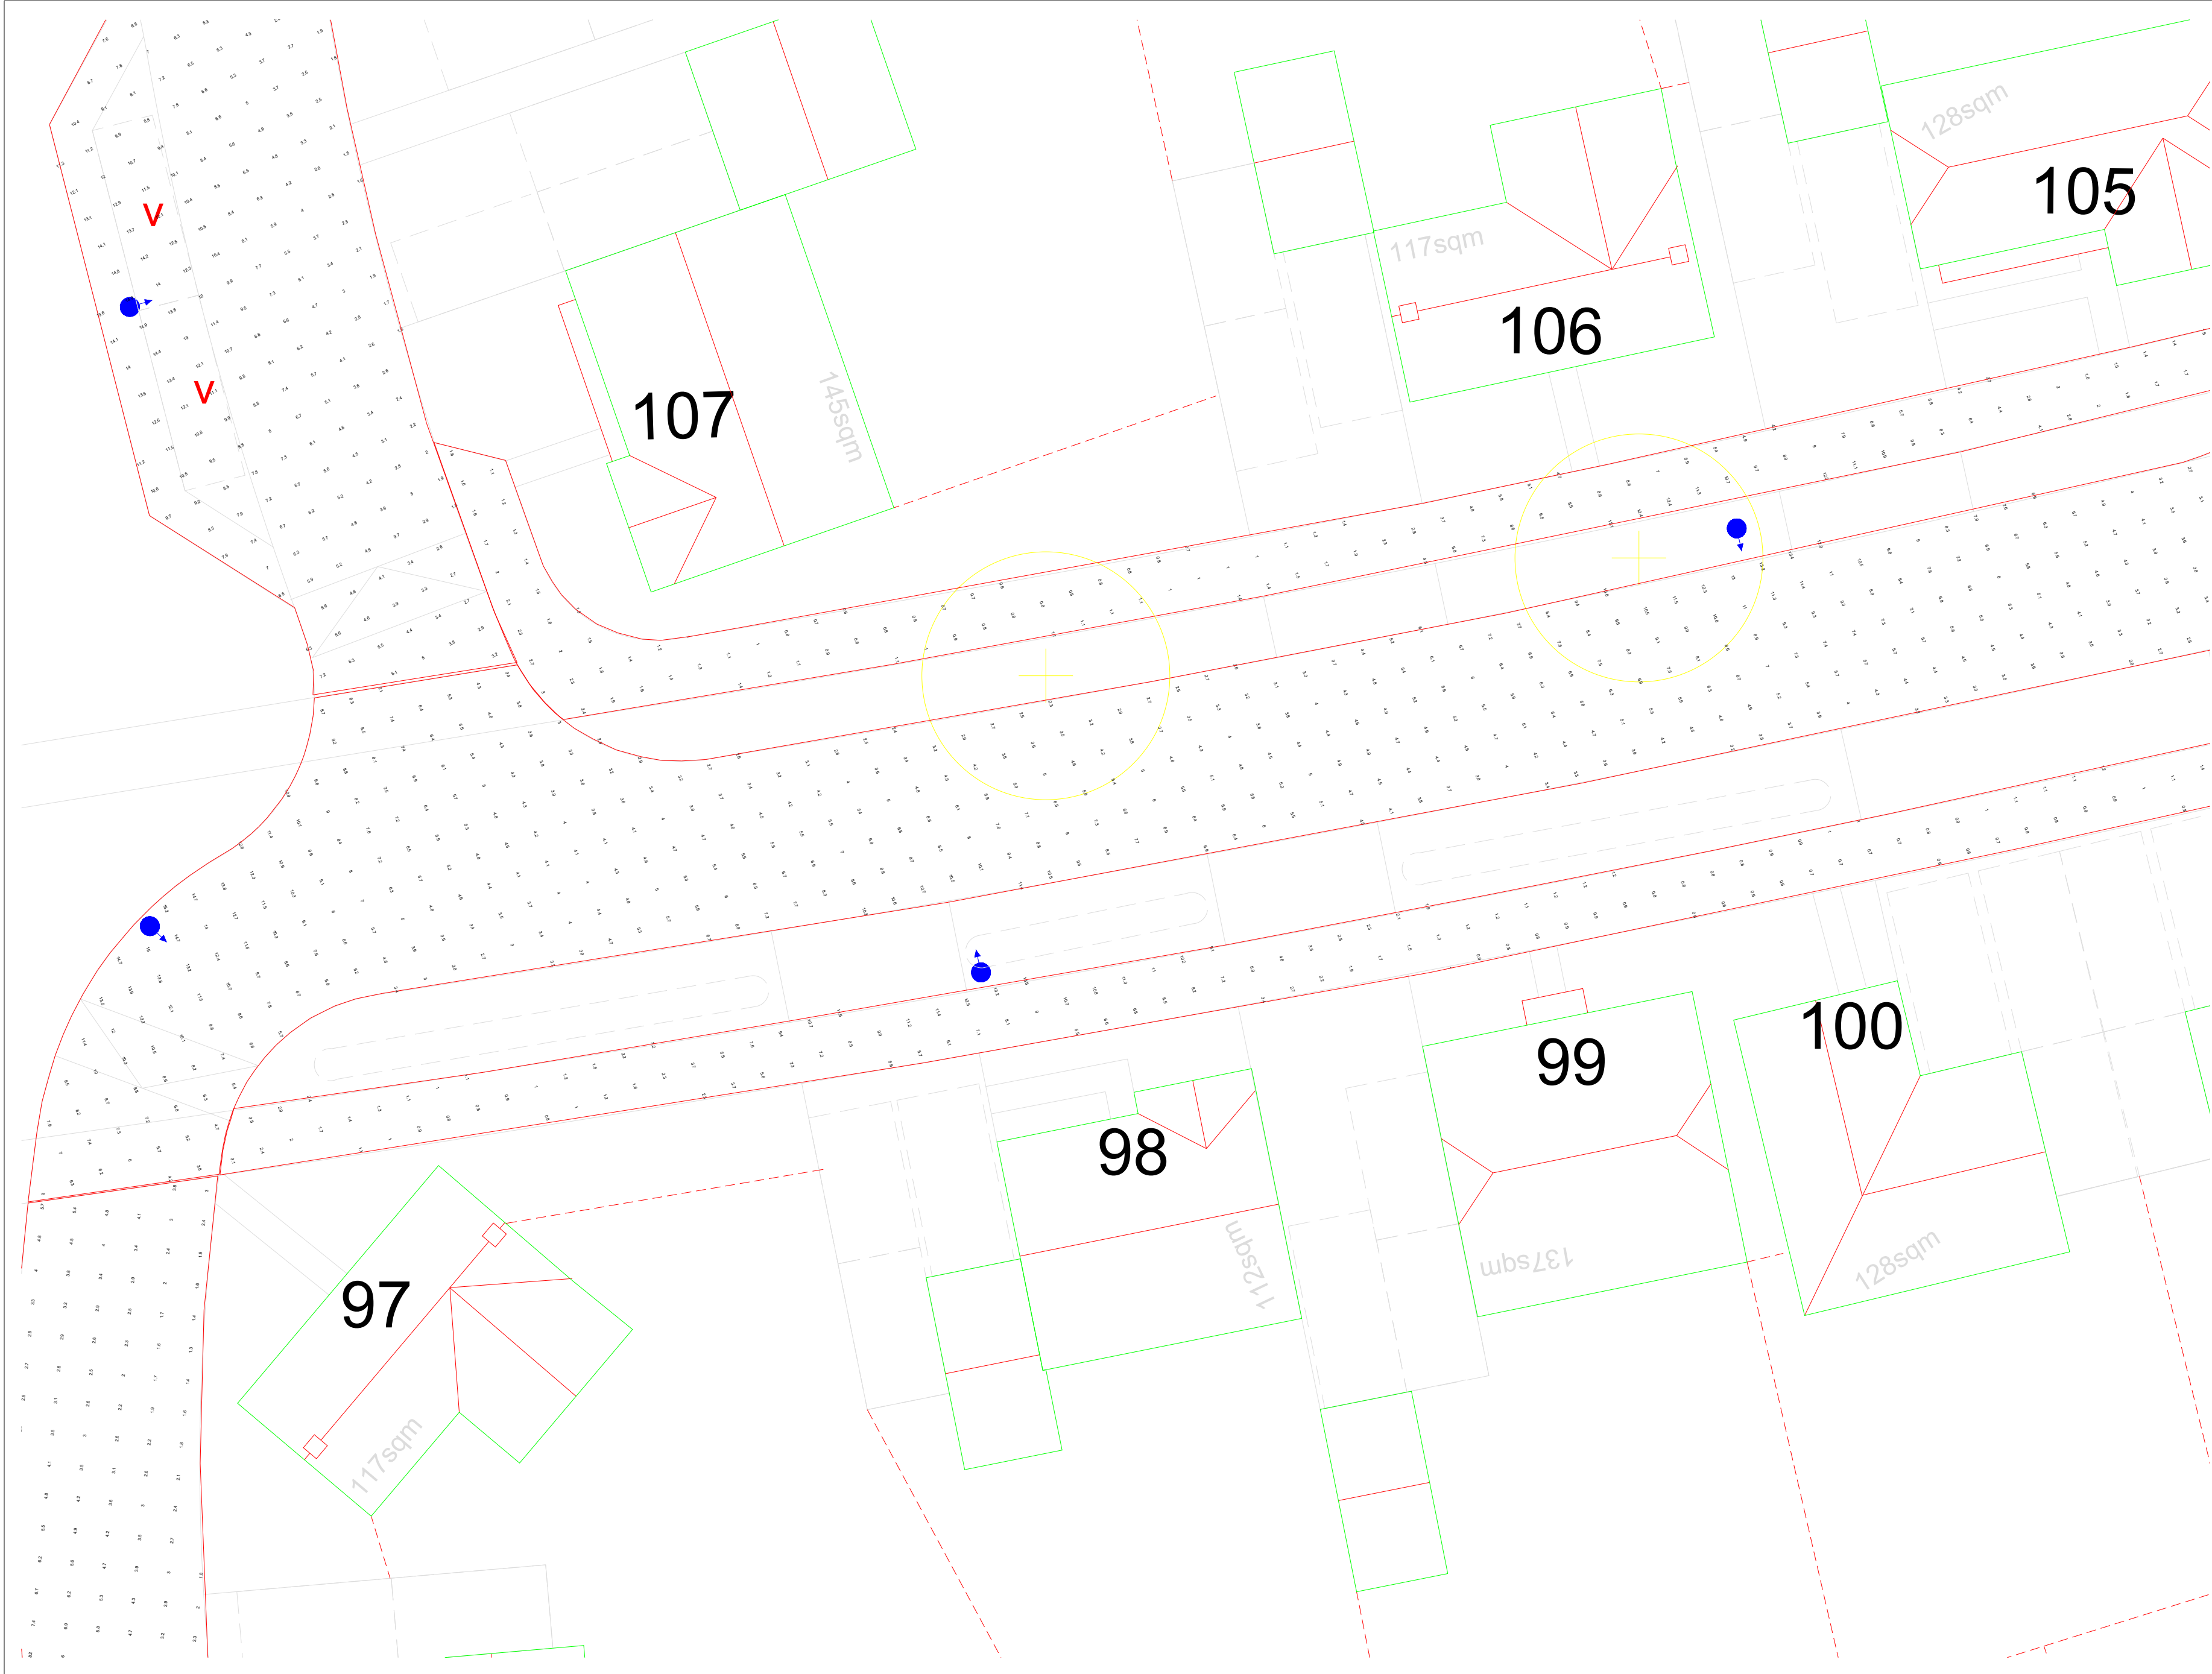

General Notes

Notes

20W

12W

|     |                |      |
|-----|----------------|------|
|     |                |      |
|     |                |      |
| No. | Revision/Issue | Date |

Firm Name and Address


Lumen Designers Ltd  
Lumen House  
1358 Stratford Road  
Hall Green  
Birmingham  
B28 9EH

M: 0121 663 6080  
E: info@thelumenarchitect.com

Project Name and Address

Vivid Solar Street Lighting Ltd  
Climping R1 - Littlehampton

|                |                |
|----------------|----------------|
| Project        | Sheet          |
| TLA/VIV/CVY-R1 | Sheet 41 of 58 |
| Date           | Rev 0.0        |
| 08/04/2022     |                |
| Scale          |                |
| DNS            |                |

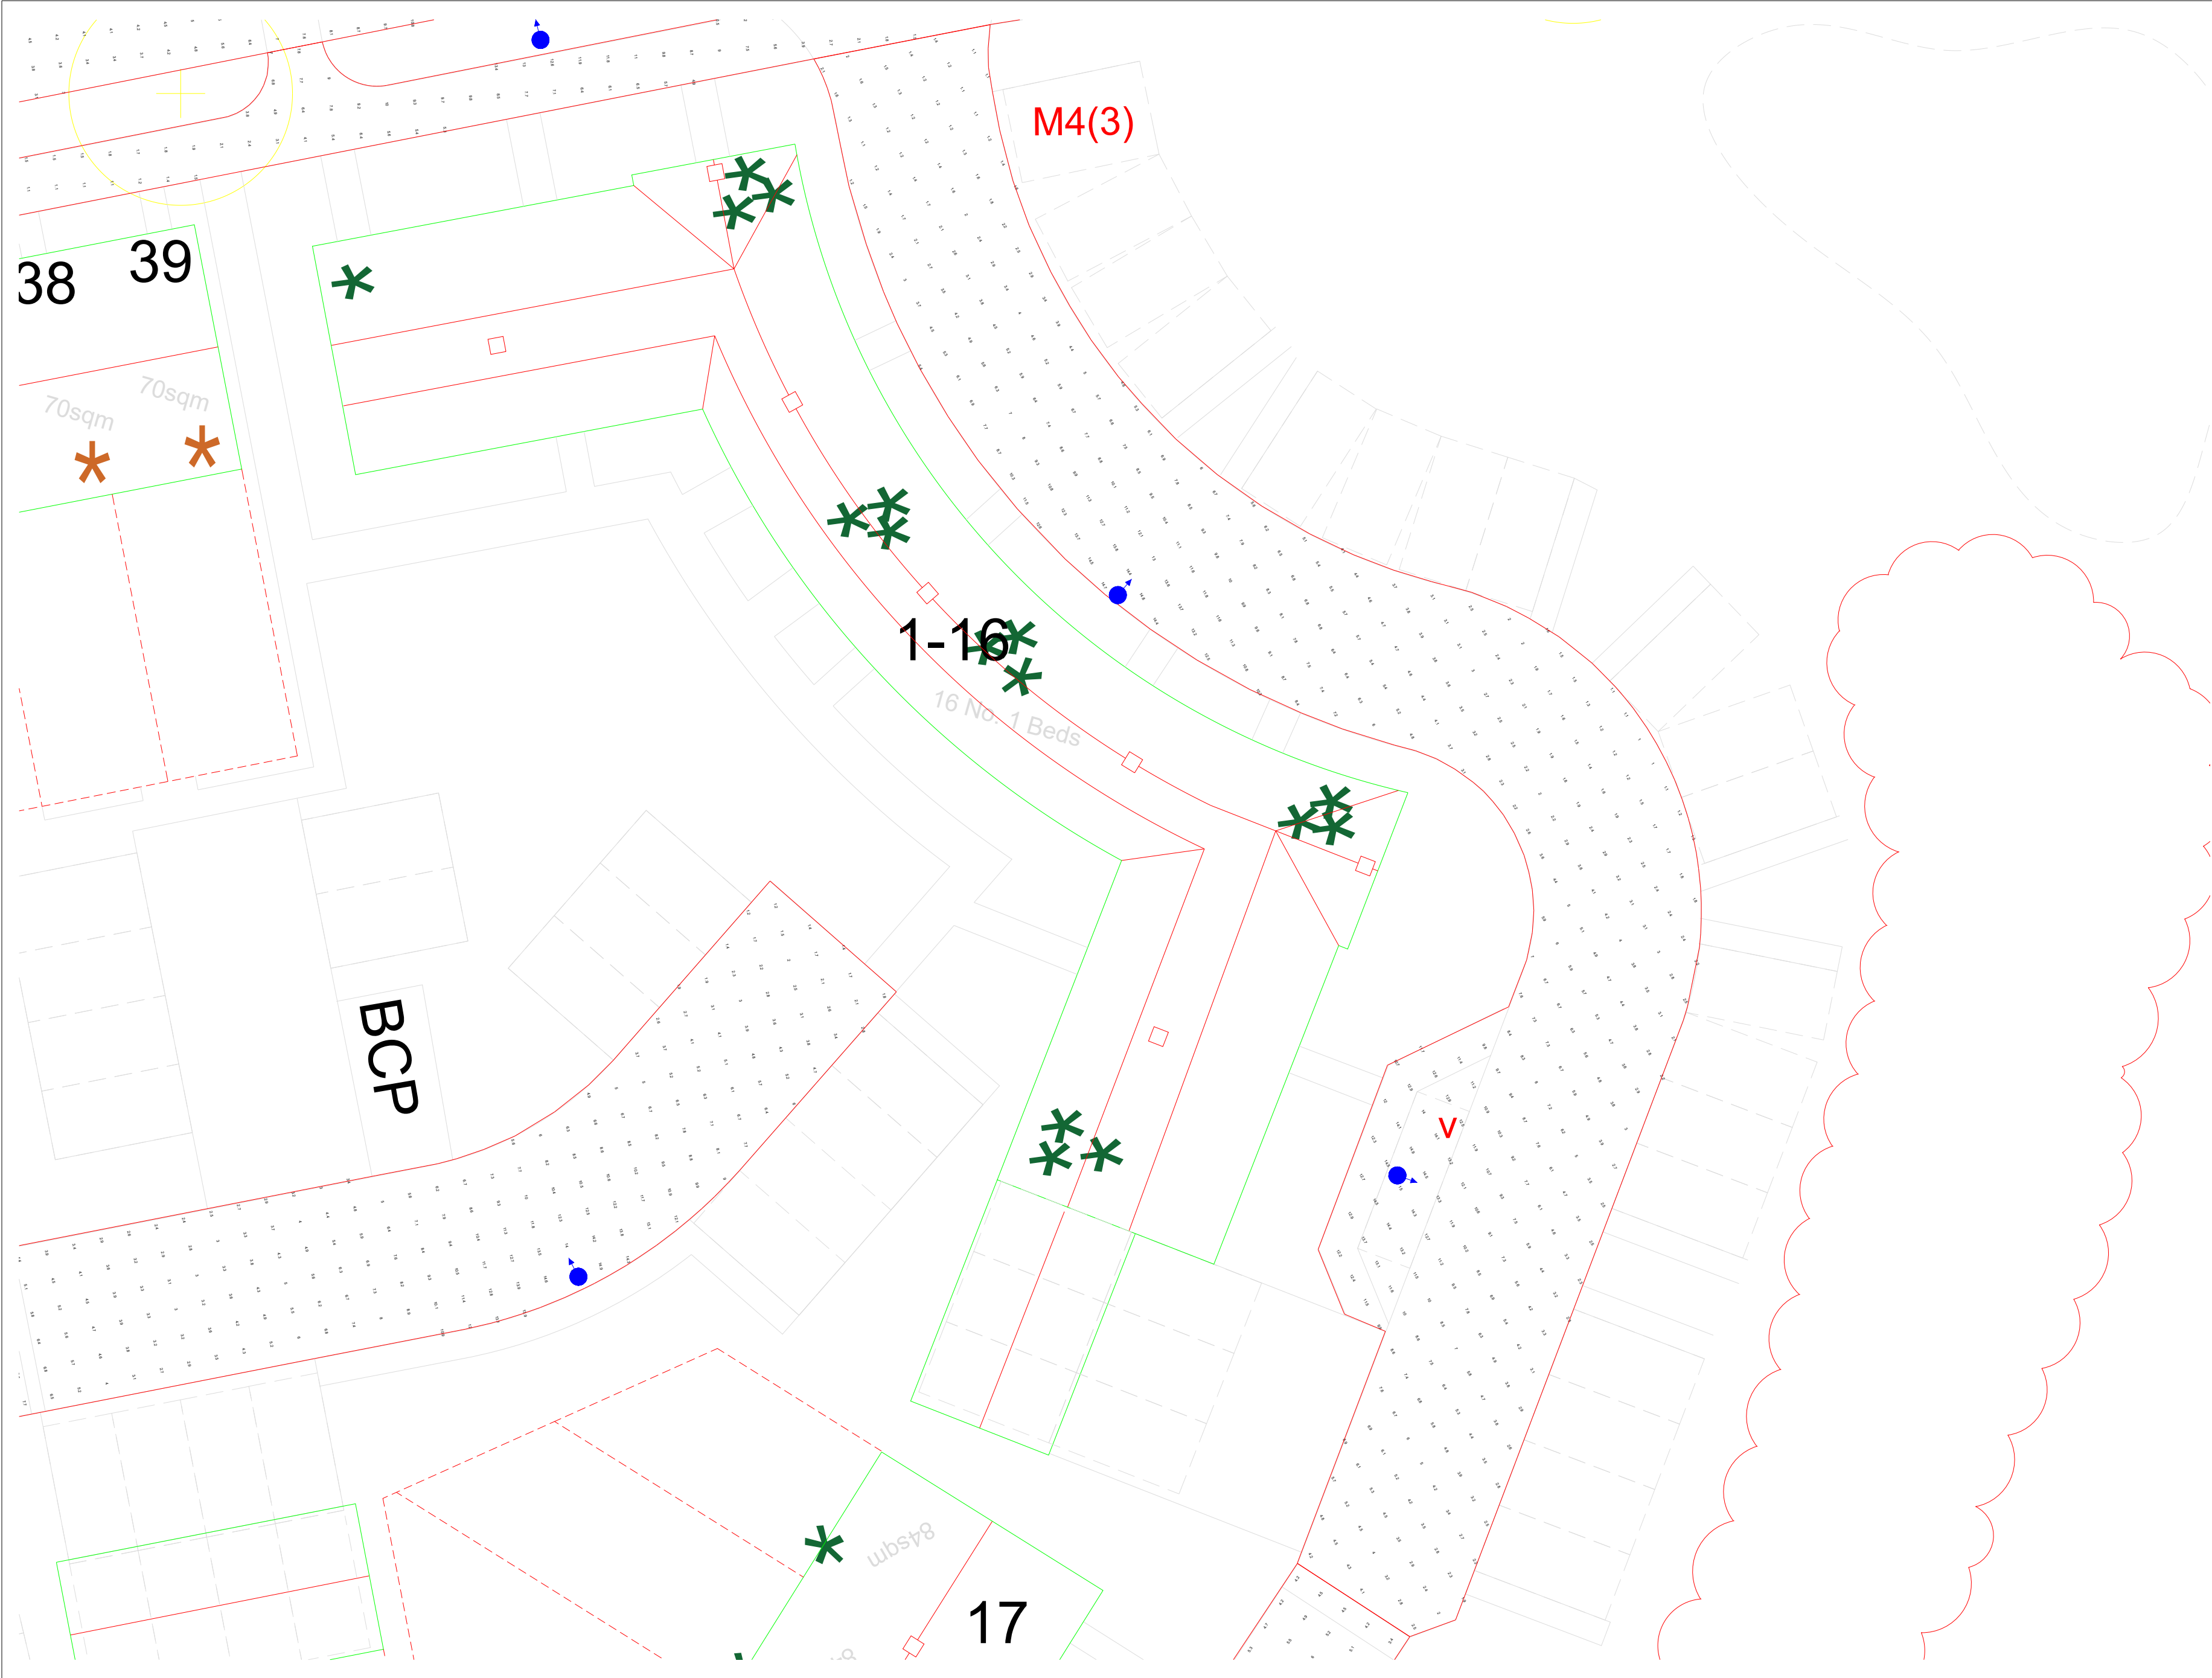

General Notes

Notes

20W

12W

|     |                |      |
|-----|----------------|------|
|     |                |      |
|     |                |      |
| No. | Revision/Issue | Date |

Firm Name and Address


Lumen Designers Ltd  
Lumen House  
1358 Stratford Road  
Hall Green  
Birmingham  
B28 9EH

M: 0121 663 6080  
E: info@thelumenarchitect.com

Project Name and Address

Vivid Solar Street Lighting Ltd  
Climping R1 - Littlehampton

|                            |                         |
|----------------------------|-------------------------|
| Project:<br>TLA/VIV/CVY-R1 | Sheet<br>Sheet 42 of 58 |
| Date<br>08/04/2022         | Rev 0.0                 |
| Scale<br>DNS               |                         |

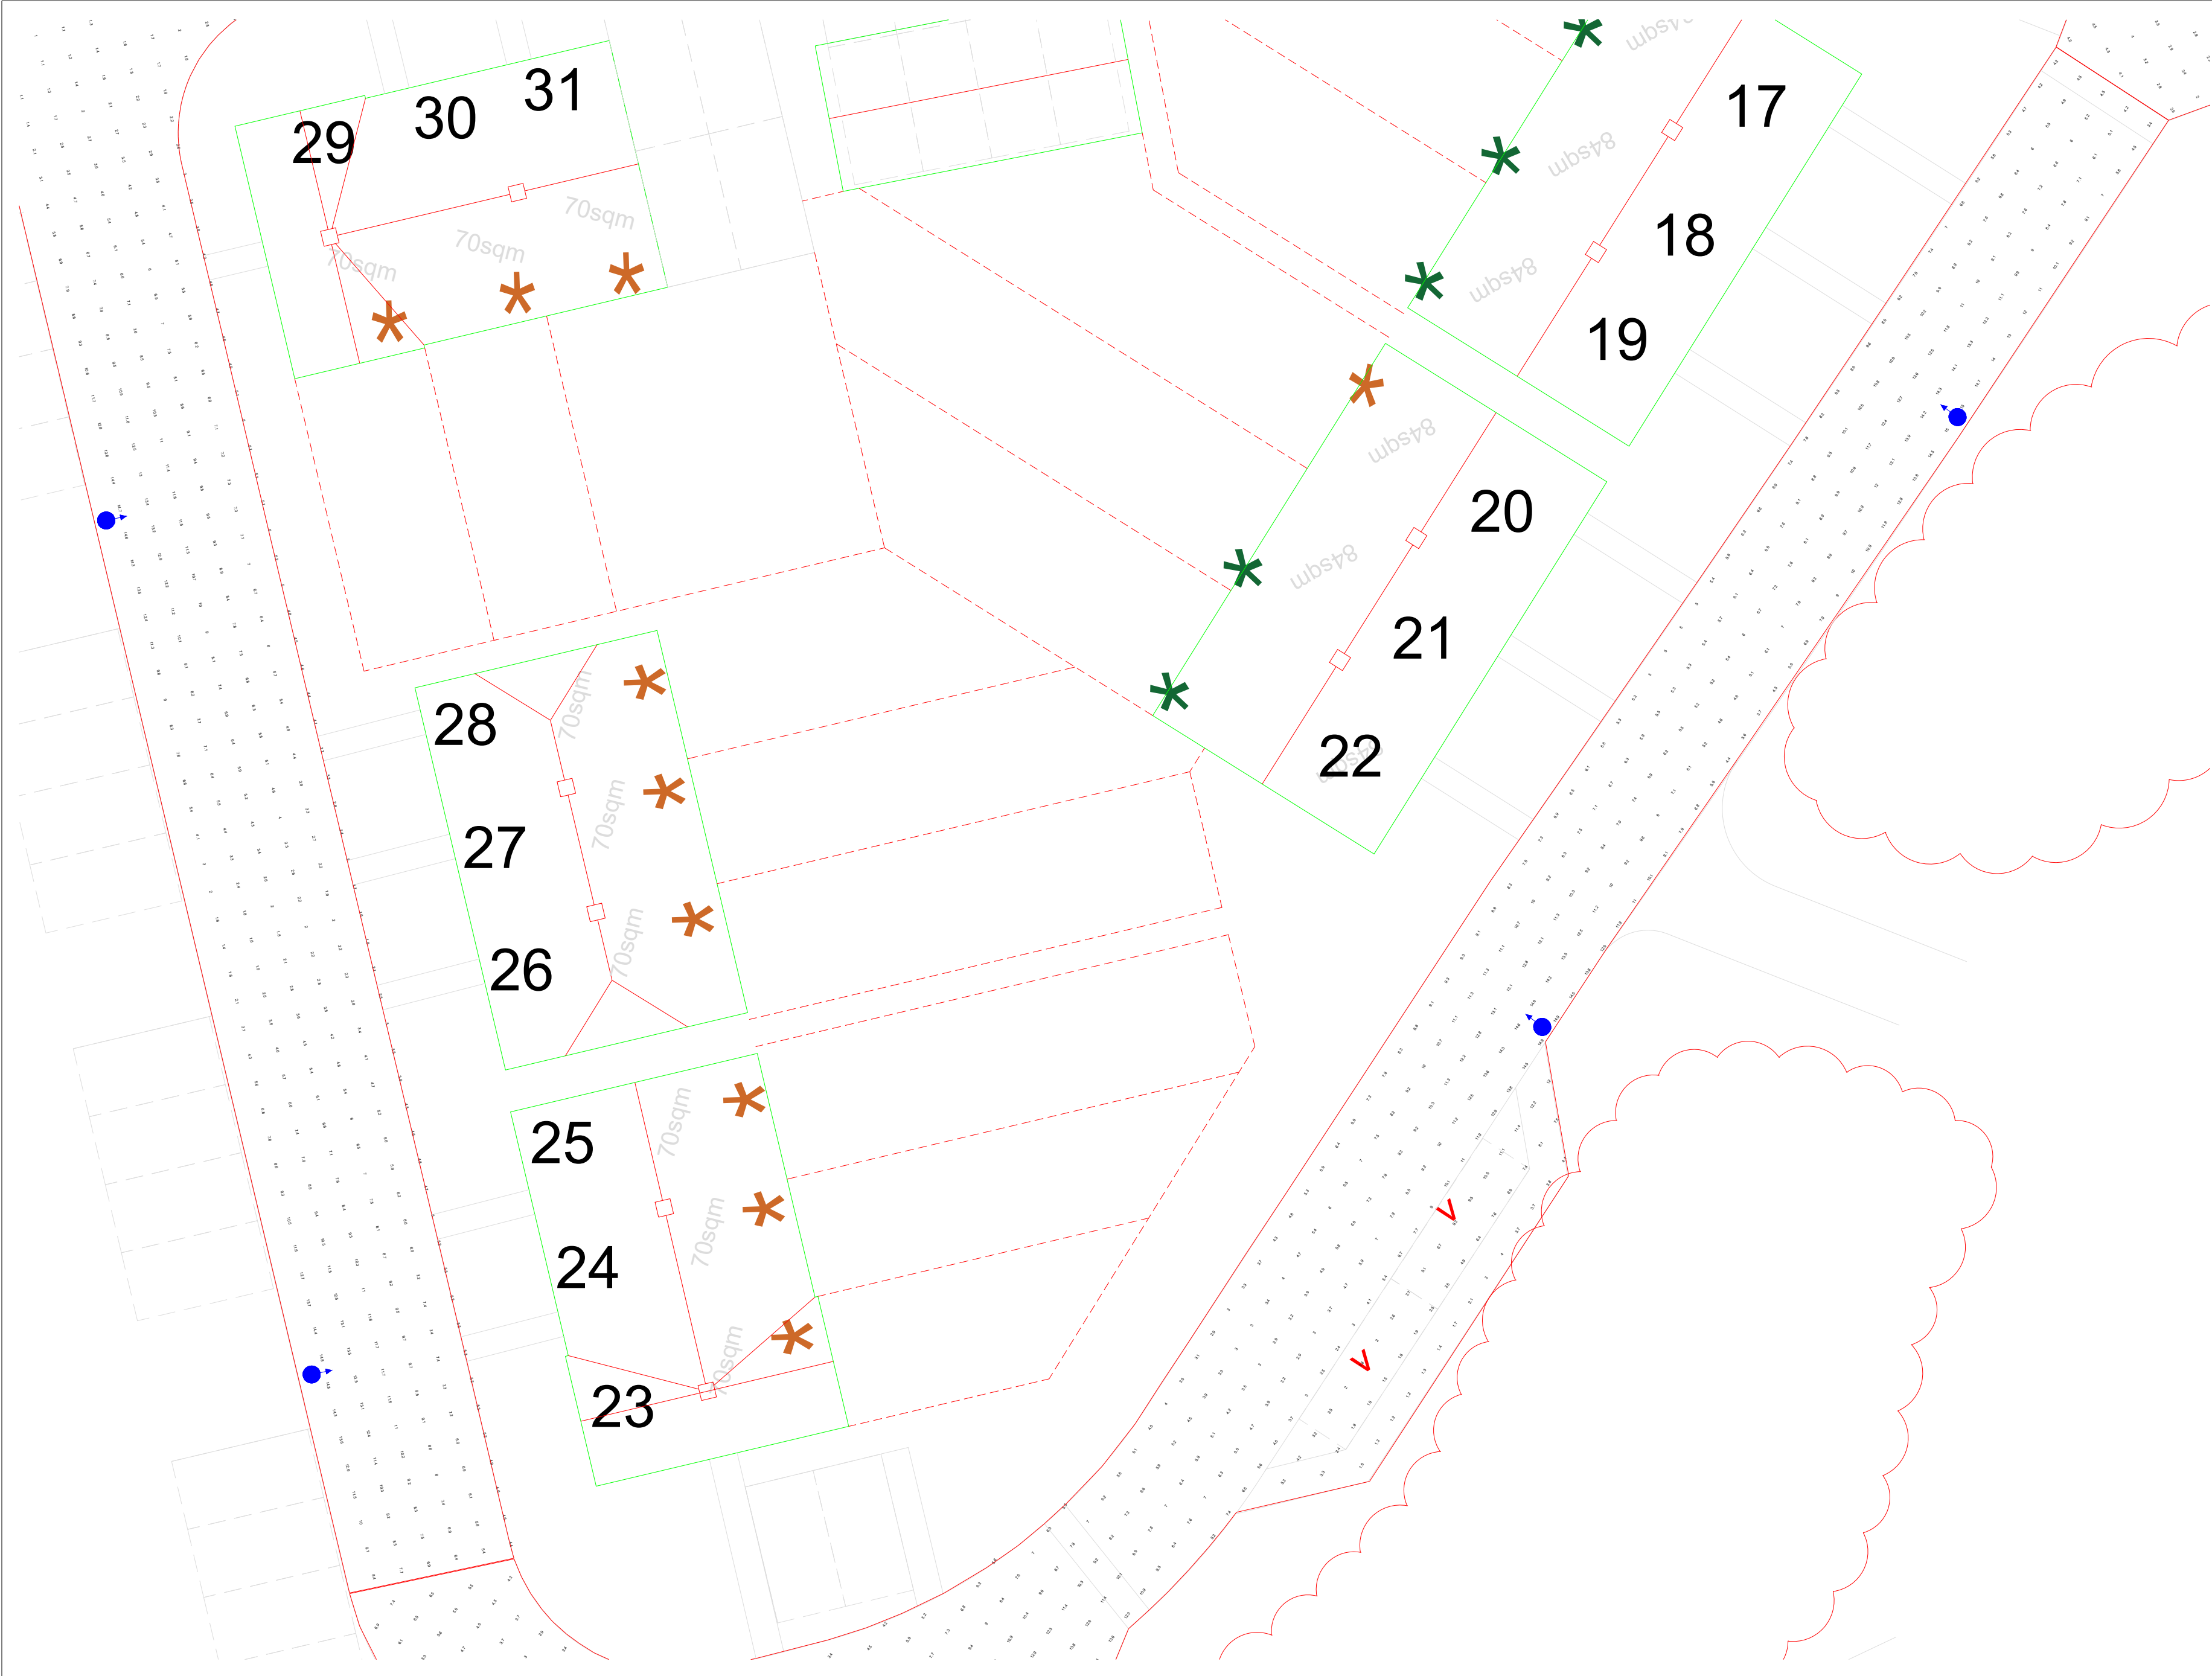

General Notes

Notes

20W

12W

|     |                |      |
|-----|----------------|------|
|     |                |      |
|     |                |      |
| No. | Revision/Issue | Date |

Firm Name and Address


Lumen Designers Ltd  
Lumen House  
1358 Stratford Road  
Hall Green  
Birmingham  
B28 9EH

M: 0121 663 6080  
E: info@thelumenarchitect.com

Project Name and Address

Vivid Solar Street Lighting Ltd  
  
Climping R1 - Littlehampton

|                |                |
|----------------|----------------|
| Project        | Sheet          |
| TLA/VIV/CVY-R1 | Sheet 43 of 58 |
| Date           | Rev 0.0        |
| 08/04/2022     |                |
| Scale          |                |
| DNS            |                |

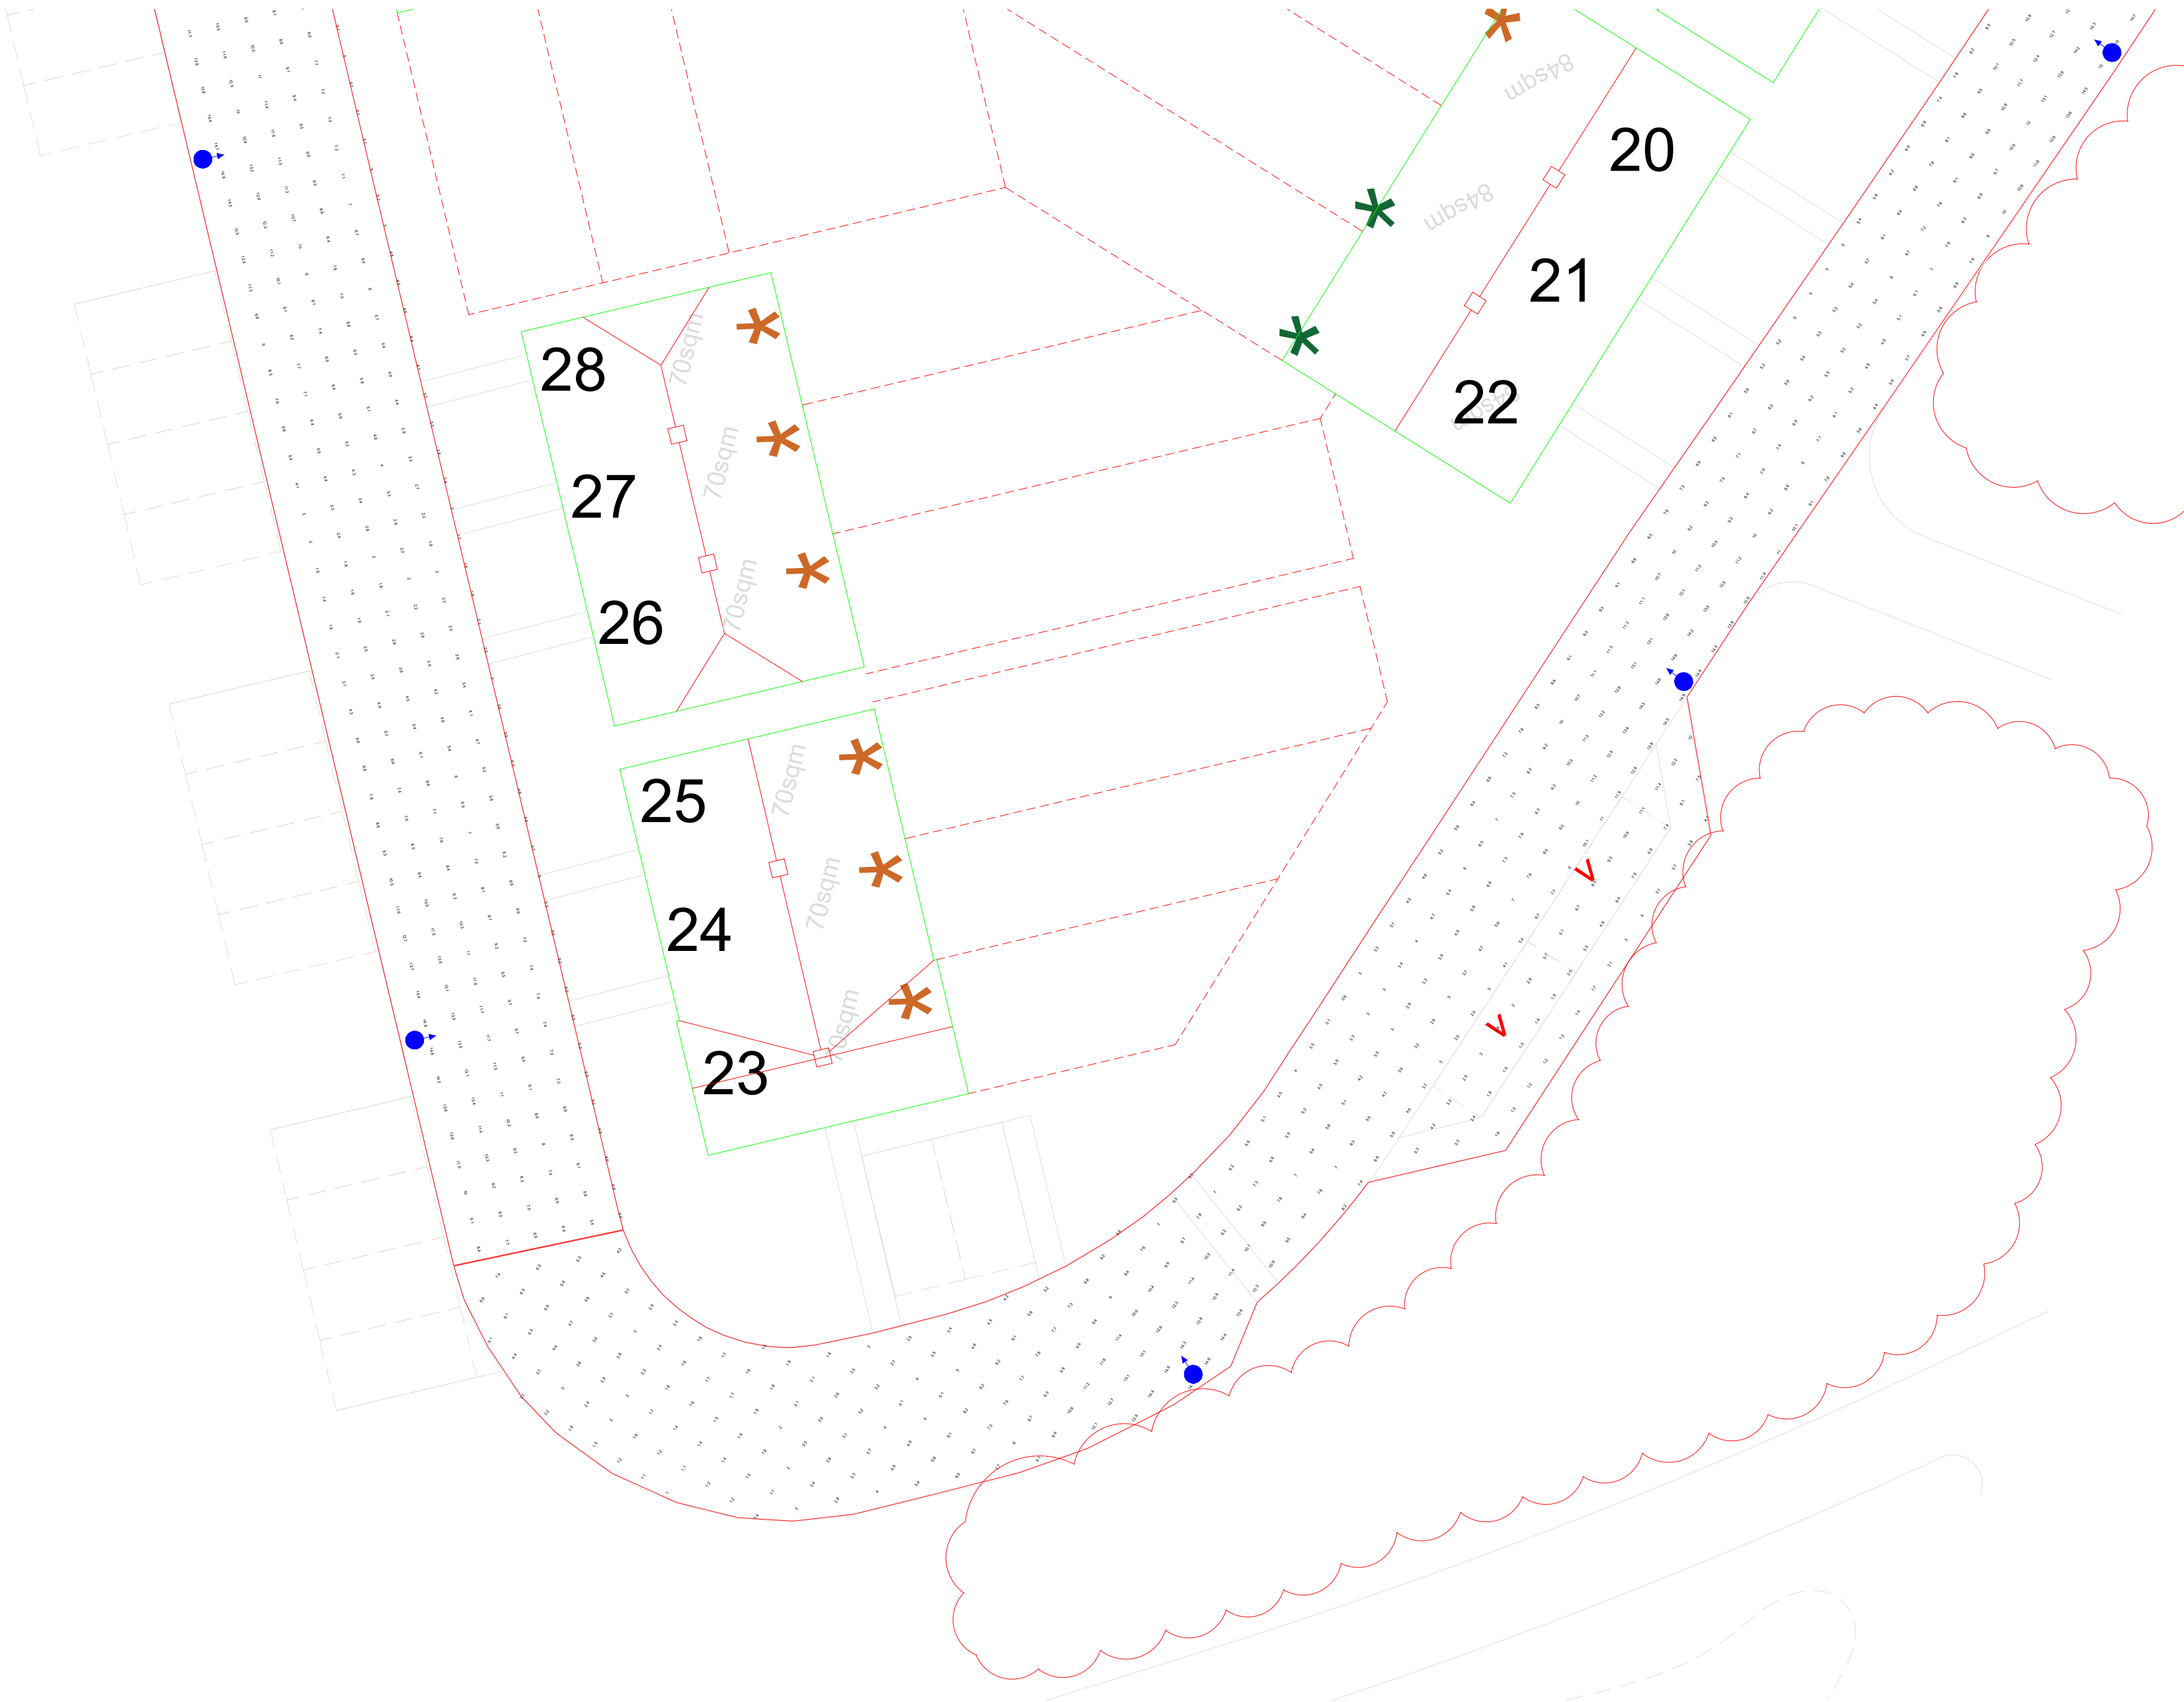

General Notes

Notes

20W

12W

|     |                |      |
|-----|----------------|------|
|     |                |      |
|     |                |      |
| No. | Revision/Issue | Date |

Firm Name and Address

Lumen Designers Ltd  
Lumen House  
1358 Stratford Road  
Hall Green  
Birmingham  
B28 9EH


M: 0121 663 6080  
E: info@thelumenarchitect.com

Project Name and Address

Vivid Solar Street Lighting Ltd  
  
Climping R1 - Littlehampton

|                            |                         |
|----------------------------|-------------------------|
| Project:<br>TLA/VIV/CVY-R1 | Sheet<br>Sheet 44 of 58 |
| Date<br>08/04/2022         | Rev 0.0                 |
| Scale<br>DNS               |                         |



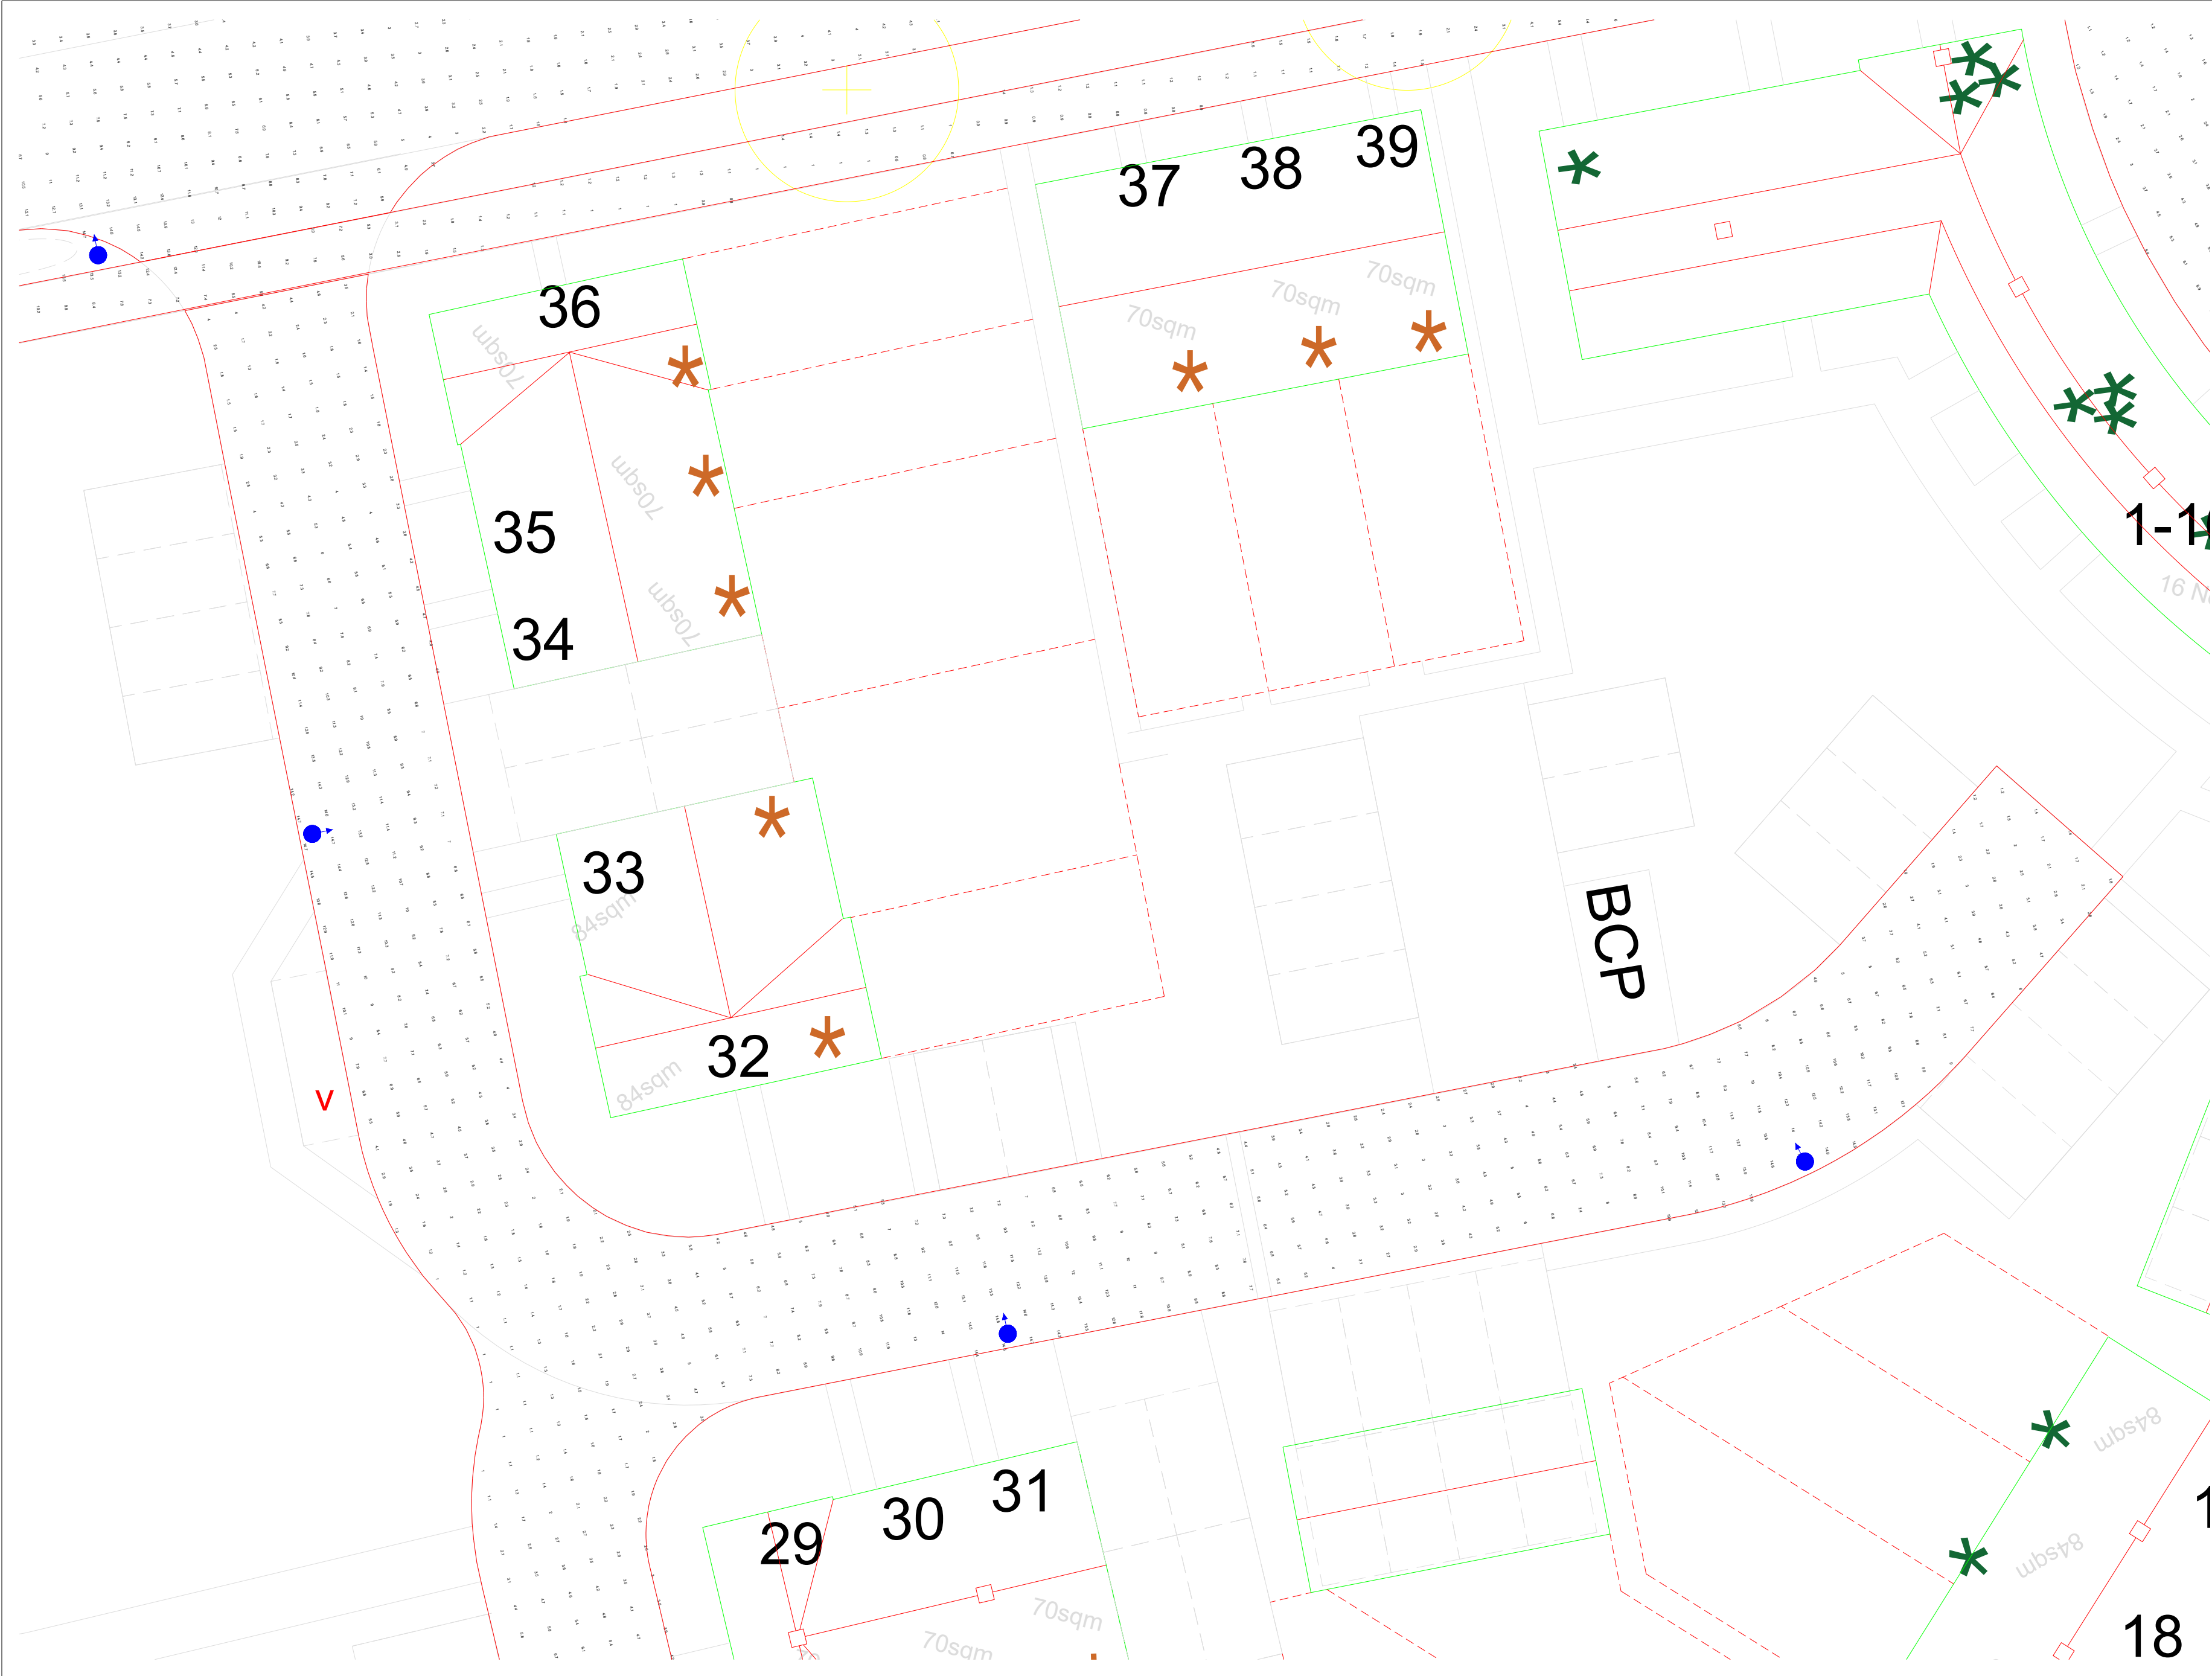

General Notes

Notes

20W

12W

|     |                |      |
|-----|----------------|------|
|     |                |      |
| No. | Revision/Issue | Date |

Firm Name and Address


Lumen Designers Ltd  
Lumen House  
1358 Stratford Road  
Hall Green  
Birmingham  
B28 9EH

M: 0121 663 6080  
E: info@thelumenarchitect.com

Project Name and Address

Vivid Solar Street Lighting Ltd  
Climping R1 - Littlehampton

|                            |                         |
|----------------------------|-------------------------|
| Project:<br>TLA/VIV/CVY-R1 | Sheet<br>Sheet 46 of 58 |
| Date<br>08/04/2022         | Rev 0.0                 |
| Scale<br>DNS               |                         |

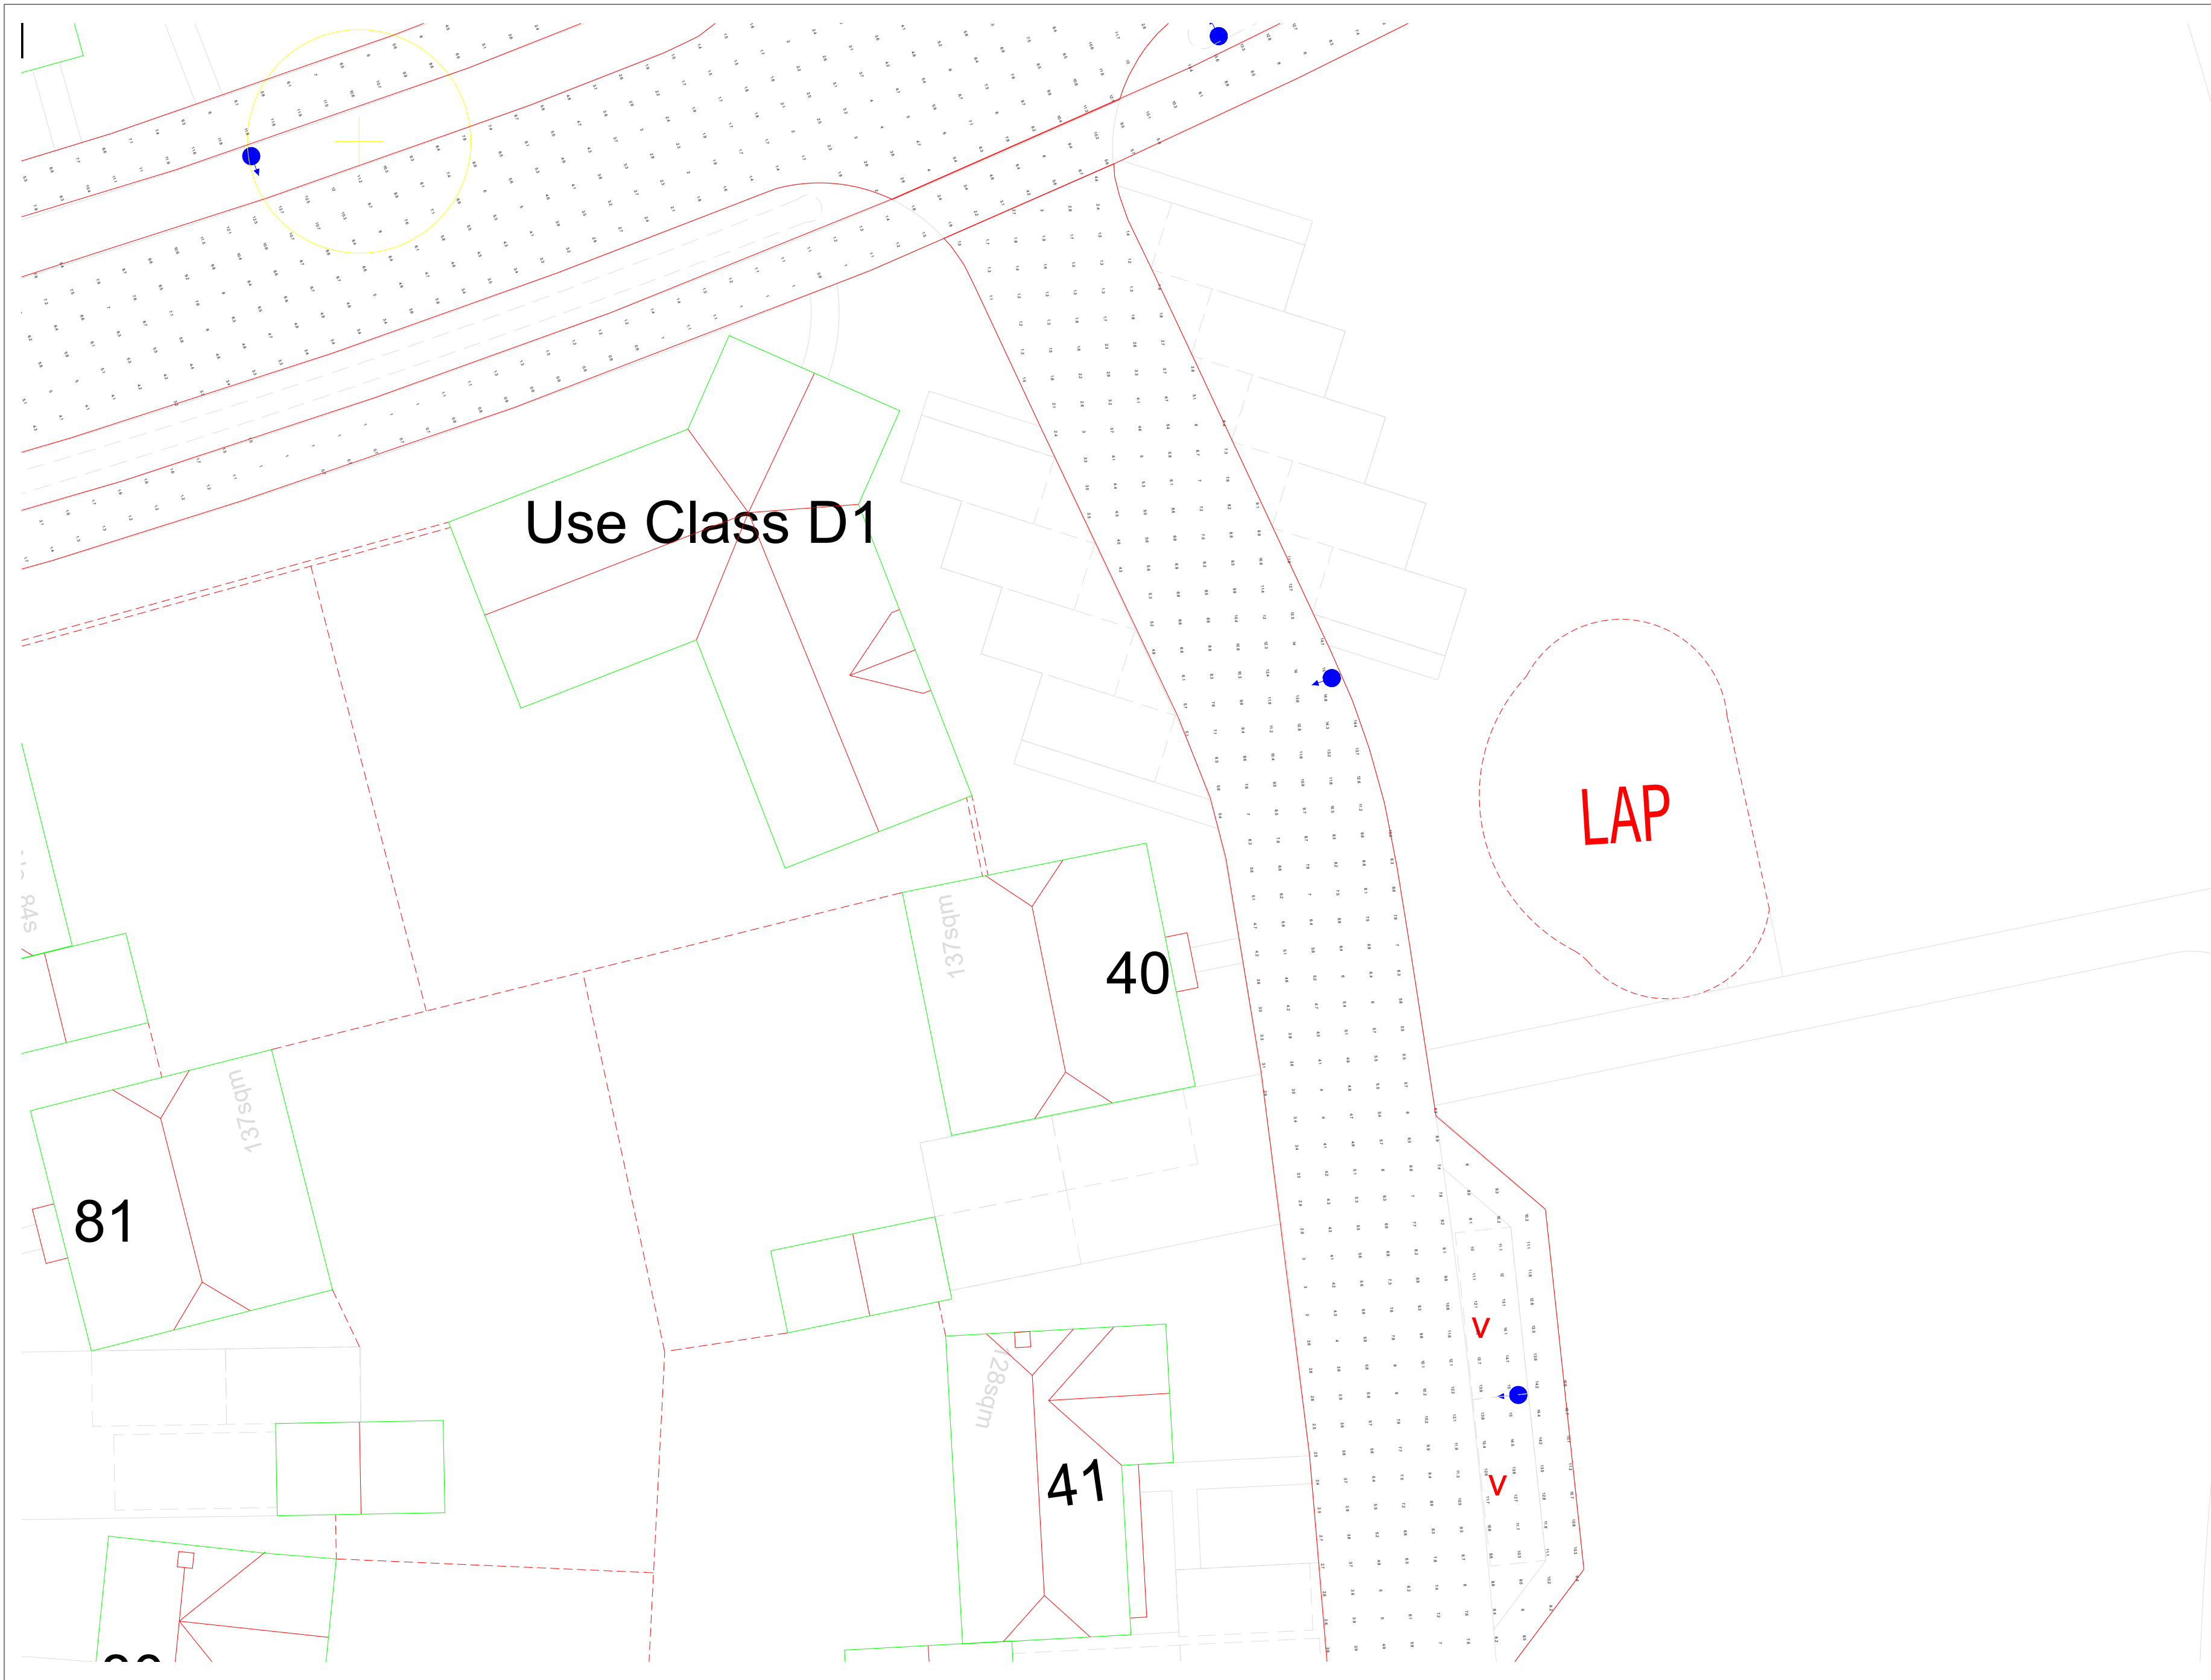

General Notes

Notes

20W

12W

|     |                |      |
|-----|----------------|------|
|     |                |      |
|     |                |      |
| No. | Revision/Issue | Date |

Firm Name and Address


Lumen Designers Ltd  
Lumen House  
1358 Stratford Road  
Hall Green  
Birmingham  
B28 9EH

M: 0121 663 6080  
E: info@thelumenarchitect.com

Project Name and Address

Vivid Solar Street Lighting Ltd  
Climping R1 - Littlehampton

|                            |                         |
|----------------------------|-------------------------|
| Project:<br>TLA/VIV/CVY-R1 | Sheet<br>Sheet 47 of 58 |
| Date<br>08/04/2022         | Rev 0.0                 |
| Scale<br>DNS               |                         |

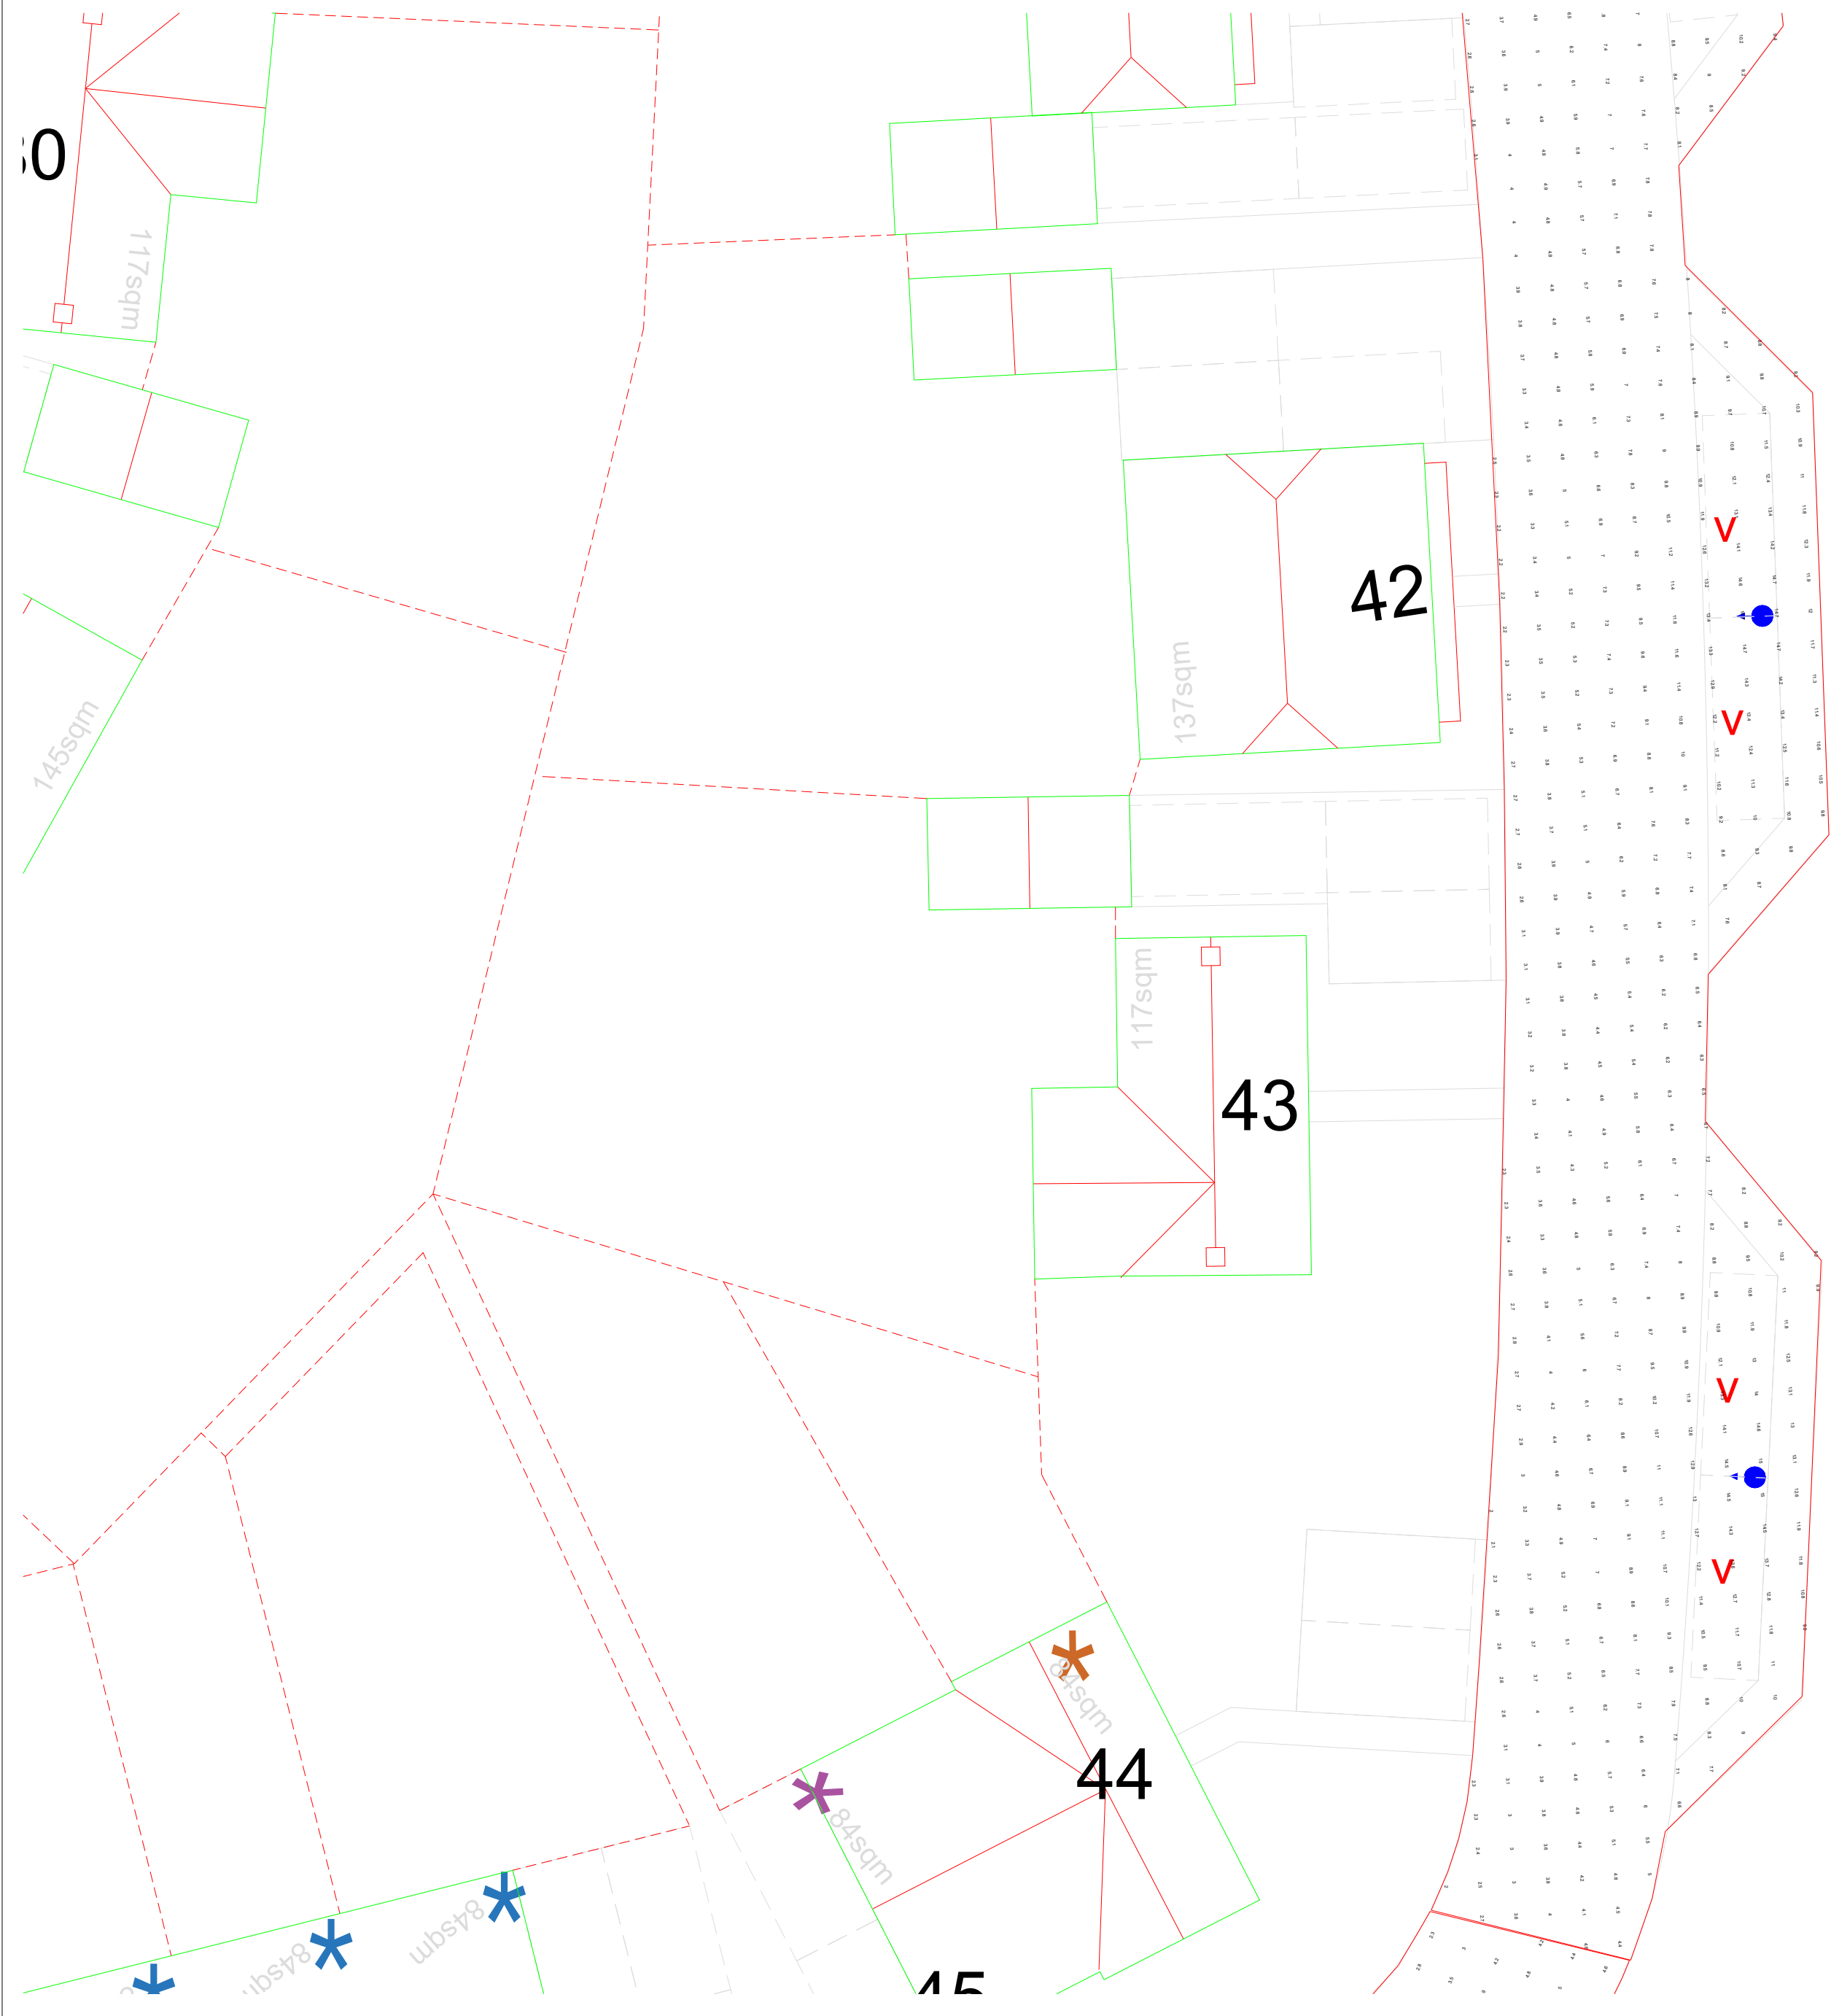

General Notes

Notes

20W

12W

|     |                |      |
|-----|----------------|------|
|     |                |      |
| No. | Revision/Issue | Date |

Firm Name and Address


Lumen Designers Ltd  
Lumen House  
1358 Stratford Road  
Hall Green  
Birmingham  
B28 9EH

M: 0121 663 6080  
E: info@thelumenarchitect.com

Project Name and Address

Vivid Solar Street Lighting Ltd  
Climping R1 - Littlehampton

|                |                |
|----------------|----------------|
| Project        | Sheet          |
| TLA/VIV/CVY-R1 | Sheet 48 of 58 |
| Date           | Rev 0.0        |
| 08/04/2022     |                |
| Scale          |                |
| DNS            |                |

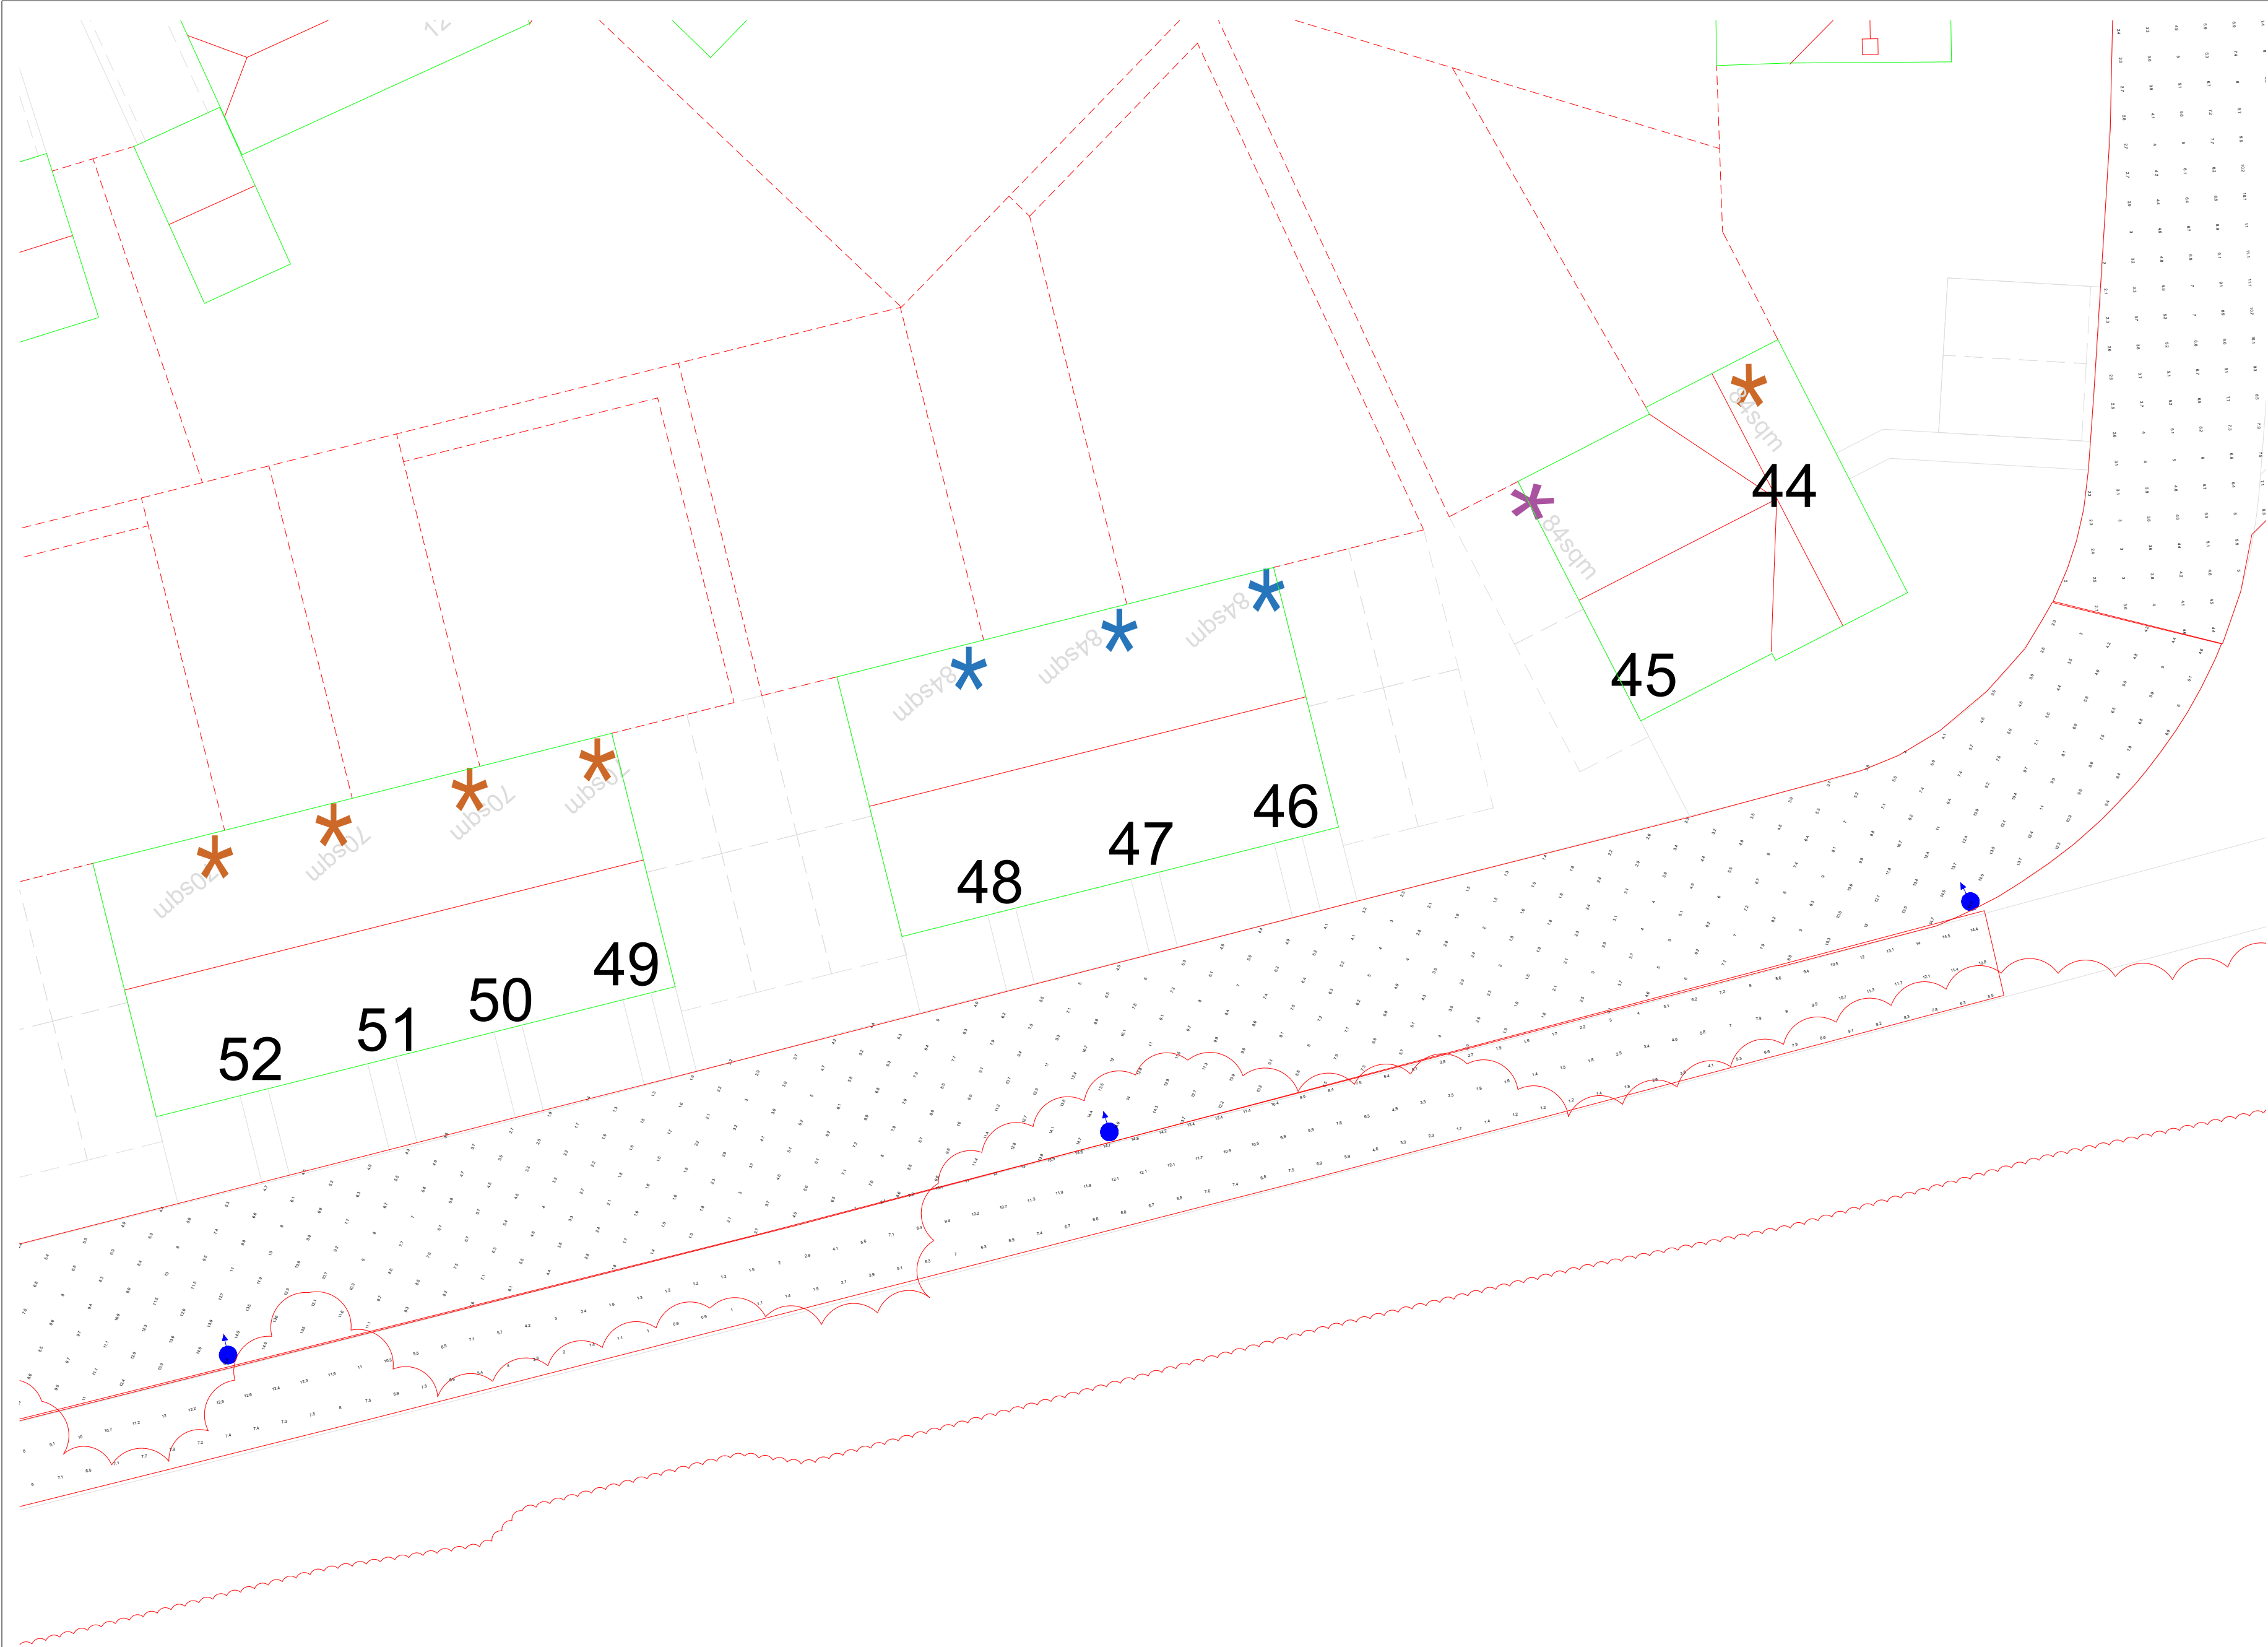

General Notes

Notes

20W

12W

|     |                |      |
|-----|----------------|------|
|     |                |      |
|     |                |      |
| No. | Revision/Issue | Date |


Firm Name and Address

Lumen Designers Ltd  
Lumen House  
1358 Stratford Road  
Hall Green  
Birmingham  
B28 9EH

Project Name and Address

Vivid Solar Street Lighting Ltd  
  
Climping R1 - Littlehampton

|                |                |
|----------------|----------------|
| Project        | Sheet          |
| TLA/VIV/CVY-R1 | Sheet 49 of 58 |
| Date           | Rev 0.0        |
| 08/04/2022     |                |
| Scale          |                |
| DNS            |                |

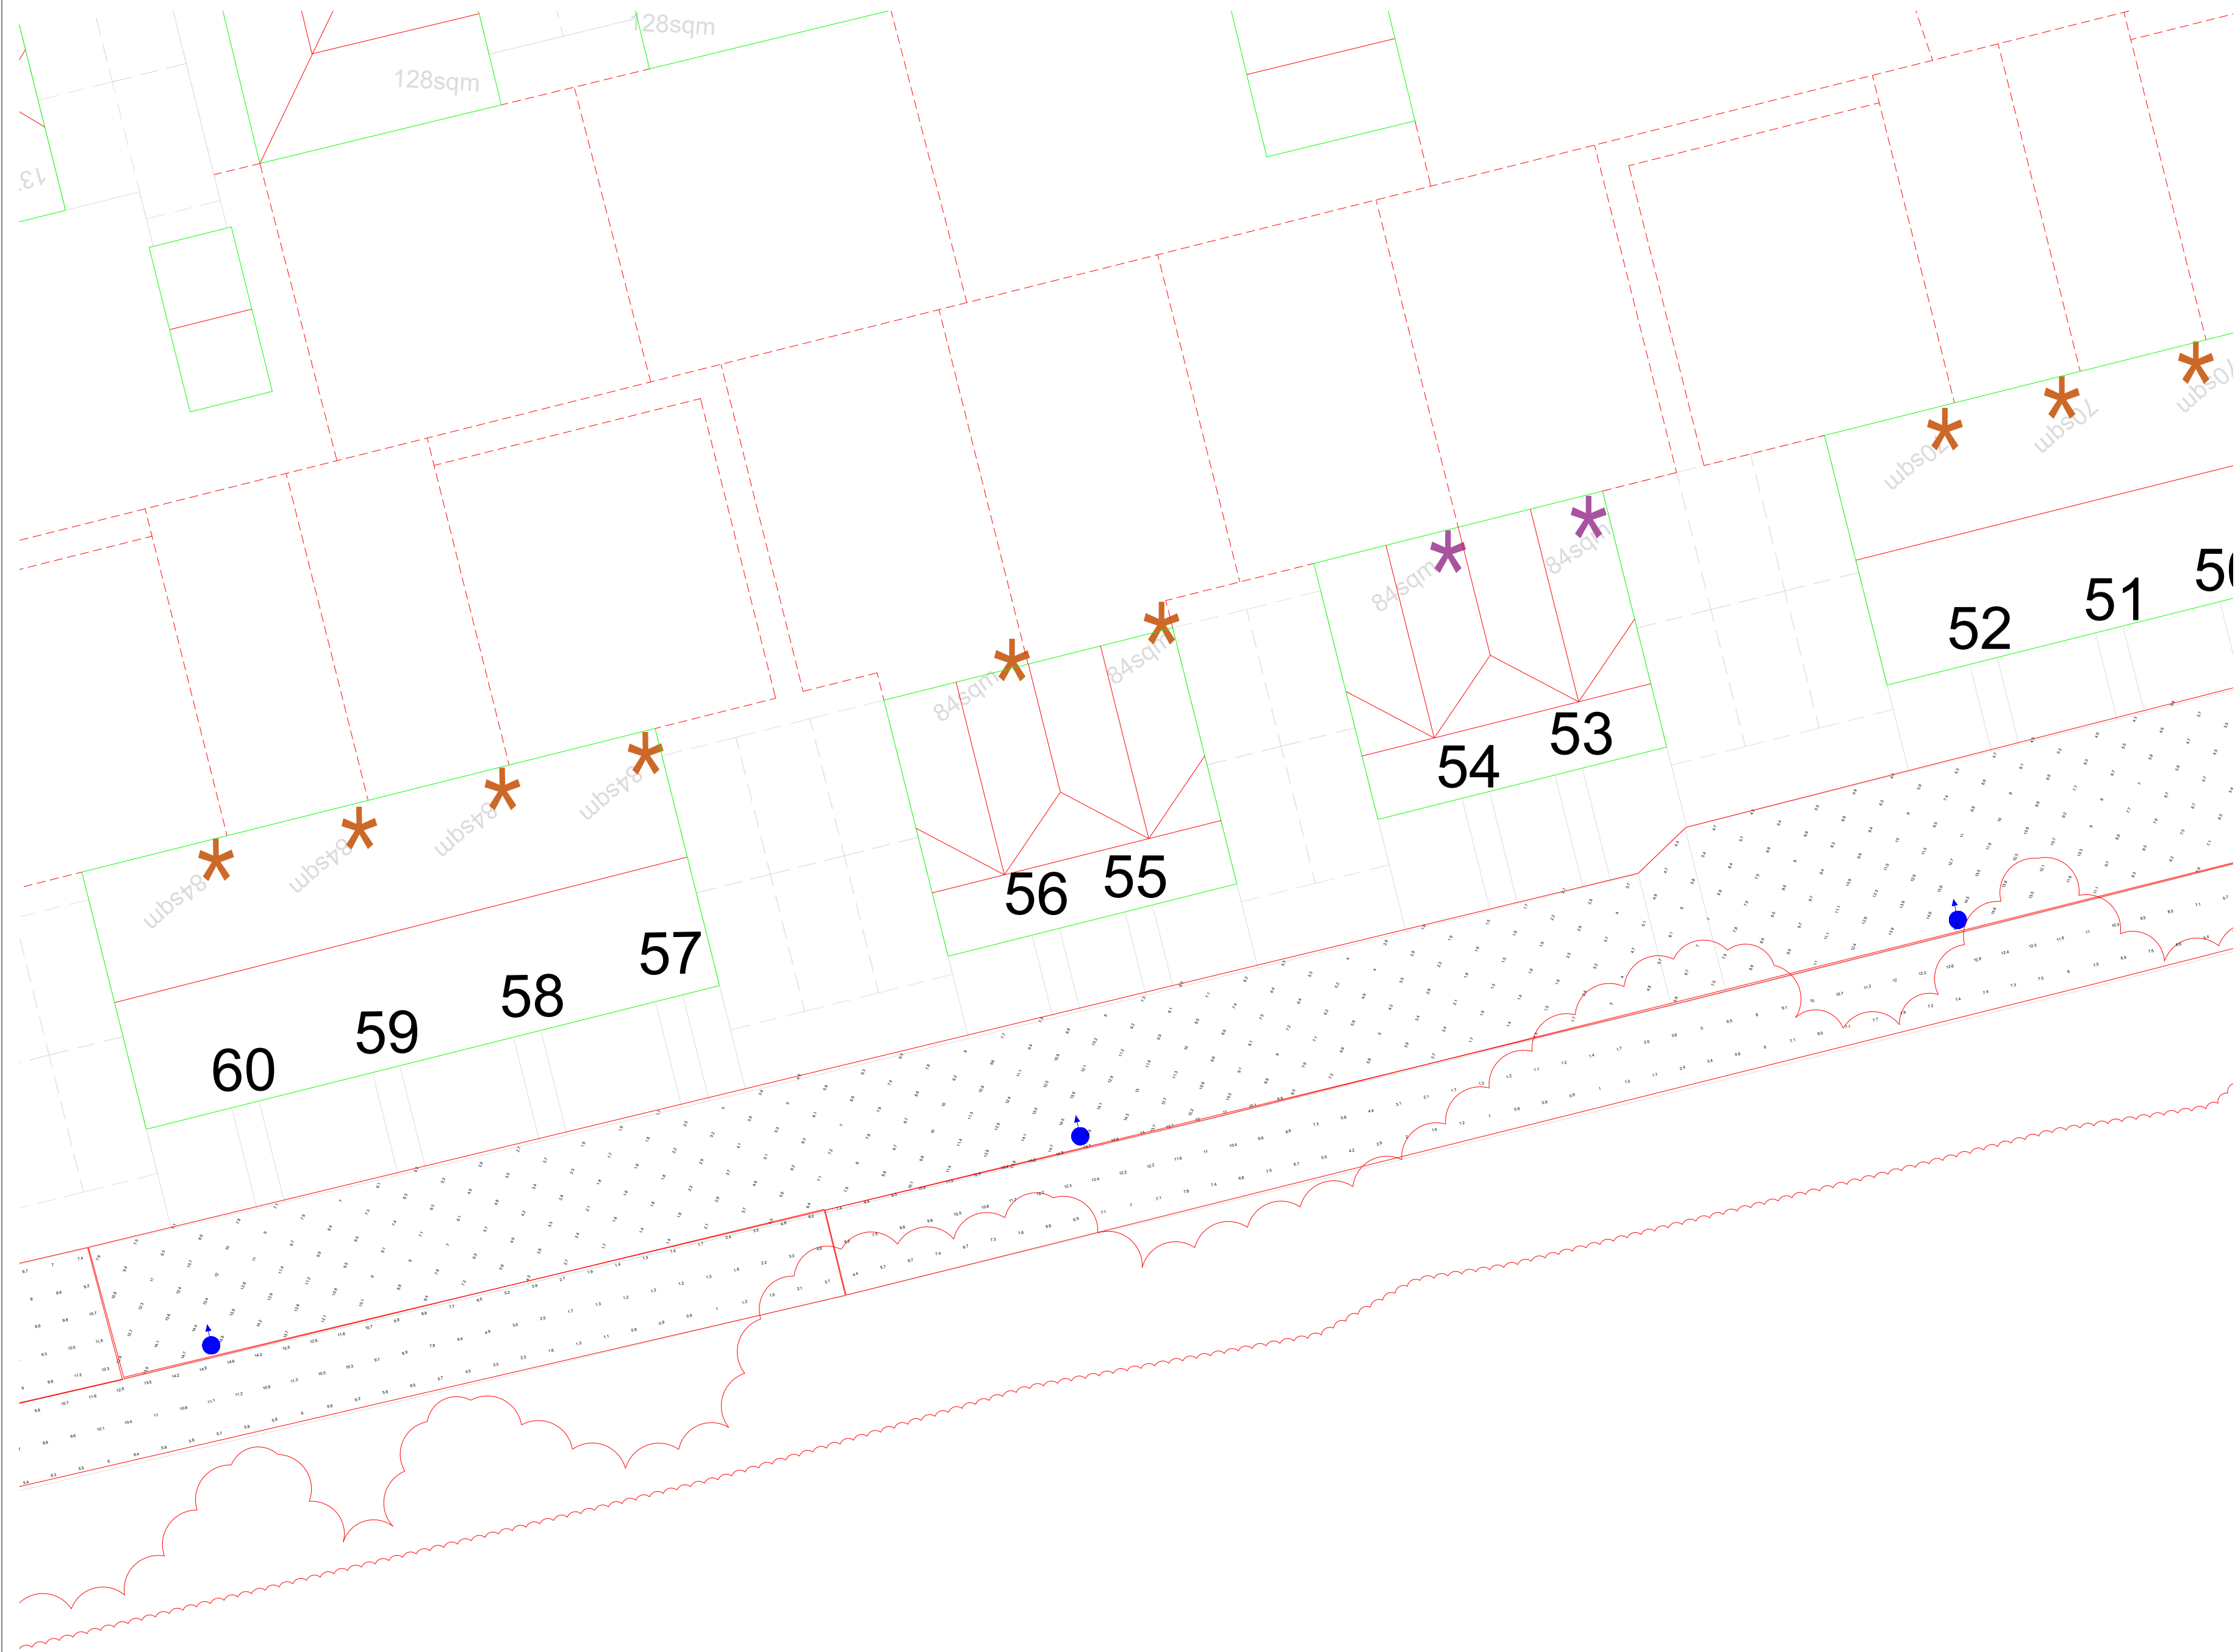

General Notes

Notes

20W

12W

|     |                |      |
|-----|----------------|------|
|     |                |      |
|     |                |      |
| No. | Revision/Issue | Date |

Firm Name and Address


Lumen Designers Ltd  
Lumen House  
1358 Stratford Road  
Hall Green  
Birmingham  
B28 9EH

M: 0121 663 6080  
E: info@thelumenarchitect.com

Project Name and Address


Vivid Solar Street Lighting Ltd  
Climping R1 - Littlehampton

|                            |                         |
|----------------------------|-------------------------|
| Project:<br>TLA/VIV/CVY-R1 | Sheet<br>Sheet 50 of 58 |
| Date<br>08/04/2022         | Rev 0.0                 |
| Scale<br>DNS               |                         |

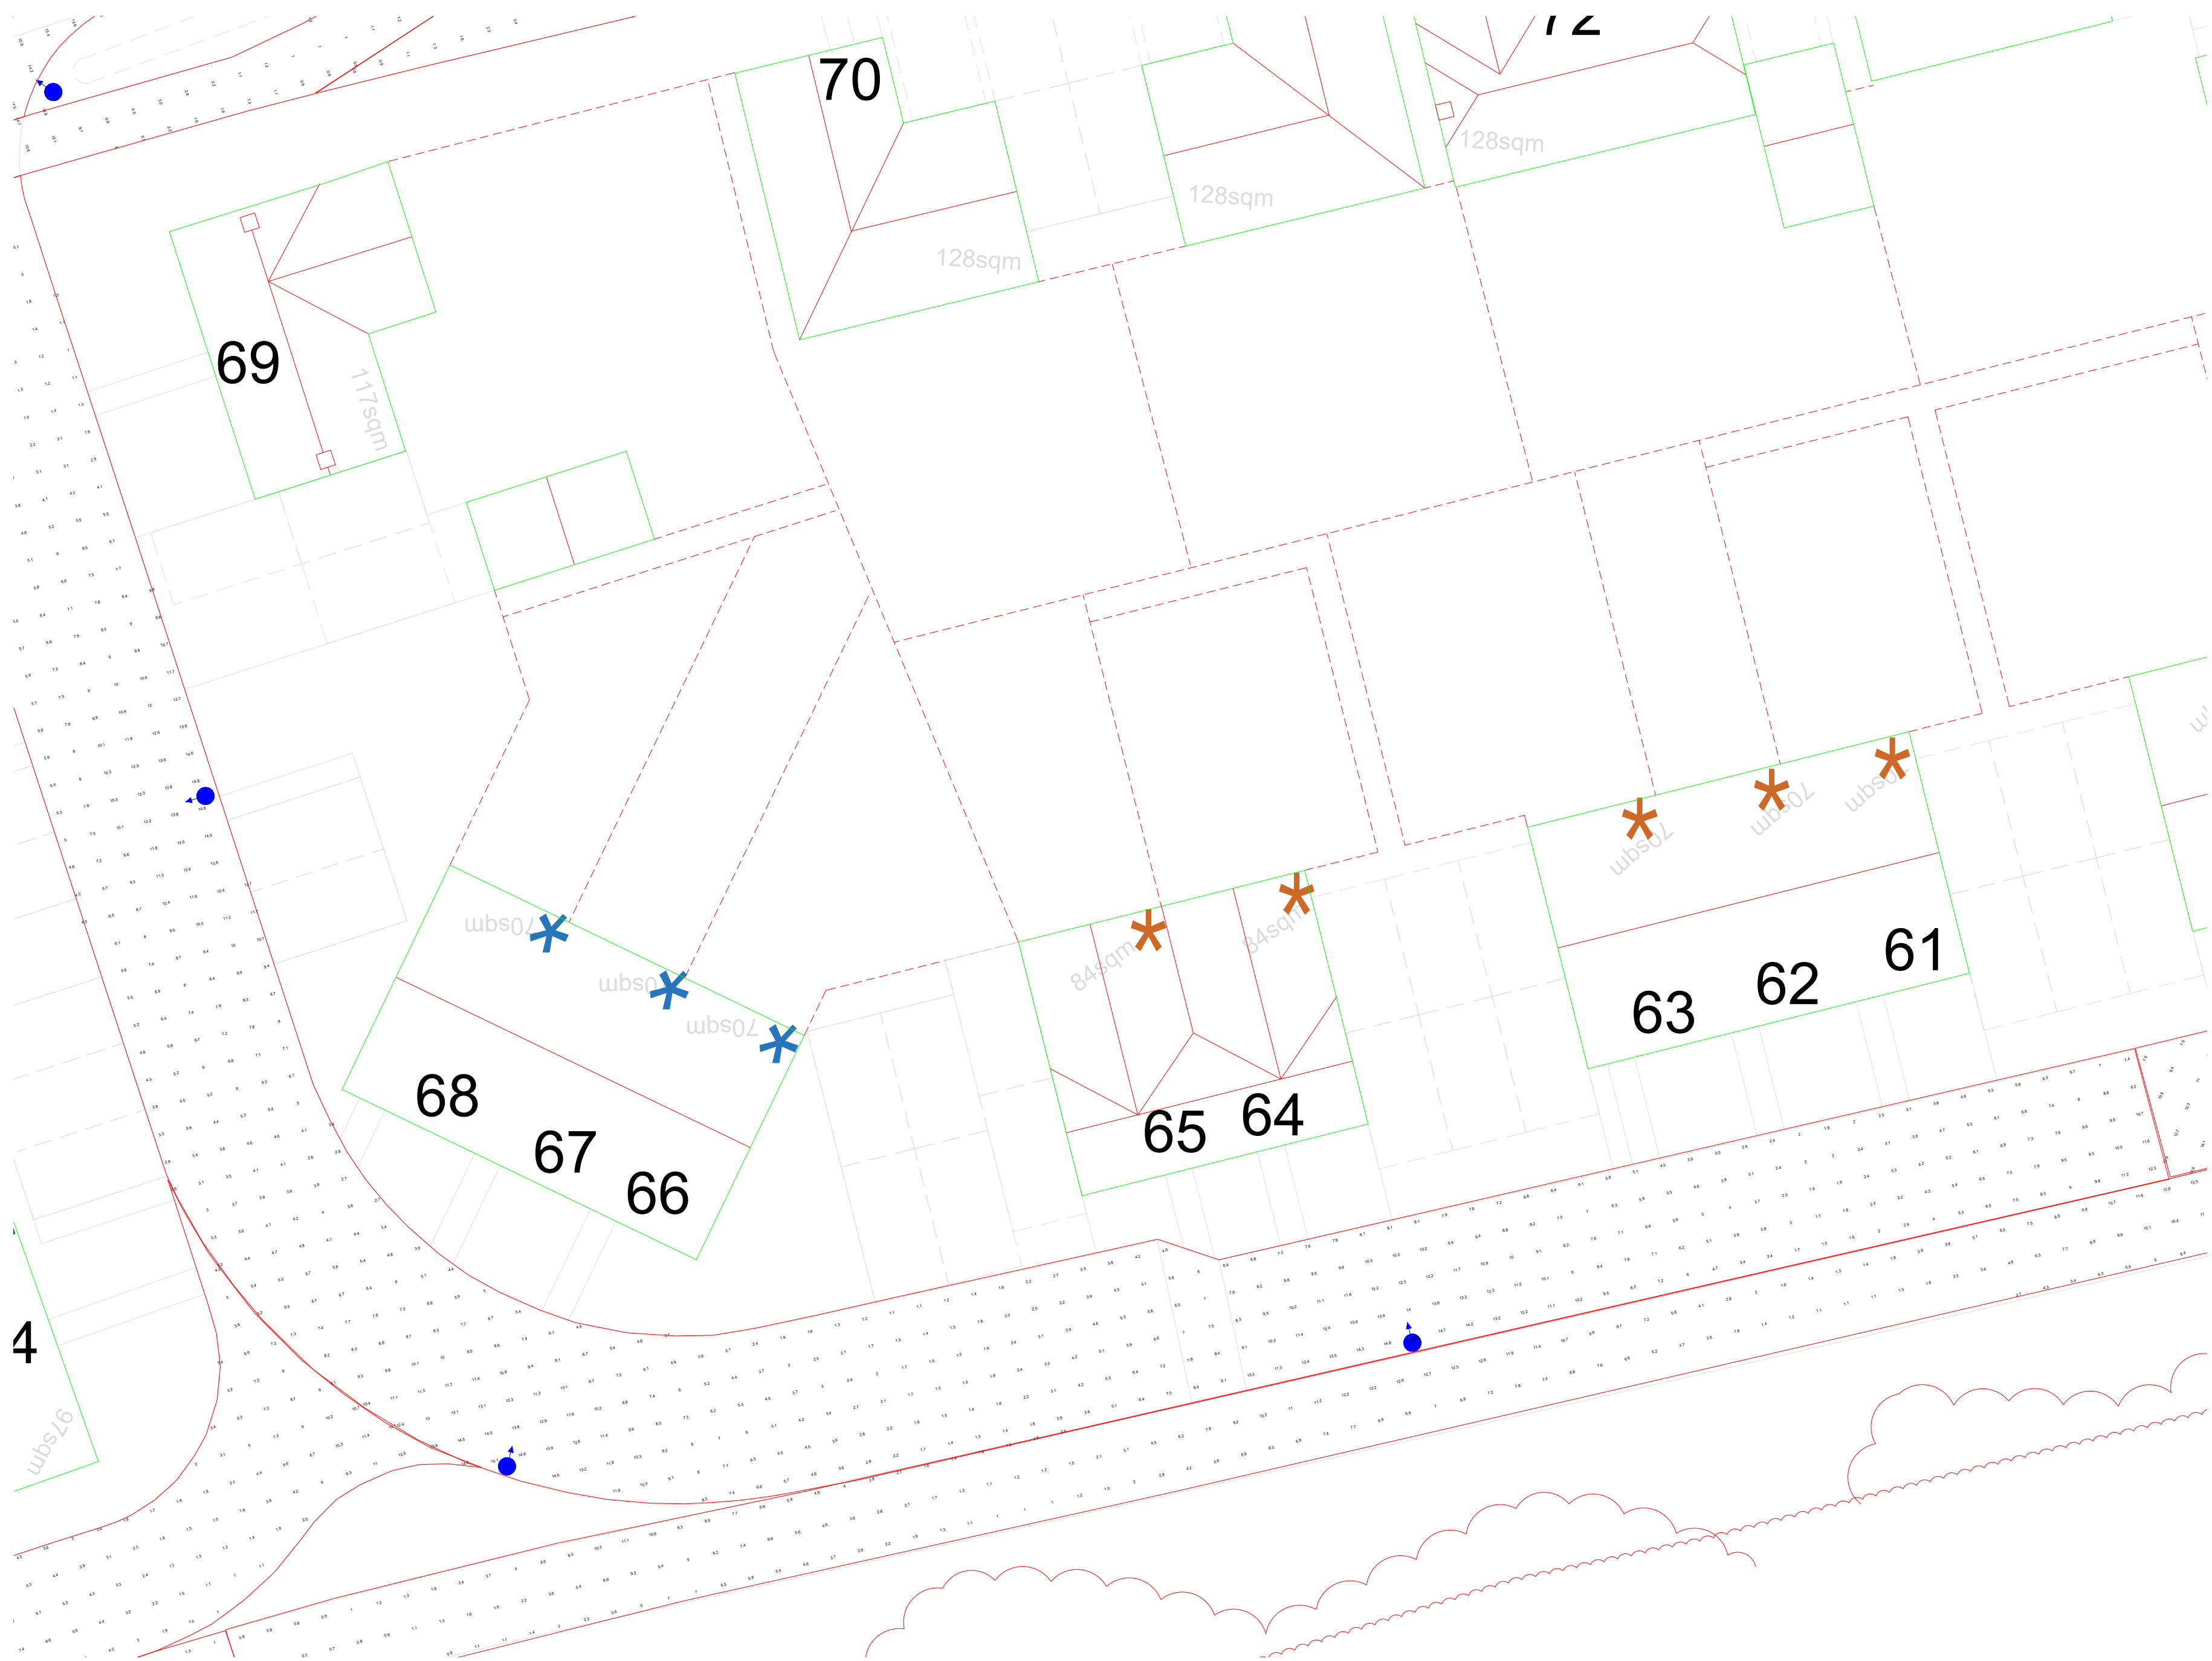

#### General Notes

## Notes

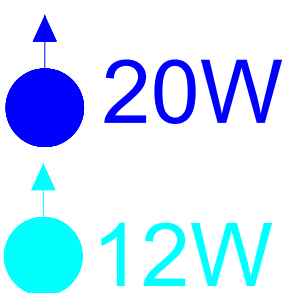

|     |                |      |
|-----|----------------|------|
|     |                |      |
|     |                |      |
| No. | Revision/Issue | Date |

Firm Name and Address  
Lumen Designers Ltd

Lumen House  
1358 Stratford Road  
Hall Green  
Birmingham  
B28 9EH

M: 0121 663 6080  
E: [info@thelumenarchitect.com](mailto:info@thelumenarchitect.com)

Project Name and Address  
Vivid Solar Street Lighting Ltd

Climping R1 - Littlehampton


Project  
TLA/VIV/CVY-R1

Date  
08/04/2022

Scale  
DNS

Sheet 51 of 58

Rev 0.0

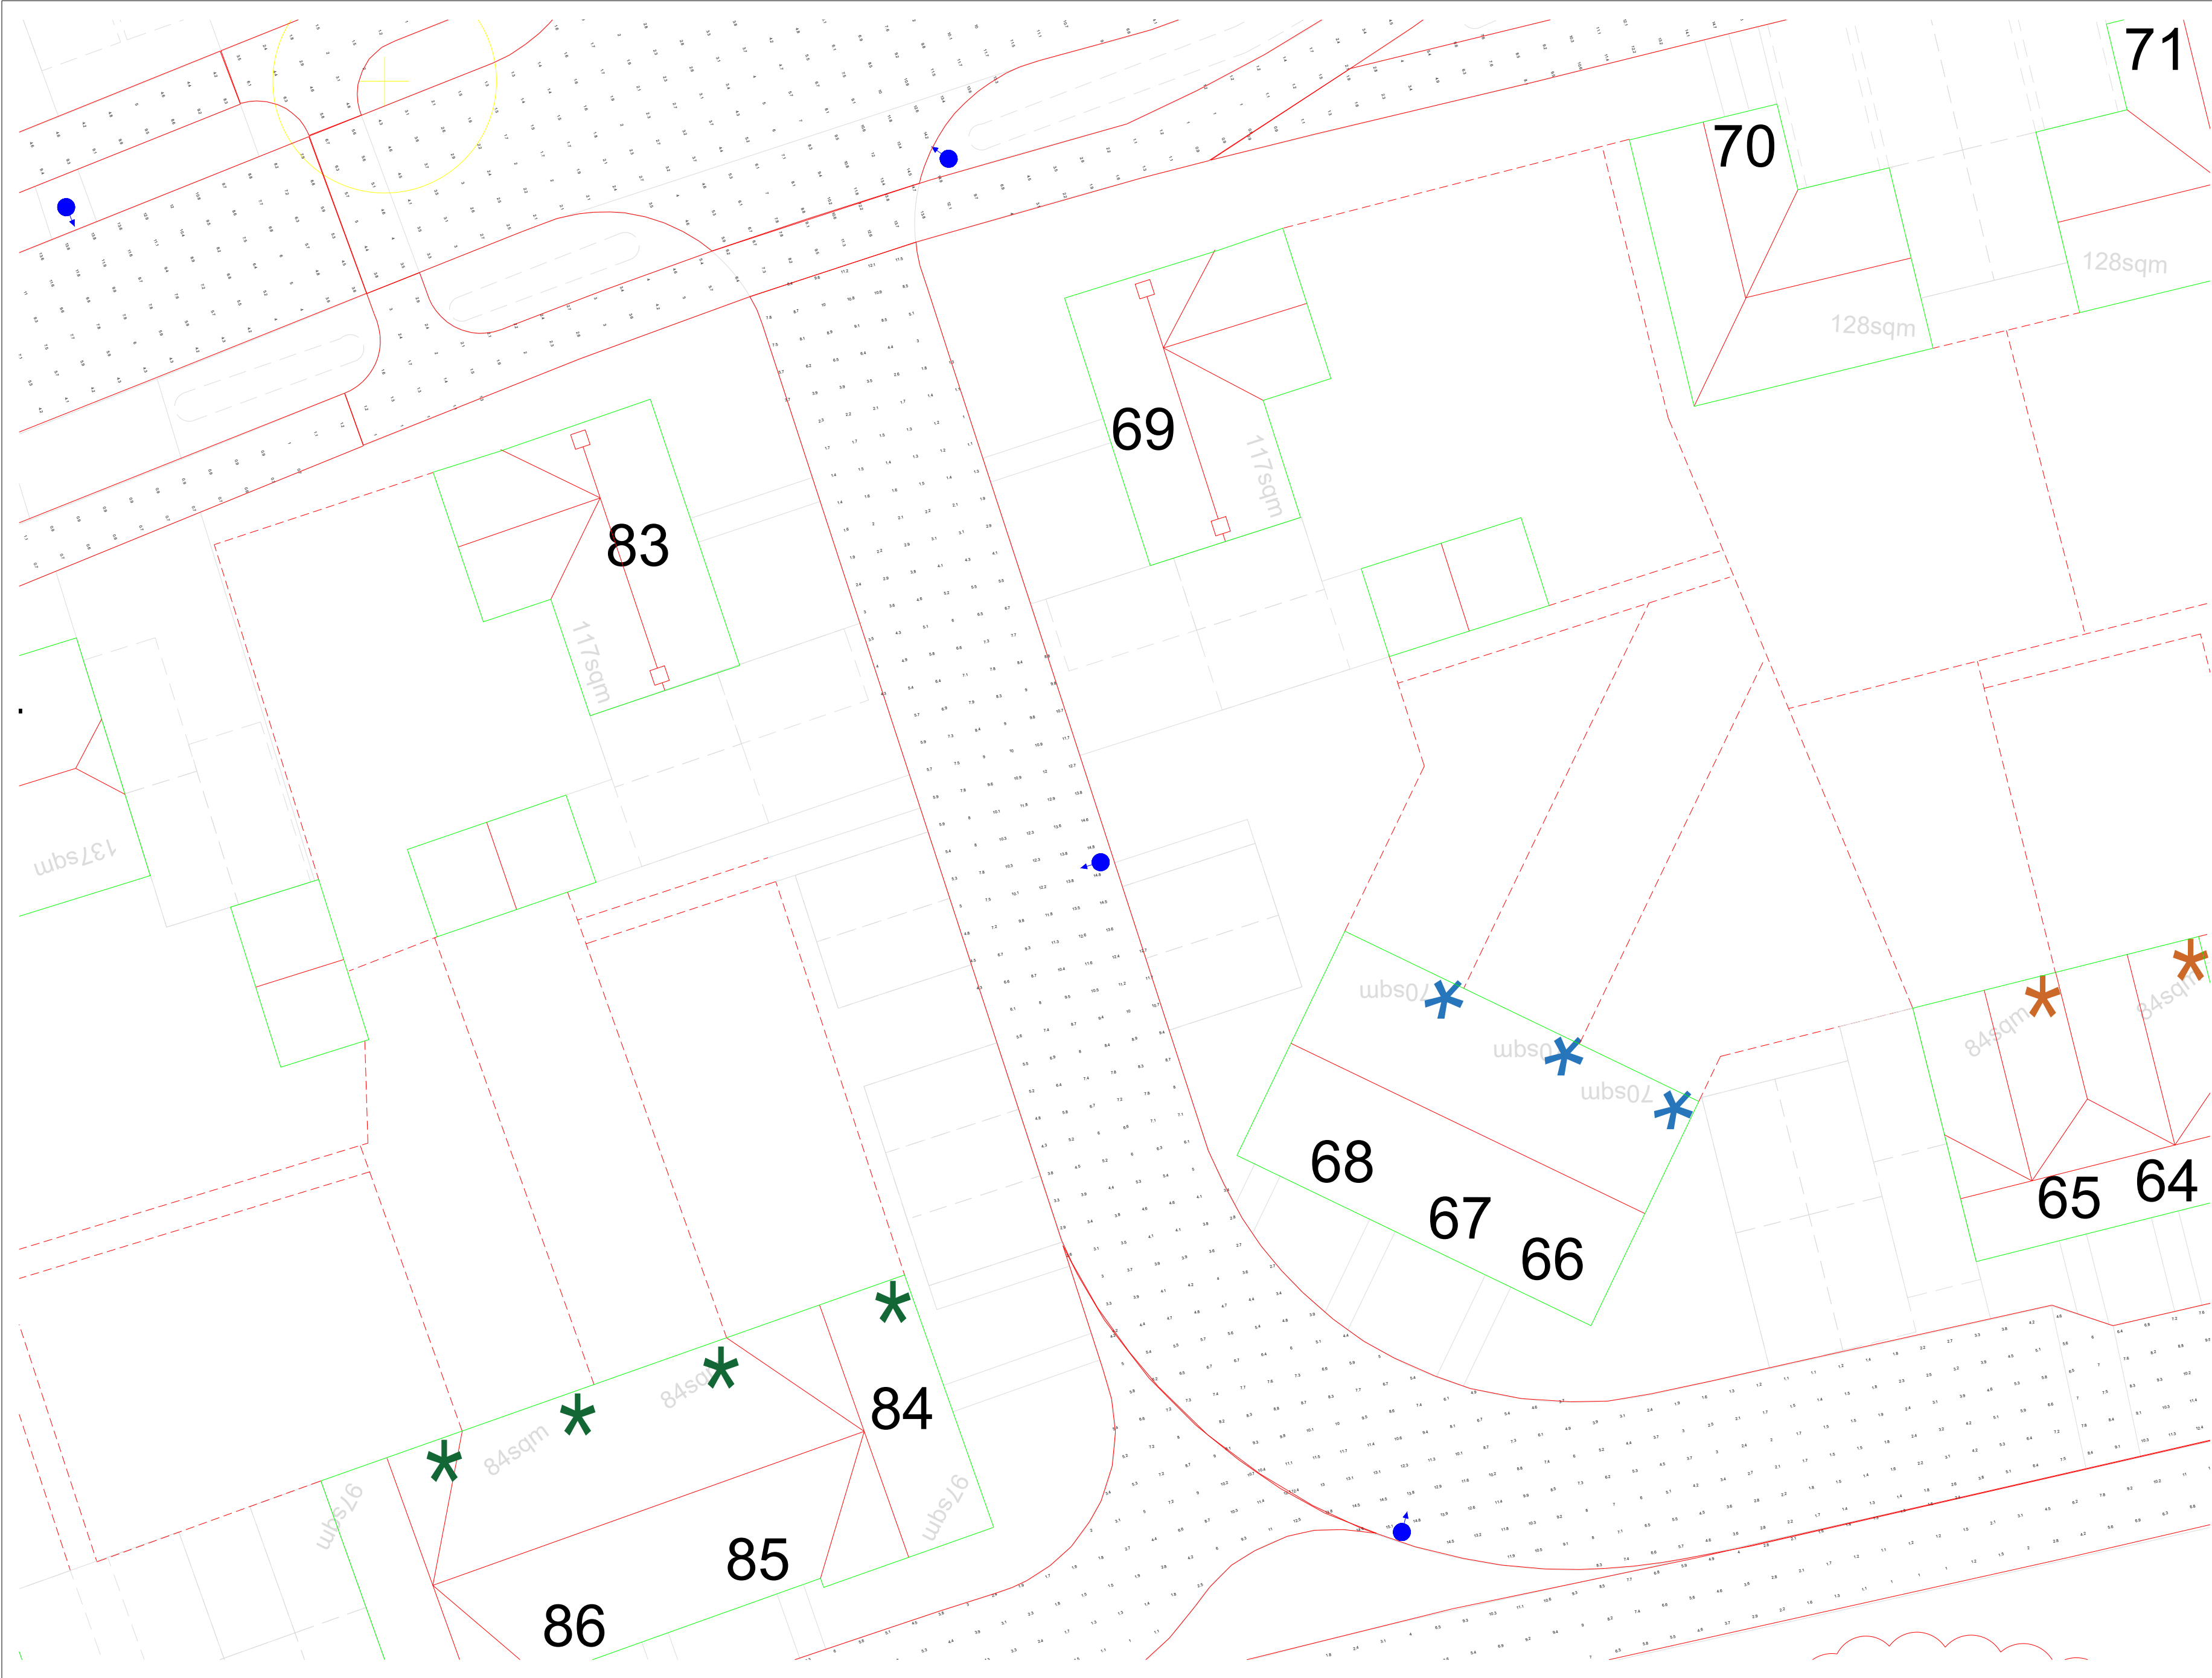

General Notes

Notes

20W

12W

|     |                |      |
|-----|----------------|------|
|     |                |      |
| No. | Revision/Issue | Date |

Firm Name and Address


Lumen Designers Ltd  
Lumen House  
1358 Stratford Road  
Hall Green  
Birmingham  
B28 9EH

M: 0121 663 6080  
E: info@thelumenarchitect.com

Project Name and Address

Vivid Solar Street Lighting Ltd  
Climping R1 - Littlehampton

|                            |                         |
|----------------------------|-------------------------|
| Project:<br>TLA/VIV/CVY-R1 | Sheet<br>Sheet 52 of 58 |
| Date<br>08/04/2022         | Rev 0.0                 |
| Scale<br>DNS               |                         |

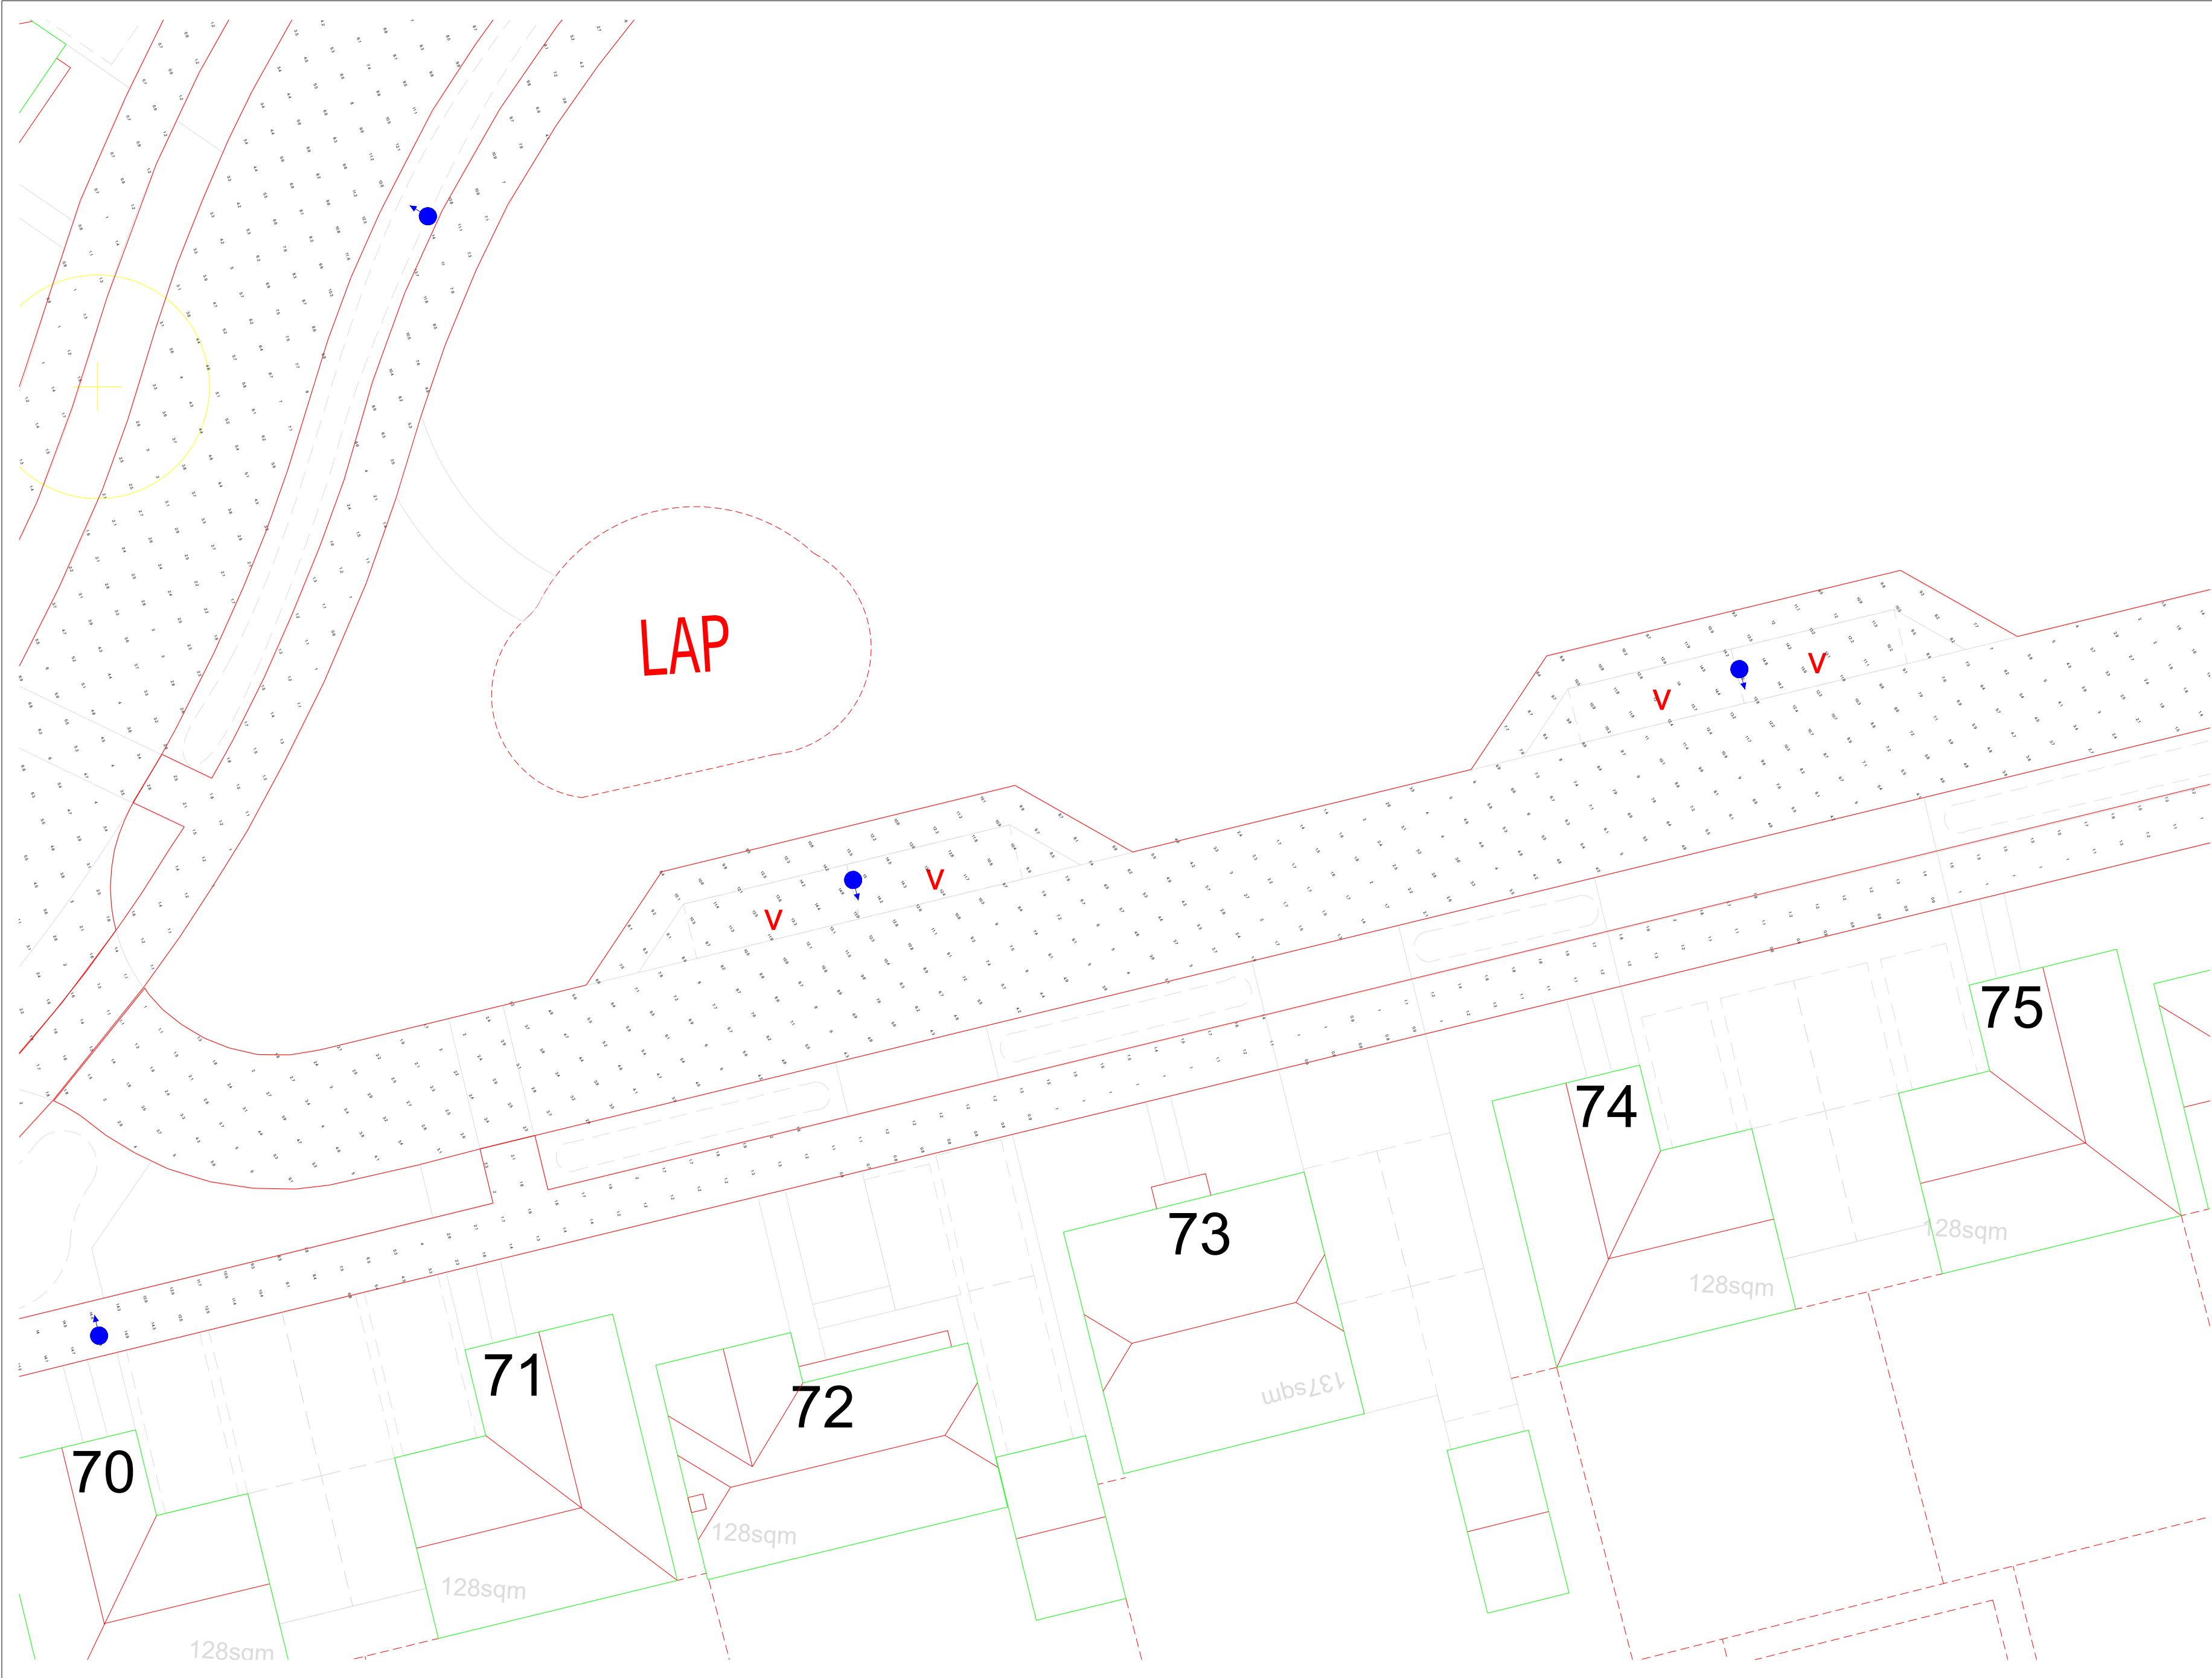

General Notes

Notes

**20W**


**12W**

|     |                |      |
|-----|----------------|------|
|     |                |      |
|     |                |      |
| No. | Revision/Issue | Date |

Firm Name and Address  
**Lumen Designers Ltd**  
Lumen House  
1358 Stratford Road  
Hall Green  
Birmingham  
B28 9EH  
  
M: 0121 663 6080  
E: info@thelumenarchitect.com

Project Name and Address  
**Vivid Solar Street Lighting Ltd**  
  
Climping R1 - Littlehampton

|                                   |                         |
|-----------------------------------|-------------------------|
| Project:<br><b>TLA/VIV/CVY-R1</b> | Sheet<br>Sheet 53 of 58 |
| Date<br><b>08/04/2022</b>         | Rev 0.0                 |
| Scale<br><b>DNS</b>               |                         |

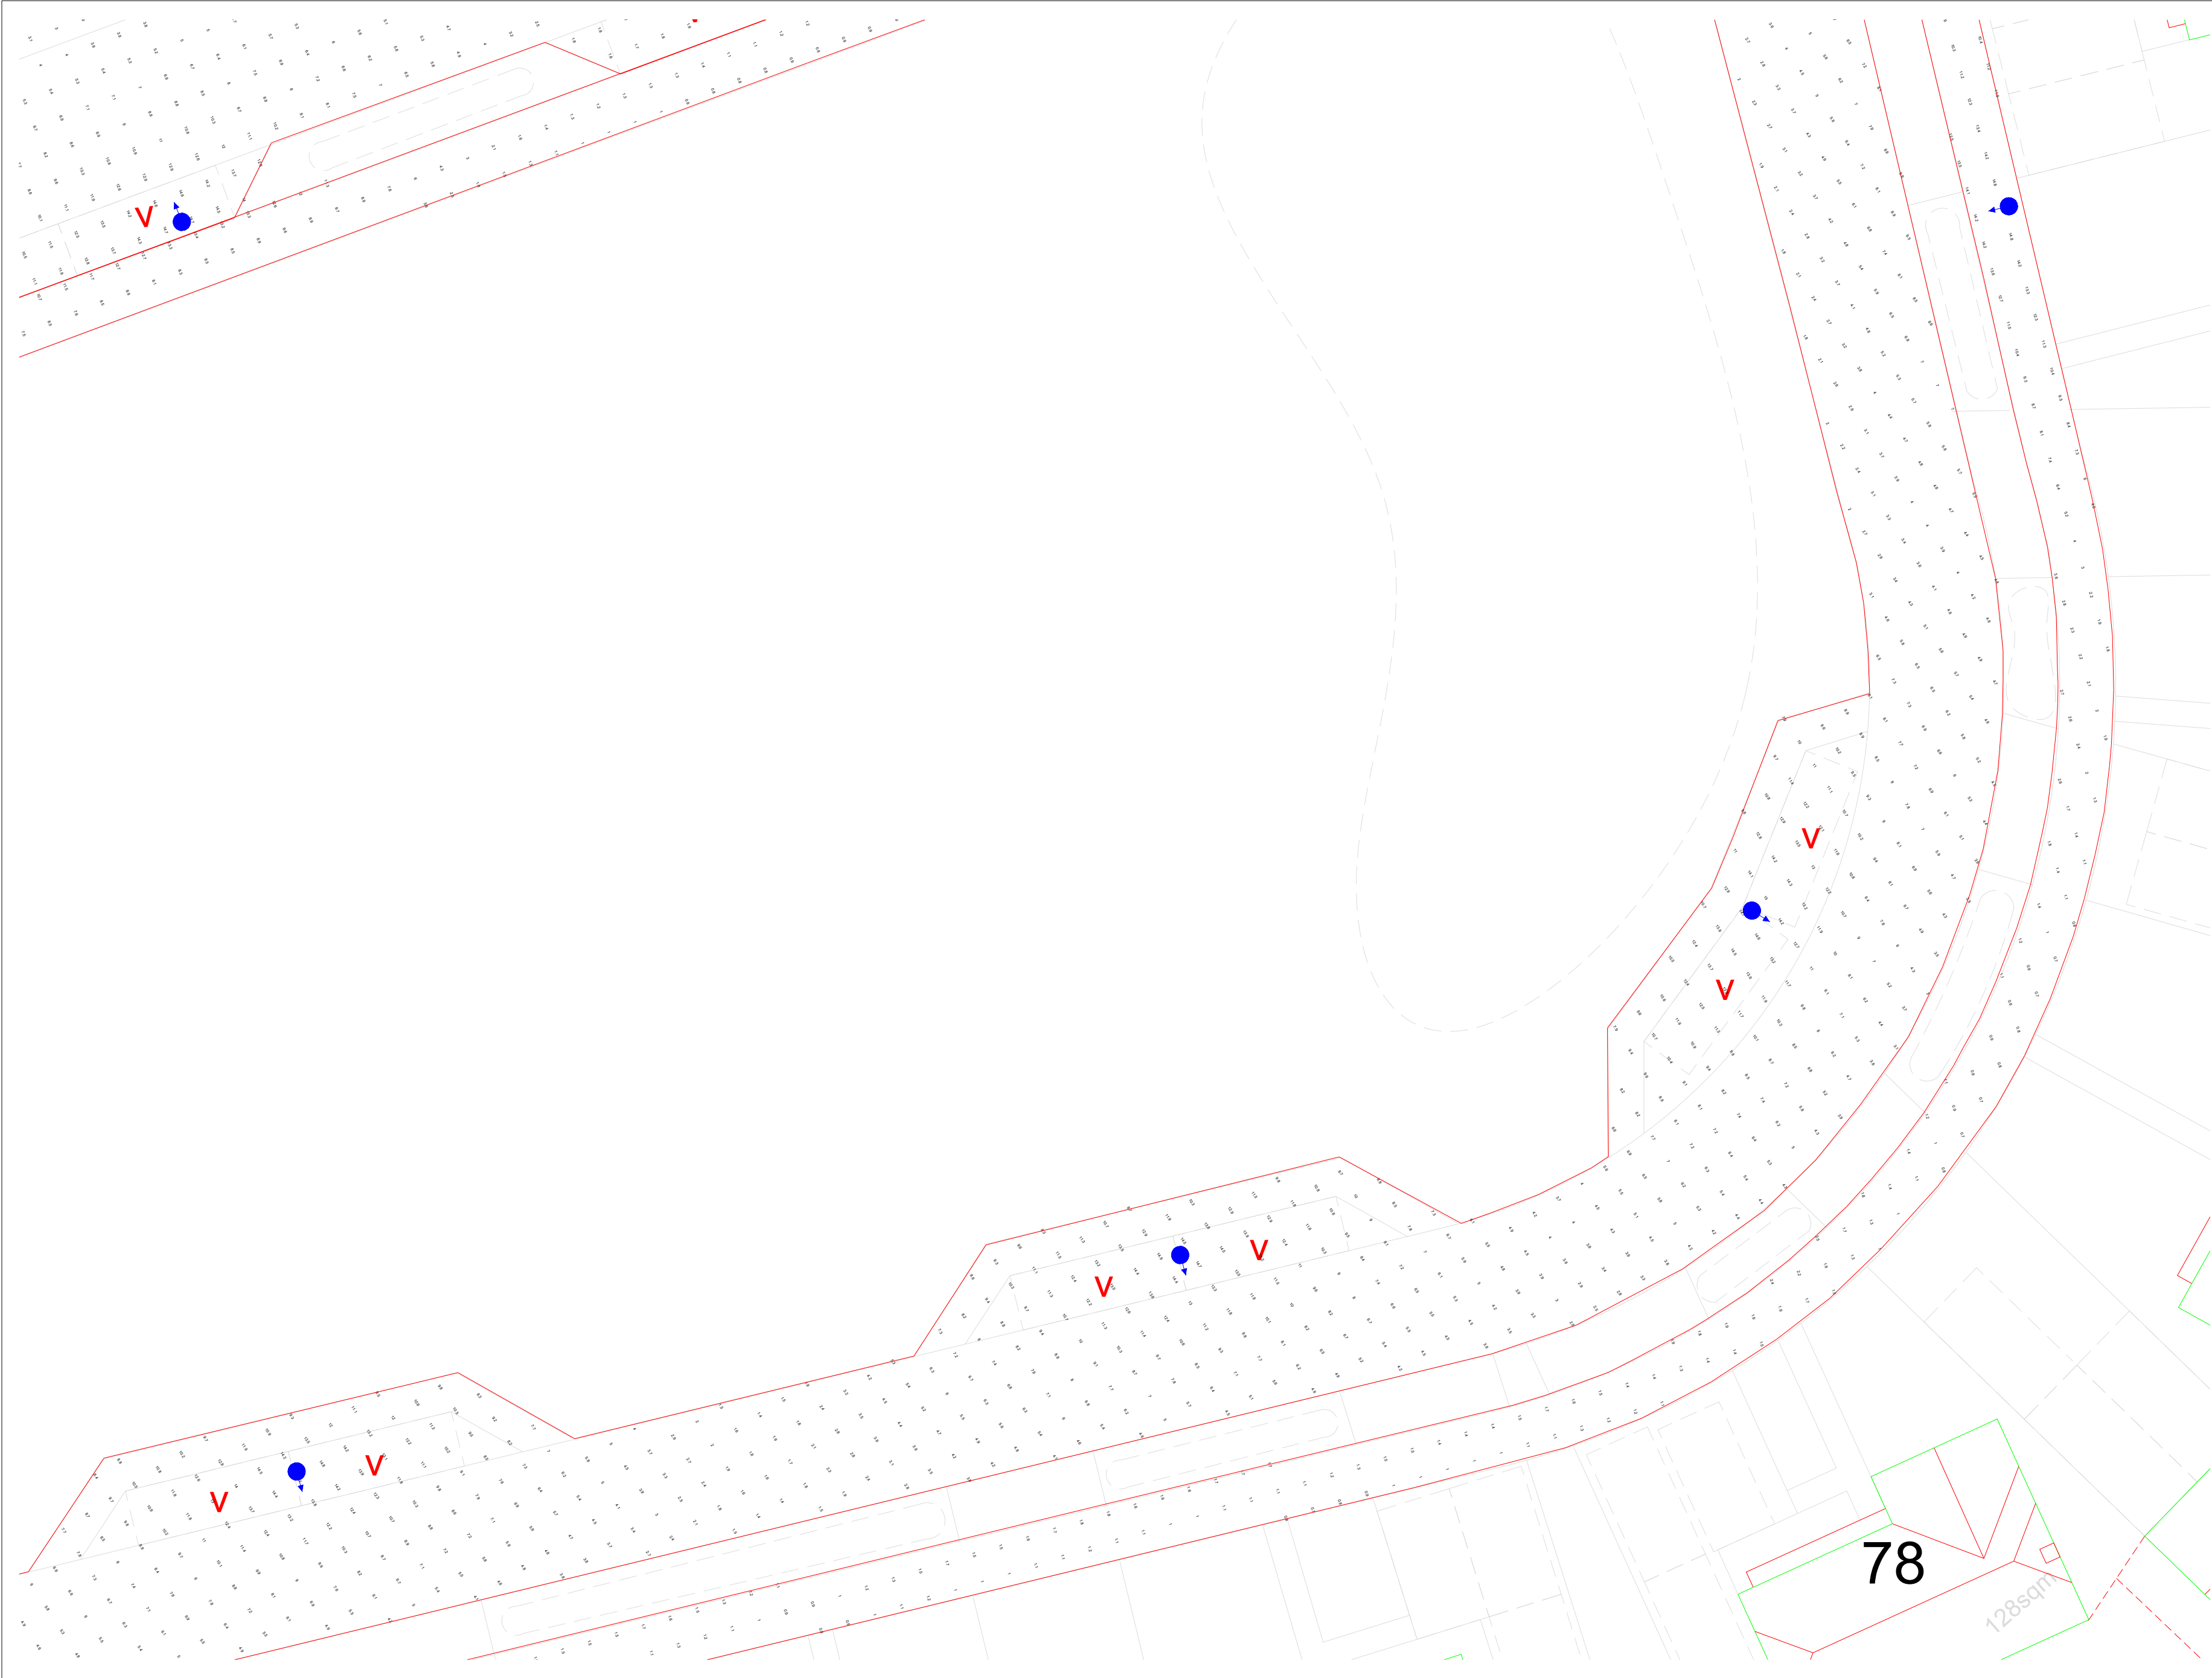

General Notes

Notes

20W

12W

|     |                |      |
|-----|----------------|------|
|     |                |      |
|     |                |      |
| No. | Revision/Issue | Date |

Firm Name and Address

Lumen Designers Ltd

Lumen House

1358 Stratford Road

Hall Green

Birmingham

B28 9EH

M: 0121 663 6080


E: info@thelumenarchitect.com

Project Name and Address

Vivid Solar Street Lighting Ltd

Climping R1 - Littlehampton

|                |                |
|----------------|----------------|
| Project        | Sheet          |
| TLA/VIV/CVY-R1 | Sheet 54 of 58 |
| Date           | Rev 0.0        |
| 08/04/2022     |                |
| Scale          |                |
| DNS            |                |

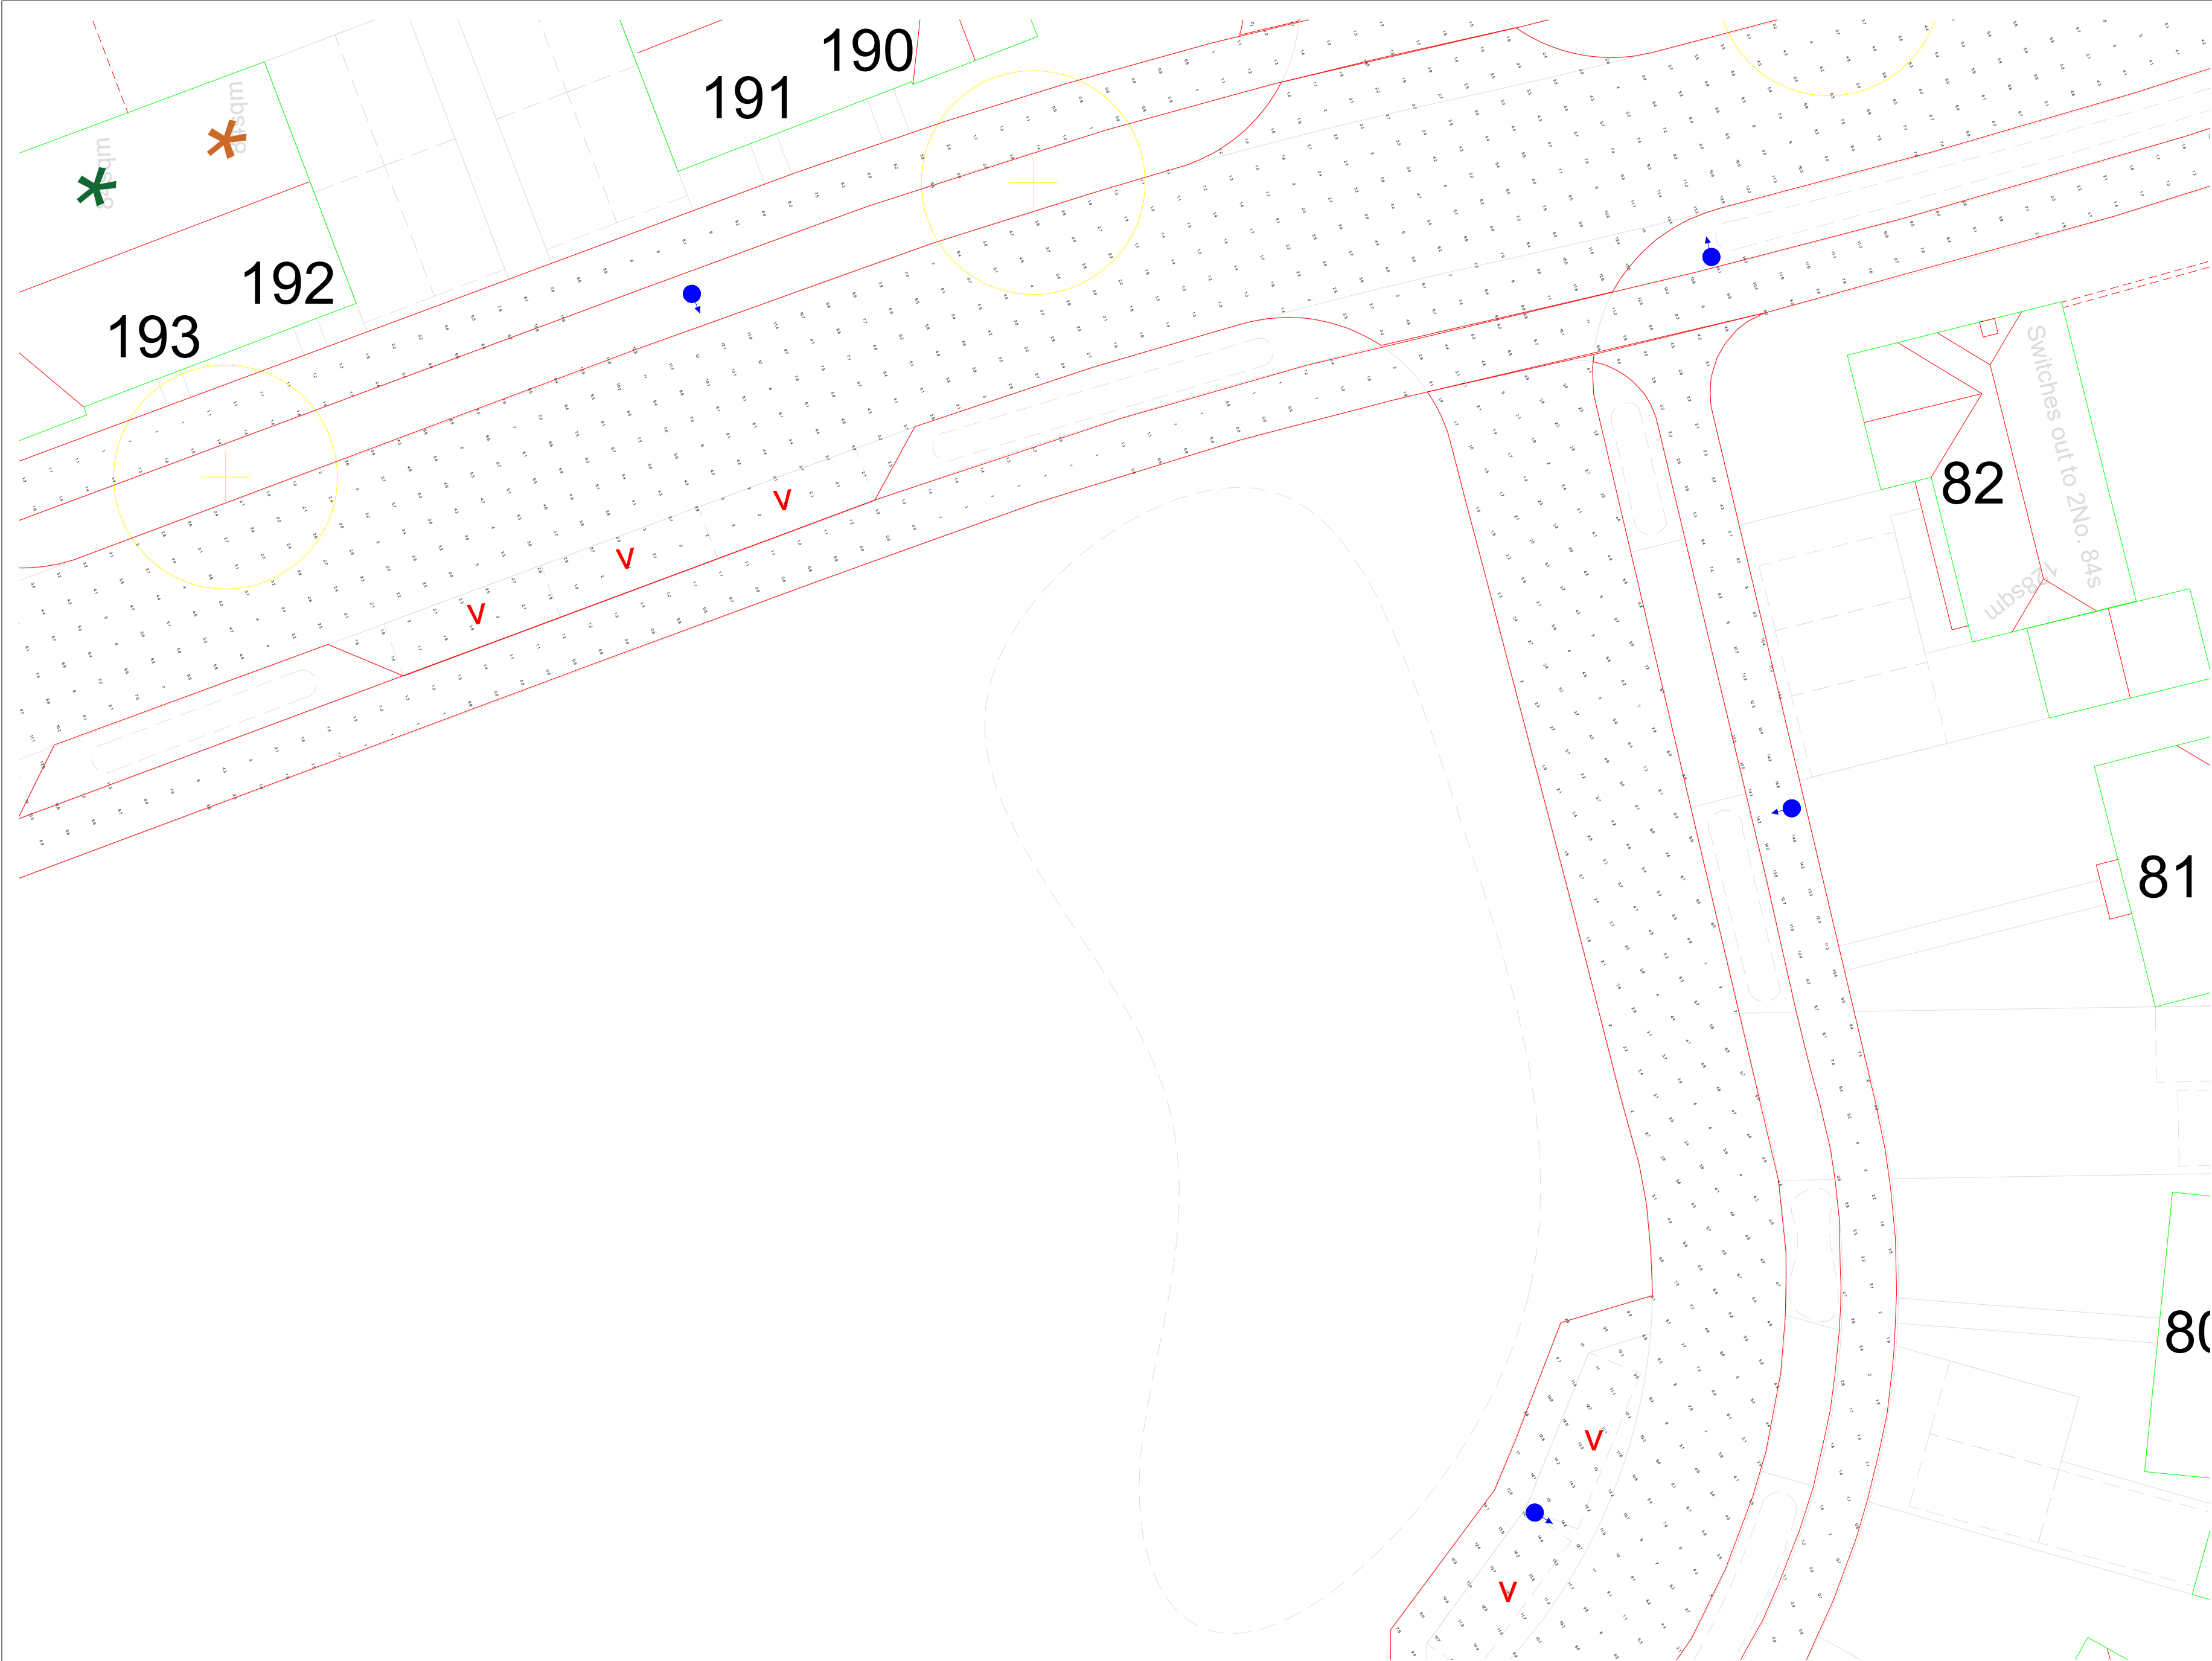

General Notes

Notes

20W

12W

|     |                |      |
|-----|----------------|------|
|     |                |      |
|     |                |      |
| No. | Revision/Issue | Date |


Firm Name and Address

Lumen Designers Ltd  
Lumen House  
1358 Stratford Road  
Hall Green  
Birmingham  
B28 9EH  
  
M: 0121 663 6080  
E: info@thelumenarchitect.com

Project Name and Address

Vivid Solar Street Lighting Ltd  
  
Climping R1 - Littlehampton

|                            |                         |
|----------------------------|-------------------------|
| Project:<br>TLA/VIV/CVY-R1 | Sheet<br>Sheet 55 of 58 |
| Date<br>08/04/2022         | Rev 0.0                 |
| Scale<br>DNS               |                         |

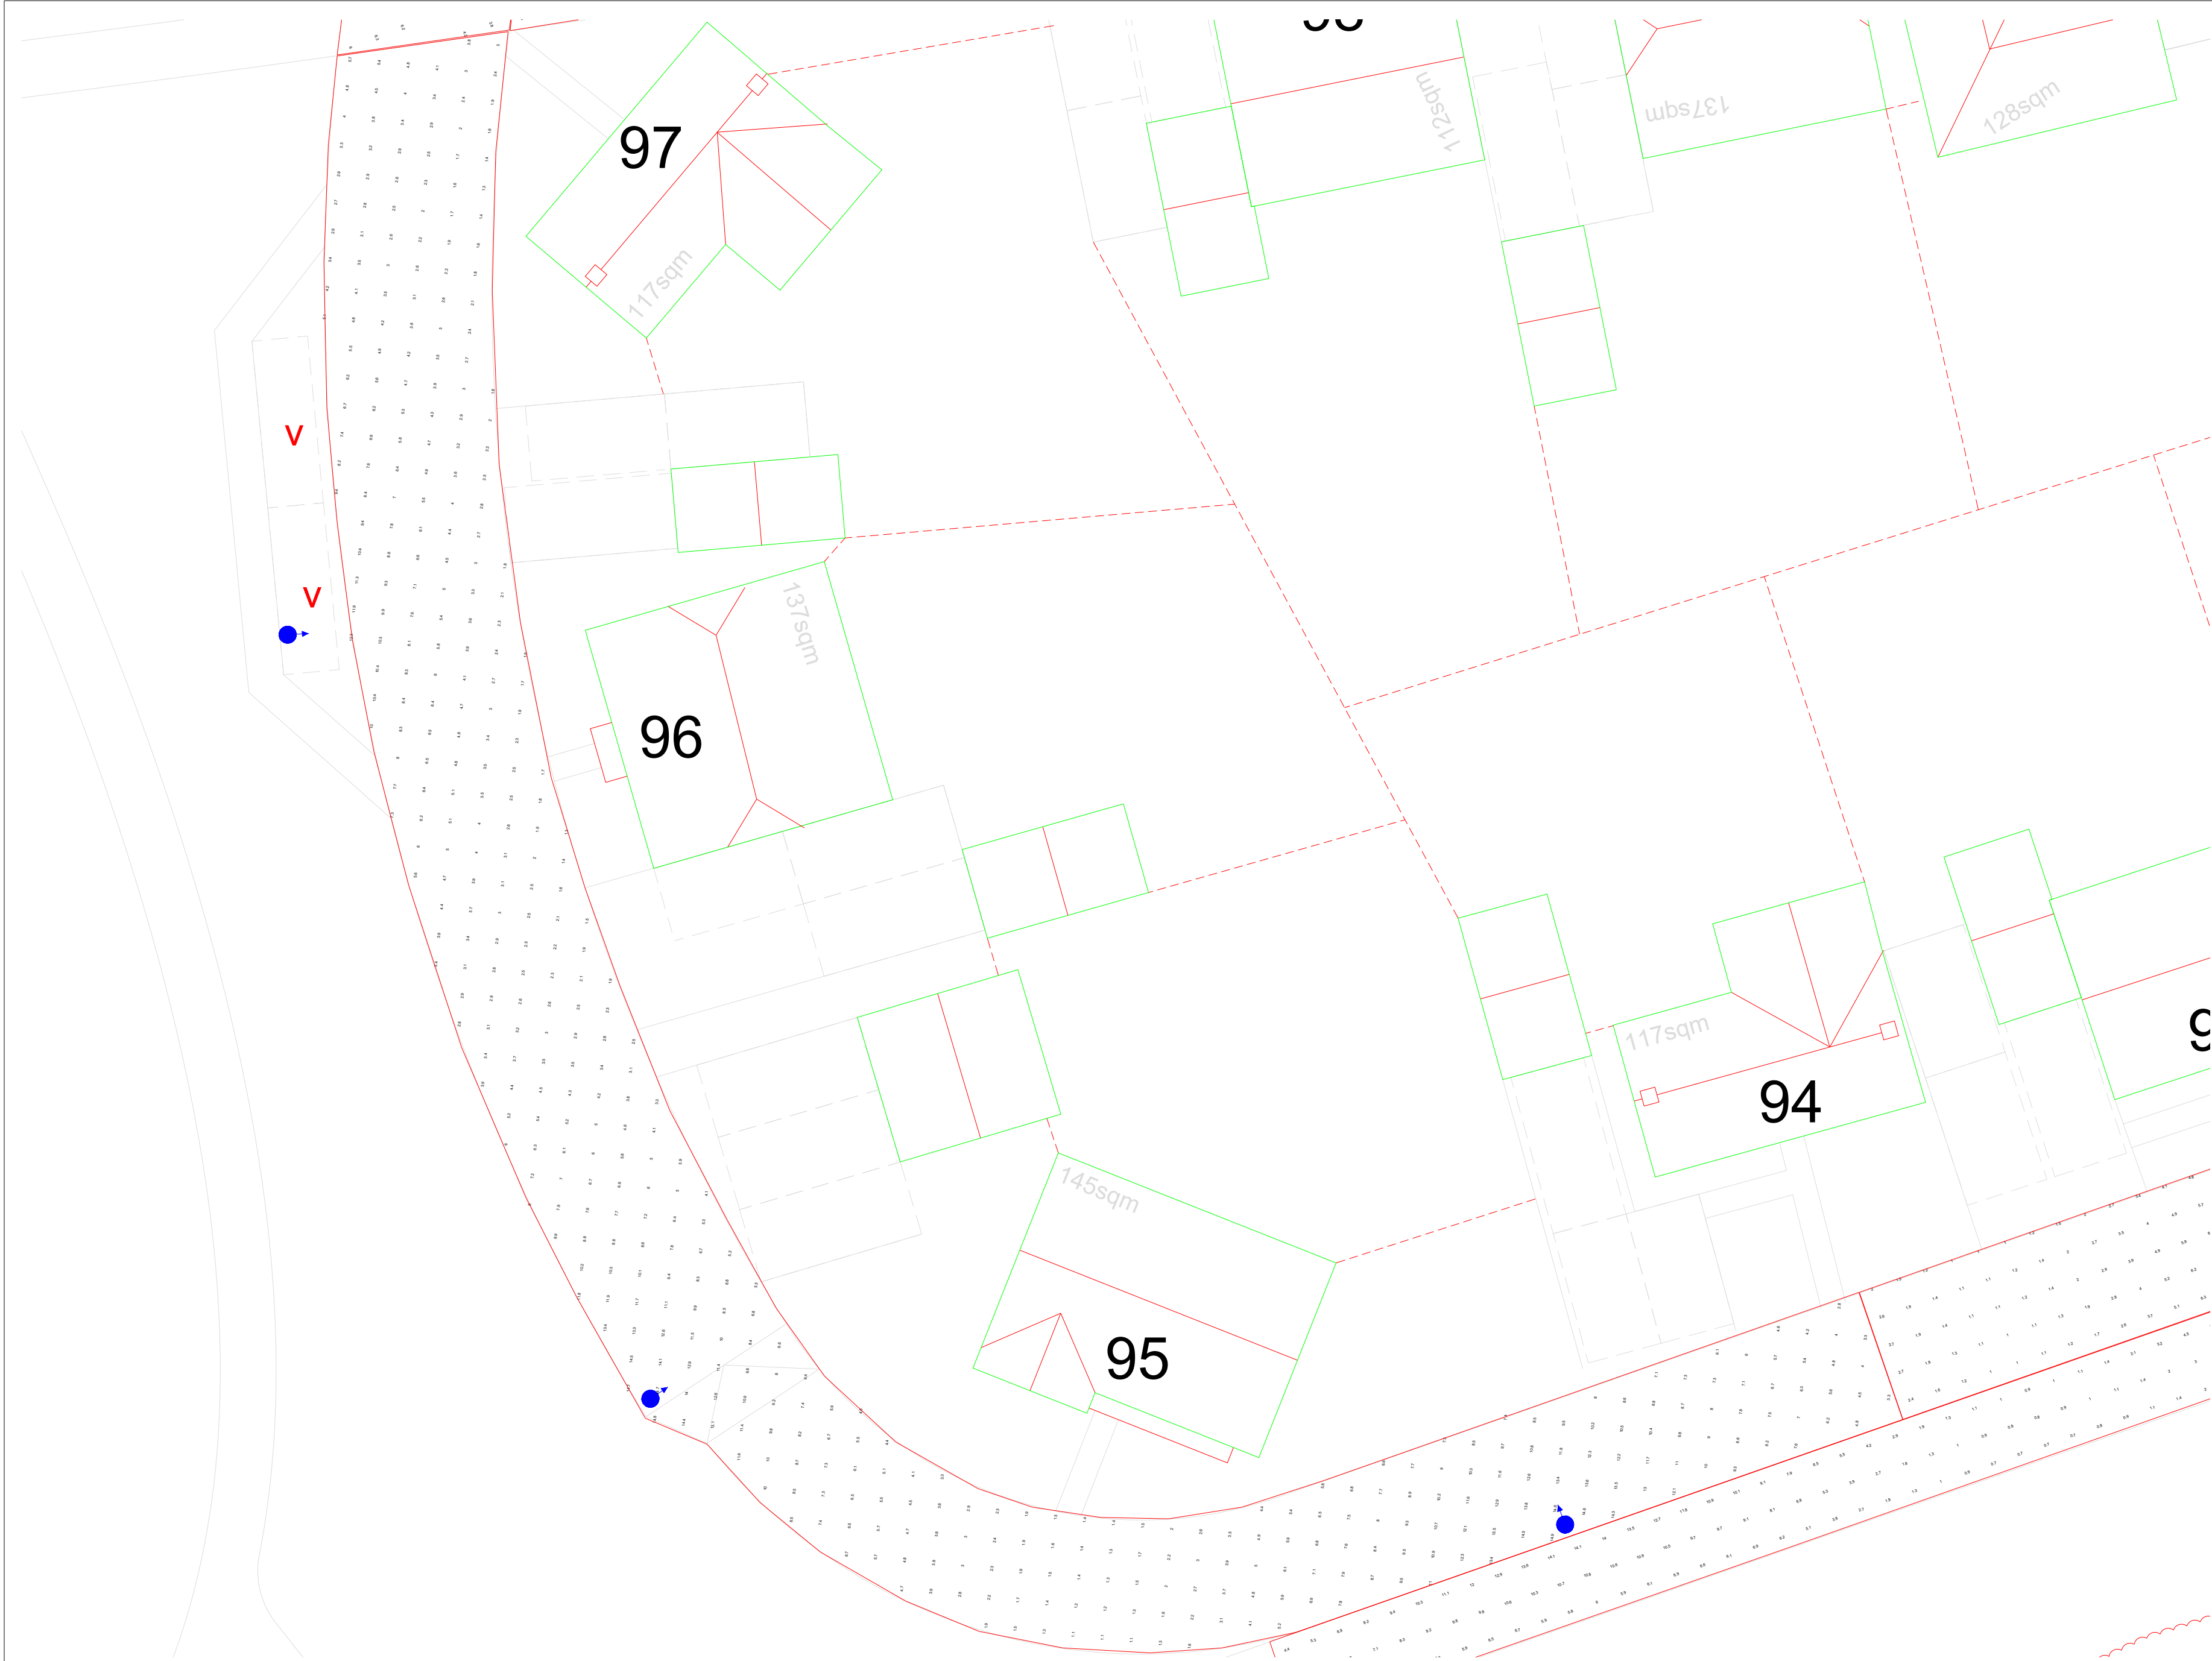

General Notes

Notes

20W

12W

|     |                |      |
|-----|----------------|------|
|     |                |      |
|     |                |      |
| No. | Revision/Issue | Date |

Firm Name and Address


Lumen Designers Ltd  
Lumen House  
1358 Stratford Road  
Hall Green  
Birmingham  
B28 9EH

M: 0121 663 6080  
E: info@thelumenarchitect.com

Project Name and Address

Vivid Solar Street Lighting Ltd  
Climping R1 - Littlehampton

|                            |                         |
|----------------------------|-------------------------|
| Project:<br>TLA/VIV/CVY-R1 | Sheet<br>Sheet 56 of 58 |
| Date<br>08/04/2022         | Rev 0.0                 |
| Scale<br>DNS               |                         |

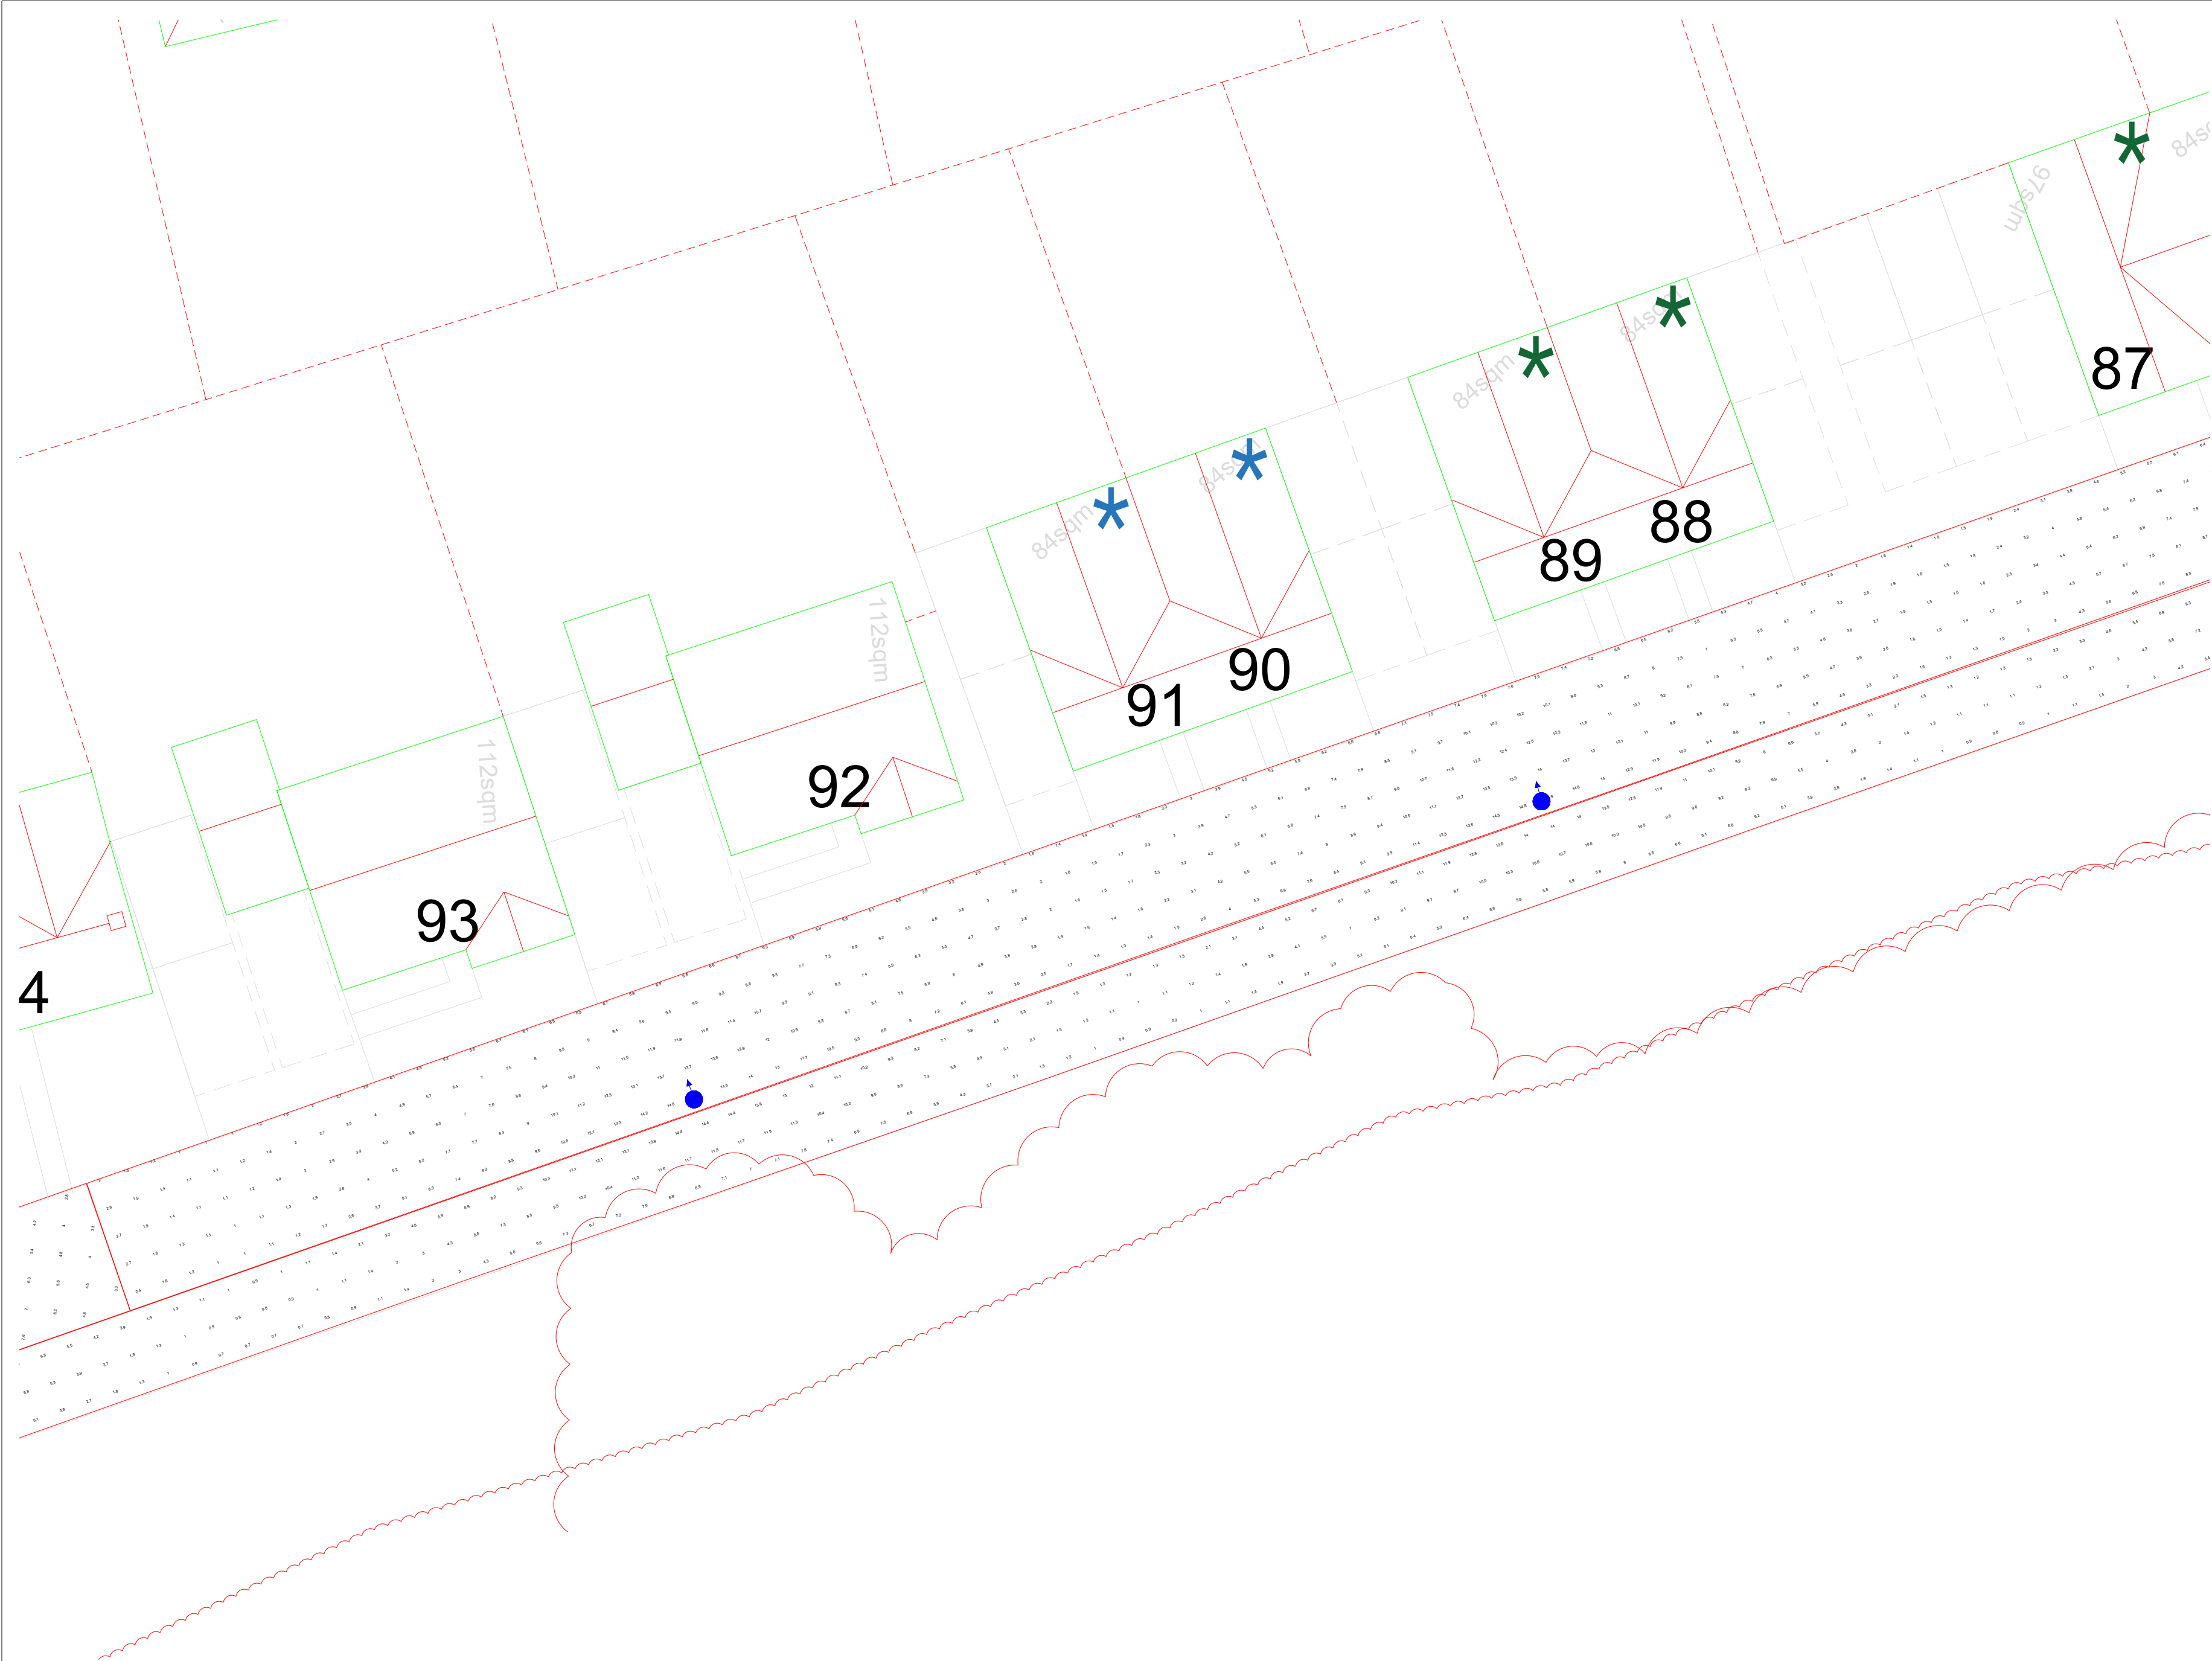

General Notes

Notes

20W

12W

|     |                |      |
|-----|----------------|------|
|     |                |      |
|     |                |      |
| No. | Revision/Issue | Date |

Firm Name and Address


Lumen Designers Ltd  
Lumen House  
1358 Stratford Road  
Hall Green  
Birmingham  
B28 9EH

M: 0121 663 6080  
E: info@thelumenarchitect.com

Project Name and Address

Vivid Solar Street Lighting Ltd  
  
Climping R1 - Littlehampton

|                            |                         |
|----------------------------|-------------------------|
| Project:<br>TLA/VIV/CVY-R1 | Sheet<br>Sheet 57 of 58 |
| Date<br>08/04/2022         | Rev 0.0                 |
| Scale<br>DNS               |                         |

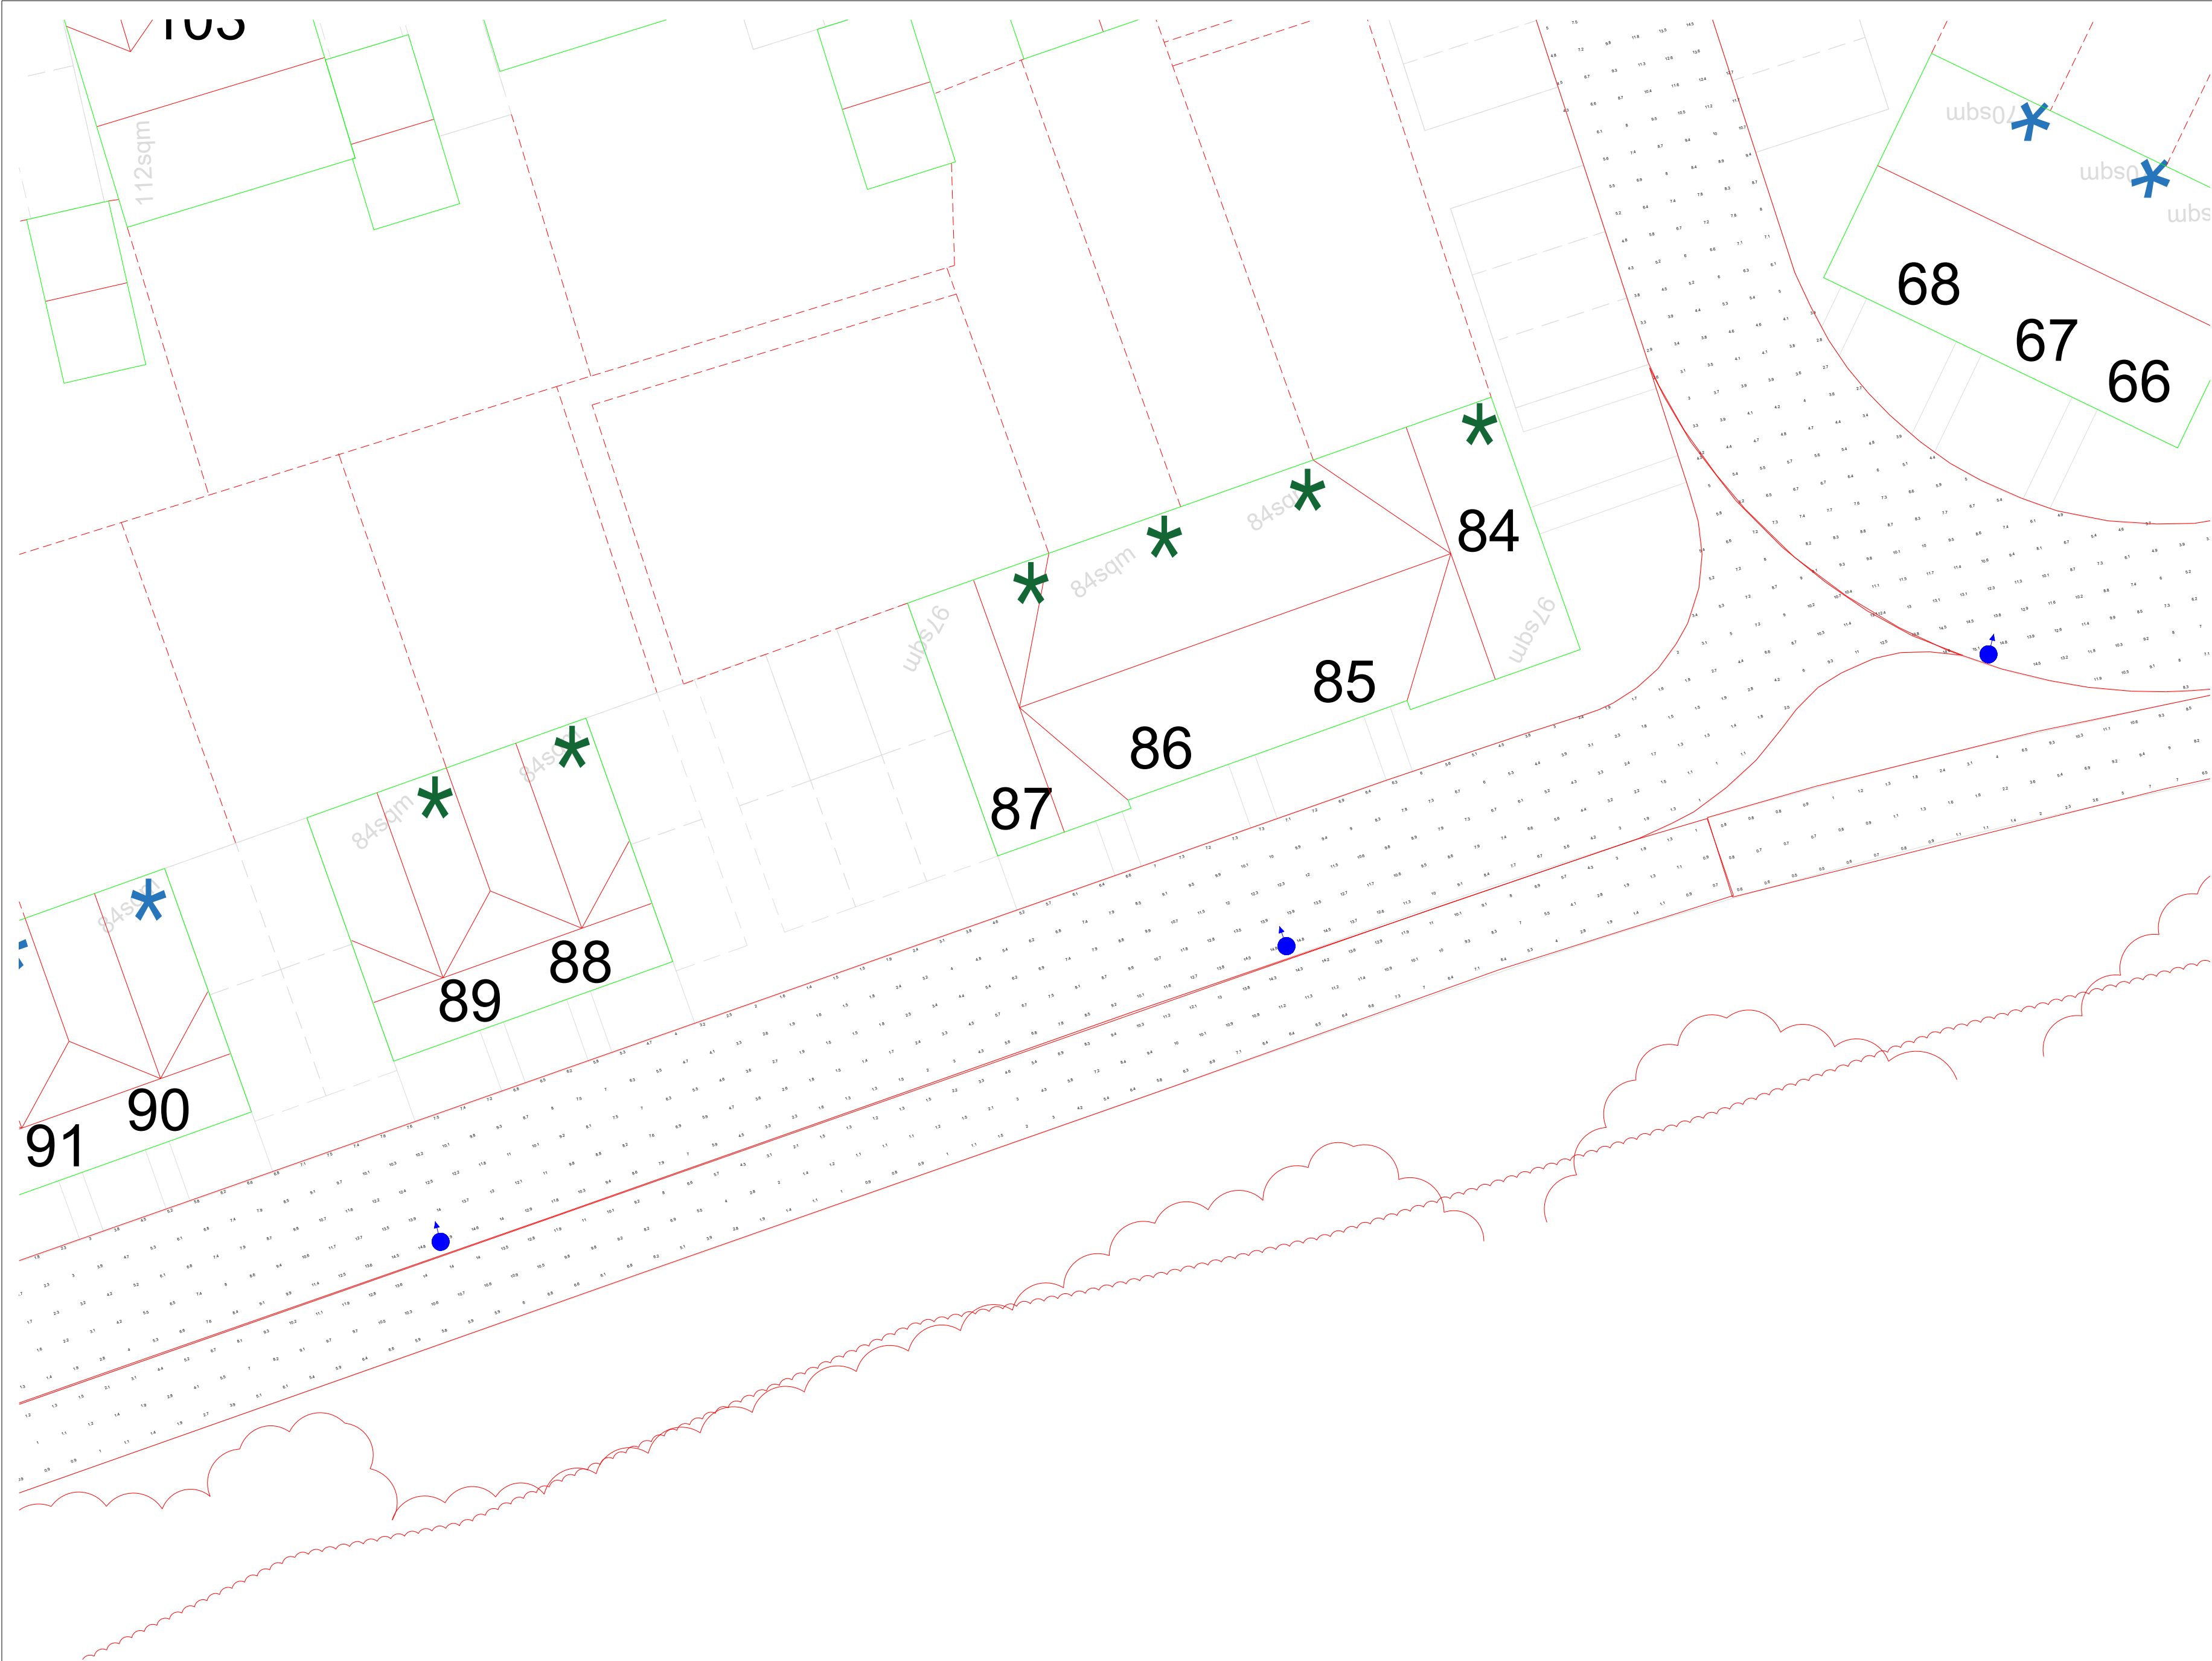

General Notes

Notes

20W

12W

|     |                |      |
|-----|----------------|------|
|     |                |      |
|     |                |      |
| No. | Revision/Issue | Date |

Firm Name and Address

Lumen Designers Ltd

Lumen House

1358 Stratford Road

Hill Green

Birmingham

B28 9EH

M: 0121 663 6080

E: info@thelumenarchitect.com

Project Name and Address

Vivid Solar Street Lighting Ltd

Climping R1 - Littlehampton

|                |                |
|----------------|----------------|
| Project        | Sheet          |
| TLA/VIV/CVY-R1 | Sheet 58 of 58 |
| Date           | Rev 0.0        |
| 08/04/2022     |                |
| Scale          |                |
| DNS            |                |