


Material Key				
Colour	Main Brick	Detail Brick/Cills/Headers	Roof Tile	Detail Clit/Hanging Tile
	Caprice Orange-Red Handmade	Banding - Caprice Mayon Grey Cills/Lintels - Caprice Orange-Red Handmade	Marley Ashmore Smooth Grey	N/A
	Caprice Orange-Red Handmade	Banding - Caprice Mayon Grey Quoining - Caprice Osorno Handmade Cills & Lintels - Caprice Orange-Red Handmade	Marley Ashmore Smooth Grey	N/A
	Caprice Orange-Red Handmade	Banding - Caprice Mayon Grey Quoining - Caprice Osorno Handmade Cills & Lintels - Caprice Orange-Red Handmade	Marley Ashmore Smooth Brown	N/A
	Anglian Orange Stock	Banding - Caprice Mayon Grey Quoining - Caprice Osorno Handmade Cills & Lintels - Caprice Orange-Red Handmade	Marley Ashmore Smooth Grey	N/A
	Caprice Osorno Handmade	Anglian Orange Stock	Marley Ashmore Smooth Grey	N/A
	Anglian Orange Stock	Banding - Caprice Mayon Grey Quoining - Caprice Osorno Handmade Cills & Lintels - Anglian Orange Stock	Marley Ashmore Smooth Grey	N/A
	Caprice Orange-Red Handmade	Quoining - Caprice Osorno Handmade Cills & Lintels - Anglian Orange Stock	Marley Ashmore Smooth Brown	N/A
	Key Elevation: St Catharines Knapped Field Flint Block All other Elevations: Anglian Orange Stock	Caprice Osorno Handmade	Marley Ashmore Smooth Grey	N/A
	Signage Location, White Painted Brick Elevations: Anglian Orange Stock	Banding - Caprice Mayon Grey Quoining - Caprice Osorno Handmade Cills & Lintels - Anglian Orange Stock	Marley Ashmore Smooth Grey	N/A
	Caprice Weathered Cream Handmade	Anglian Orange Handmade	Edlians Phalempin Weathered	N/A
	Caprice Ashbury Handmade	Caprice Ashbury Handmade	Edlians Phalempin Weathered	N/A
	Key Elevation: St Catharines Knapped Field Flint Block All other Elevations: Caprice Weathered Cream Handmade	Anglian Orange Handmade	Edlians Phalempin Weathered	N/A
	Caprice Weathered Cream Handmade	Caprice Orange-Red Handmade	Edlians Phalempin Weathered	N/A
	Caprice Weathered Cream Handmade	Caprice Orange-Red Handmade	Edlians Phalempin Weathered	Edlians Phalempin Weathered
	Key Elevation: White Painted Brick All other Elevations: Caprice Weathered Cream Handmade	Caprice Orange-Red Handmade	Edlians Phalempin Weathered	Edlians Phalempin Weathered

Please note: Should the specified manufacturer/colour not be available, all materials may be substituted with similar.
Please see house type drawings for exact locations of any brick detailing/cills and the hanging

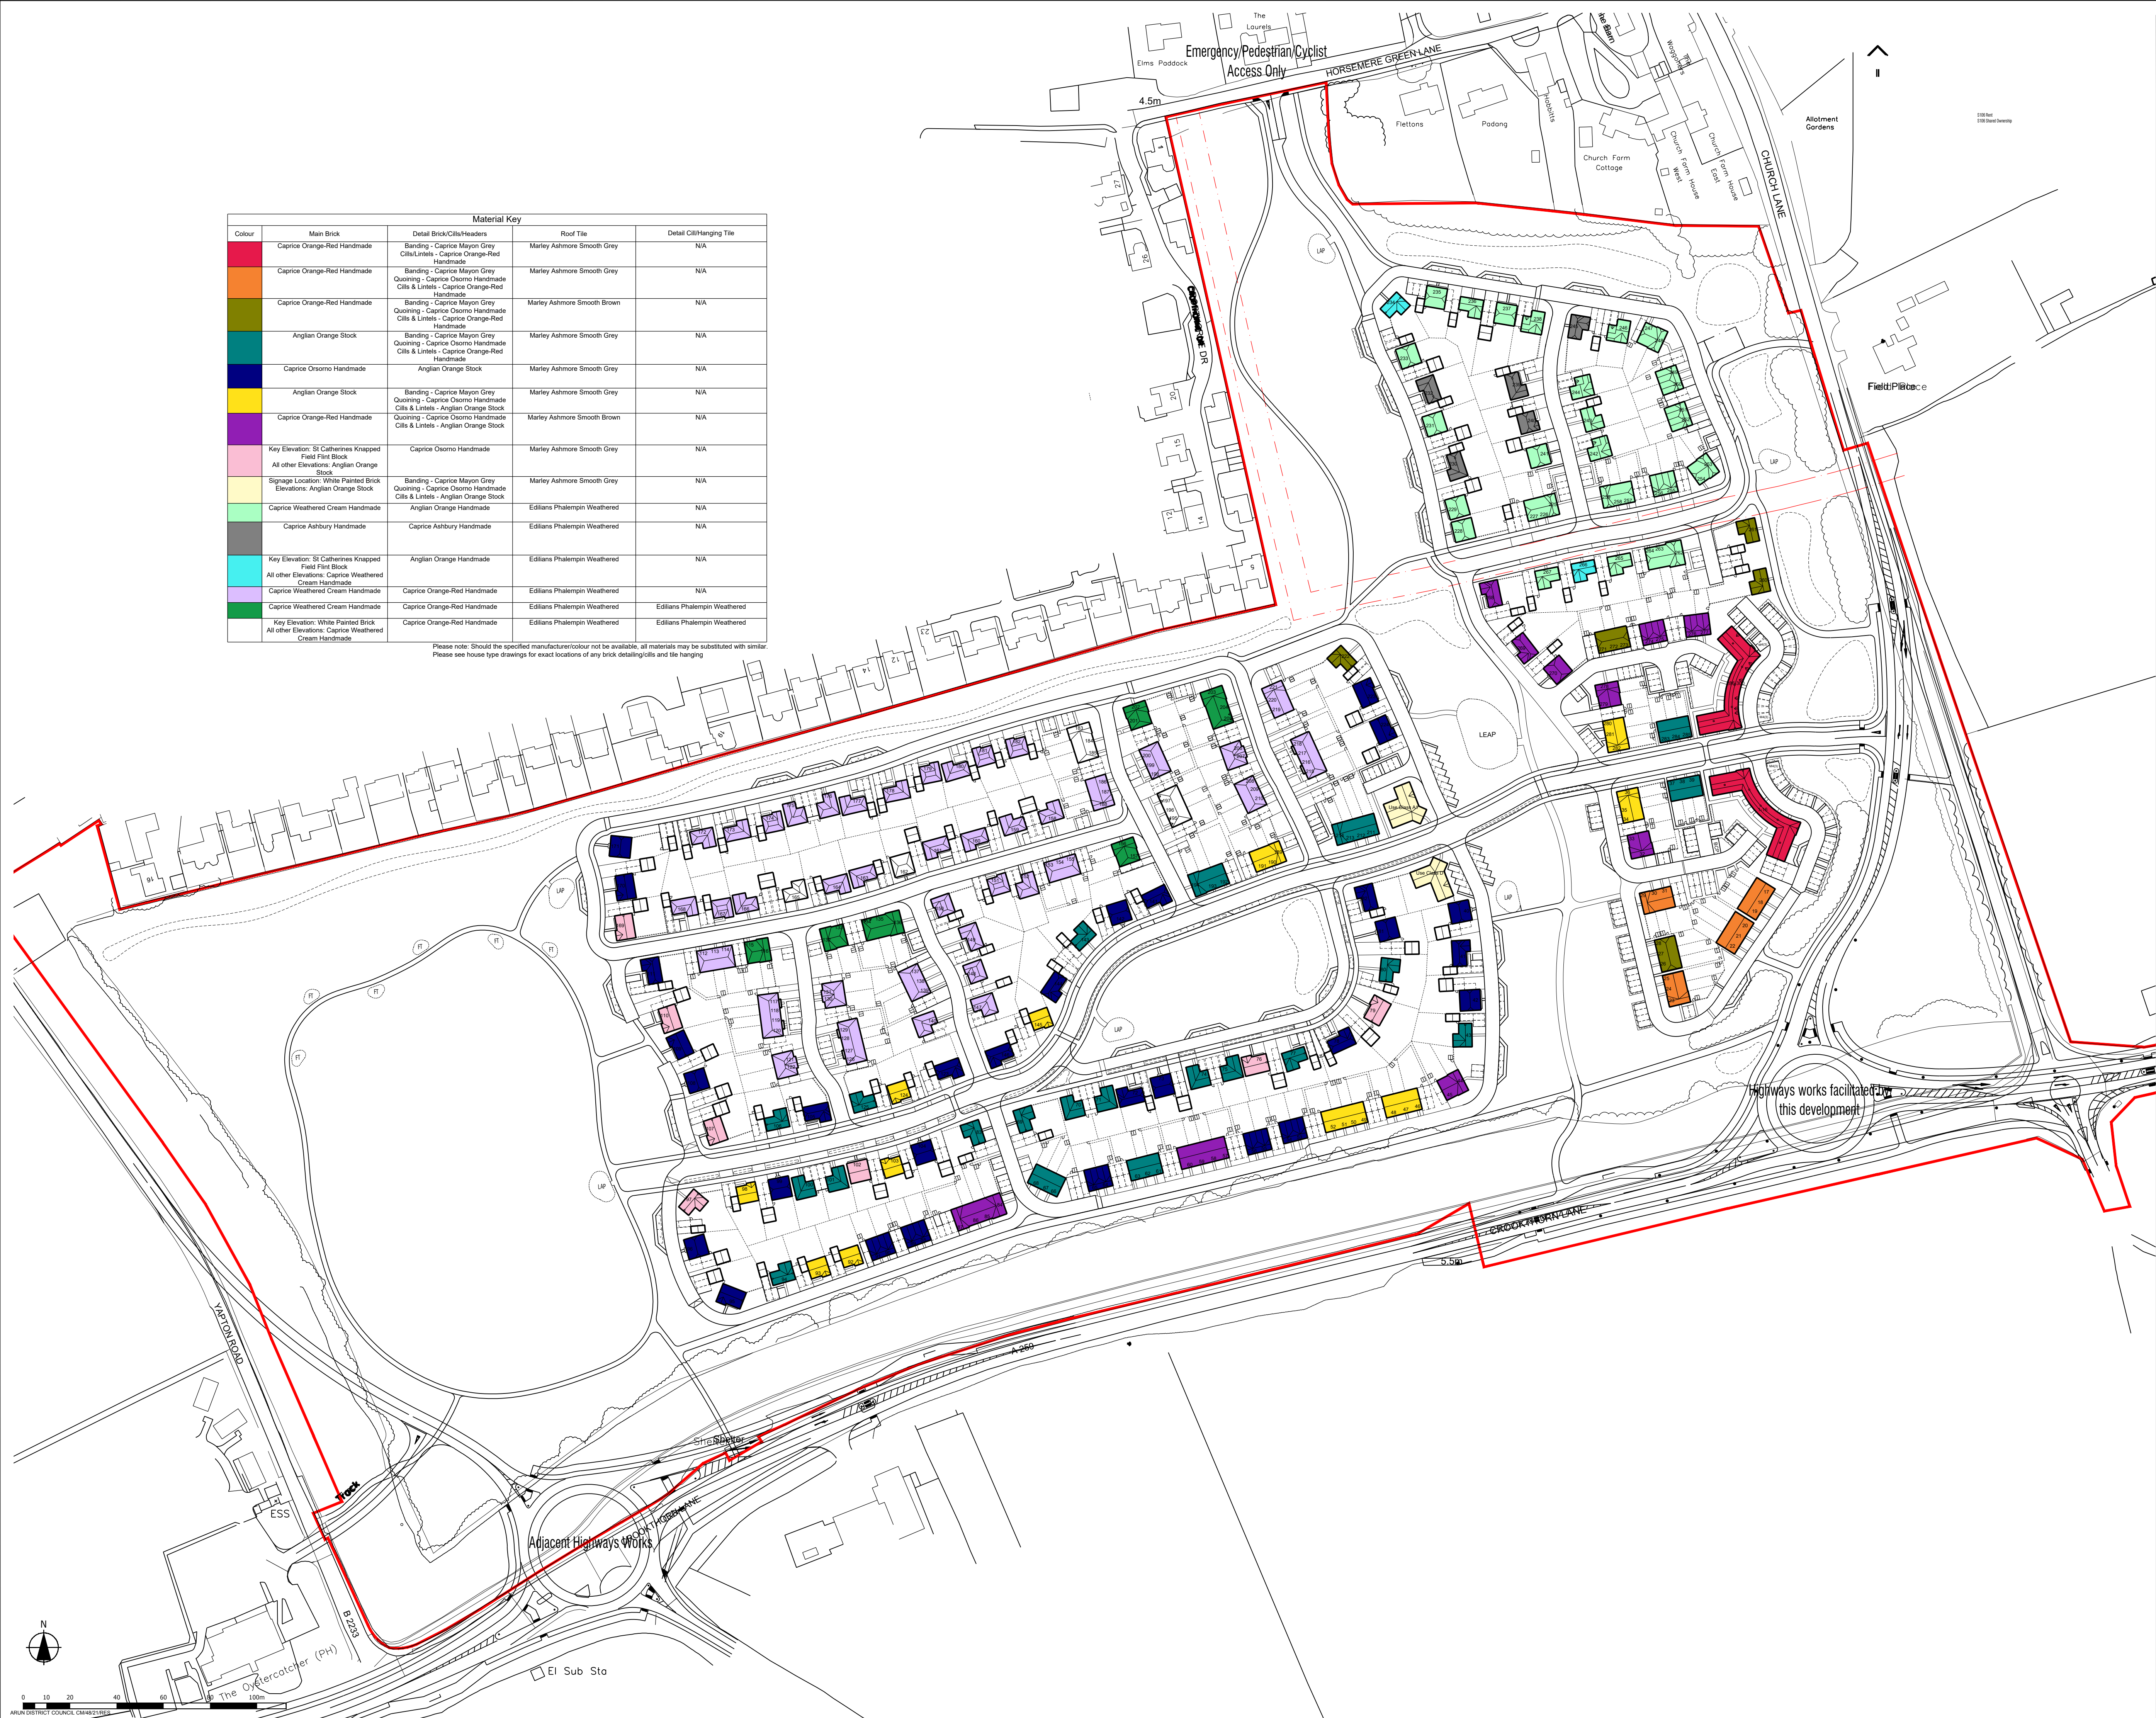

Please Note:

This drawing must not be scaled, dimensions to be checked on site and any discrepancies are to be highlighted to the Architect prior to construction.

Prior to the commencement of any works, the Contractor is to check and / or determine all construction details including checking existing site levels and dimensions.

This drawing is to be read in conjunction with all other project drawings, construction notes and / or project specifications including those by other project consultants and specialists. All discrepancies should be reported immediately.

Design subject to detail development / approval.
Measurements and accommodation schedules subject to amendments following coordinated input by others.
Costings cannot be finalised until approval / confirmation by relevant authorities and Client.

F	Amended to client's comments	09.06.22	VP/HJE
E	Amended to client's comments	27.05.22	VP/HJE
D	Amended to client's comments	11.05.22	VP/HJE
C	Roadscapes amended	26.04.22	VP/HJE
B	Amended to new layout and materials	20.04.22	VP/HJE
A	Materials amended	27.08.21	VP/DF

Rev.	Description	DATE	DB / CB
------	-------------	------	---------

Date Aug '21
Drawn By/Checked By VP / HJE
Scale 1:1250 @ A1

Revision F

Project Land at Climping Littlehampton

Title Materials Key Plan

Dwg# 20.050.84

Status Planning

hgp

Furzehall Farm, Wickham Road
Fareham, Hampshire
PO16 7JH

01329 283 225
email@hgp-architects.co.uk
www.hgp-architects.co.uk

HGP Architects Ltd.
Copyright Reserved

Unit 1, Station Industrial Park
Duncan Road, Park Gate
SO31 1BX

0330 333 7365
info@foremanhomes.co.uk