


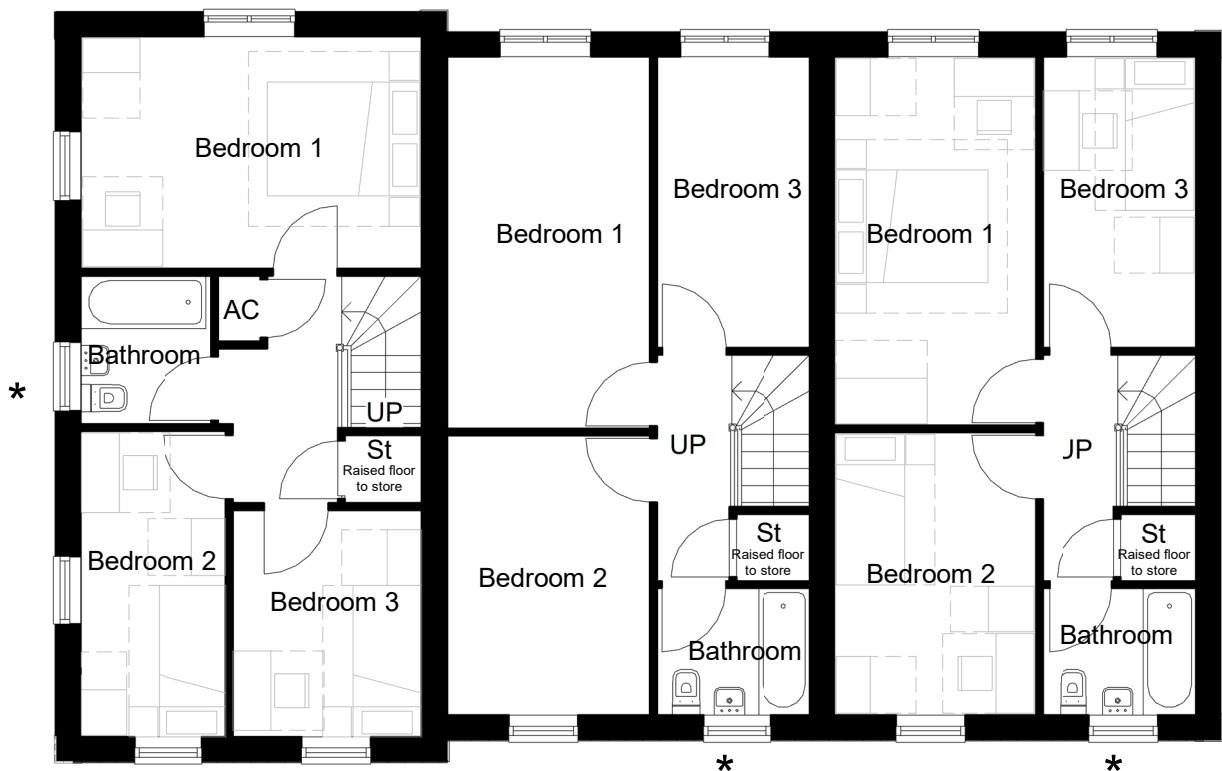


Level 01-First Floor
1 : 100



Front Elevation
1 : 100



Side Elevation A
1 : 100

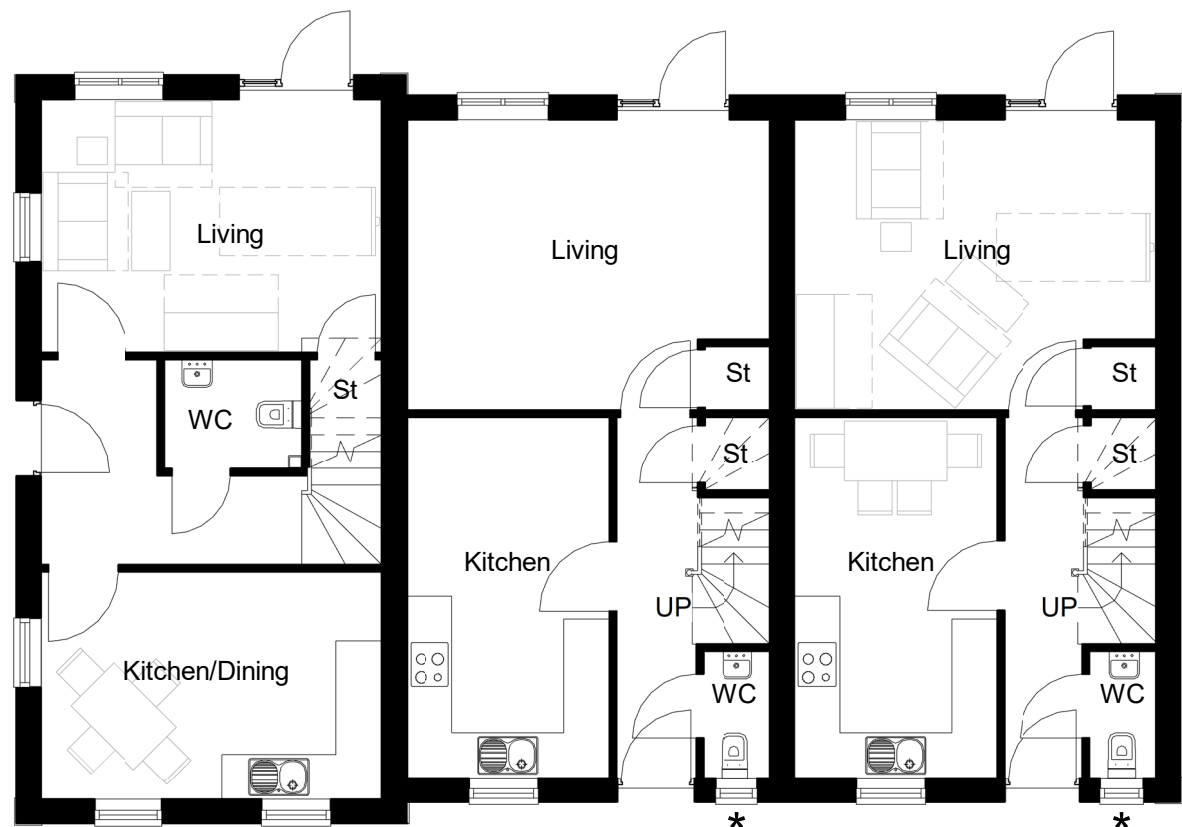


Level 00-Ground Floor
1 : 100



Side Elevation B
1 : 100



Rear Elevation
1 : 100

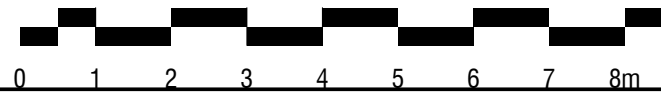

Please Note:

This drawing must not be scaled, dimensions to be checked on site and any discrepancies are to be highlighted to the Architect prior to construction.

Topographical / Ordnance Survey information shown has been prepared by a third party, HGP accept no responsibility for accuracy or completeness of the survey.

This drawing is to be read in conjunction with all other project drawings, construction notes and / or project specifications including those by other project consultants and specialists. All discrepancies should be reported immediately.

Design subject to detail development / approval. Measurements and accommodation schedules subject to amendments following coordinated input by others. Costings cannot be finalised until approval / confirmation by relevant authorities and Client.

Area Schedule		
Name	Level	Area
3 Bed Terrace	Level 00-Ground Floor	42 m ²
3 Bed Terrace	Level 01-First Floor	42 m ²
		84 m ²

Legend

CA2 : Character Area 2, The Avenue

Handing as follows:

As: 192-194

Handed: N/A

★ Obscure glazing

Brick to be Stretcher bond of a sympathetic colour to local buildings
Corner Dwelling to be M4(2) compliant

D	Amended as per client comments	23.05.22	DY	HJE
C	Design amended	16.03.22	DY	HJE
B	Amended as per client comments	18.08.21	DY	HJE
A	Furniture layout added	10.08.21	HE	HJE

Rev.	Description	DATE	DB	CB
------	-------------	------	----	----

Date	Jul '21
Drawn By/Checked By	DY/ HJE
Scale	1 : 100@ A2
Revision	D
Project	Land at Climping
Title	Block E (CA2) - Floor Plans and Elevations
Dwg#	20.050.19
Status	Planning

hgp



Furzehall Farm, Wickham Road
Fareham, Hampshire
PO16 7JH
01329 383 225
email@hgp-architects.co.uk
www.hgp-architects.co.uk

HGP Architects Ltd. Copyright
Reserved

Unit 1, Station Industrial Park
Duncan Road, Park Gate,
Hampshire, SO31 1BX
info@foremanhomes.co.uk