


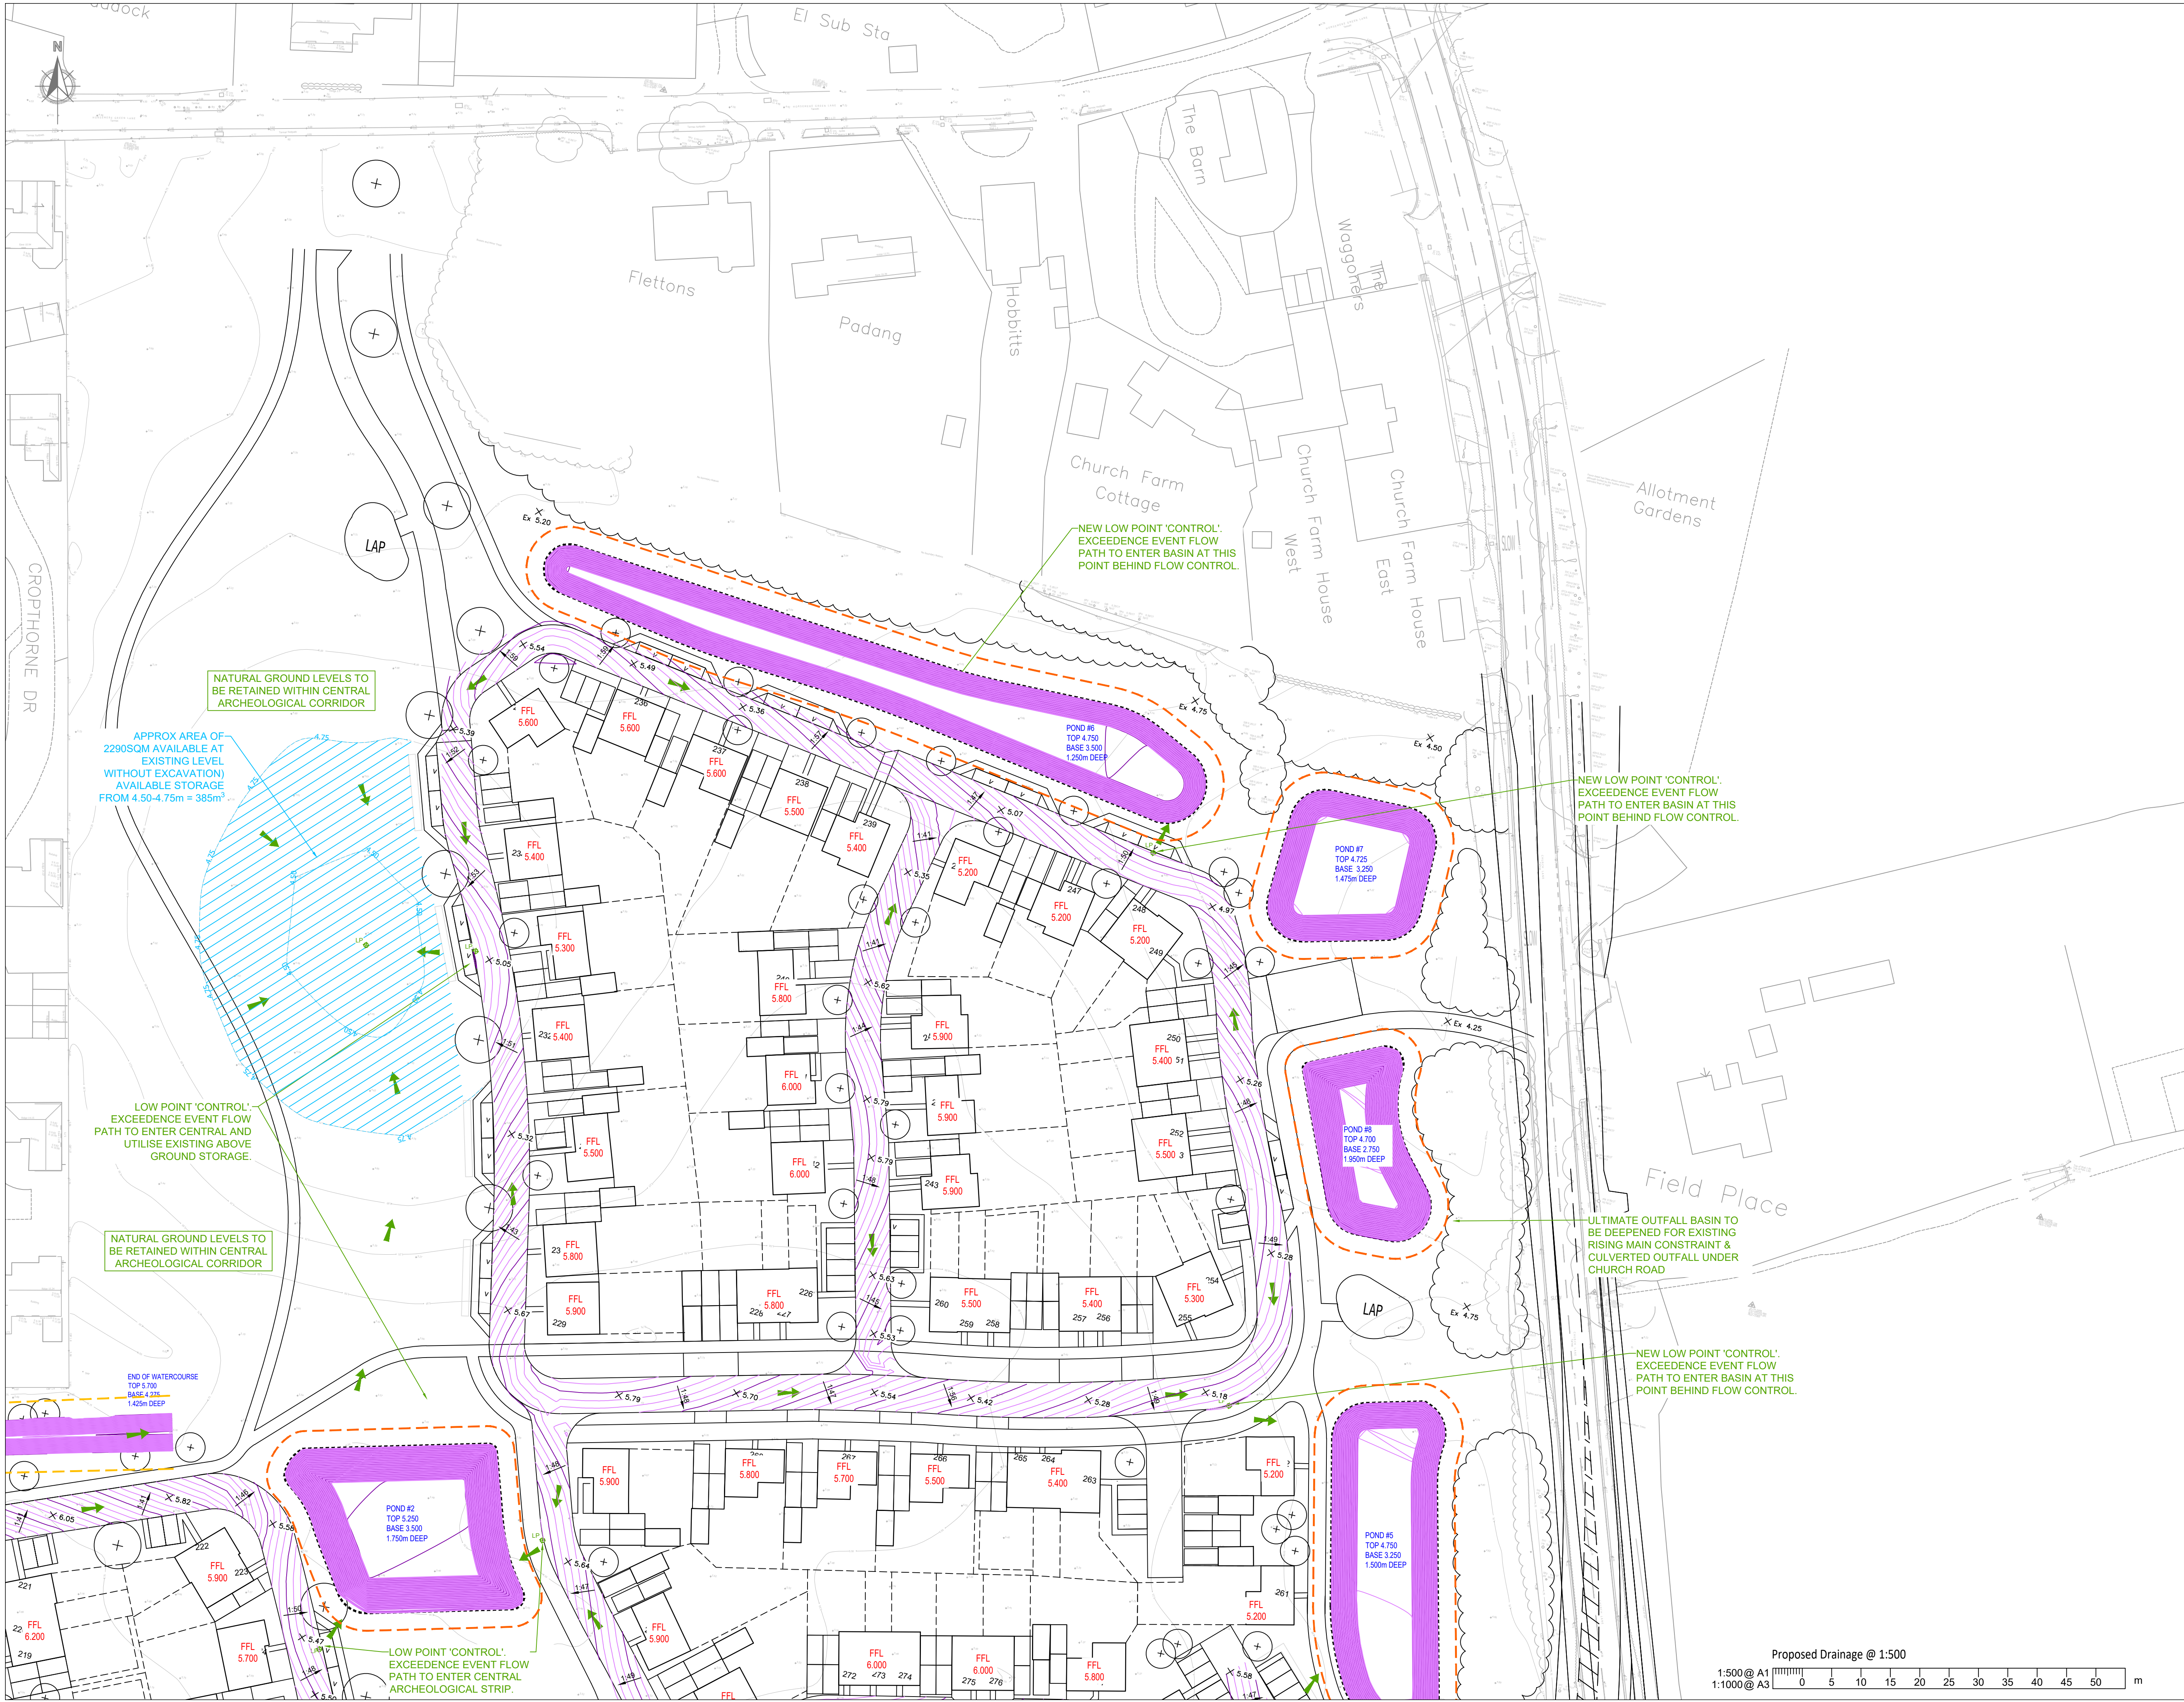

1. This drawing is to be read in conjunction with all other Bright Plan Civils drawings, and with all relevant Architect's and Engineer's drawings and specification. Any discrepancies found are to be reported immediately to the Engineer.
2. Bright Plan Civils accepts no responsibility for inaccuracies in data provided by third parties such as topographic surveys or Ordnance Survey mapping.
3. Do not scale, work to figured dimensions only. All dimensions are in millimeters unless noted otherwise and all levels are in metres from the topographic survey datum.
4. Any information given regarding existing underground services is given in good faith after consultation with the relevant authority, however accuracy is not certain. The main contractor is responsible for checking all information on site prior to work commencing and taking due care whilst undertaking the works.
5. All dimensions to be checked on site. All details and dimensions relating to sub-contractors work must be checked and agreed between the sub-contractor or supplier and the general contractor.
6. The electronic information from this drawing can not be guaranteed as dimensionally drawn exact. Figured dimensions must be used for setting out and detailing. Bright Plan Civils logs and company information must be removed from copies if information is re-used.

PLANNING NOT FOR CONSTRUCTION


This map is based on or reproduced from Ordnance Survey material with the permission of Ordnance Survey on behalf of the controller of Her Majesty's Stationary Office (c) Crown Copyright. This drawing is based upon Ordnance Survey mapping - Bright Plan Civils accepts no liability for any inaccuracies with the data. (c) Crown Copyright 2016. All rights reserved. Licence number 100022432


B	Revised layout	14/04/2022
A	Layout & levels updated	05/04/2022
-	Original Issue	05/08/2021
Rev.	Amendments	Date



BRIGHT PLAN CIVILS
Transport Planning and Infrastructure Design Consultants
2 West Barn, Norton Lane, Chichester, West Sussex PO20 3AF
Tel: 01243 210416
www.bpcivils.co.uk enquiries@bpcivils.co.uk

Drawing Status	PLANNING		
Client	Vivid and Climping Homes		
Project	Land adjacent to Church Lane, Climping, West Sussex		
Drawing Title	Proposed Levels & Contours Sheet 1 of 4		
Scale	1:500	Date	Aug '21
		Drawn By	SPB
		Checked By	MJA
Drawing No.	D1886-005	Rev.	B

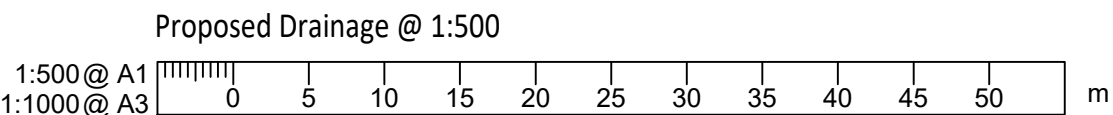

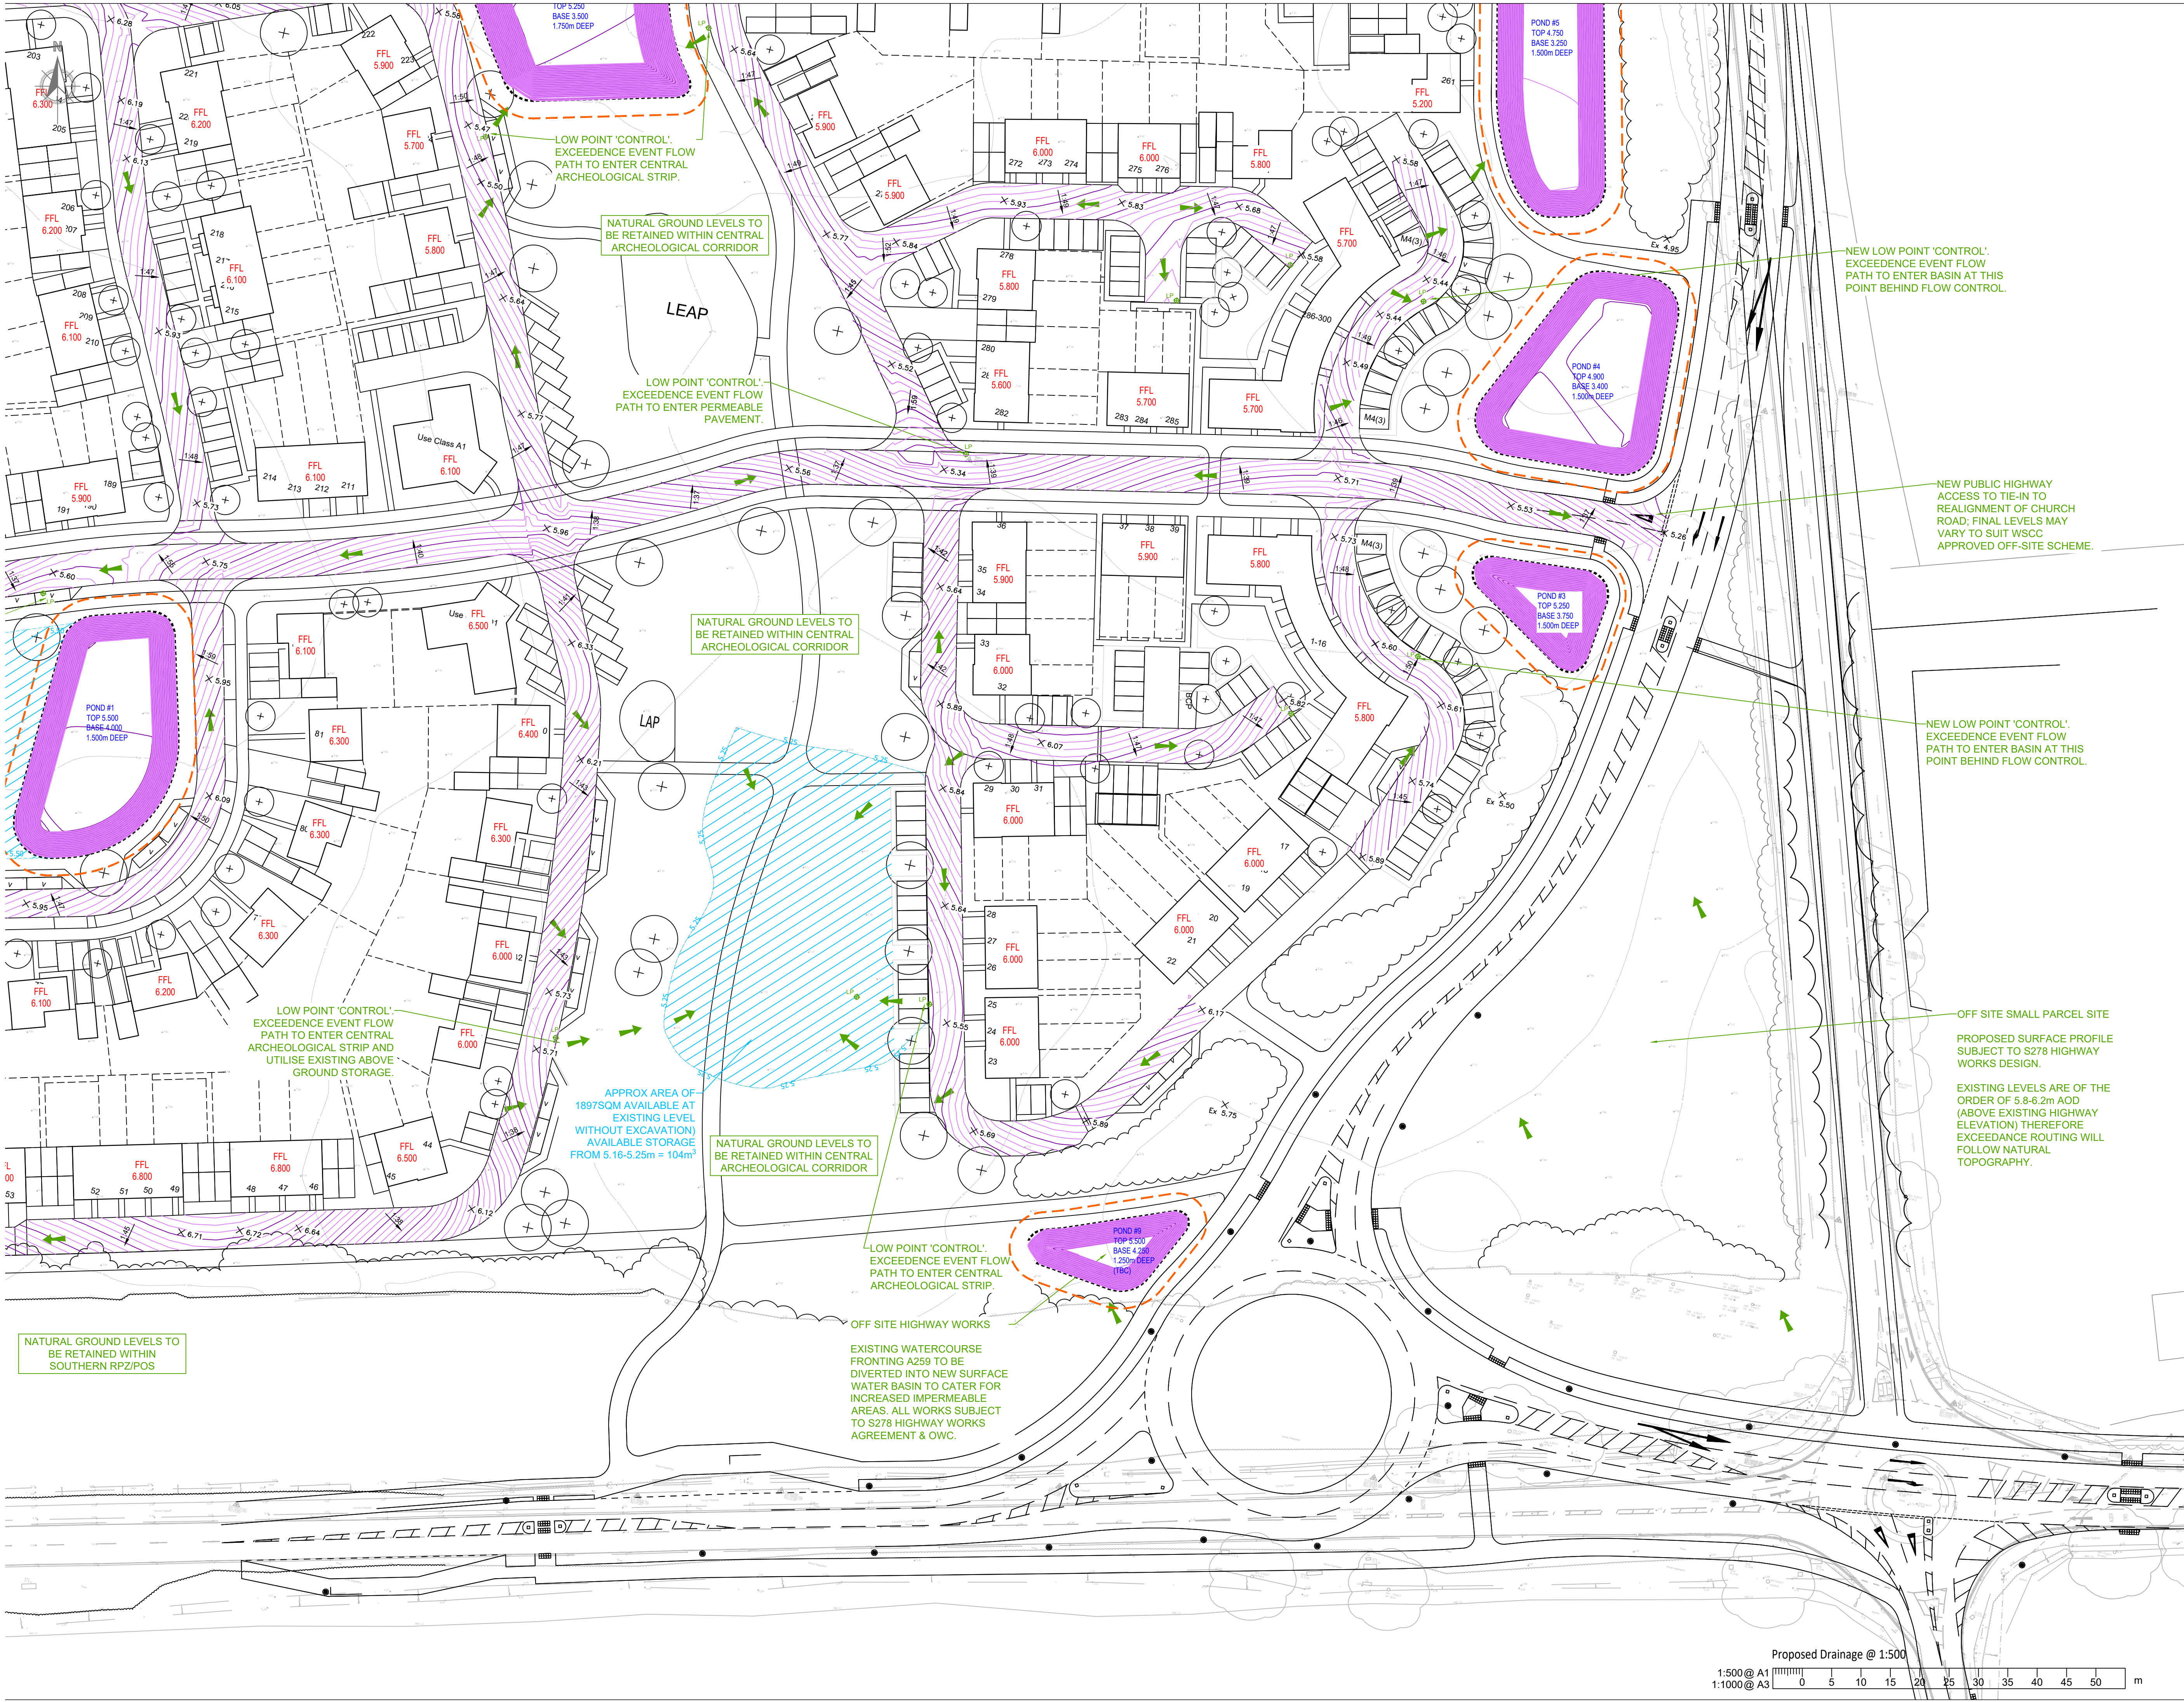

1. This drawing is to be read in conjunction with all other Bright Plan Civils drawings, and with all relevant Architect's and Engineer's drawings and specification. Any discrepancies found are to be reported immediately to the Engineer.
2. Bright Plan Civils accepts no responsibility for inaccuracies in data provided by third parties such as topographic surveys or Ordnance Survey mapping.
3. Do not scale, work to figured dimensions only. All dimensions are in millimeters unless noted otherwise and all levels are in metres from the topographic survey datum.
4. Any information given regarding existing underground services is given in good faith after consultation with the relevant authority, however accuracy is not certain. The main contractor is responsible for checking all information on site prior to work commencing and taking due care whilst undertaking the works.
5. All dimensions to be checked on site. All details and dimensions relating to sub-contractors work must be checked and agreed between the sub-contractor or supplier and the general contractor.
6. The electronic information from this drawing can not be guaranteed as dimensionally drawn exact. Figured dimensions must be used for setting out and detailing. Bright Plan Civils logs and company information must be removed from copies if information is re-used.

PLANNING
NOT FOR CONSTRUCTION


This map is based on or reproduced from Ordnance Survey material with the permission of Ordnance Survey on behalf of the controller of Her Majesty's Stationary Office (c) Crown Copyright. This drawing is based upon Ordnance Survey mapping - Bright Plan Civils accepts no liability for any inaccuracies with the data. (c) Crown Copyright 2016. All rights reserved. Licence number 100022432

B	Revised layout	14/04/2022
A	Layout & levels updated	05/07/2022
-	Original Issue	05/08/2021
Rev.	Amendments	Date



BRIGHT PLAN CIVILS
Transport Planning and Infrastructure Design Consultants
2 West Barn, Norton Lane, Chichester, West Sussex PO20 3AF
Tel: 01243 210416
www.bpcivils.co.uk enquiries@bpcivils.co.uk

Drawing Status	PLANNING		
Client	Vivid and Climping Homes		
Project	Land adjacent to Church Lane, Climping, West Sussex		
Drawing Title	Proposed Levels & Contours Sheet 2 of 4		
Scale	1:500	Date	Aug '21
Drawn By	SPB	Checked By	MJA
Drawing No.	D1886-006	Rev.	B

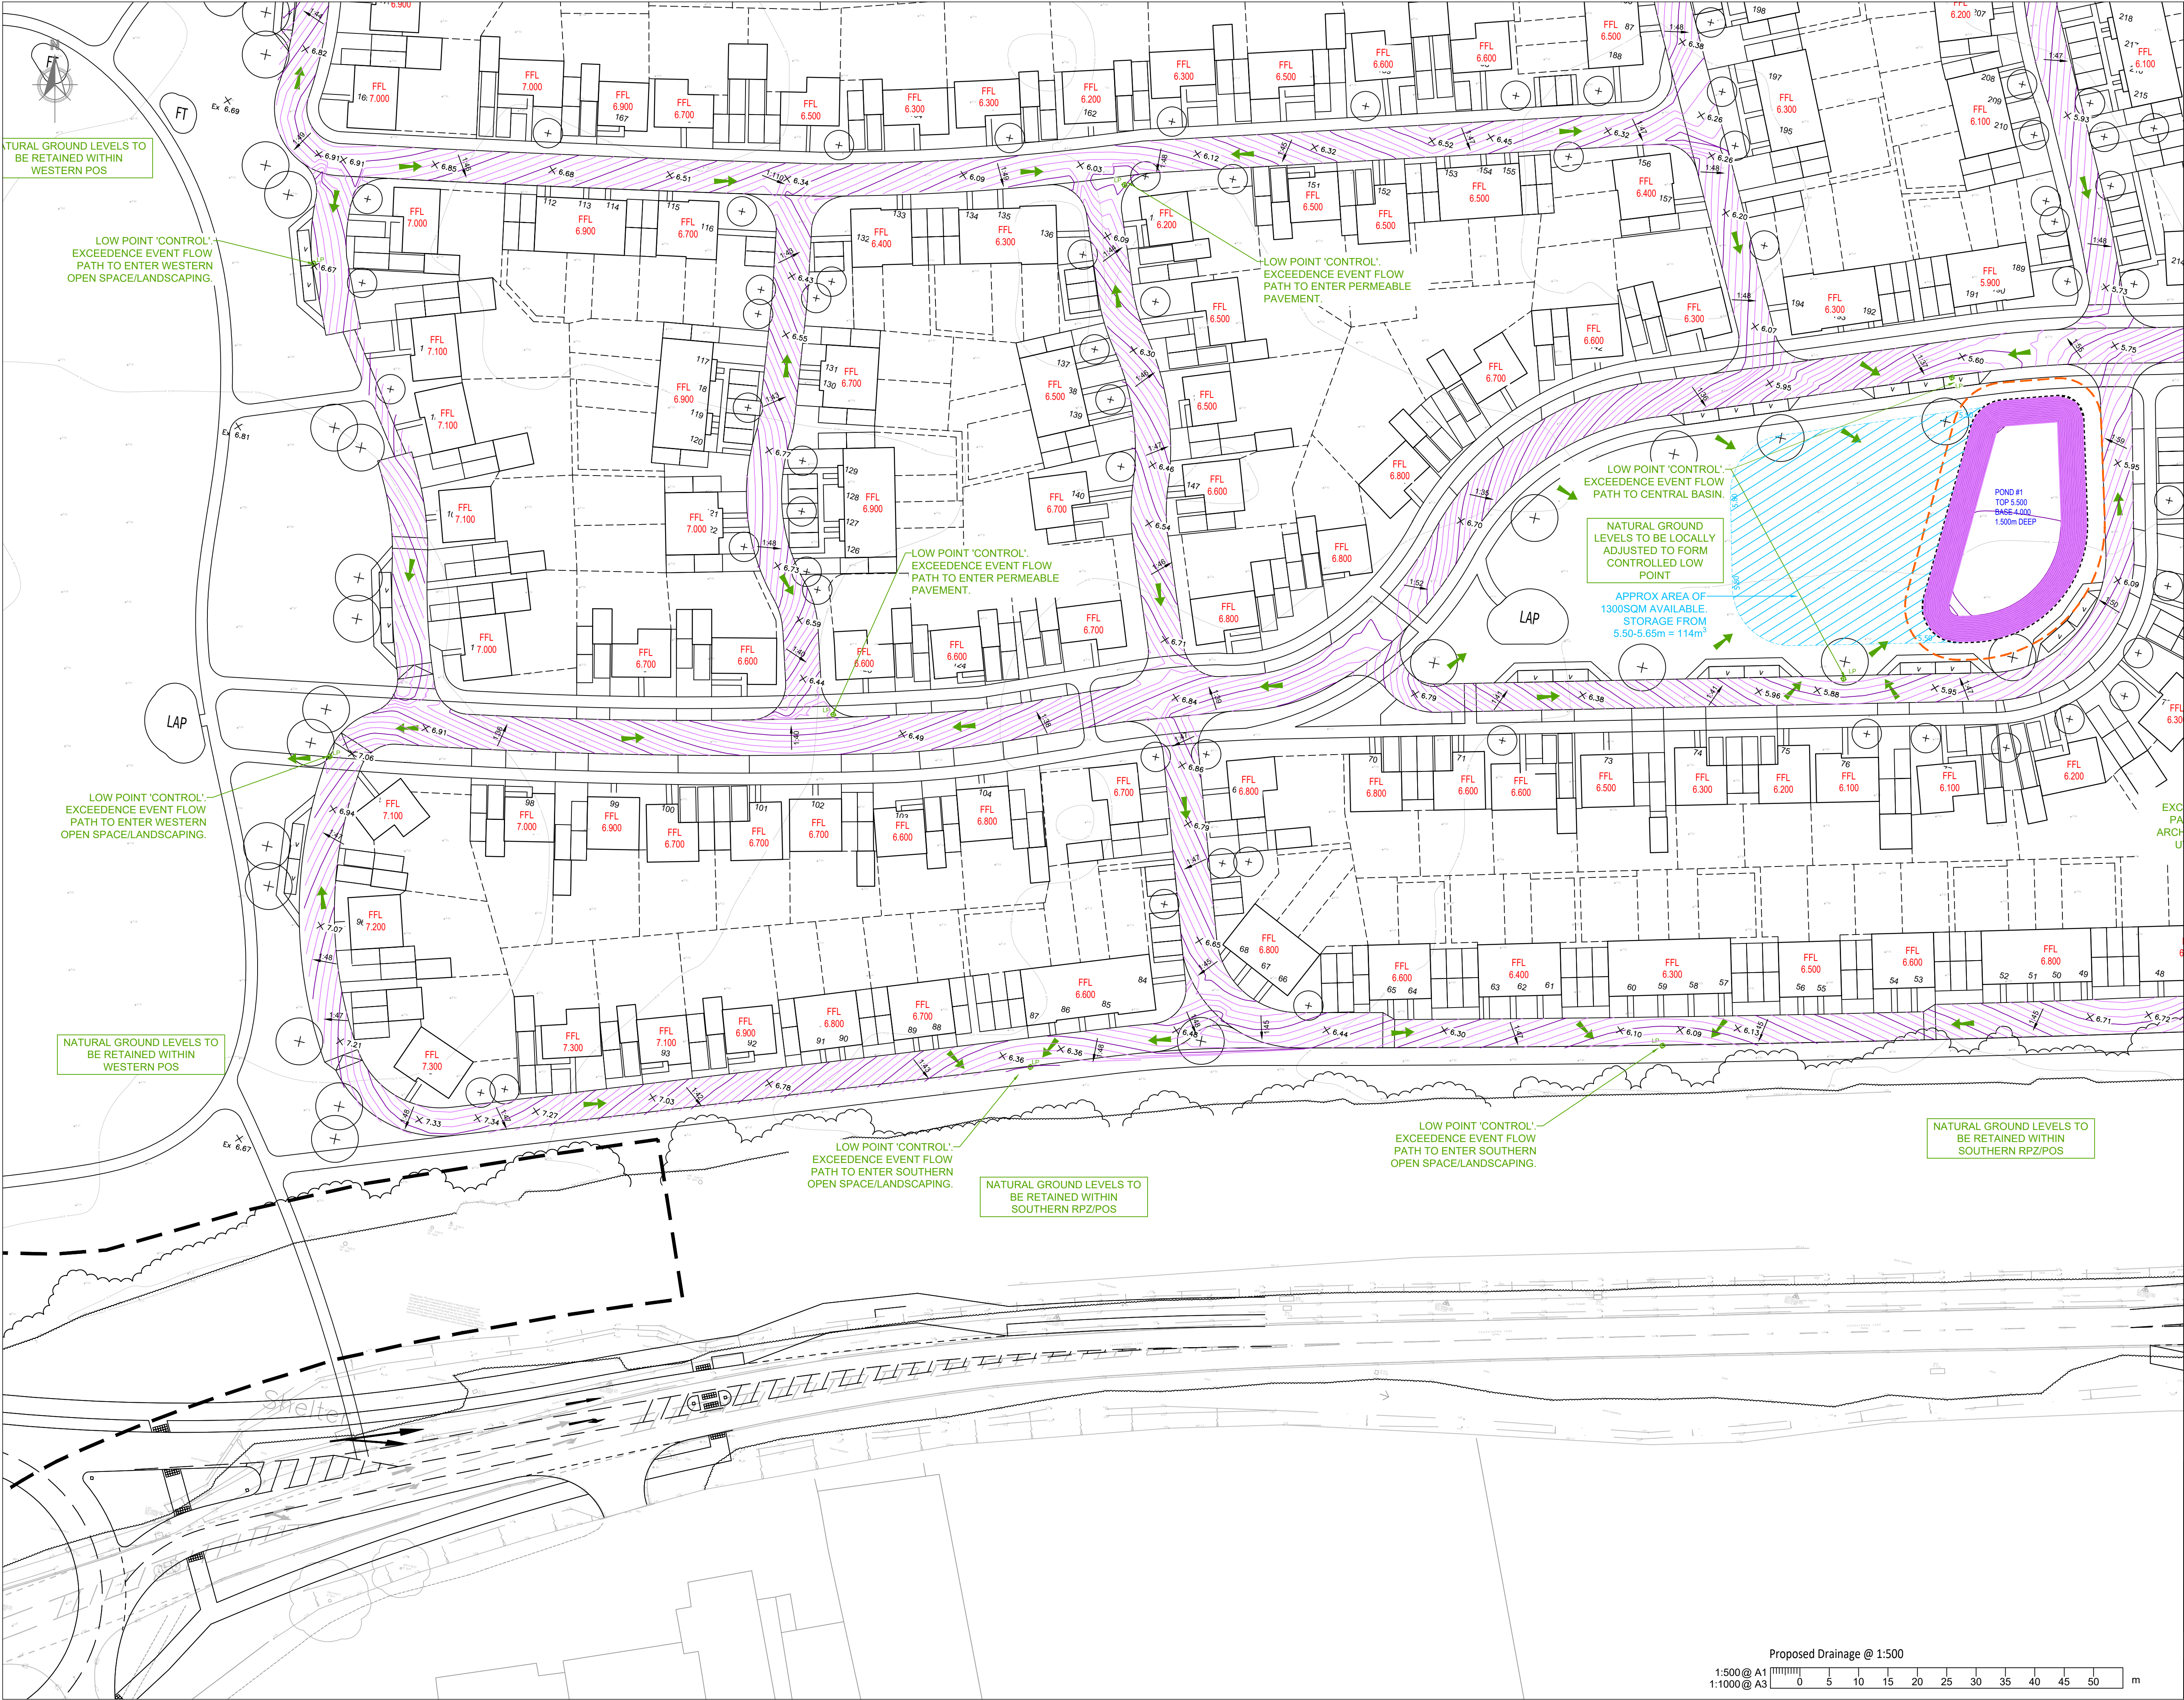

NOTES

1. This drawing is to be read in conjunction with all other Bright Plan Civils drawings, and with all relevant Architect's and Engineer's drawings and specification. Any discrepancies found are to be reported immediately to the Engineer.
2. Bright Plan Civils accepts no responsibility for inaccuracies in data provided by third parties such as topographic surveys or Ordnance Survey mapping.
3. Do not scale, work to figured dimensions only. All dimensions are in millimeters unless noted otherwise and all levels are in metres from the topographic survey datum.
4. Any information regarding existing underground services is given in good faith after consultation with the relevant authority, however accuracy is not certain. The main contractor is responsible for checking all information on site prior to work commencing and taking due care whilst undertaking the works.
5. All dimensions to be checked on site. All details and dimensions relating to sub-contractors work must be checked and agreed between the sub-contractor or supplier and the general contractor.
6. The electronic information from this drawing can not be guaranteed as dimensionally drawn exact. Figured dimensions must be used for setting out and detailing. Bright Plan Civils logs and company information must be removed from copies if information is re-used.

PLANNING
NOT FOR CONSTRUCTION


This map is based on or reproduced from Ordnance Survey material with the permission of Ordnance Survey on behalf of the controller of Her Majesty's Stationary Office (c) Crown Copyright. This drawing is based upon Ordnance Survey mapping - Bright Plan Civils accepts no liability for any inaccuracies with the data. (c) Crown Copyright 2016. All rights reserved. Licence number 100022432

B	Revised layout	14/04/2022
A	Layout & levels updated	05/04/2022
-	Original Issue	05/08/2021
Rev.	Amendments	Date



BRIGHT PLAN CIVILS
Transport Planning and Infrastructure Design Consultants
2 West Barn, Norton Lane, Chichester, West Sussex PO20 3AF
Tel: 01243 210416
www.bpcivils.co.uk enquiries@bpcivils.co.uk

Drawing Status	PLANNING		
Client	Vivid and Climping Homes		
Project	Land adjacent to Church Lane, Climping, West Sussex		
Drawing Title	Proposed Levels & Contours Sheet 3 of 4		
Scale	1:500	Date	Aug. '21
		Drawn By	SPB
		Checked By	MJA
Drawing No.	D1886-007	Rev.	B

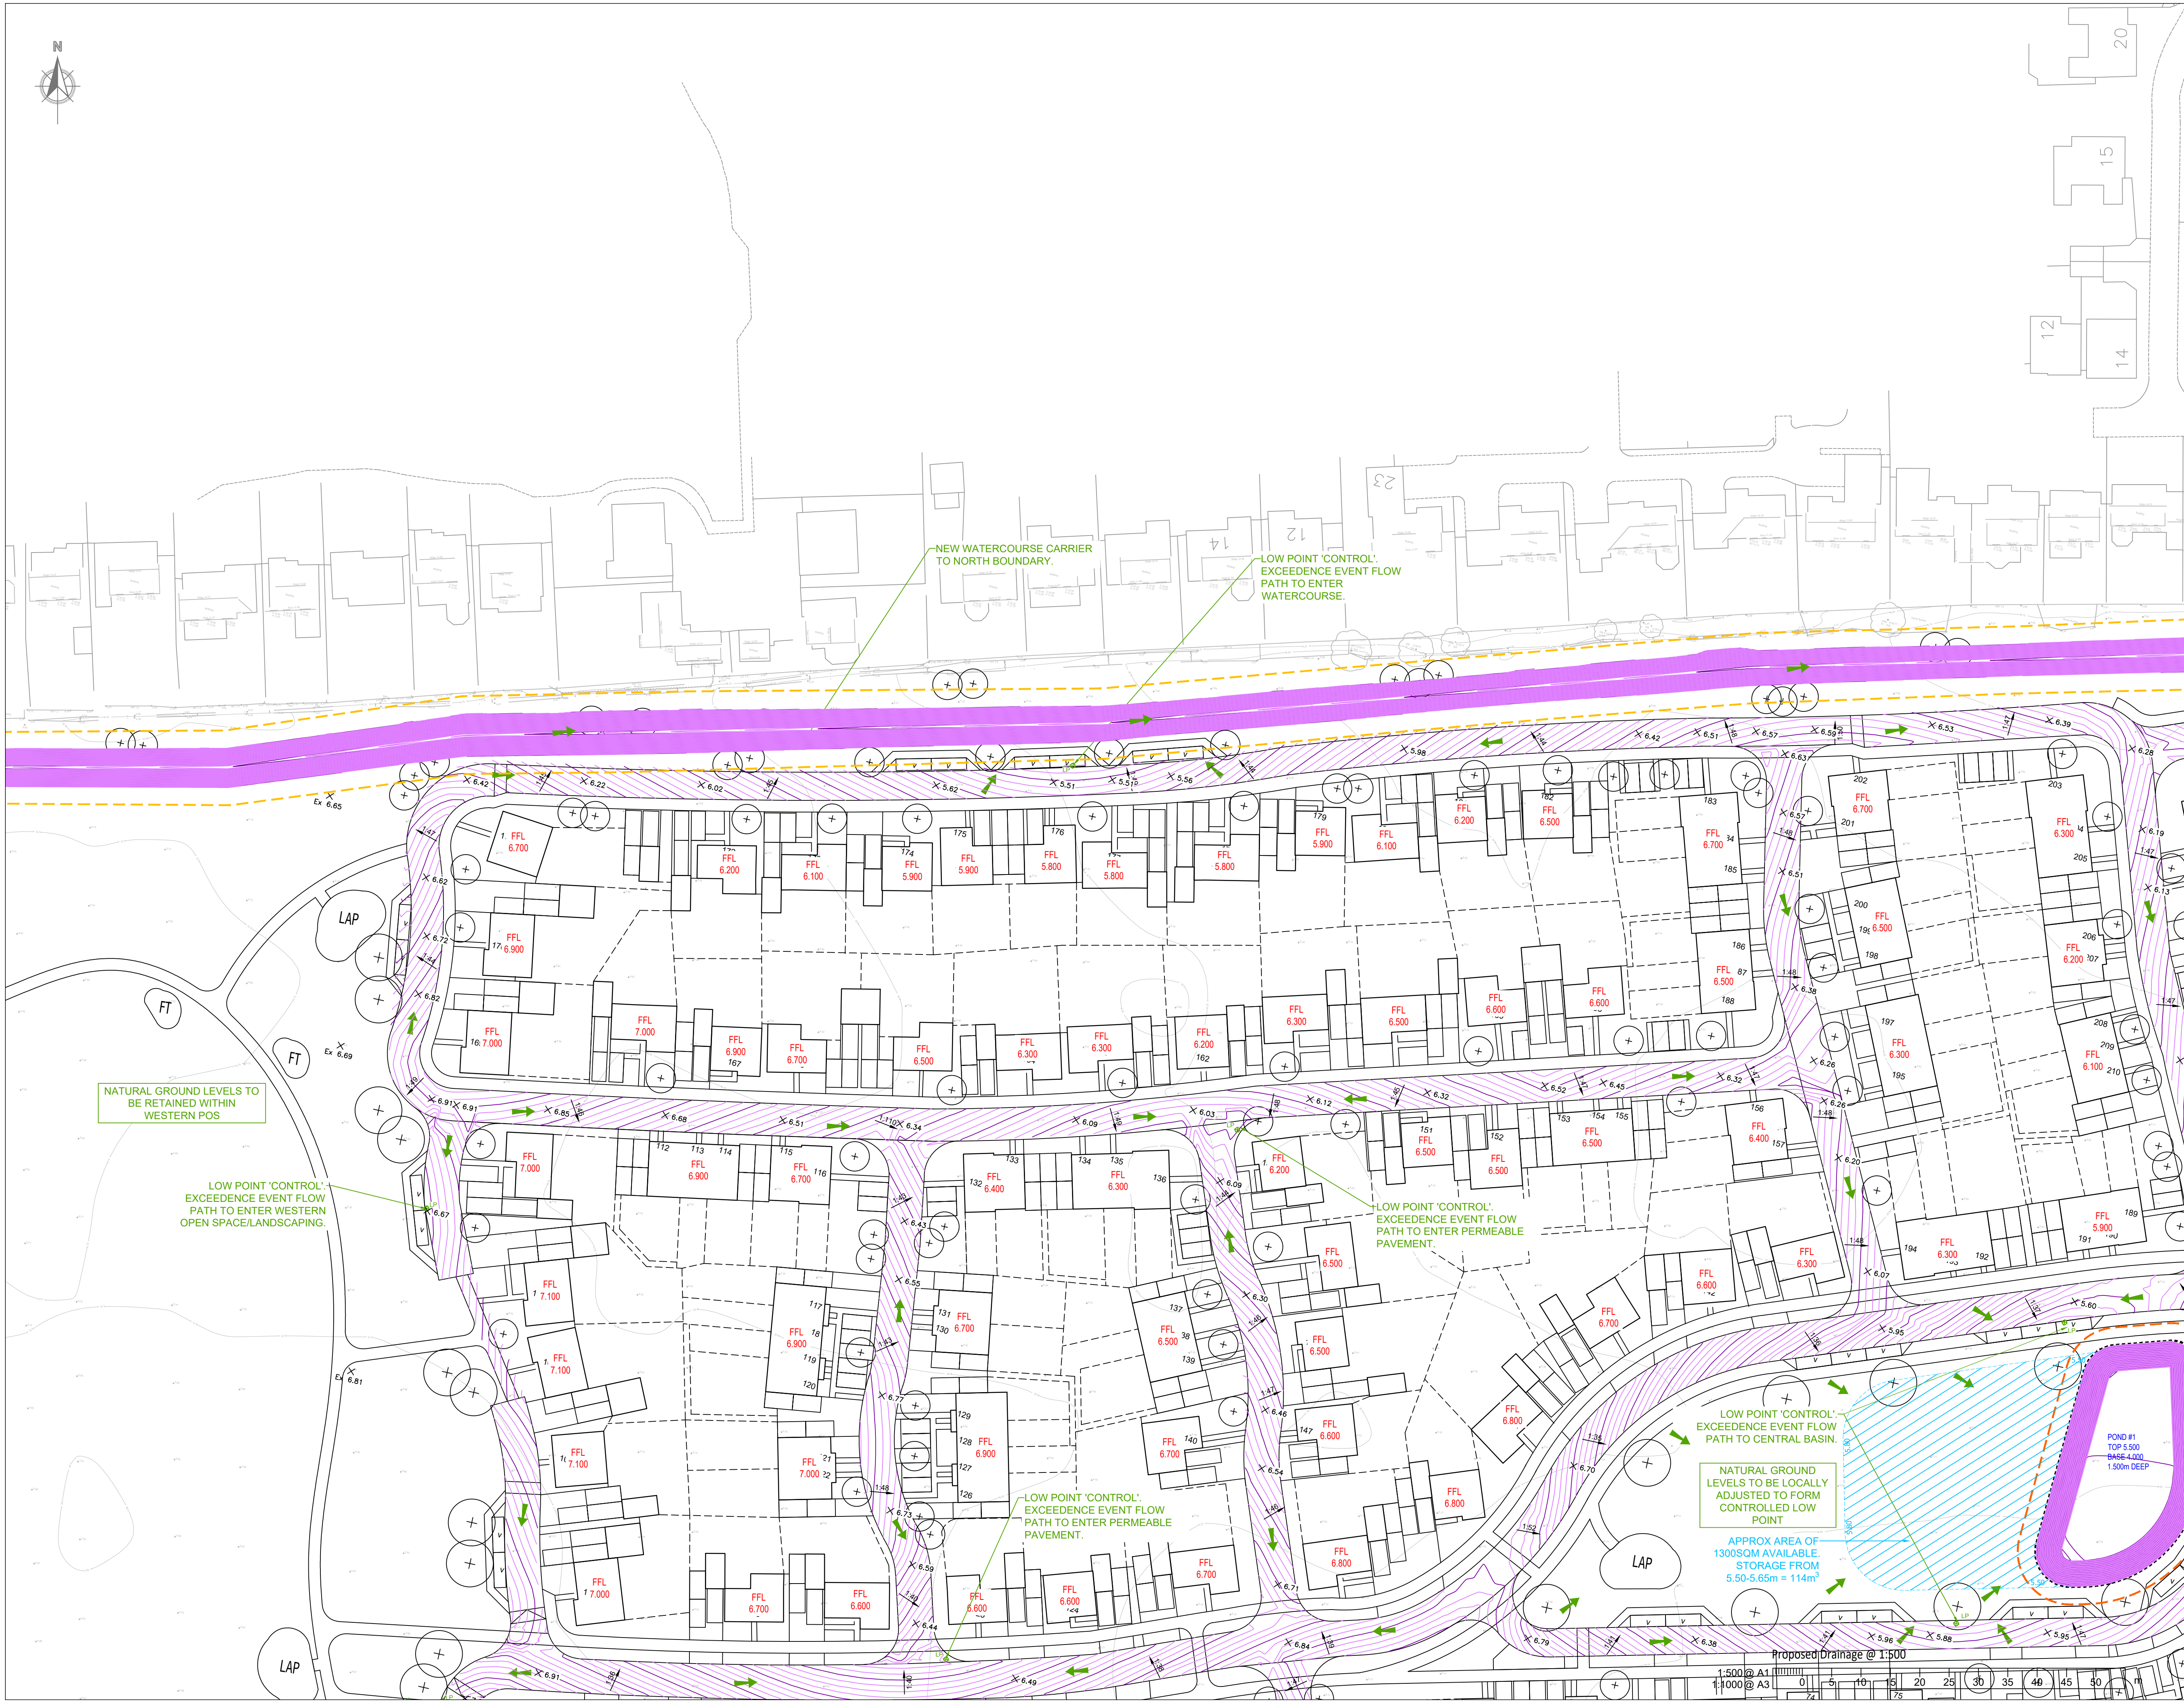

1. This drawing is to be read in conjunction with all other Bright Plan Civils drawings, and with all relevant Architect's and Engineer's drawings and specification. Any discrepancies found are to be reported immediately to the Engineer.
2. Bright Plan Civils accepts no responsibility for inaccuracies in data provided by third parties such as topographic surveys or Ordnance Survey mapping.
3. Do not scale, work to figured dimensions only. All dimensions are in millimeters unless noted otherwise and all levels are in metres from the topographic survey datum.
4. Any information given regarding existing underground services is given in good faith after consultation with the relevant authority, however accuracy is not certain. The main contractor is responsible for checking all information on site prior to work commencing and taking due care whilst undertaking the works.
5. All dimensions to be checked on site. All details and dimensions relating to sub-contractors work must be checked and agreed between the sub-contractor or supplier and the general contractor.
6. The electronic information from this drawing can not be guaranteed as dimensionally drawn exact. Figured dimensions must be used for setting out and detailing. Bright Plan Civils logs and company information must be removed from copies if information is re-used.

PLANNING NOT FOR CONSTRUCTION

This map is based on or reproduced from Ordnance Survey material with the permission of Ordnance Survey on behalf of the controller of Her Majesty's Stationary Office (c) Crown Copyright. This drawing is based upon Ordnance Survey mapping - Bright Plan Civils accepts no liability for any inaccuracies with the data. (c) Crown Copyright 2016. All rights reserved. Licence number 100022432

B	Revised layout	14/04/2022
A	Layout & levels updated	05/04/2022
-	Original Issue	05/08/2021
Rev.	Amendments	Date



BRIGHT PLAN CIVILS
Transport Planning and Infrastructure Design Consultants
2 West Barn, Norton Lane, Chichester, West Sussex PO20 3AF
Tel: 01243 210416
www.bpcivils.co.uk enquiries@bpcivils.co.uk

Drawing Status **PLANNING**



Client **Vivid and Climping Homes**

Project **Land adjacent to Church Lane, Climping, West Sussex**

Drawing Title **Proposed Levels & Contours
Sheet 4 of 4**


Scale **1:500** Date **Aug '21** Drawn By **SPB** Checked By **MJA**

Drawing No. **D1886-008** Rev. **B**

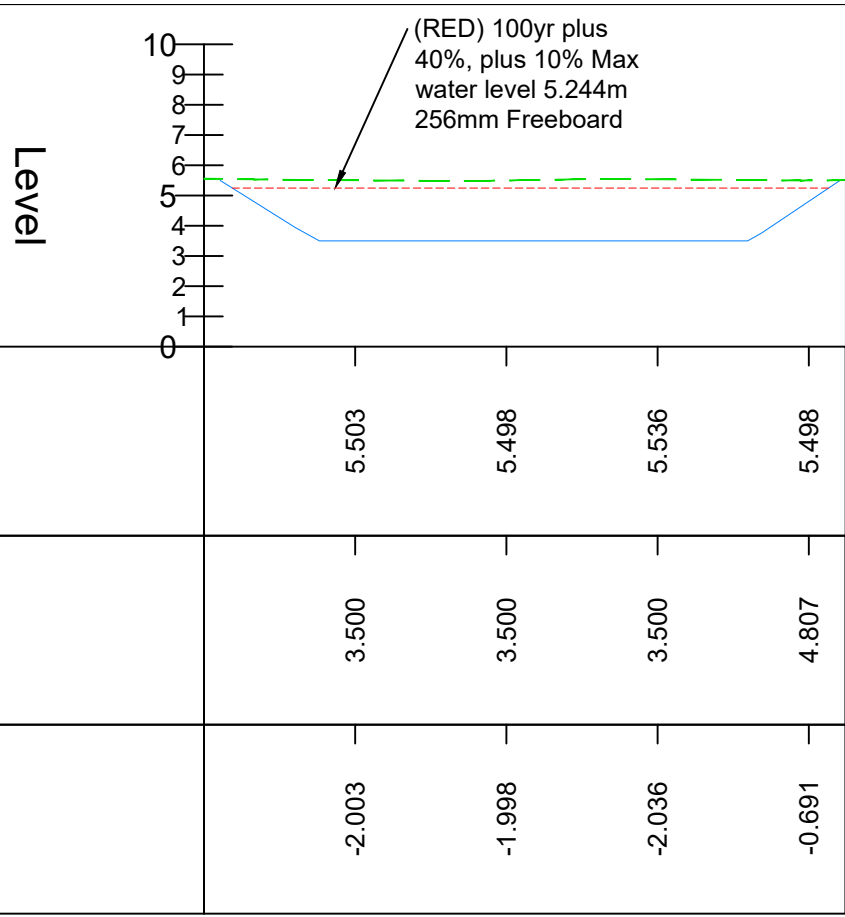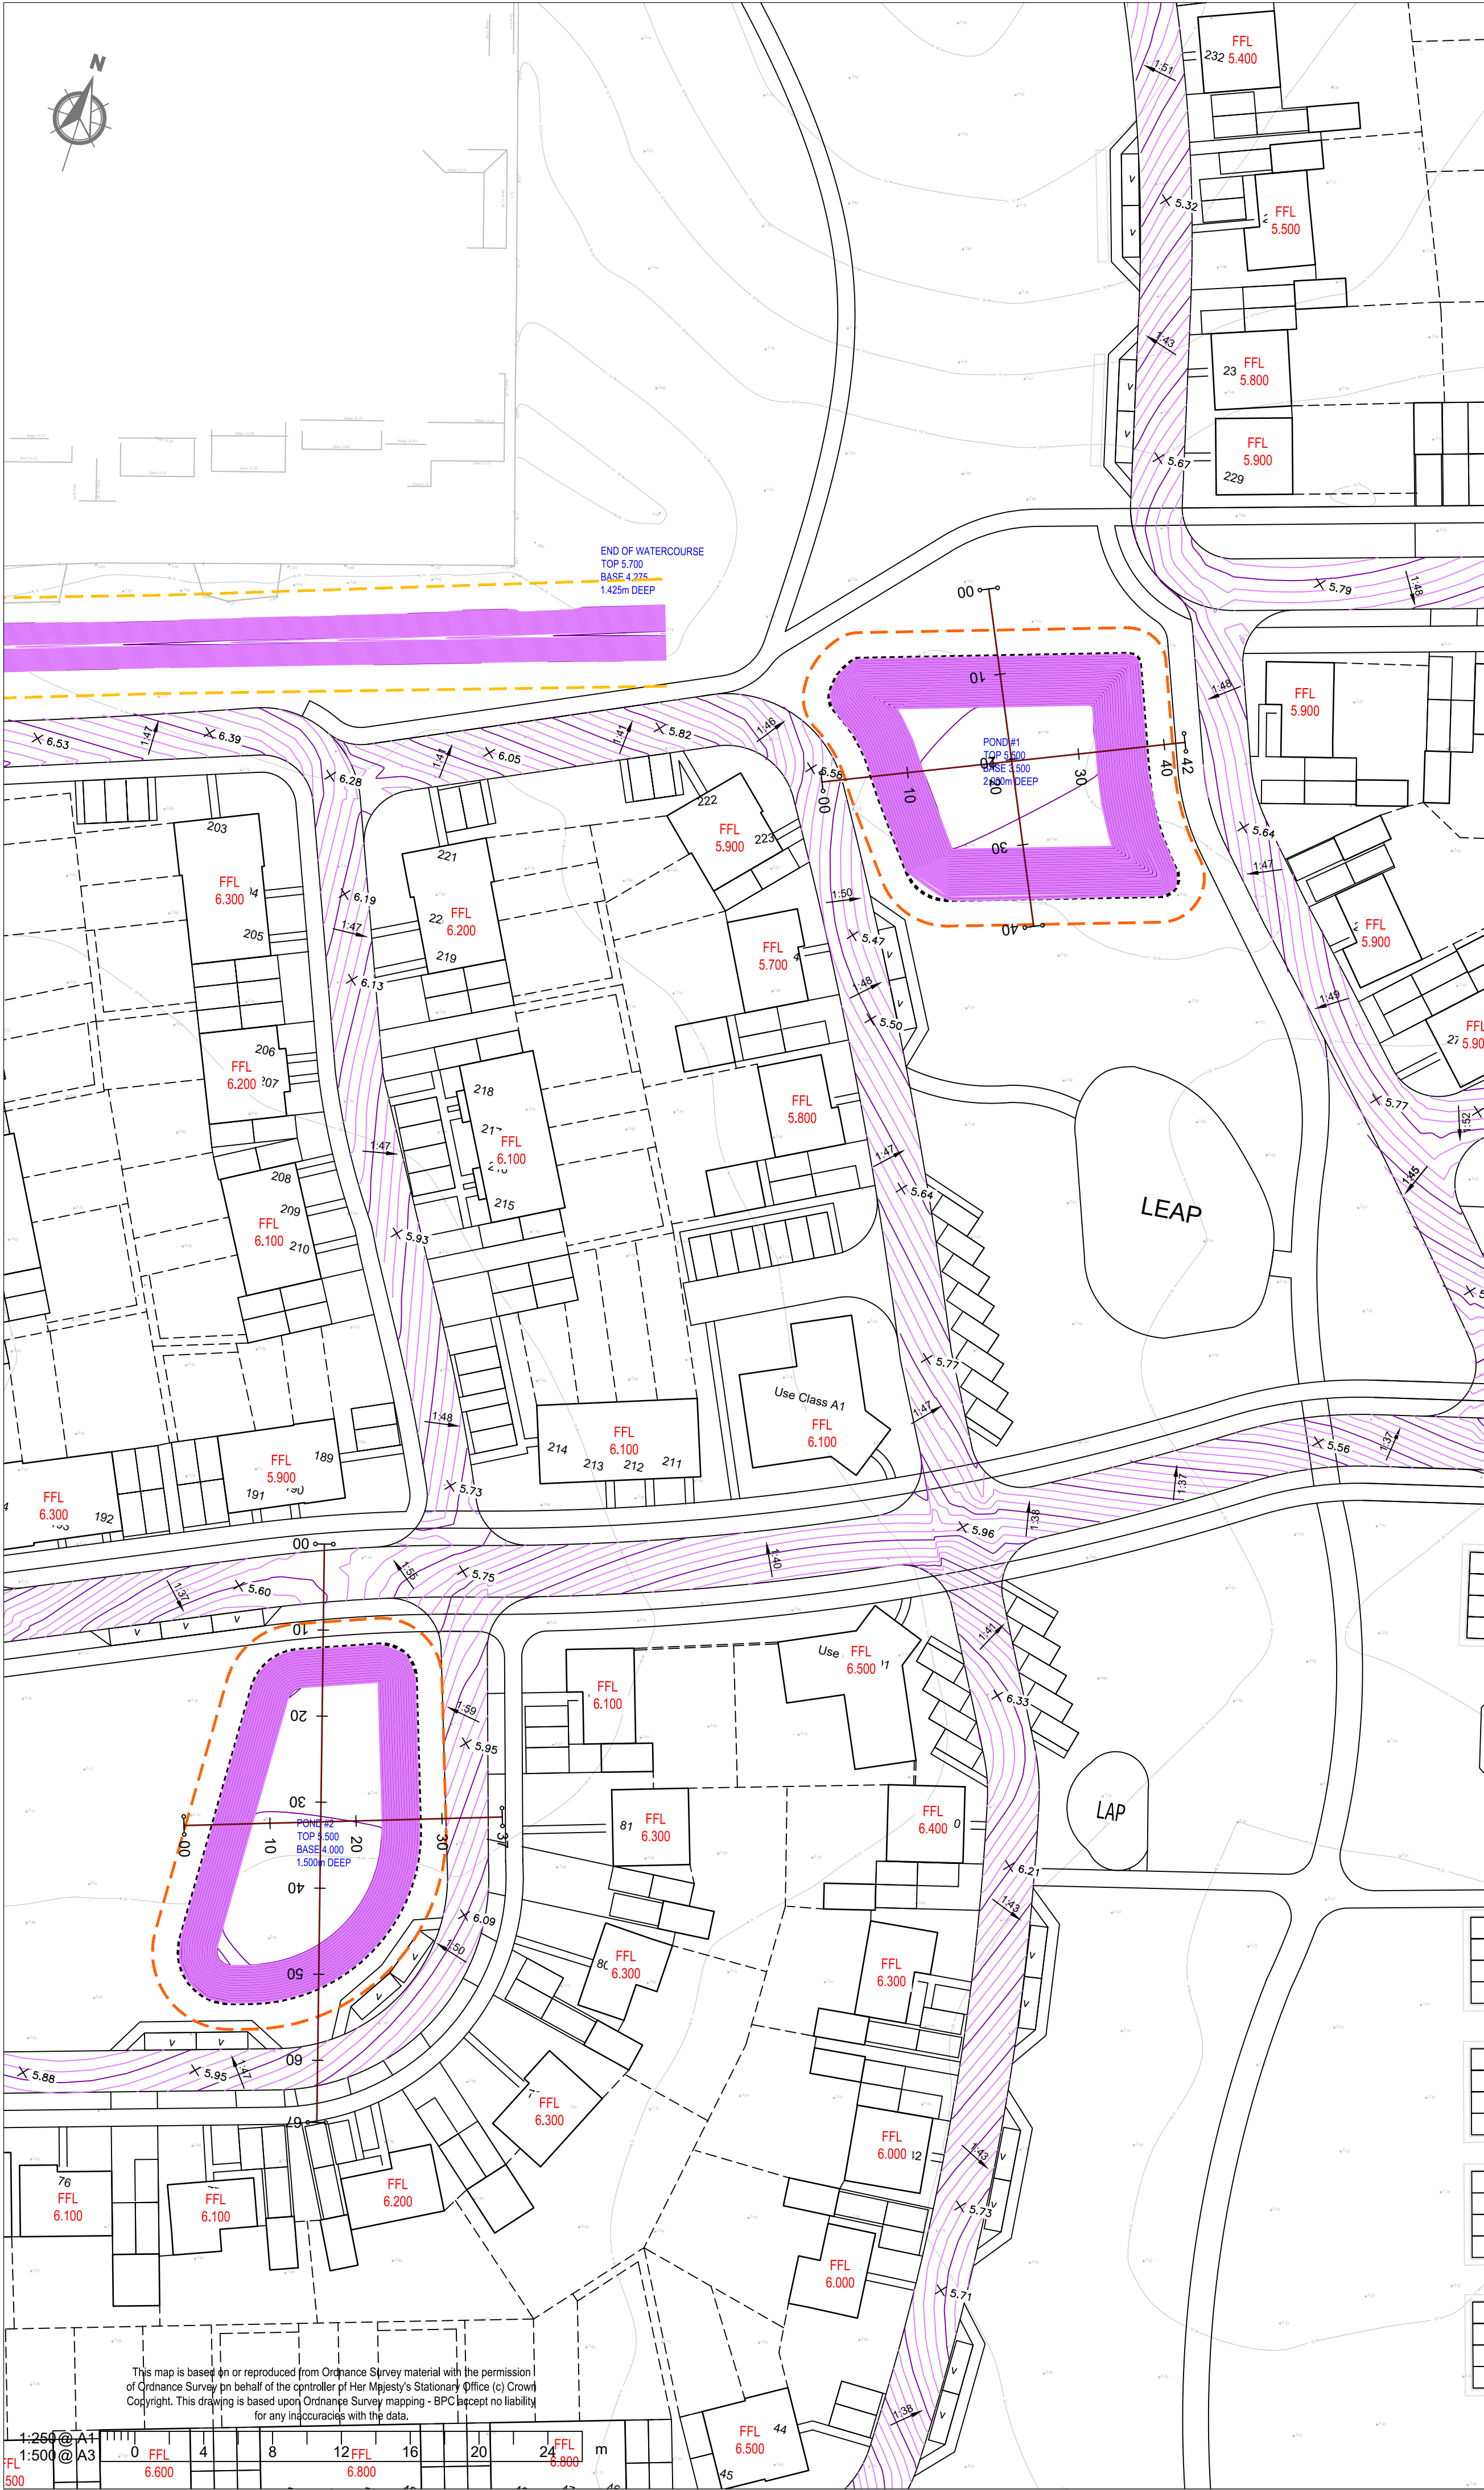


Existing Levels	5.503	5.498	5.536	5.498
Proposed Levels	3.500	3.500	3.500	4.807
Level Difference	-2.003	-1.998	-2.036	-0.691

ALIGNMENT - BASIN 1 A-A - LONGSECTION
SCALE: H 1:500,V 1:250. DATUM: 0.000

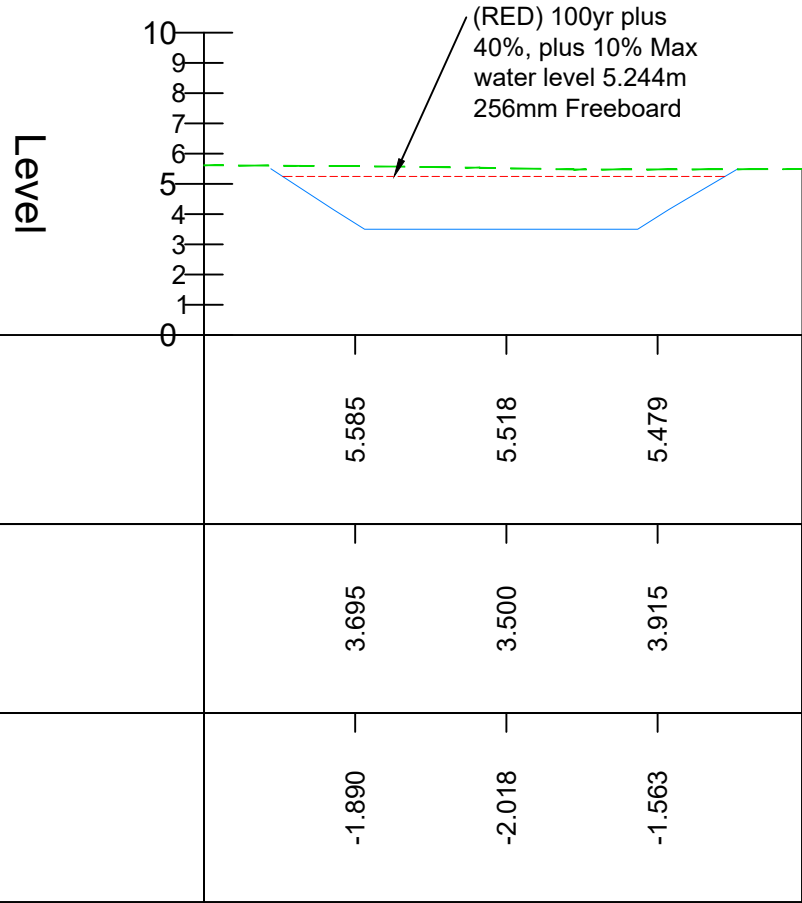


Existing Levels	5.585	5.518	5.479
Proposed Levels	3.685	3.500	3.915
Level Difference	-1.890	-2.018	-1.563

ALIGNMENT - BASIN 1 B-B - LONGSECTION
SCALE: H 1:500,V 1:250. DATUM: 0.000

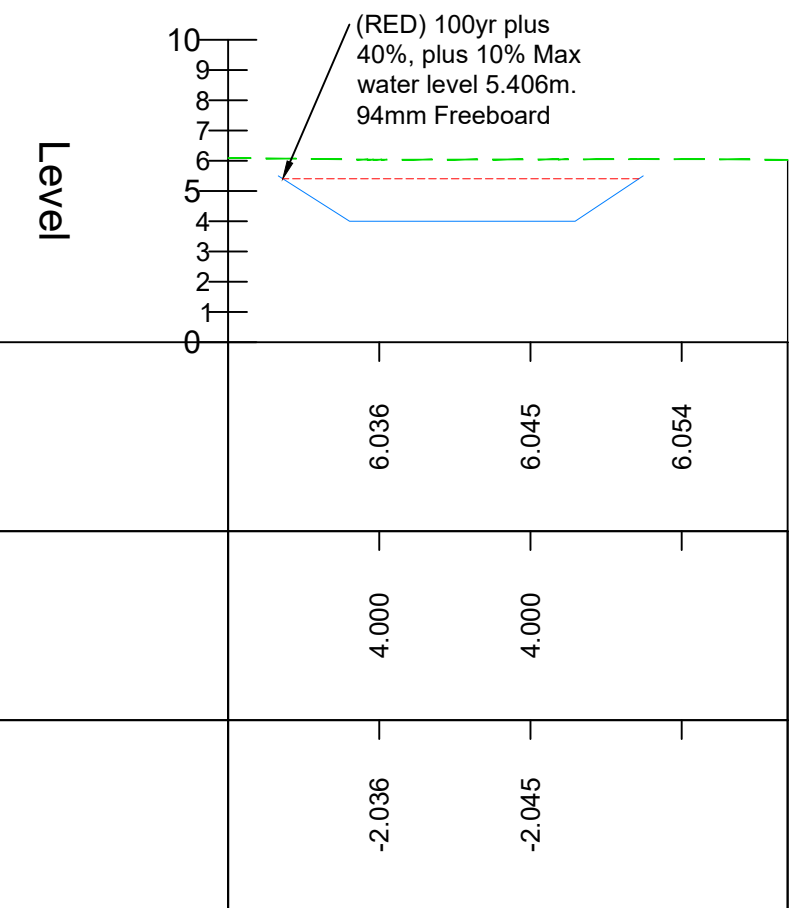

Existing Levels	6.036	6.045	6.054
Proposed Levels	4.000	4.000	
Level Difference	-2.036	-2.045	

ALIGNMENT - BASIN 2 A-A - LONGSECTION
SCALE: H 1:500,V 1:250. DATUM: 0.000

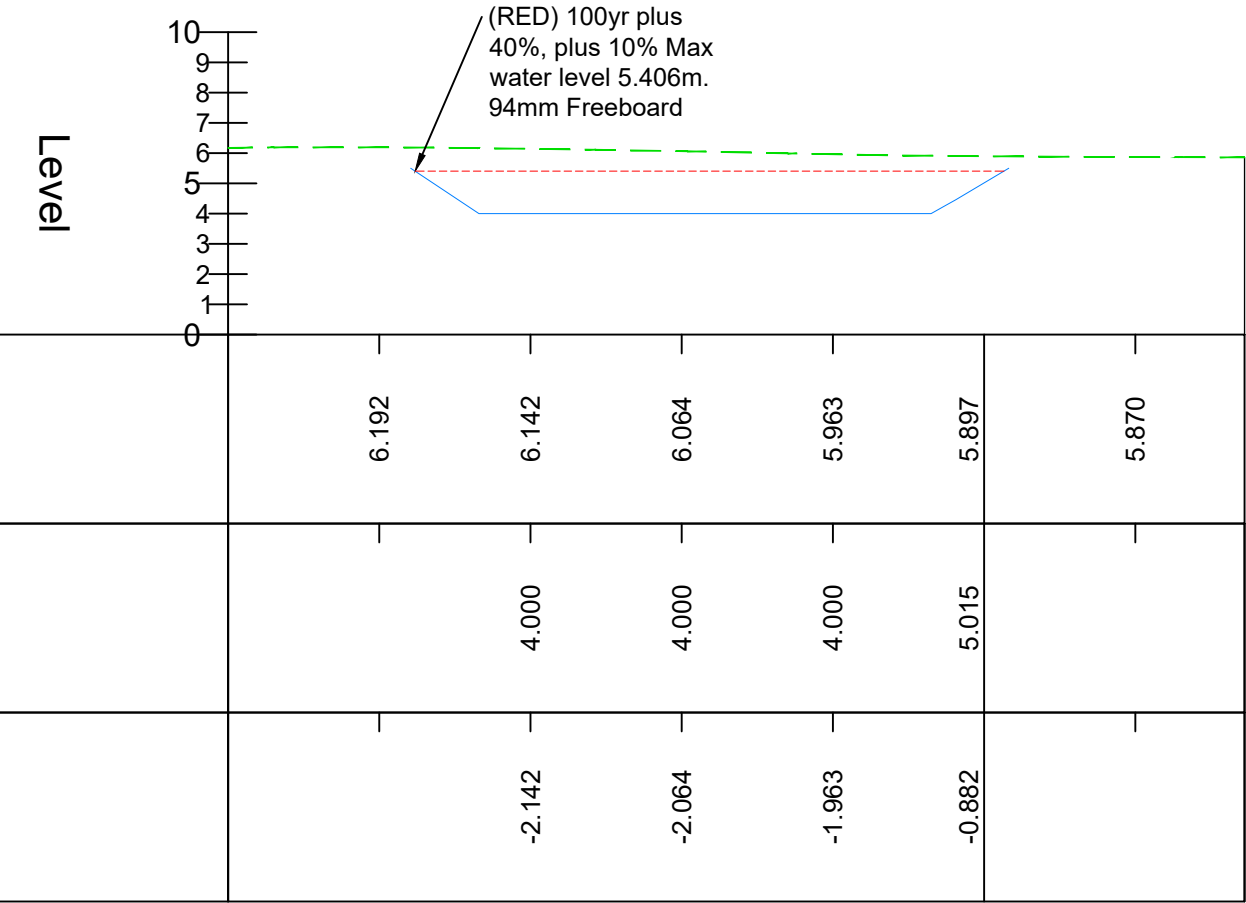

Existing Levels	6.192	6.142	6.064	5.963	5.897	5.870
Proposed Levels		4.000	4.000	4.000	5.015	
Level Difference		-2.142	-2.064	-1.963	-0.882	

ALIGNMENT - BASIN 2 B-B - LONGSECTION
SCALE: H 1:500,V 1:250. DATUM: 0.000

- This drawing is to be read in conjunction with all other BPC drawings, and with all relevant Architect's and Engineer's drawings and specification. Any discrepancies found are to be reported immediately to the Engineer.
- BPC accepts no responsibility for inaccuracies in data provided by third parties such as topographic surveys or Ordnance Survey mapping.
- Do not scale, work to figured dimensions only. All dimensions are in millimeters unless noted otherwise and all levels are in metres from the topographic survey datum.
- Any information given regarding existing underground services is given in good faith after consultation with the relevant authority, however accuracy is not certain. The main contractor is responsible for checking all information on site prior to work commencing and taking due care whilst undertaking the works.
- All dimensions to be checked on site. All details and dimensions relating to sub-contractors work must be checked and agreed between the sub-contractor or supplier and the general contractor.
- The electronic information from this drawing can not be guaranteed as dimensionally drawn exact. Figured dimensions must be used for setting out and detailing. BPC logos and company information must be removed from copies if information is re-used.
- The main contractor is responsible for the design of all temporary works, and is also responsible for the safe maintenance and stability of existing buildings at all times.
- The contractor must comply with all current legislation relating to health & safety.
- All products specified shall be installed in strict accordance with the manufacturers recommendations and instructions. If there are discrepancies between that information and the details on any BPC drawings, the manufacturers instructions must be used.
- All Earthworks in accordance with the Specification for Highway Works.

PLANNING NOT FOR CONSTRUCTION



This map is based on or reproduced from Ordnance Survey material with the permission of Ordnance Survey on behalf of the controller of Her Majesty's Stationary Office (c) Crown Copyright. This drawing is based upon Ordnance Survey mapping - Bright Plan Civils accepts no liability for any inaccuracies with the data. (c) Crown Copyright 2016. All rights reserved. Licence number 100022432

	Original Issue	13/04/22
Rev.	Amendments	Date




BRIGHT PLAN CIVILS
Transport Planning and Infrastructure Design Consultants
2 West Barn, Norton Lane, Chichester, West Sussex PO20 3AF
Tel: 01243 210418 Fax: 01483 861682
www.brightplancivils.co.uk


Drawing Status		PLANNING	
Client		Vivid & Climping Homes Ltd	
Project		Land West of Church Lane, Climping, West Sussex	
Drawing title		Proposed Basin Cross Sections Sht 1	
Scale	Date	Drawn By	Checked By
As Shown	Apr 22	MJA	MJA
Drawing No.		Rev.	
D1886-PL300		-	

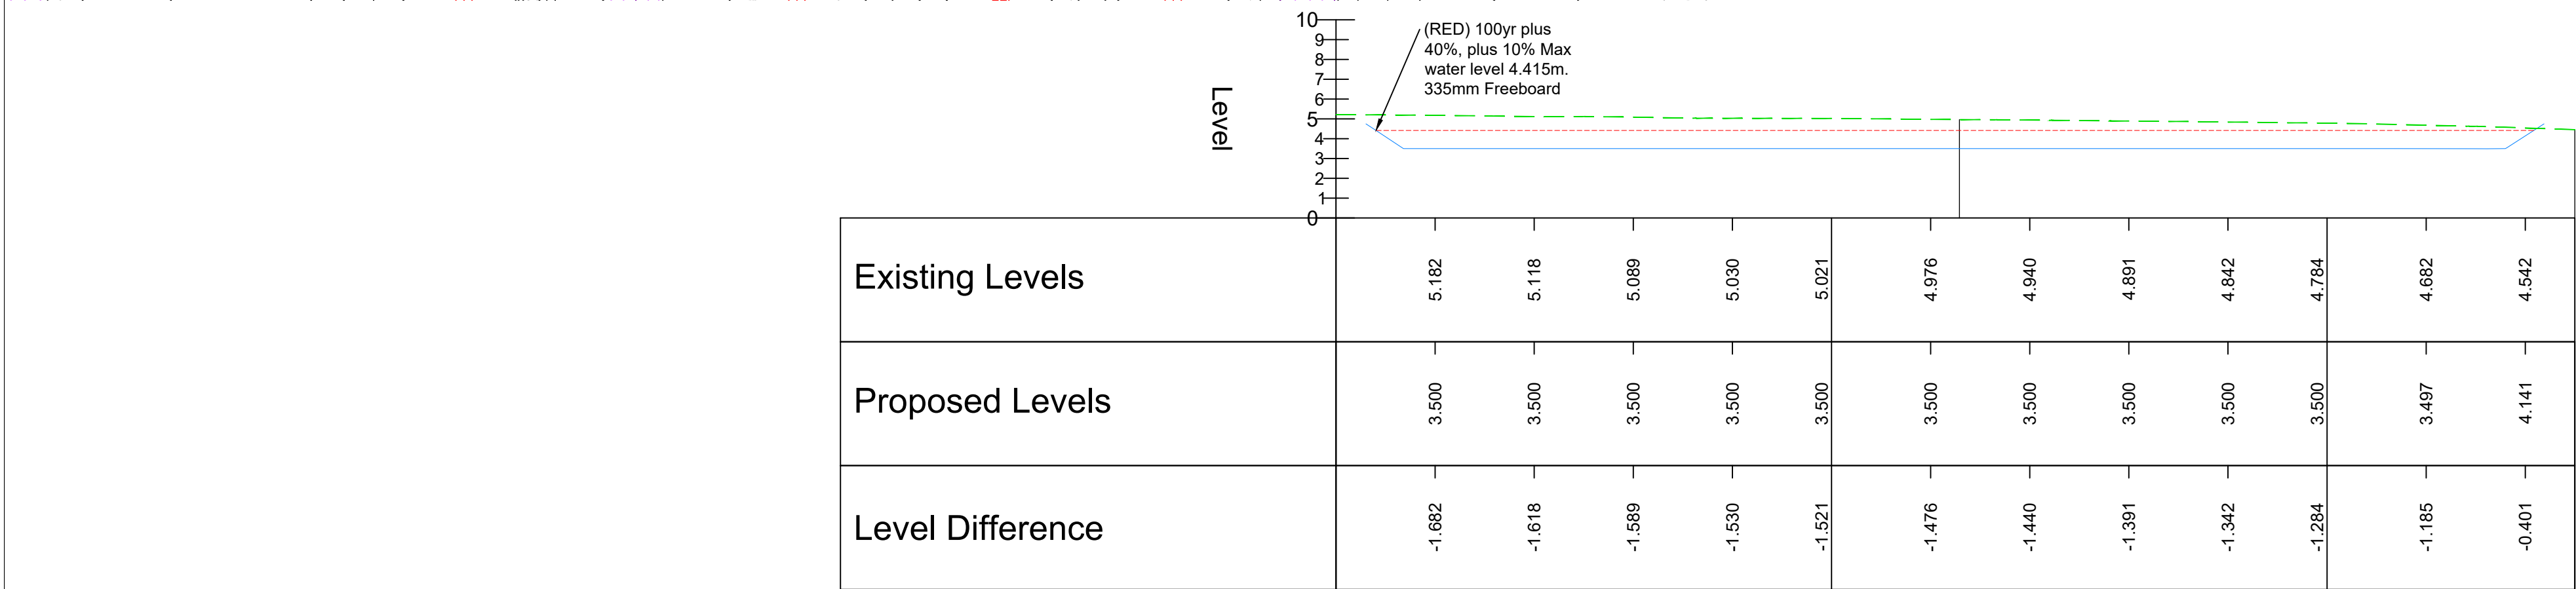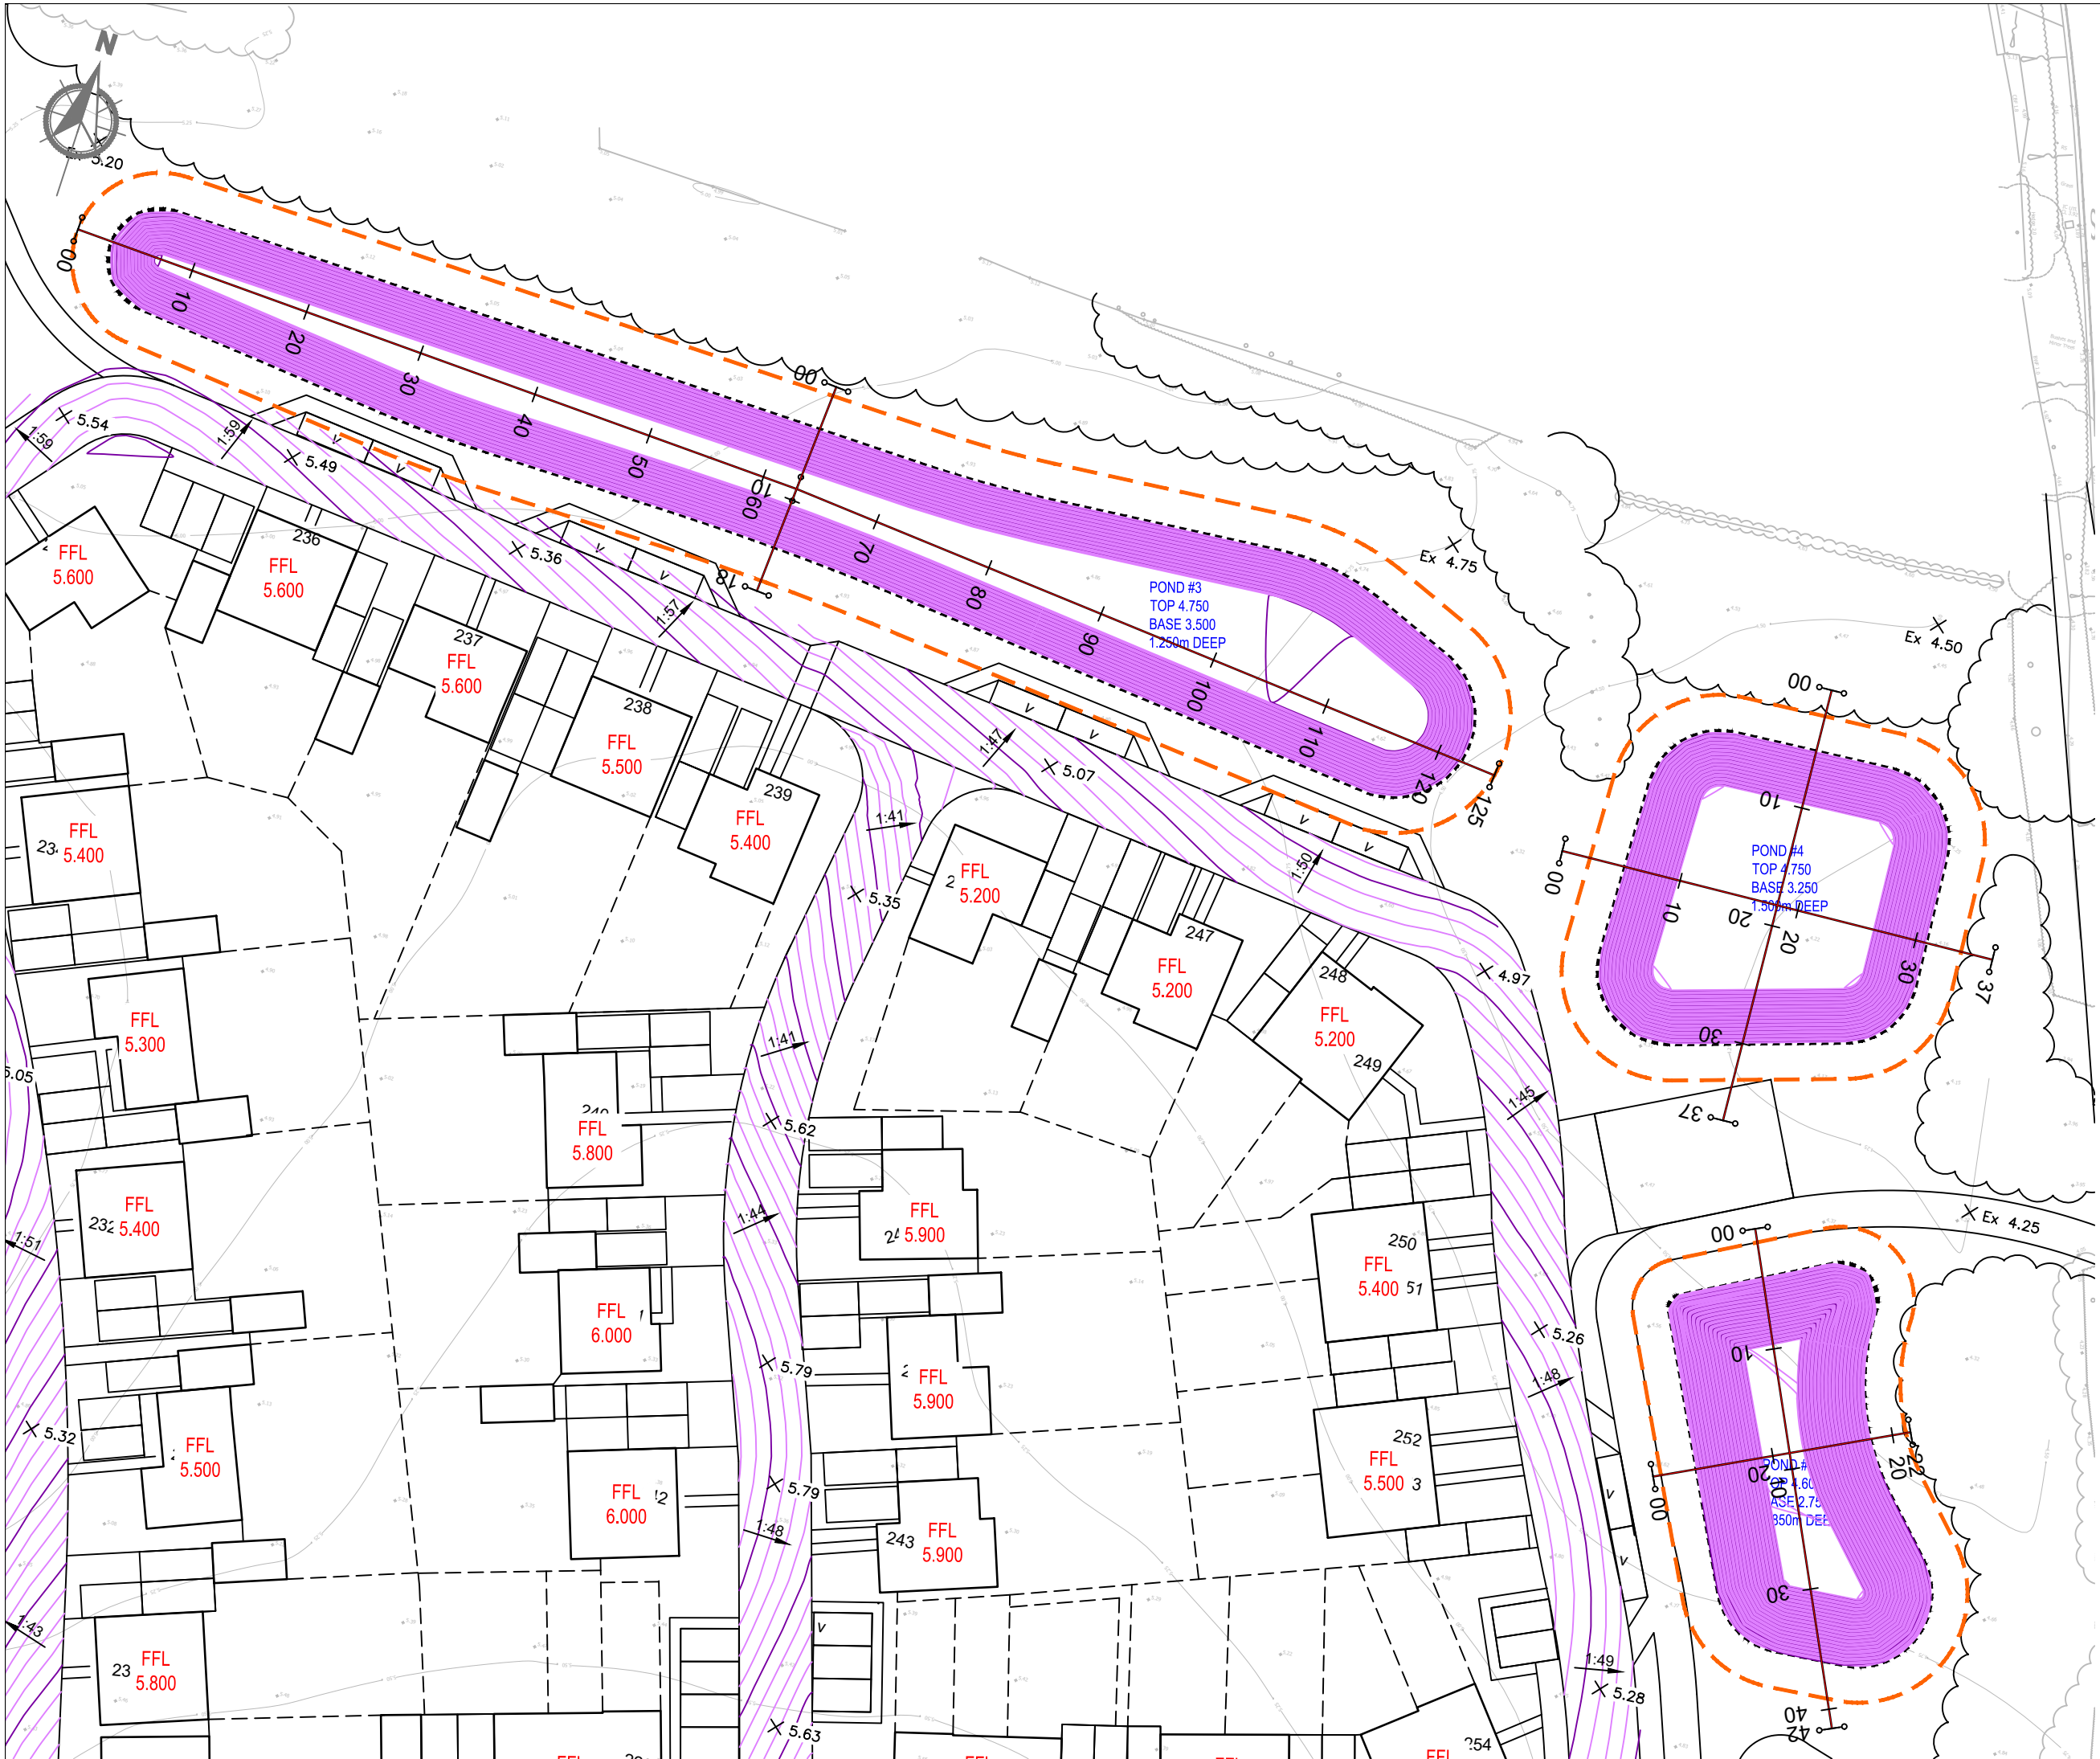


ALIGNMENT - BASIN 3 A-A - LONGSECTION
SCALE: H 1:500,V 1:250. DATUM: 0.000

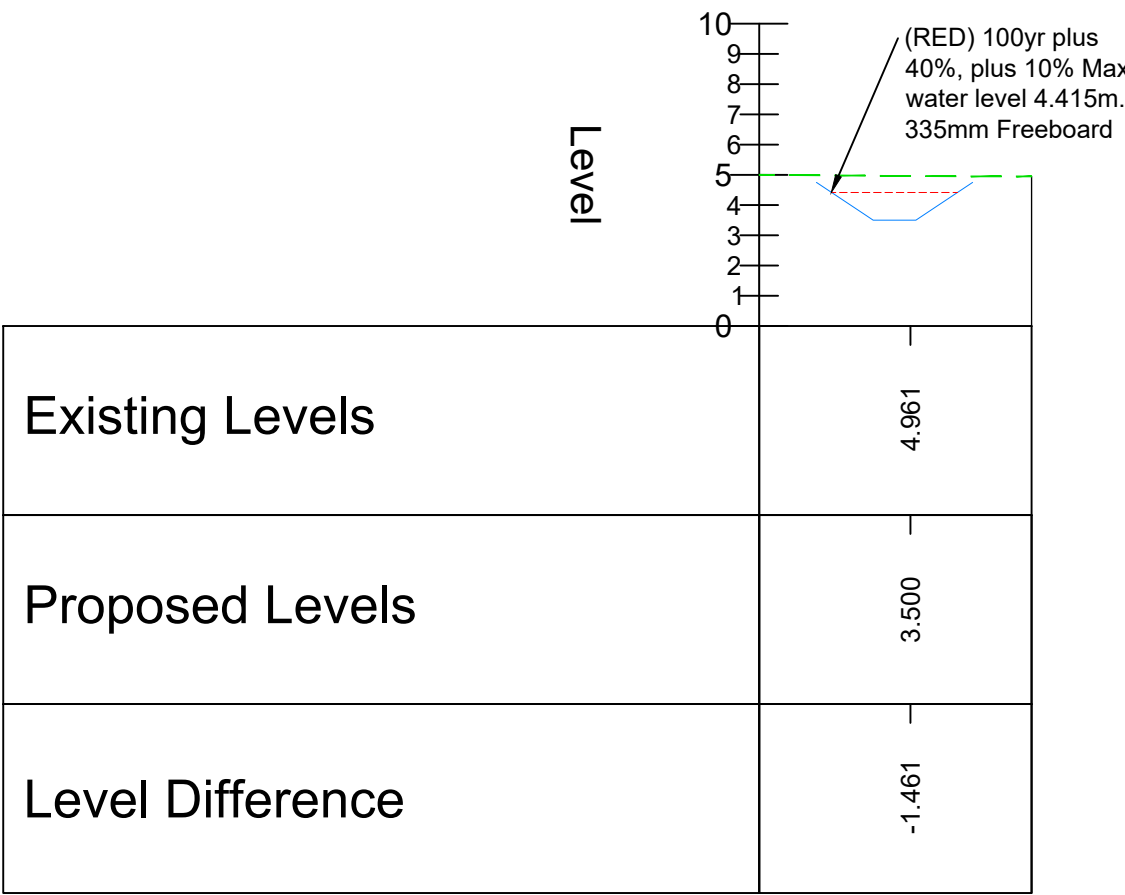


ALIGNMENT - BASIN 3 B-B - LONGSECTION
SCALE: H 1:500,V 1:250. DATUM: 0.000

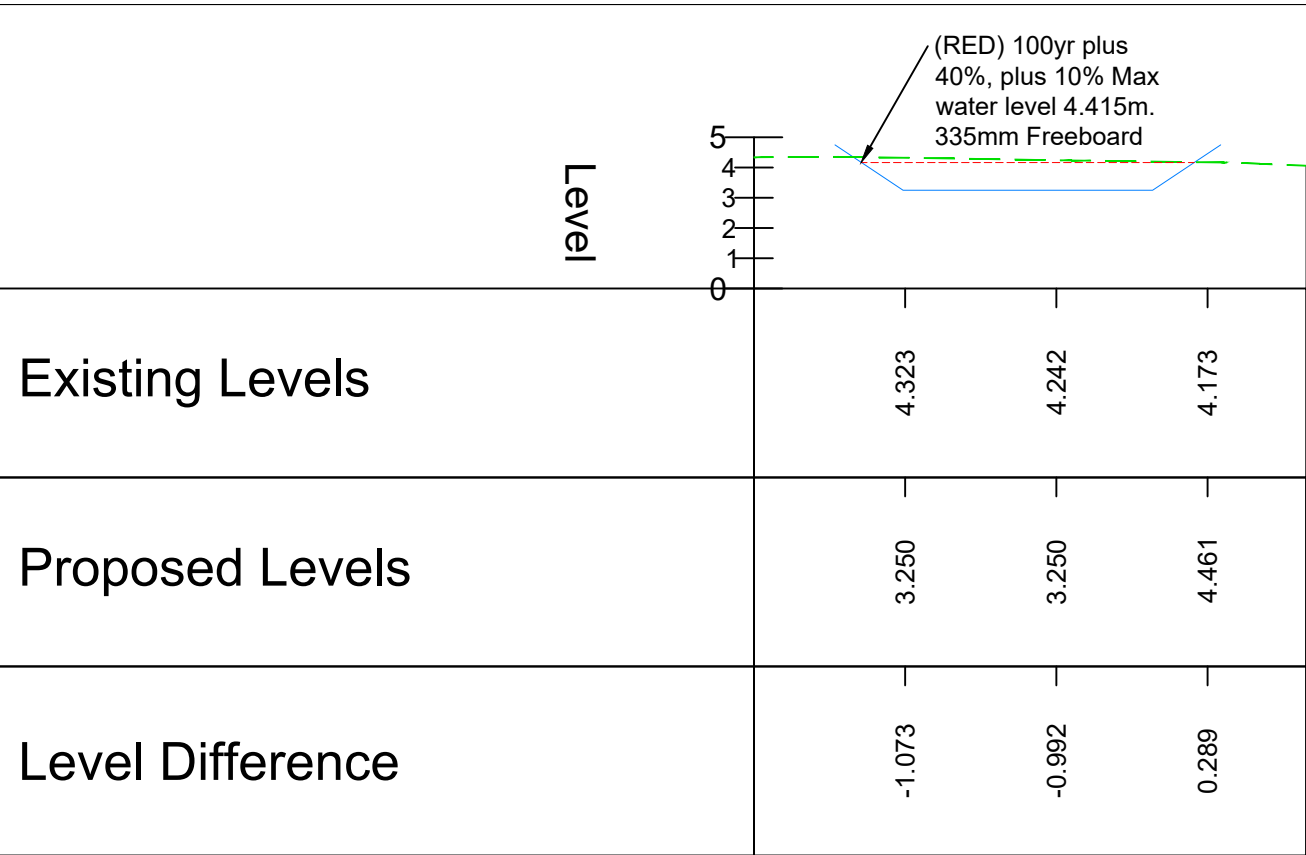


ALIGNMENT - BASIN 4 A-A - LONGSECTION
SCALE: H 1:500,V 1:250. DATUM: 0.000

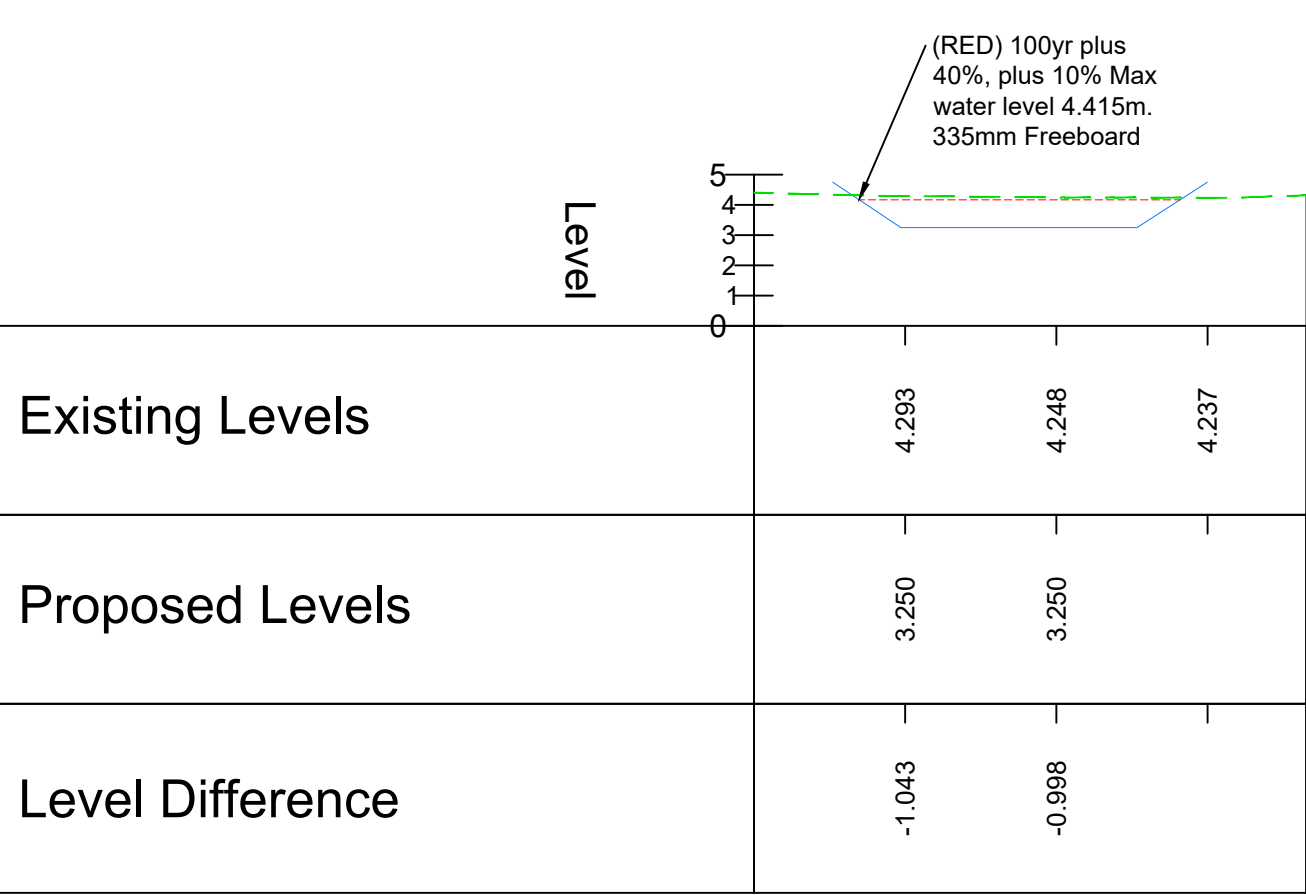

ALIGNMENT - BASIN 4 B-B - LONGSECTION
SCALE: H 1:500,V 1:250. DATUM: 0.000

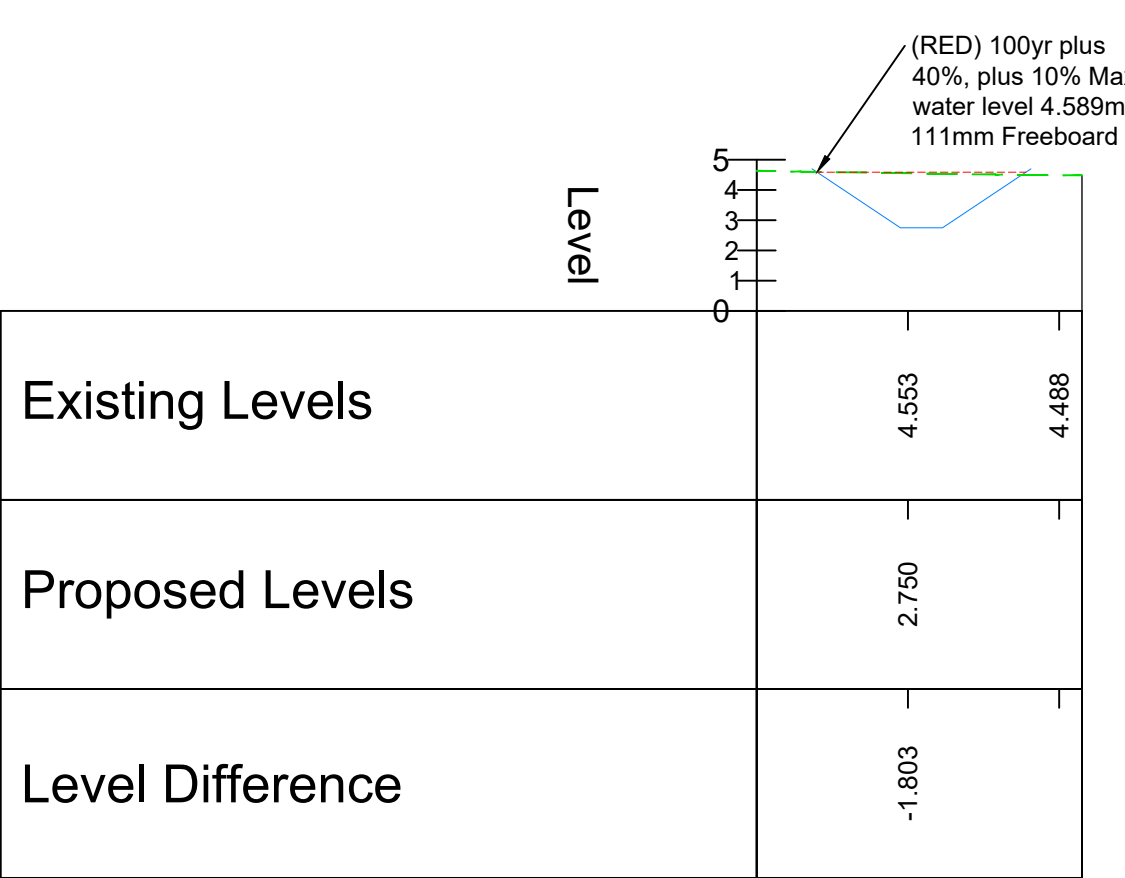

ALIGNMENT - BASIN 5 A-A - LONGSECTION
SCALE: H 1:500,V 1:250. DATUM: 0.000

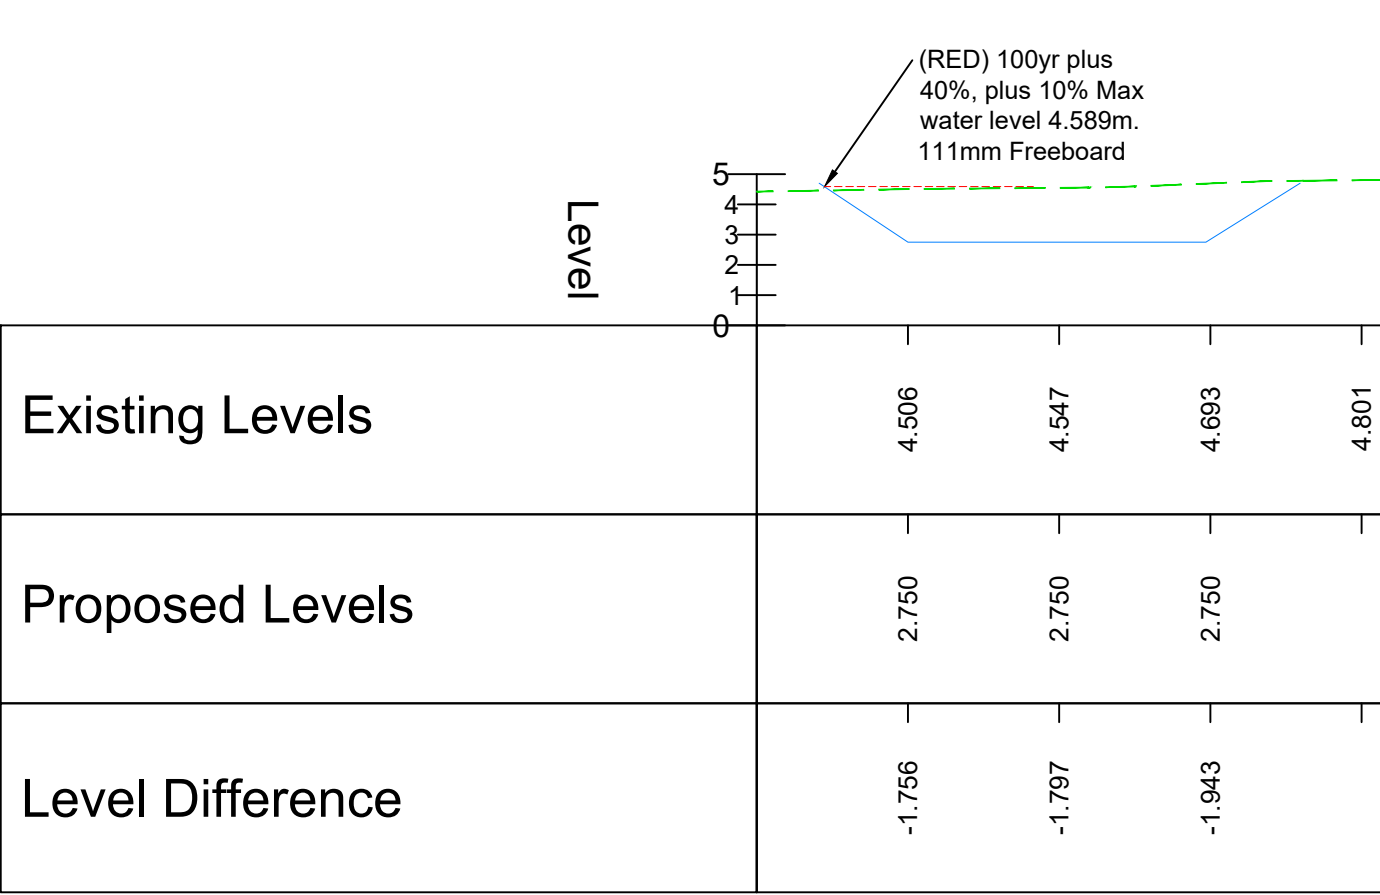

ALIGNMENT - BASIN 5 B-B - LONGSECTION
SCALE: H 1:500,V 1:250. DATUM: 0.000

NOTES

- This drawing is to be read in conjunction with all other BPC drawings, and with all relevant Architect's and Engineer's drawings and specification. Any discrepancies found are to be reported immediately to the Engineer.
- BPC accepts no responsibility for inaccuracies in data provided by third parties such as topographic surveys or Ordnance Survey mapping.
- Do not scale, work to figured dimensions only. All dimensions are in millimeters unless noted otherwise and all levels are in metres from the topographic survey datum.
- Any information given regarding existing underground services is given in good faith after consultation with the relevant authority, however accuracy is not certain. The main contractor is responsible for checking all information on site prior to work commencing and taking due care whilst undertaking the works.
- All dimensions to be checked on site. All details and dimensions relating to sub-contractors work must be checked and agreed between the sub-contractor or supplier and the general contractor.
- The electronic information from this drawing can not be guaranteed as dimensionally drawn exact. Figured dimensions must be used for setting out and detailing. BPC logos and company information must be removed from copies if information is re-used.
- The main contractor is responsible for the design of all temporary works, and is also responsible for the safe maintenance and stability of existing buildings at all times.
- The main contractor is responsible for dealing with all occurrences of ground water during the construction period.
- The contractor must comply with all current legislation relating to health & safety.
- All products specified shall be installed in strict accordance with the manufacturers recommendations and instructions. If there are discrepancies between that information and the details on any BPC drawings, the manufacturers instructions must be used.
- All Earthworks in accordance with the Specification for Highway Works.

PLANNING
NOT FOR CONSTRUCTION

This map is based on or reproduced from Ordnance Survey material with the permission of Ordnance Survey on behalf of the controller of Her Majesty's Stationary Office (c) Crown Copyright. This drawing is based upon Ordnance Survey mapping - Bright Plan Civils accepts no liability for any inaccuracies with the data. (c) Crown Copyright 2016. All rights reserved. Licence number 100022432

Original Issue	13/04/22
----------------	----------

Rev.	Amendments	Date
------	------------	------



BRIGHT PLAN CIVILS
Transport Planning and Infrastructure Design Consultants
2 West Barn, Norton Lane, Chichester, West Sussex PO20 3AF
Tel: 01243 230418 Fax: 01403 861482
www.brightplancivils.co.uk

Drawing Status: **PLANNING**



Client: **Vivid & Climping Homes Ltd**

Project: **Land West of Church Lane, Climping, West Sussex**


Drawing Title: **Proposed Basin Cross Sections Sht 2**

Scale	Date	Drawn By	Checked By
As Shown	Apr 22	MJA	MJA


Drawing No.	Rev.
D1886-PL301	-

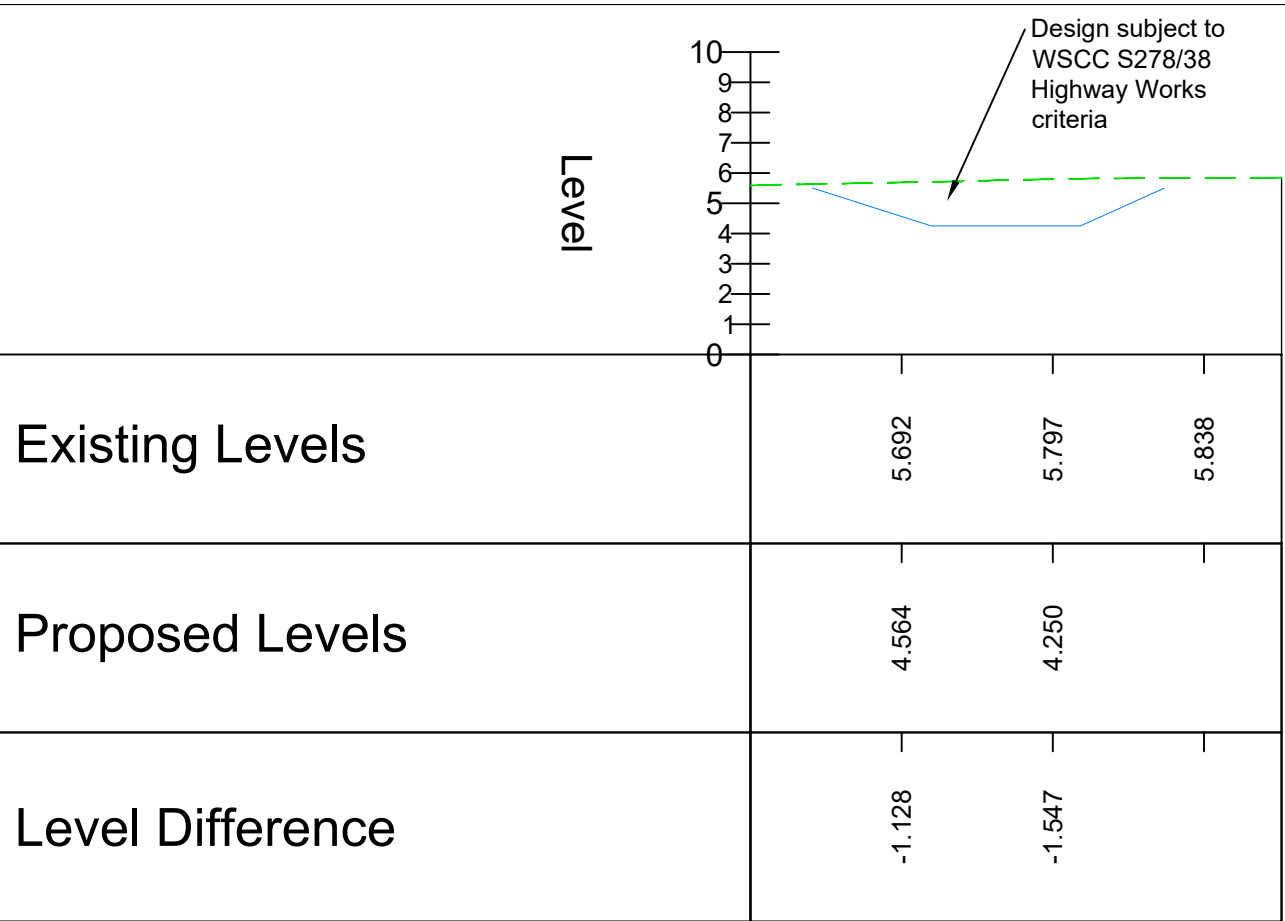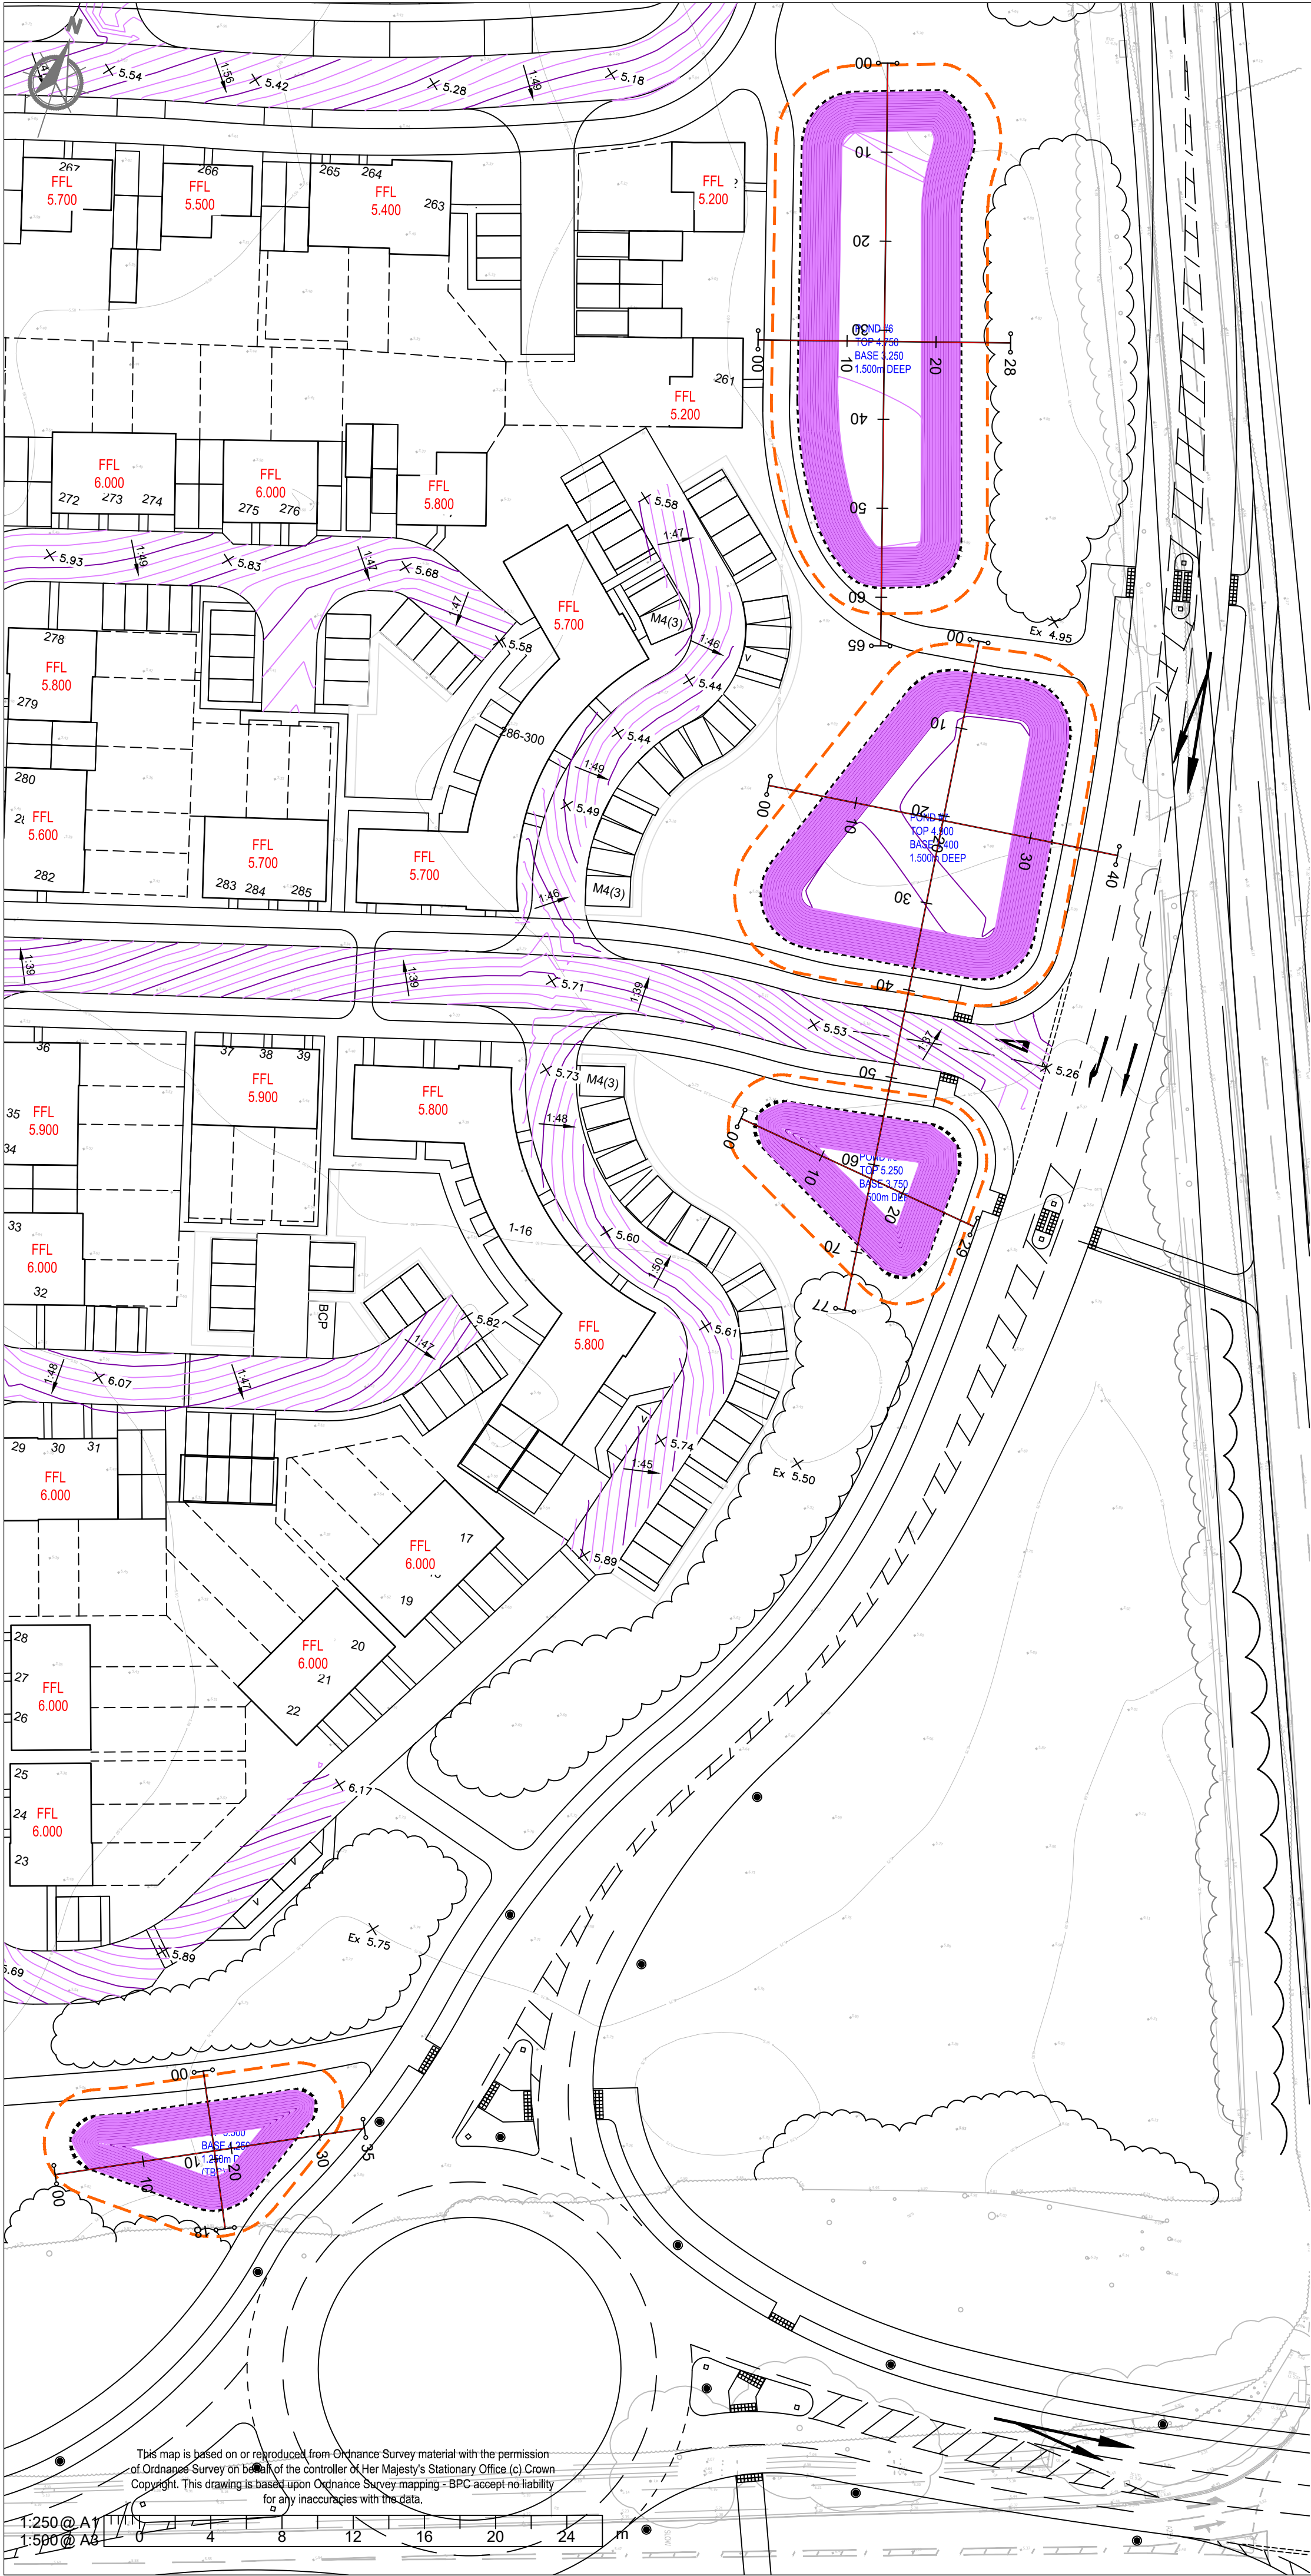


ALIGNMENT - BASIN S278 A-A - LONGSECTION
SCALE: H 1:500,V 1:250. DATUM: 0.000

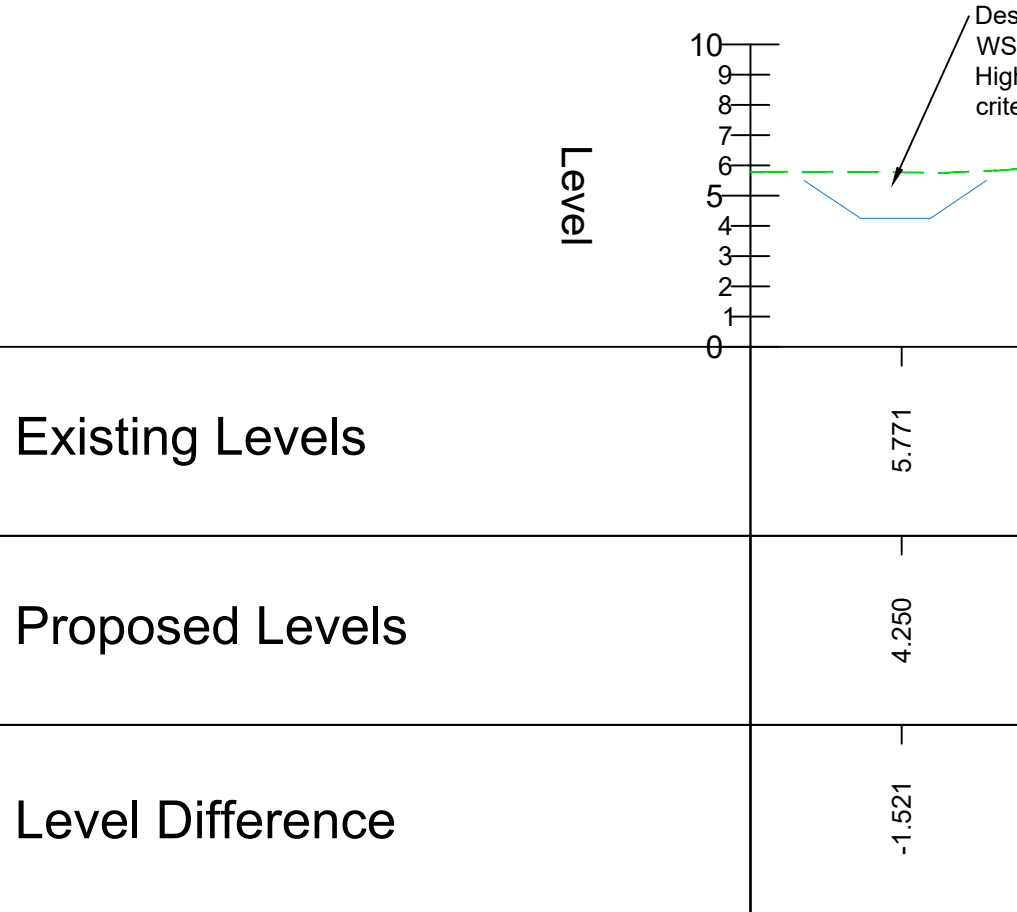


ALIGNMENT - BASIN S278 B-B - LONGSECTION
SCALE: H 1:500,V 1:250. DATUM: 0.000

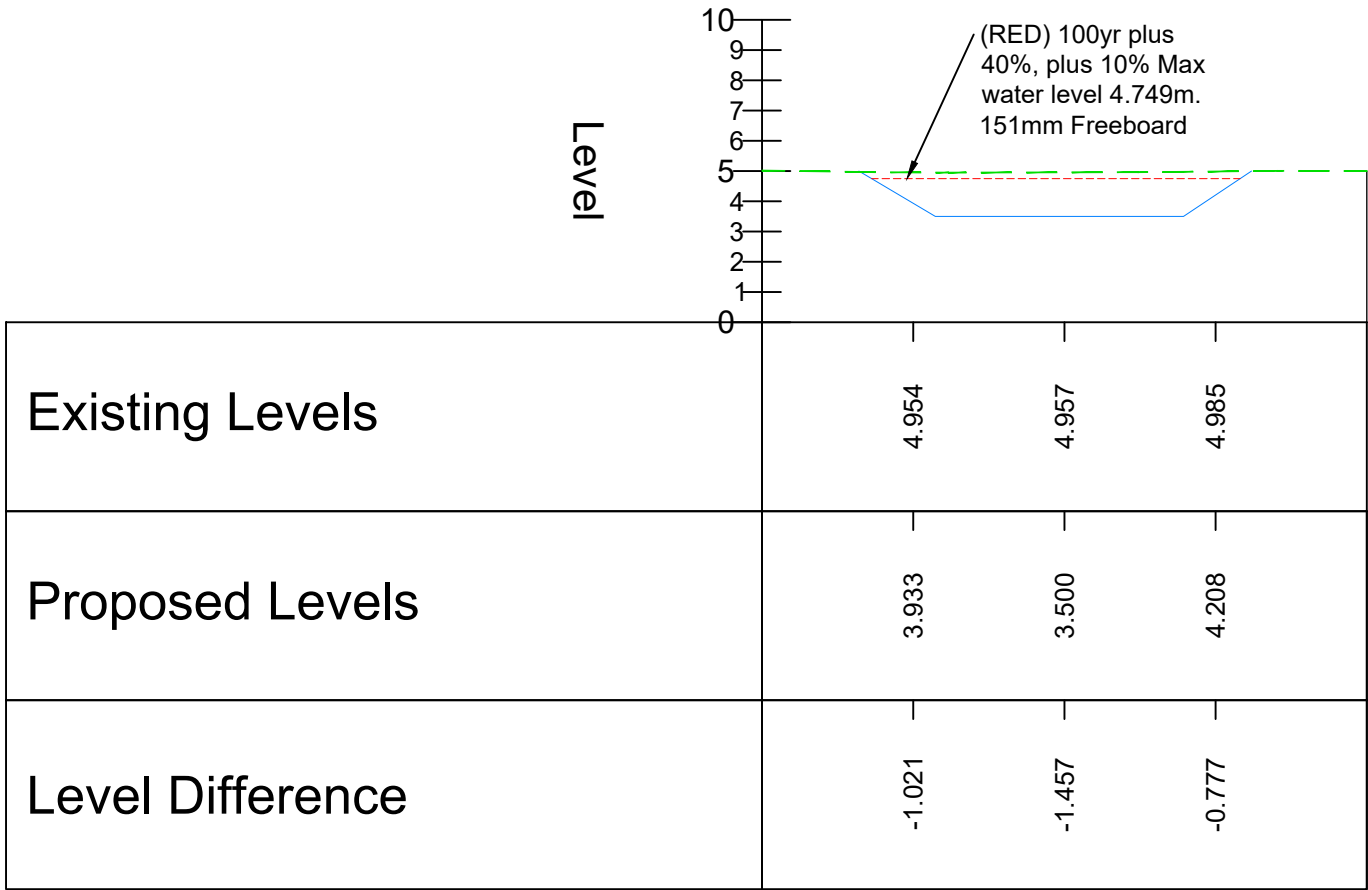


ALIGNMENT - BASIN 7 A-A - LONGSECTION
SCALE: H 1:500,V 1:250. DATUM: 0.000

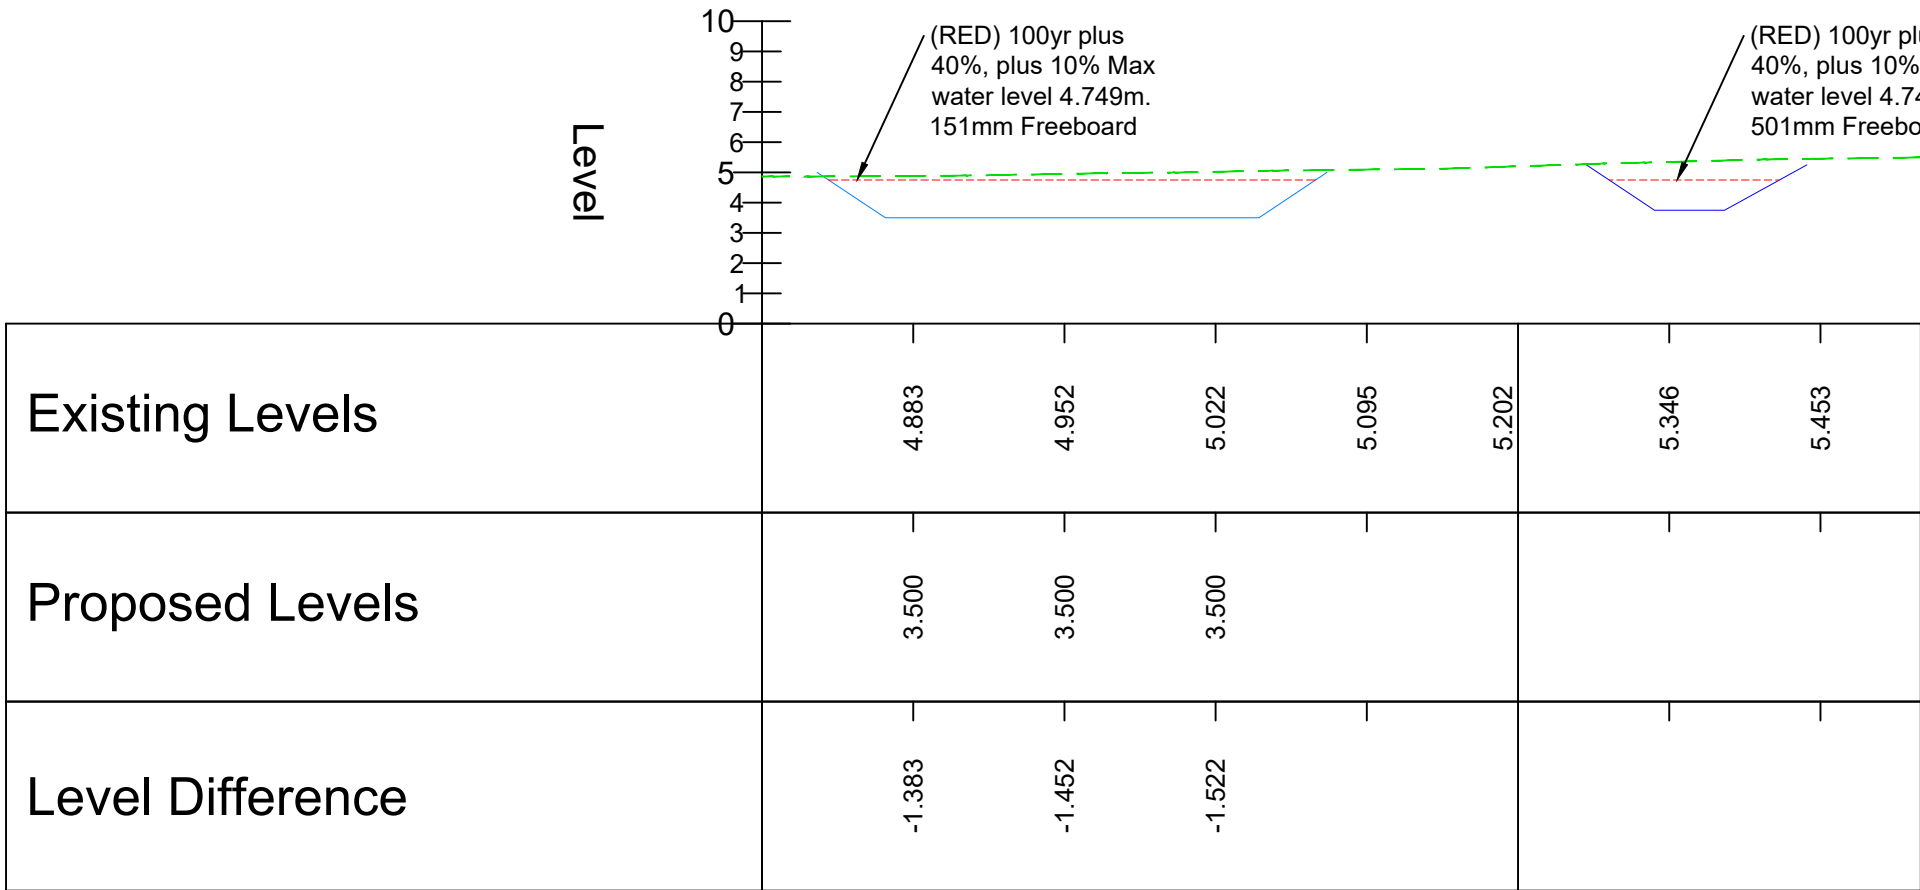


ALIGNMENT - BASIN 7&8 B-B - LONGSECTION
SCALE: H 1:500,V 1:250. DATUM: 0.000

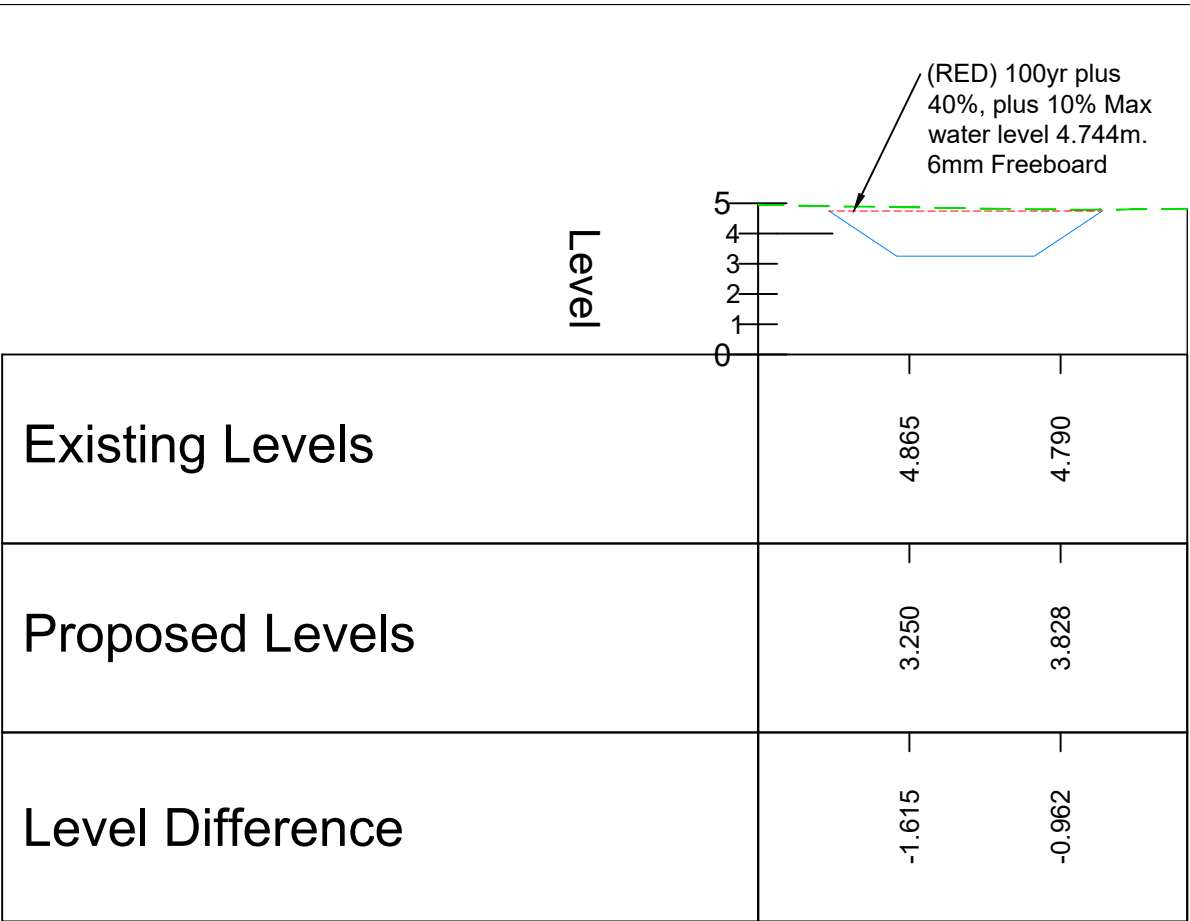

ALIGNMENT - BASIN 6 A-A - LONGSECTION
SCALE: H 1:500,V 1:250. DATUM: 0.000

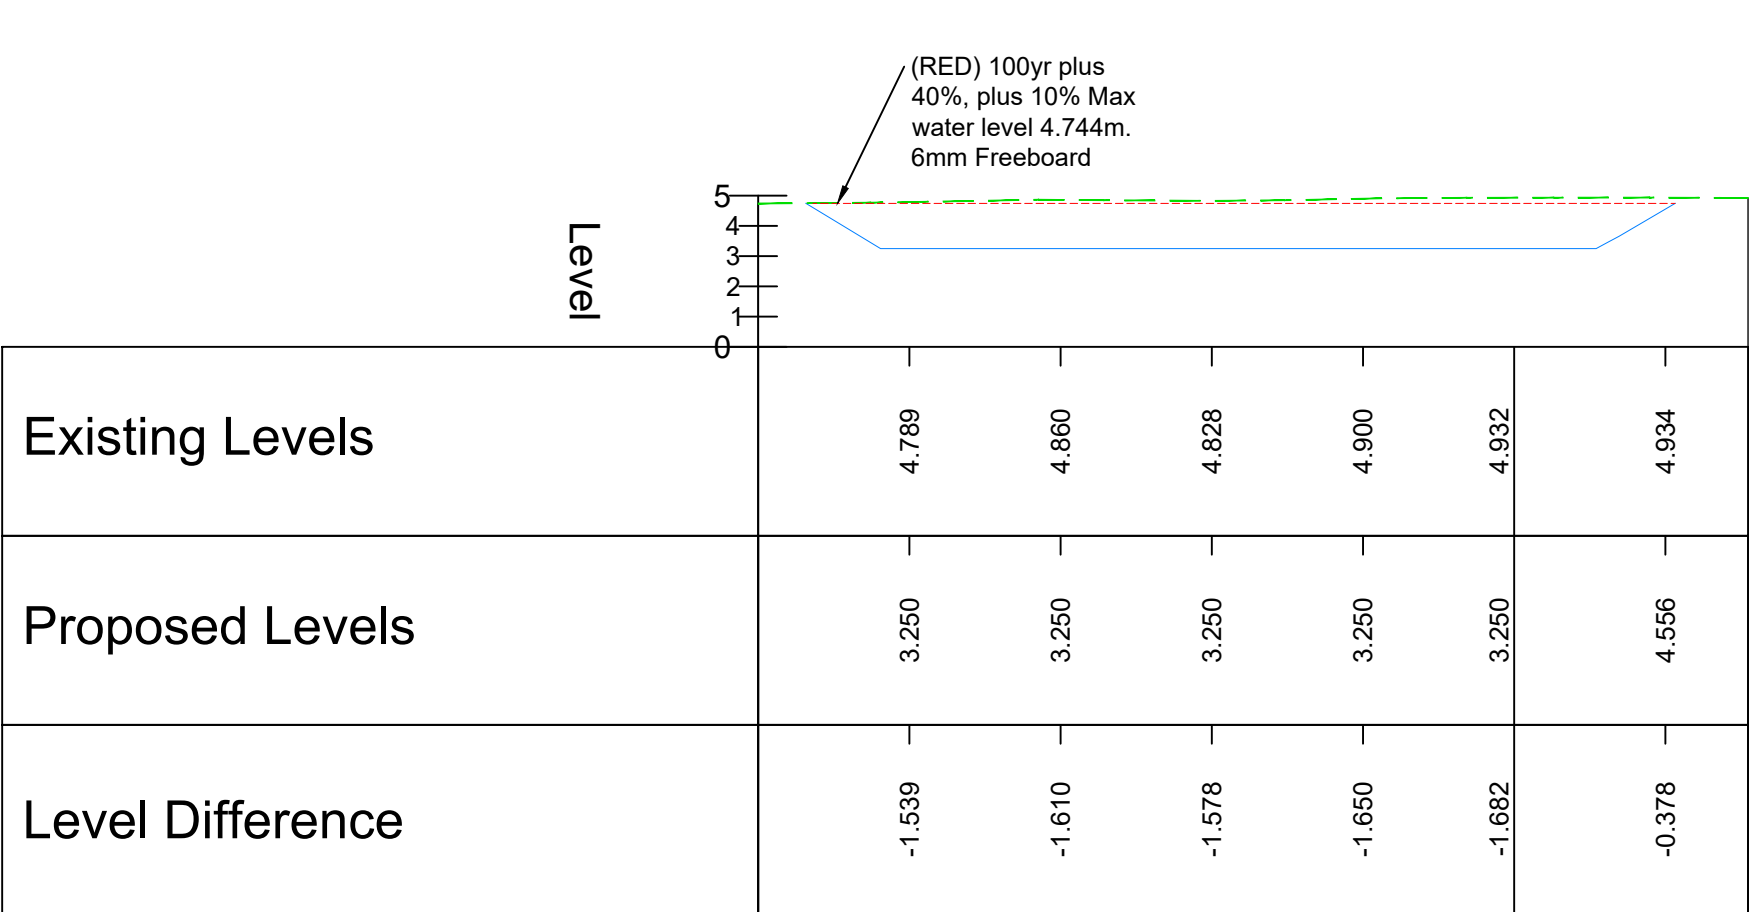

ALIGNMENT - BASIN 6 B-B - LONGSECTION
SCALE: H 1:500,V 1:250. DATUM: 0.000

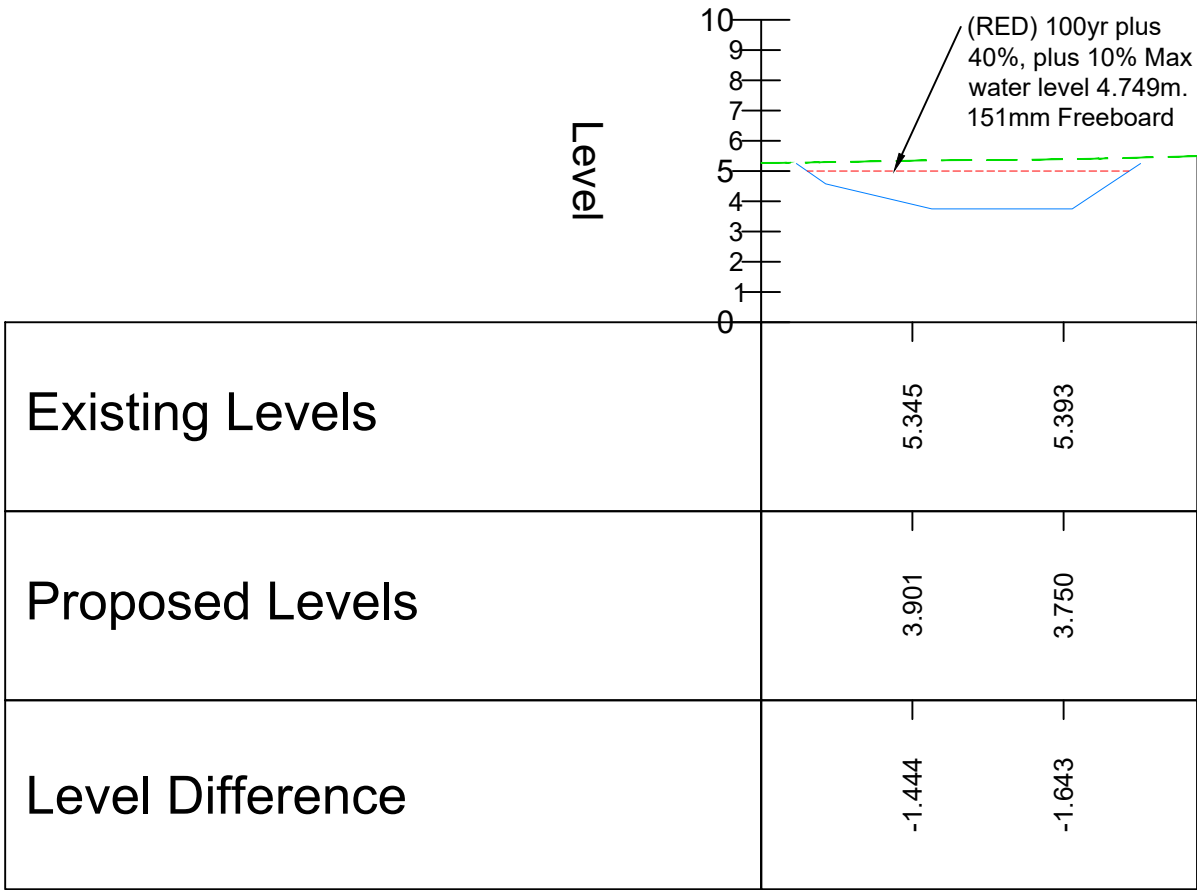

ALIGNMENT - BASIN 8 A-A - LONGSECTION
SCALE: H 1:500,V 1:250. DATUM: 0.000

NOTES

- This drawing is to be read in conjunction with all other BPC drawings, and with all relevant Architect's and Engineer's drawings and specification. Any discrepancies found are to be reported immediately to the Engineer.
- BPC accepts no responsibility for inaccuracies in data provided by third parties such as topographic surveys or Ordnance Survey mapping.
- Do not scale, work to figured dimensions only. All dimensions are in millimeters unless noted otherwise and all levels are in metres from the topographic survey datum.
- Any information given regarding existing underground services is given in good faith after consultation with the relevant authority, however accuracy is not certain. The main contractor is responsible for checking all information on site prior to work commencing and taking due care whilst undertaking the works.
- All dimensions to be checked on site. All details and dimensions relating to sub-contractors work must be checked and agreed between the sub-contractor or supplier and the general contractor.
- The electronic information from this drawing can not be guaranteed as dimensionally drawn exact. Figured dimensions must be used for setting out and detailing. BPC logos and company information must be removed from copies if information is re-used.
- The main contractor is responsible for the design of all temporary works, and is also responsible for the safe maintenance and stability of existing buildings at all times.
- The main contractor is responsible for dealing with all occurrences of ground water during the construction period.
- The contractor must comply with all current legislation relating to health & safety.
- All products specified shall be installed in strict accordance with the manufacturers recommendations and instructions. If there are discrepancies between that information and the details on any BPC drawings, the manufacturers instructions must be used.
- All Earthworks in accordance with the Specification for Highway Works.

PLANNING
NOT FOR CONSTRUCTION

This map is based on or reproduced from Ordnance Survey material with the permission of Ordnance Survey on behalf of the controller of Her Majesty's Stationary Office (c) Crown Copyright. This drawing is based upon Ordnance Survey mapping - Bright Plan Civils accepts no liability for any inaccuracies with the data. (c) Crown Copyright 2016. All rights reserved. Licence number 100022432

Original Issue	13/04/22
Rev.	Amendments



BRIGHT PLAN CIVILS
Transport Planning and Infrastructure Design Consultants
2 West Barn, Norton Lane, Chichester, West Sussex PO20 3AF
Tel: 01243 230418 Fax: 01403 861682
www.brightplancivils.co.uk

Drawing Status: **PLANNING**

Client: **Vivid & Climping Homes Ltd**

Project: **Land West of Church Lane, Climping, West Sussex**

Drawing Title: **Proposed Basin Cross Sections Sht 3**

Scale: **As Shown** Date: **Apr 22** Drawn By: **MJA** Checked By: **MJA**

Drawing No.: **D1886-PL302** Rev.: **-**