


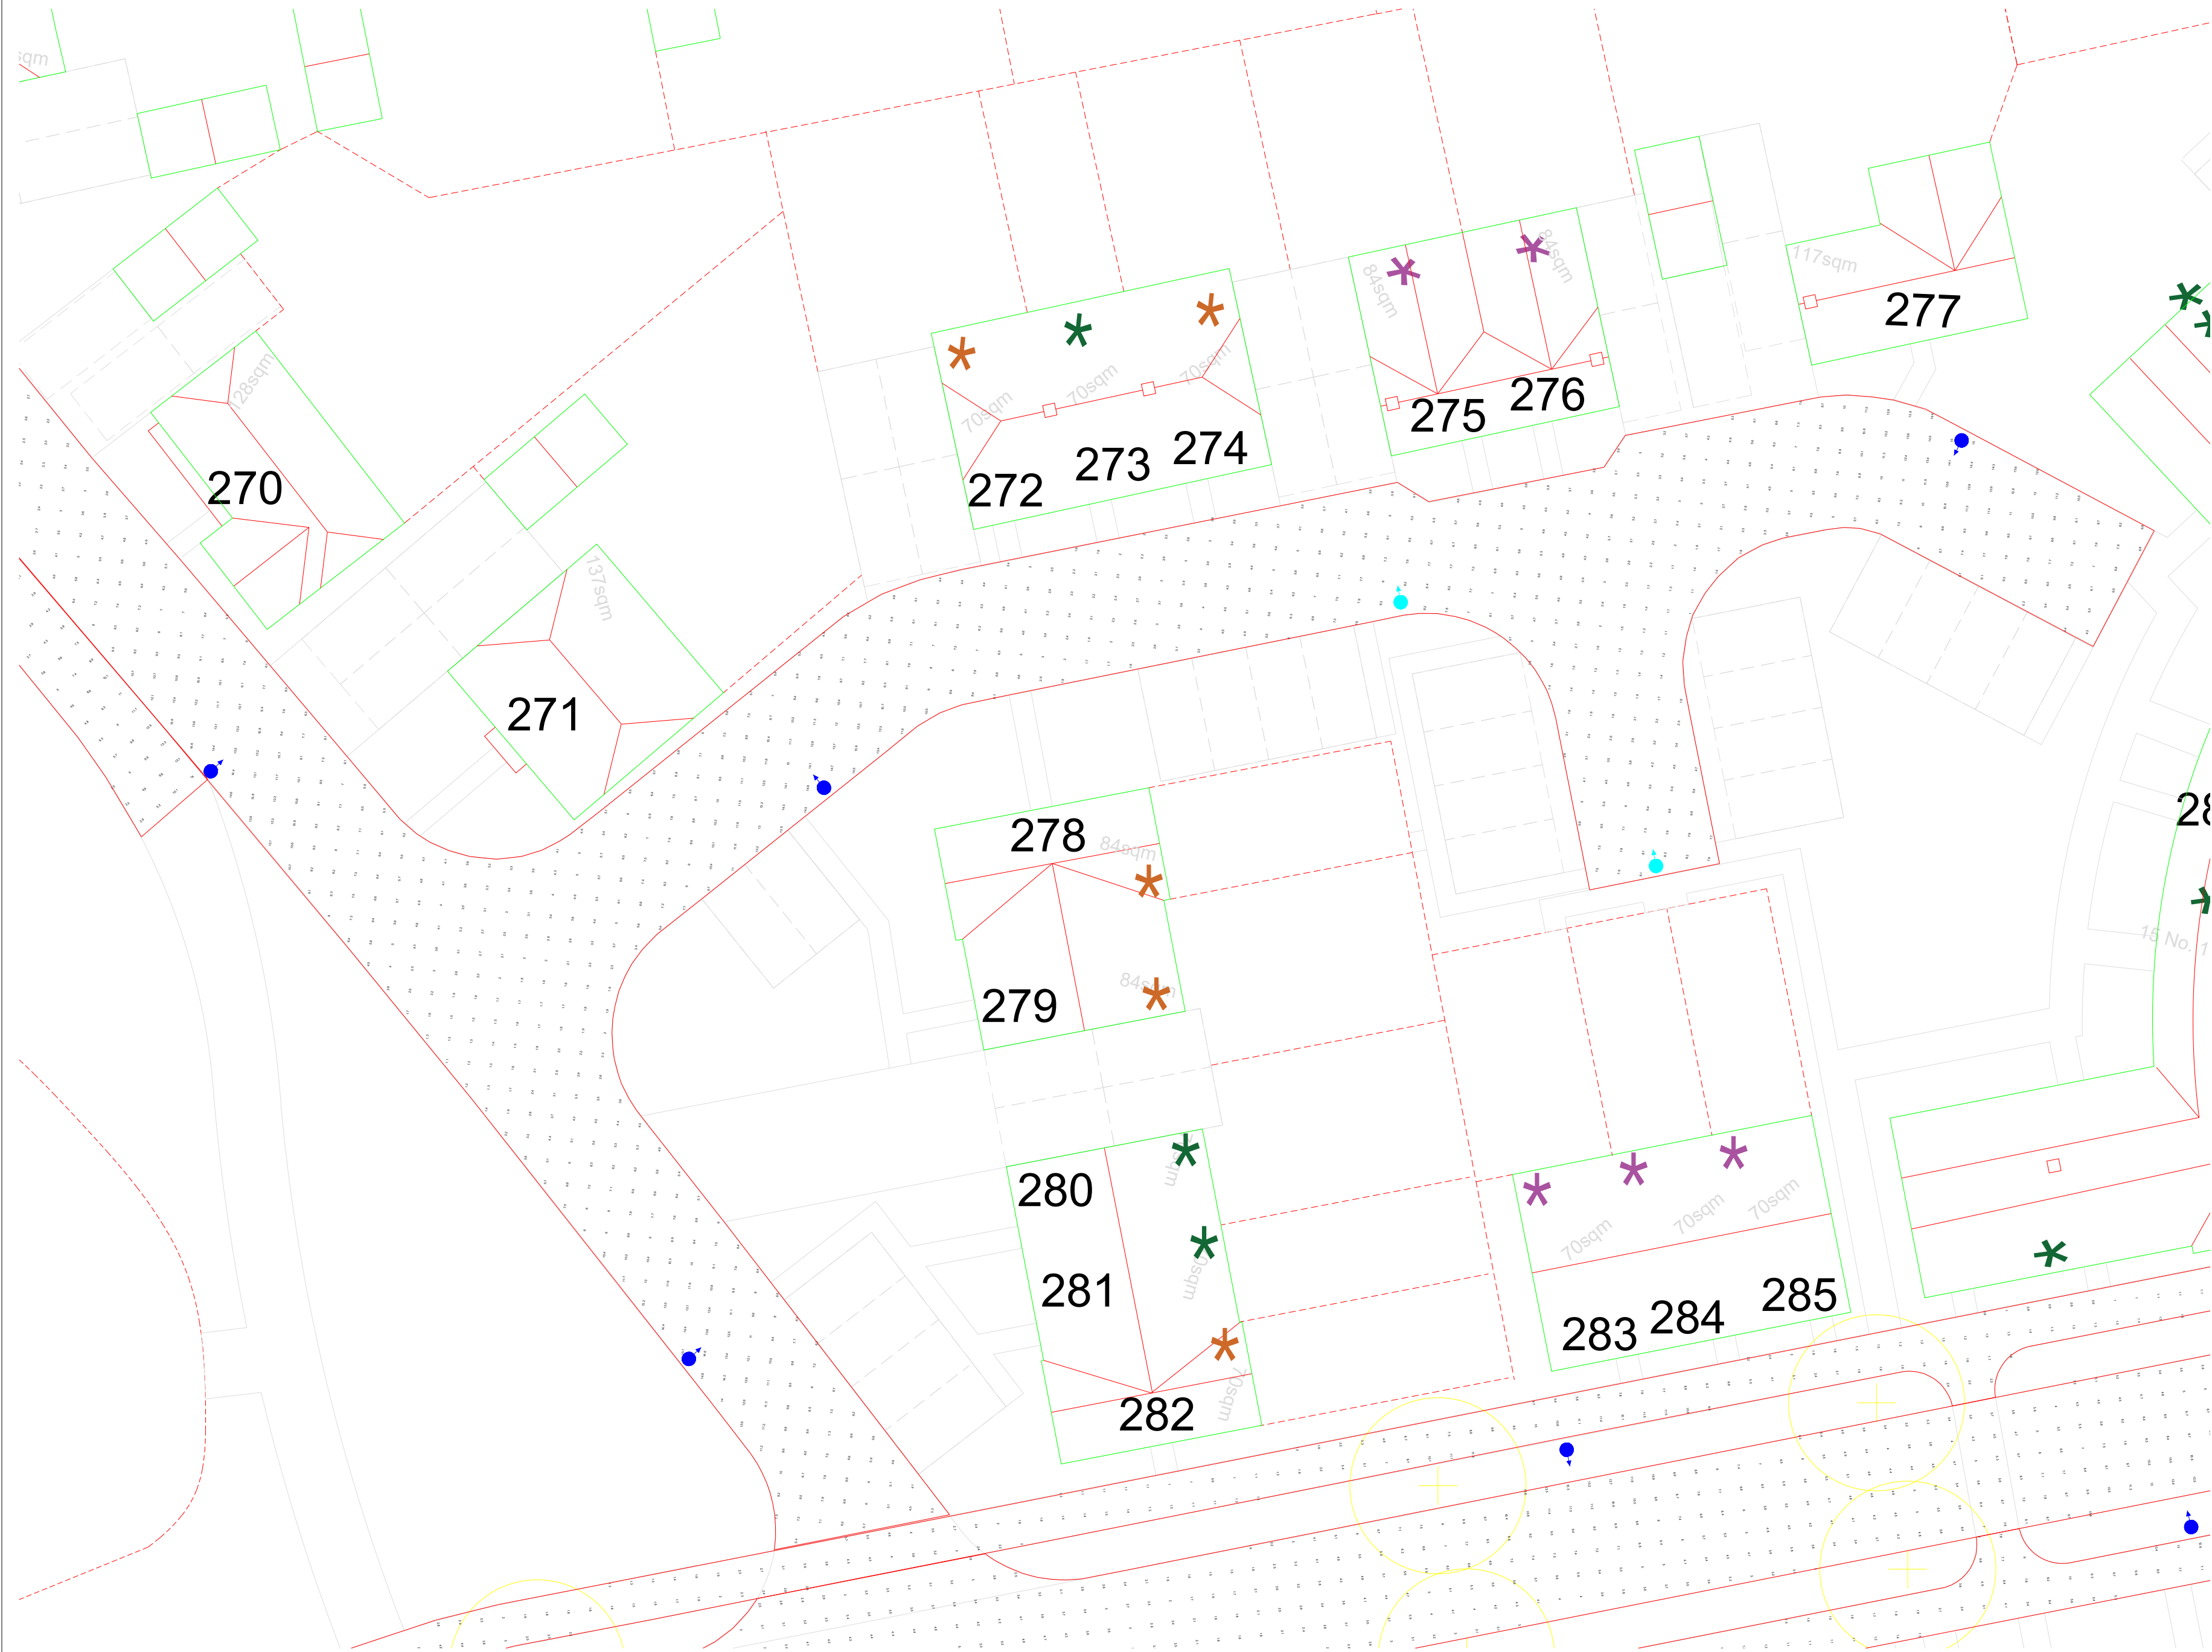

General Notes

Notes

20W

12W

No.	Revision/Issue	Date


Firm Name and Address

Lumen Designers Ltd
Lumen House
1358 Stratford Road
Hall Green
Birmingham
B28 9EH
M: 0121 663 6080
E: info@thelumenarchitect.com

Project Name and Address

Vivid Solar Street Lighting Ltd
Climping R1 - Littlehampton

Project: TLA/VIV/CVY-R1	Sheet Sheet 2 of 58
Date 08/04/2022	Rev 0.0
Scale DNS	

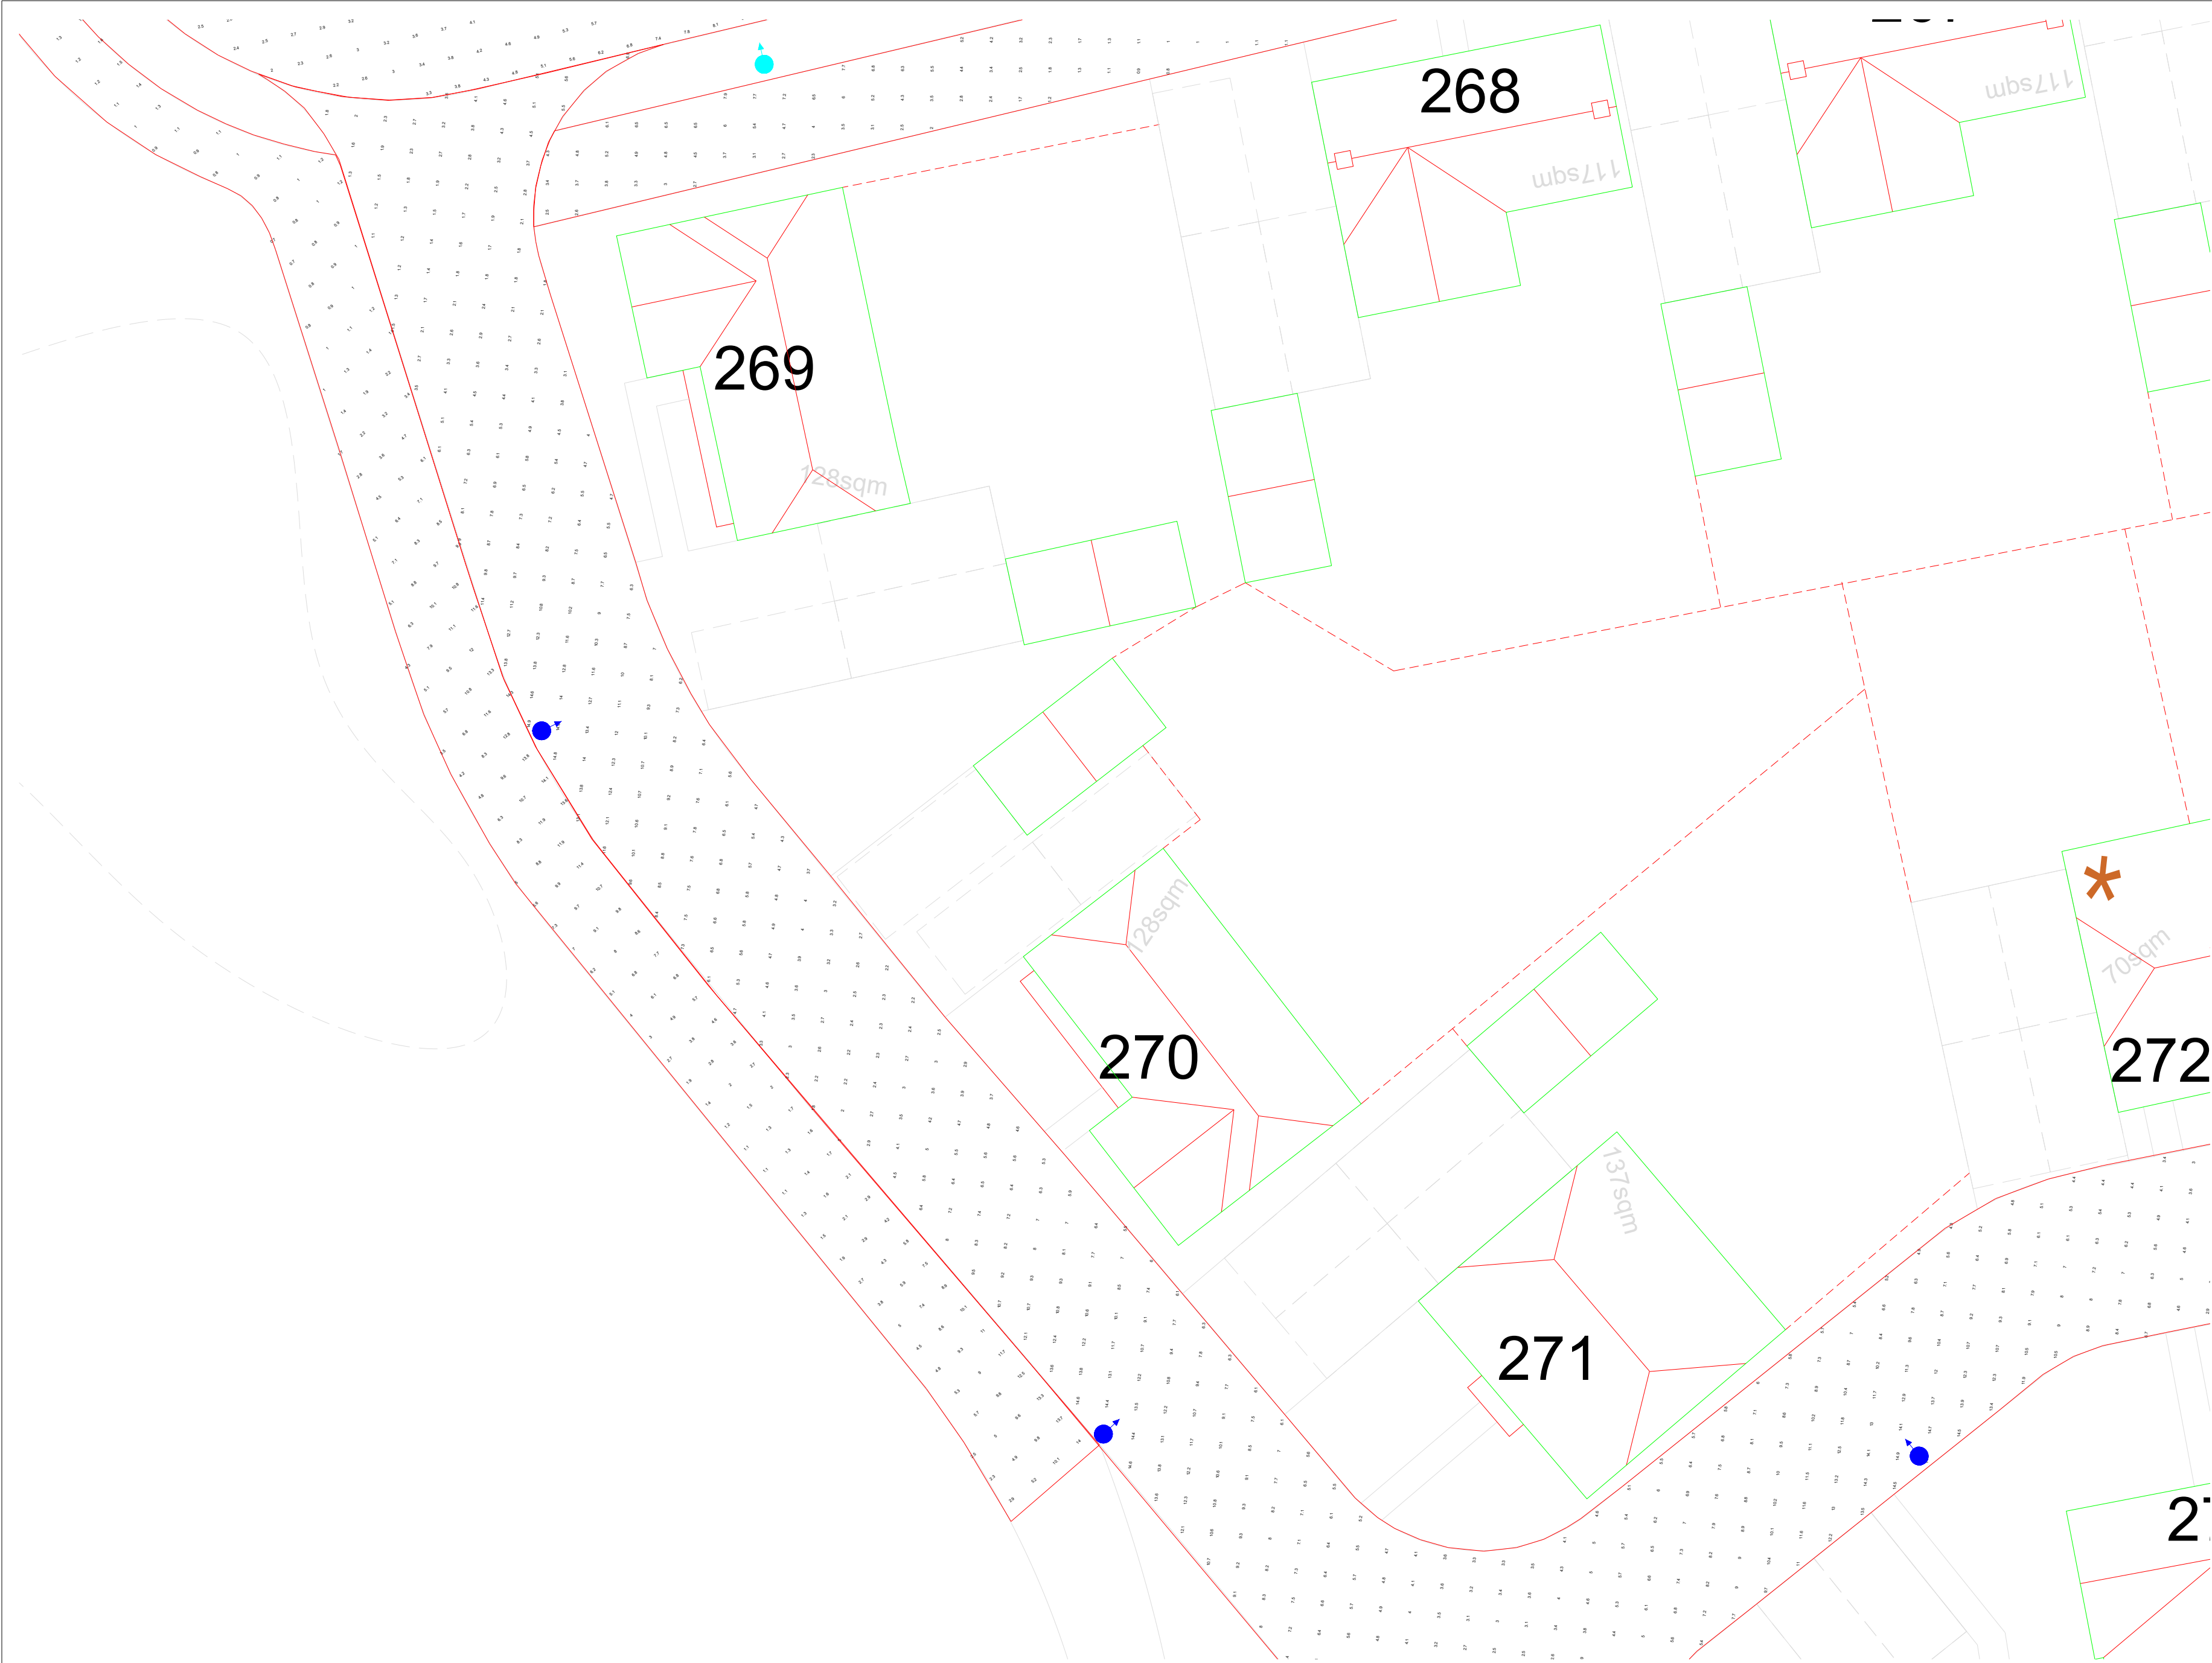

General Notes

Notes

20W

12W

No.	Revision/Issue	Date

Firm Name and Address

Lumen Designers Ltd
Lumen House
1358 Stratford Road
Hall Green
Birmingham
B28 9EH

M: 0121 663 6080
E: info@thelumenarchitect.com

Project Name and Address

Vivid Solar Street Lighting Ltd
Climping R1 - Littlehampton

Project

TLA/VIV/CVY-R1

Date

08/04/2022


Scale

DNS

Sheet


Sheet 3 of 58

Rev 0.0

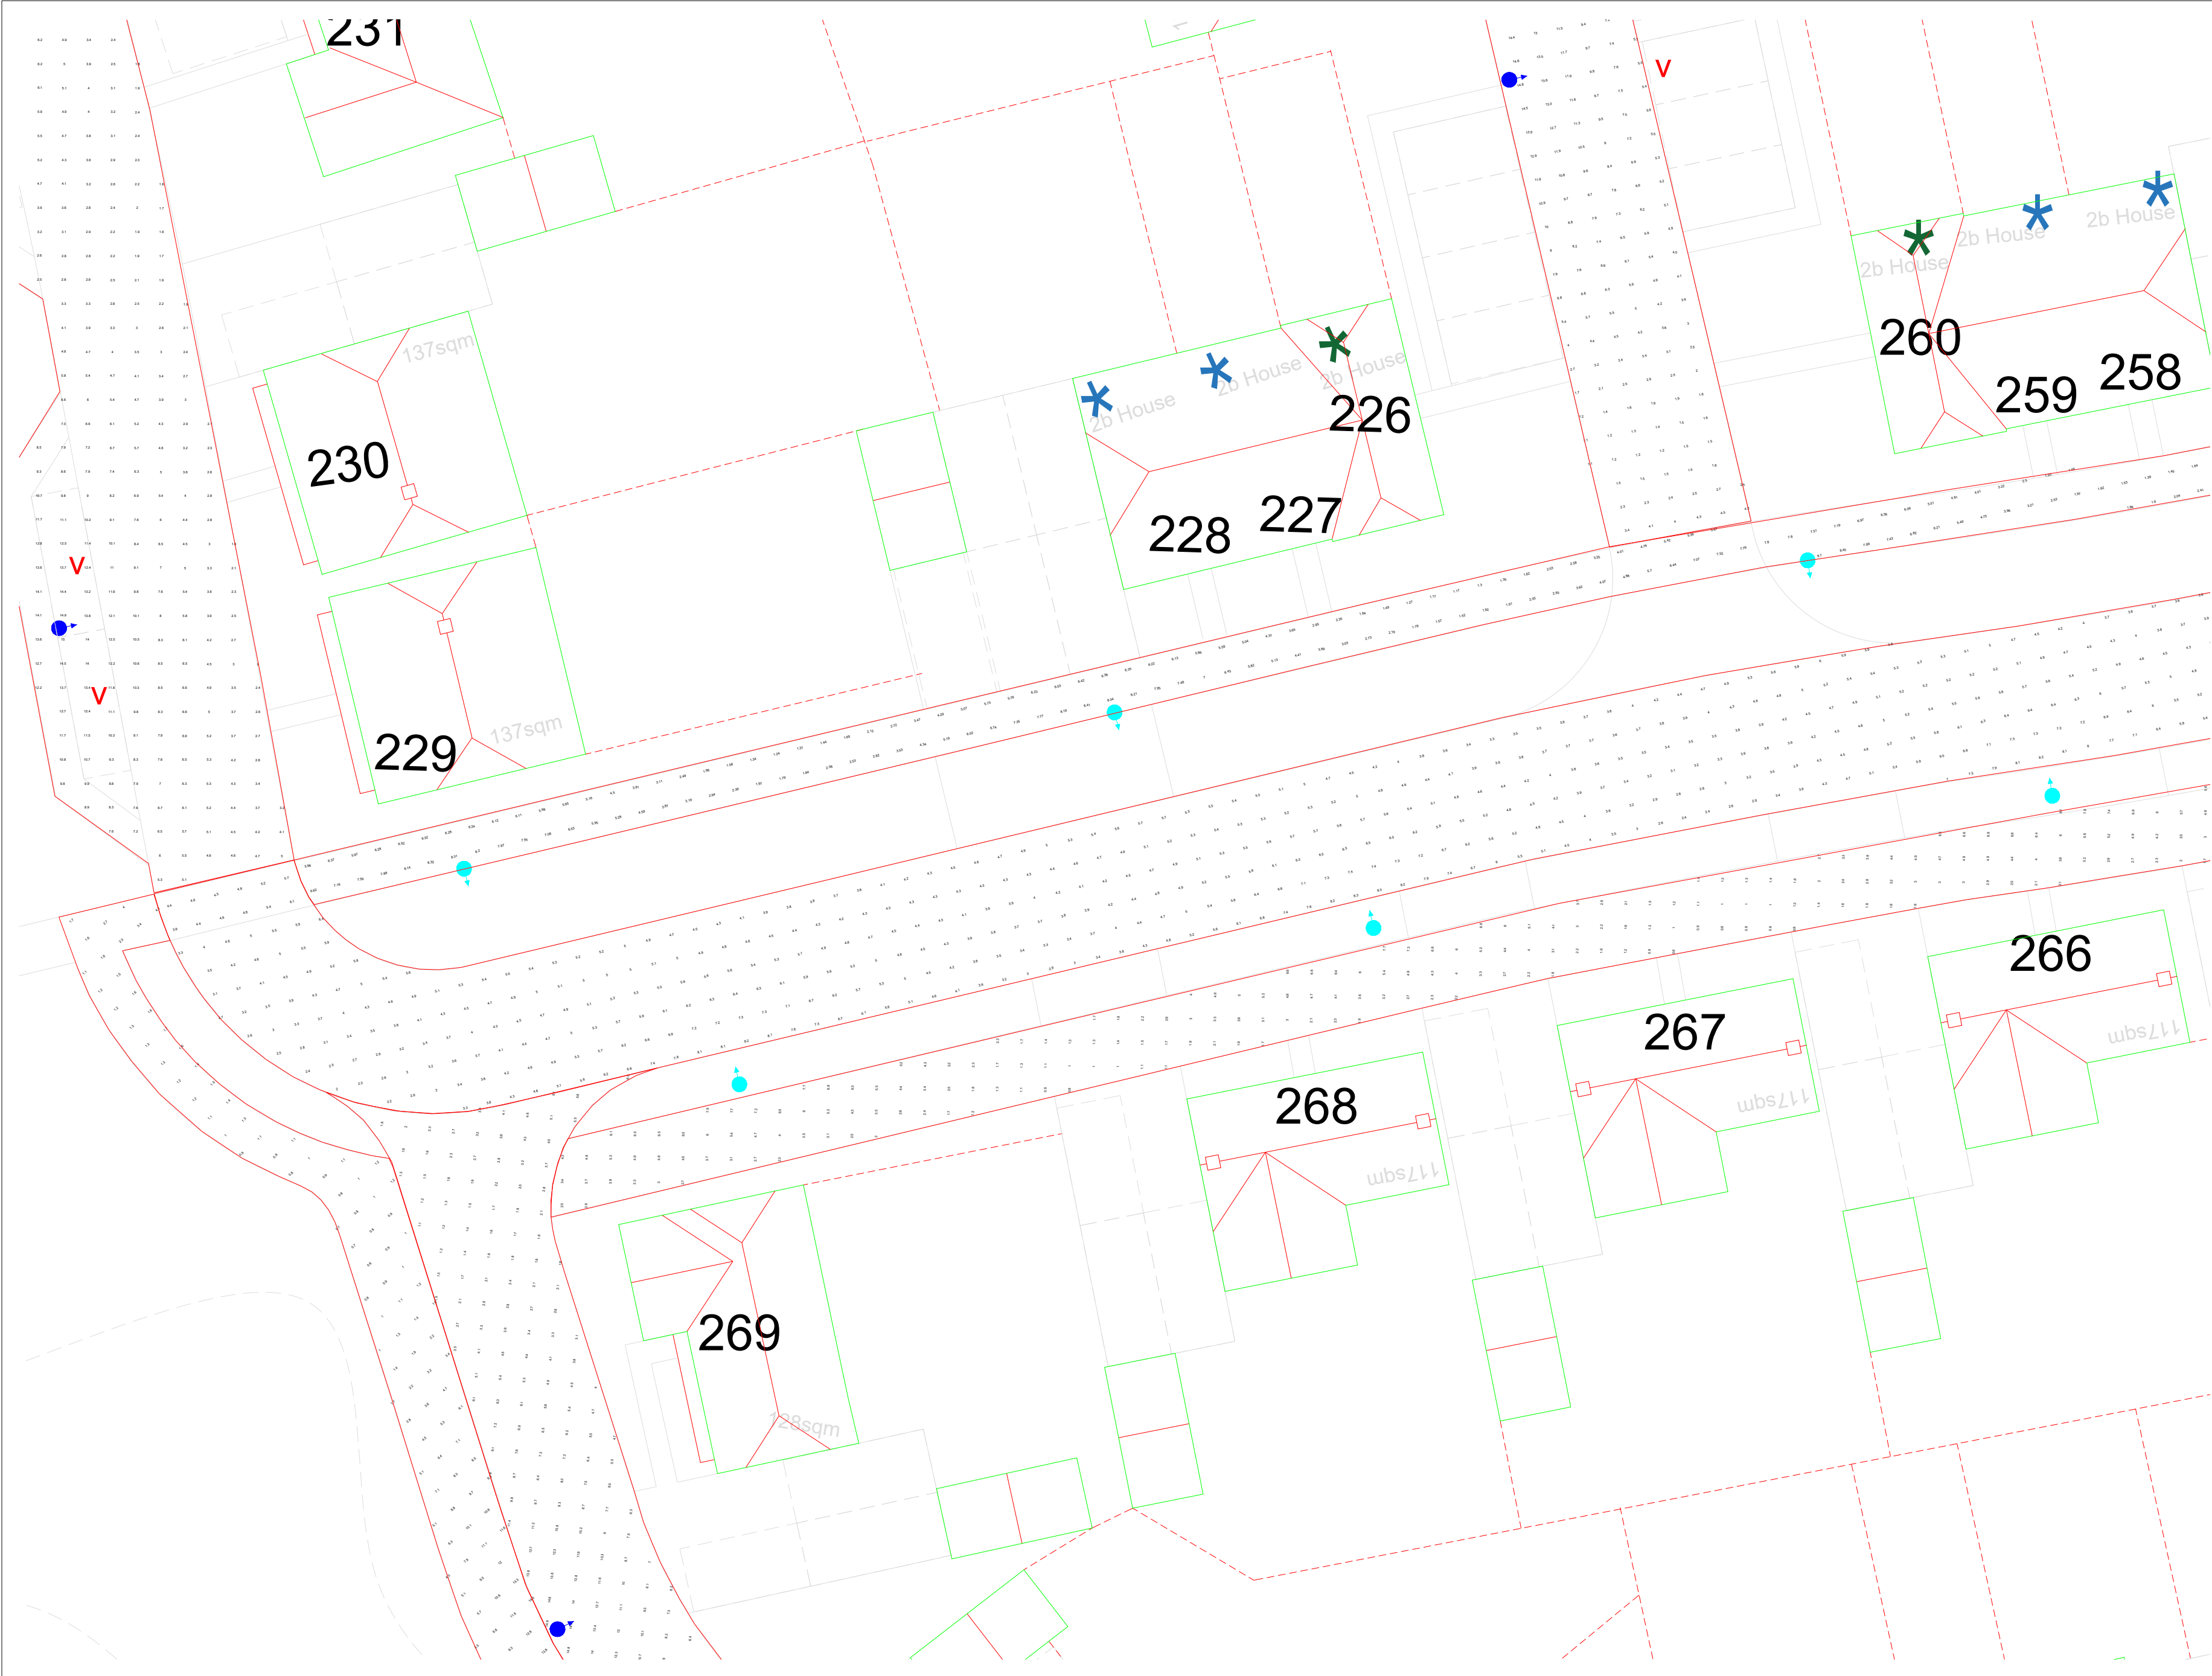

General Notes

Notes

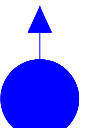

20W



12W

No.	Revision/Issue	Date

Firm Name and Address


Lumen Designers Ltd
Lumen House
135B Stratford Road
Hall Green
Birmingham
B28 9EH

M: 0121 663 6080
E: info@thelumenarchitect.com

Project Name and Address

Vivid Solar Street Lighting Ltd
Climping R1 - Littlehampton

Project: TLA/VIV/CVY-R1	Sheet Sheet 4 of 58
Date 08/04/2022	Rev 0.0
Scale DNS	

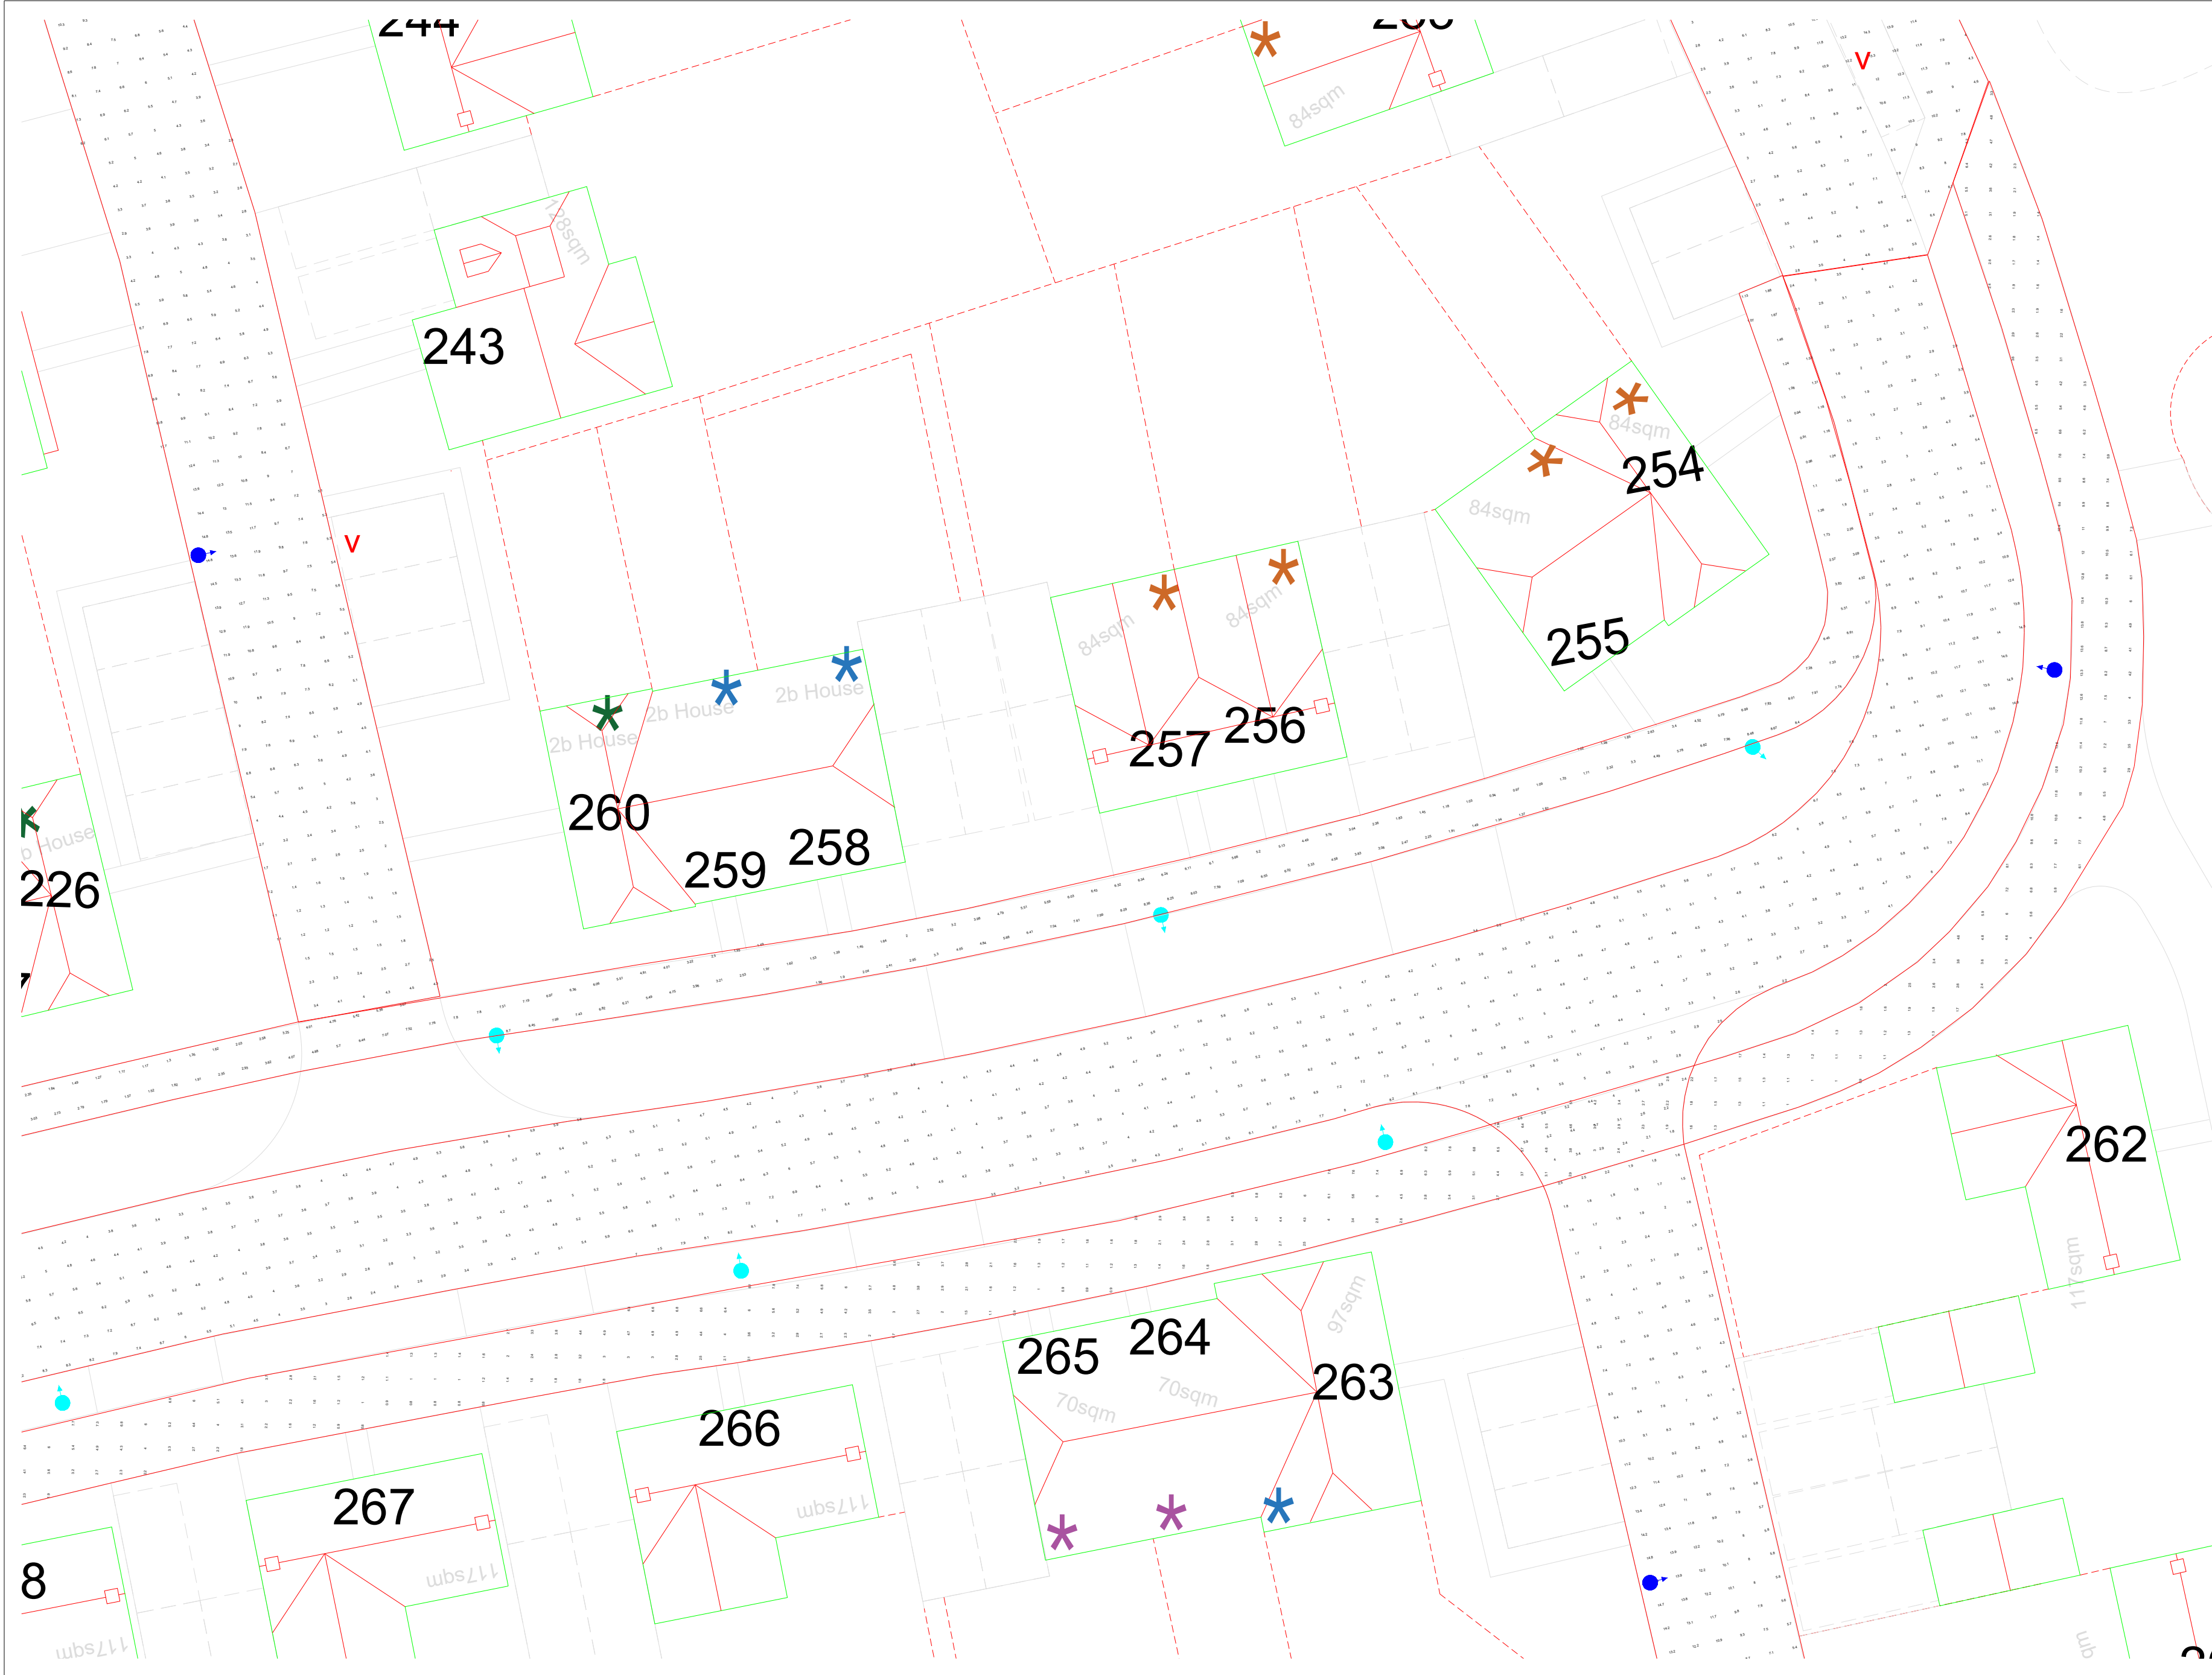

General Notes

Notes

20W

12W

No.	Revision/Issue	Date


Firm Name and Address

Lumen Designers Ltd
Lumen House
1358 Stratford Road
Hall Green
Birmingham
B28 9EH
M: 0121 663 6080
E: info@thelumenarchitect.com

Project Name and Address

Vivid Solar Street Lighting Ltd
Climping R1 - Littlehampton

Project: TLA/VIV/CVY-R1	Sheet Sheet 5 of 58
Date 08/04/2022	Rev 0.0
Scale DNS	

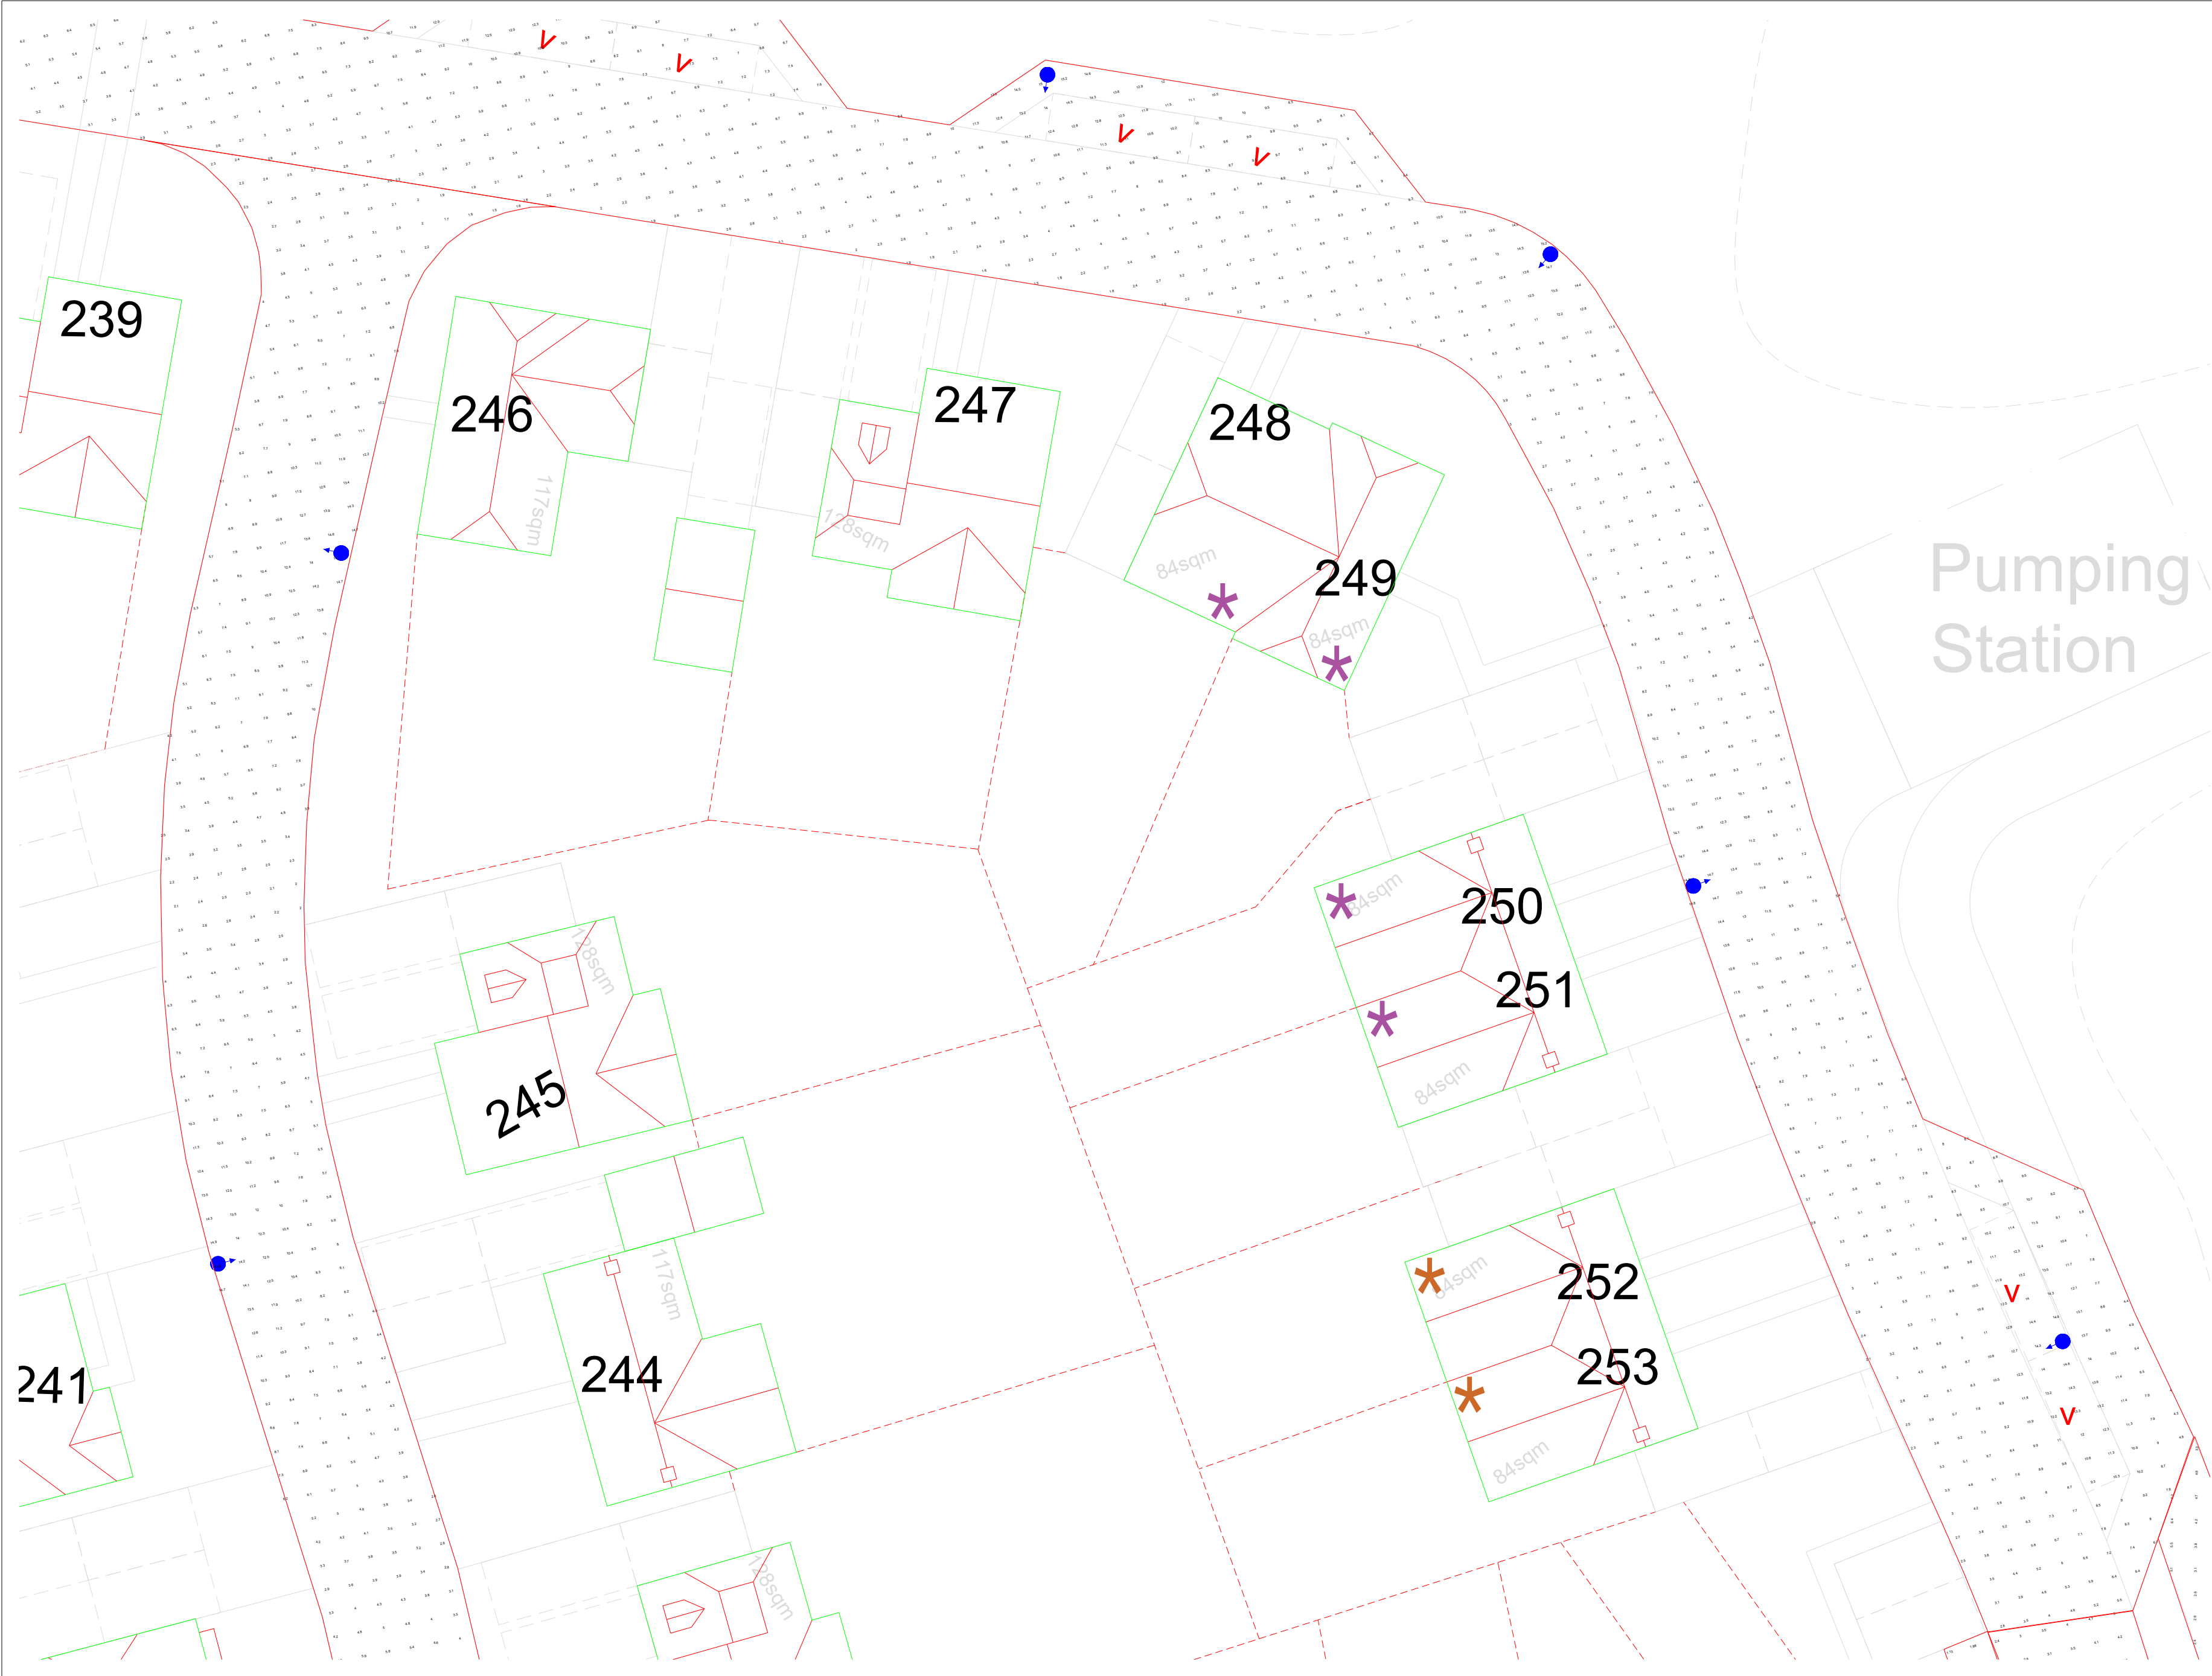

General Notes

Notes

20W

12W

No.	Revision/Issue	Date


Firm Name and Address

Lumen Designers Ltd
Lumen House
1358 Stratford Road
Hall Green
Birmingham
B28 9EH
M: 0121 663 6080
E: info@thelumenarchitect.com

Project Name and Address

Vivid Solar Street Lighting Ltd
Climping R1 - Littlehampton

Project: TLA/VIV/CVY-R1	Sheet Sheet 6 of 58
Date 08/04/2022	Rev 0.0
Scale DNS	

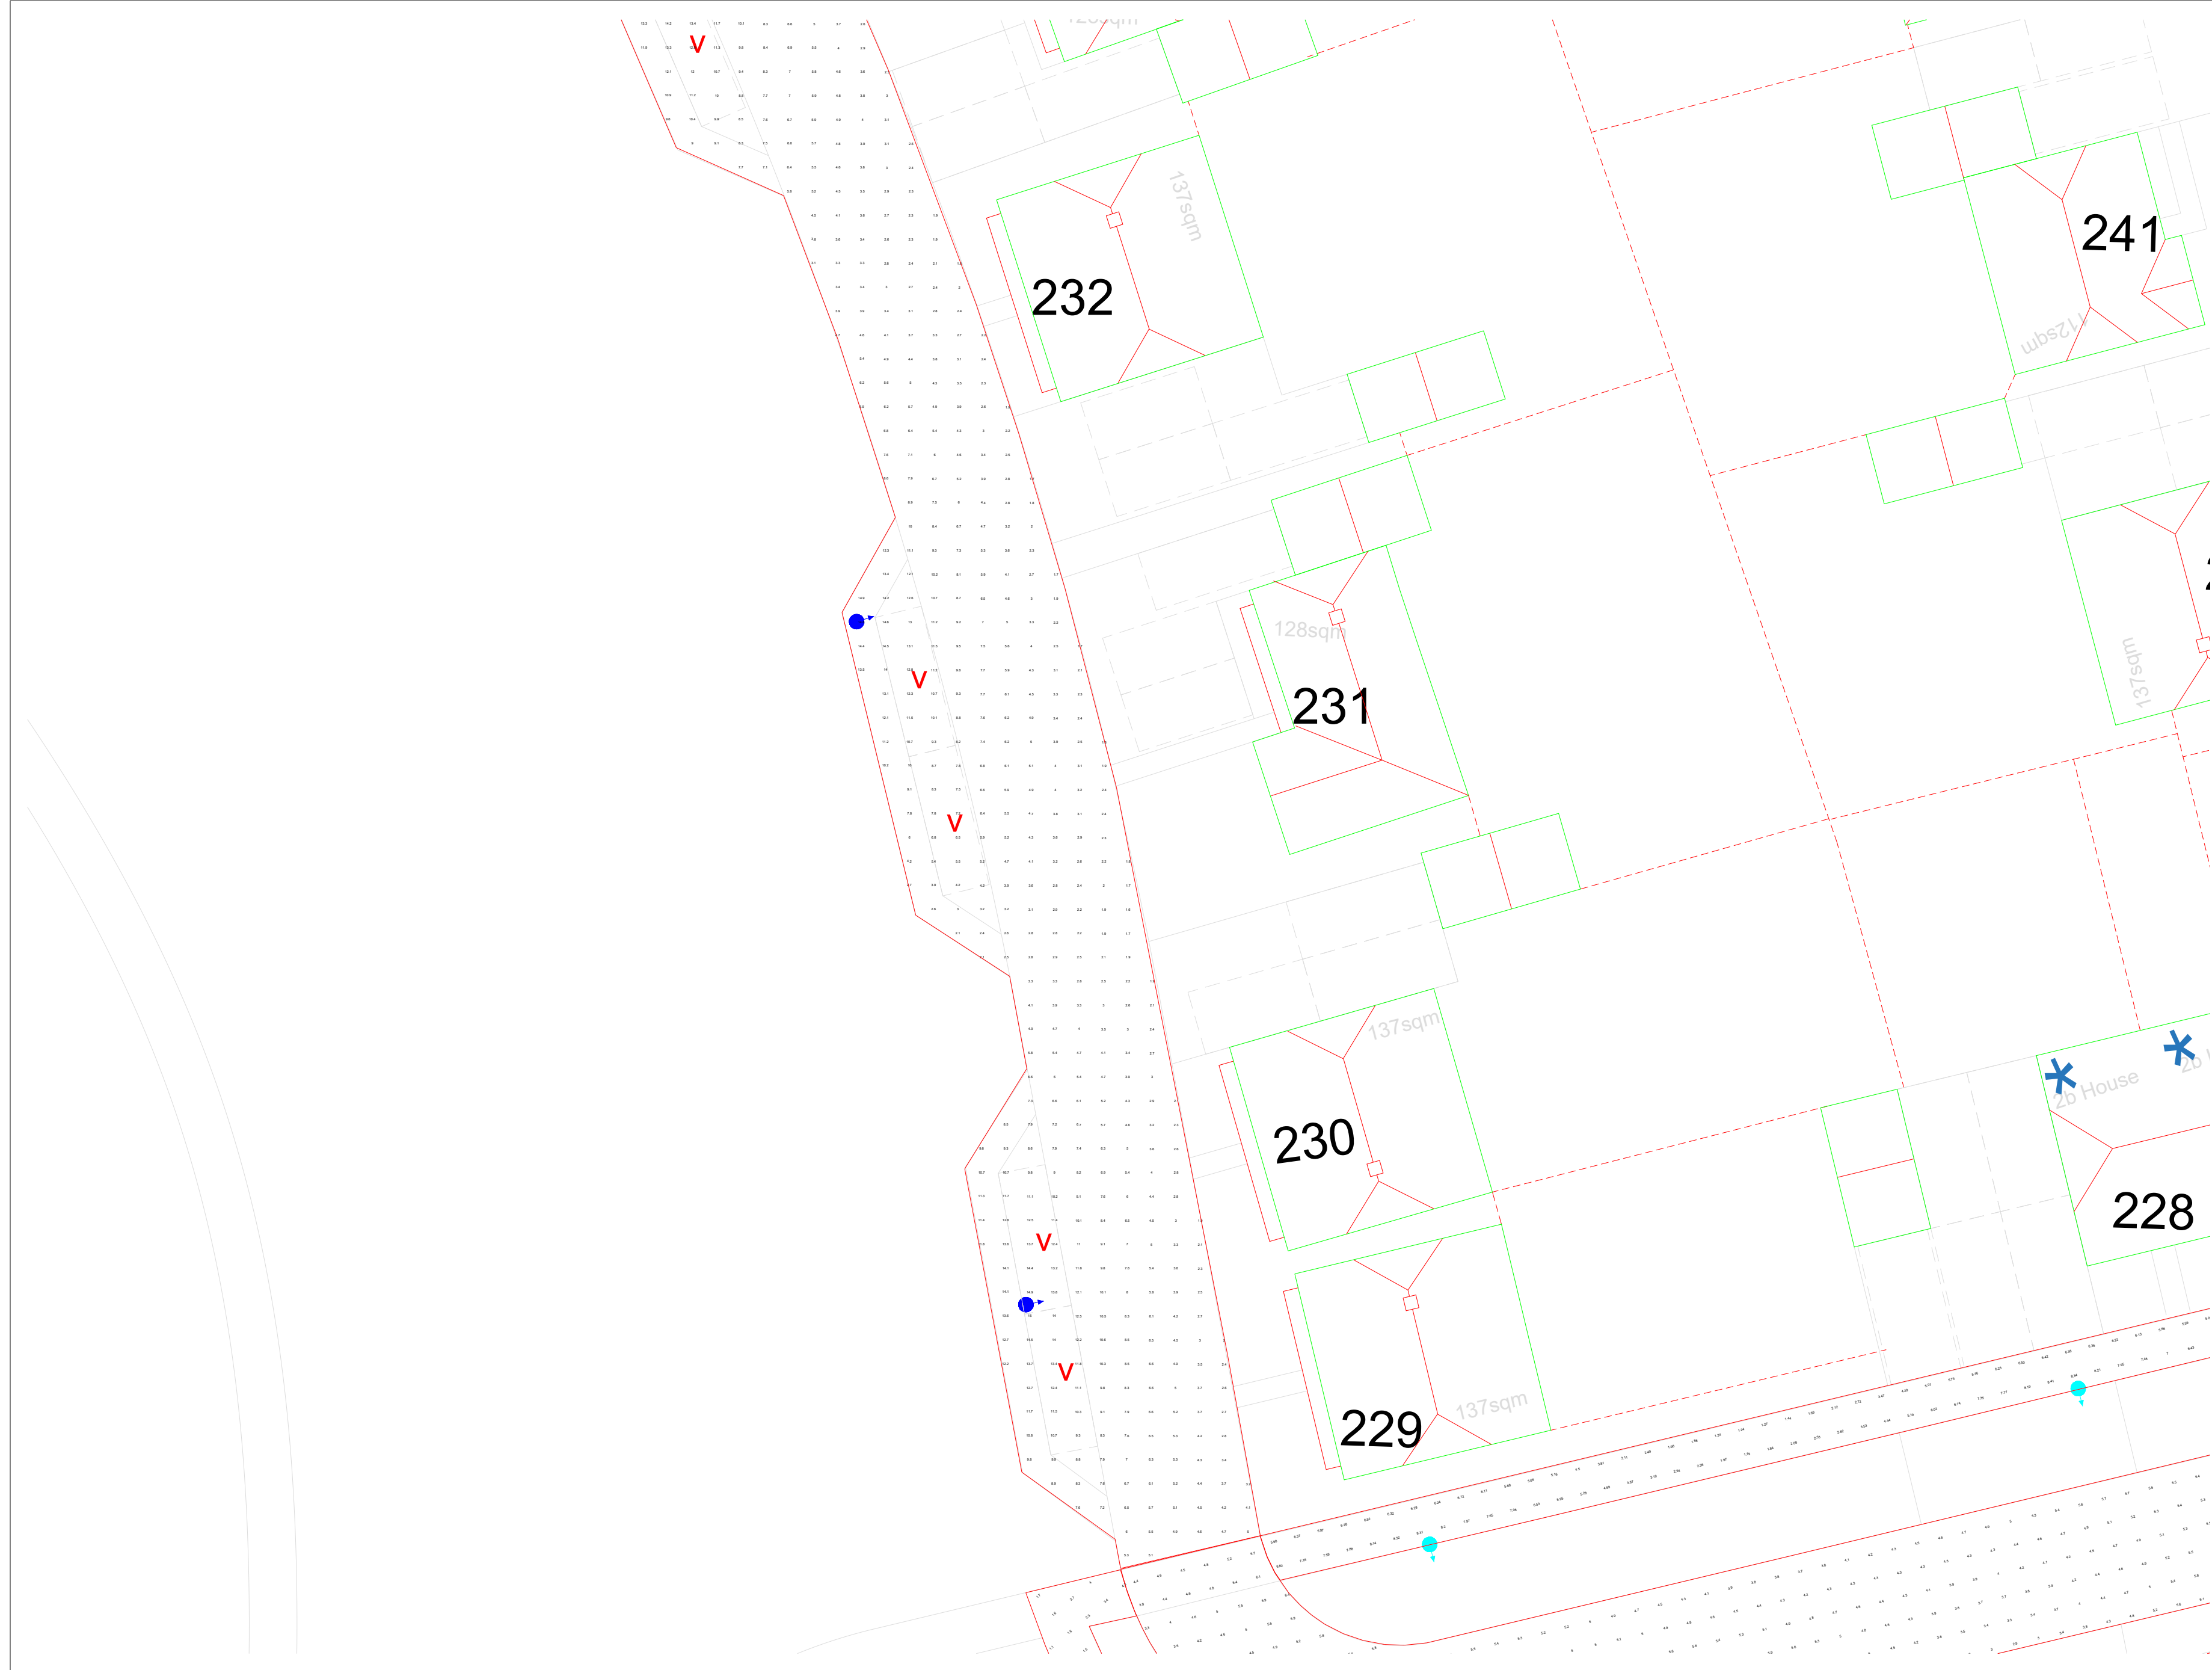

General Notes

Notes

20W

12W

No.	Revision/Issue	Date

Firm Name and Address


Lumen Designers Ltd
Lumen House
1358 Stratford Road
Hall Green
Birmingham
B28 9EH

M: 0121 663 6080
E: info@thelumenarchitect.com

Project Name and Address

Vivid Solar Street Lighting Ltd
Climping R1 - Littlehampton

Project: TLA/VIV/CVY-R1	Sheet Sheet 8 of 58
Date 08/04/2022	Rev 0.0
Scale DNS	

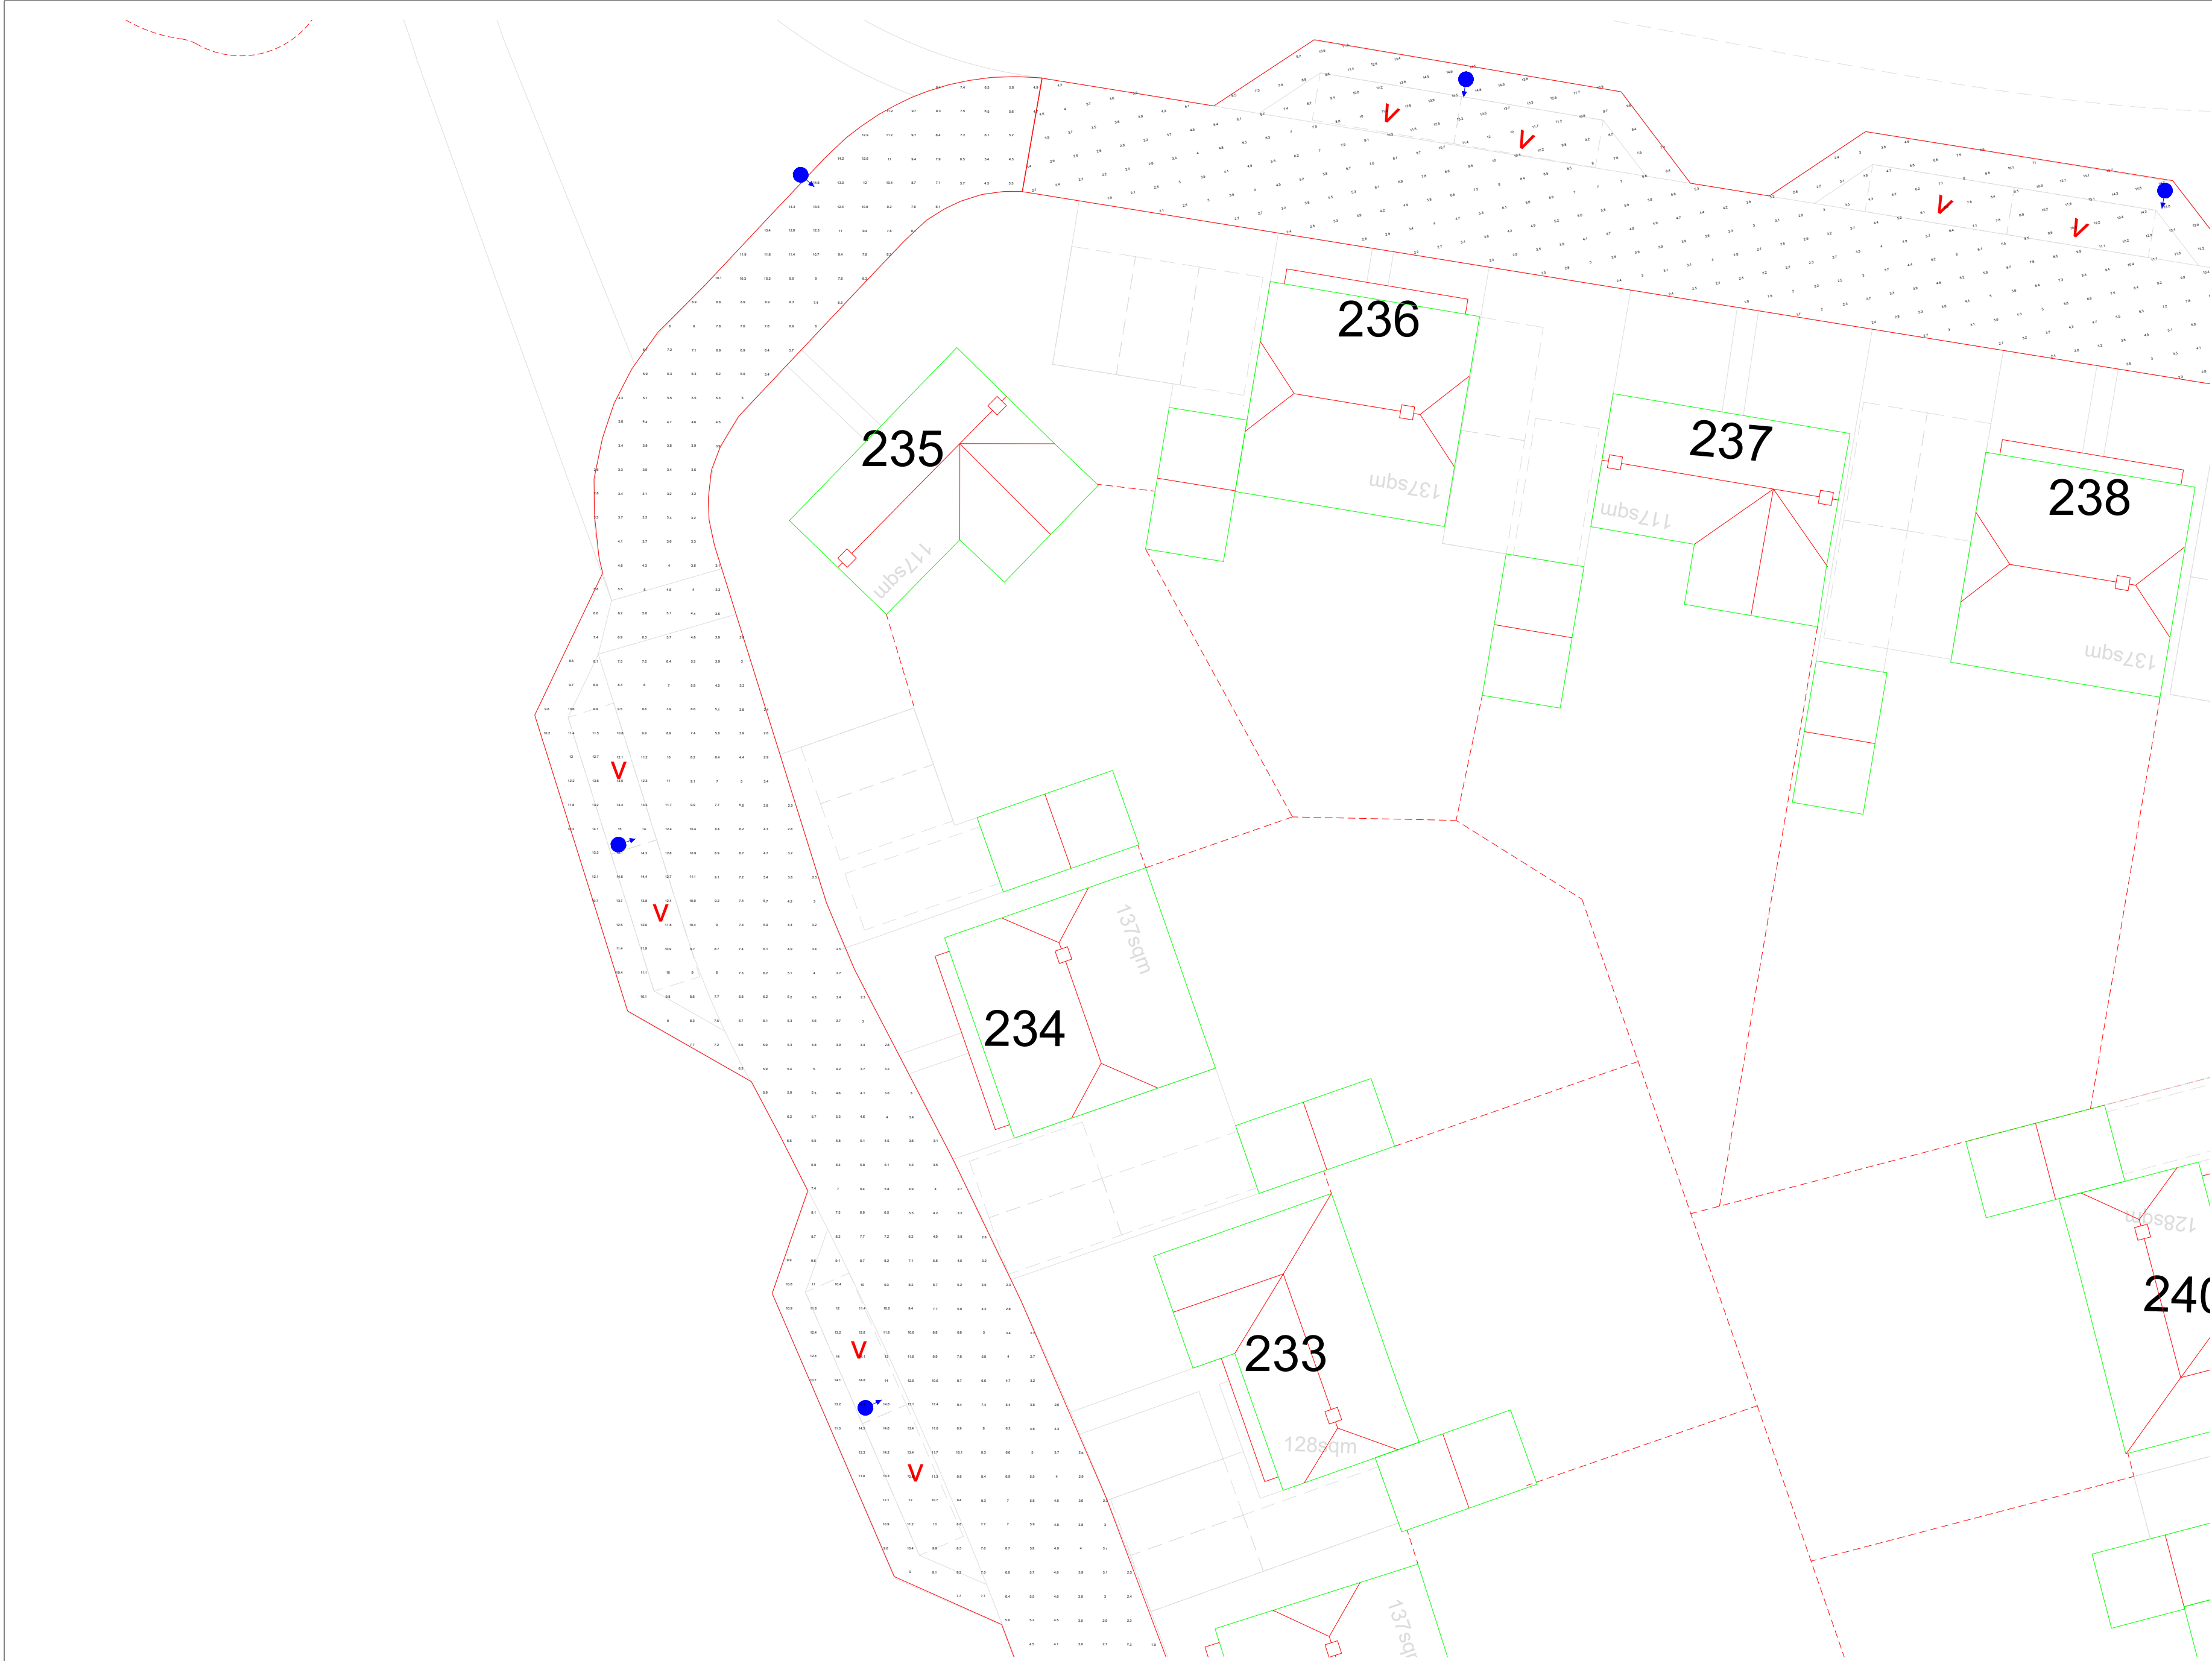

General Notes

Notes

20W

12W

No.	Revision/Issue	Date

Firm Name and Address


Lumen Designers Ltd
Lumen House
1358 Stratford Road
Hall Green
Birmingham
B28 9EH

M: 0121 663 6080
E: info@thelumenarchitect.com

Project Name and Address

Vivid Solar Street Lighting Ltd
Climping R1 - Littlehampton

Project: TLA/VIV/CVY-R1	Sheet Sheet 9 of 58
Date 08/04/2022	Rev 0.0
Scale DNS	

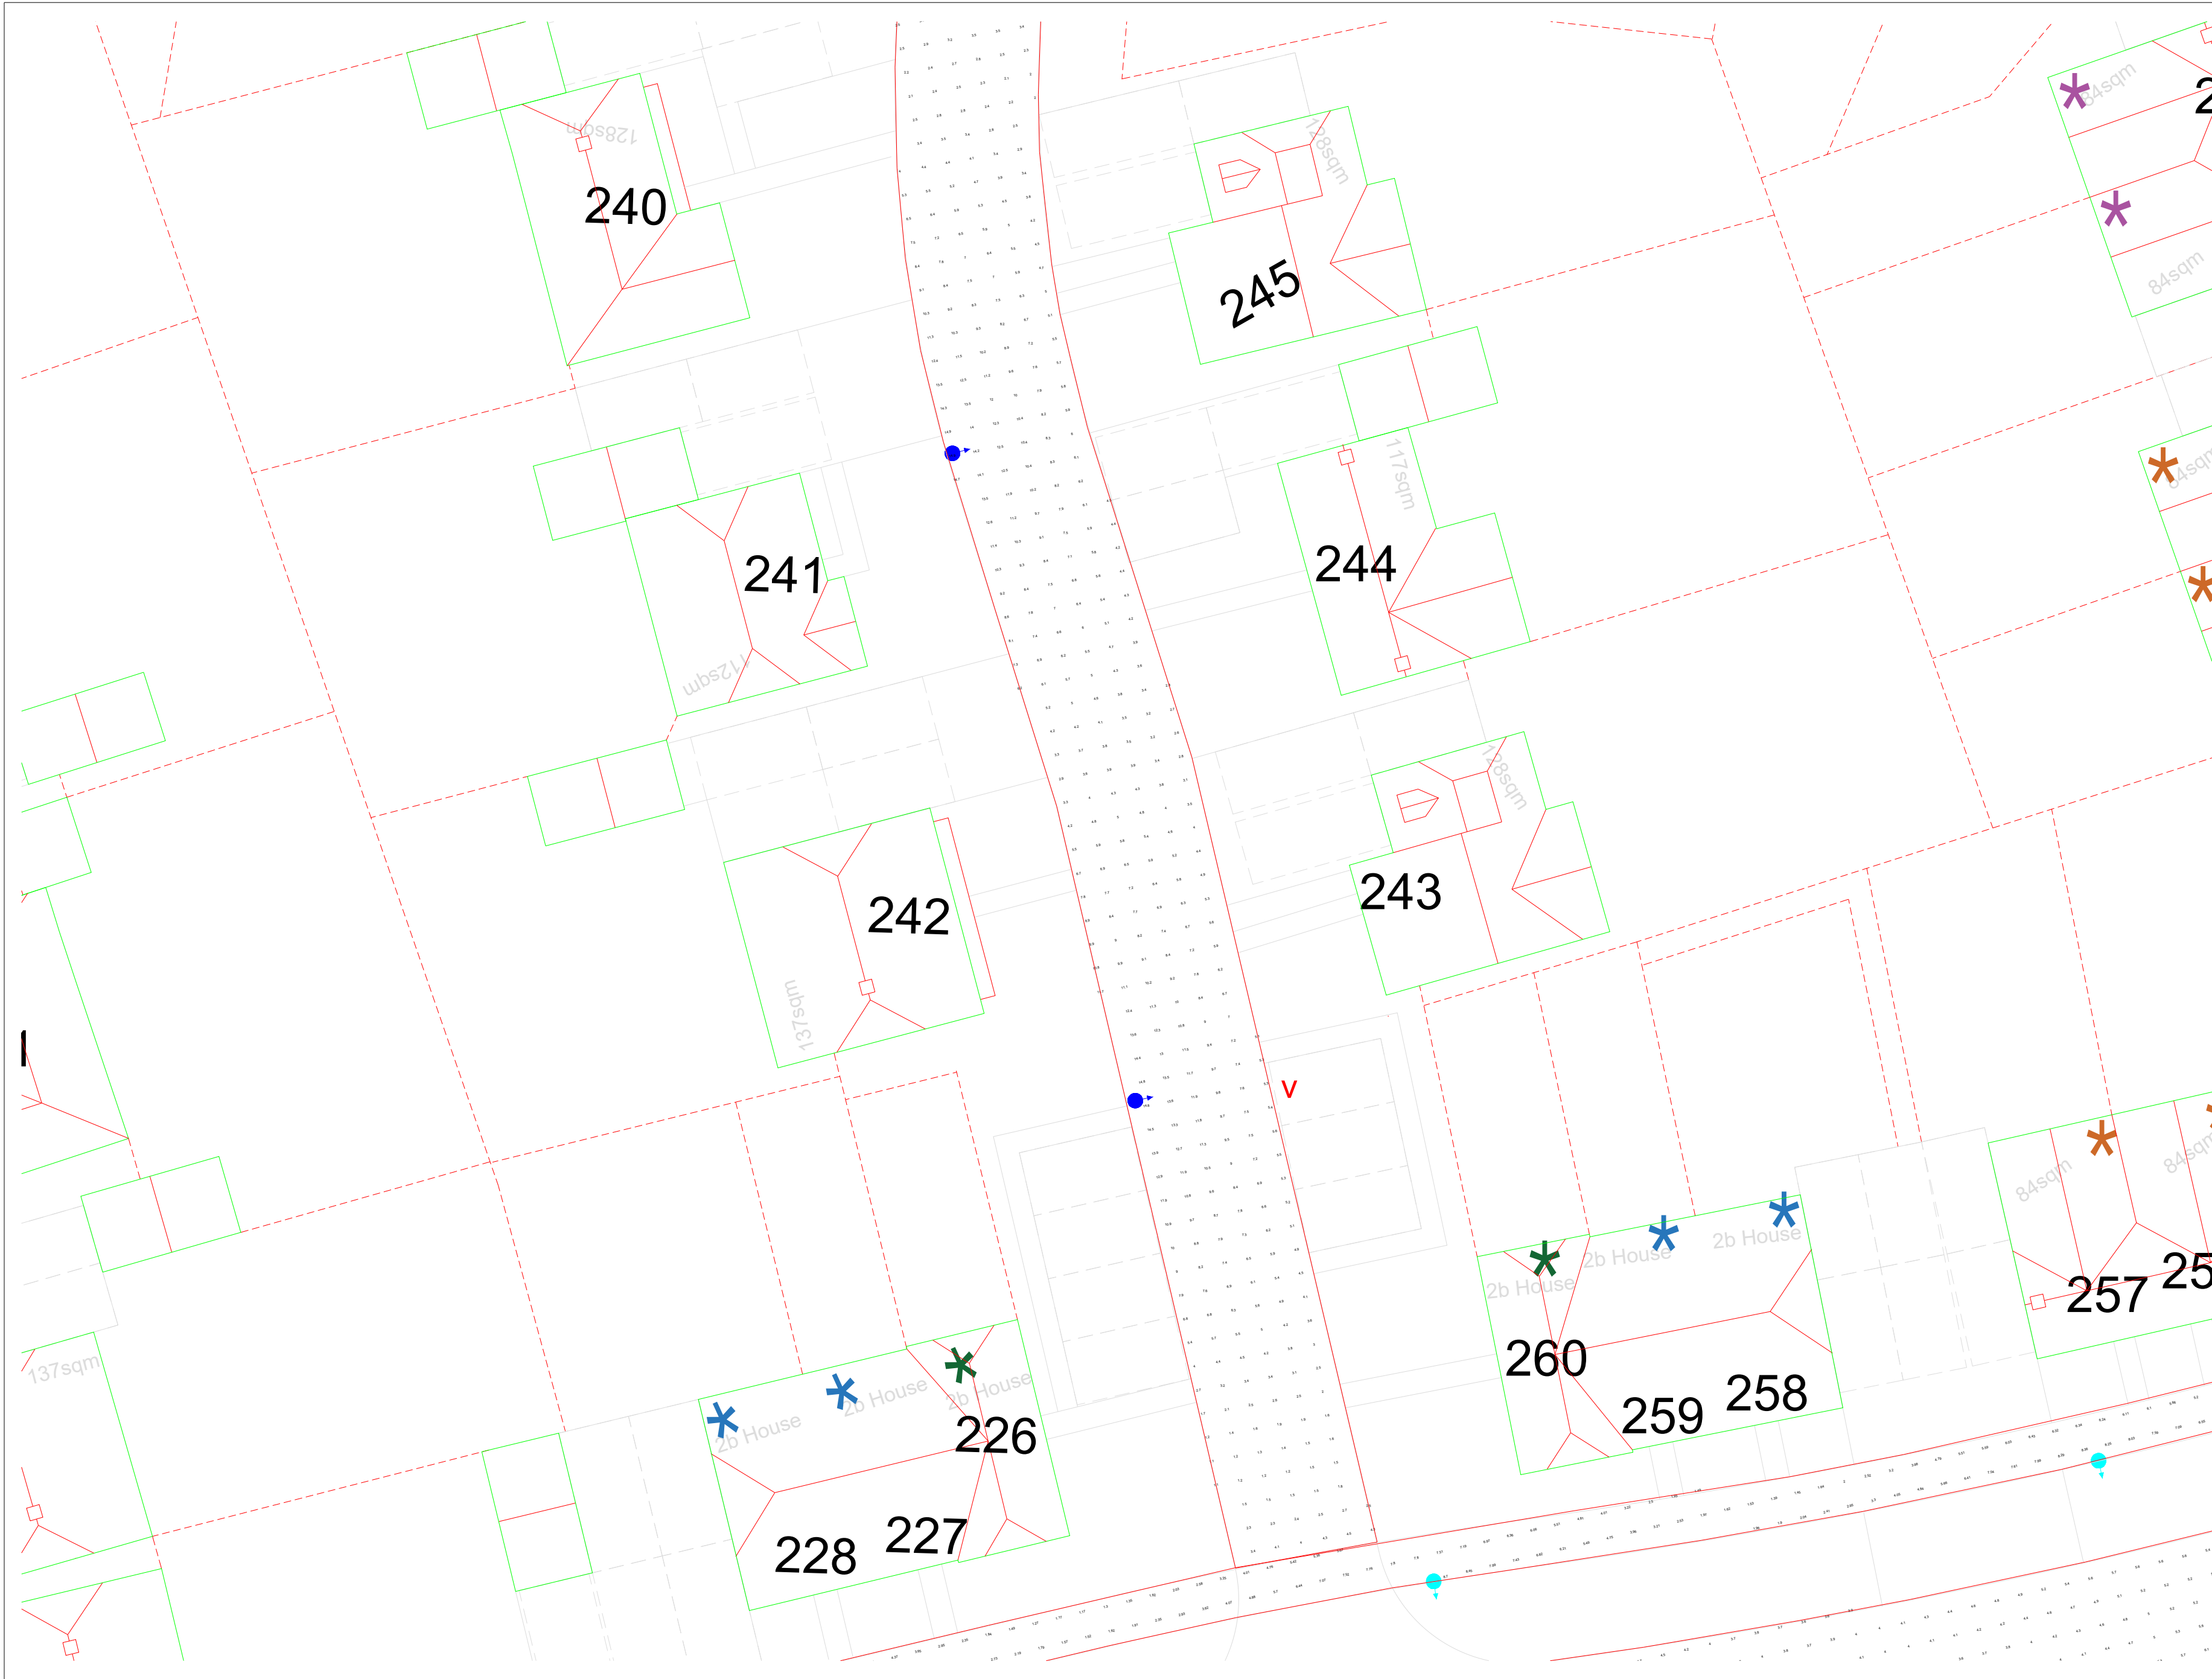

General Notes

Notes

20W

12W

No.	Revision/Issue	Date


Firm Name and Address

Lumen Designers Ltd
Lumen House
1358 Stratford Road
Hall Green
Birmingham
B28 9EH
M: 0121 663 6080
E: info@thelumenarchitect.com

Project Name and Address

Vivid Solar Street Lighting Ltd
Climping R1 - Littlehampton

Project: TLA/VIV/CVY-R1	Sheet Sheet 10 of 58
Date 08/04/2022	Rev 0.0
Scale DNS	

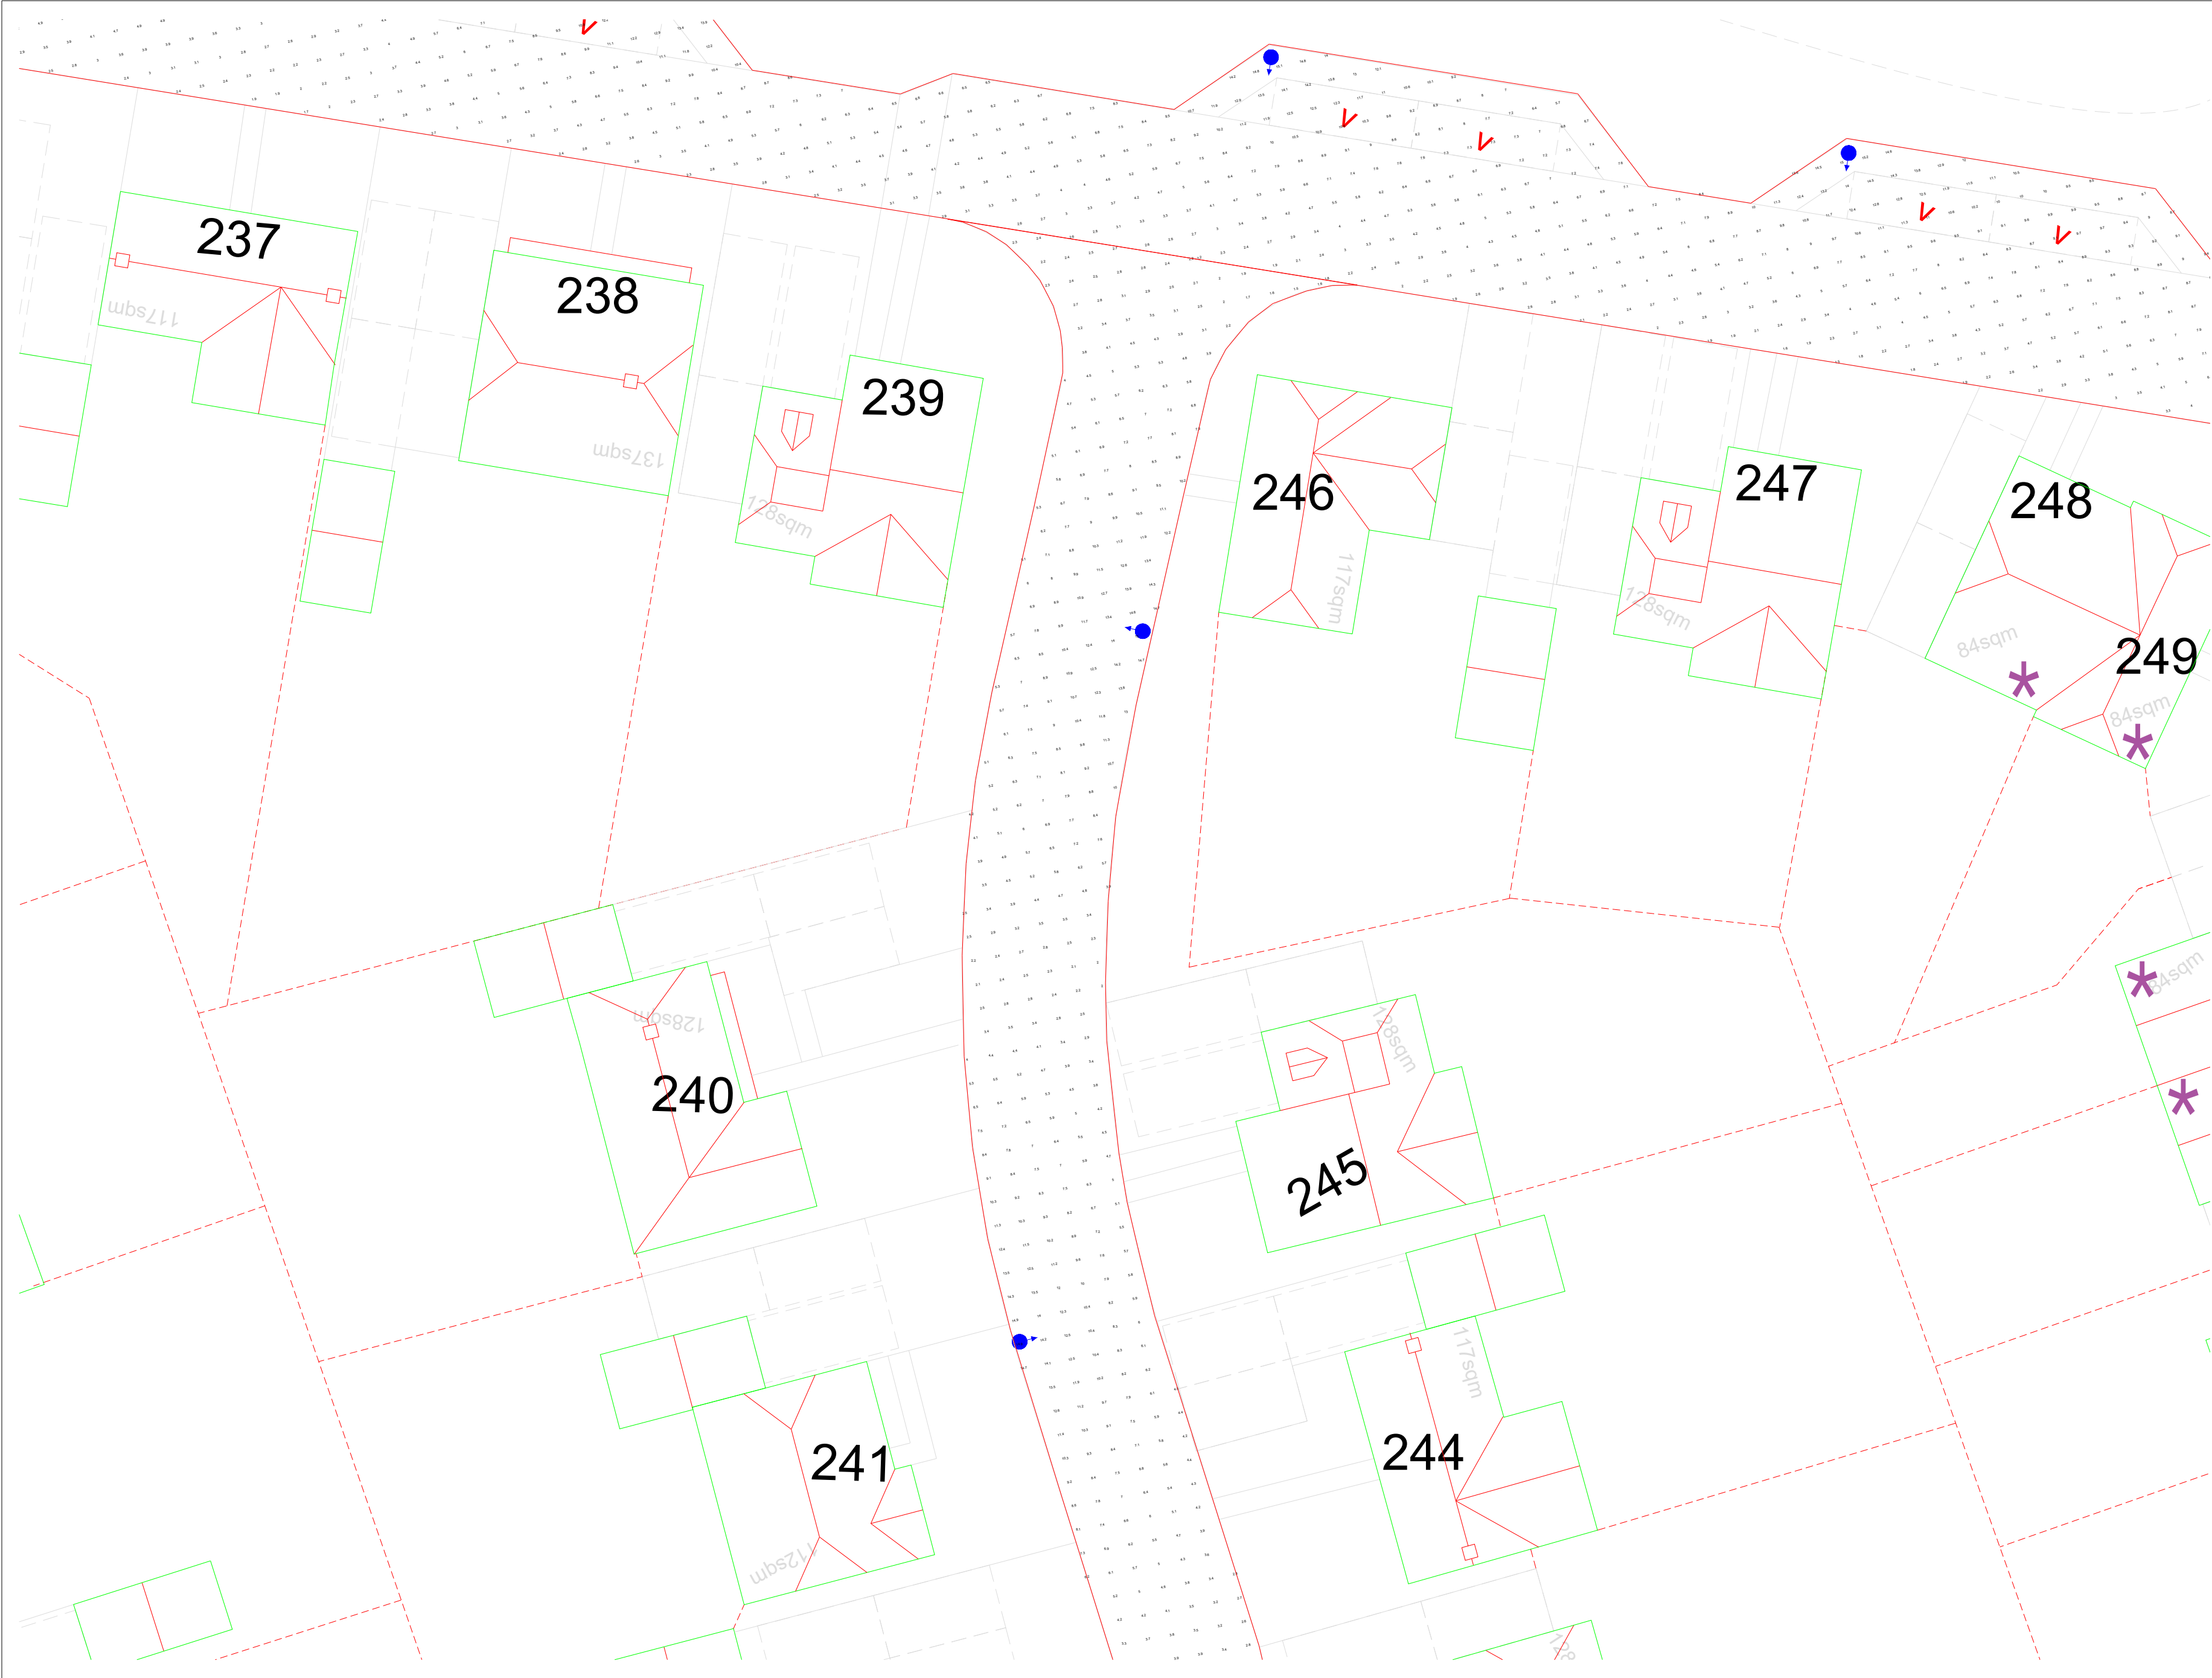

General Notes

Notes

20W

12W

No.	Revision/Issue	Date

Firm Name and Address

Lumen Designers Ltd
Lumen House
1358 Stratford Road
Hall Green
Birmingham
B28 9EH


M: 0121 663 6080
E: info@thelumenarchitect.com

Project Name and Address

Vivid Solar Street Lighting Ltd

Climping R1 - Littlehampton

Project	Sheet
TLA/VIV/CVY-R1	Sheet 11 of 58
Date	Rev 0.0
08/04/2022	
Scale	
DNS	

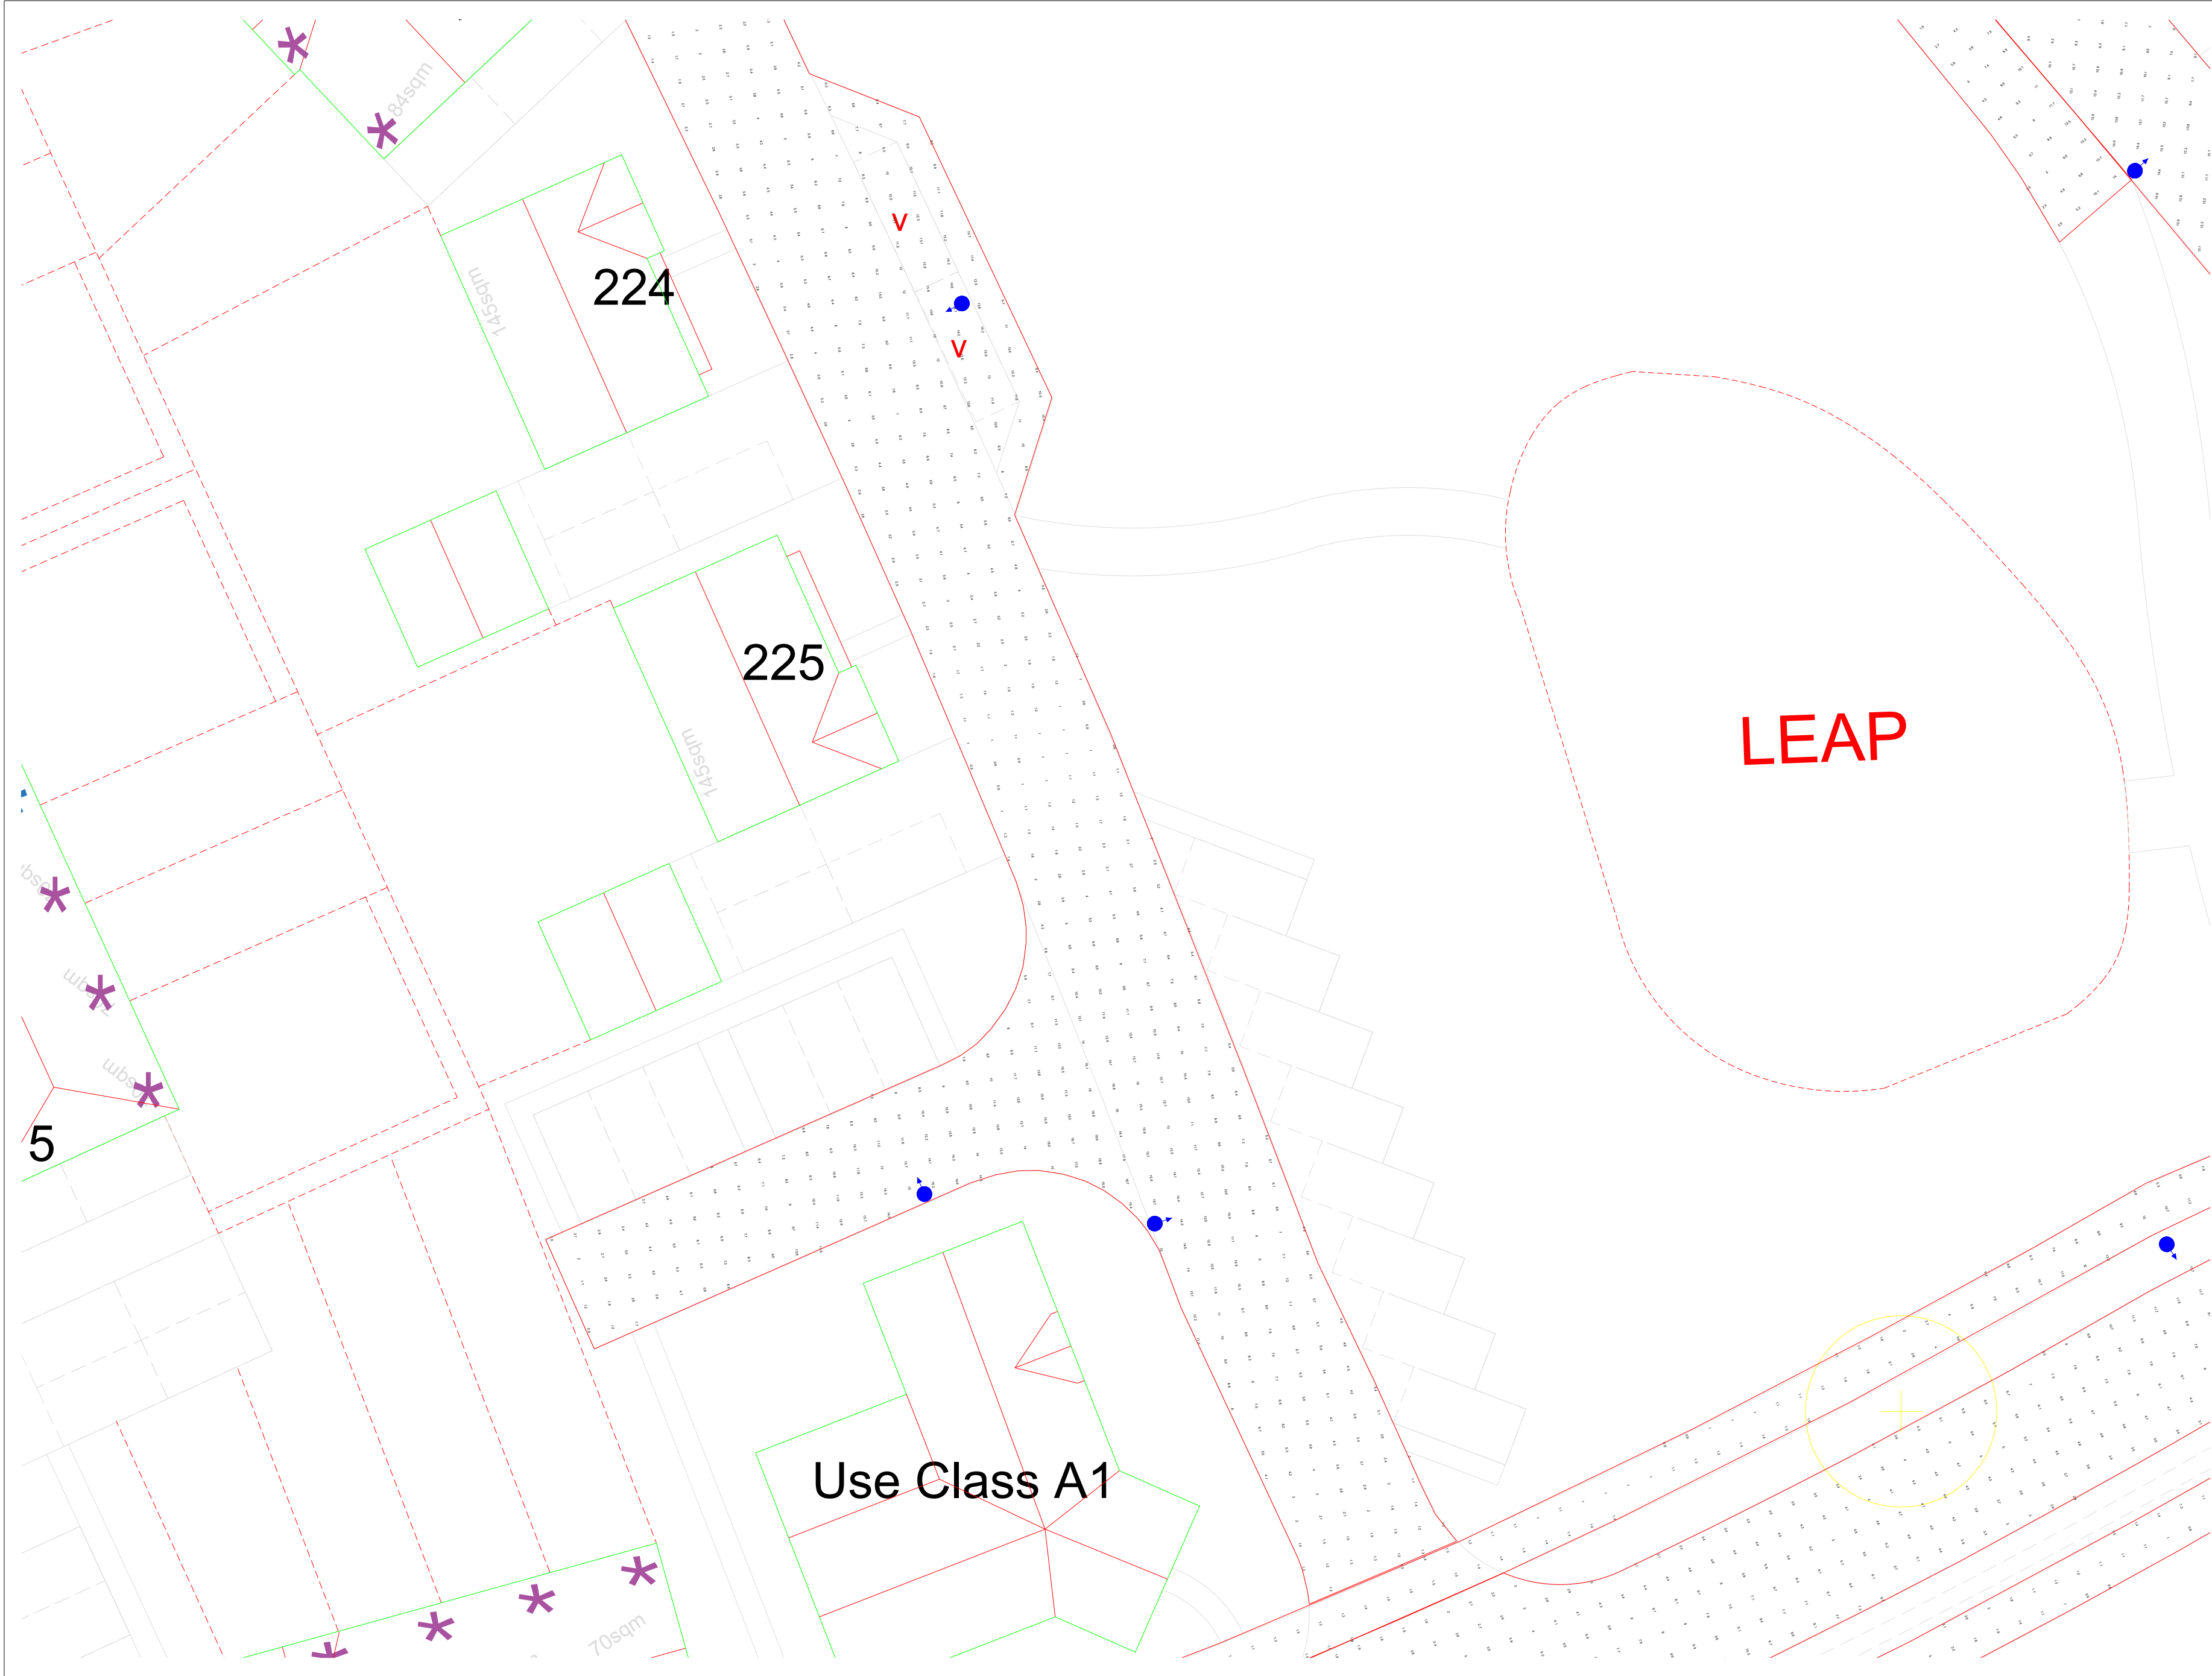

General Notes

Notes

20W

12W

No.	Revision/Issue	Date

Firm Name and Address


Lumen Designers Ltd
Lumen House
1358 Stratford Road
Hall Green
Birmingham
B28 9EH

M: 0121 663 6080
E: info@thelumenarchitect.com

Project Name and Address

Vivid Solar Street Lighting Ltd
Climping R1 - Littlehampton

Project: TLA/VIV/CVY-R1	Sheet Sheet 12 of 58
Date 08/04/2022	Rev 0.0
Scale DNS	

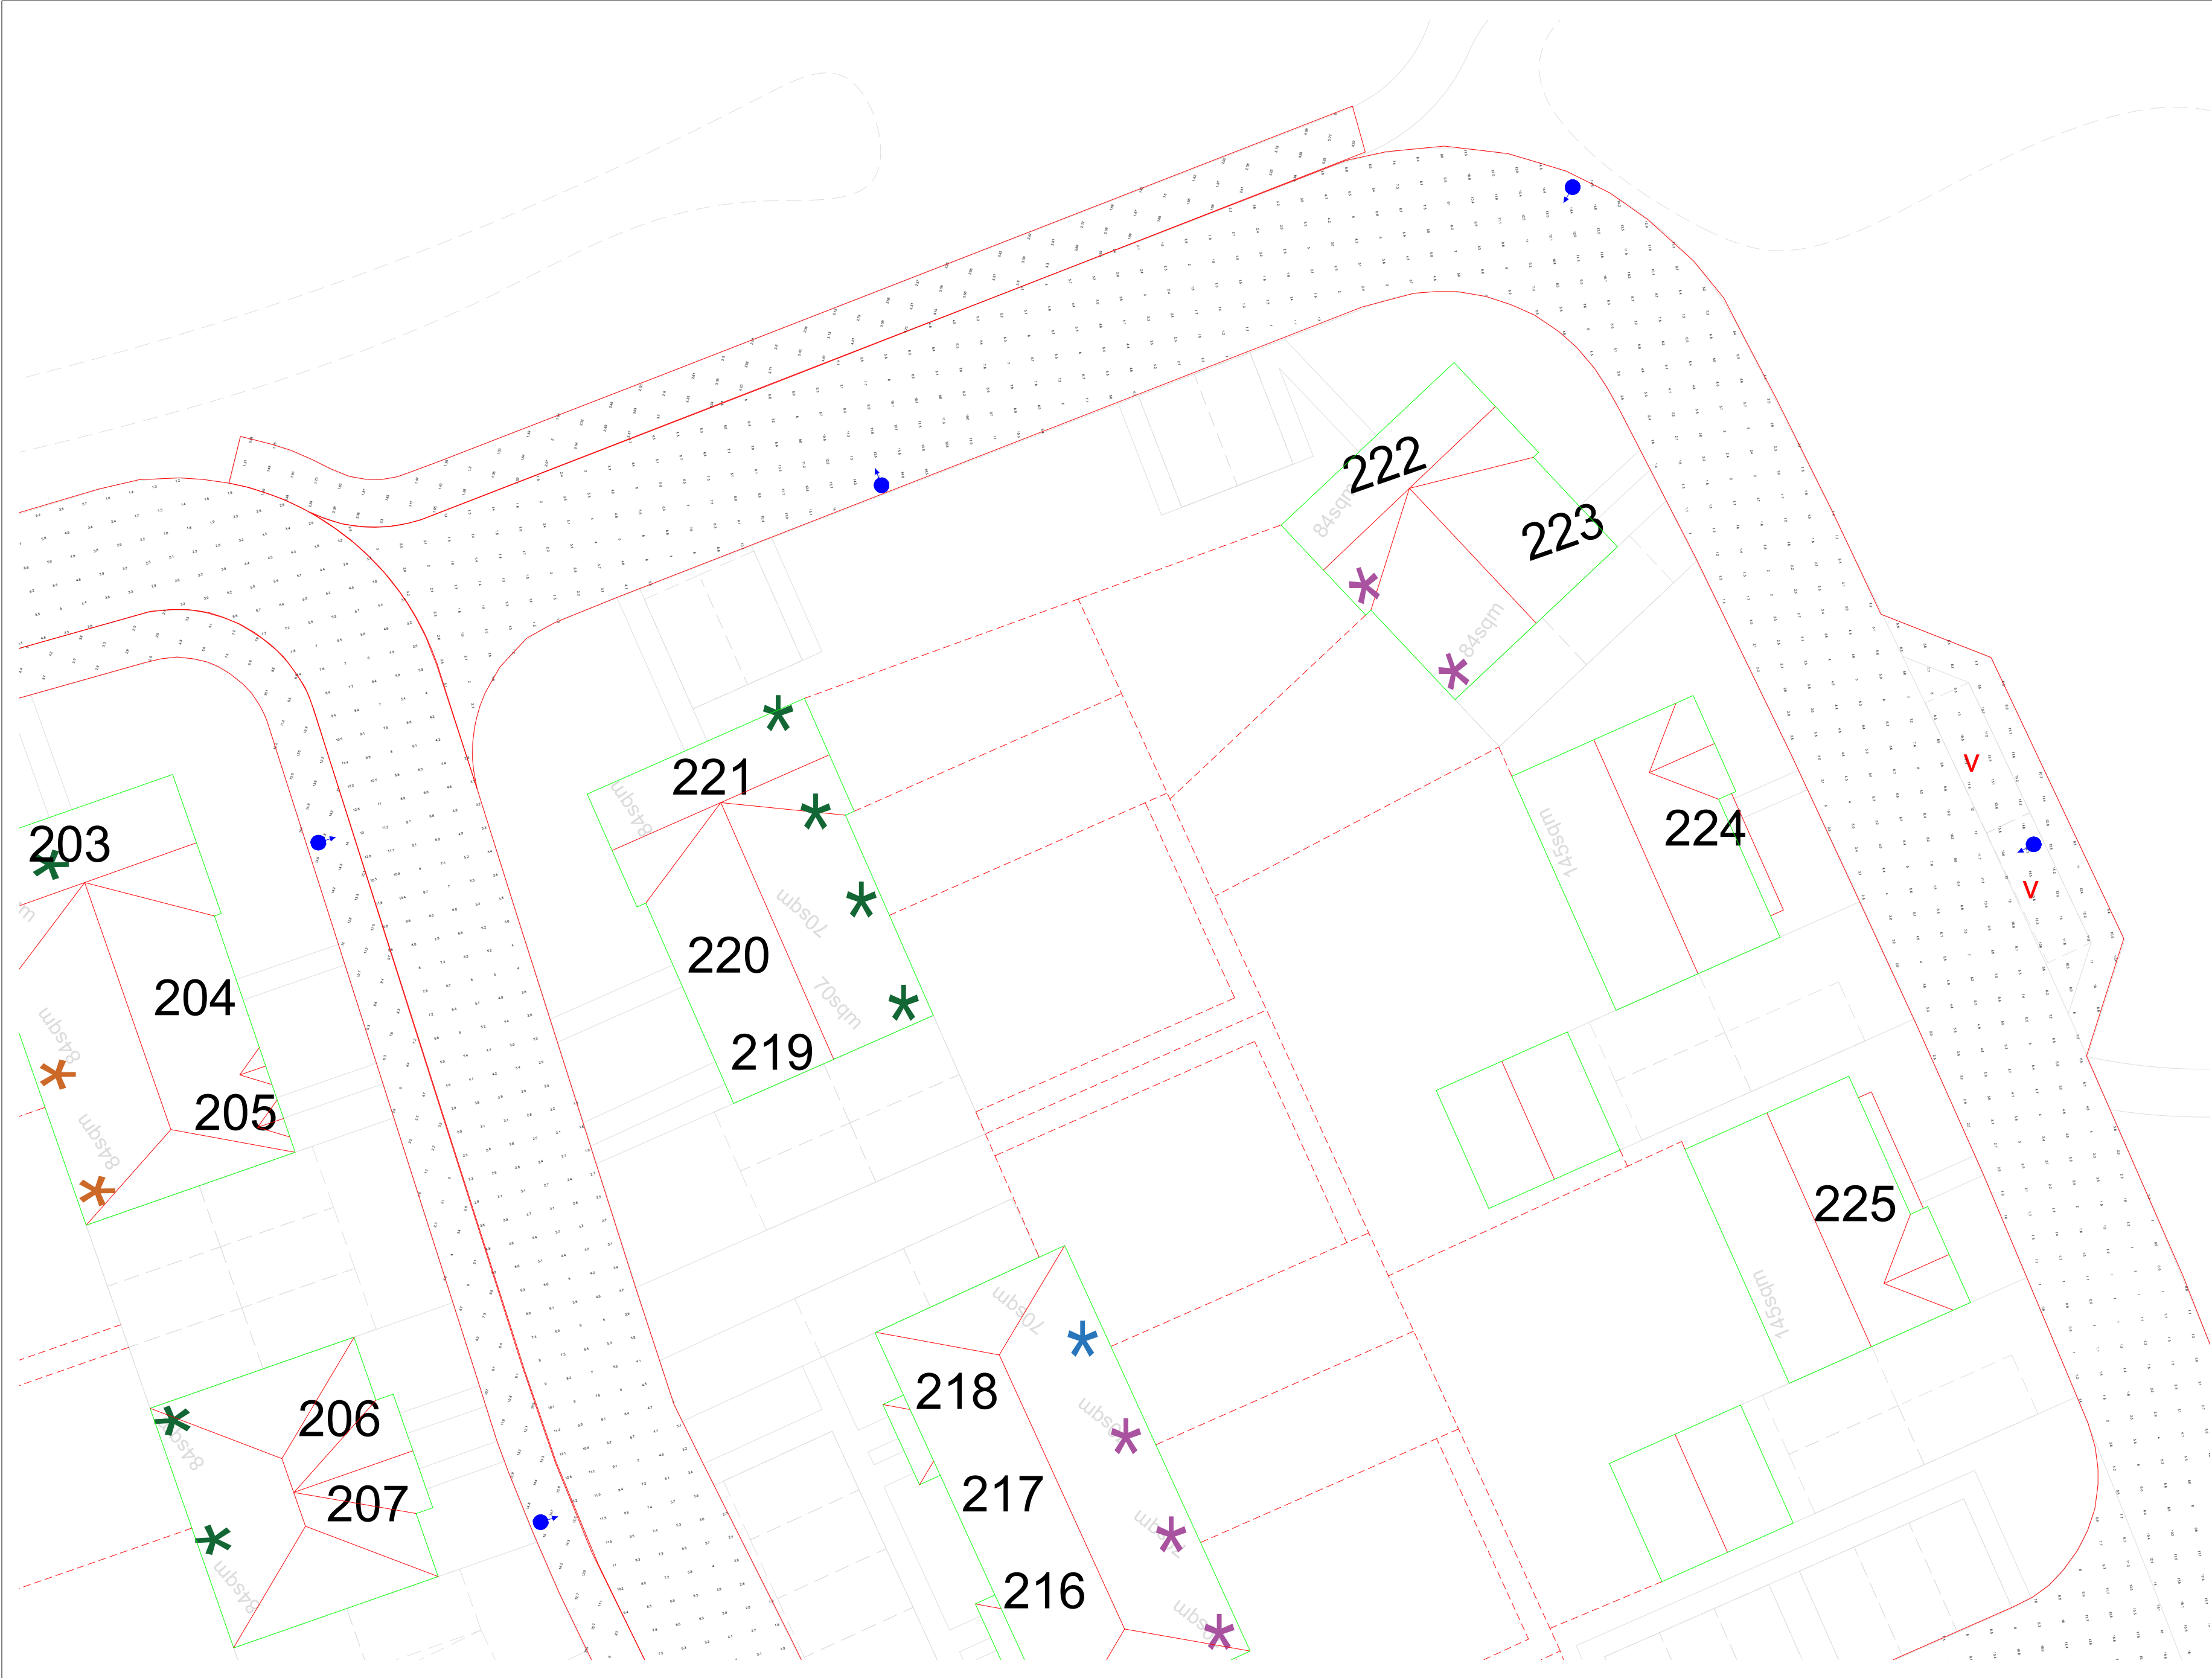

General Notes

Notes

20W

12W

No.	Revision/Issue	Date

Firm Name and Address


Lumen Designers Ltd
Lumen House
1358 Stratford Road
Hall Green
Birmingham
B28 9EH

M: 0121 663 6080
E: info@thelumenarchitect.com

Project Name and Address

Vivid Solar Street Lighting Ltd
Climping R1 - Littlehampton

Project: TLA/VIV/CVY-R1	Sheet Sheet 13 of 58
Date 08/04/2022	Rev 0.0
Scale DNS	

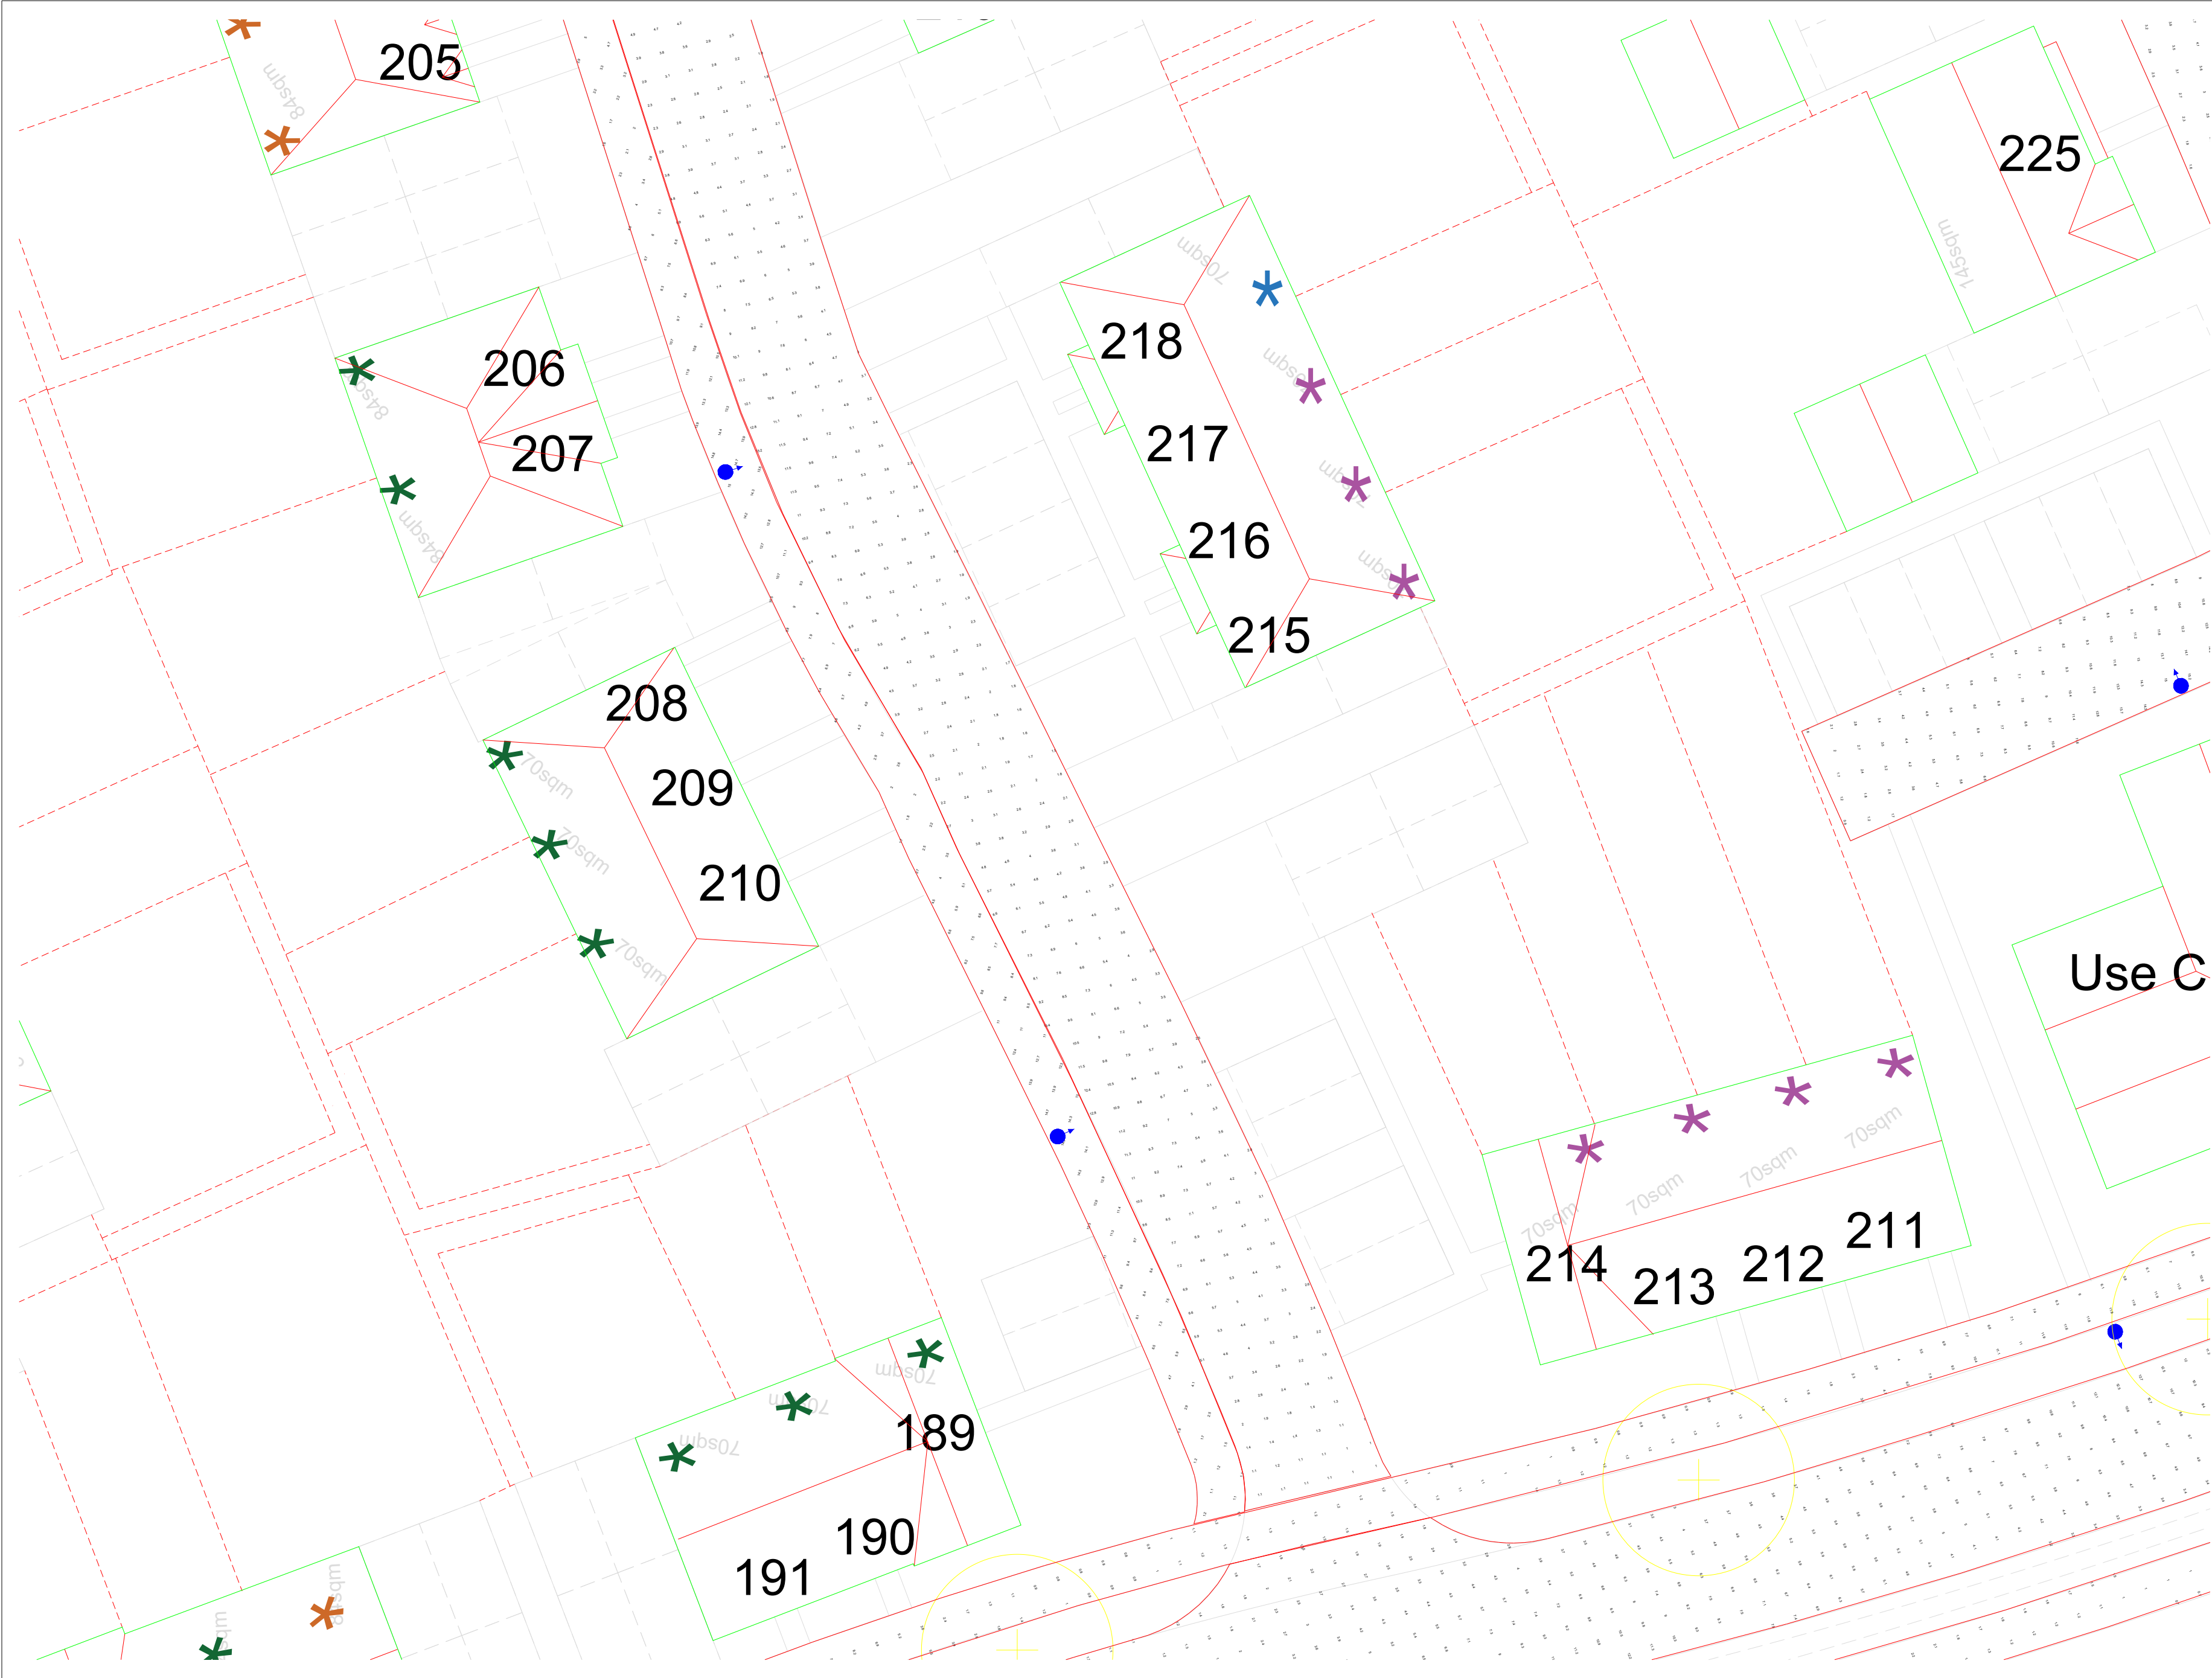

General Notes

Notes

20W

12W

No.	Revision/Issue	Date


Firm Name and Address

Lumen Designers Ltd
Lumen House
1358 Stratford Road
Hall Green
Birmingham
B28 9EH
M: 0121 663 6080
E: info@thelumenarchitect.com

Project Name and Address

Vivid Solar Street Lighting Ltd
Climping R1 - Littlehampton

Project: TLA/VIV/CVY-R1	Sheet Sheet 14 of 58
Date 08/04/2022	Rev 0.0
Scale DNS	

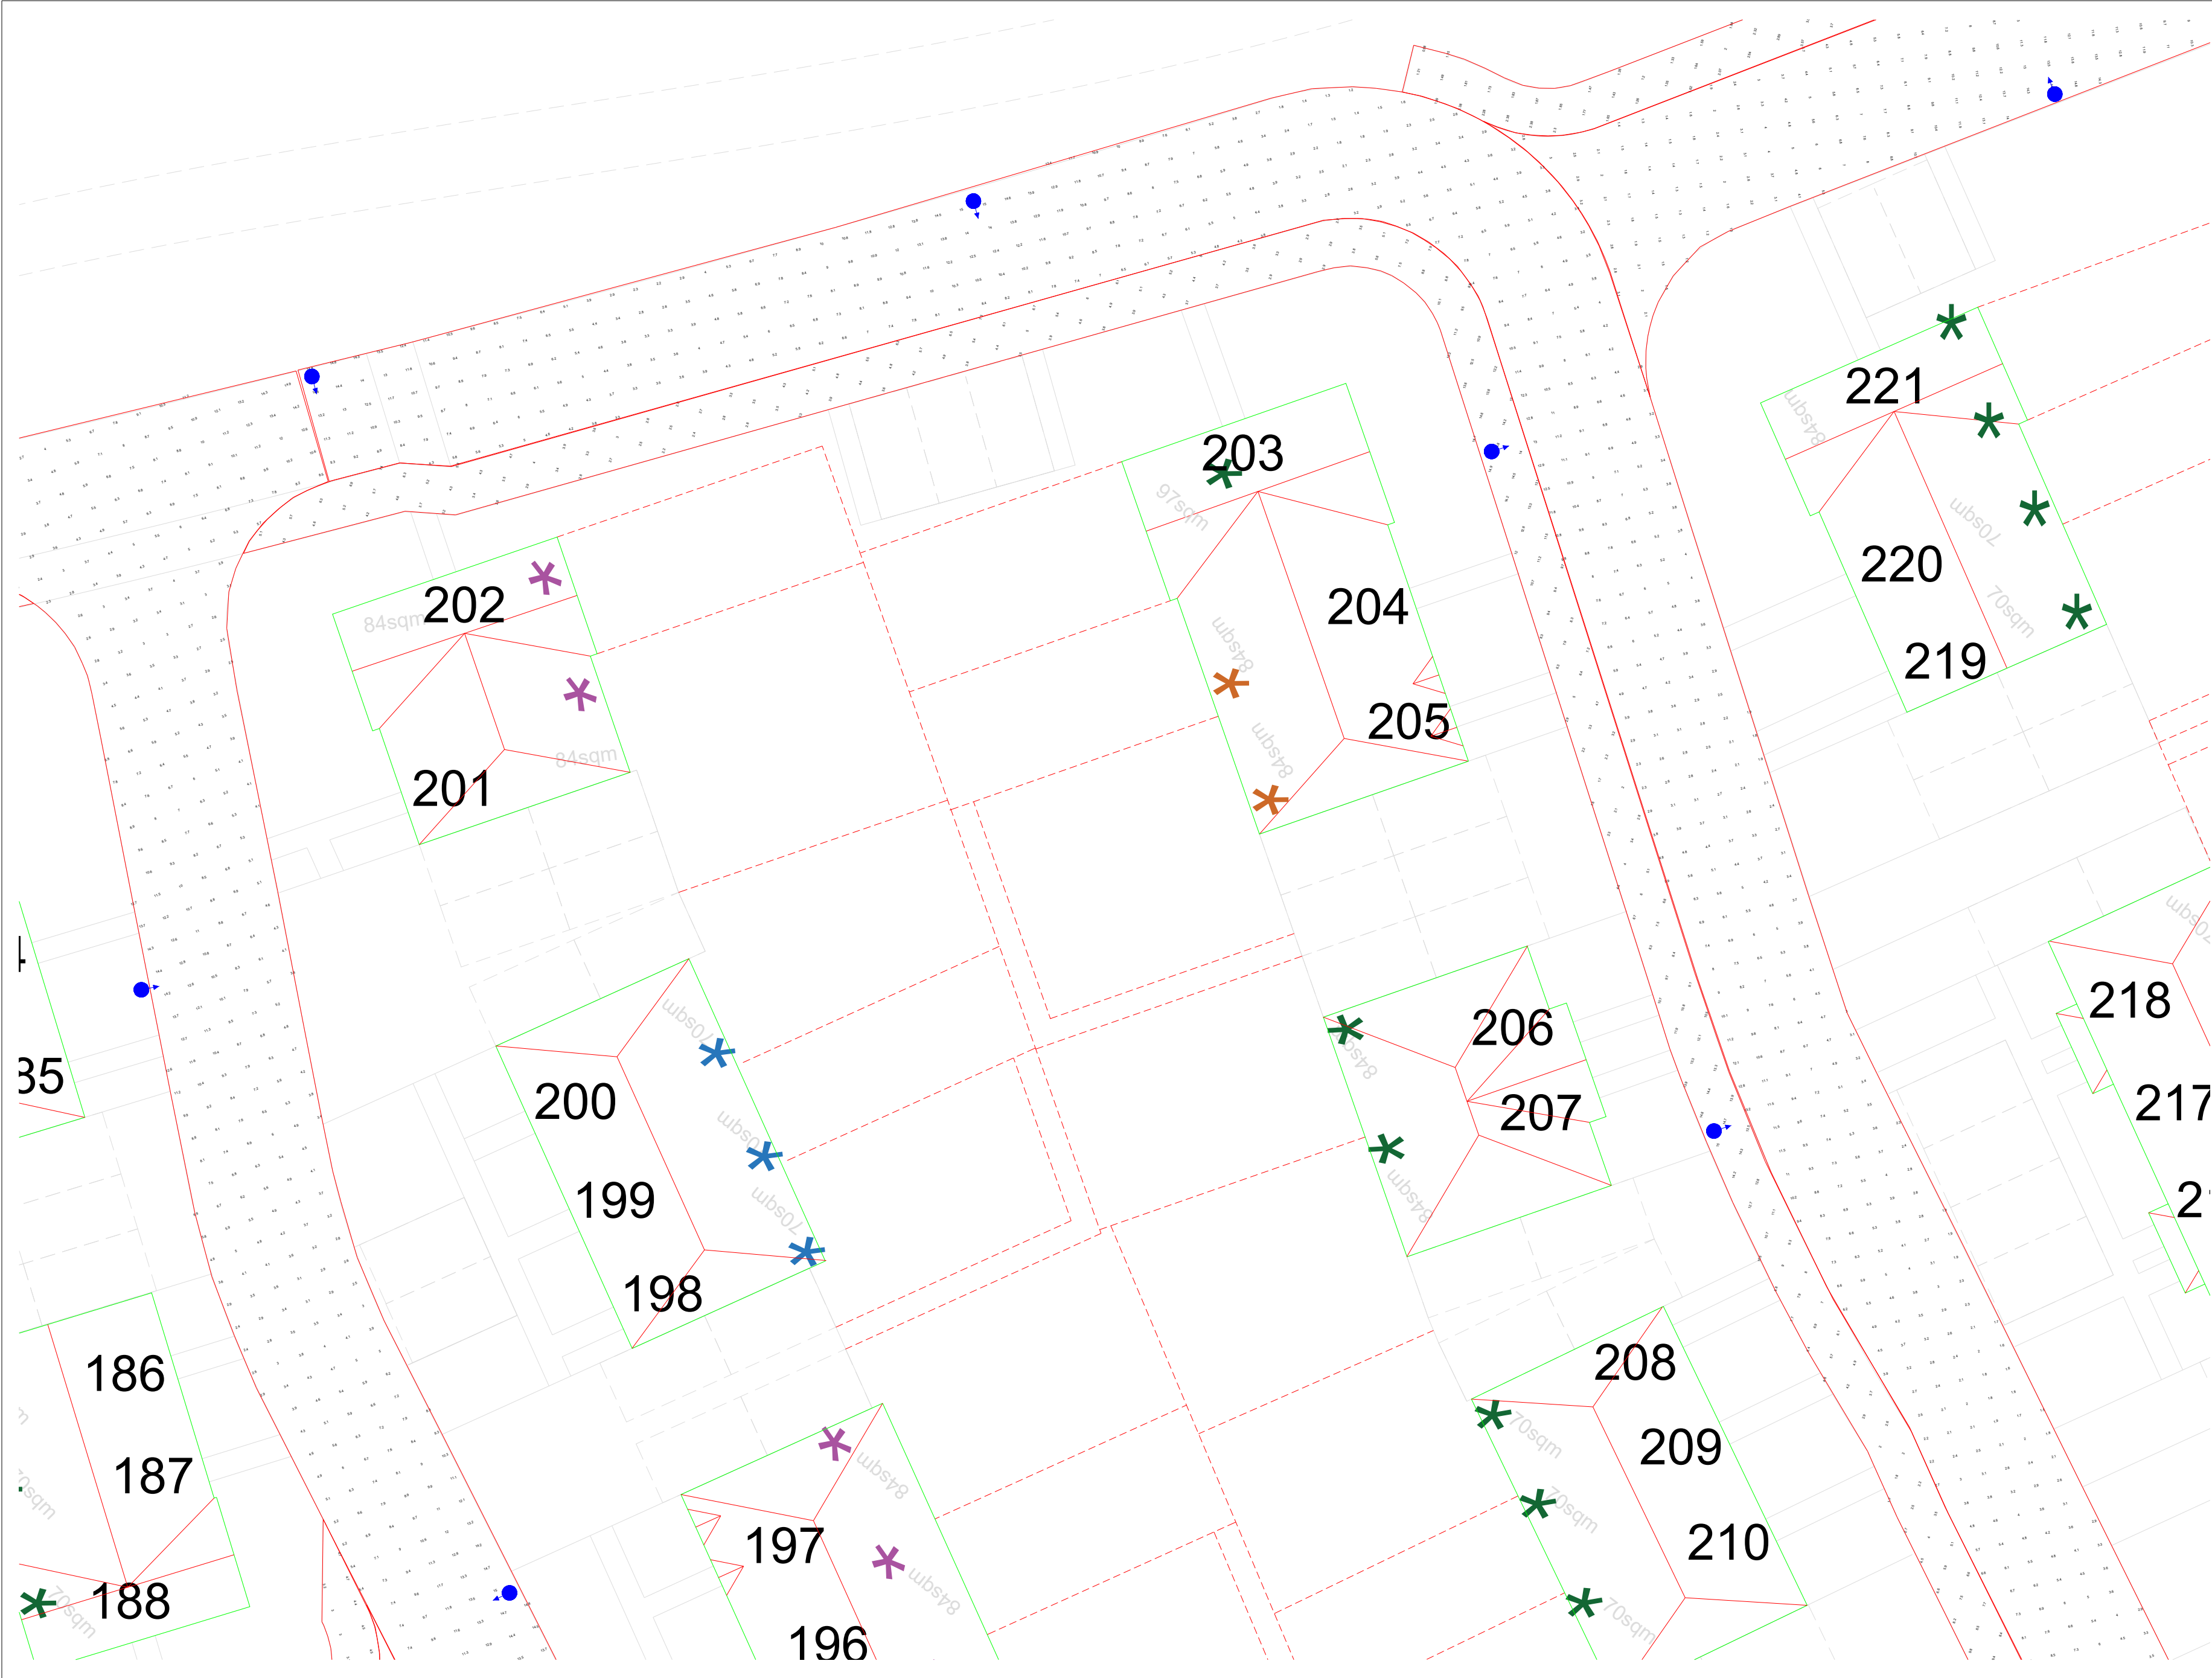

General Notes

Notes

20W

12W

No.	Revision/Issue	Date


Firm Name and Address

Lumen Designers Ltd
Lumen House
1358 Stratford Road
Hall Green
Birmingham
B28 9EH
M: 0121 663 6080
E: info@thelumenarchitect.com

Project Name and Address

Vivid Solar Street Lighting Ltd
Climping R1 - Littlehampton

Project: TLA/VIV/CVY-R1	Sheet Sheet 15 of 58
Date 08/04/2022	Rev 0.0
Scale DNS	

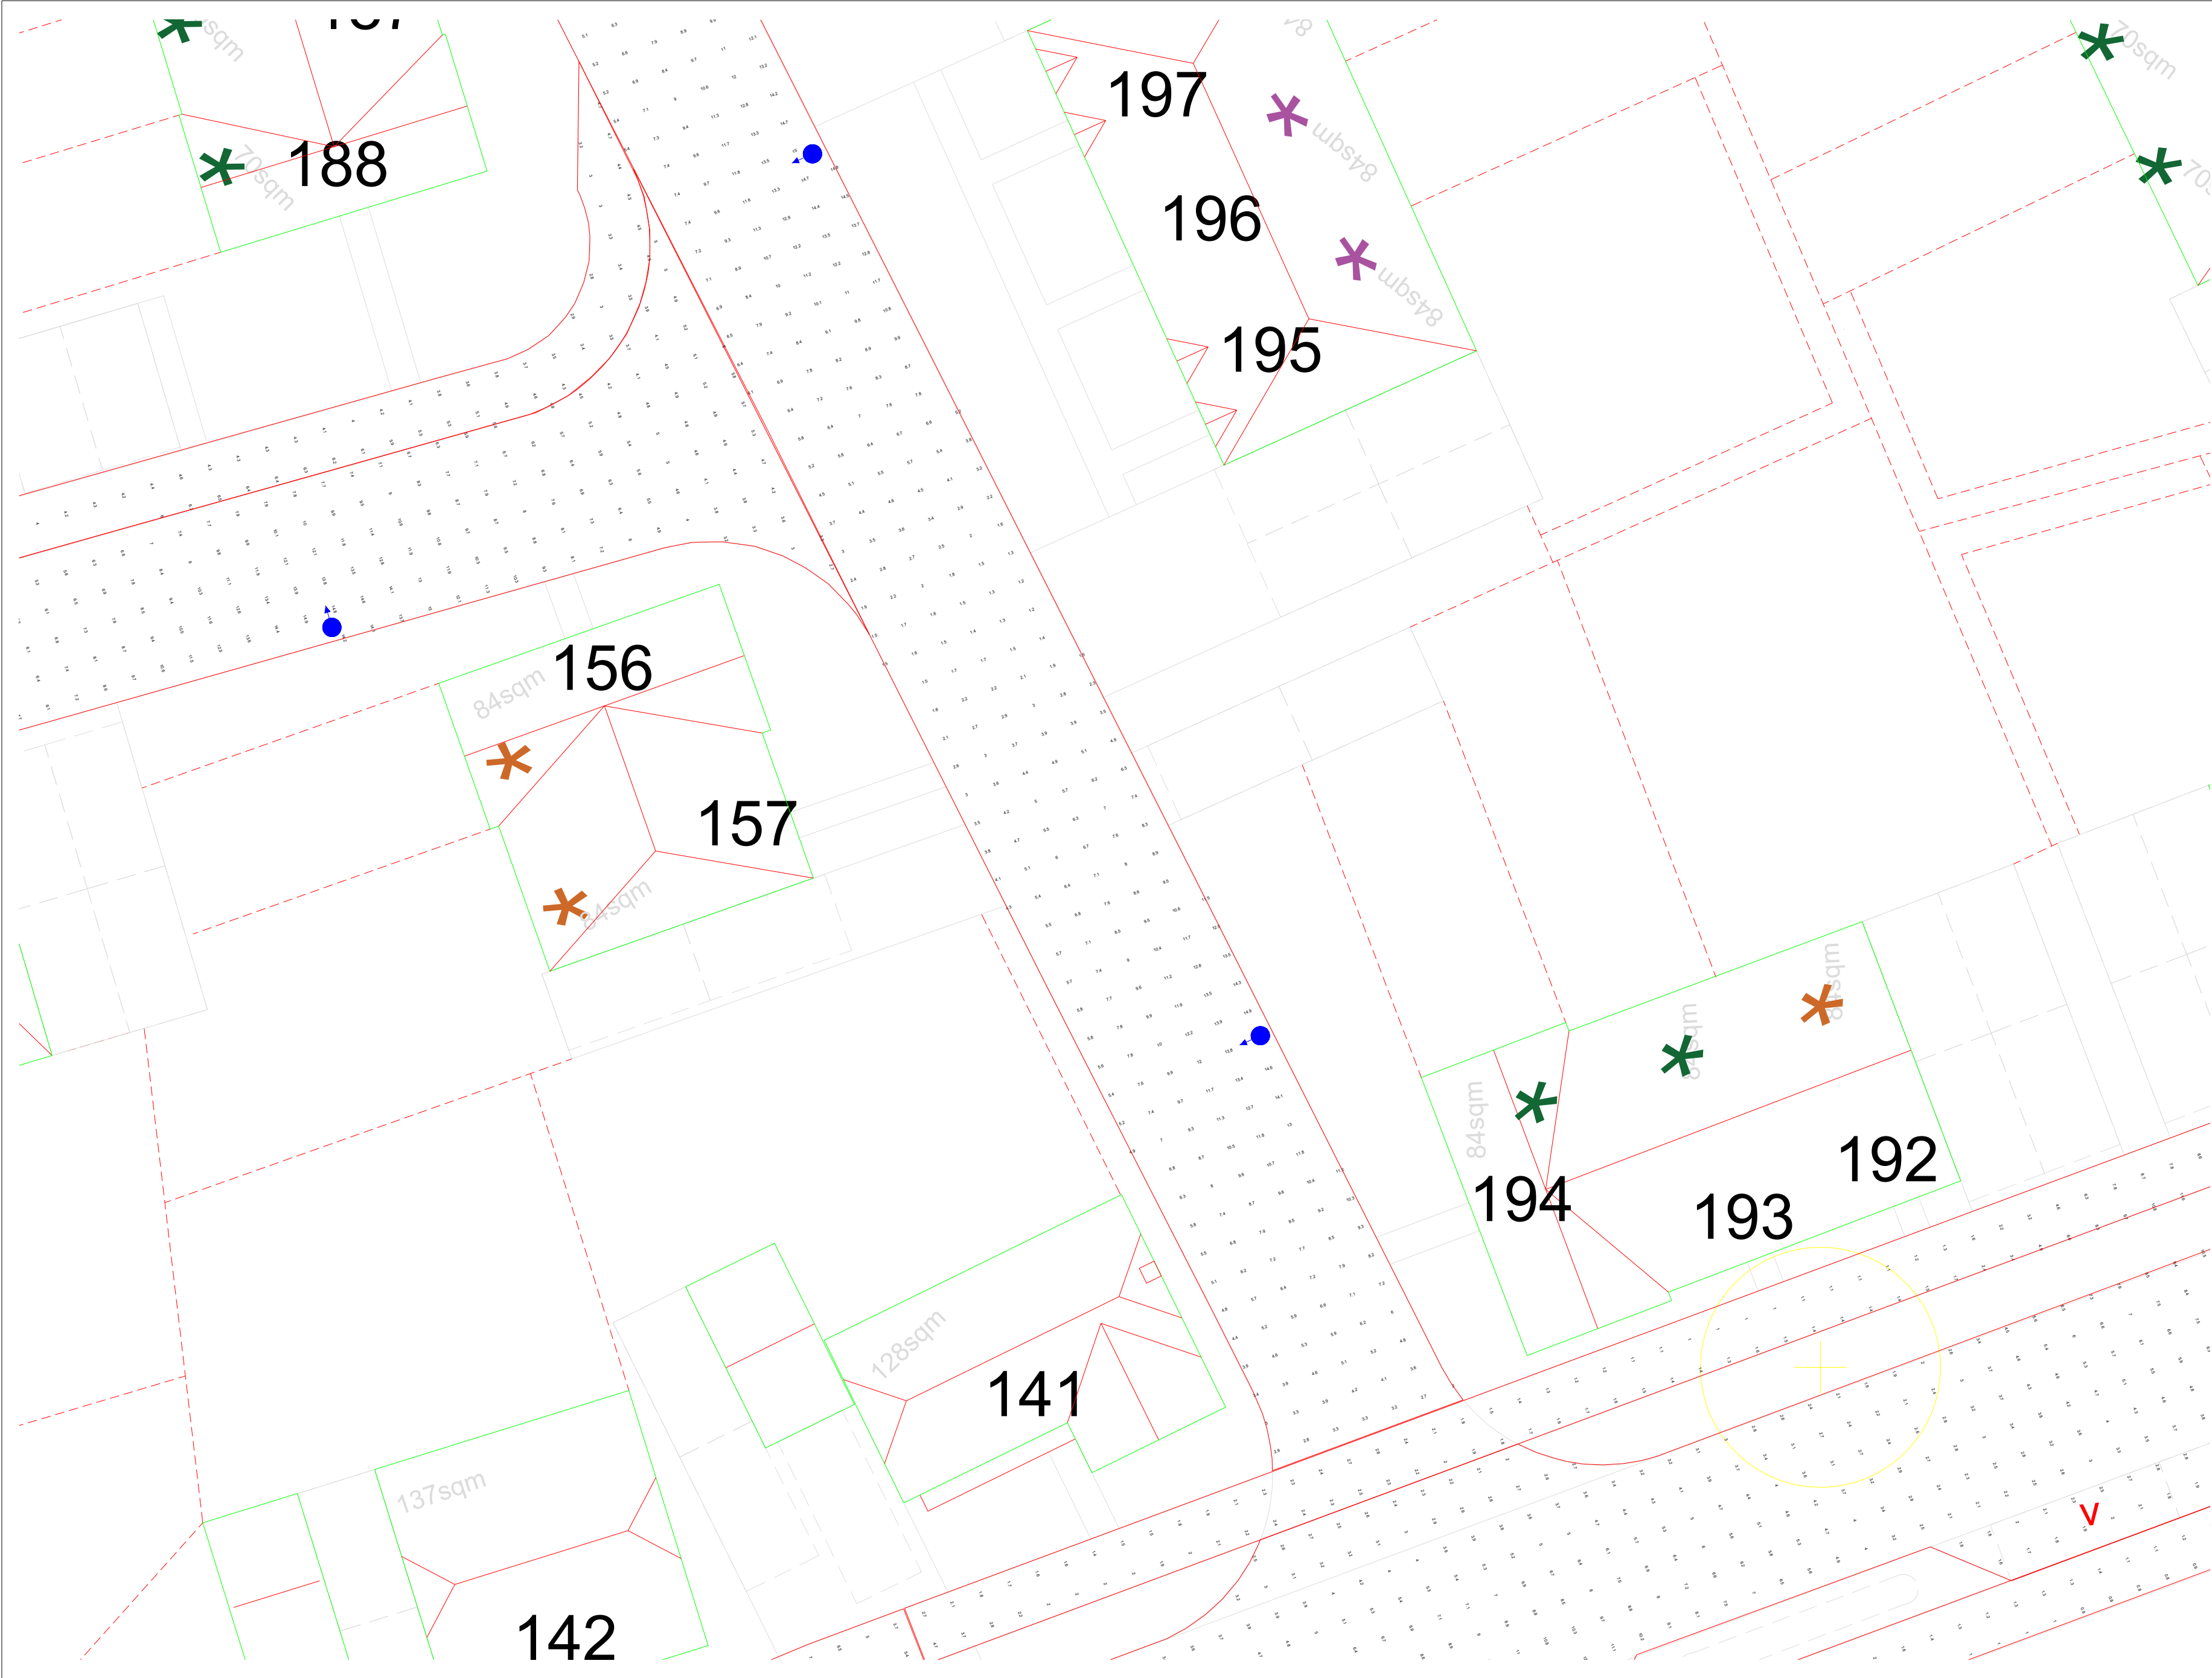

General Notes

Notes

20W

12W

No.	Revision/Issue	Date

Firm Name and Address


Lumen Designers Ltd
Lumen House
1358 Stratford Road
Hall Green
Birmingham
B28 9EH

M: 0121 663 6080
E: info@thelumenarchitect.com

Project Name and Address

Vivid Solar Street Lighting Ltd
Climping R1 - Littlehampton

Project: TLA/VIV/CVY-R1	Sheet Sheet 16 of 58
Date 08/04/2022	Rev 0.0
Scale DNS	

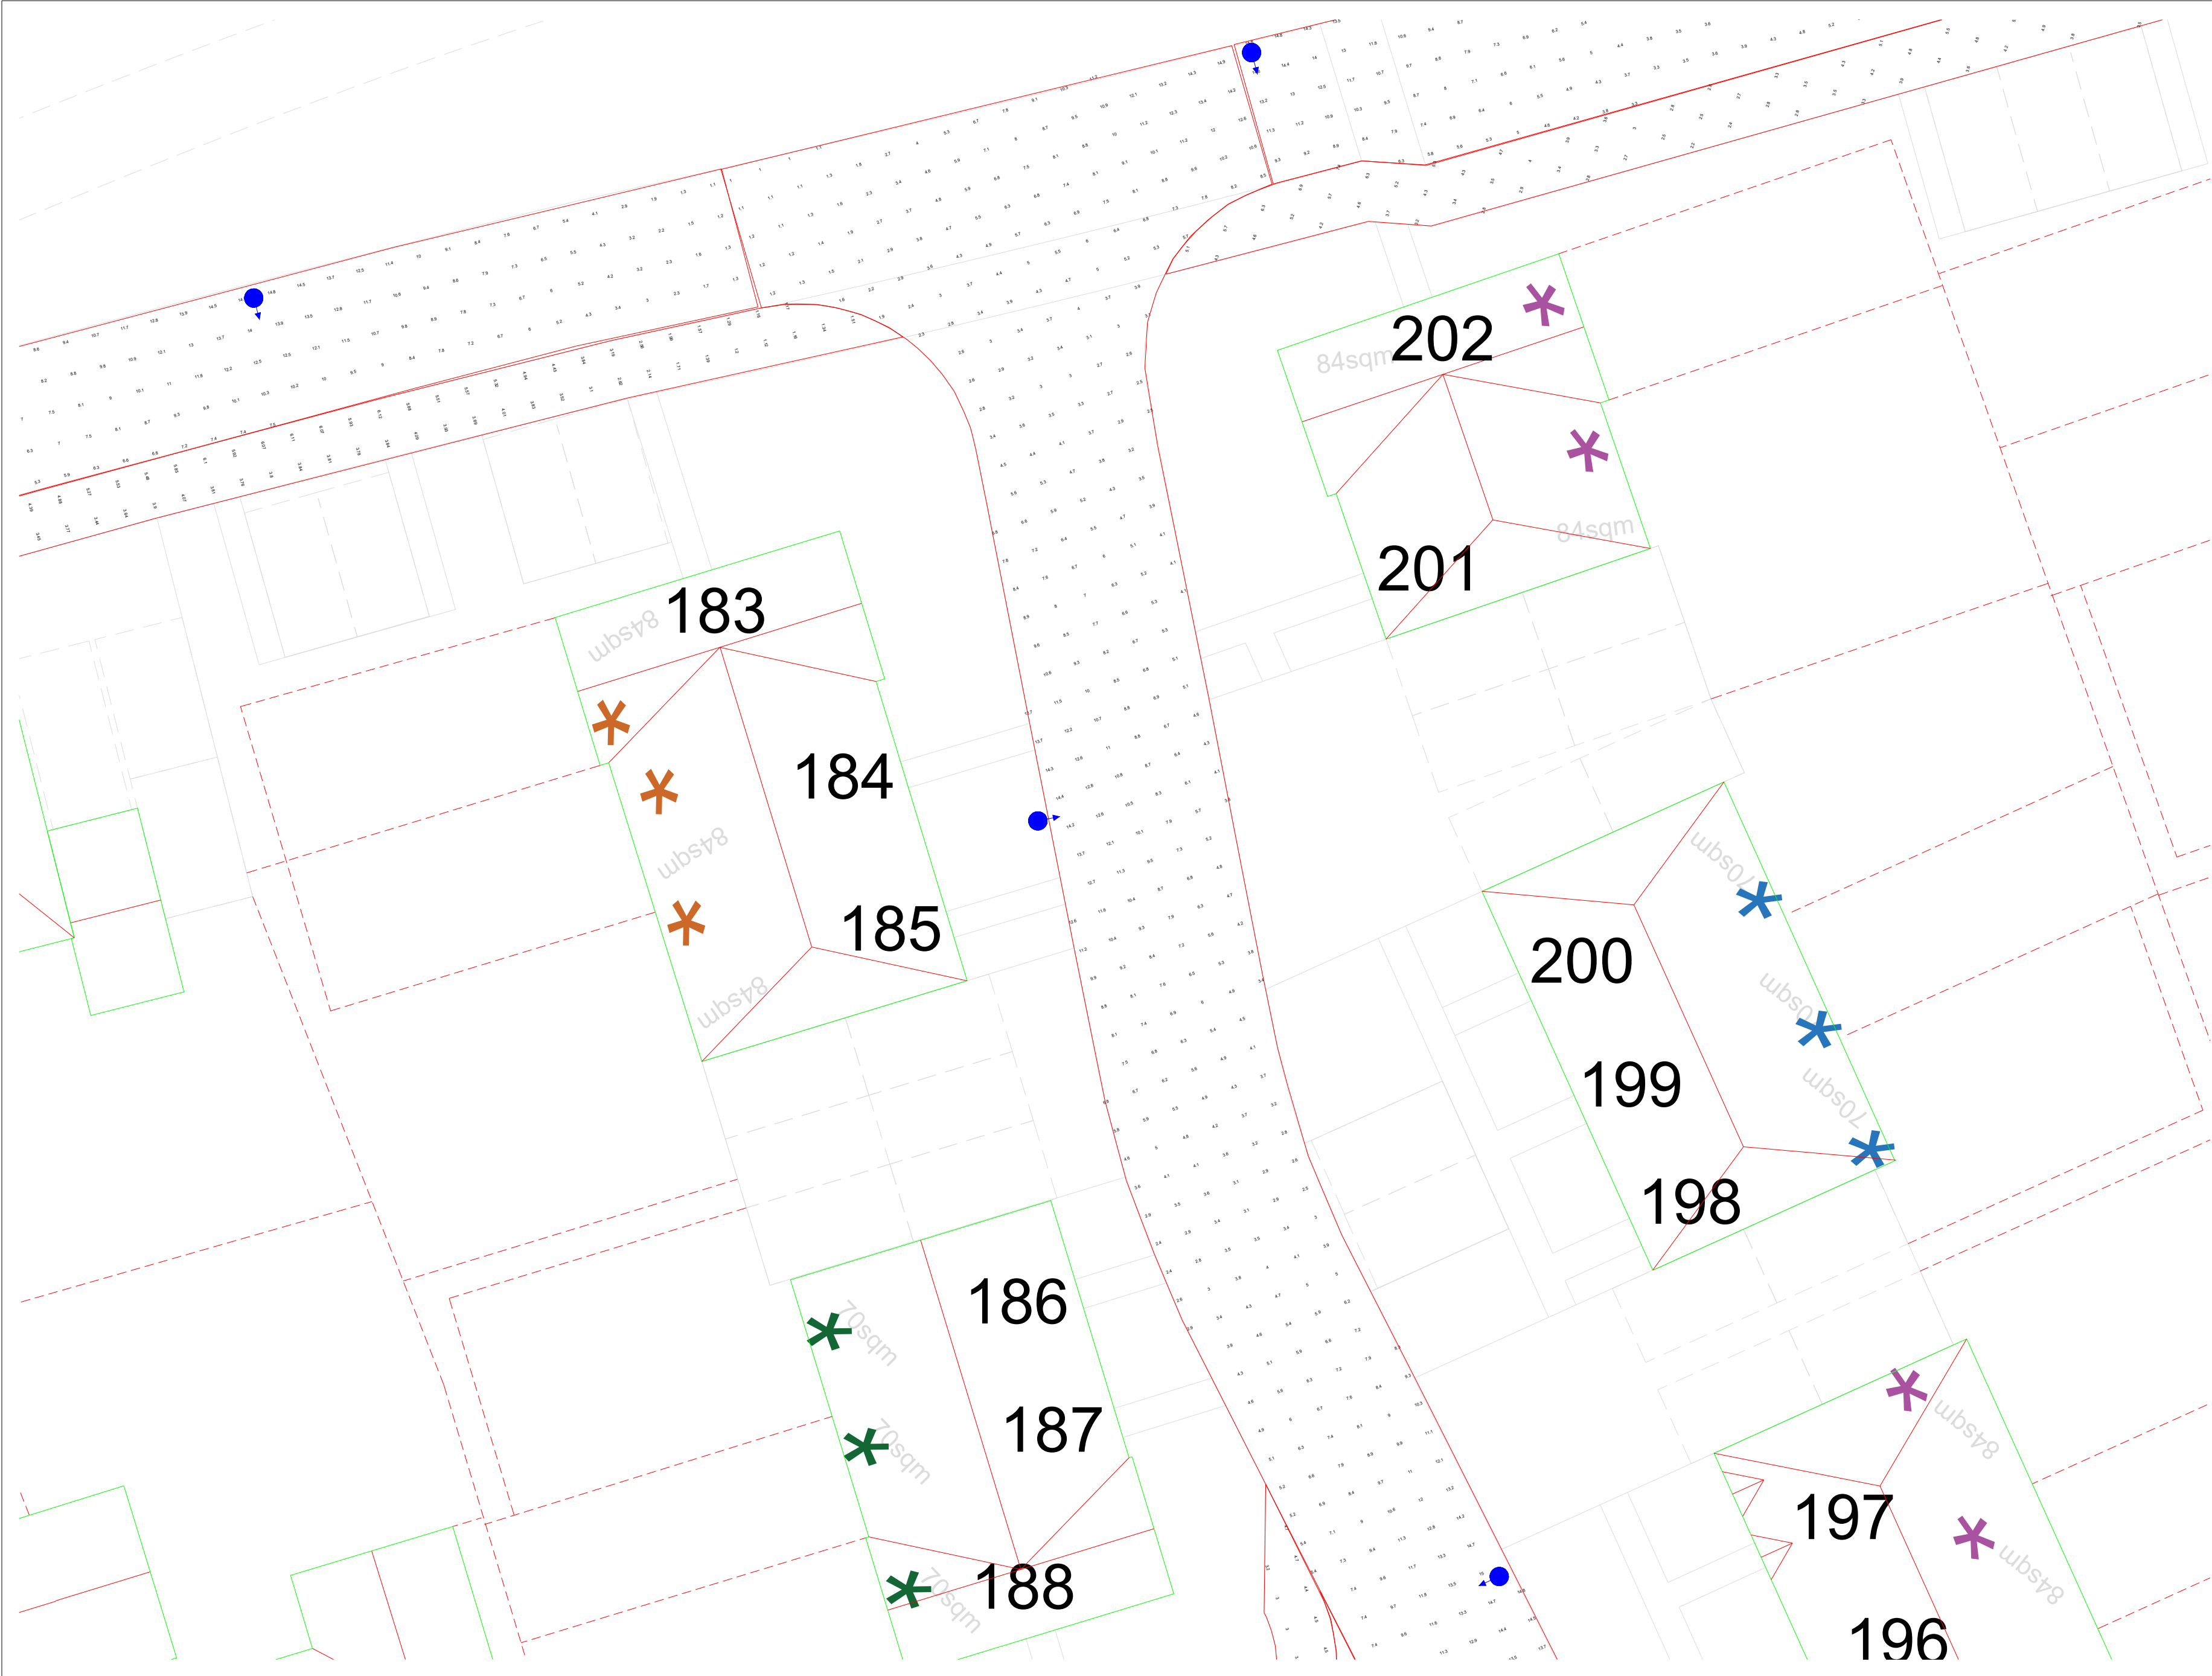

General Notes

Notes

20W

12W

No.	Revision/Issue	Date

Firm Name and Address


Lumen Designers Ltd
Lumen House
1358 Stratford Road
Hall Green
Birmingham
B28 9EH

M: 0121 663 6080
E: info@thelumenarchitect.com

Project Name and Address

Vivid Solar Street Lighting Ltd
Climping R1 - Littlehampton

Project: TLA/VIV/CVY-R1	Sheet Sheet 17 of 58
Date 08/04/2022	Rev 0.0
Scale DNS	

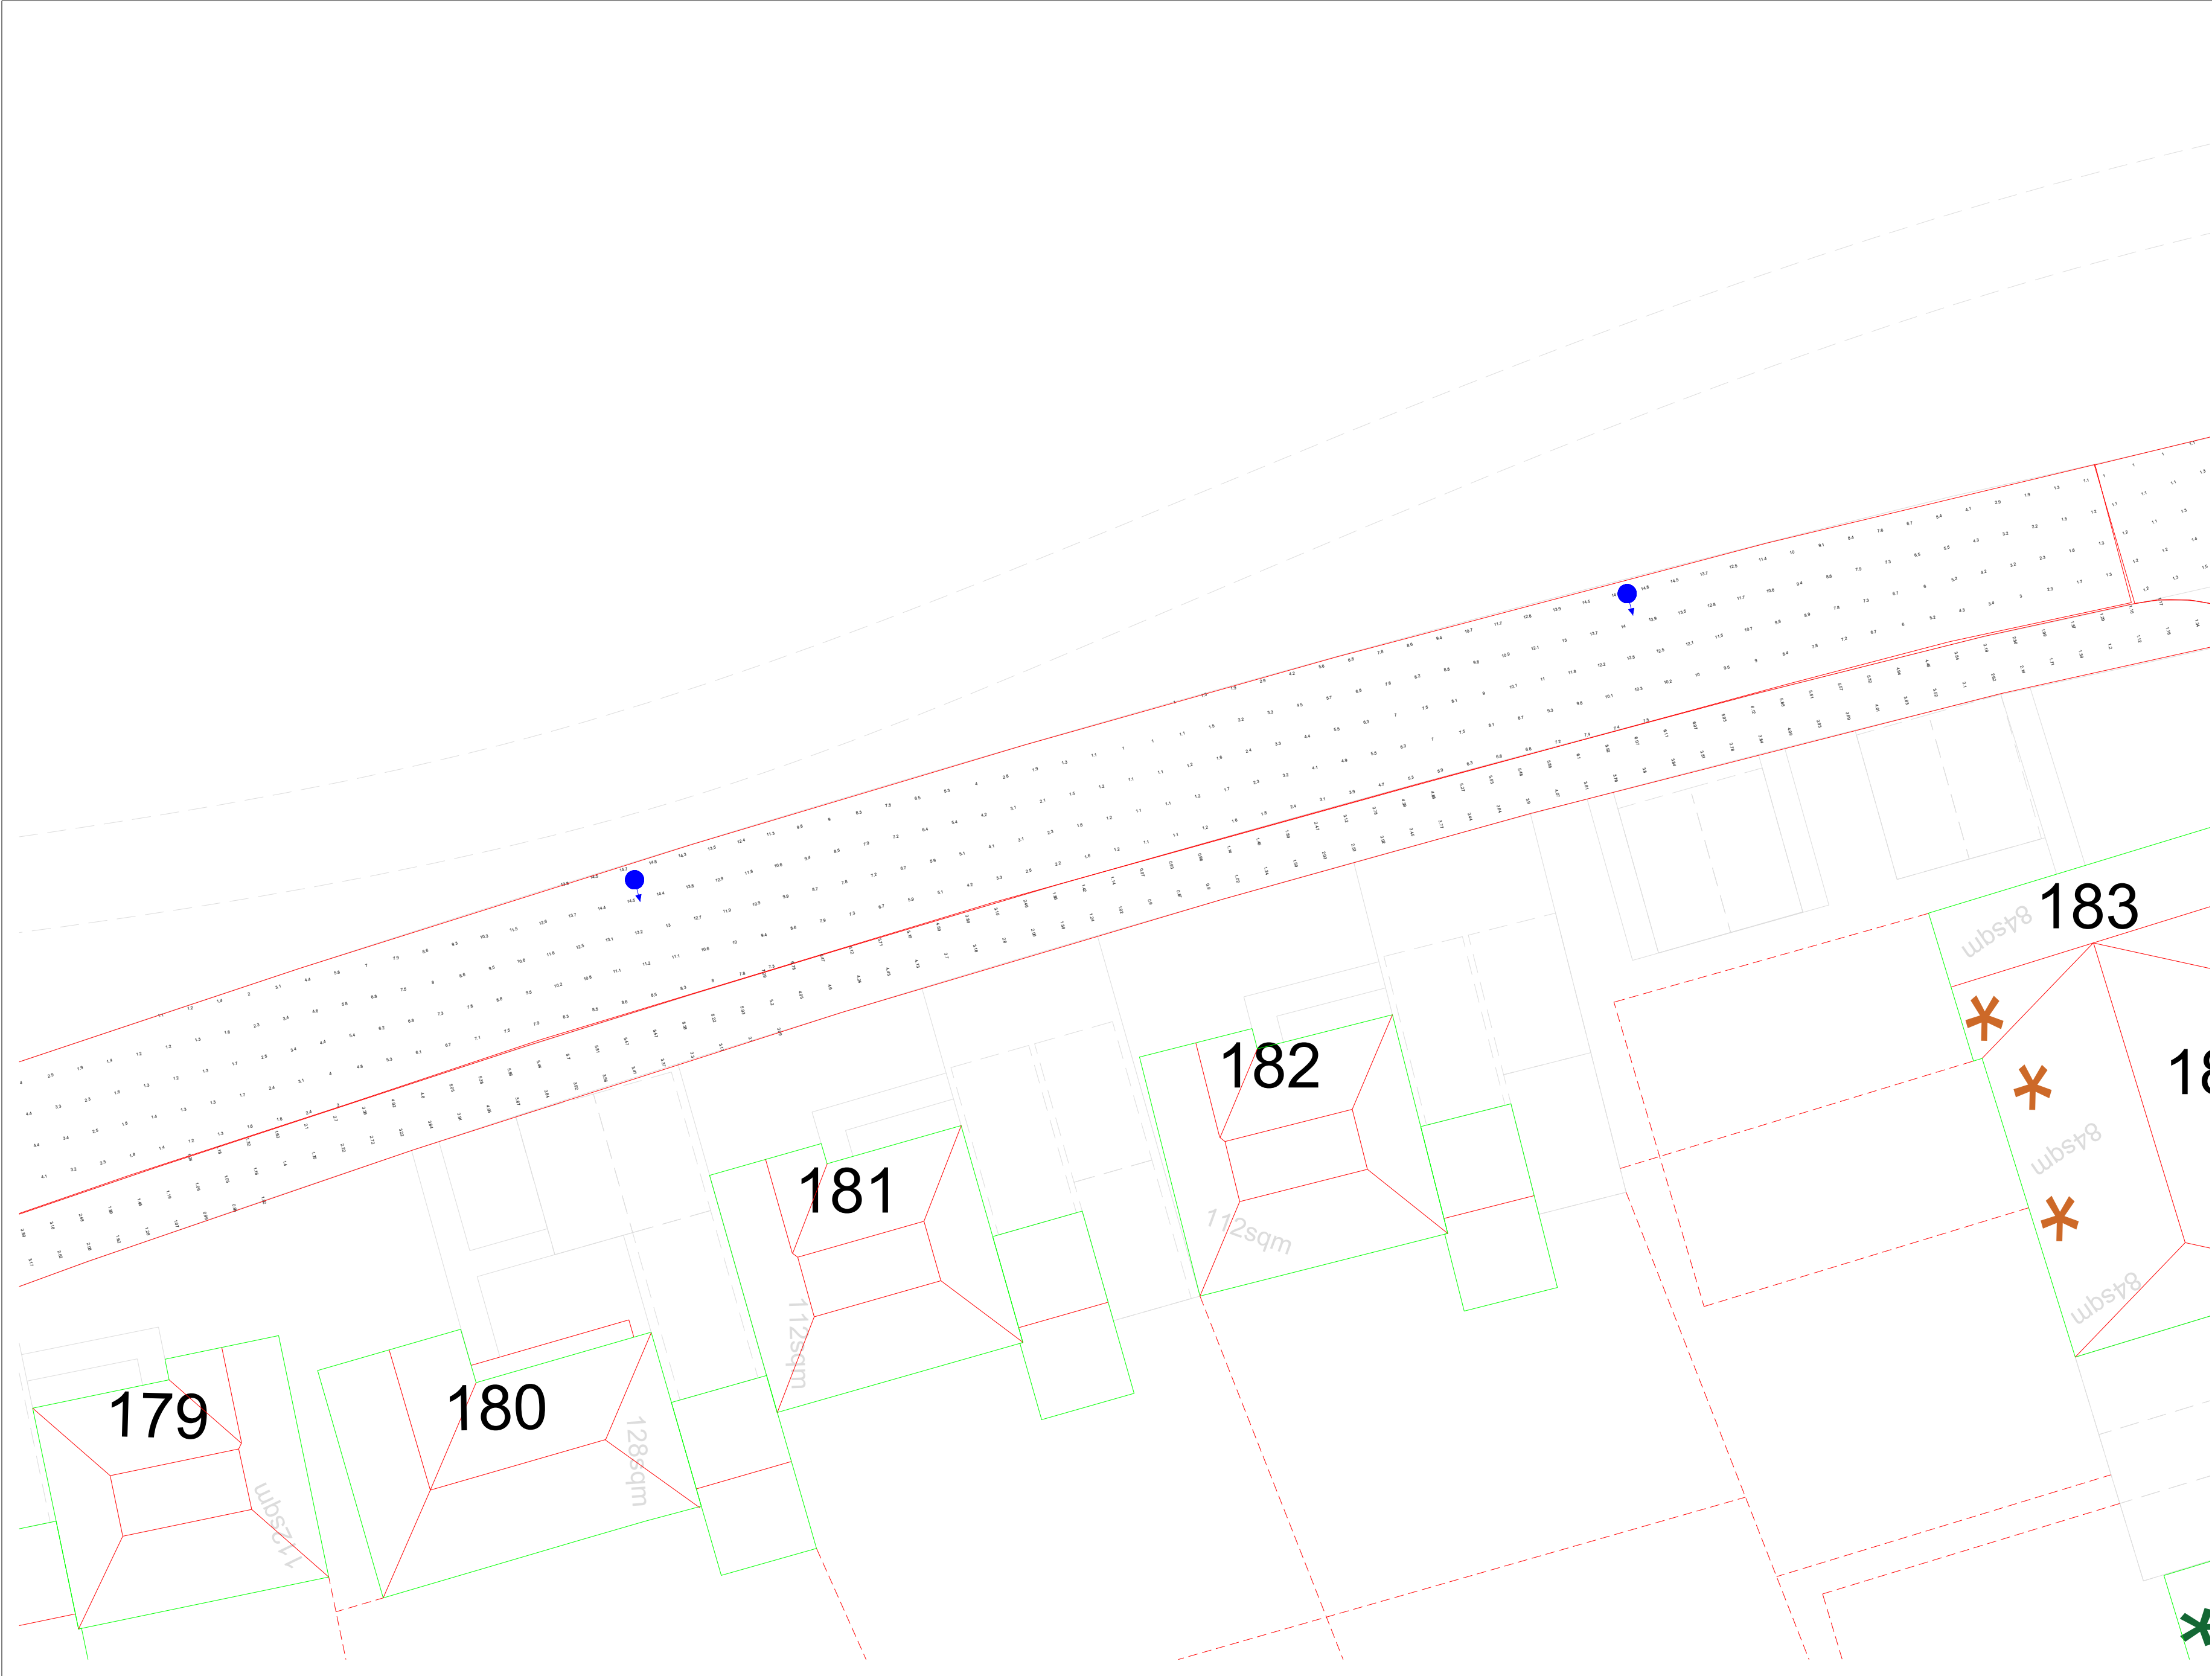

General Notes

Notes

20W

12W

No.	Revision/Issue	Date

Firm Name and Address

Lumen Designers Ltd

Lumen House

1358 Stratford Road

Hall Green

Birmingham

B28 9EH

M: 0121 663 6080


E: info@thelumenarchitect.com

Project Name and Address

Vivid Solar Street Lighting Ltd

Climping R1 - Littlehampton

Project	Sheet
TLA/VIV/CVY-R1	Sheet 18 of 58
Date	Rev 0.0
08/04/2022	
Scale	
DNS	

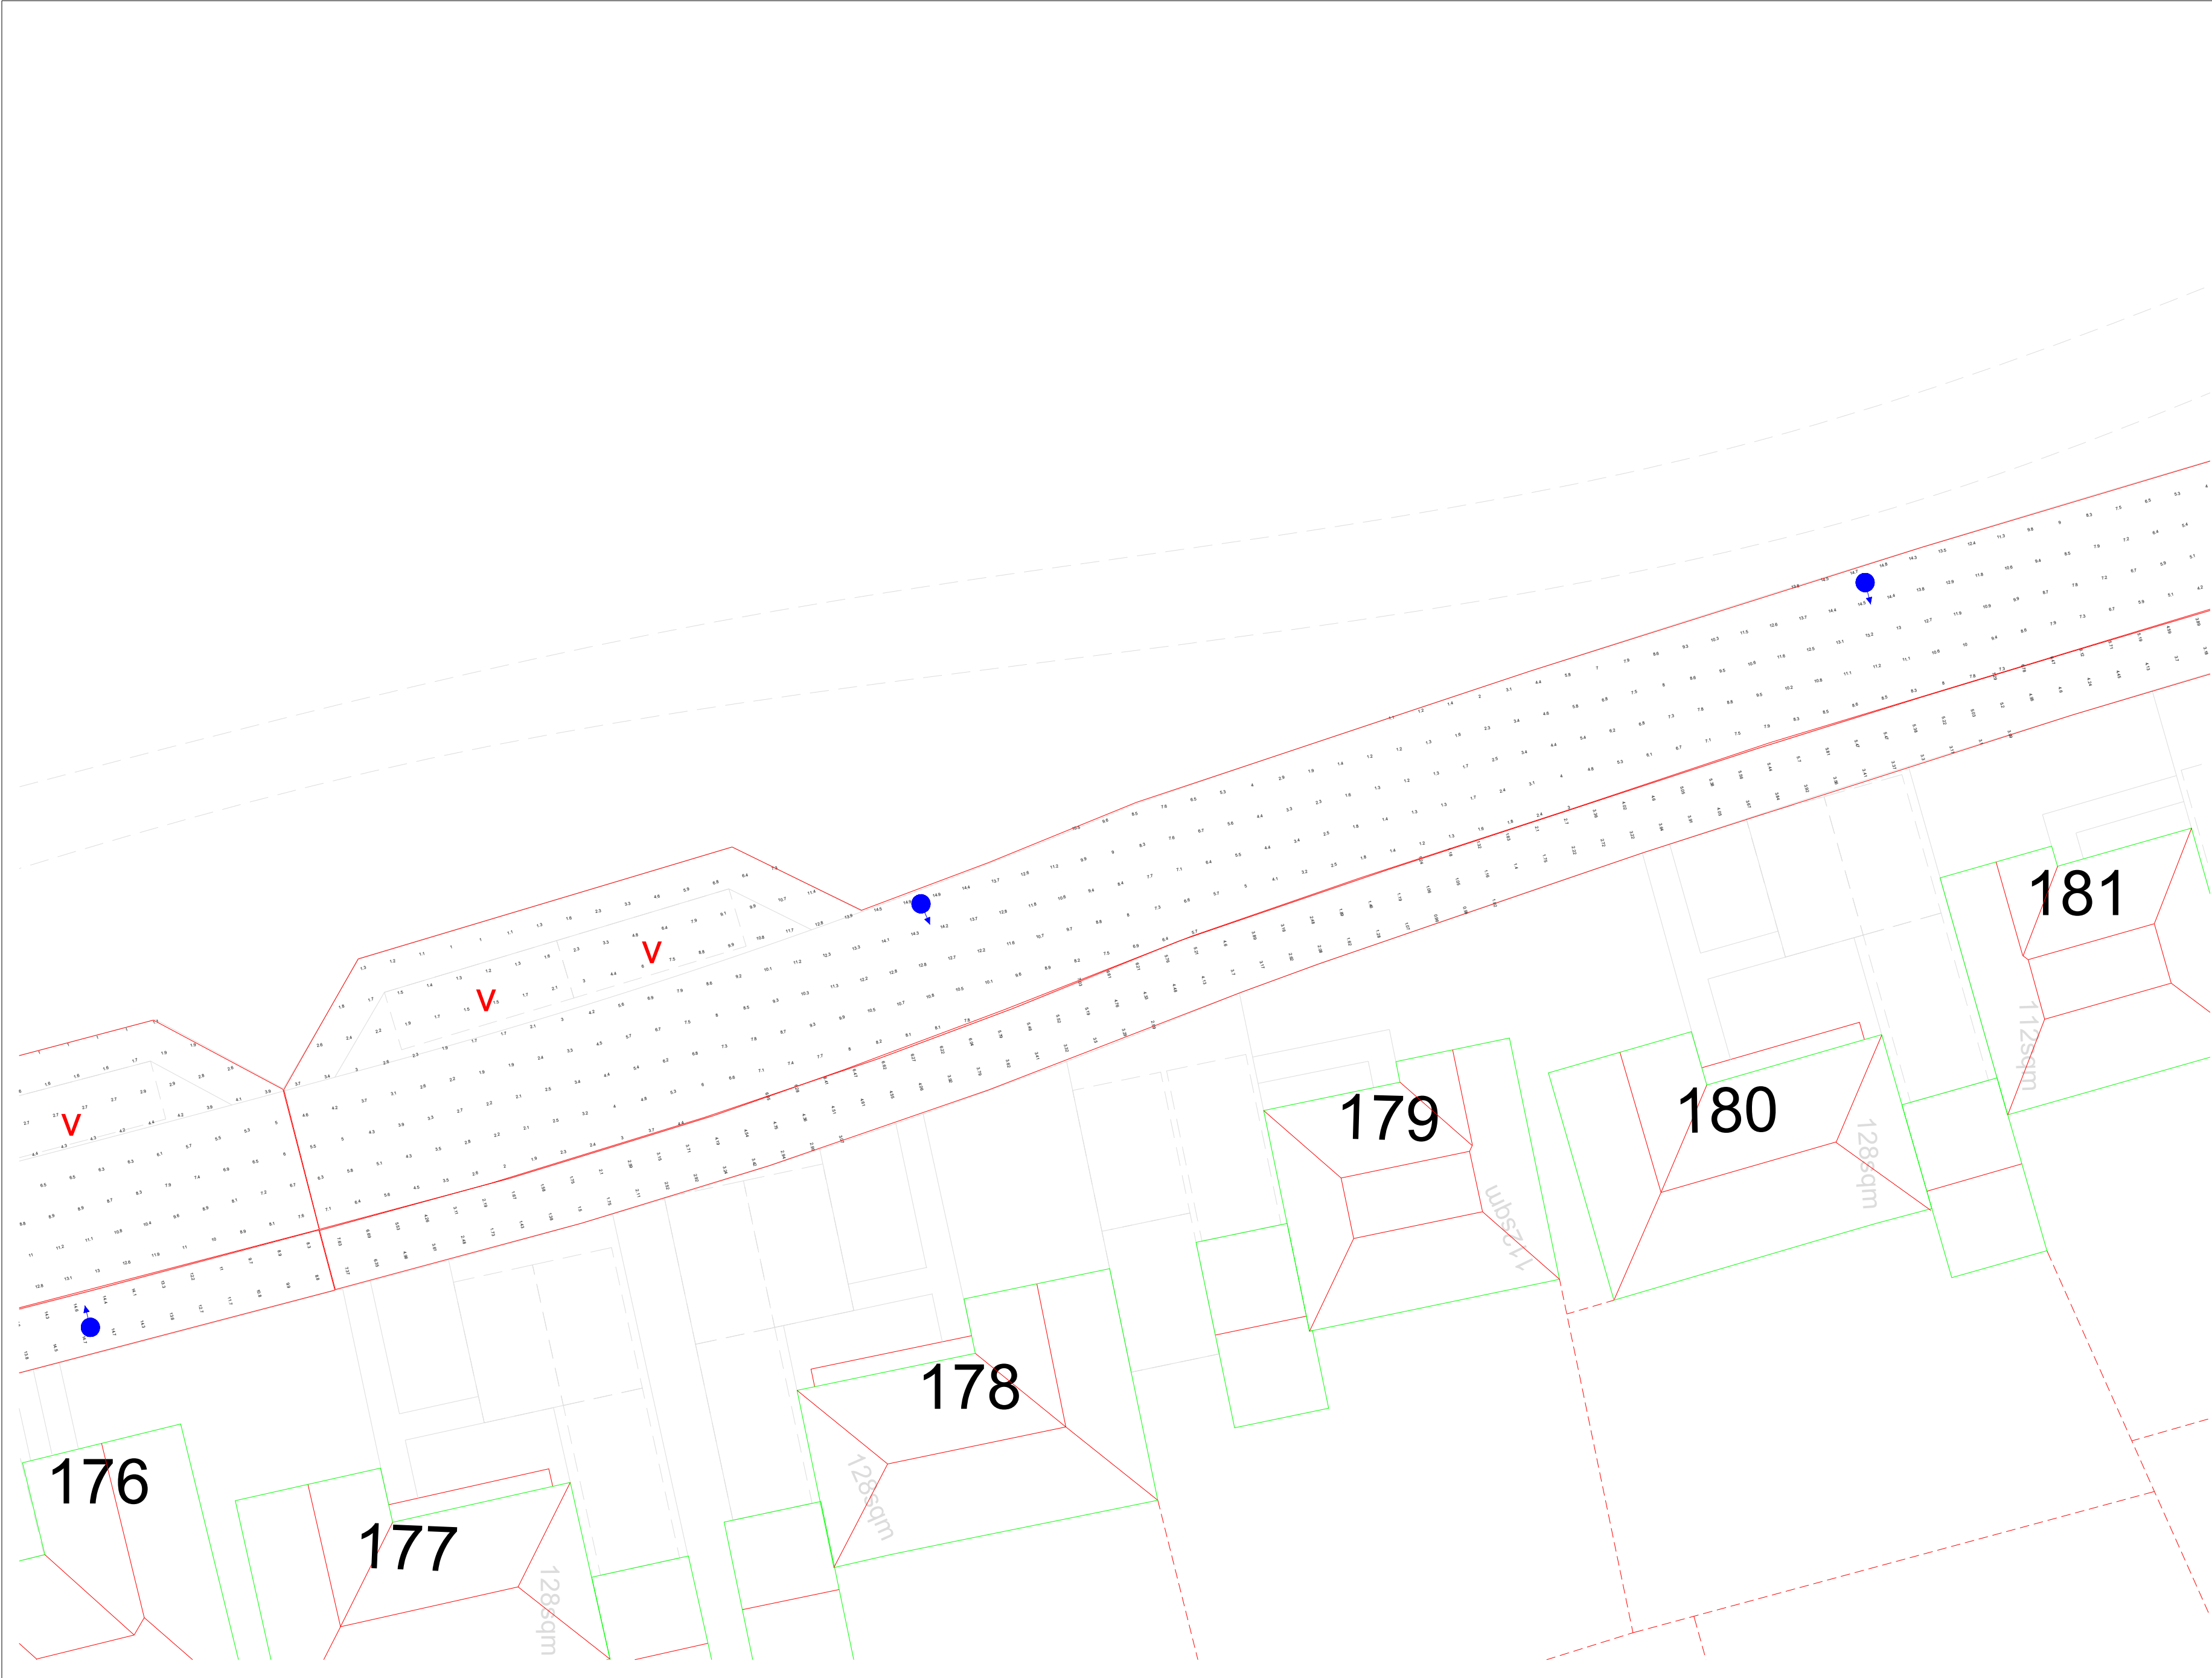

General Notes

Notes

20W

12W

No.	Revision/Issue	Date


Firm Name and Address

Lumen Designers Ltd
Lumen House
1358 Stratford Road
Hall Green
Birmingham
B28 9EH

Project Name and Address

Vivid Solar Street Lighting Ltd
Climping R1 - Littlehampton

Project	Sheet
TLA/VIV/CVY-R1	Sheet 19 of 58
Date	Rev 0.0
08/04/2022	
Scale	
DNS	

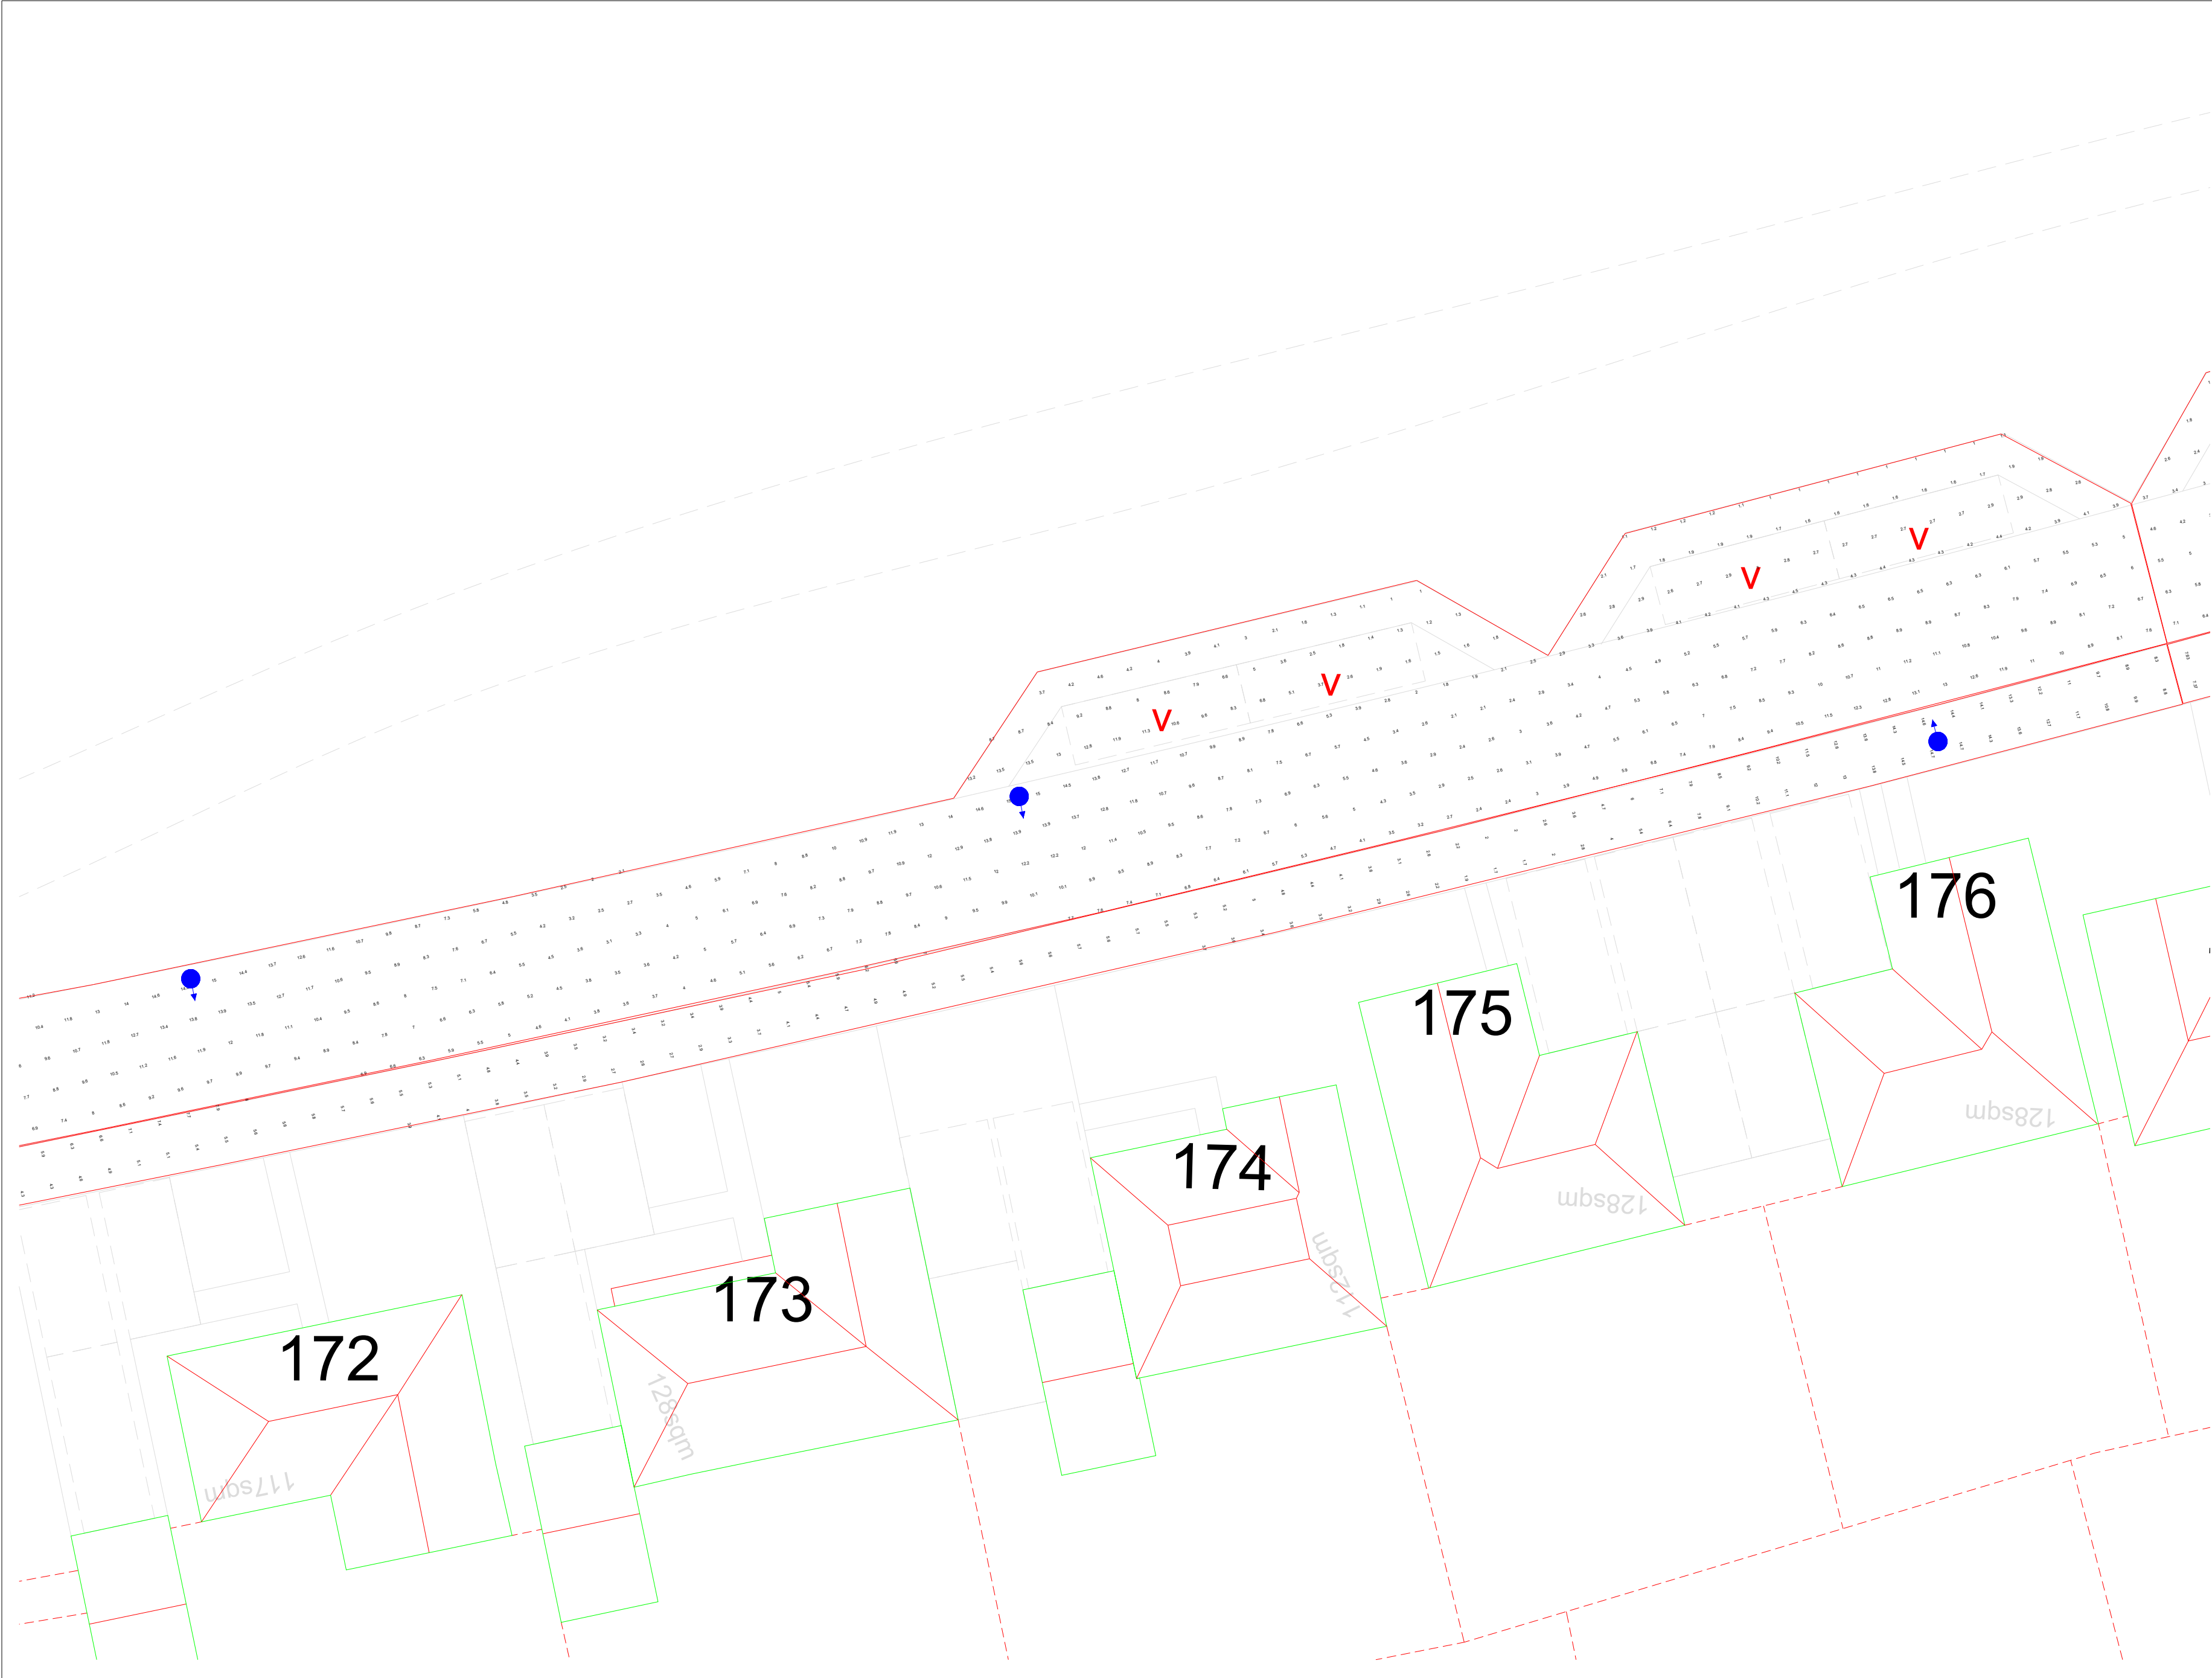

General Notes

Notes

20W

12W

No.	Revision/Issue	Date

Firm Name and Address


Lumen Designers Ltd
Lumen House
1358 Stratford Road
Hall Green
Birmingham
B28 9EH

M: 0121 663 6080
E: info@thelumenarchitect.com

Project Name and Address

Vivid Solar Street Lighting Ltd
Climping R1 - Littlehampton

Project: TLA/VIV/CVY-R1	Sheet Sheet 20 of 58
Date 08/04/2022	Rev 0.0
Scale DNS	

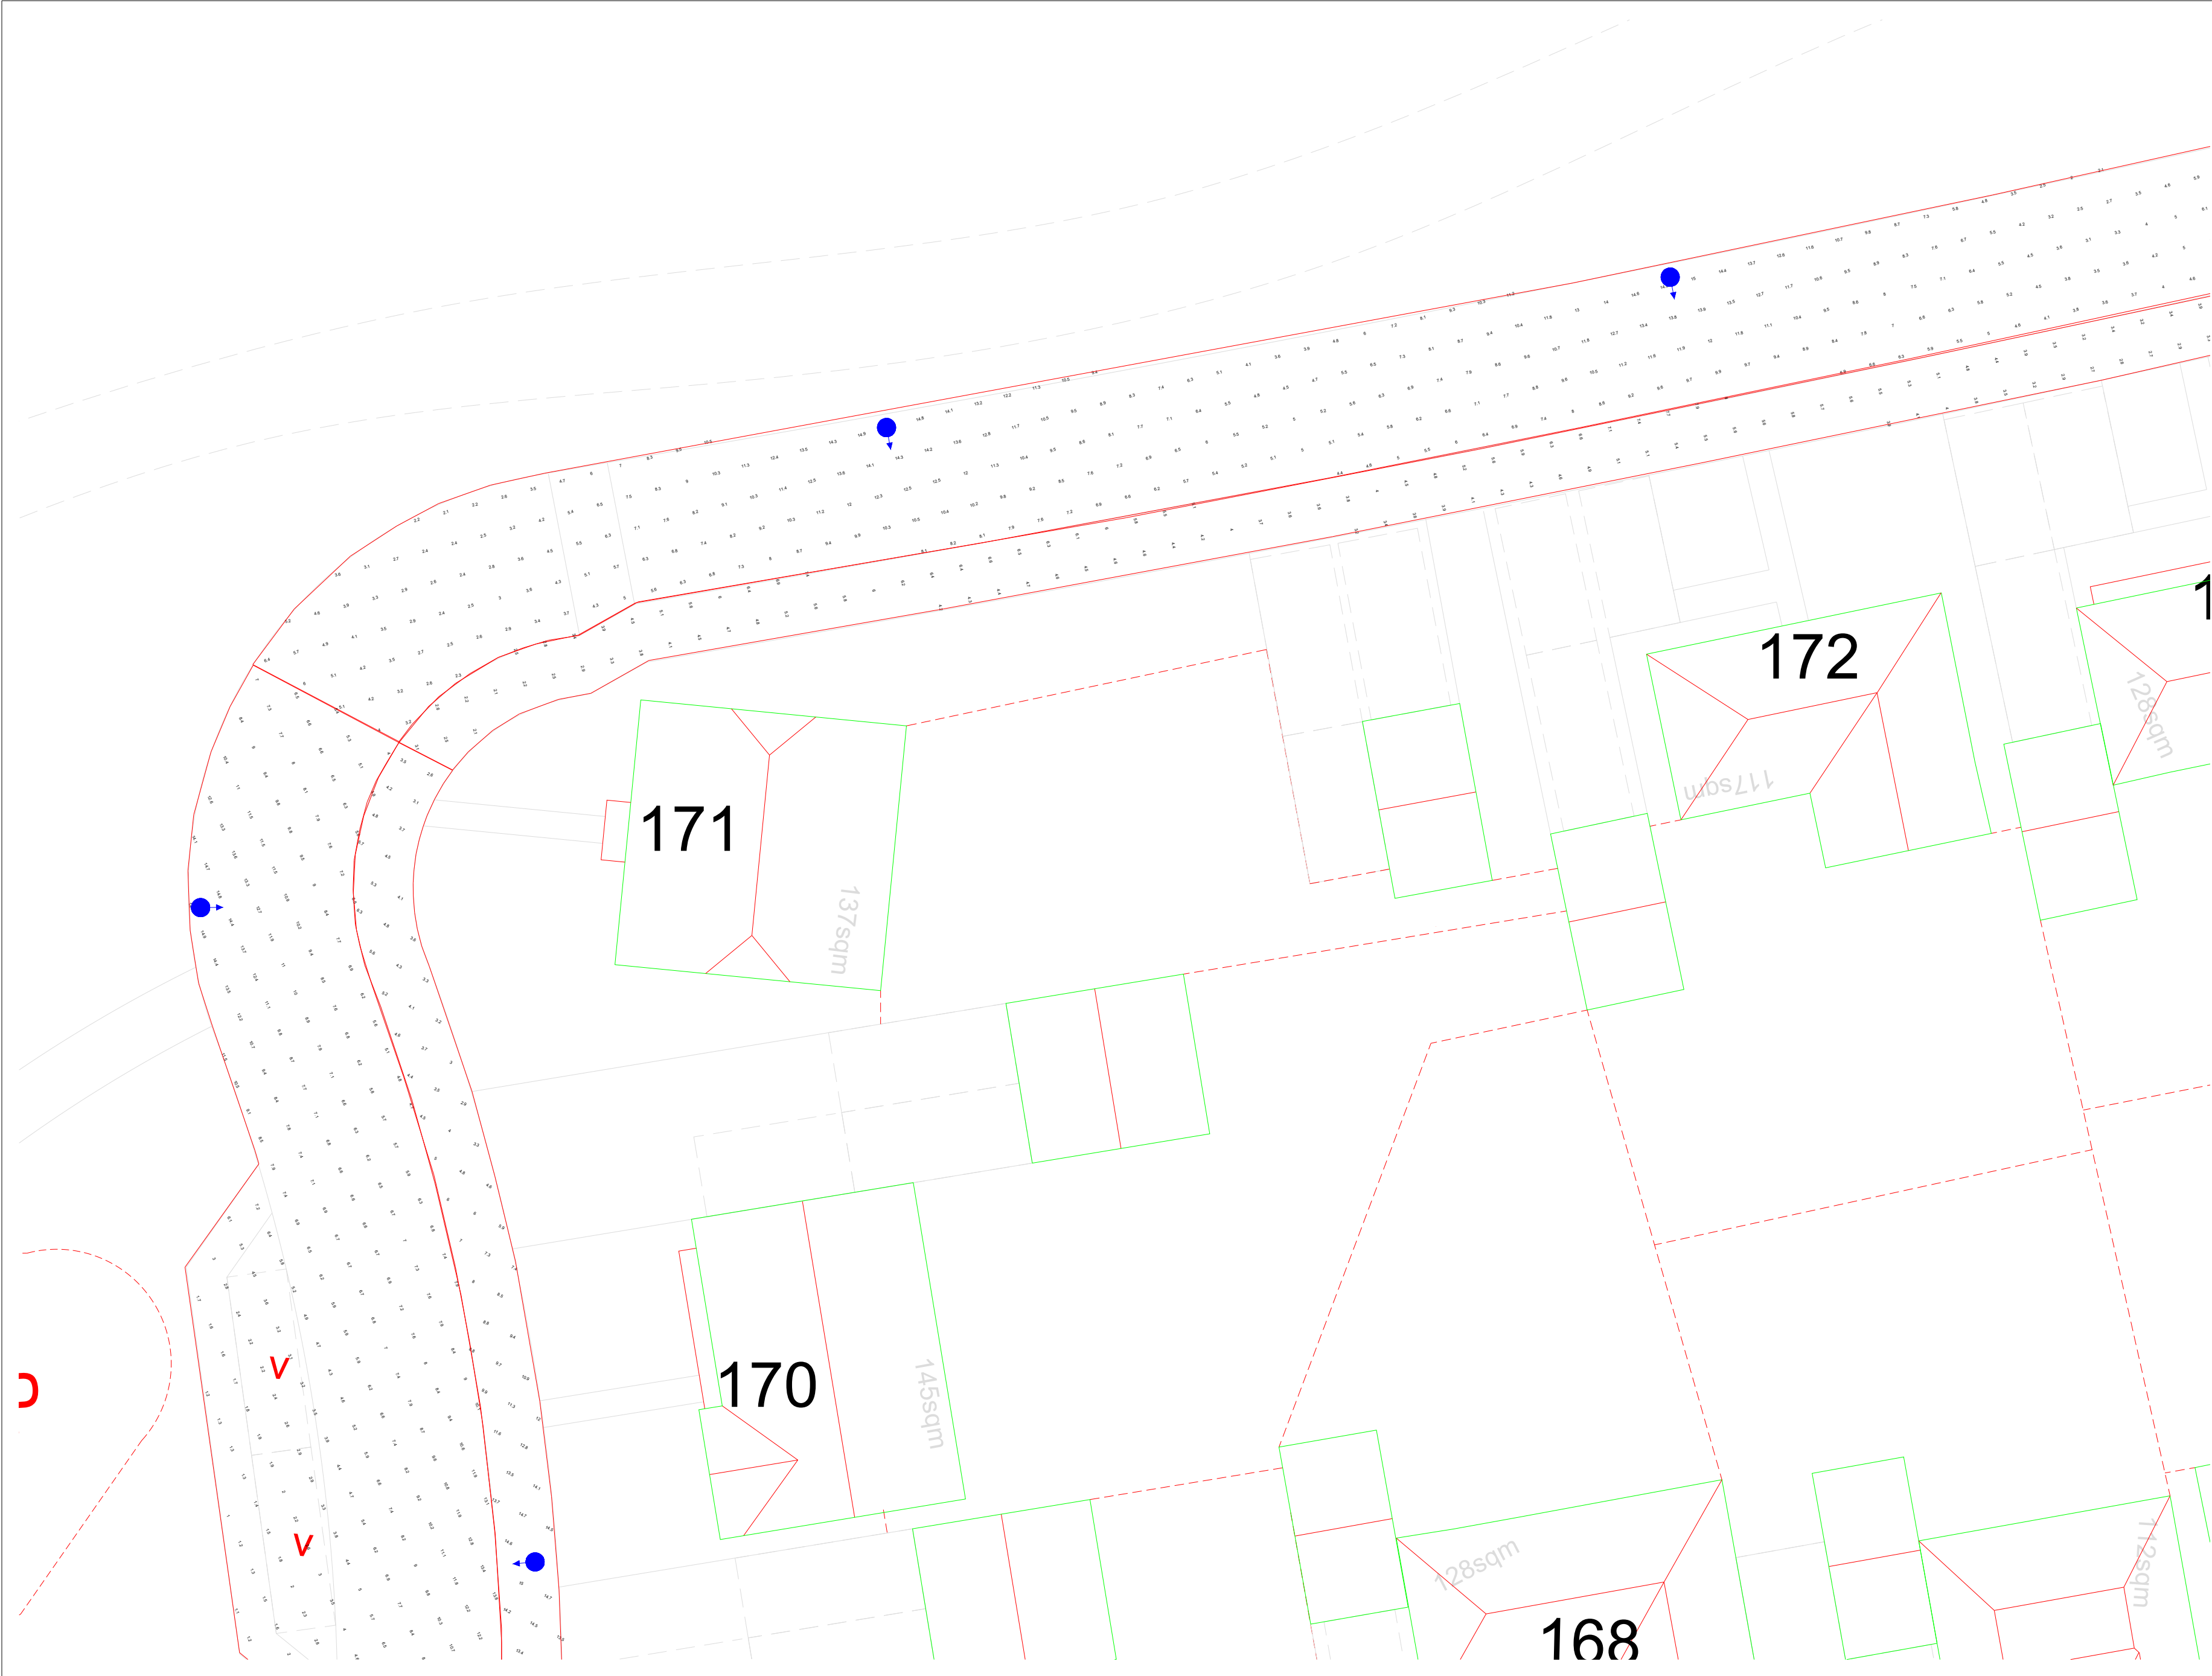

General Notes

Notes

20W

12W

No.	Revision/Issue	Date

Firm Name and Address


Lumen Designers Ltd
Lumen House
1358 Stratford Road
Hall Green
Birmingham
B28 9EH

M: 0121 663 6080
E: info@thelumenarchitect.com

Project Name and Address

Vivid Solar Street Lighting Ltd
Climping R1 - Littlehampton

Project: TLA/VIV/CVY-R1	Sheet Sheet 21 of 58
Date 08/04/2022	Rev 0.0
Scale DNS	

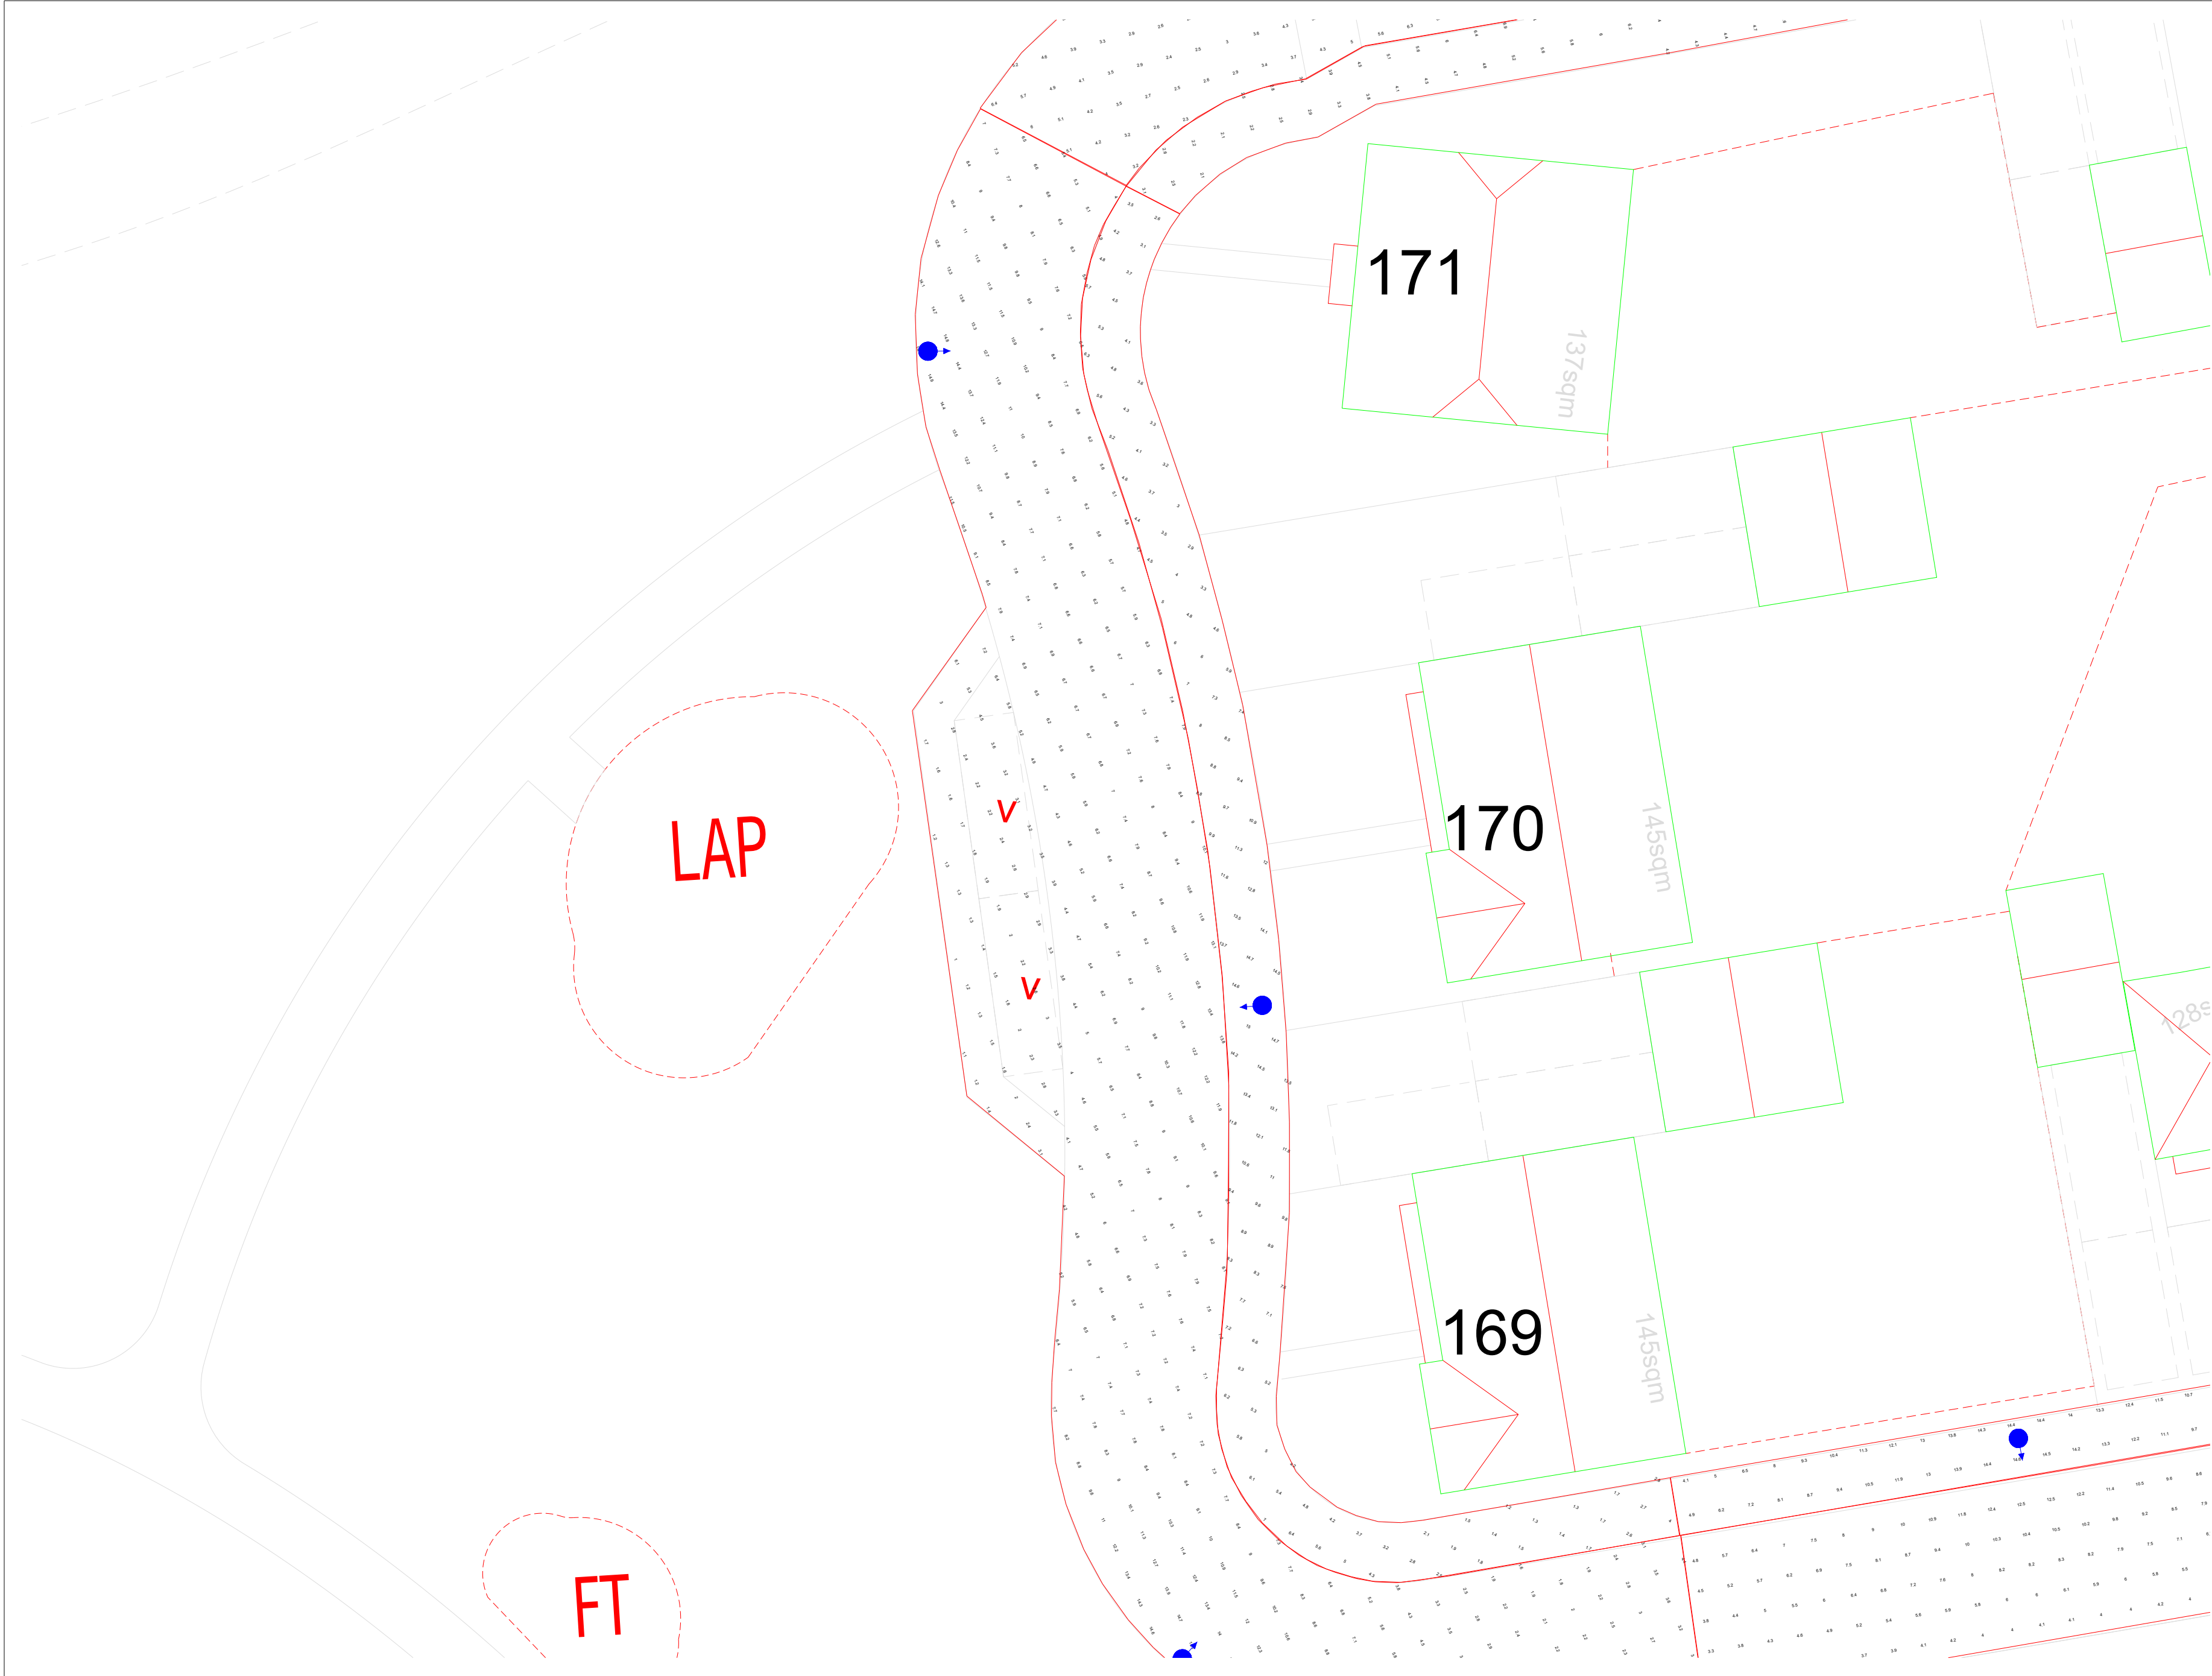

General Notes

Notes

20W

12W

No.	Revision/Issue	Date

Firm Name and Address


Lumen Designers Ltd
Lumen House
1358 Stratford Road
Hall Green
Birmingham
B28 9EH

M: 0121 663 6080
E: info@thelumenarchitect.com

Project Name and Address

Vivid Solar Street Lighting Ltd
Climping R1 - Littlehampton

Project: TLA/VIV/CVY-R1	Sheet Sheet 22 of 58
Date 08/04/2022	Rev 0.0
Scale DNS	

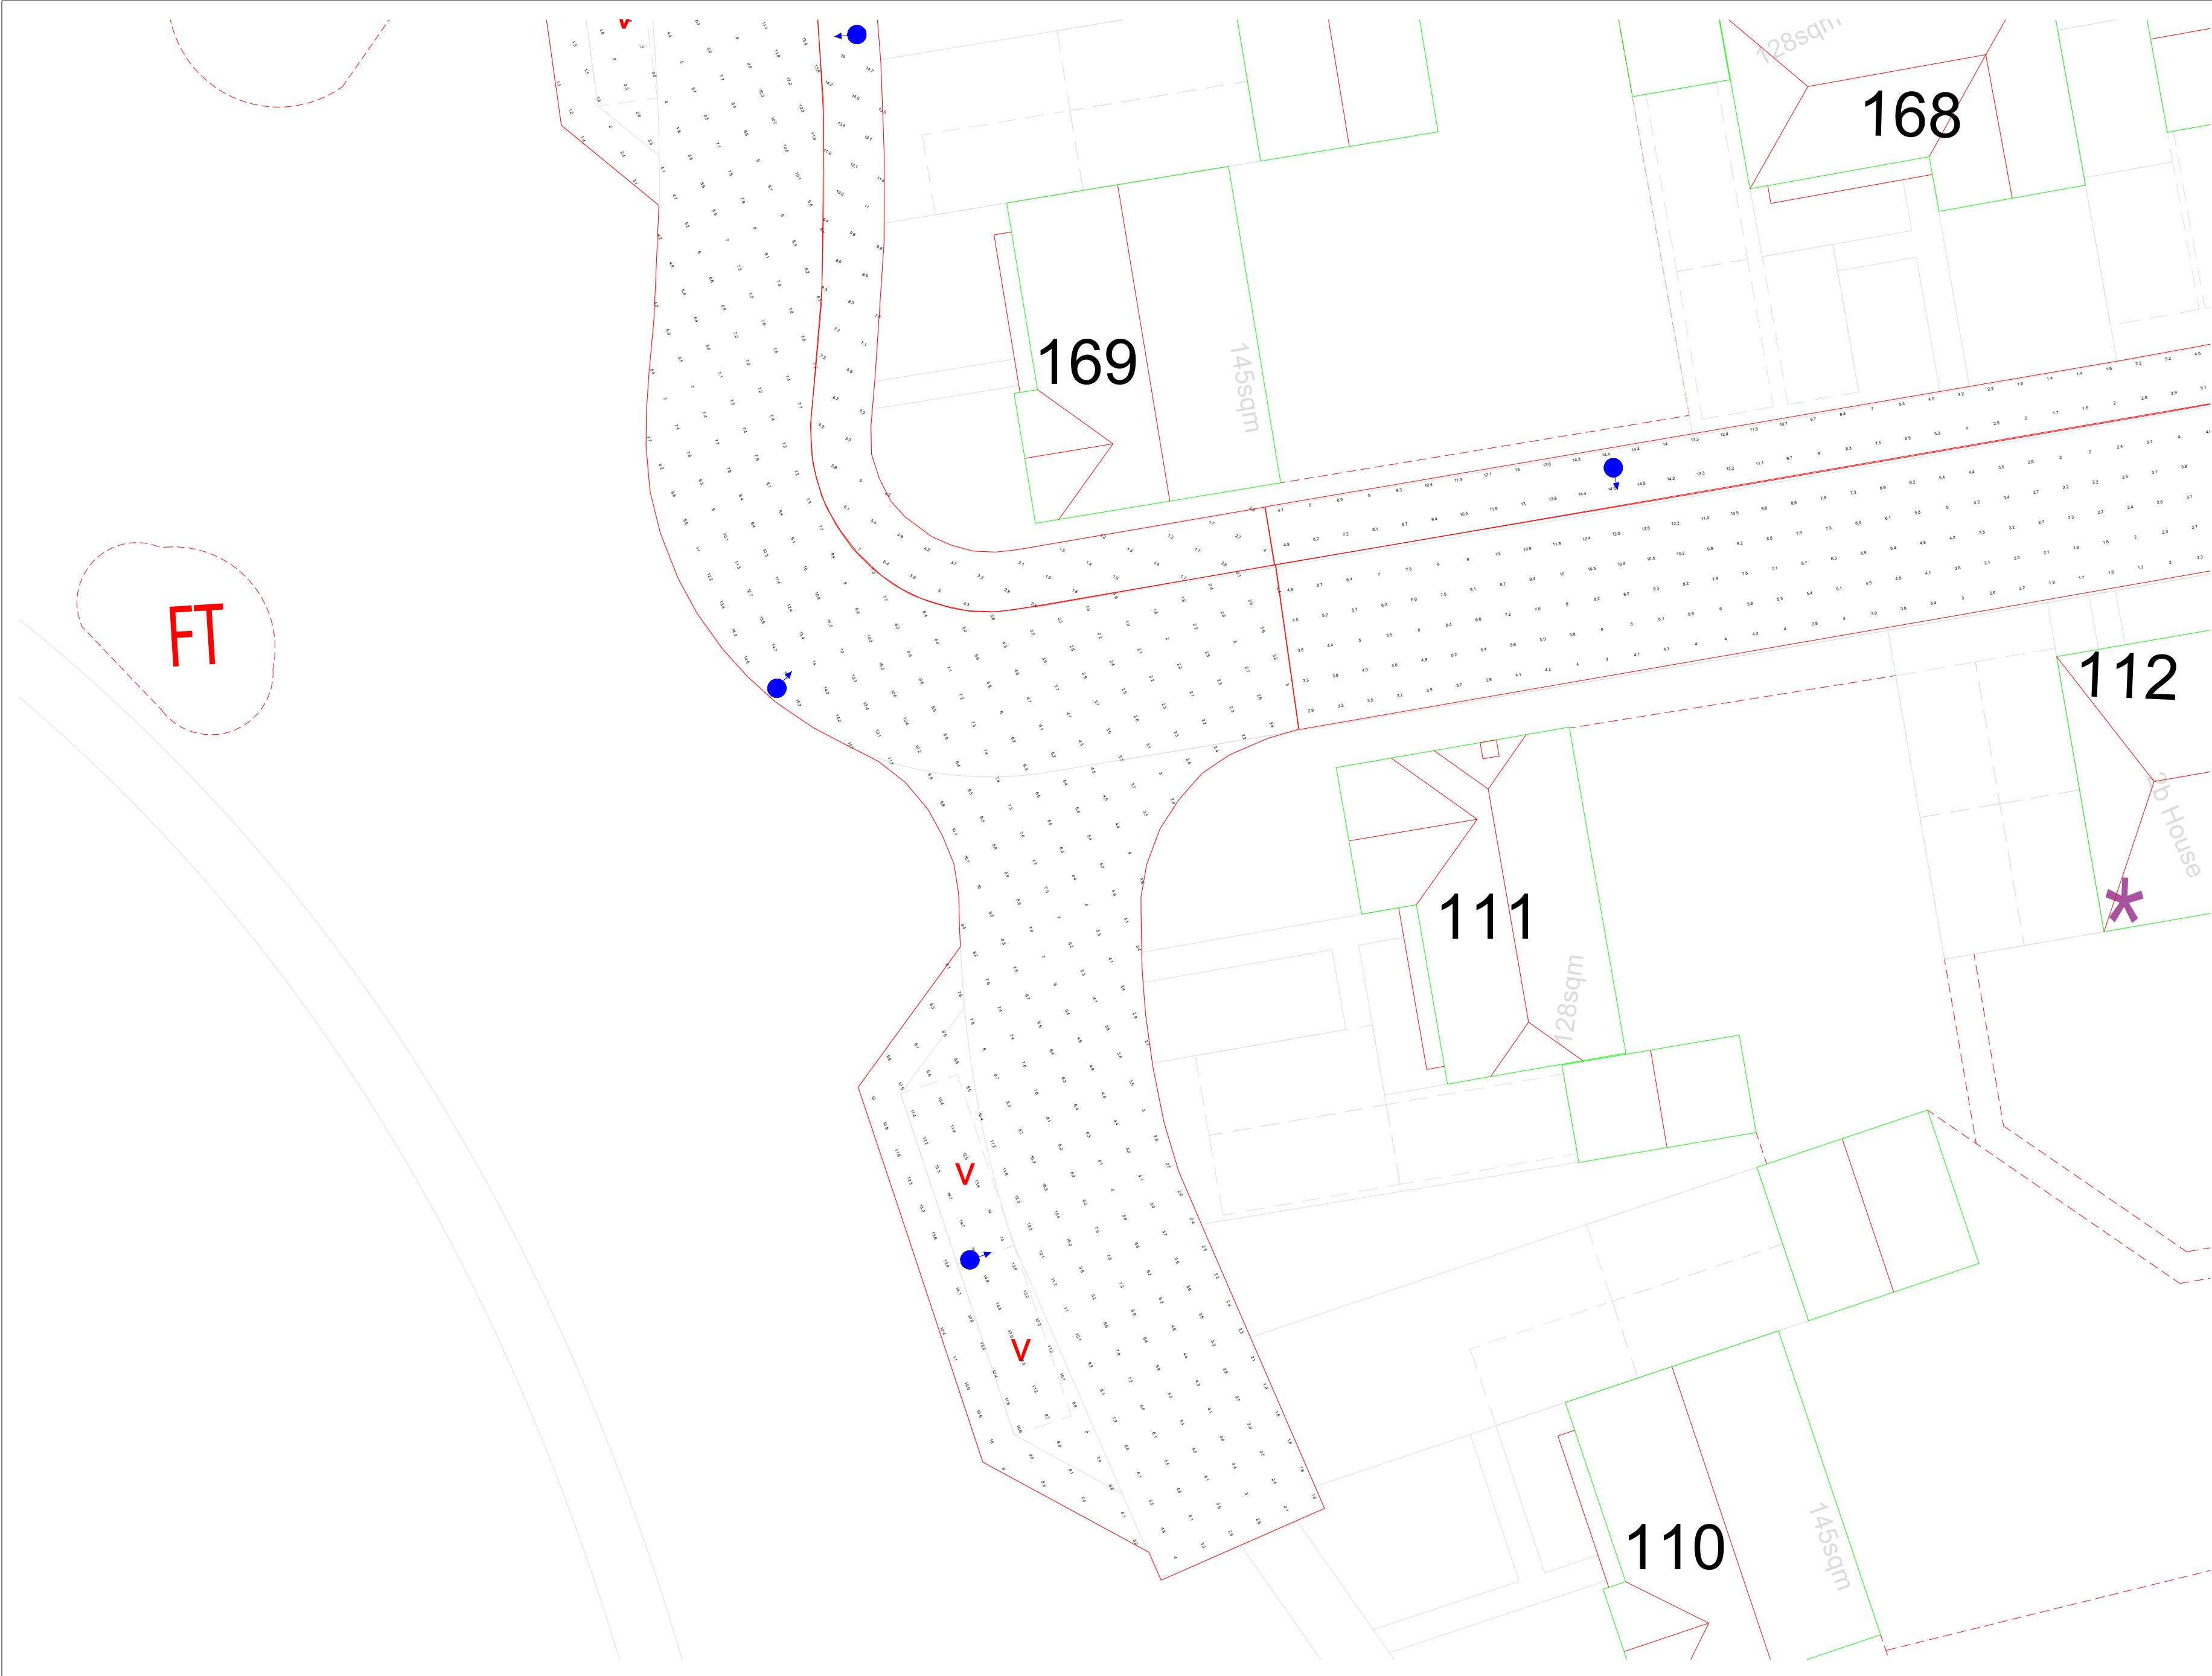

General Notes

Notes

20W

12W

No.	Revision/Issue	Date

Firm Name and Address


Lumen Designers Ltd
Lumen House
1358 Stratford Road
Hall Green
Birmingham
B28 9EH

M: 0121 663 6080
E: info@thelumenarchitect.com

Project Name and Address

Vivid Solar Street Lighting Ltd
Climping R1 - Littlehampton

Project: TLA/VIV/CVY-R1	Sheet Sheet 23 of 58
Date 08/04/2022	Rev 0.0
Scale DNS	

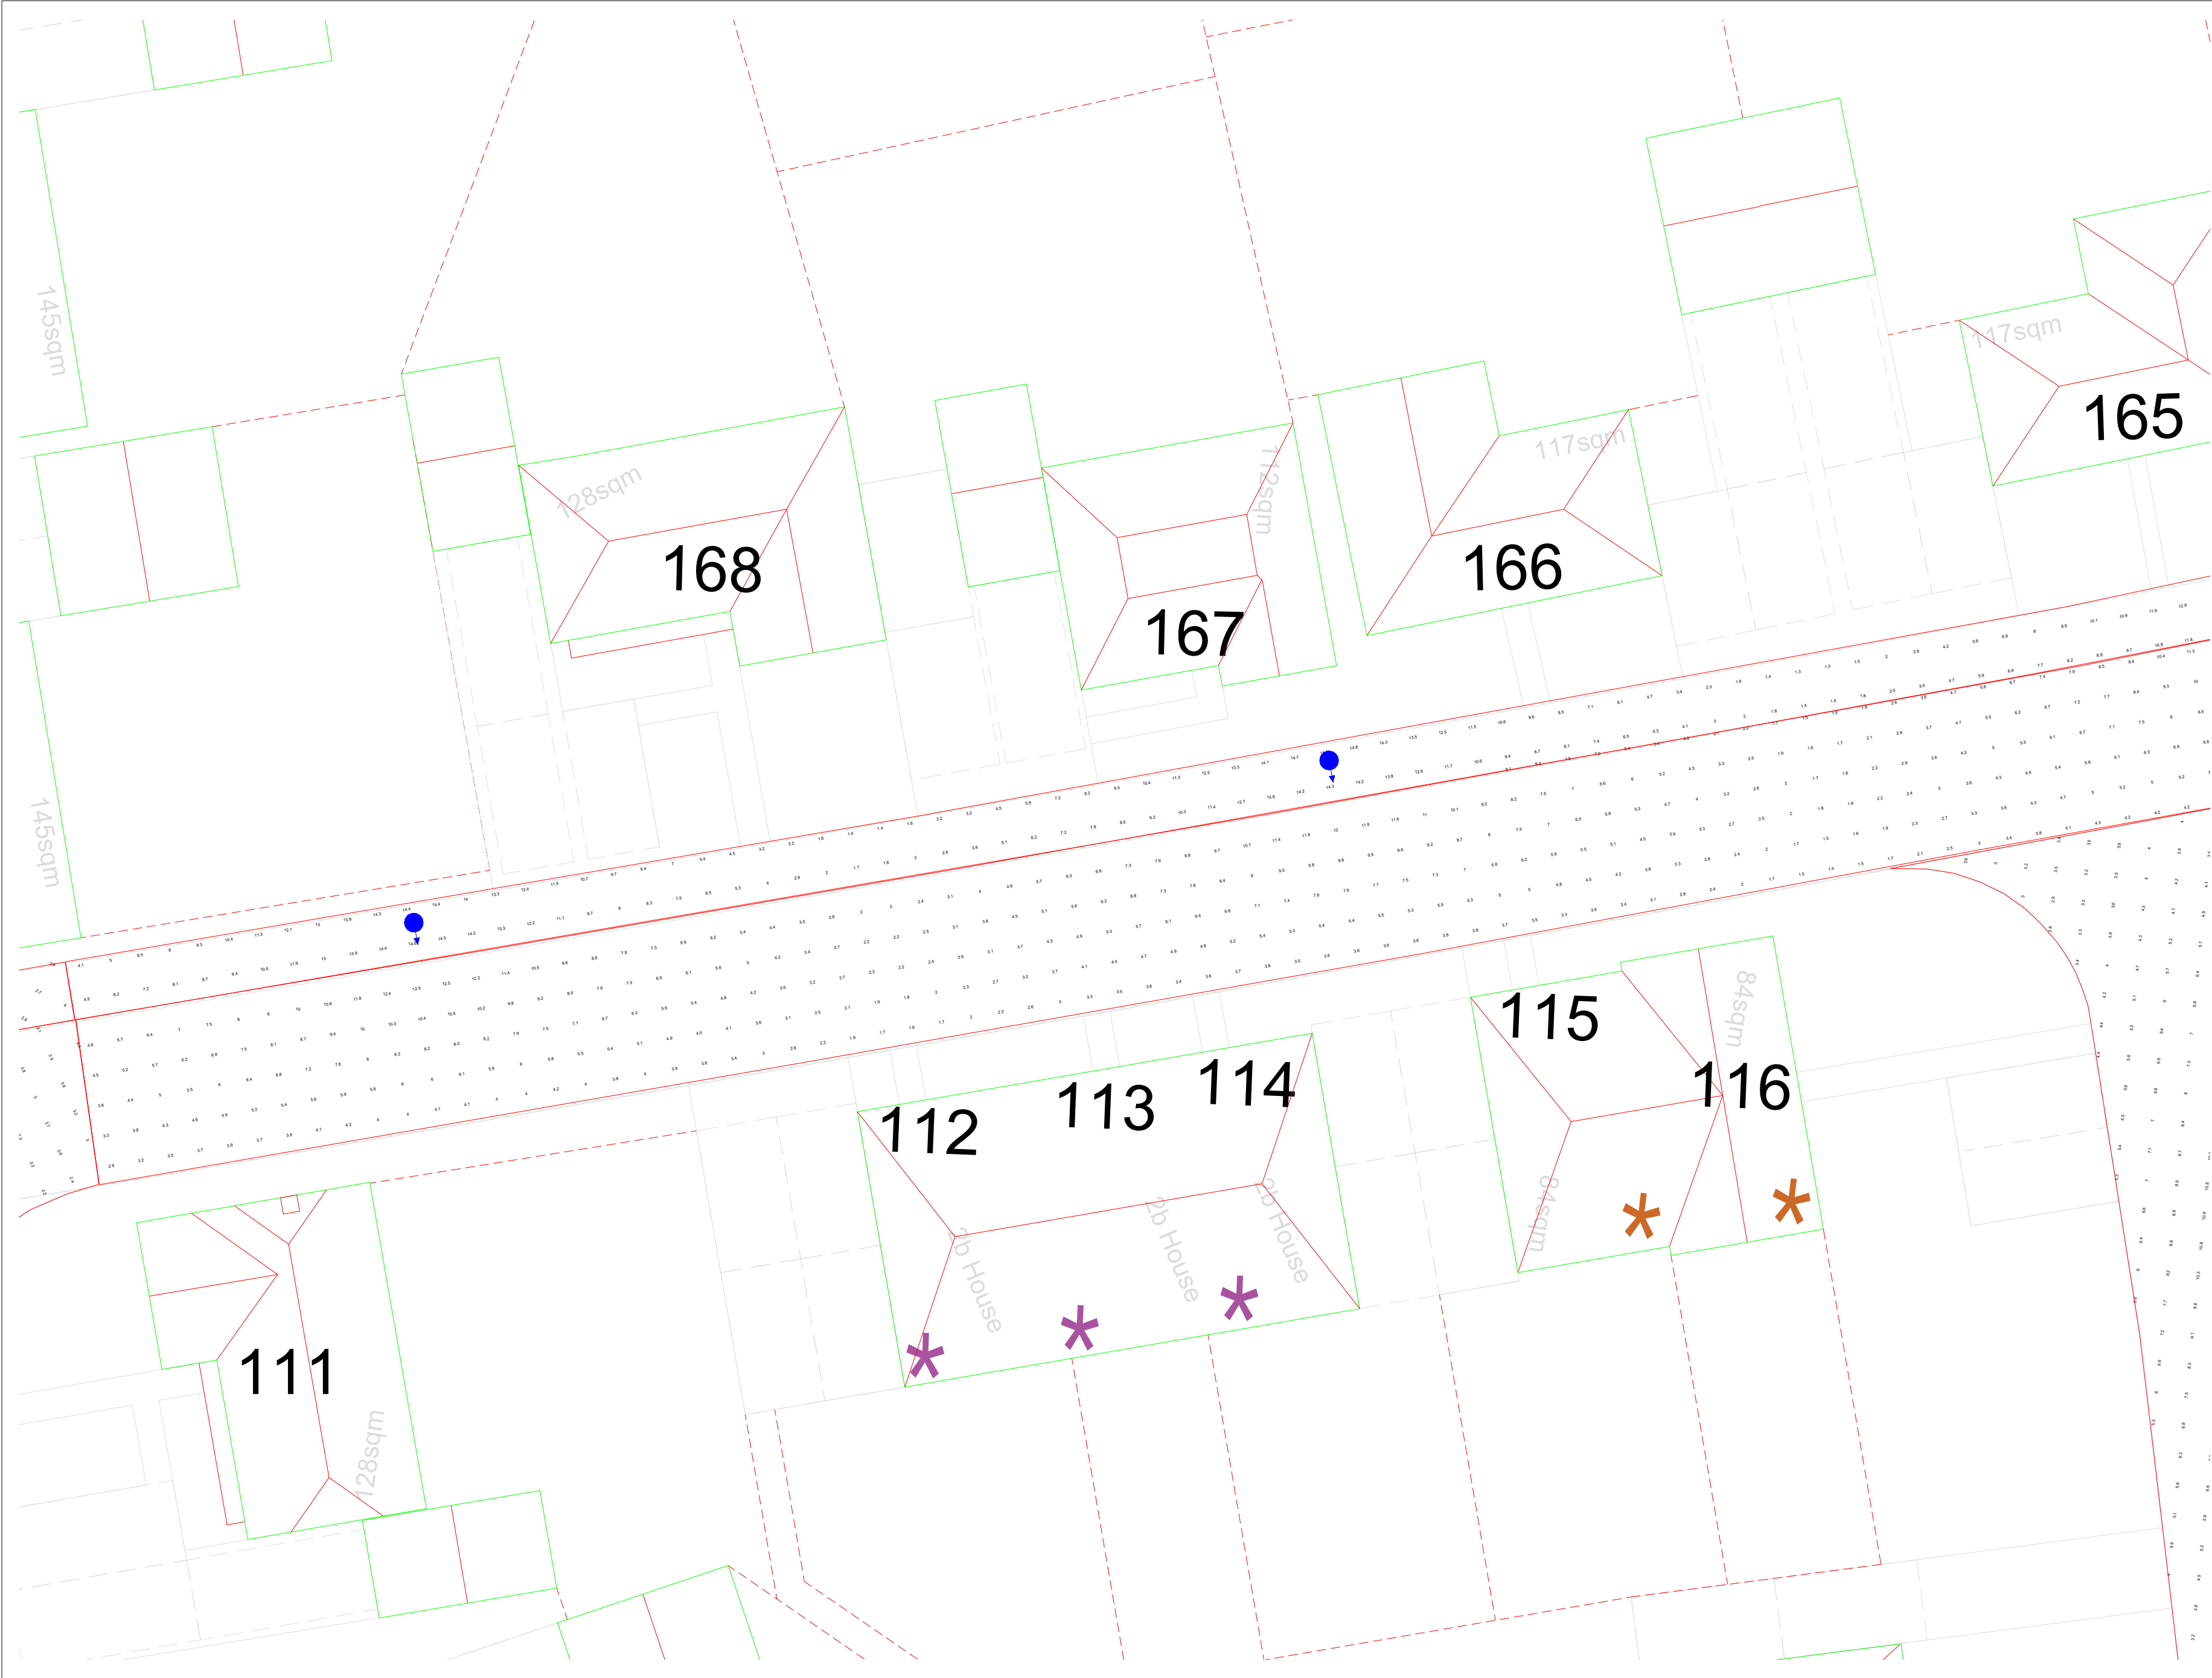

General Notes

Notes

20W

12W

No.	Revision/Issue	Date

Firm Name and Address


Lumen Designers Ltd
Lumen House
135B Stratford Road
Hall Green
Birmingham
B28 9EH

M: 0121 663 6080
E: info@thelumenarchitect.com

Project Name and Address

Vivid Solar Street Lighting Ltd
Climping R1 - Littlehampton

Project	Sheet
TLA/VIV/CVY-R1	Sheet 24 of 58
Date	Rev 0.0
08/04/2022	
Scale	
DNS	

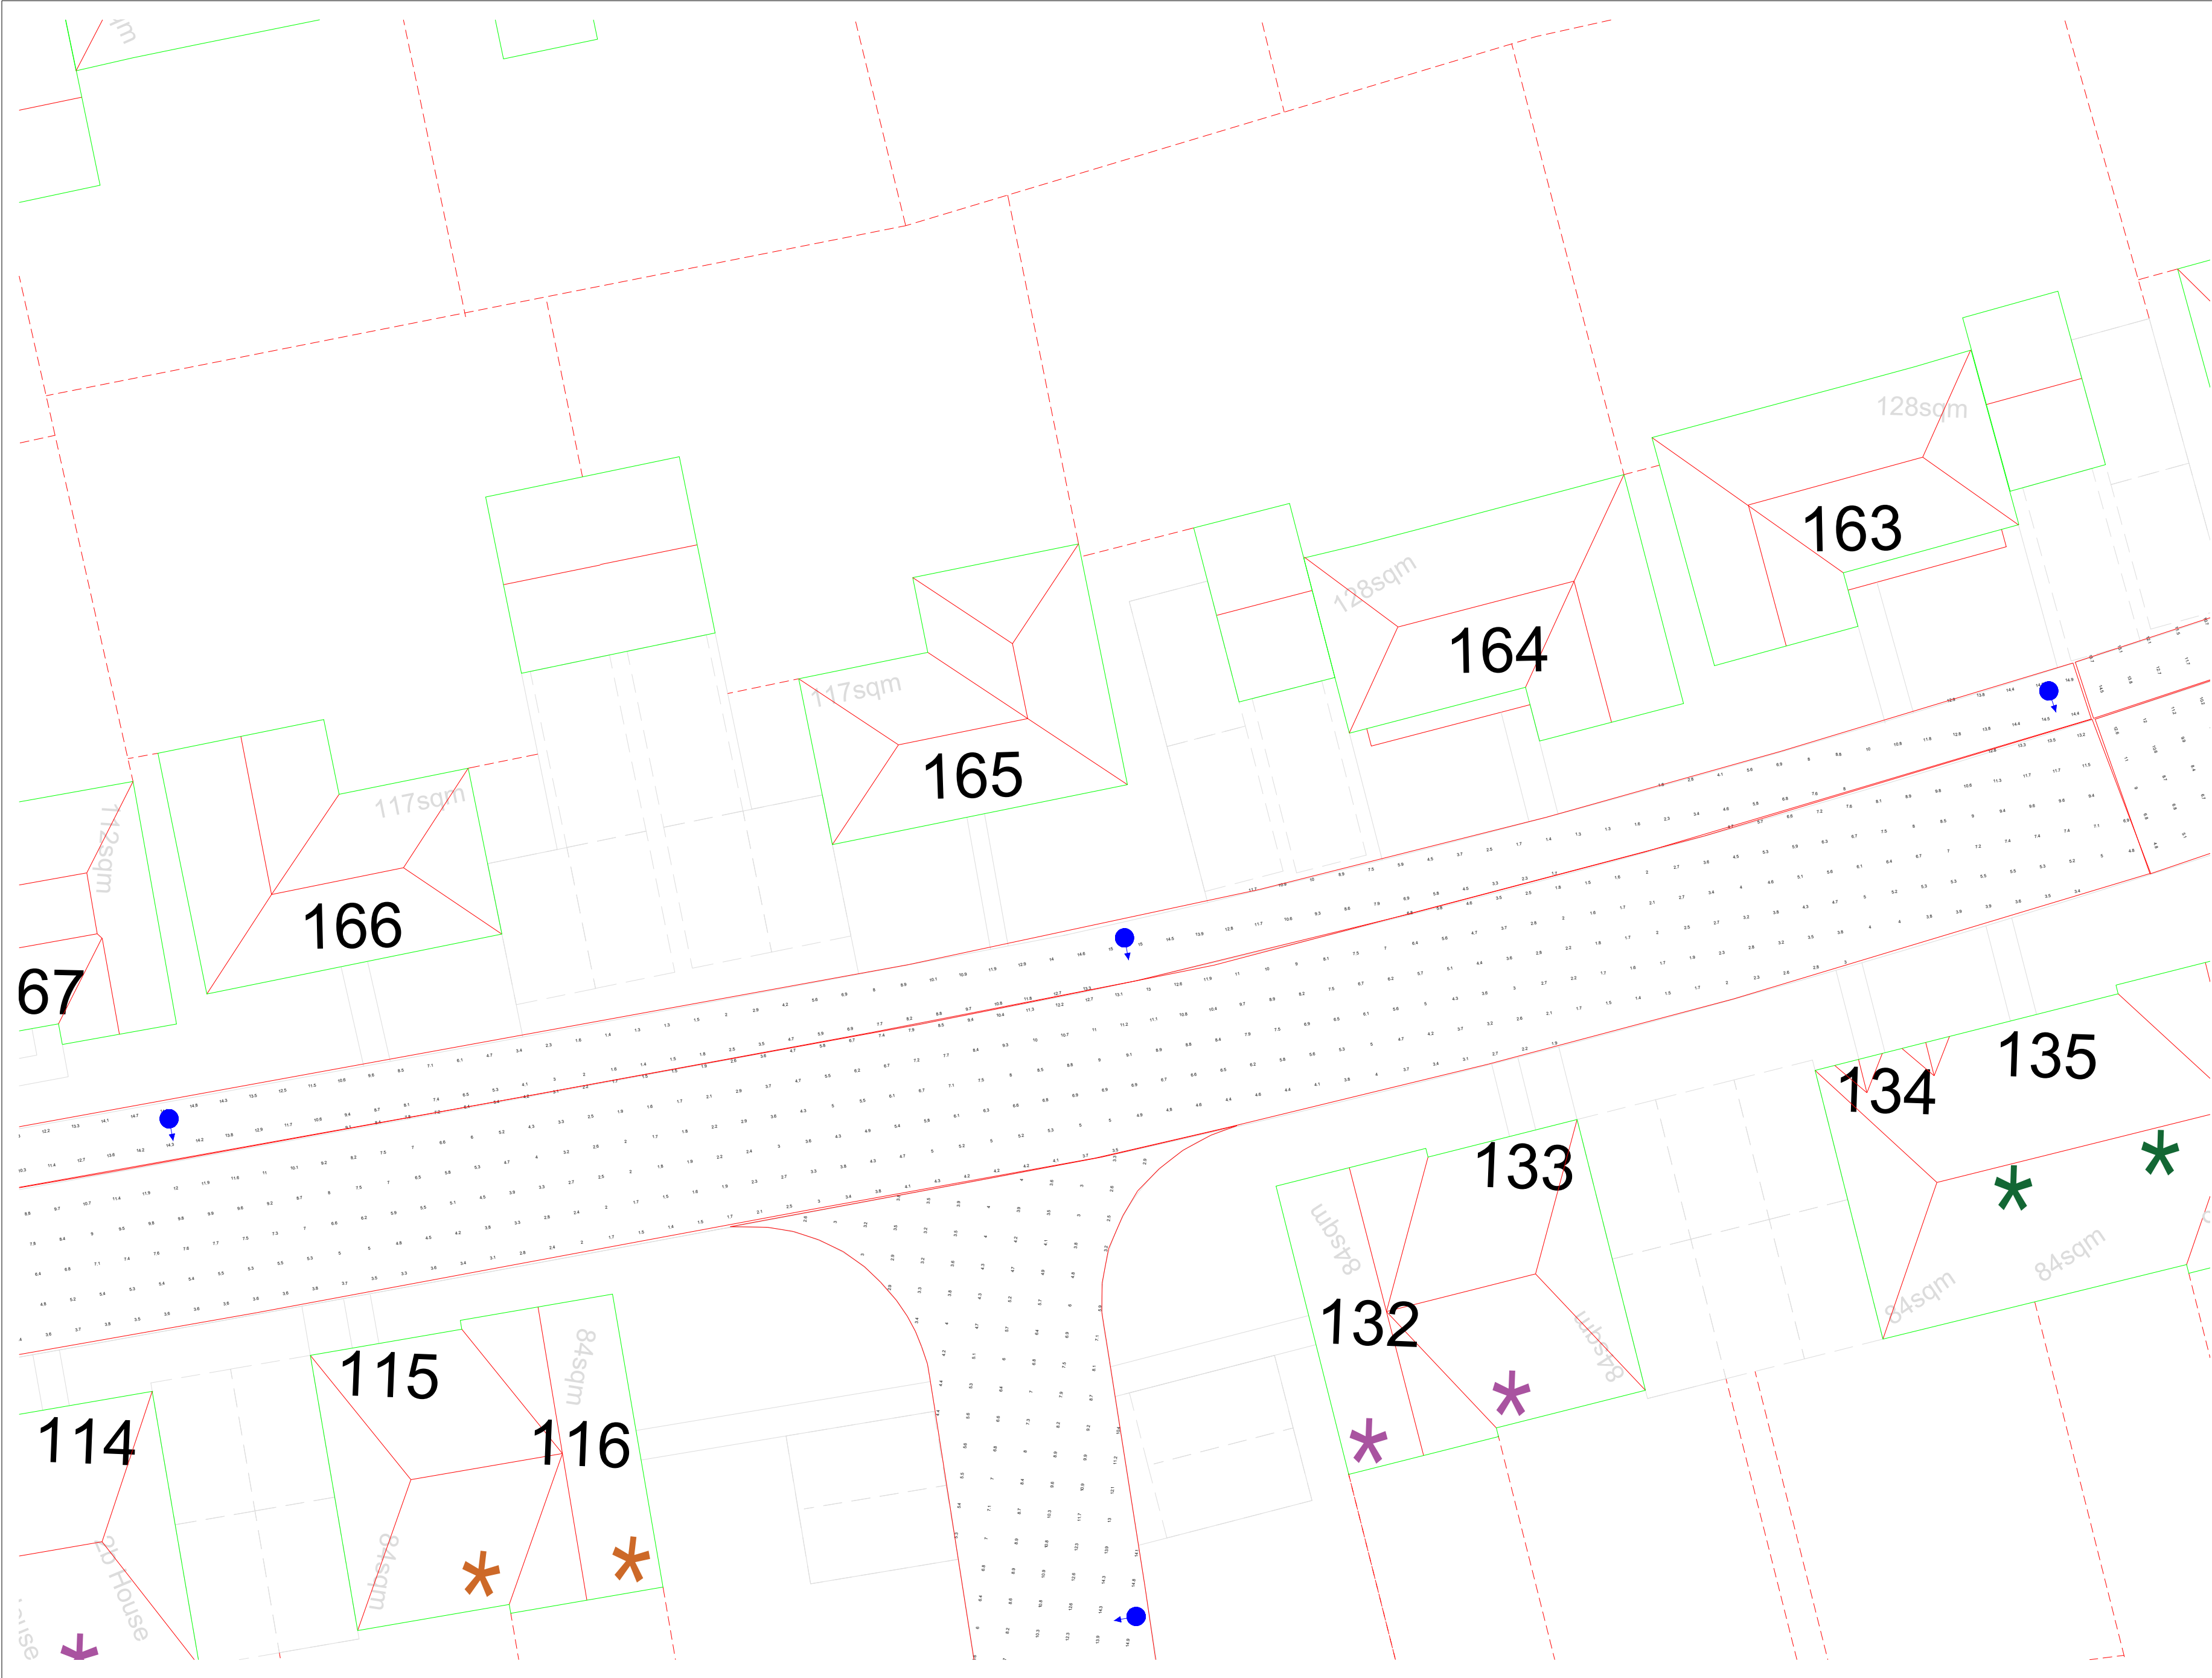

General Notes

Notes

20W

12W

No.	Revision/Issue	Date

Firm Name and Address


Lumen Designers Ltd
Lumen House
135B Stratford Road
Hall Green
Birmingham
B28 9EH

M: 0121 663 6080
E: info@thelumenarchitect.com

Project Name and Address

Vivid Solar Street Lighting Ltd
Climping R1 - Littlehampton

Project: TLA/VIV/CVY-R1	Sheet Sheet 25 of 58
Date 08/04/2022	Rev 0.0
Scale DNS	

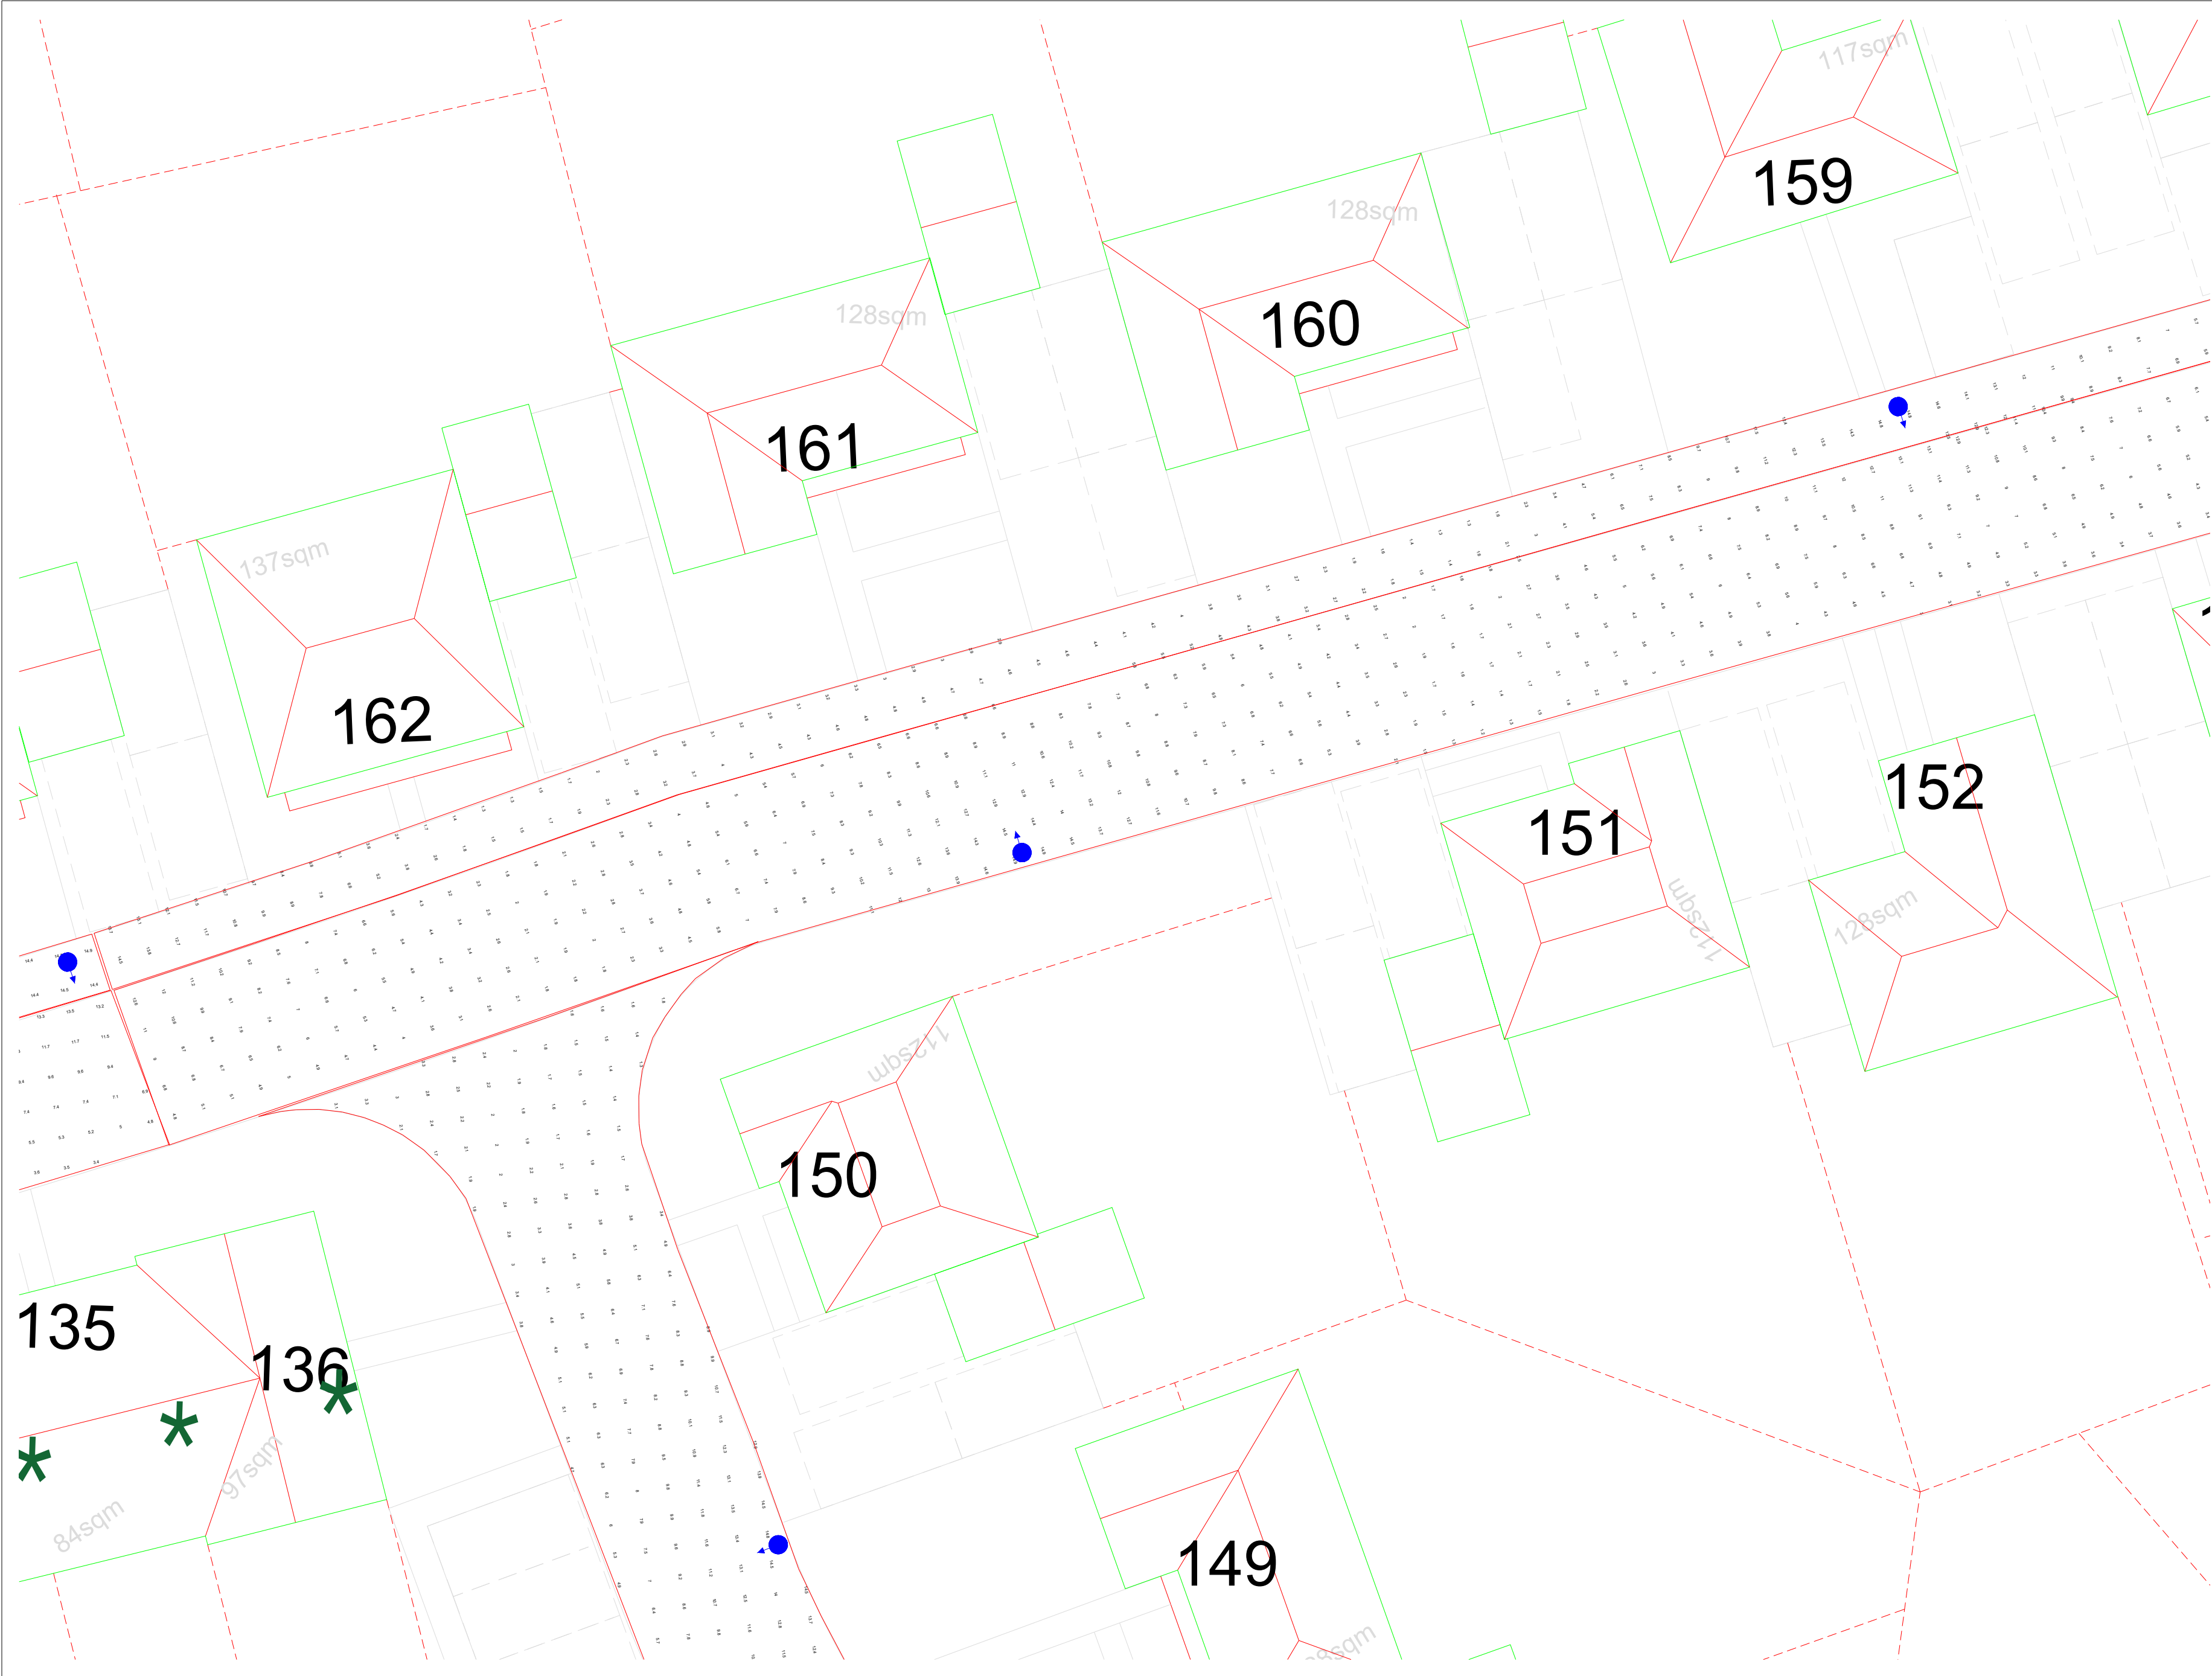

General Notes

Notes

20W

12W

No.	Revision/Issue	Date

Firm Name and Address


Lumen Designers Ltd
Lumen House
135B Stratford Road
Hall Green
Birmingham
B28 9EH

M: 0121 663 6080
E: info@thelumenarchitect.com

Project Name and Address


Vivid Solar Street Lighting Ltd
Climping R1 - Littlehampton

Project: TLA/VIV/CVY-R1	Sheet Sheet 26 of 58
Date 08/04/2022	Rev 0.0
Scale DNS	

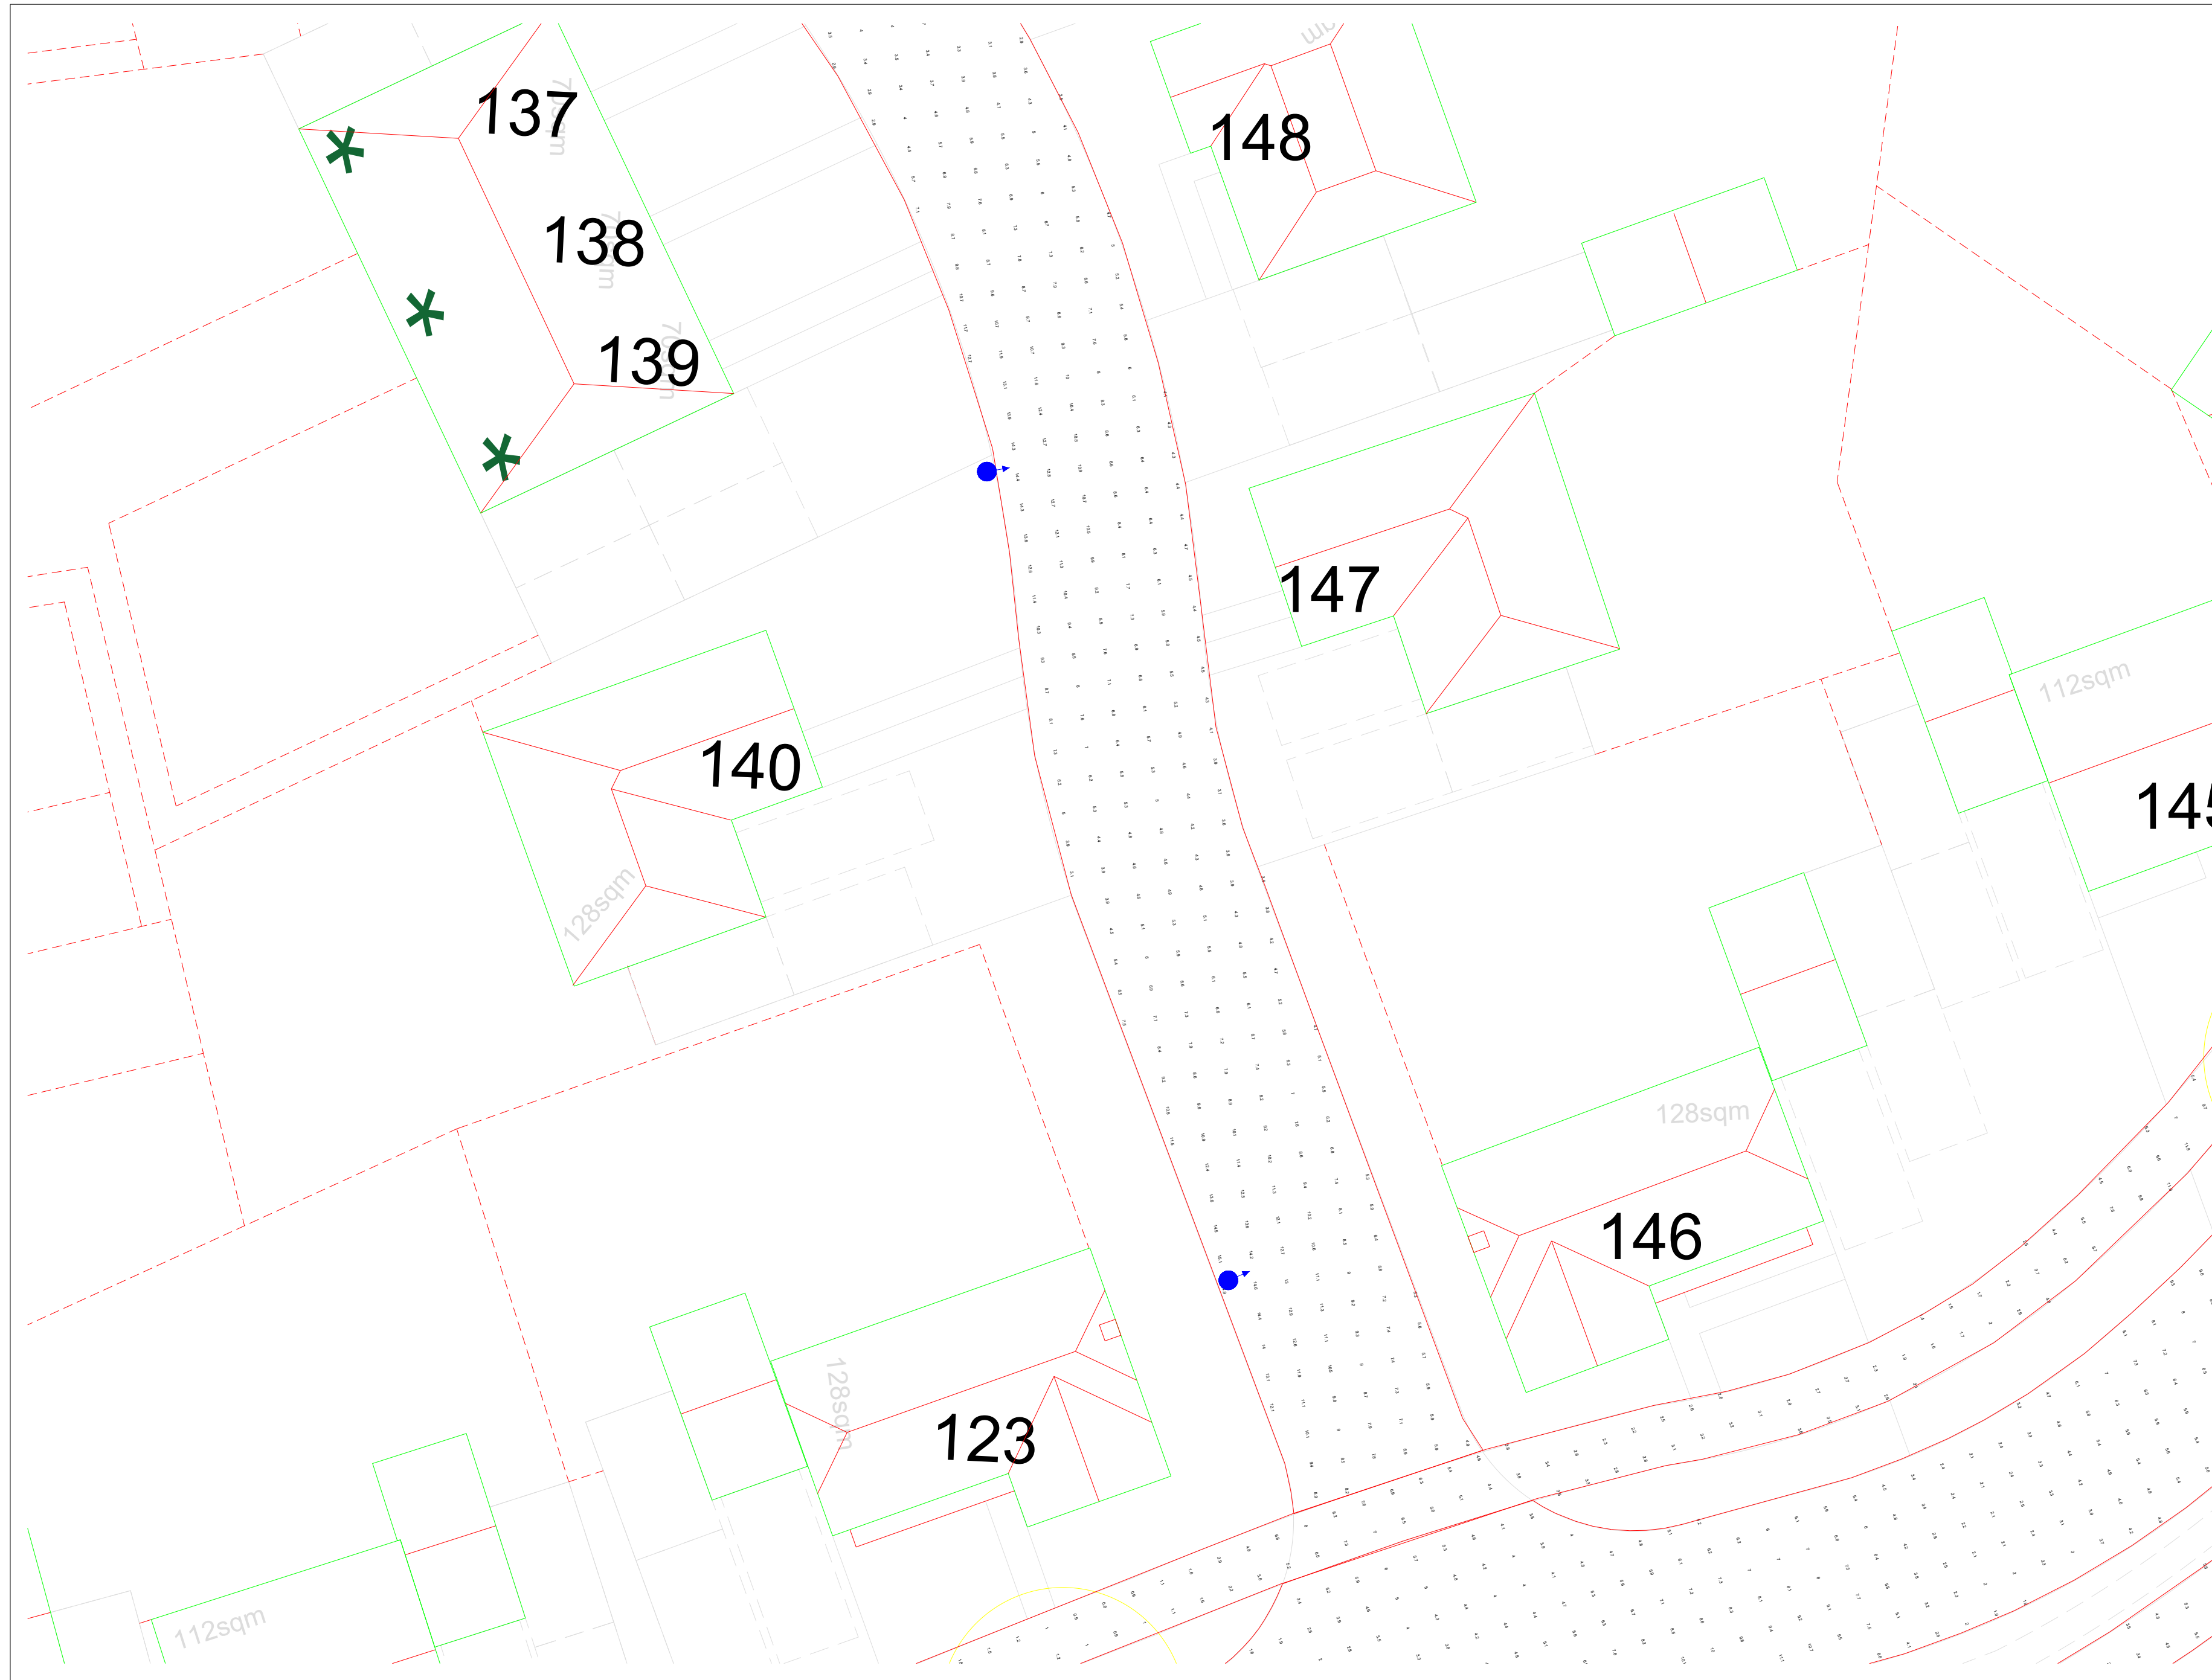

General Notes

Notes

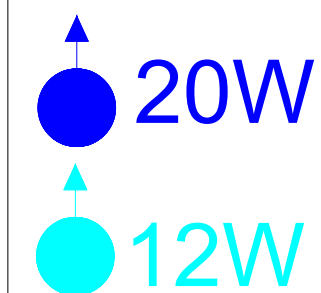

No.	Revision/Issue	Date

Firm Name and Address
Lumen Designers Ltd


Lumen House
1358 Stratford Road
Hall Green
Birmingham
B28 9EH

M: 0121 663 6080
E: info@thelumenarchitect.com

Project Name and Address
Vivid Solar Street Lighting Ltd

Climping R1 - Littlehampton

Project TLA/IV/CVY-R1	Sheet Sheet 28 of 58 Rev 0.0
Date 08/04/2022	
Scale DNS	

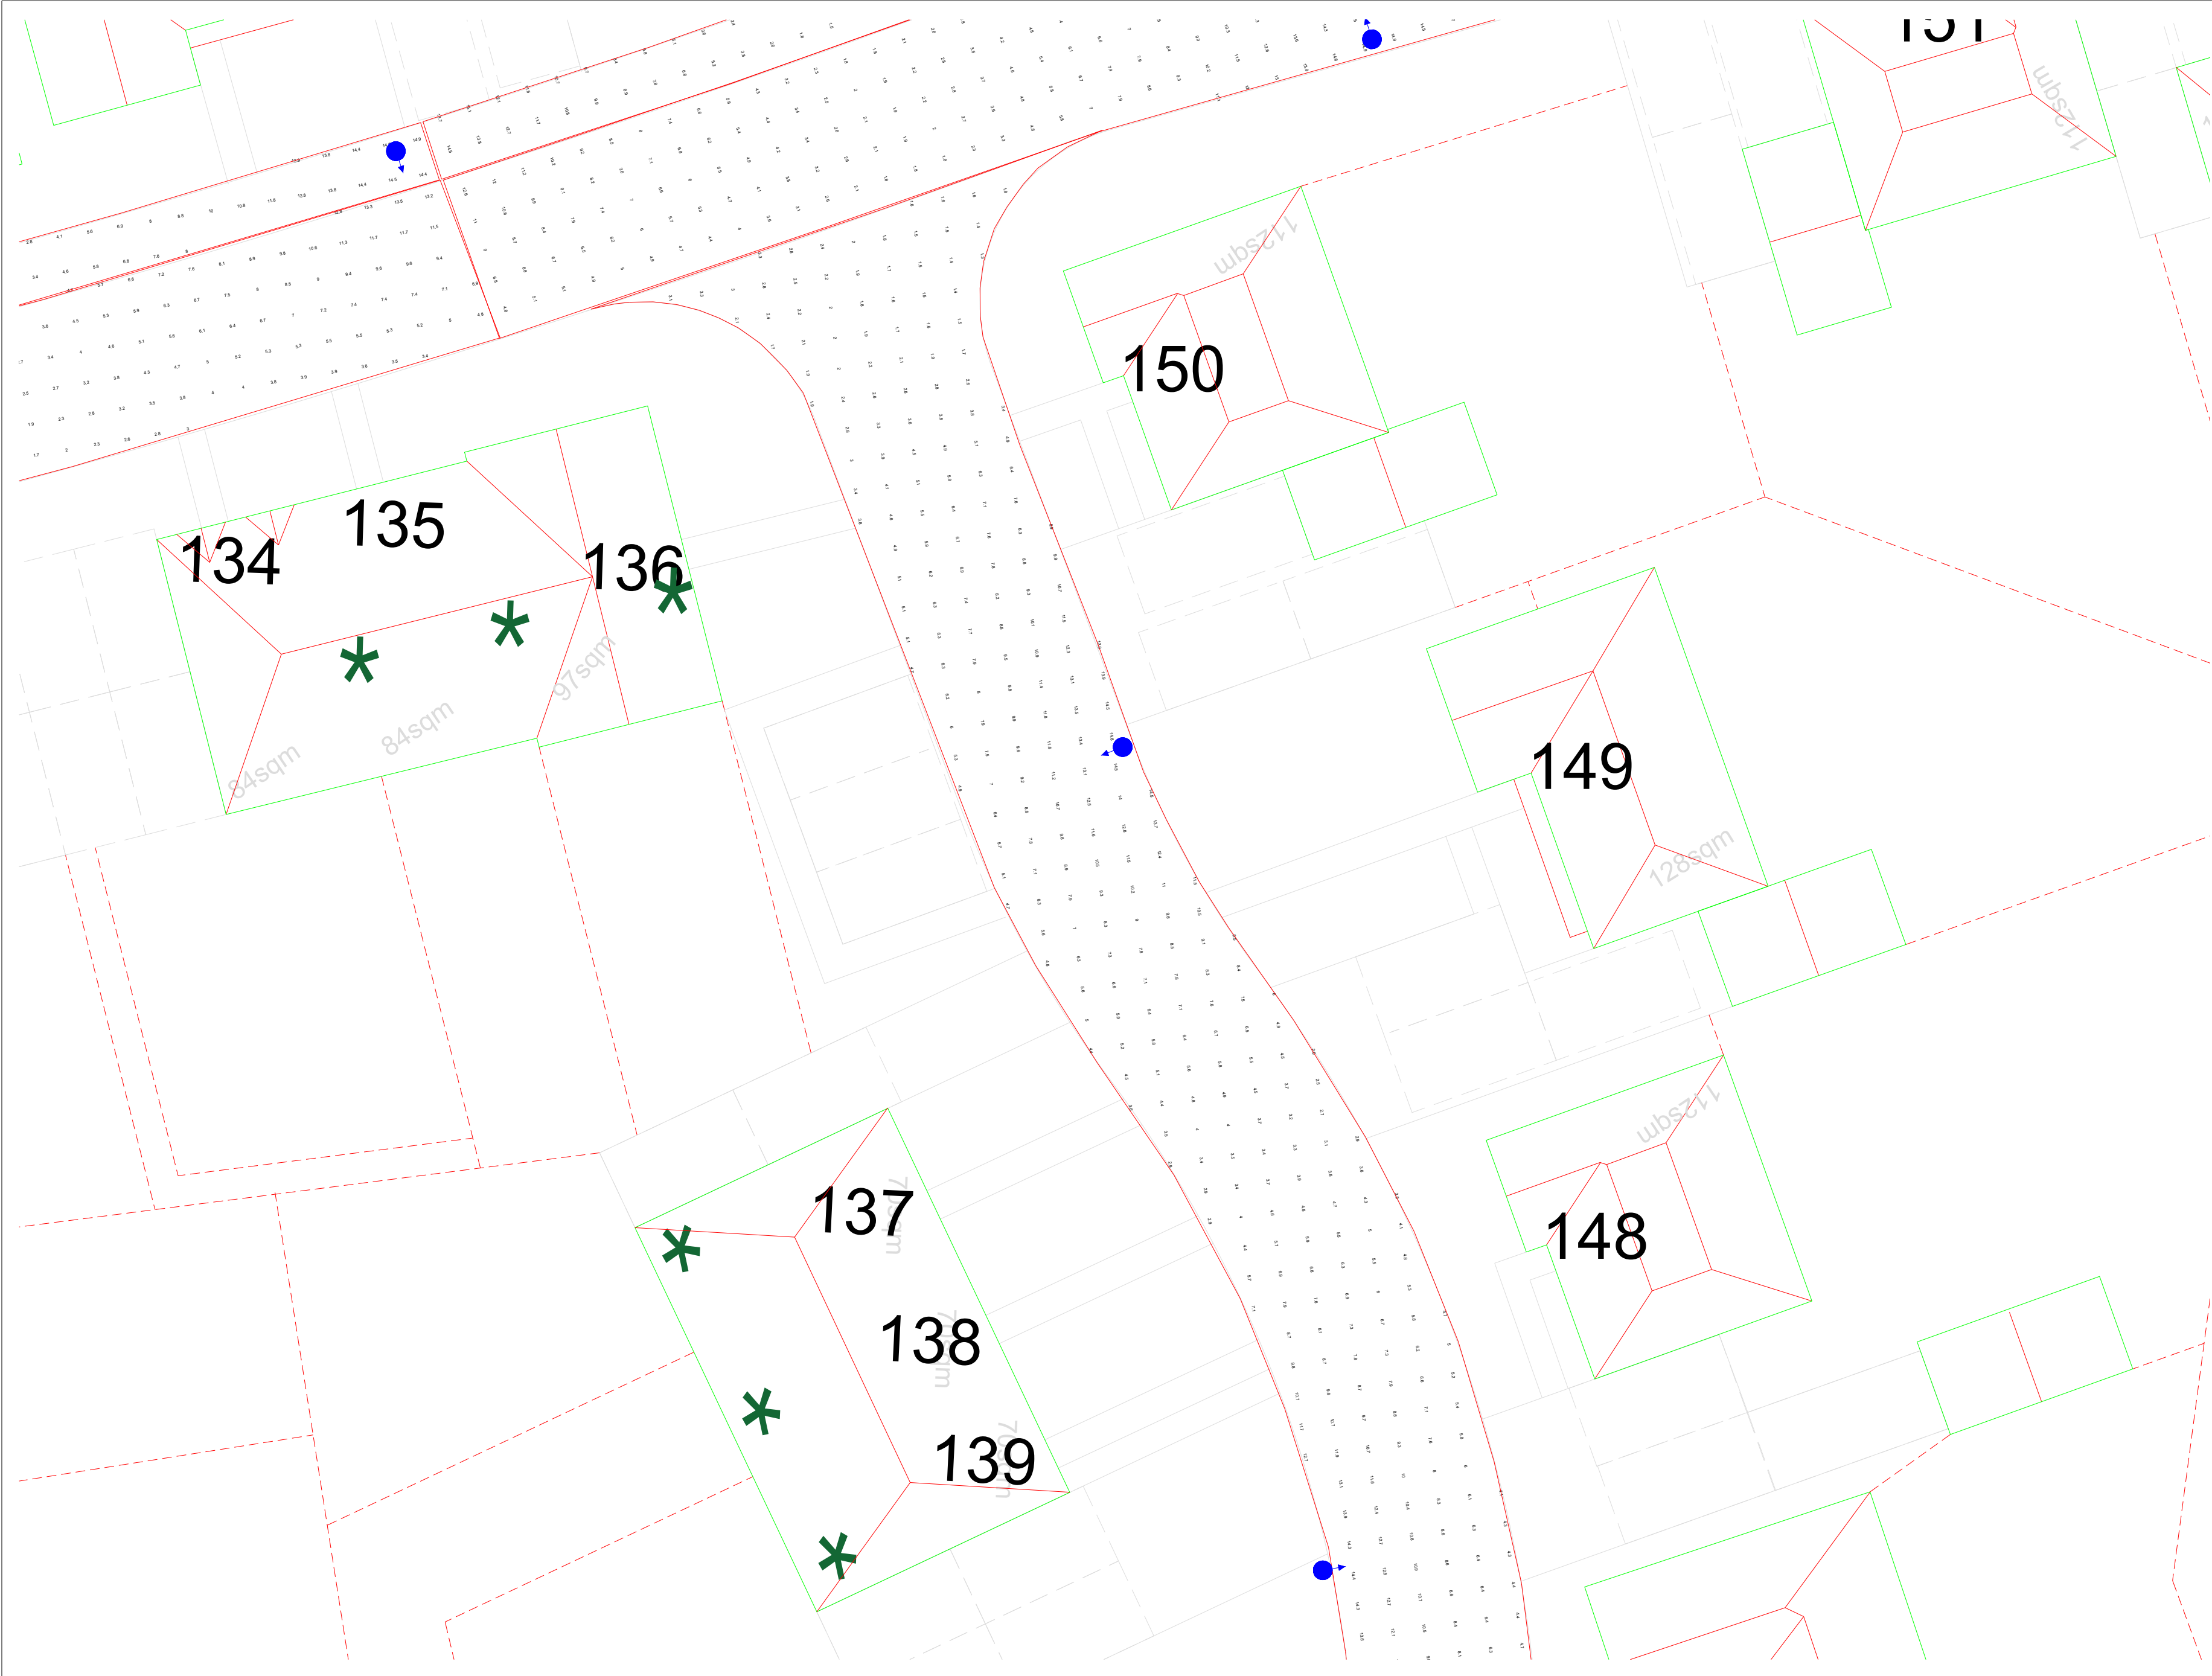

General Notes

Notes

20W

12W

No.	Revision/Issue	Date

Firm Name and Address


Lumen Designers Ltd
Lumen House
135B Stratford Road
Hall Green
Birmingham
B28 9EH

M: 0121 663 6080
E: info@thelumenarchitect.com

Project Name and Address

Vivid Solar Street Lighting Ltd
Climping R1 - Littlehampton

Project: TLA/VIV/CVY-R1	Sheet Sheet 29 of 58
Date 08/04/2022	Rev 0.0
Scale DNS	

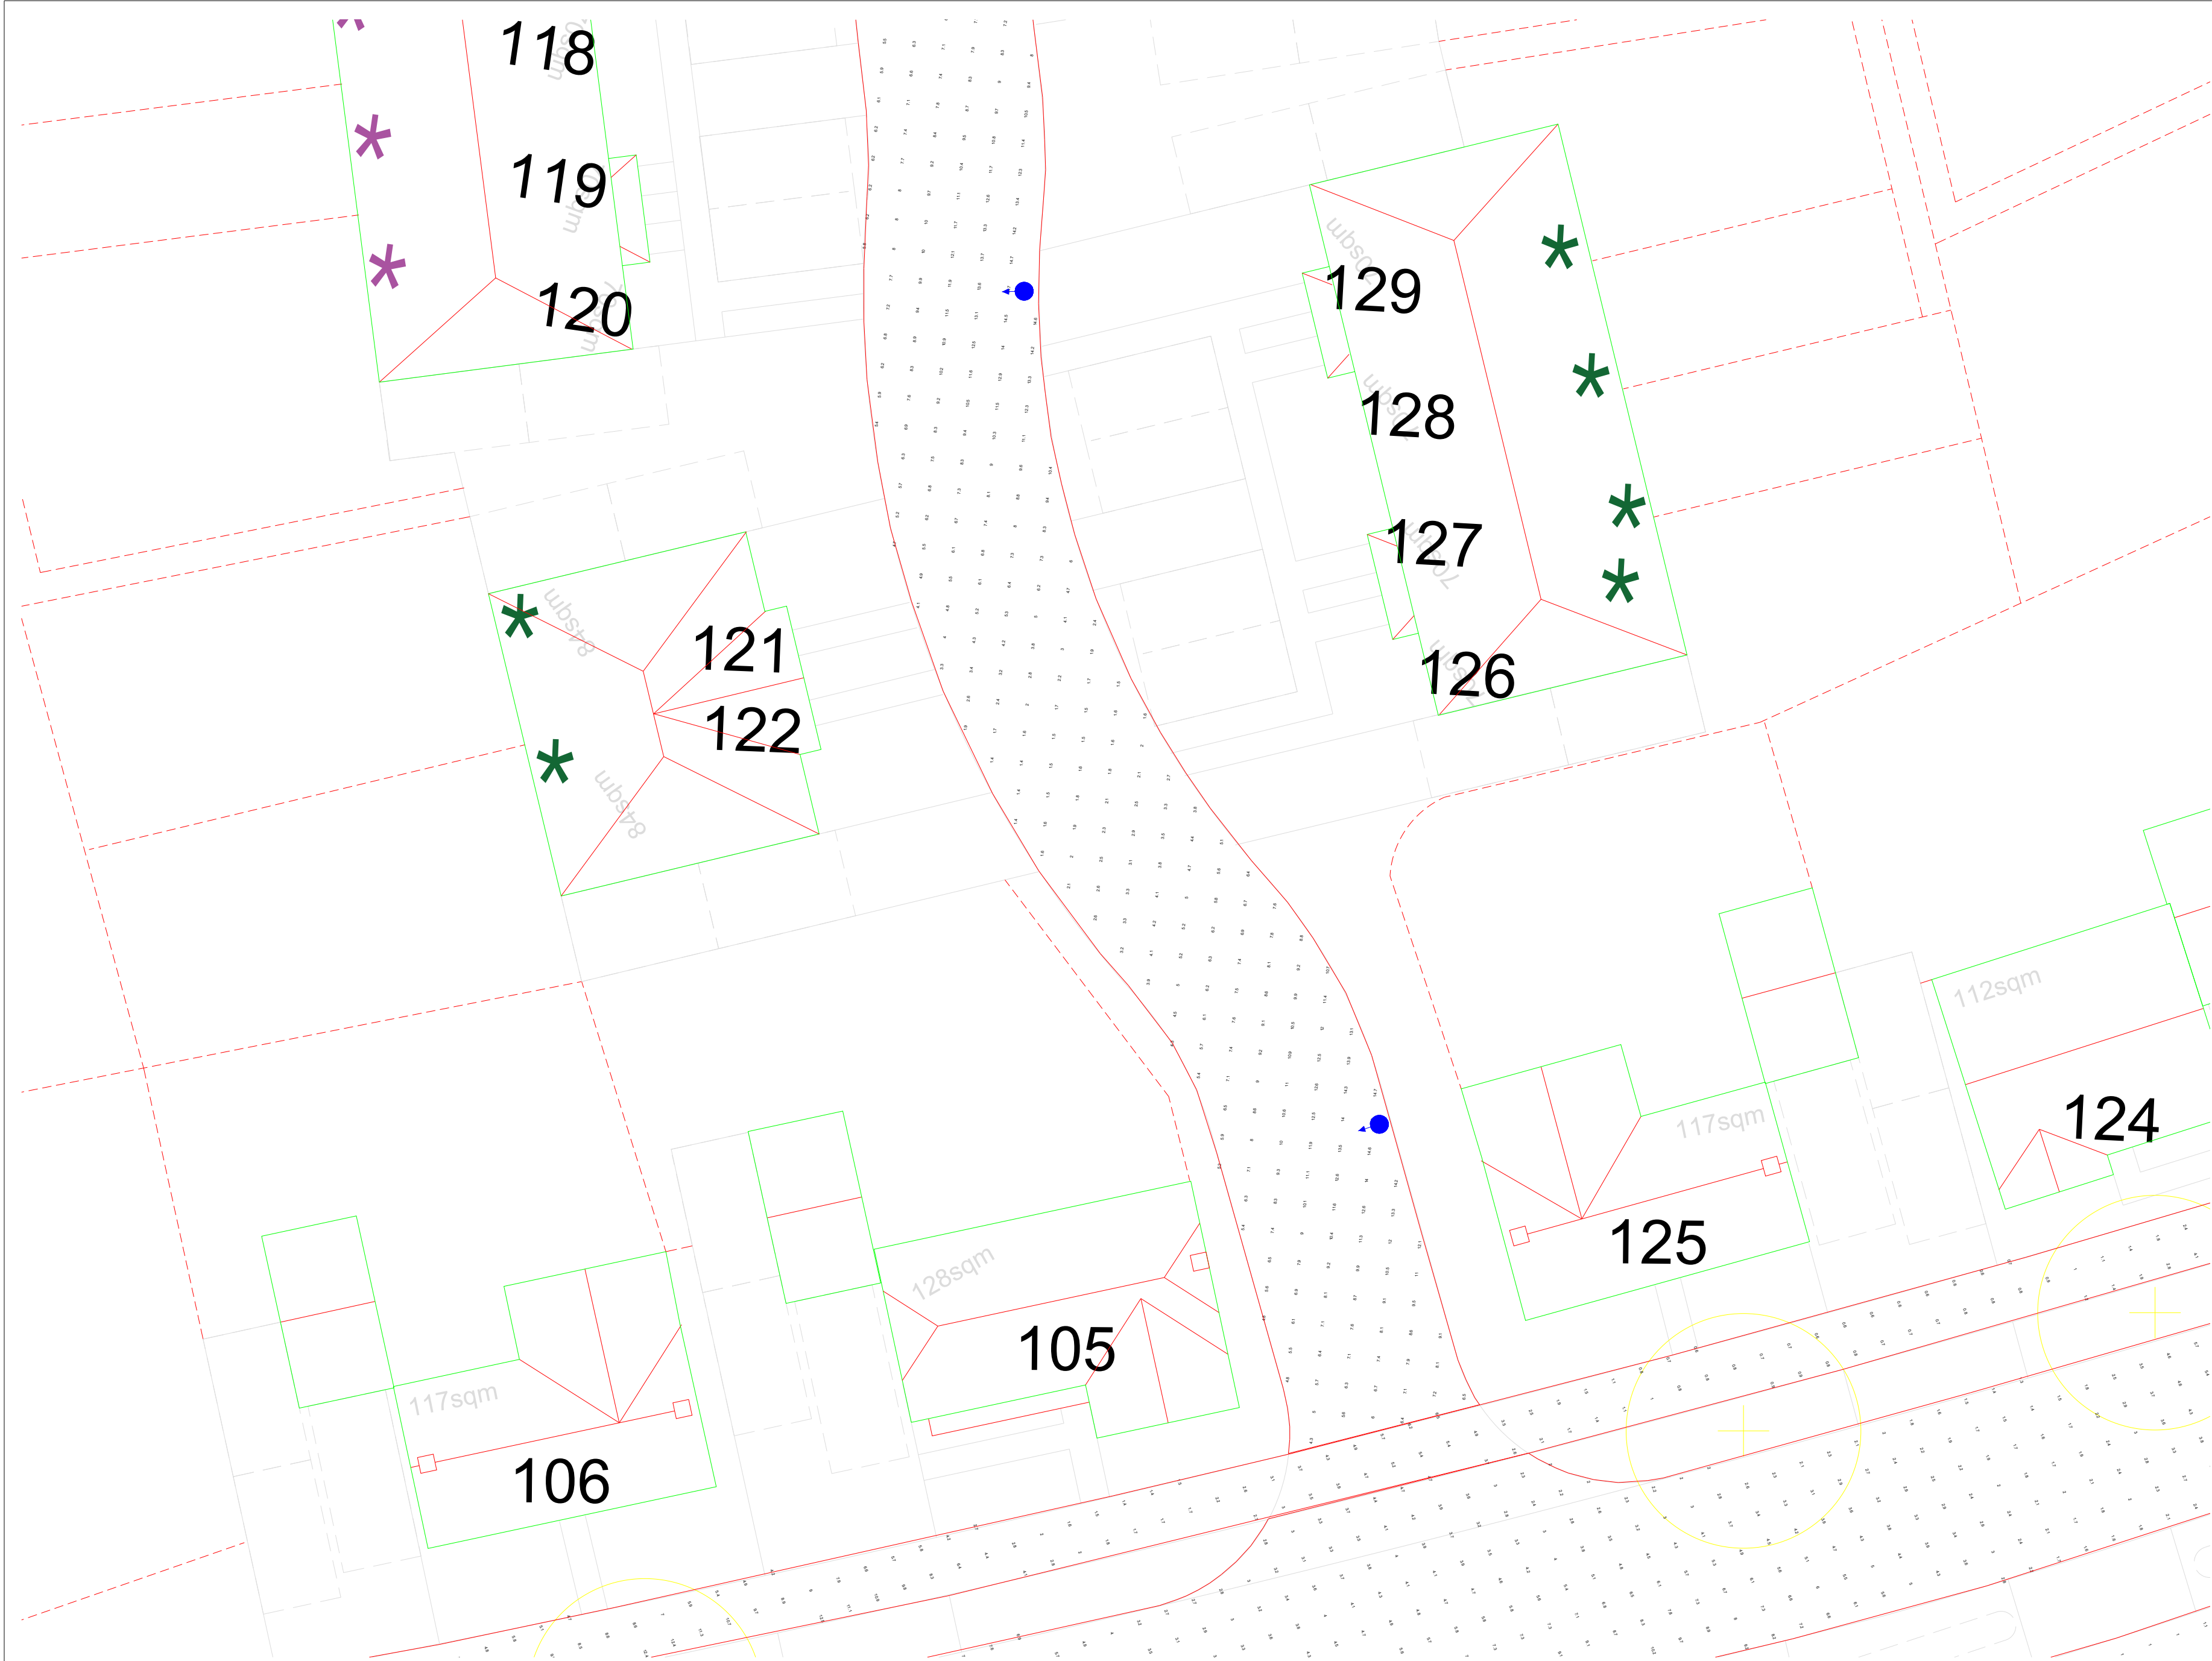

General Notes

Notes

20W

12W

No.	Revision/Issue	Date

Firm Name and Address


Lumen Designers Ltd
Lumen House
1358 Stratford Road
Hall Green
Birmingham
B28 9EH

M: 0121 663 6080
E: info@thelumenarchitect.com

Project Name and Address

Vivid Solar Street Lighting Ltd
Climping R1 - Littlehampton

Project: TLA/VIV/CVY-R1	Sheet Sheet 30 of 58
Date 08/04/2022	Rev 0.0
Scale DNS	

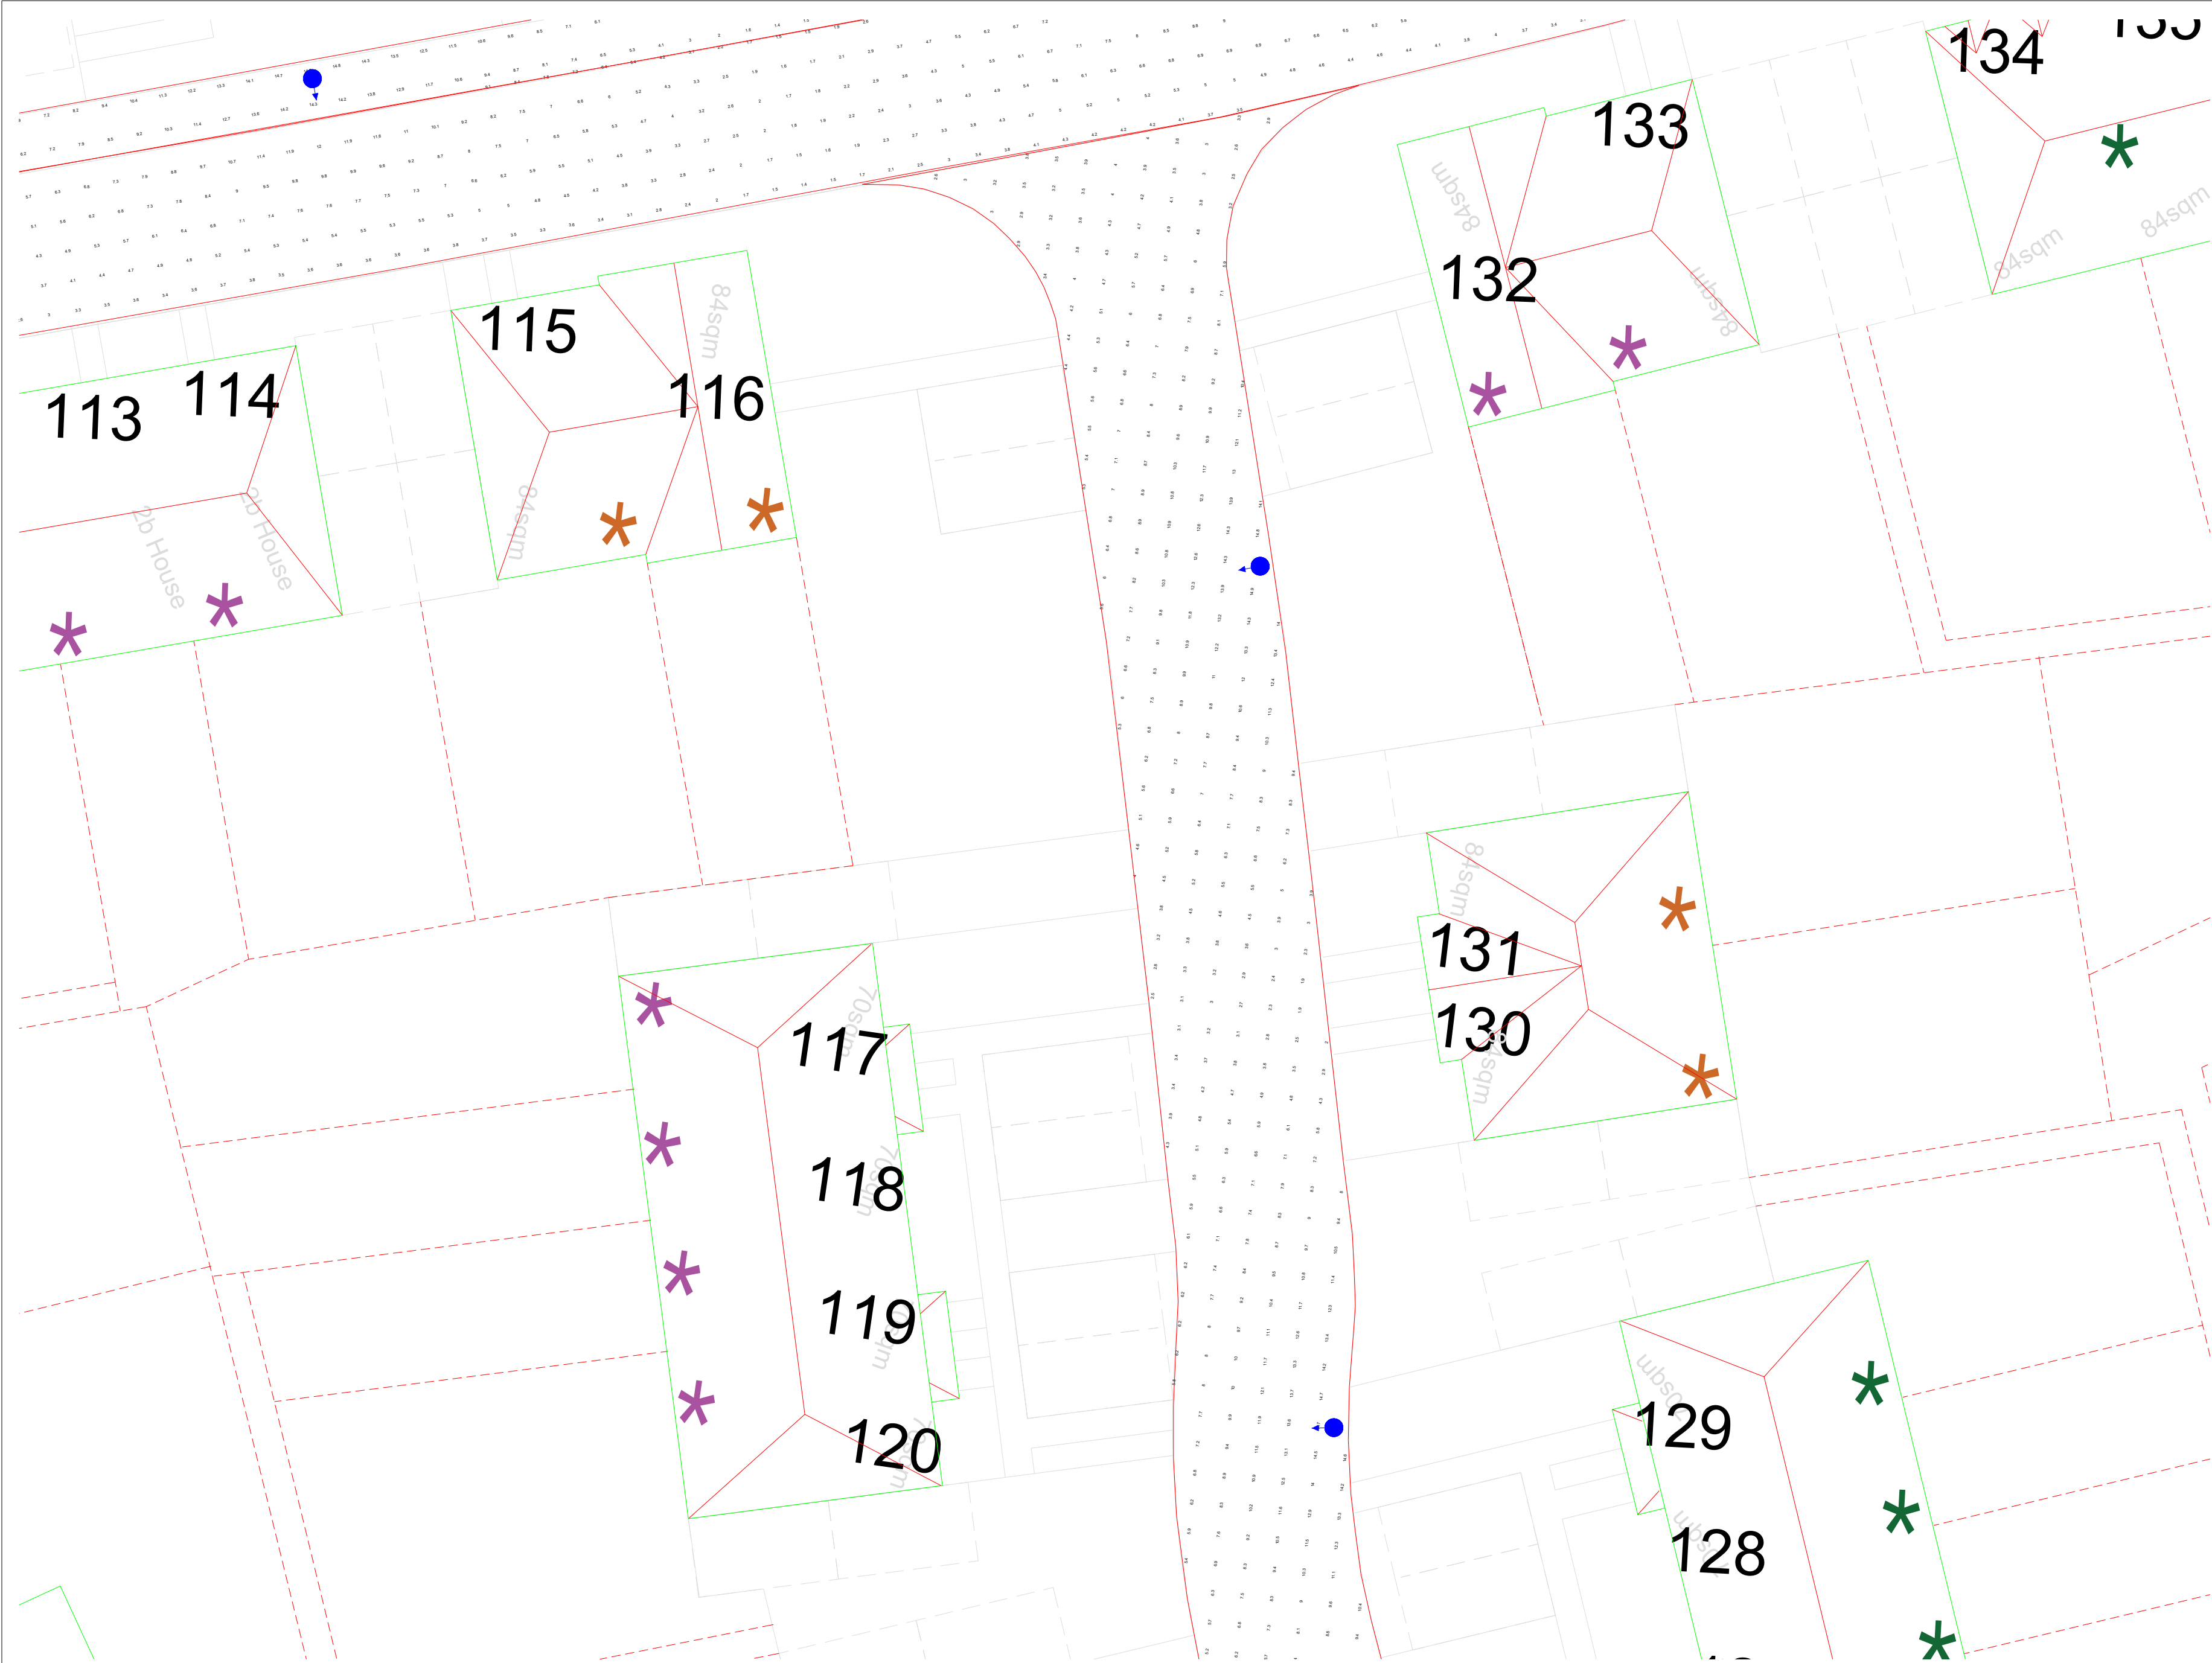

General Notes

Notes

20W

12W

No.	Revision/Issue	Date

Firm Name and Address


Lumen Designers Ltd
Lumen House
1358 Stratford Road
Hall Green
Birmingham
B28 9EH

M: 0121 663 6080
E: info@thelumenarchitect.com

Project Name and Address

Vivid Solar Street Lighting Ltd
Climping R1 - Littlehampton

Project: TLA/VIV/CVY-R1	Sheet Sheet 31 of 58
Date 08/04/2022	Rev 0.0
Scale DNS	

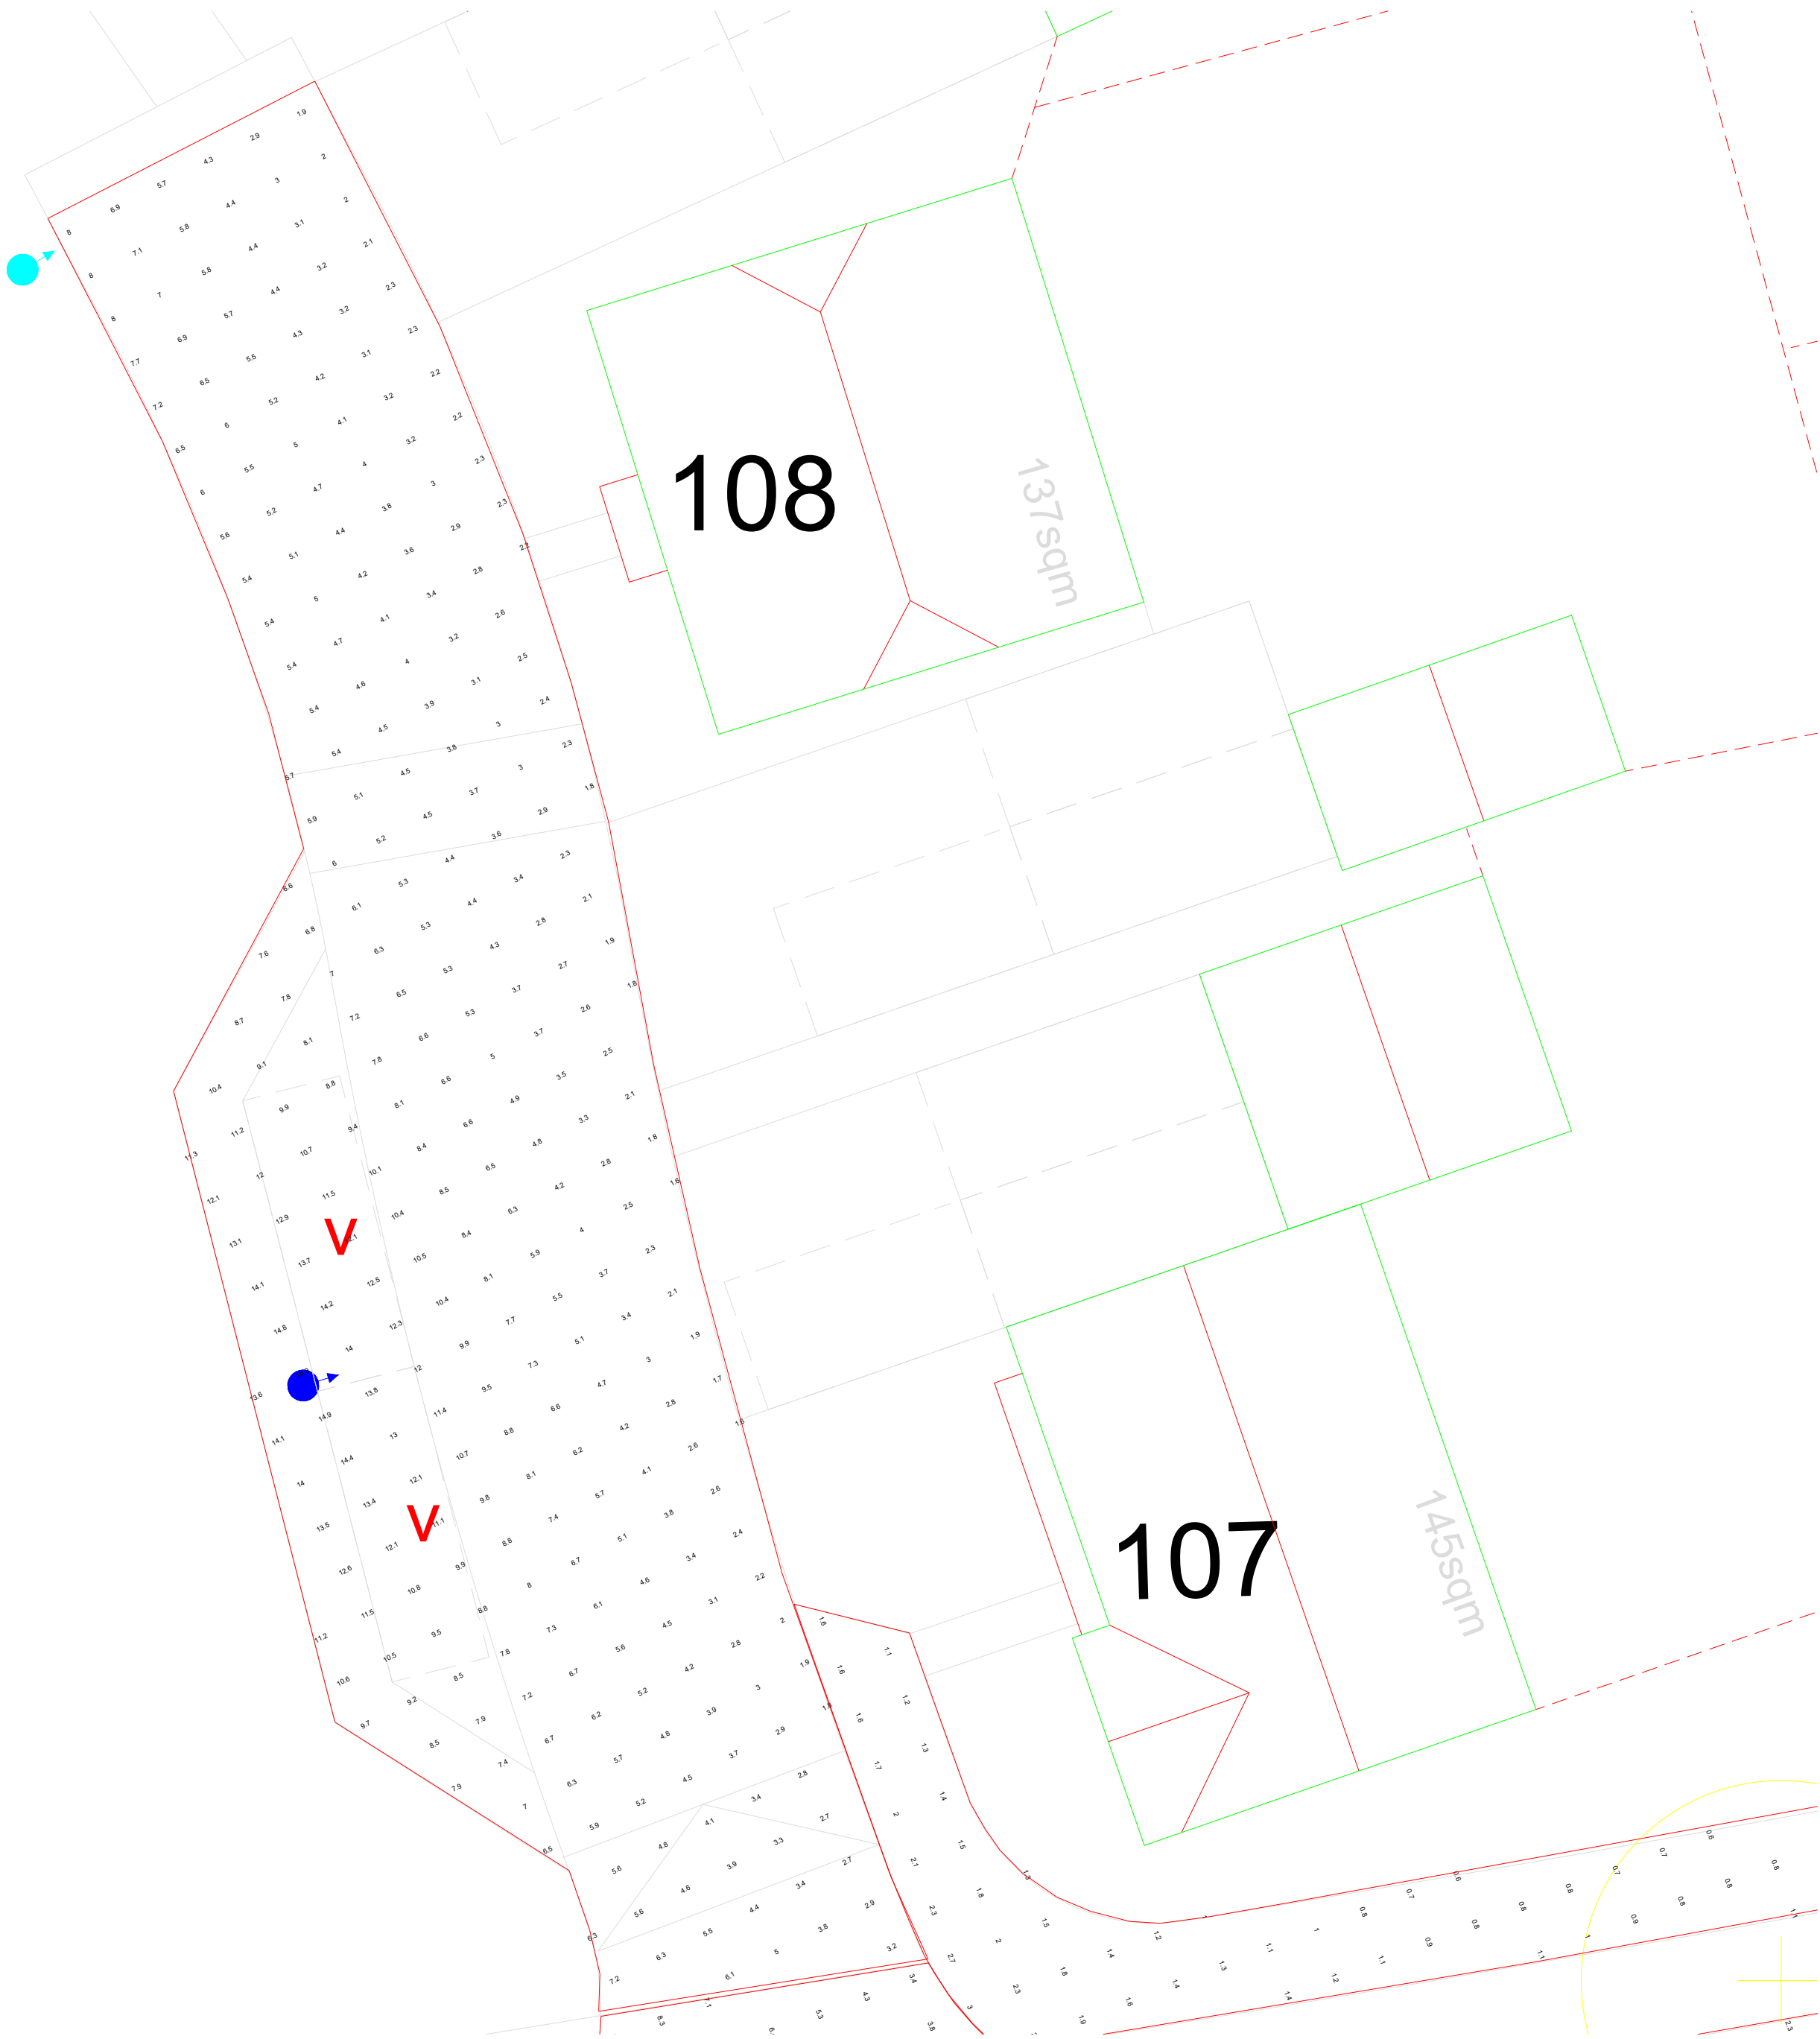

General Notes

Notes

20W

12W

No.	Revision/Issue	Date

Firm Name and Address


Lumen Designers Ltd
Lumen House
135B Stratford Road
Hall Green
Birmingham
B28 9EH

M: 0121 663 6080
E: info@thelumenarchitect.com

Project Name and Address

Vivid Solar Street Lighting Ltd
Climping R1 - Littlehampton

Project: TLA/VIV/CVY-R1	Sheet Sheet 32 of 58
Date 08/04/2022	Rev 0.0
Scale DNS	

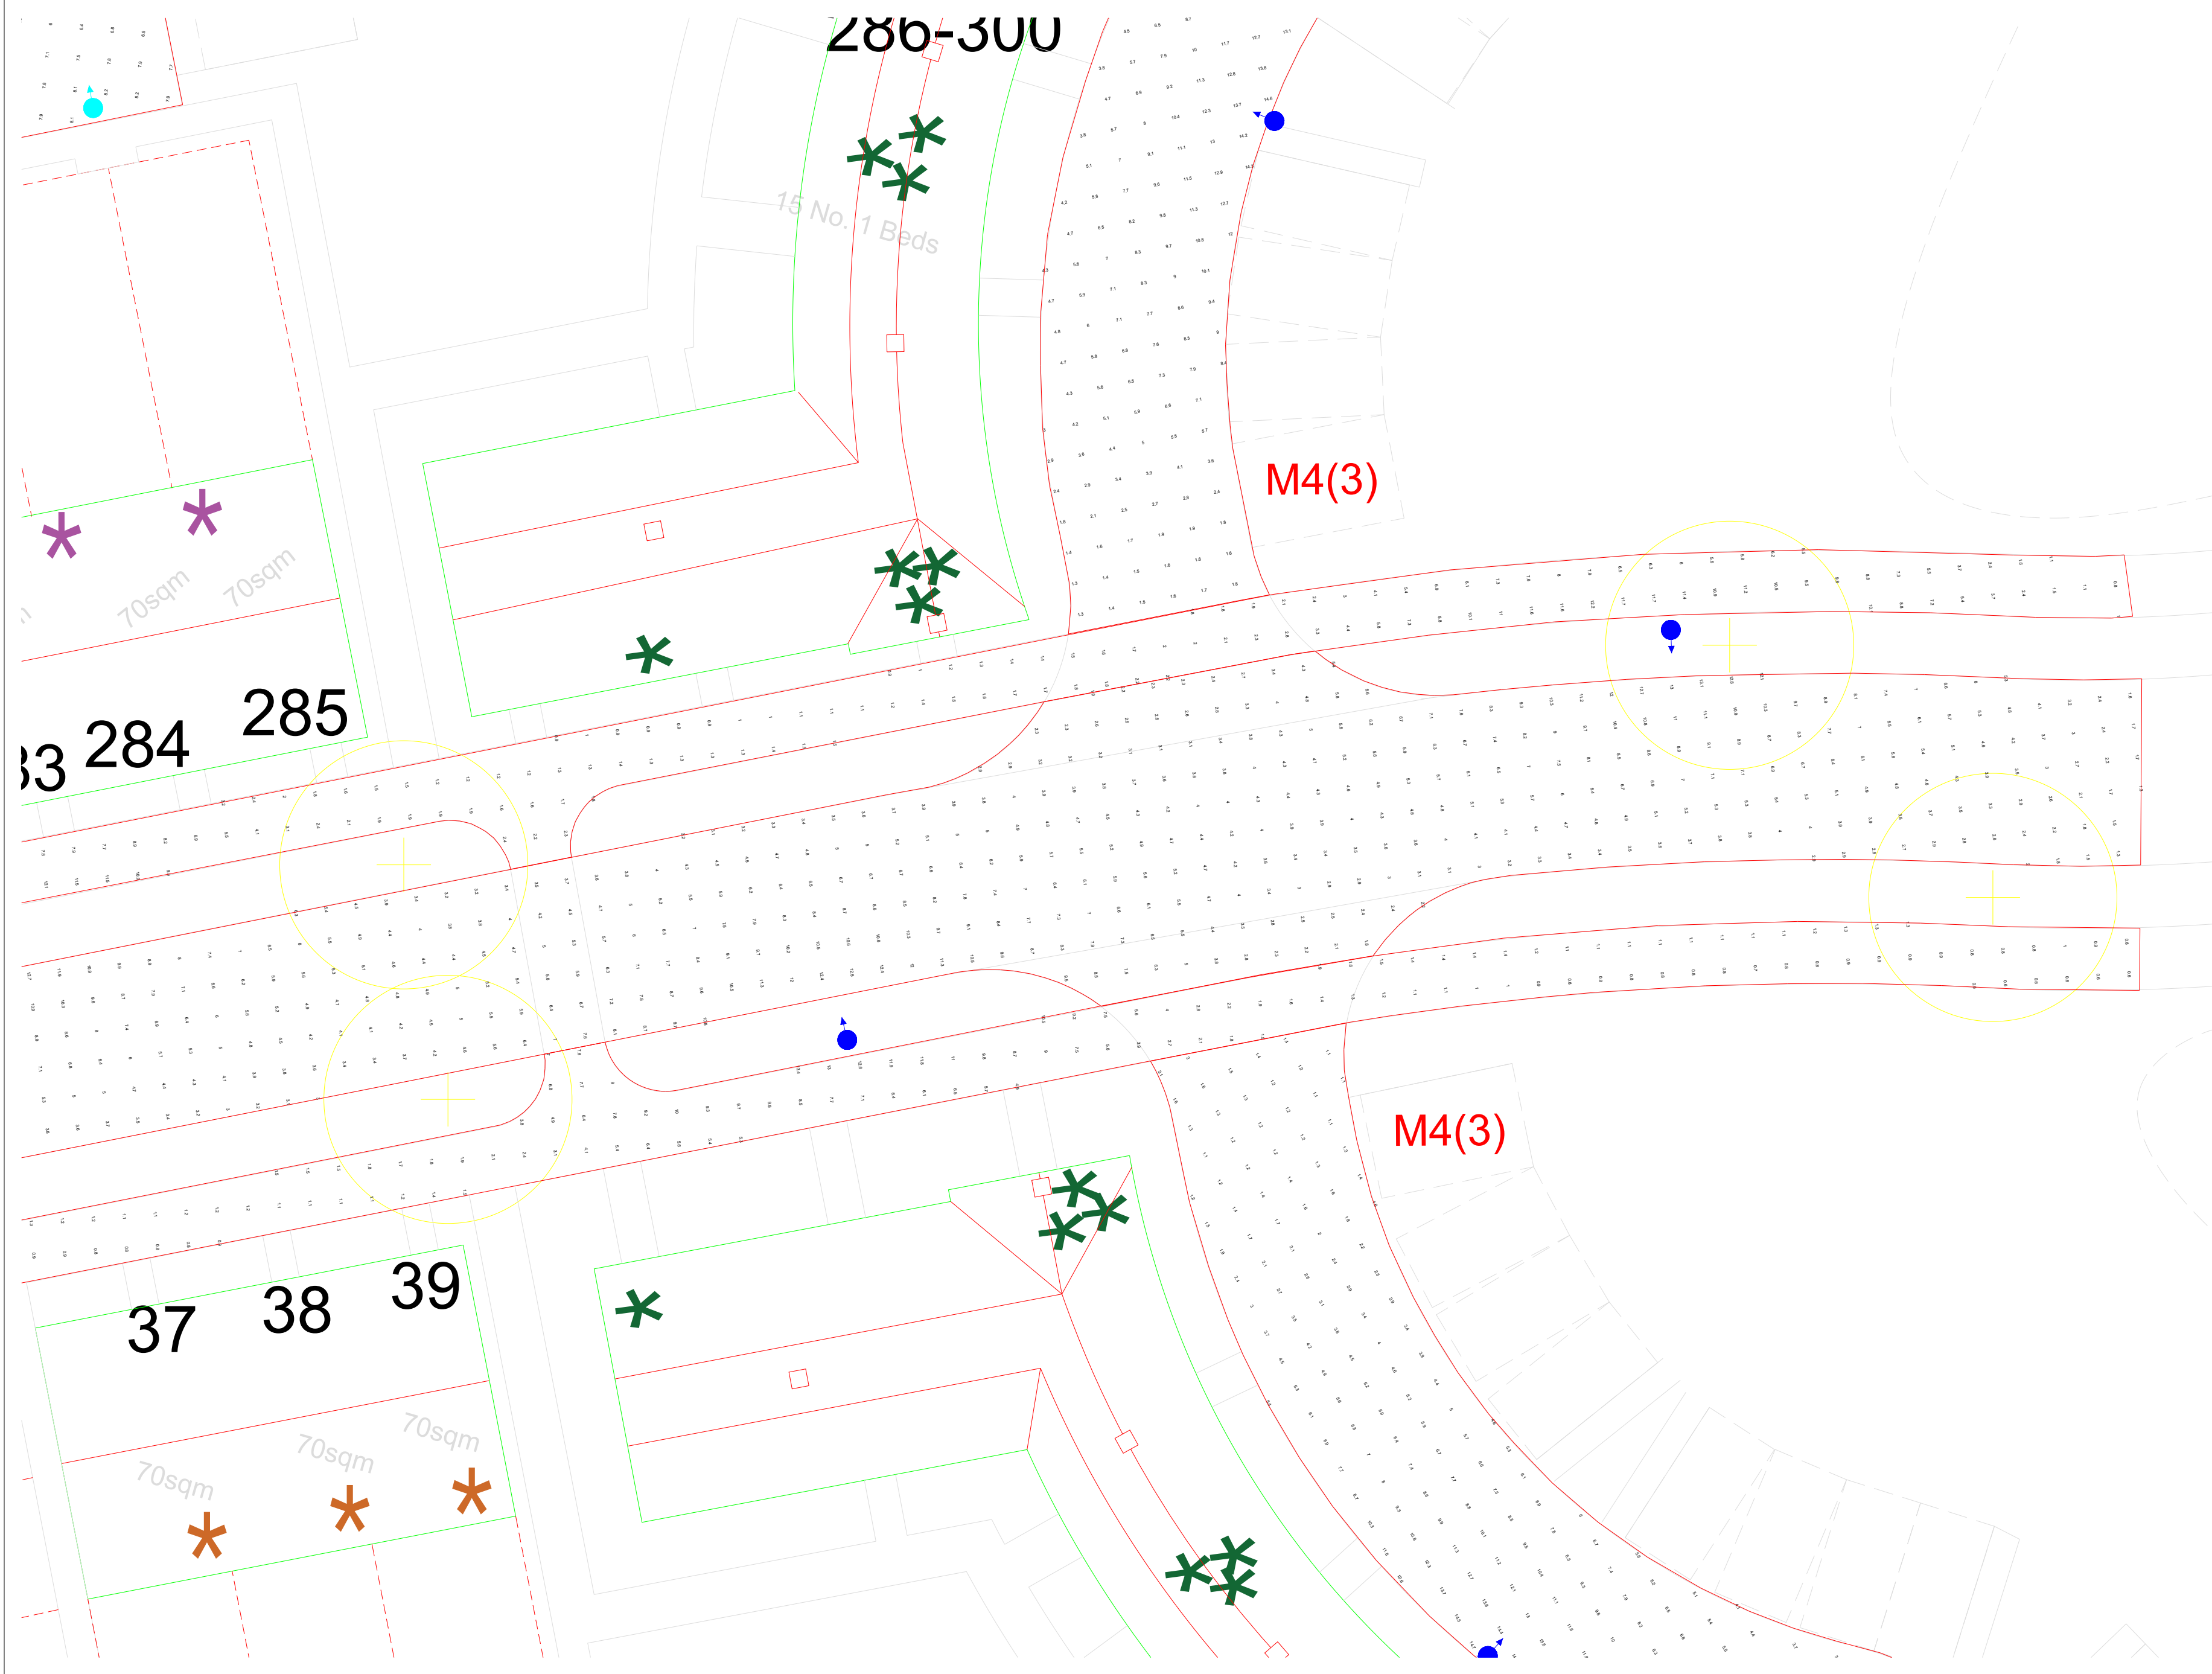

General Notes

Notes

20W

12W

No.	Revision/Issue	Date

Firm Name and Address


Lumen Designers Ltd
Lumen House
1358 Stratford Road
Hall Green
Birmingham
B28 9EH

M: 0121 663 6080
E: info@thelumenarchitect.com

Project Name and Address


Vivid Solar Street Lighting Ltd
Climping R1 - Littlehampton

Project TLA/VIV/CVY-R1	Sheet Sheet 33 of 58
Date 08/04/2022	Rev 0.0
Scale DNS	

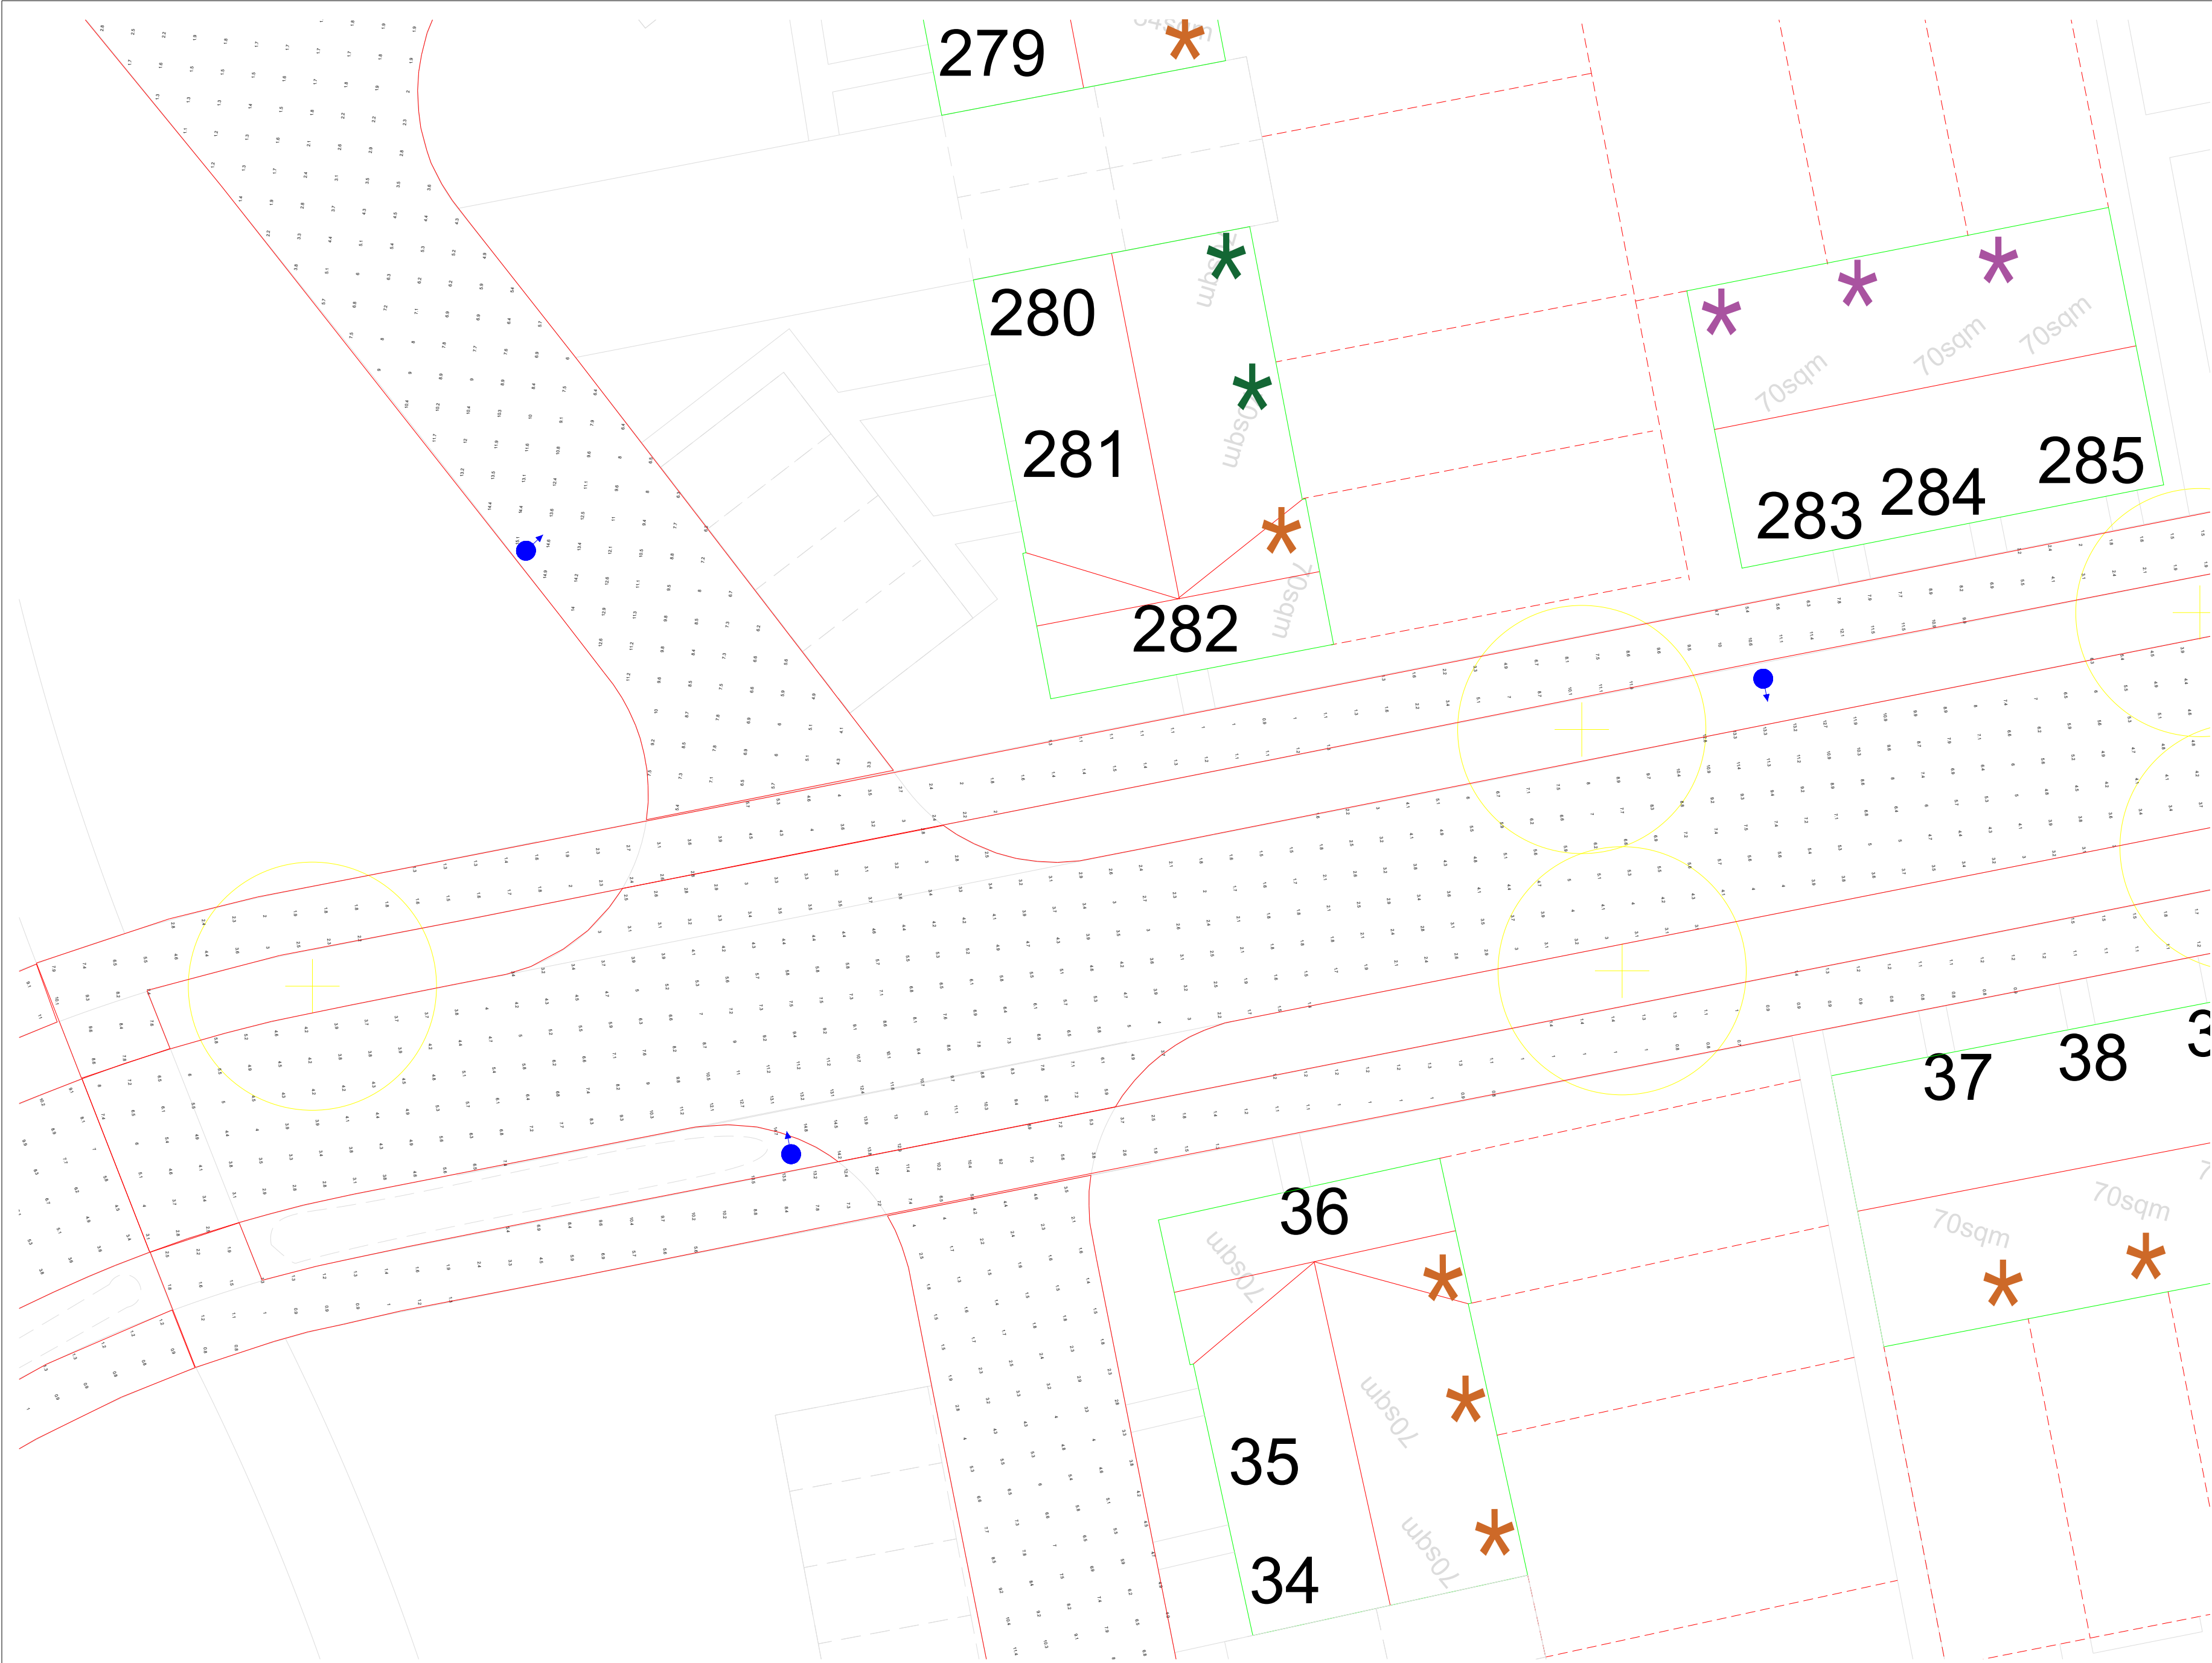

General Notes

Notes

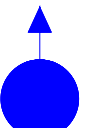 20W

 12W

No.	Revision/Issue	Date

Firm Name and Address


Lumen Designers Ltd
Lumen House
1358 Stratford Road
Hall Green
Birmingham
B28 9EH

M: 0121 663 6080
E: info@thelumenarchitect.com

Project Name and Address

Vivid Solar Street Lighting Ltd
Climping R1 - Littlehampton

Project	Sheet
TLA/VIV/CVY-R1	Sheet 34 of 58
Date	Rev 0.0
08/04/2022	
Scale	
DNS	

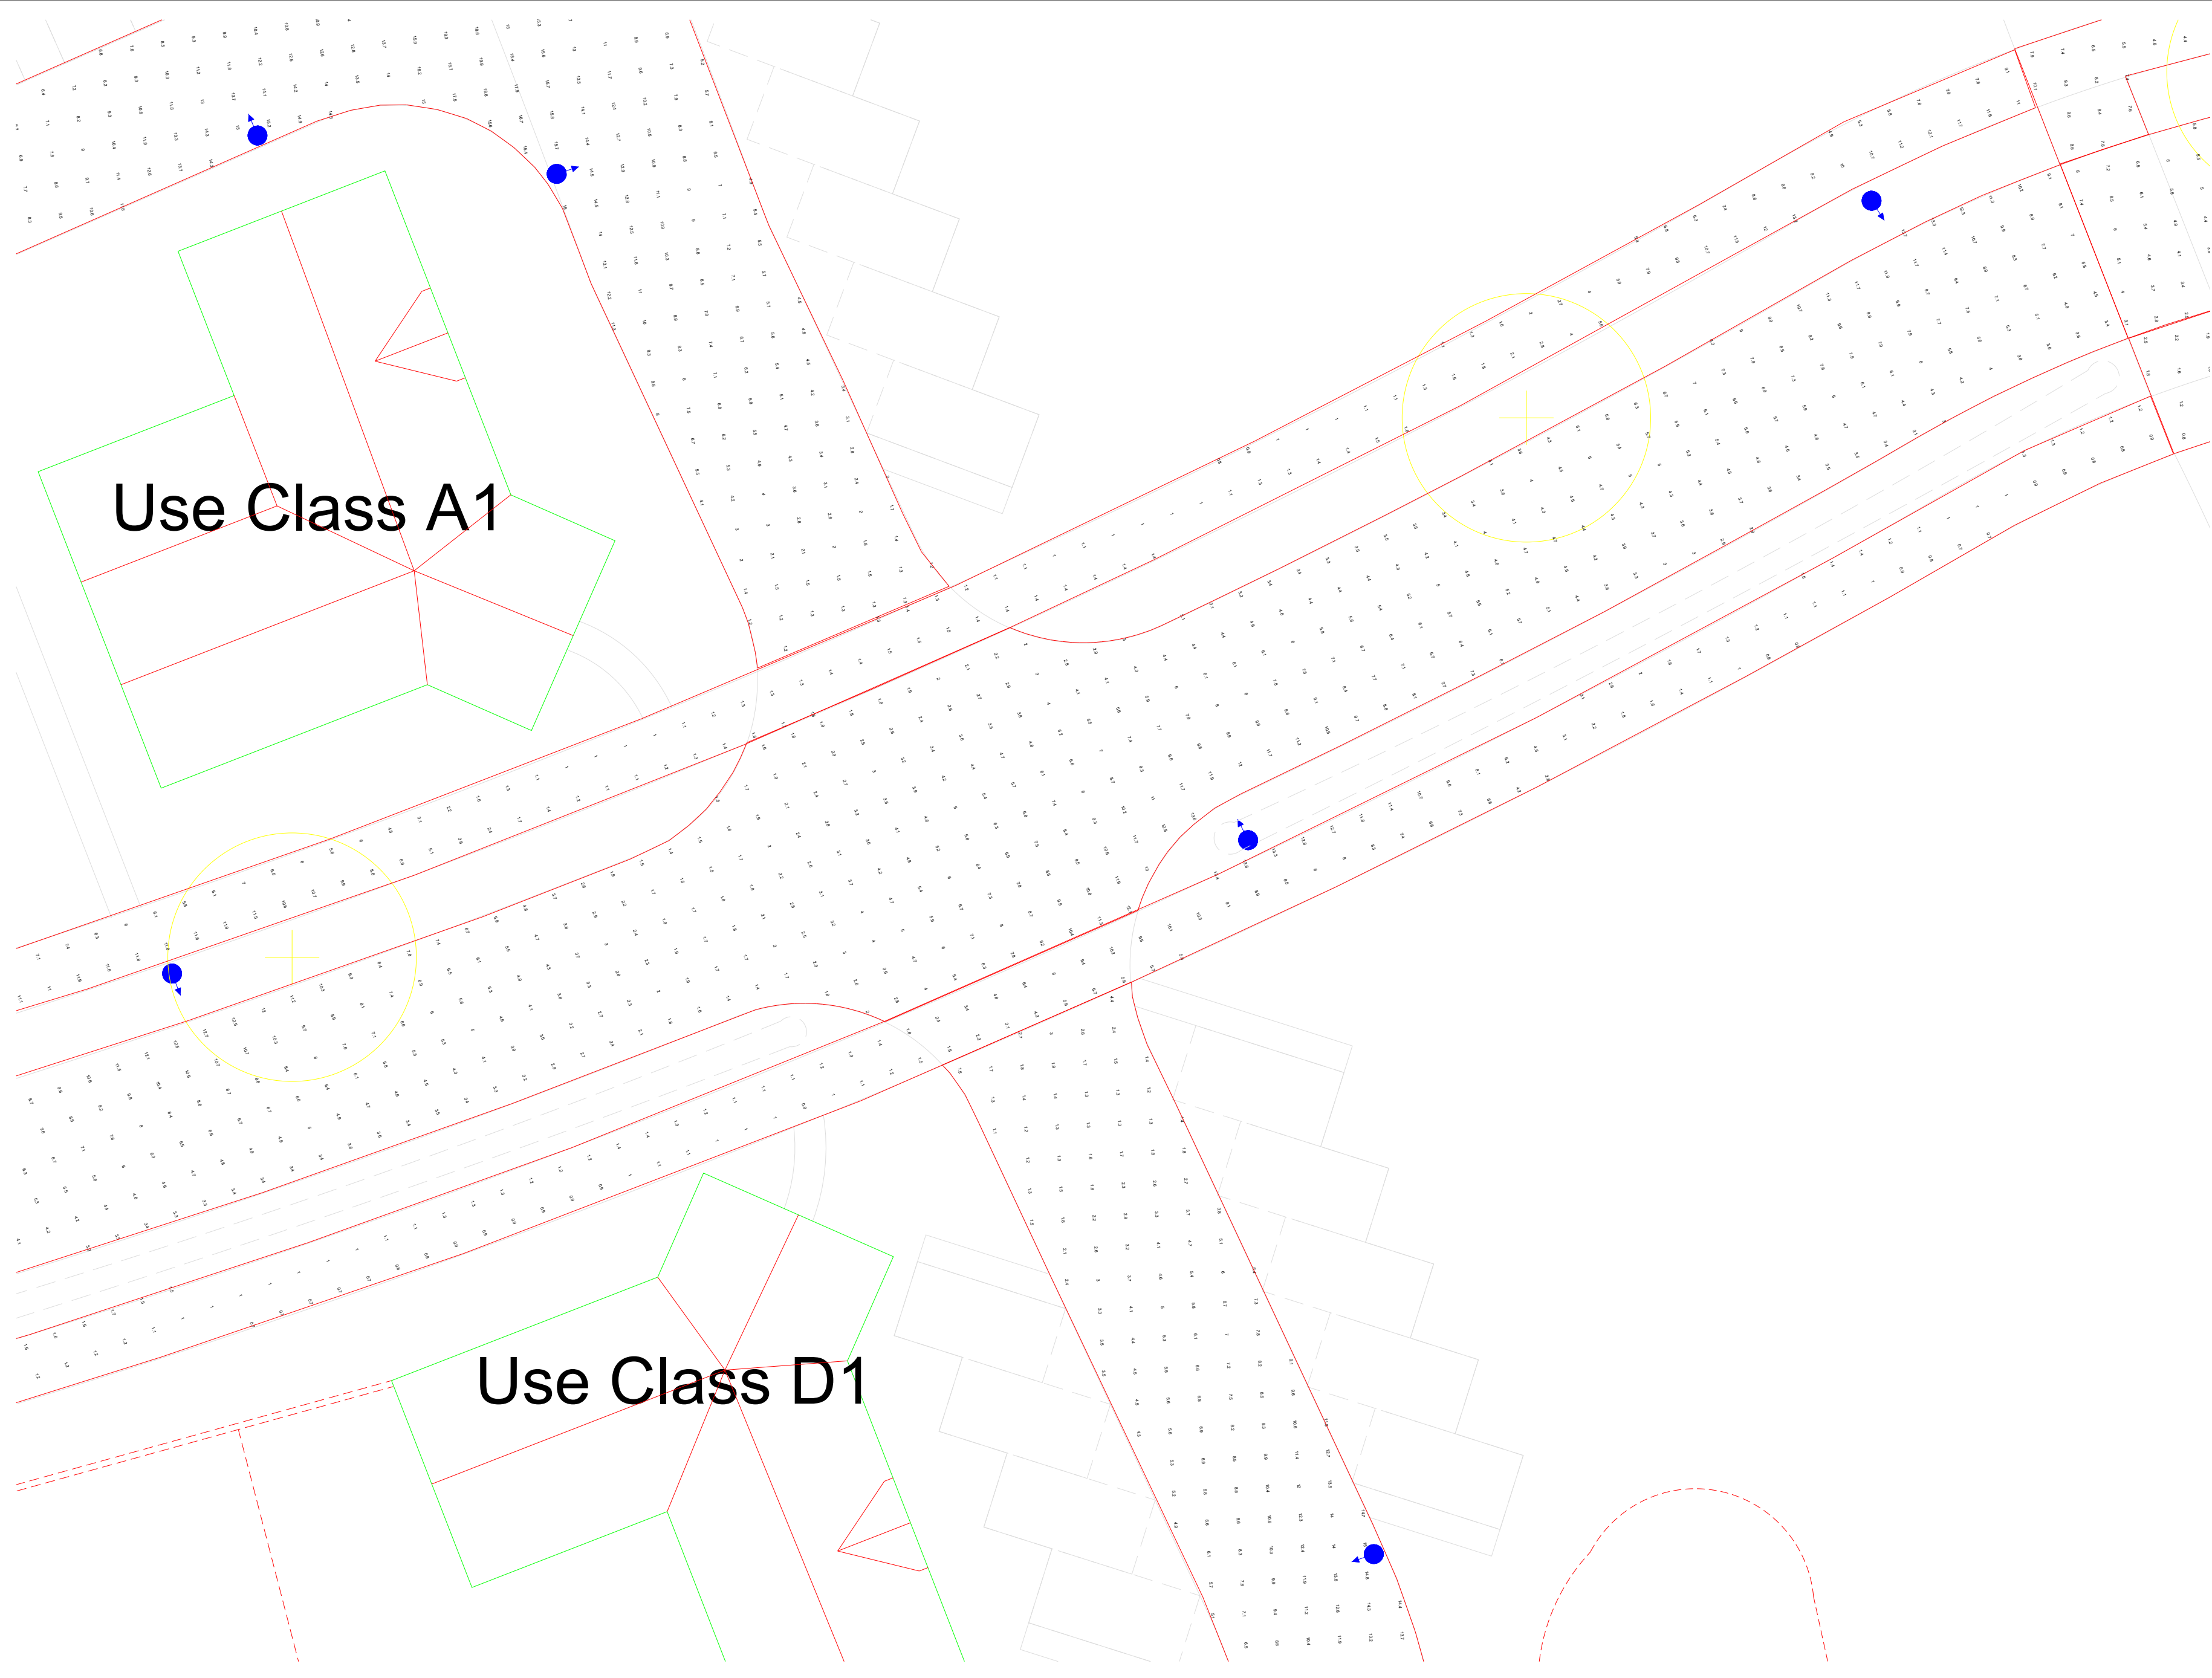

General Notes

Notes

20W

12W

No.	Revision/Issue	Date

Firm Name and Address


Lumen Designers Ltd
Lumen House
1358 Stratford Road
Hall Green
Birmingham
B28 9EH

M: 0121 663 6080
E: info@thelumenarchitect.com

Project Name and Address

Vivid Solar Street Lighting Ltd
Climping R1 - Littlehampton

Project: TLA/VIV/CVY-R1	Sheet Sheet 35 of 58
Date 08/04/2022	Rev 0.0
Scale DNS	

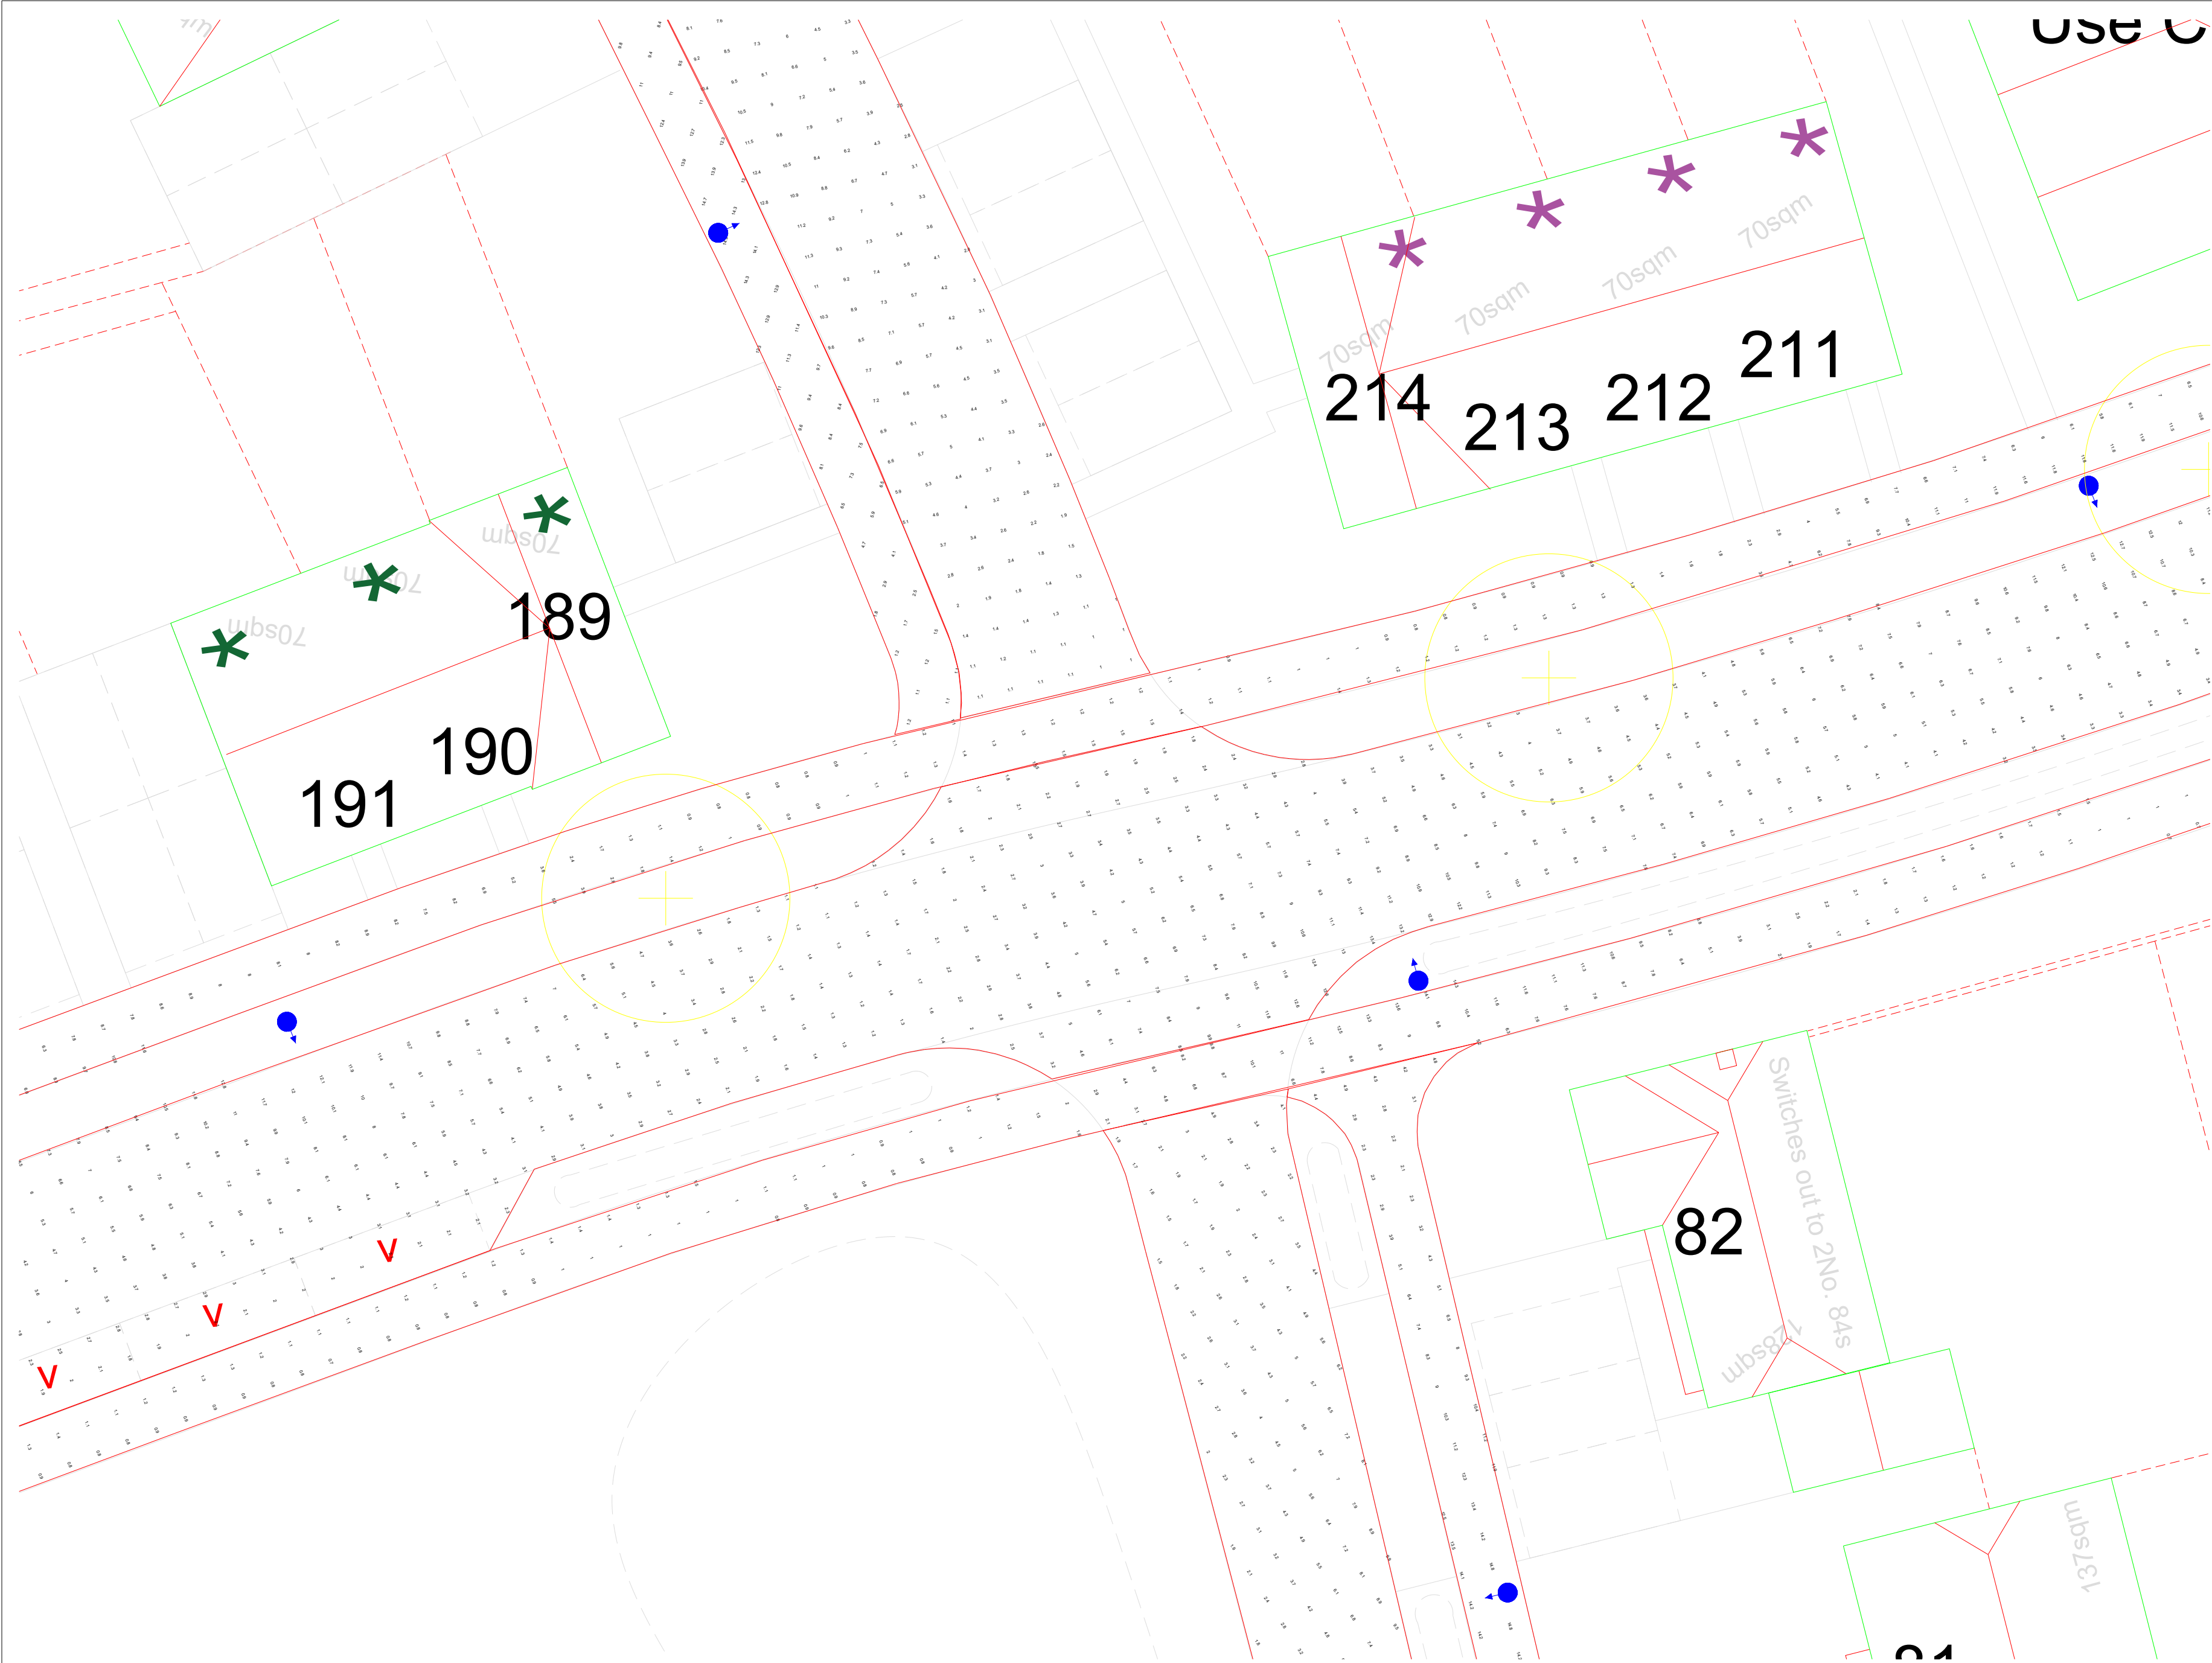

General Notes

Notes

20W

12W

No.	Revision/Issue	Date

Firm Name and Address


Lumen Designers Ltd
Lumen House
1358 Stratford Road
Hall Green
Birmingham
B28 9EH

M: 0121 663 6080
E: info@thelumenarchitect.com

Project Name and Address

Vivid Solar Street Lighting Ltd
Climping R1 - Littlehampton

Project	Sheet
TLA/VIV/CVY-R1	Sheet 36 of 58
Date	Rev 0.0
08/04/2022	
Scale	
DNS	

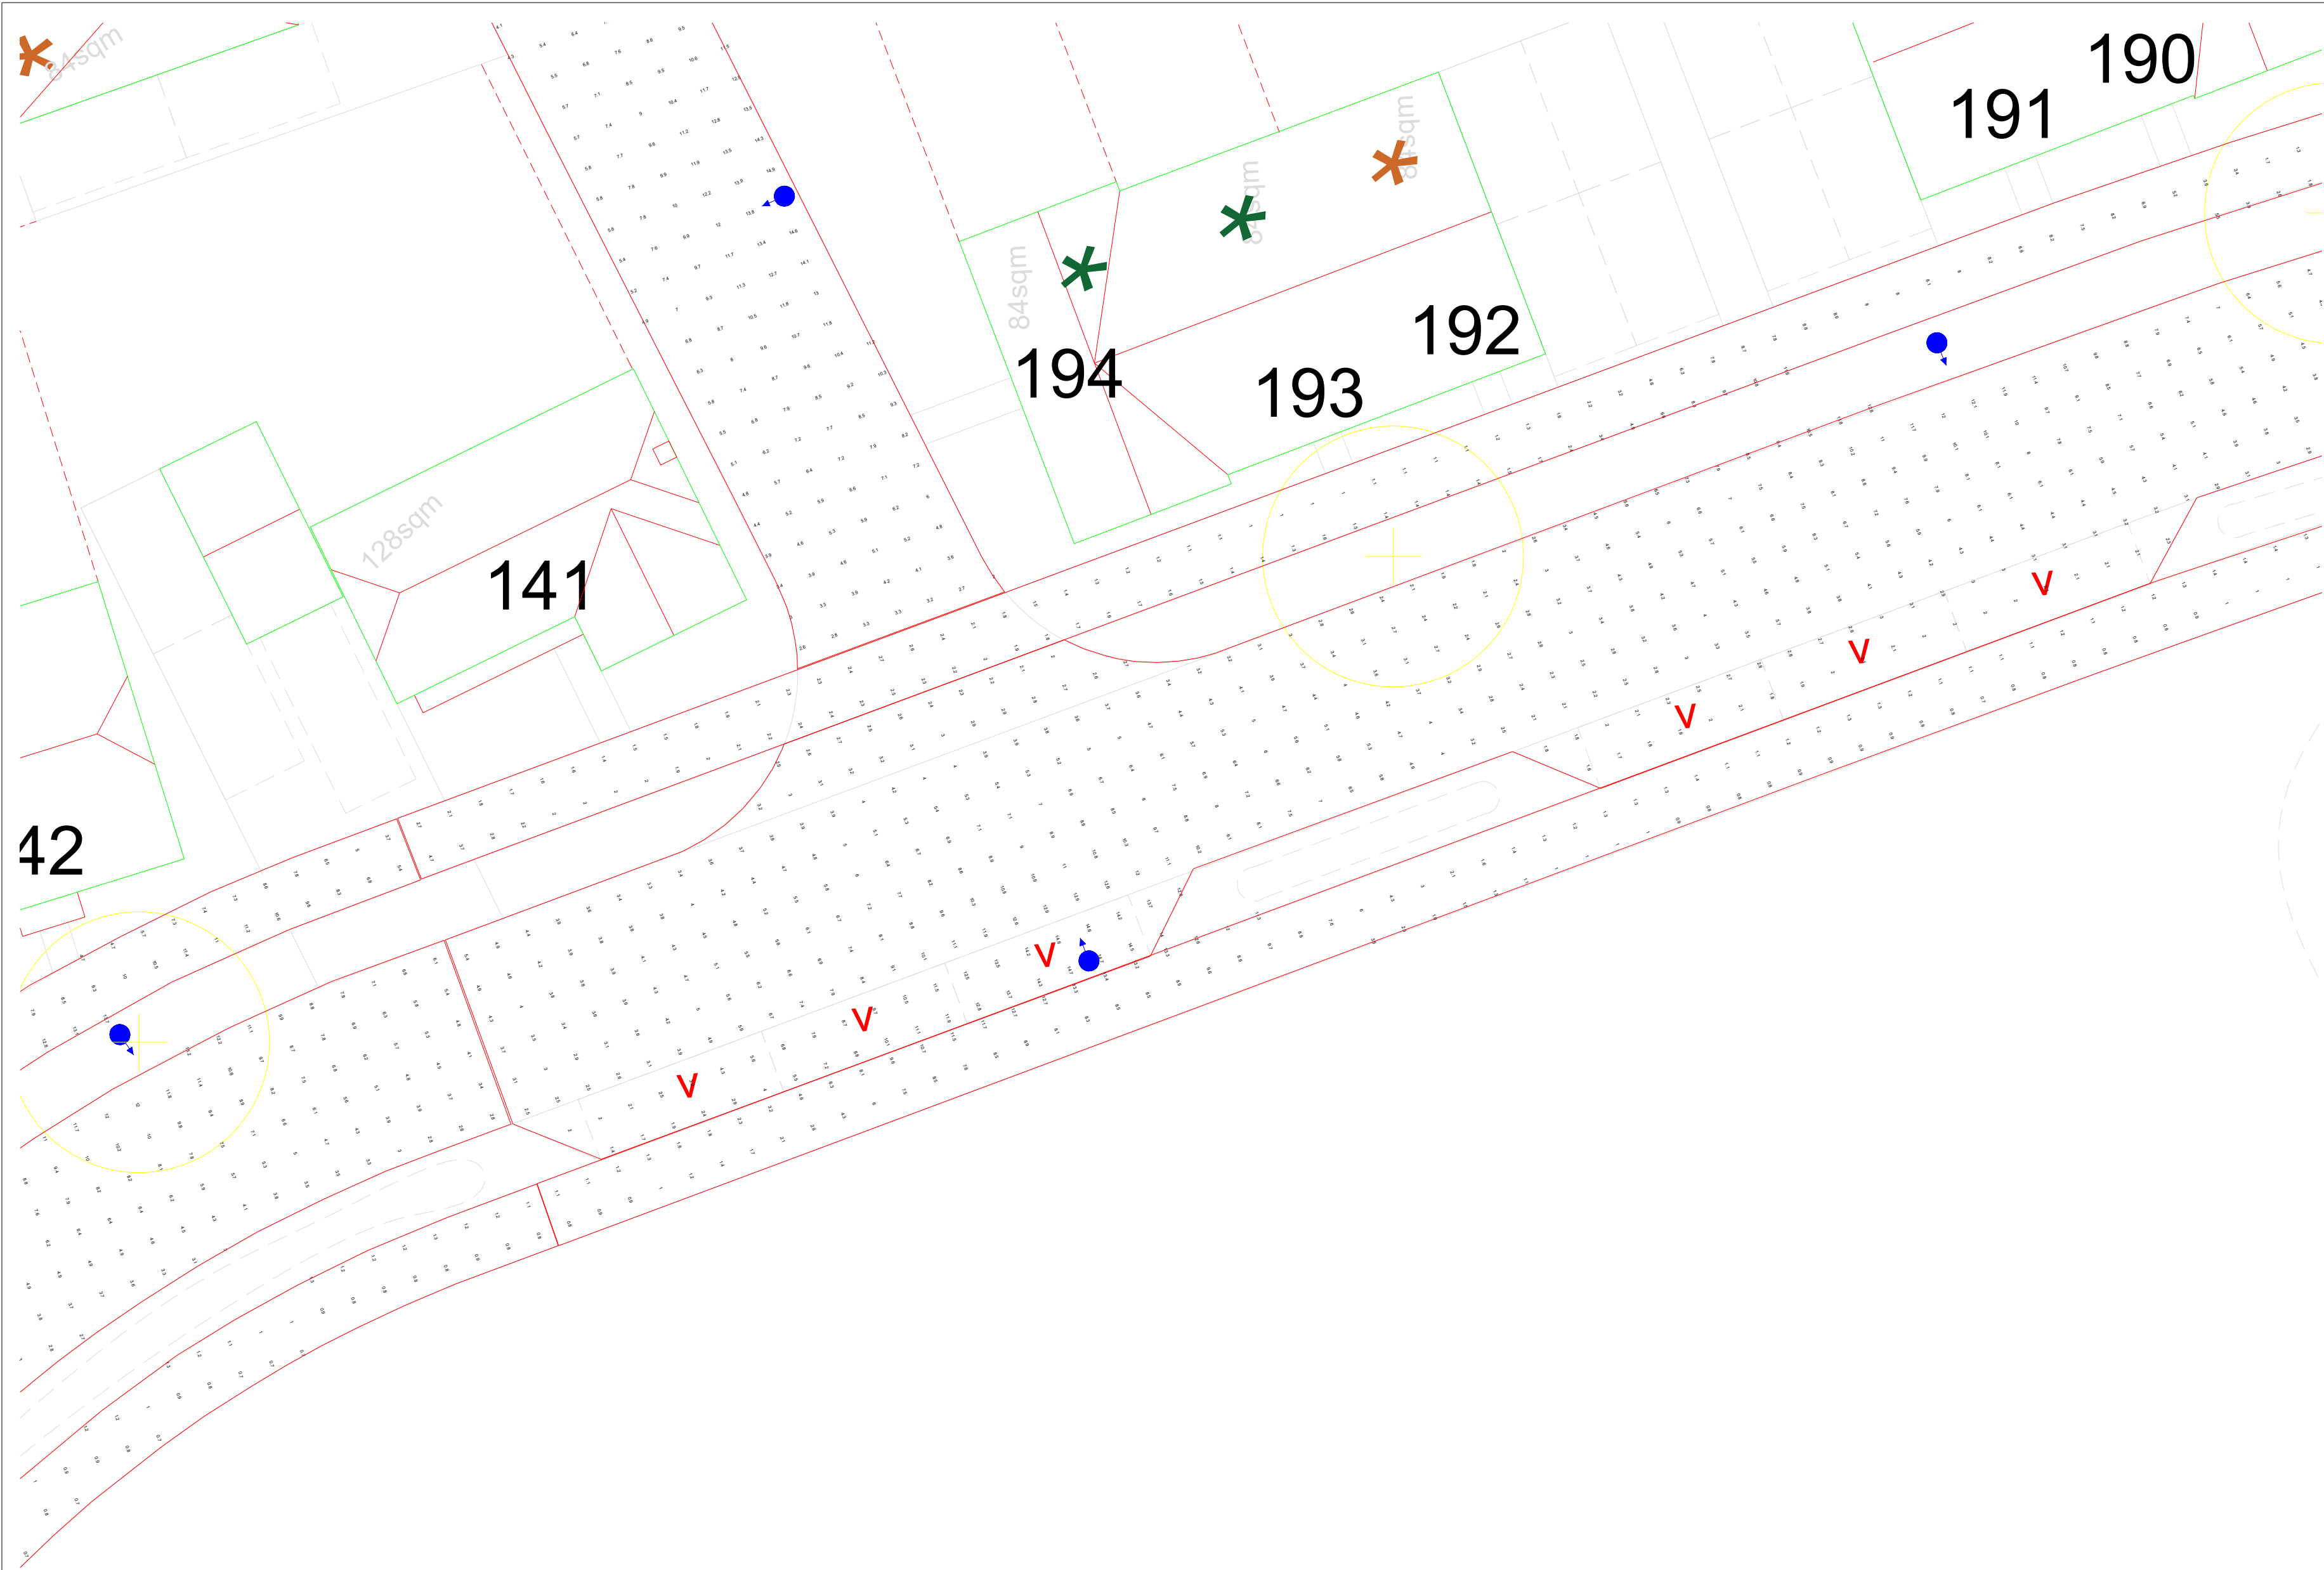

General Notes

Notes

20W

12W

No.	Revision/Issue	Date

Firm Name and Address

Lumen Designers Ltd

Lumen House

1358 Stratford Road

Hall Green

Birmingham

B28 9EH

M: 0121 663 6080


E: info@thelumenarchitect.com

Project Name and Address

Vivid Solar Street Lighting Ltd

Climping R1 - Littlehampton

Project	Sheet
TLA/VIV/CVY-R1	Sheet 37 of 58
Date	Rev 0.0
08/04/2022	
Scale	
DNS	

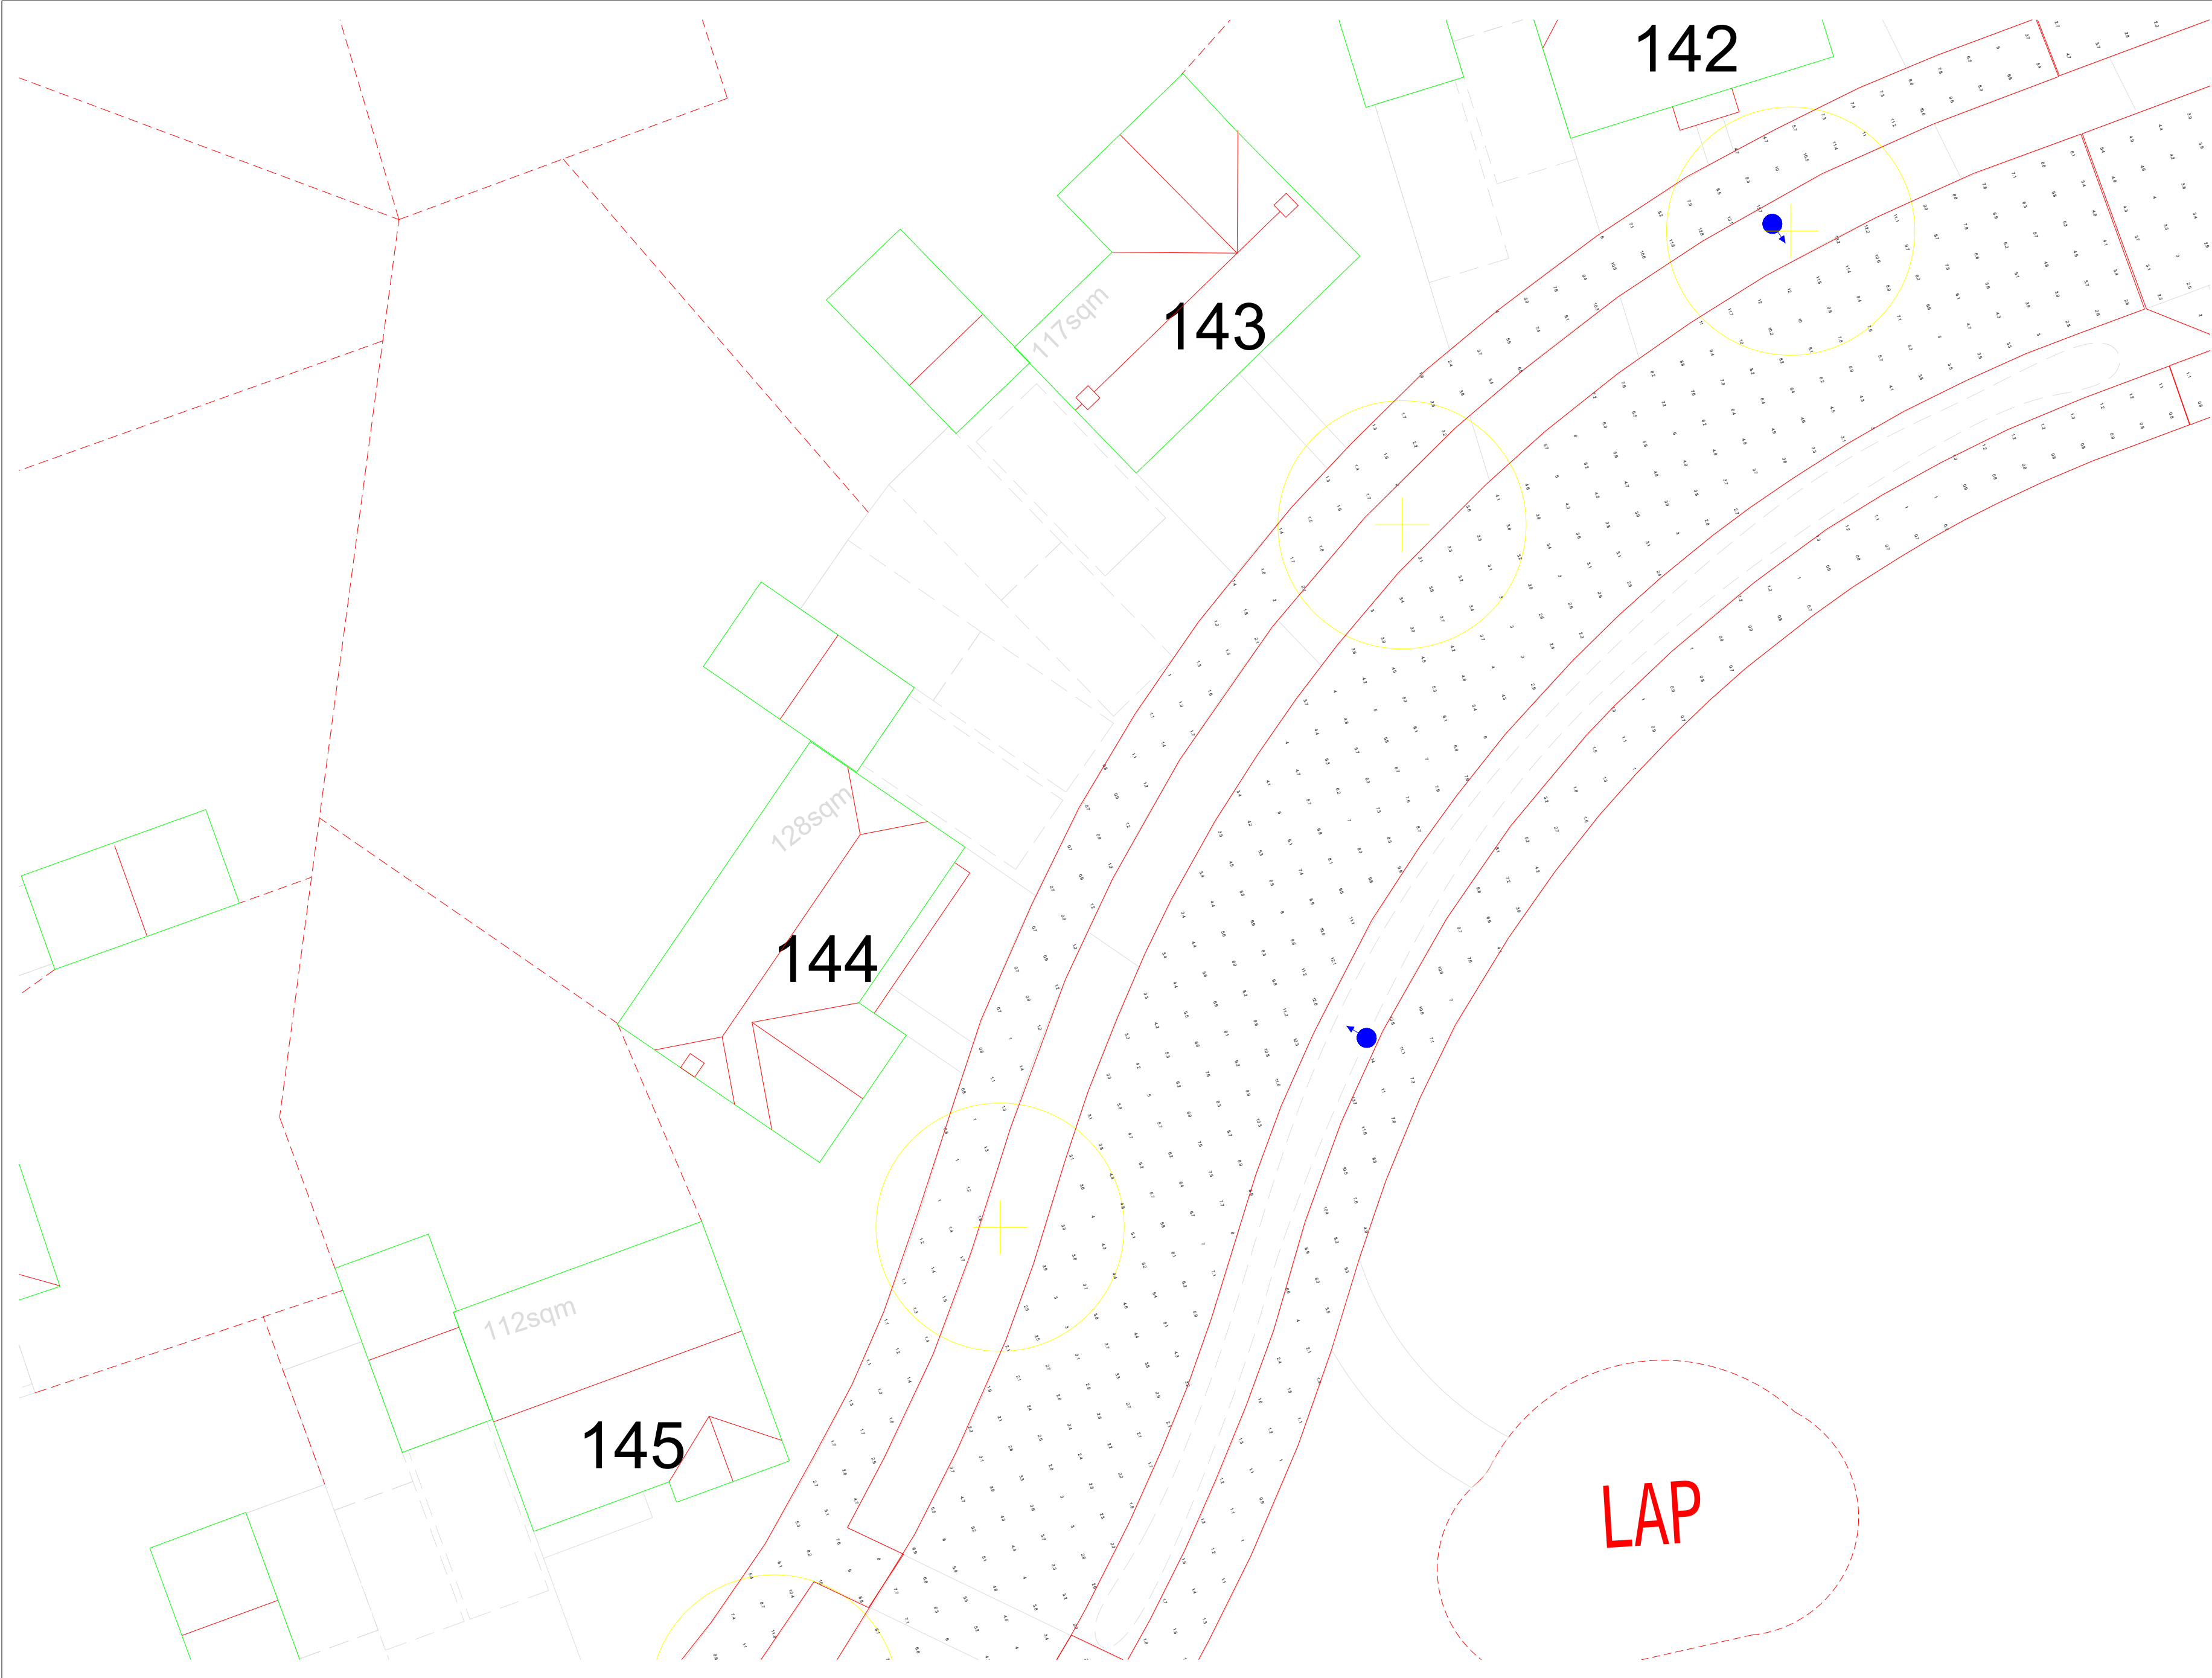

General Notes

Notes

20W

12W

No.	Revision/Issue	Date

Firm Name and Address


Lumen Designers Ltd
Lumen House
1358 Stratford Road
Hall Green
Birmingham
B28 9EH

M: 0121 663 6080
E: info@thelumenarchitect.com

Project Name and Address

Vivid Solar Street Lighting Ltd
Climping R1 - Littlehampton

Project: TLA/VIV/CVY-R1	Sheet Sheet 38 of 58
Date 08/04/2022	Rev 0.0
Scale DNS	

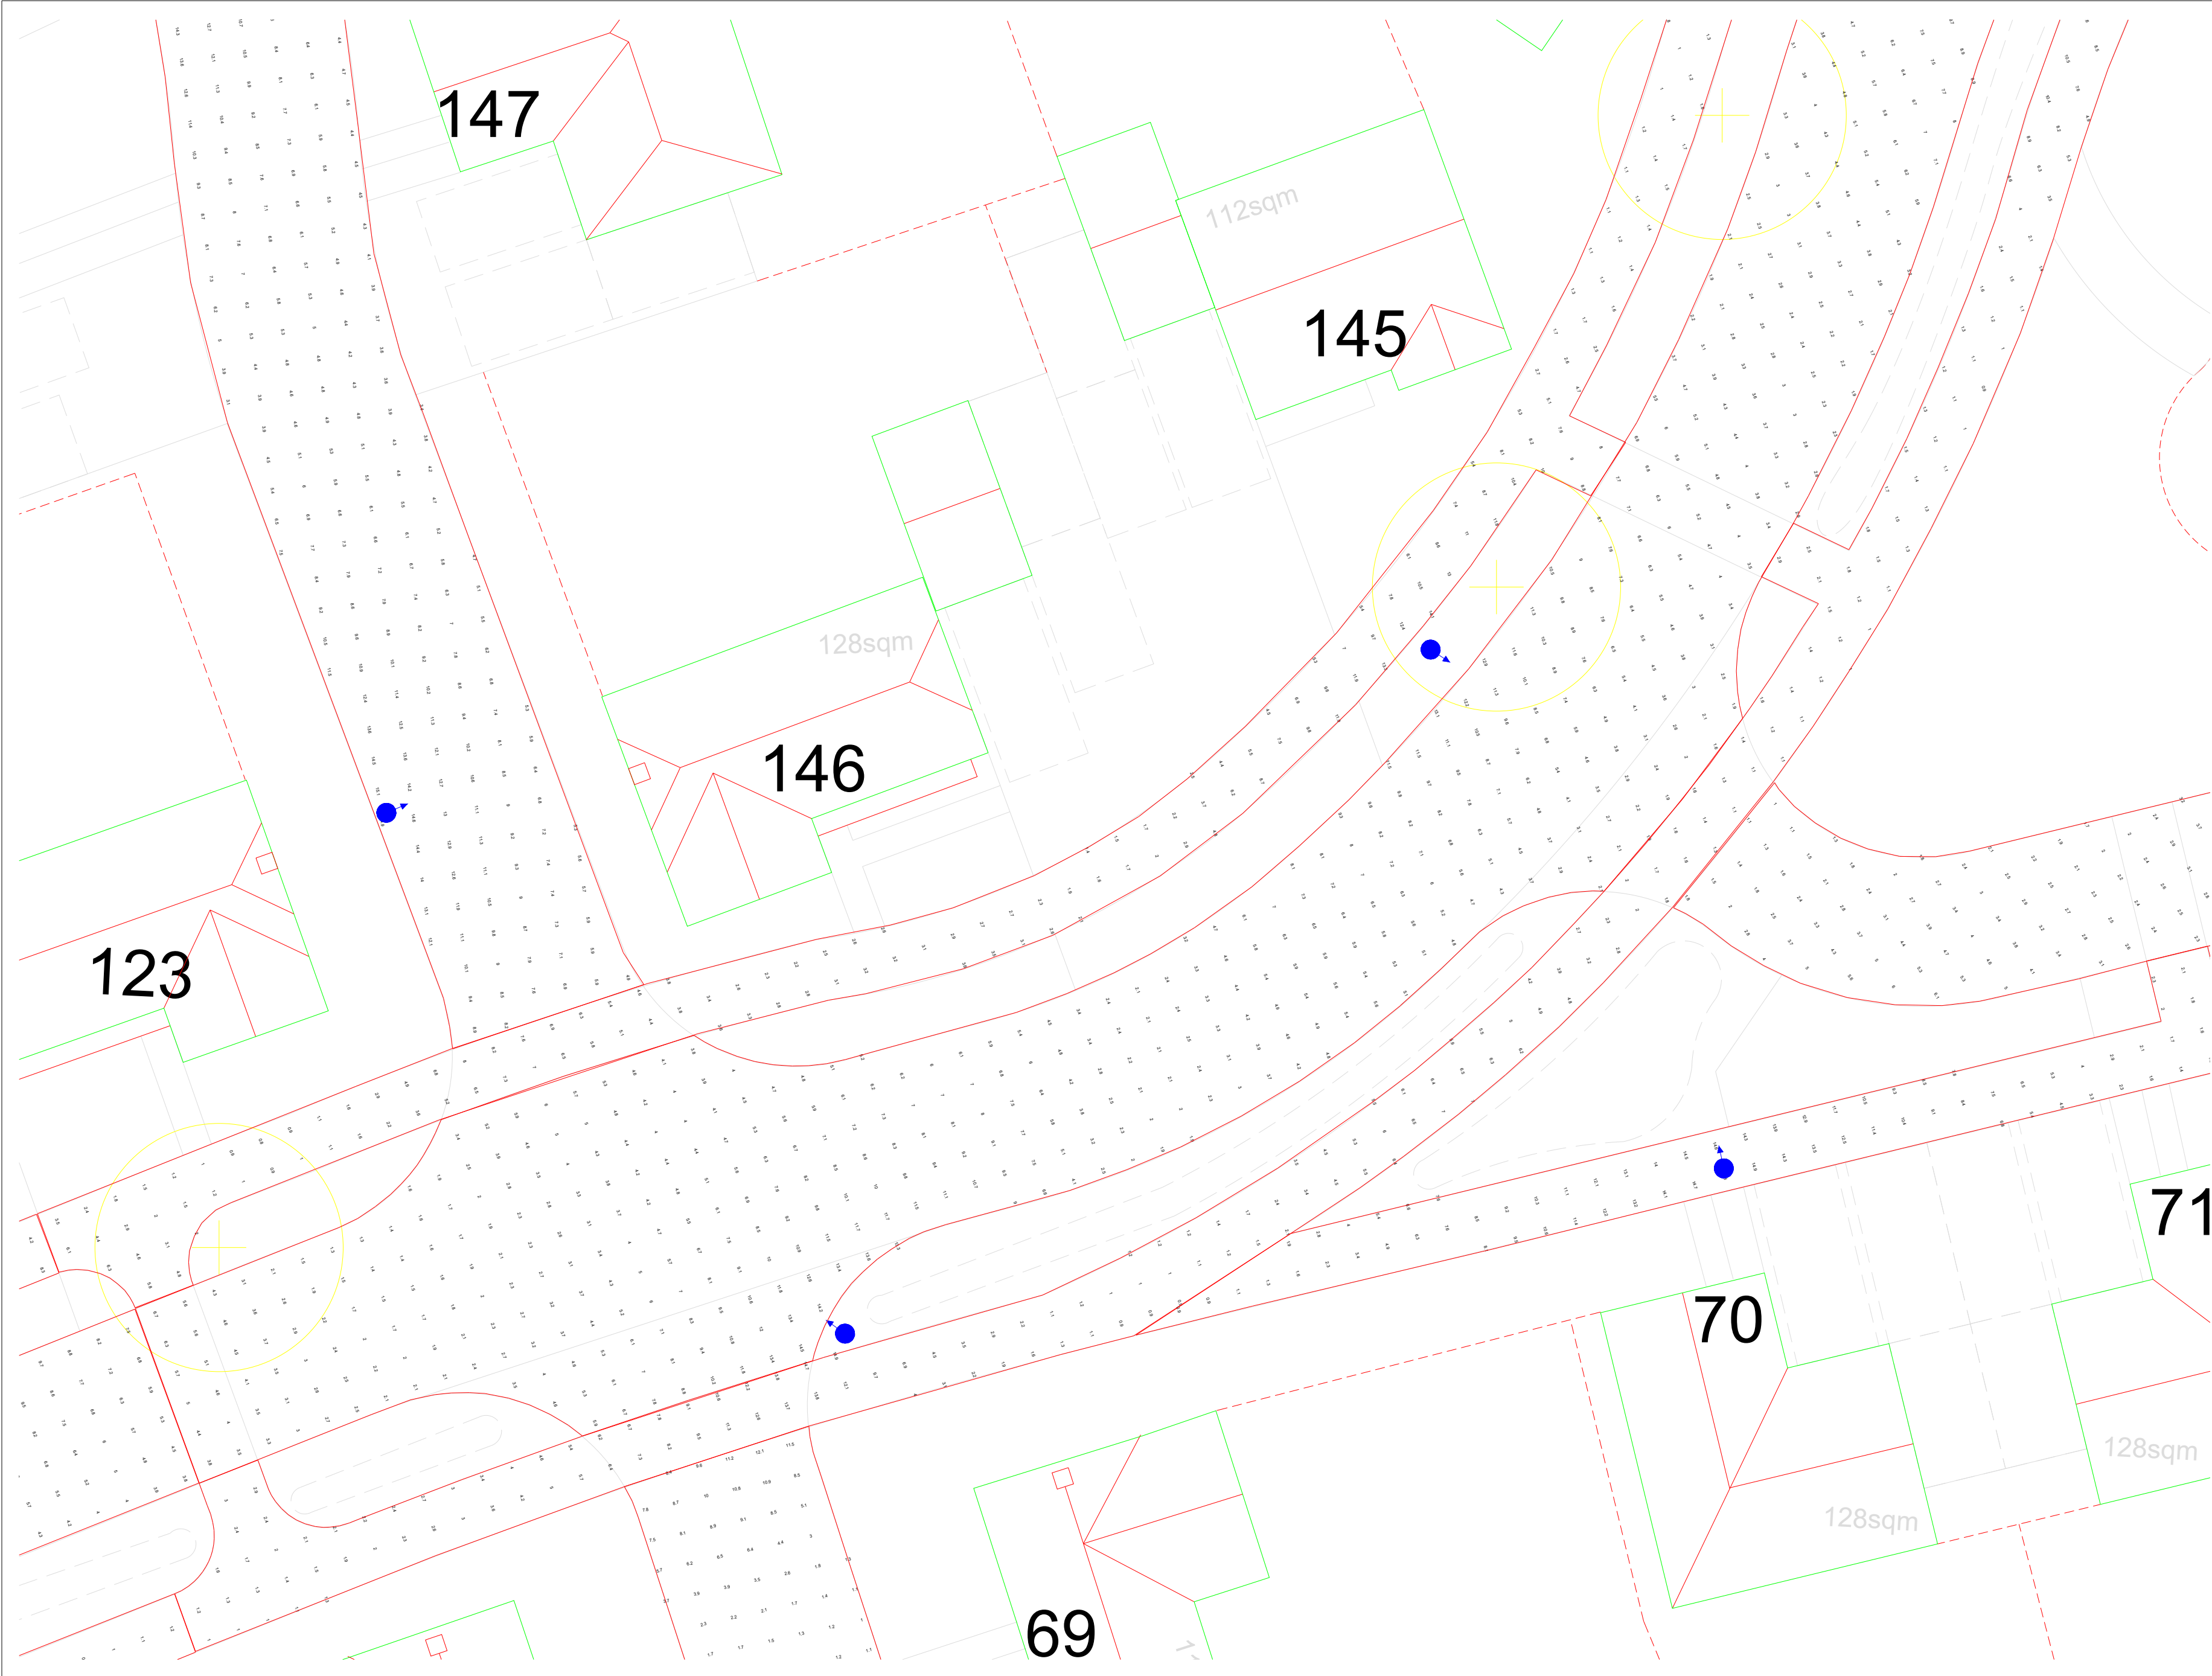

General Notes

Notes

20W

12W

No.	Revision/Issue	Date

Firm Name and Address


Lumen Designers Ltd
Lumen House
135B Stratford Road
Hall Green
Birmingham
B28 9EH

M: 0121 663 6080
E: info@thelumenarchitect.com

Project Name and Address

Vivid Solar Street Lighting Ltd
Climping R1 - Littlehampton

Project: TLA/VIV/CVY-R1	Sheet Sheet 39 of 58
Date 08/04/2022	Rev 0.0
Scale DNS	

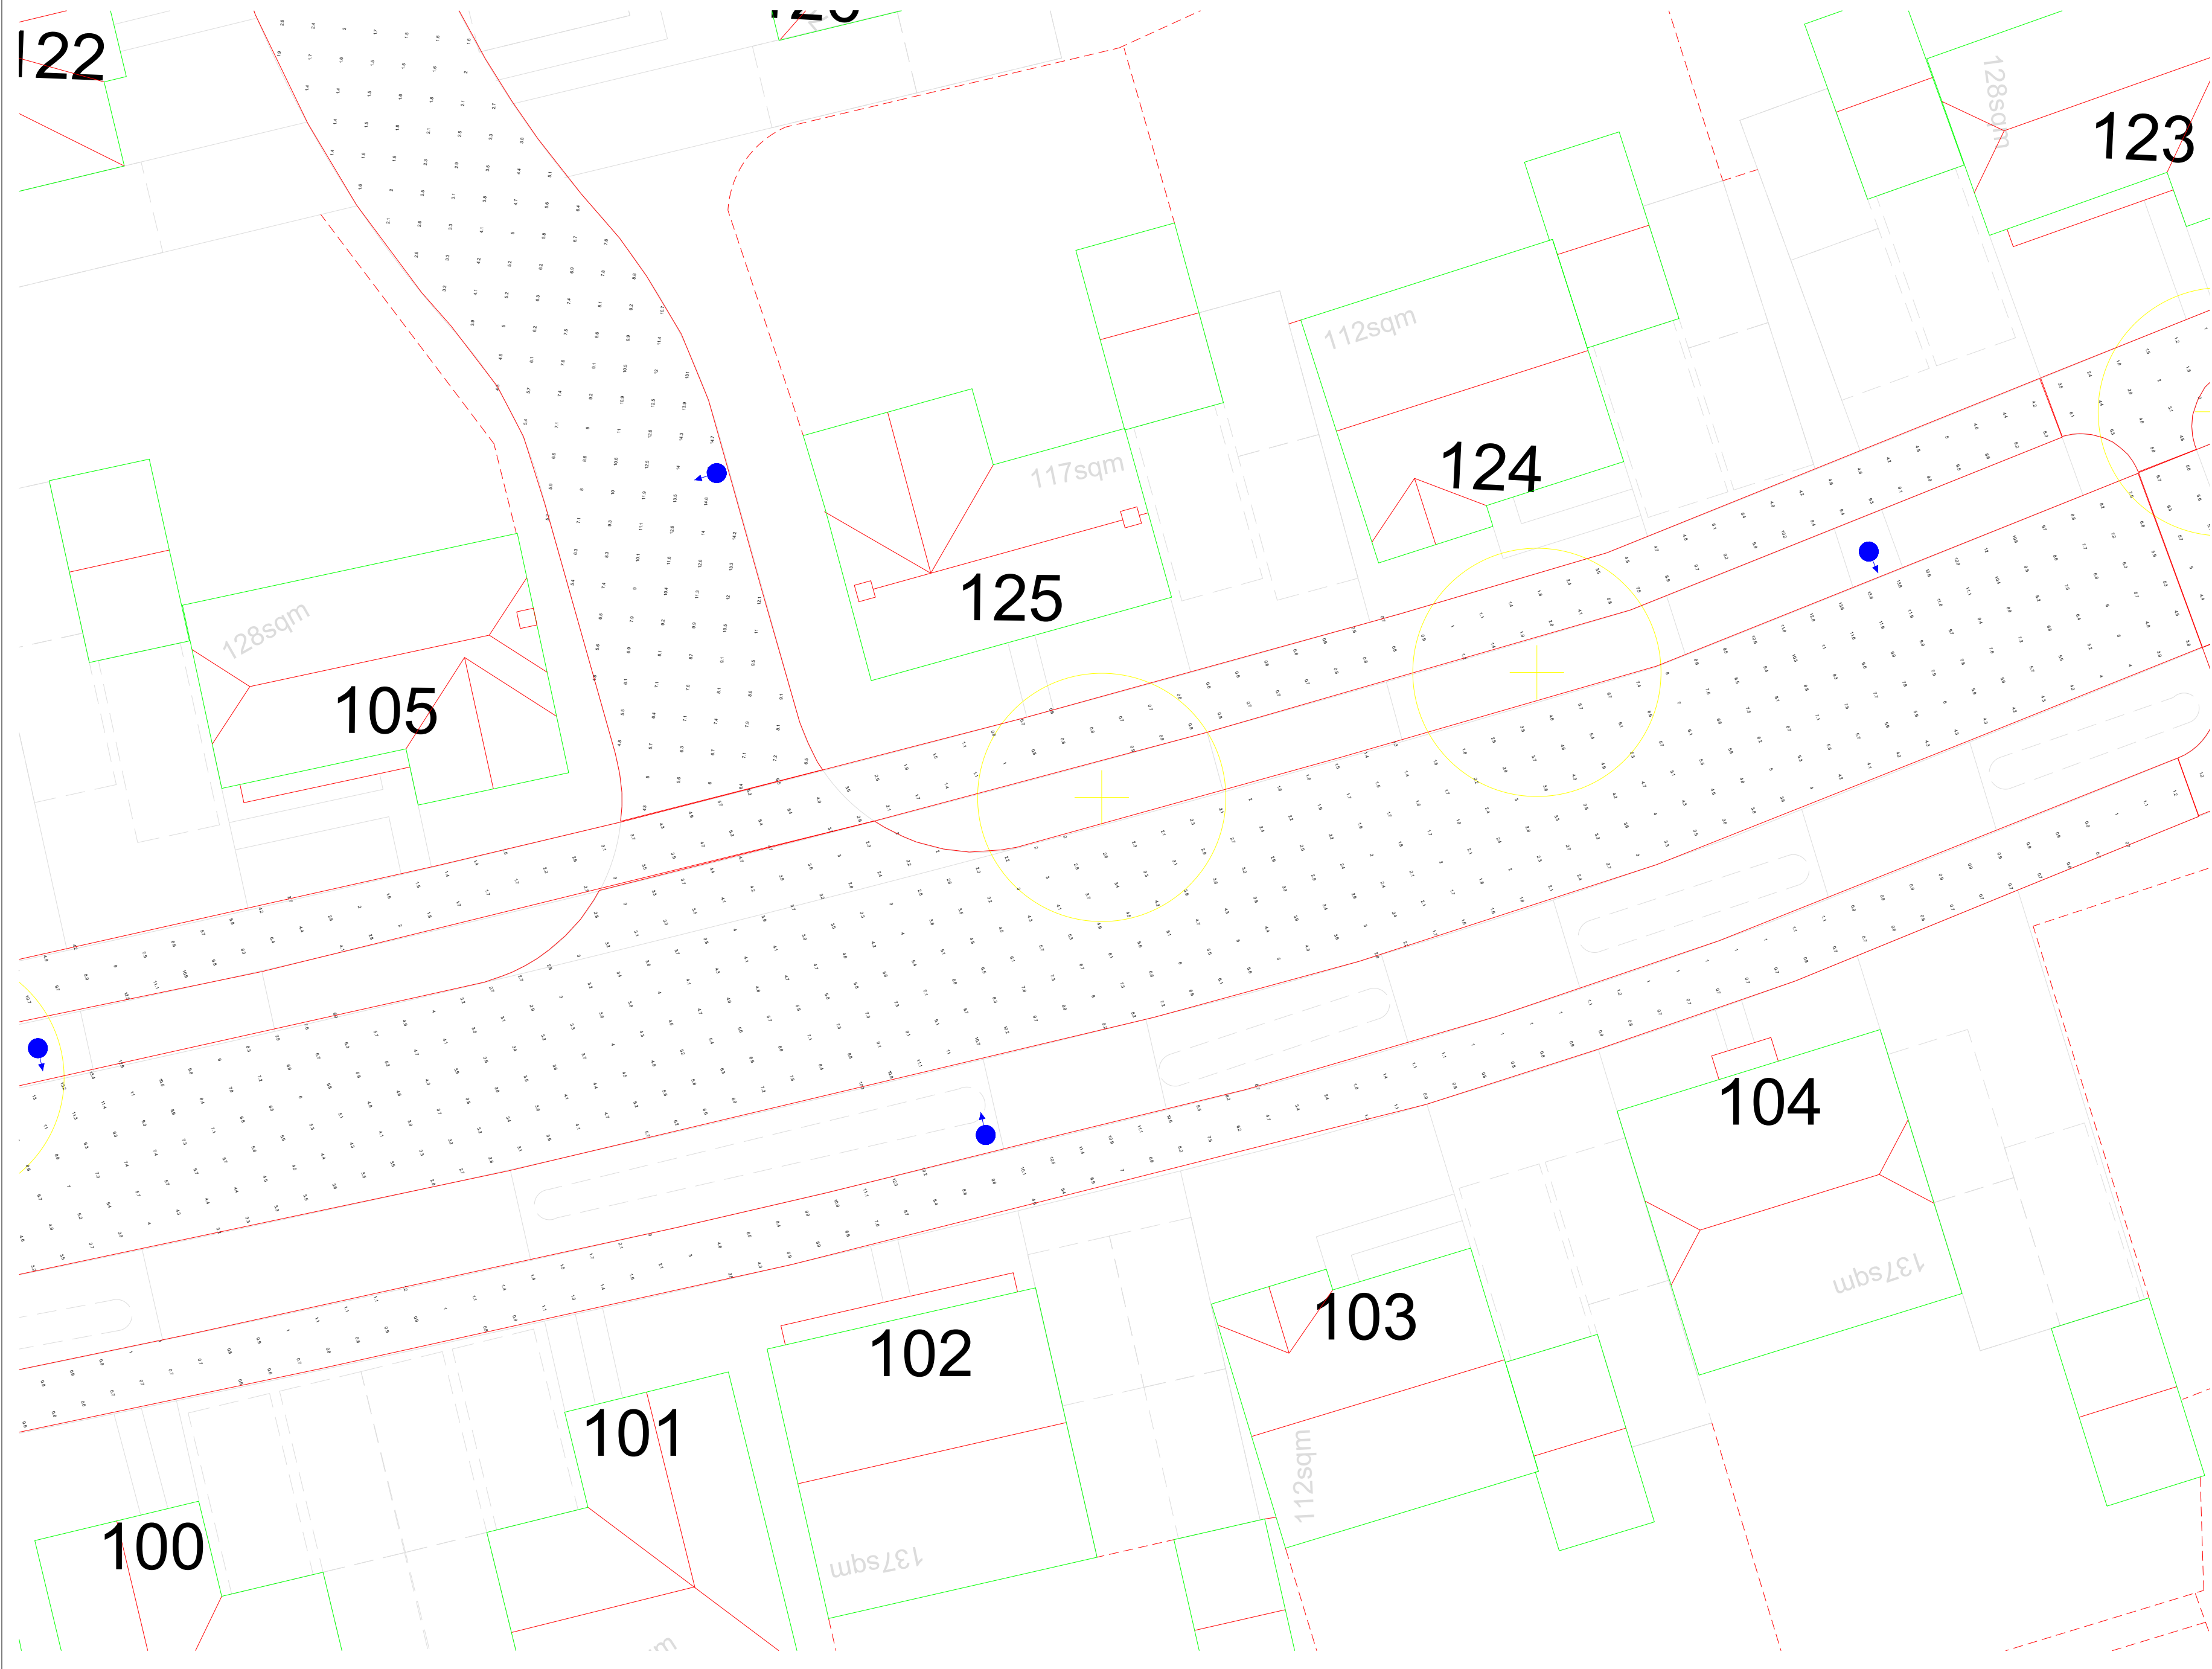

General Notes

Notes

20W

12W

No.	Revision/Issue	Date

Firm Name and Address


Lumen Designers Ltd
Lumen House
1358 Stratford Road
Hall Green
Birmingham
B28 9EH

M: 0121 663 6080
E: info@thelumenarchitect.com

Project Name and Address

Vivid Solar Street Lighting Ltd
Climping R1 - Littlehampton

Project: TLA/VIV/CVY-R1	Sheet Sheet 40 of 58
Date 08/04/2022	Rev 0.0
Scale DNS	

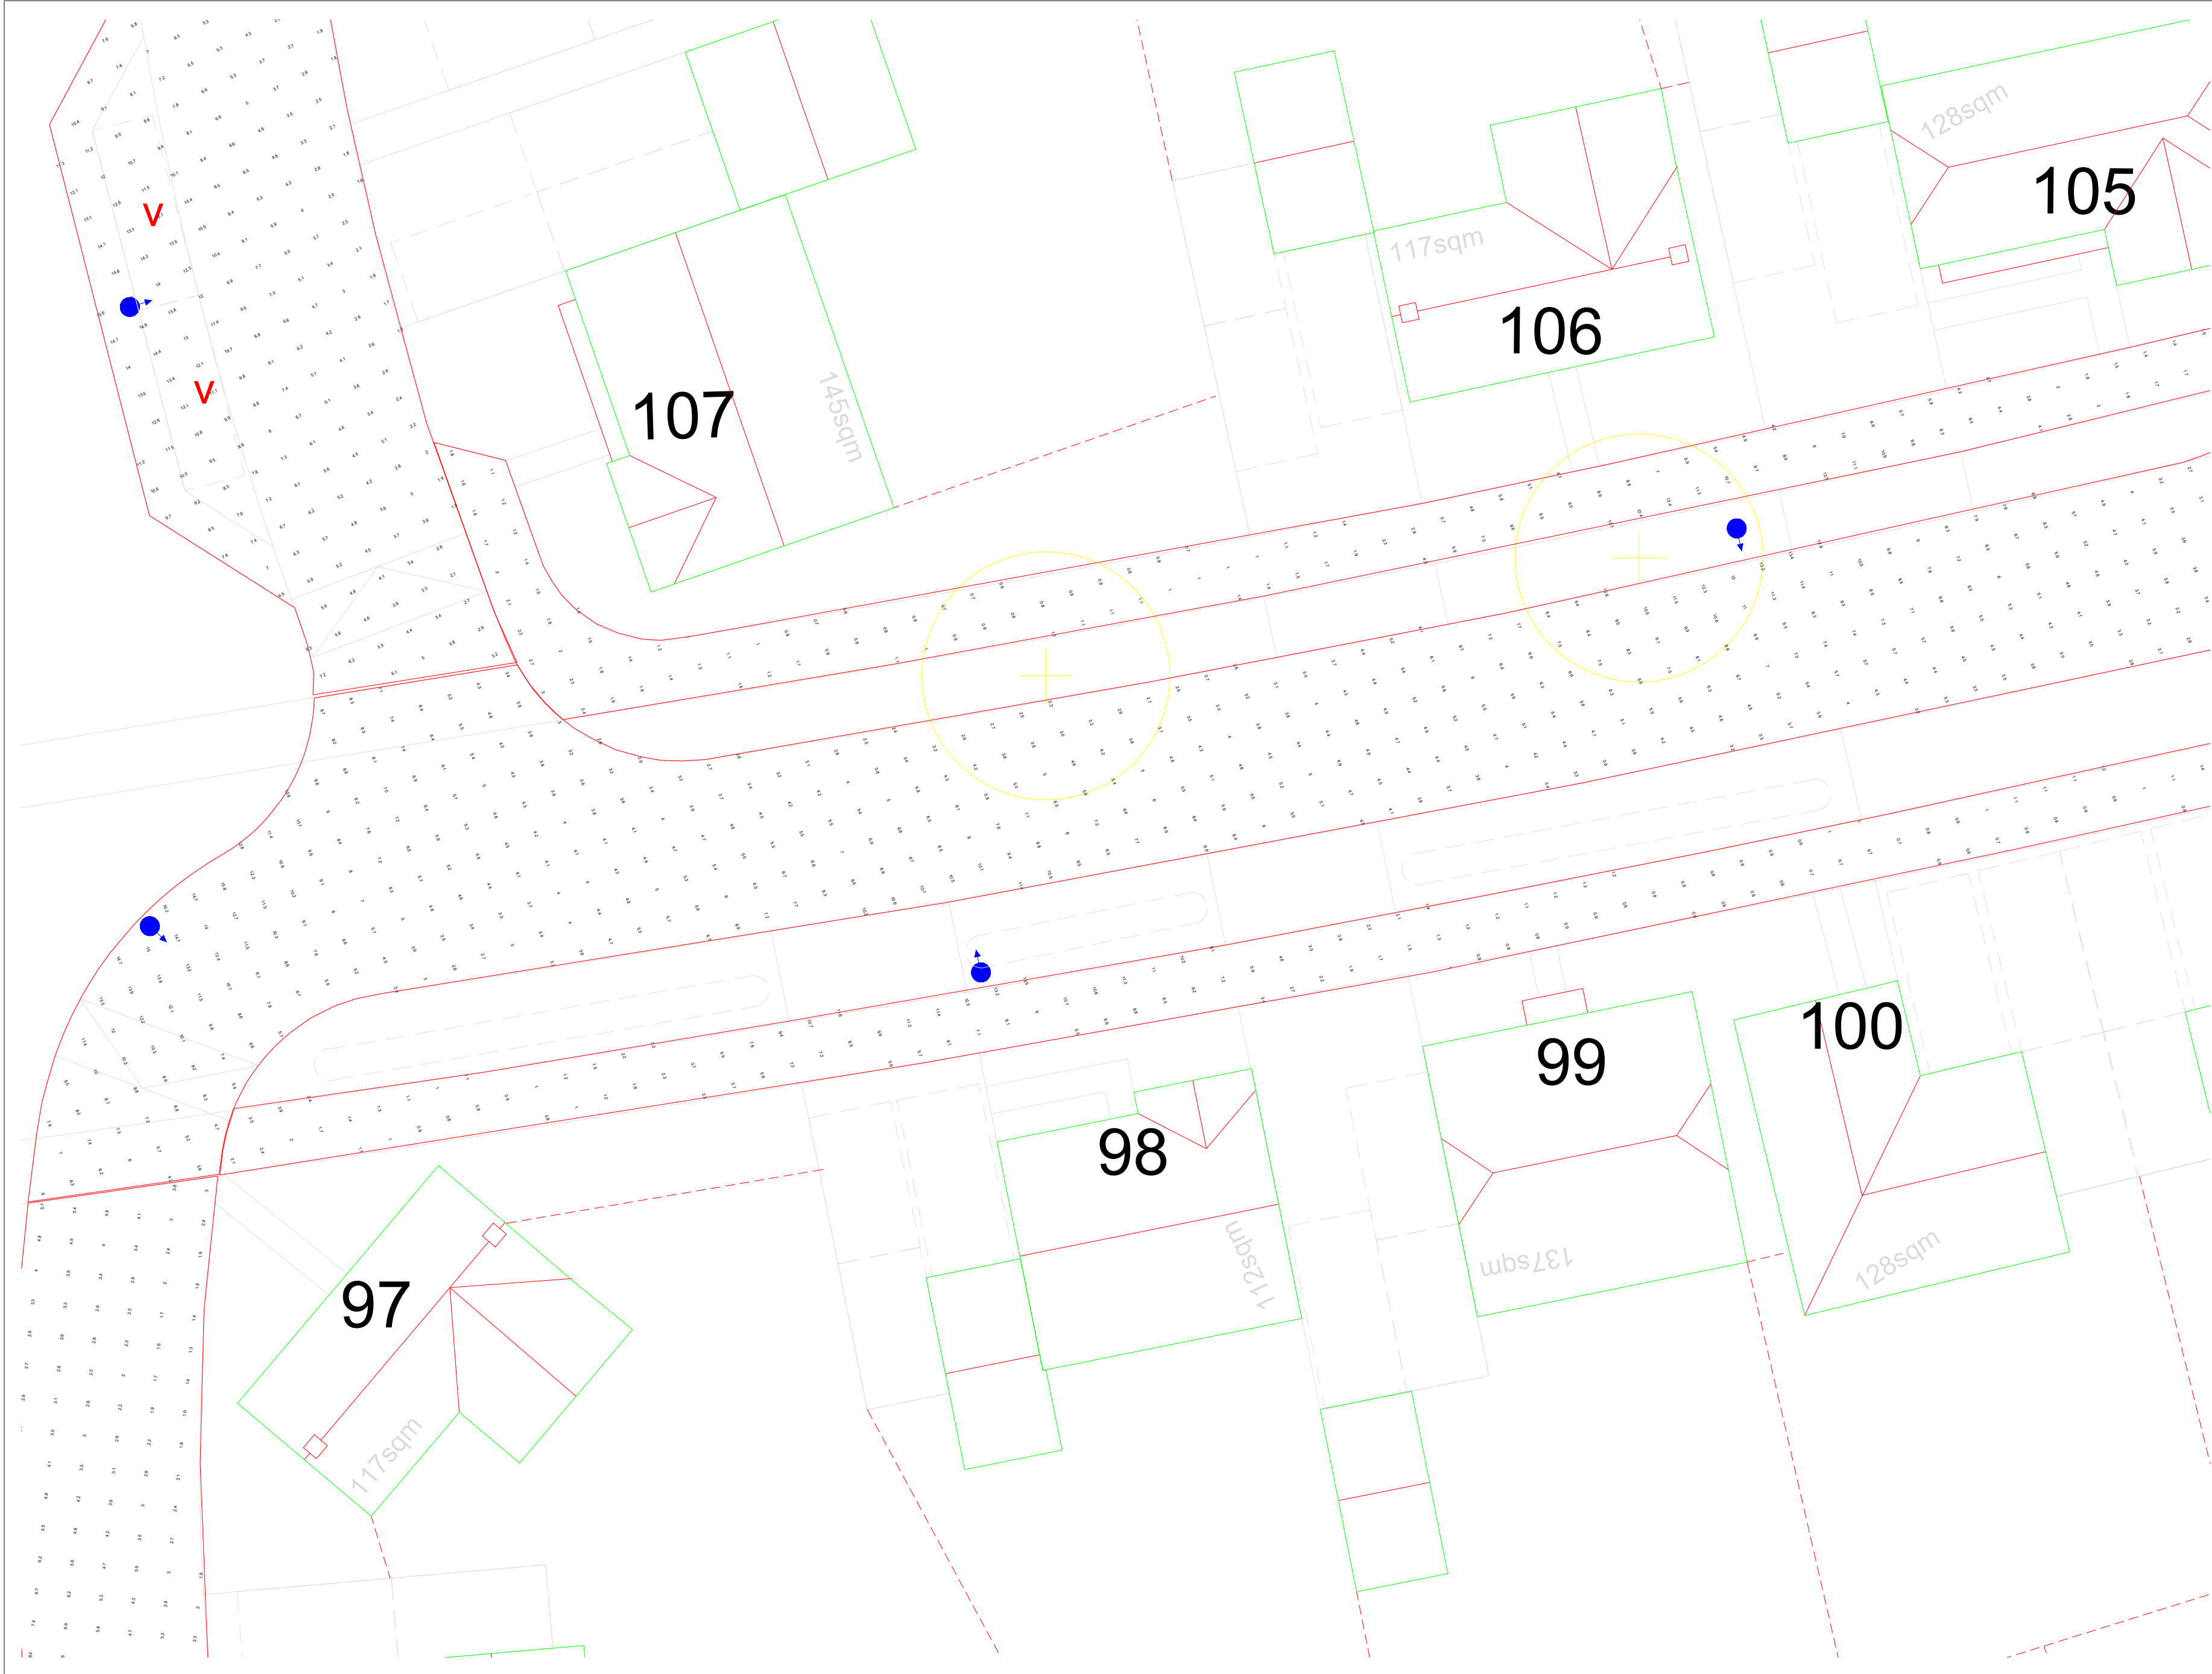

General Notes

Notes

20W

12W

No.	Revision/Issue	Date

Firm Name and Address


Lumen Designers Ltd
Lumen House
1358 Stratford Road
Hall Green
Birmingham
B28 9EH

M: 0121 663 6080
E: info@thelumenarchitect.com

Project Name and Address

Vivid Solar Street Lighting Ltd
Climping R1 - Littlehampton

Project	Sheet
TLA/VIV/CVY-R1	Sheet 41 of 58
Date	Rev 0.0
08/04/2022	
Scale	
DNS	

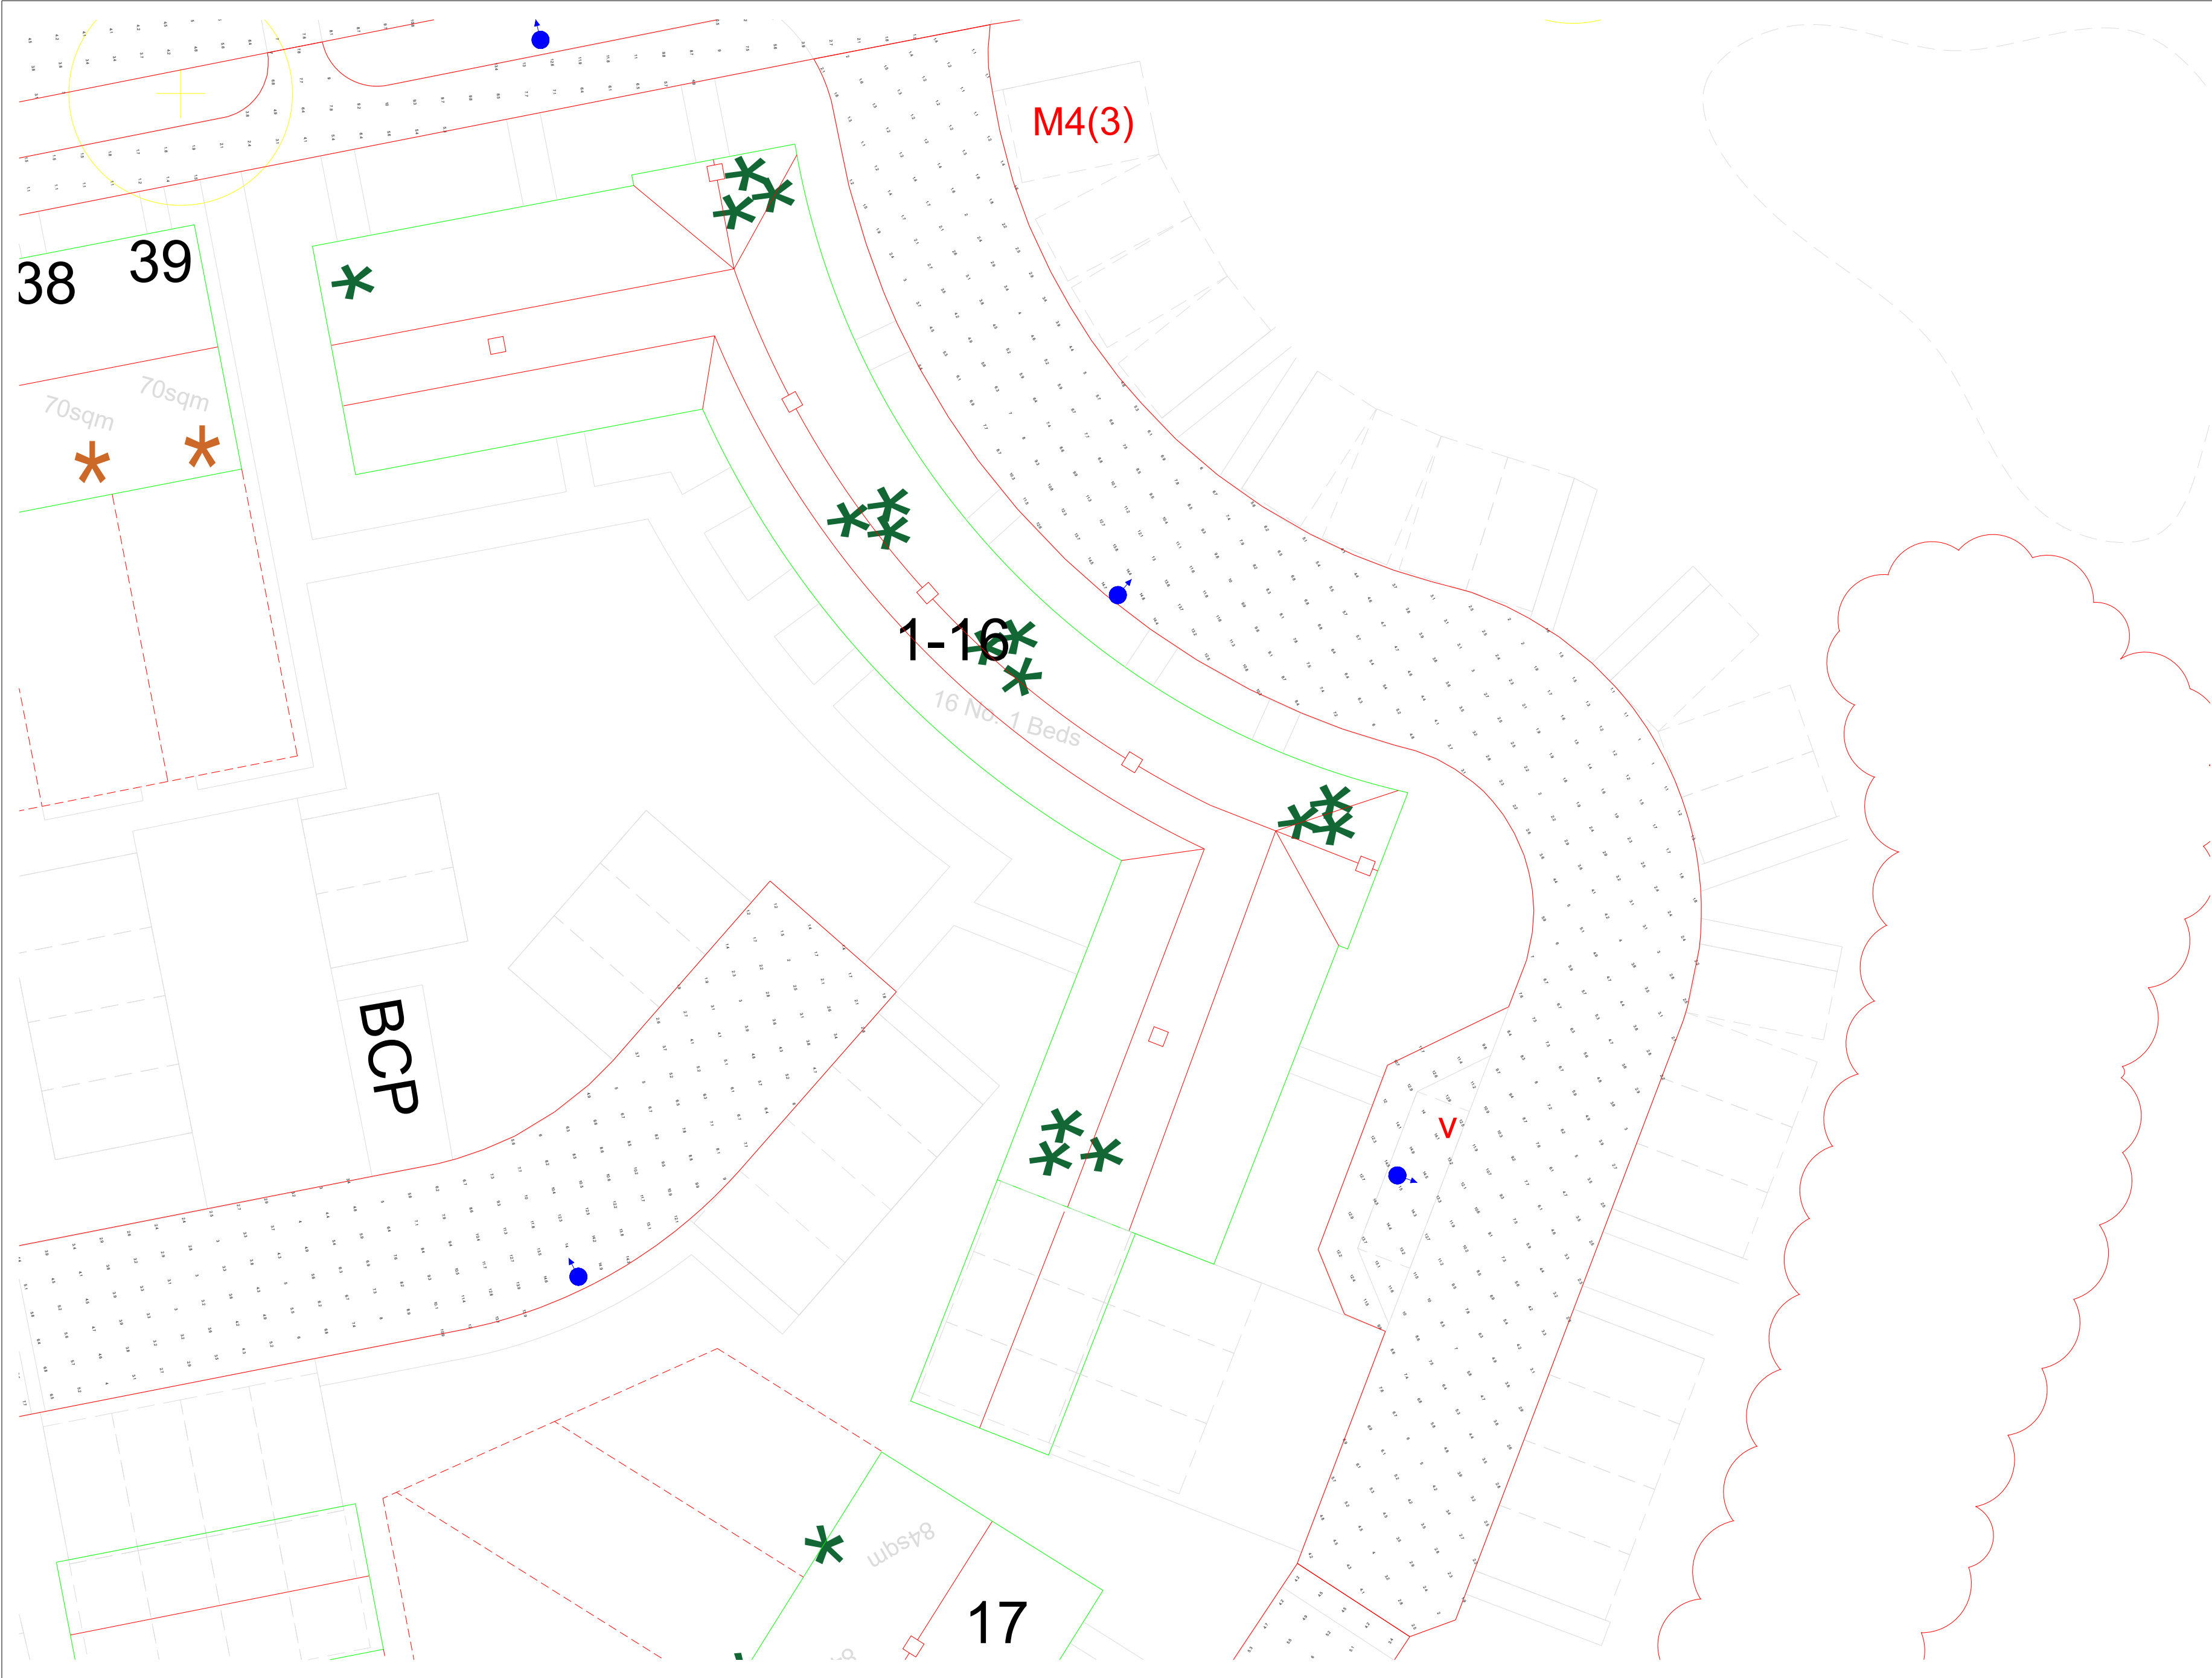

General Notes

Notes

20W

12W

No.	Revision/Issue	Date

Firm Name and Address

Lumen Designers Ltd
Lumen House
1358 Stratford Road
Hall Green
Birmingham
B28 9EH


M: 0121 663 6080
E: info@thelumenarchitect.com

Project Name and Address

Vivid Solar Street Lighting Ltd

Climping R1 - Littlehampton

Project: TLA/VIV/CVY-R1	Sheet Sheet 42 of 58
Date 08/04/2022	Rev 0.0
Scale DNS	

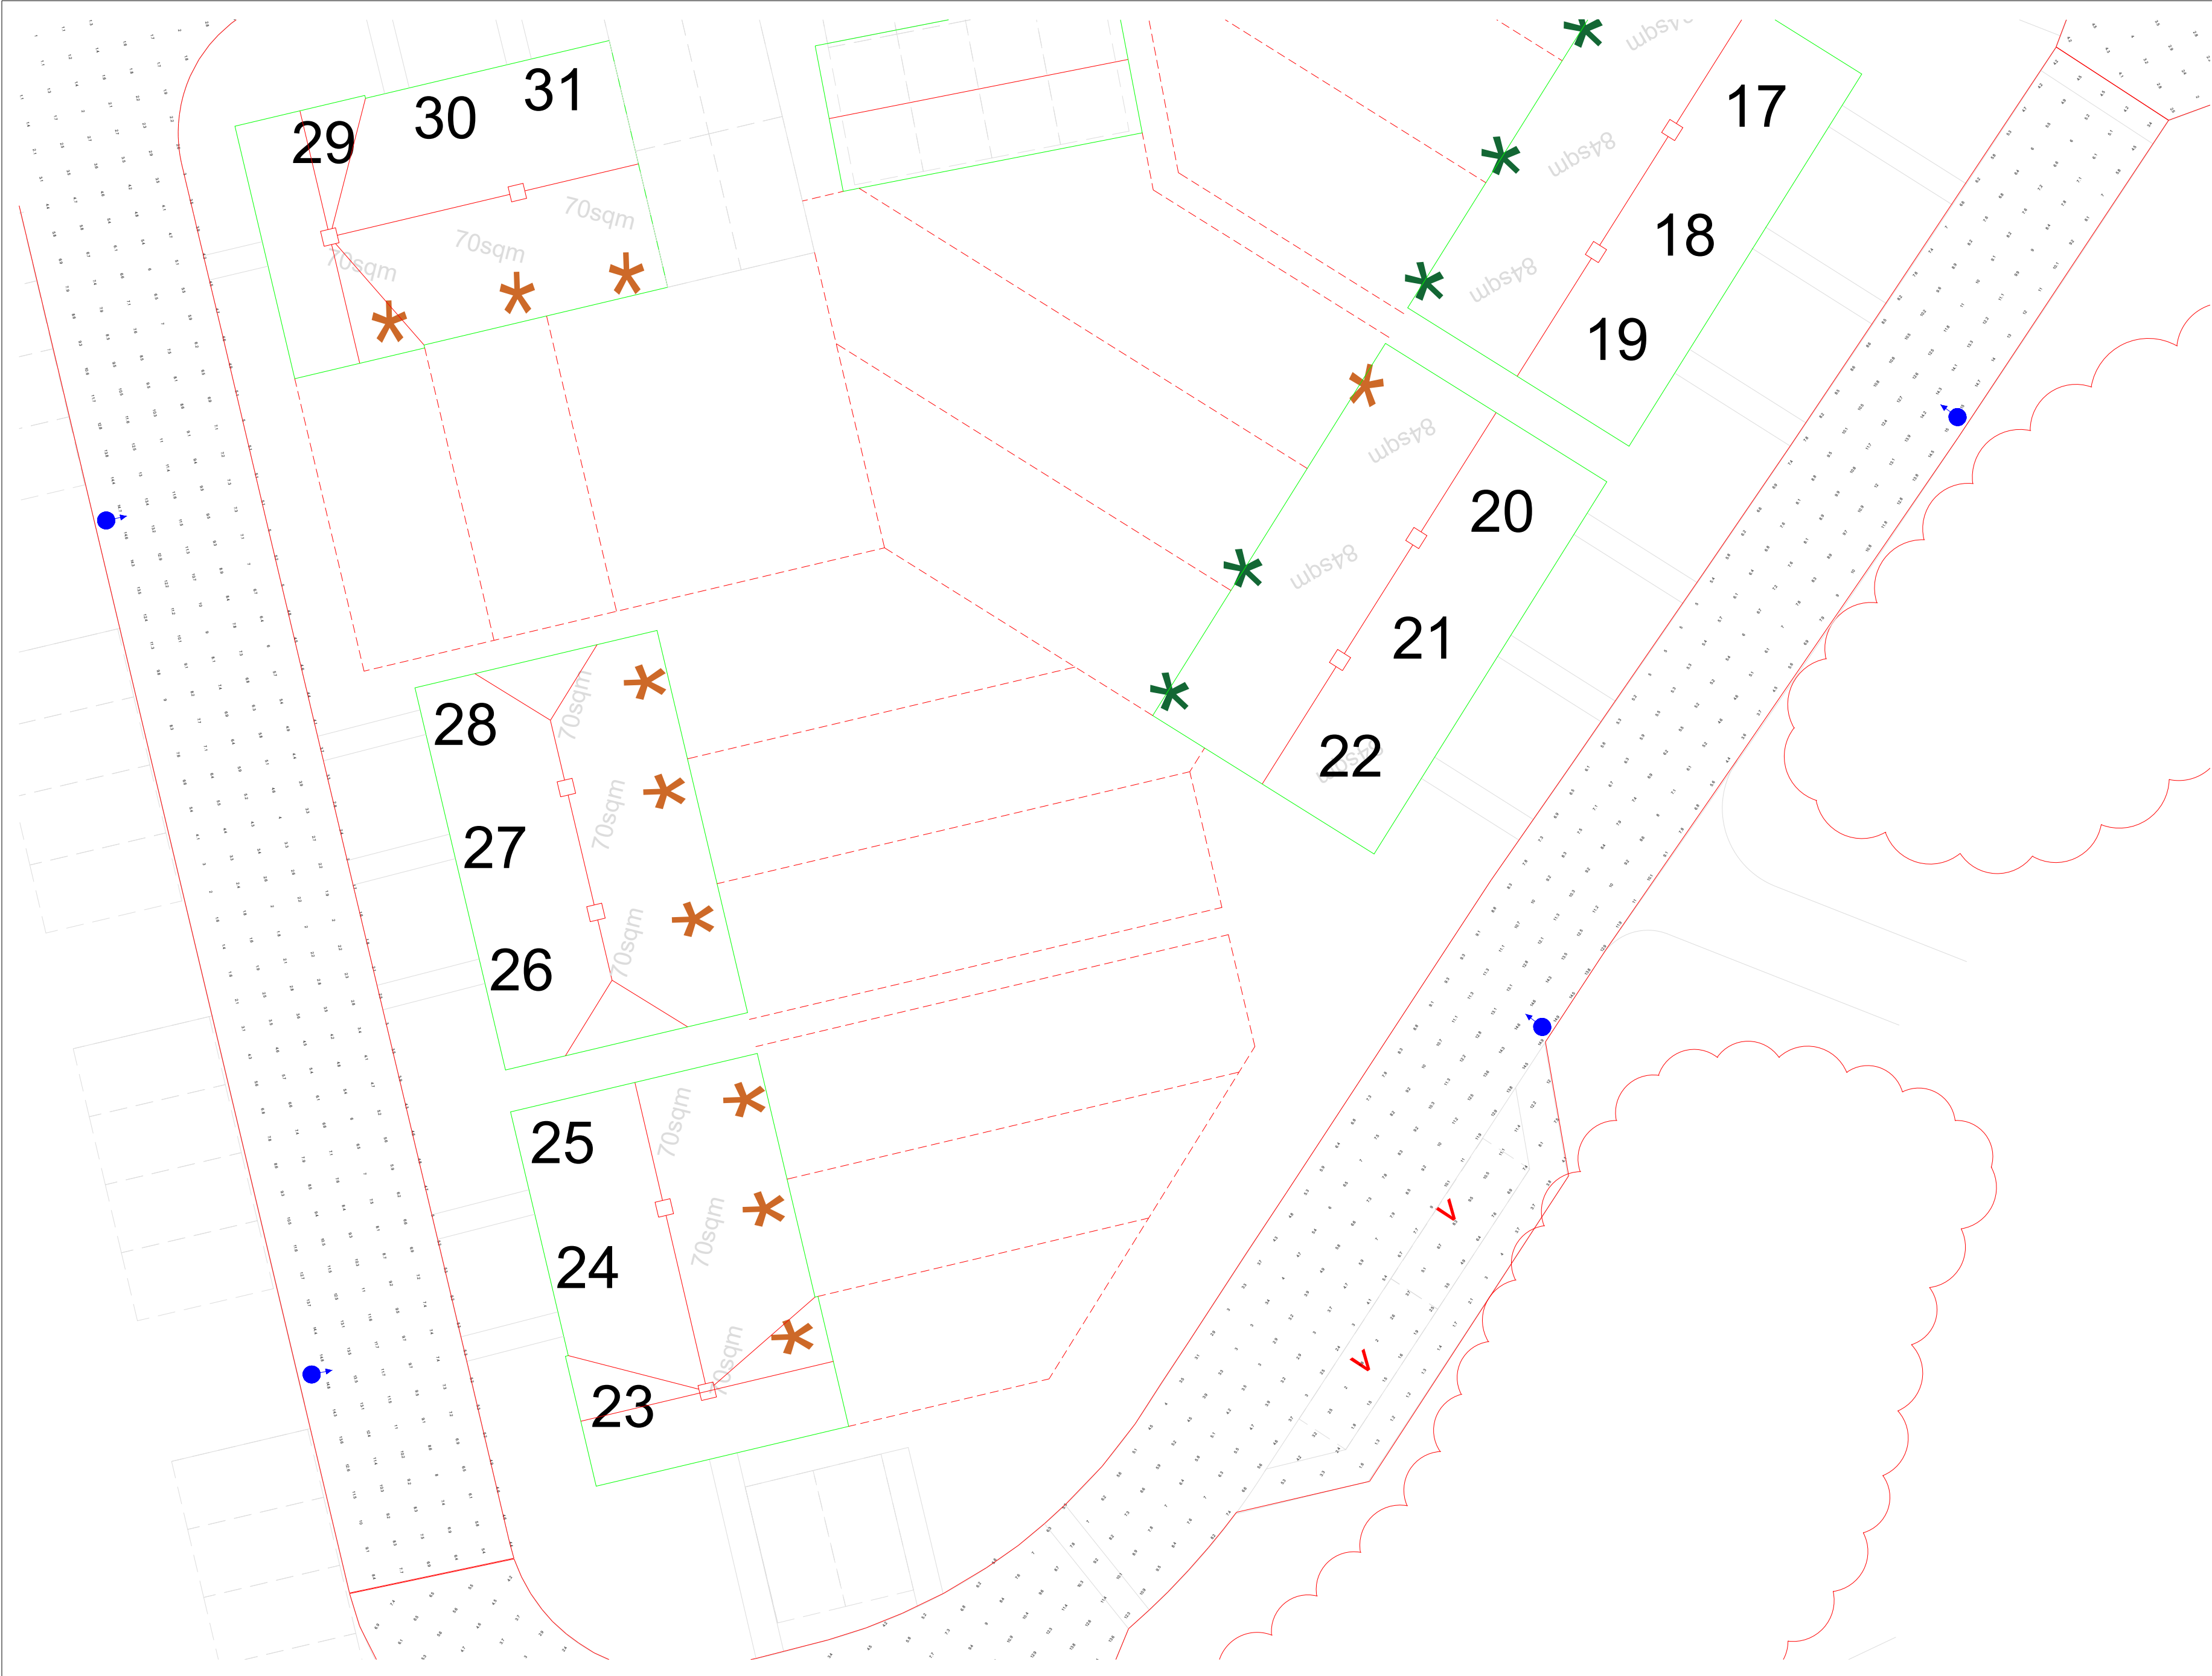

General Notes

Notes

20W

12W

No.	Revision/Issue	Date

Firm Name and Address


Lumen Designers Ltd
Lumen House
1358 Stratford Road
Hall Green
Birmingham
B28 9EH

M: 0121 663 6080
E: info@thelumenarchitect.com

Project Name and Address

Vivid Solar Street Lighting Ltd
Climping R1 - Littlehampton

Project	Sheet
TLA/VIV/CVY-R1	Sheet 43 of 58
Date	Rev 0.0
08/04/2022	
Scale	
DNS	

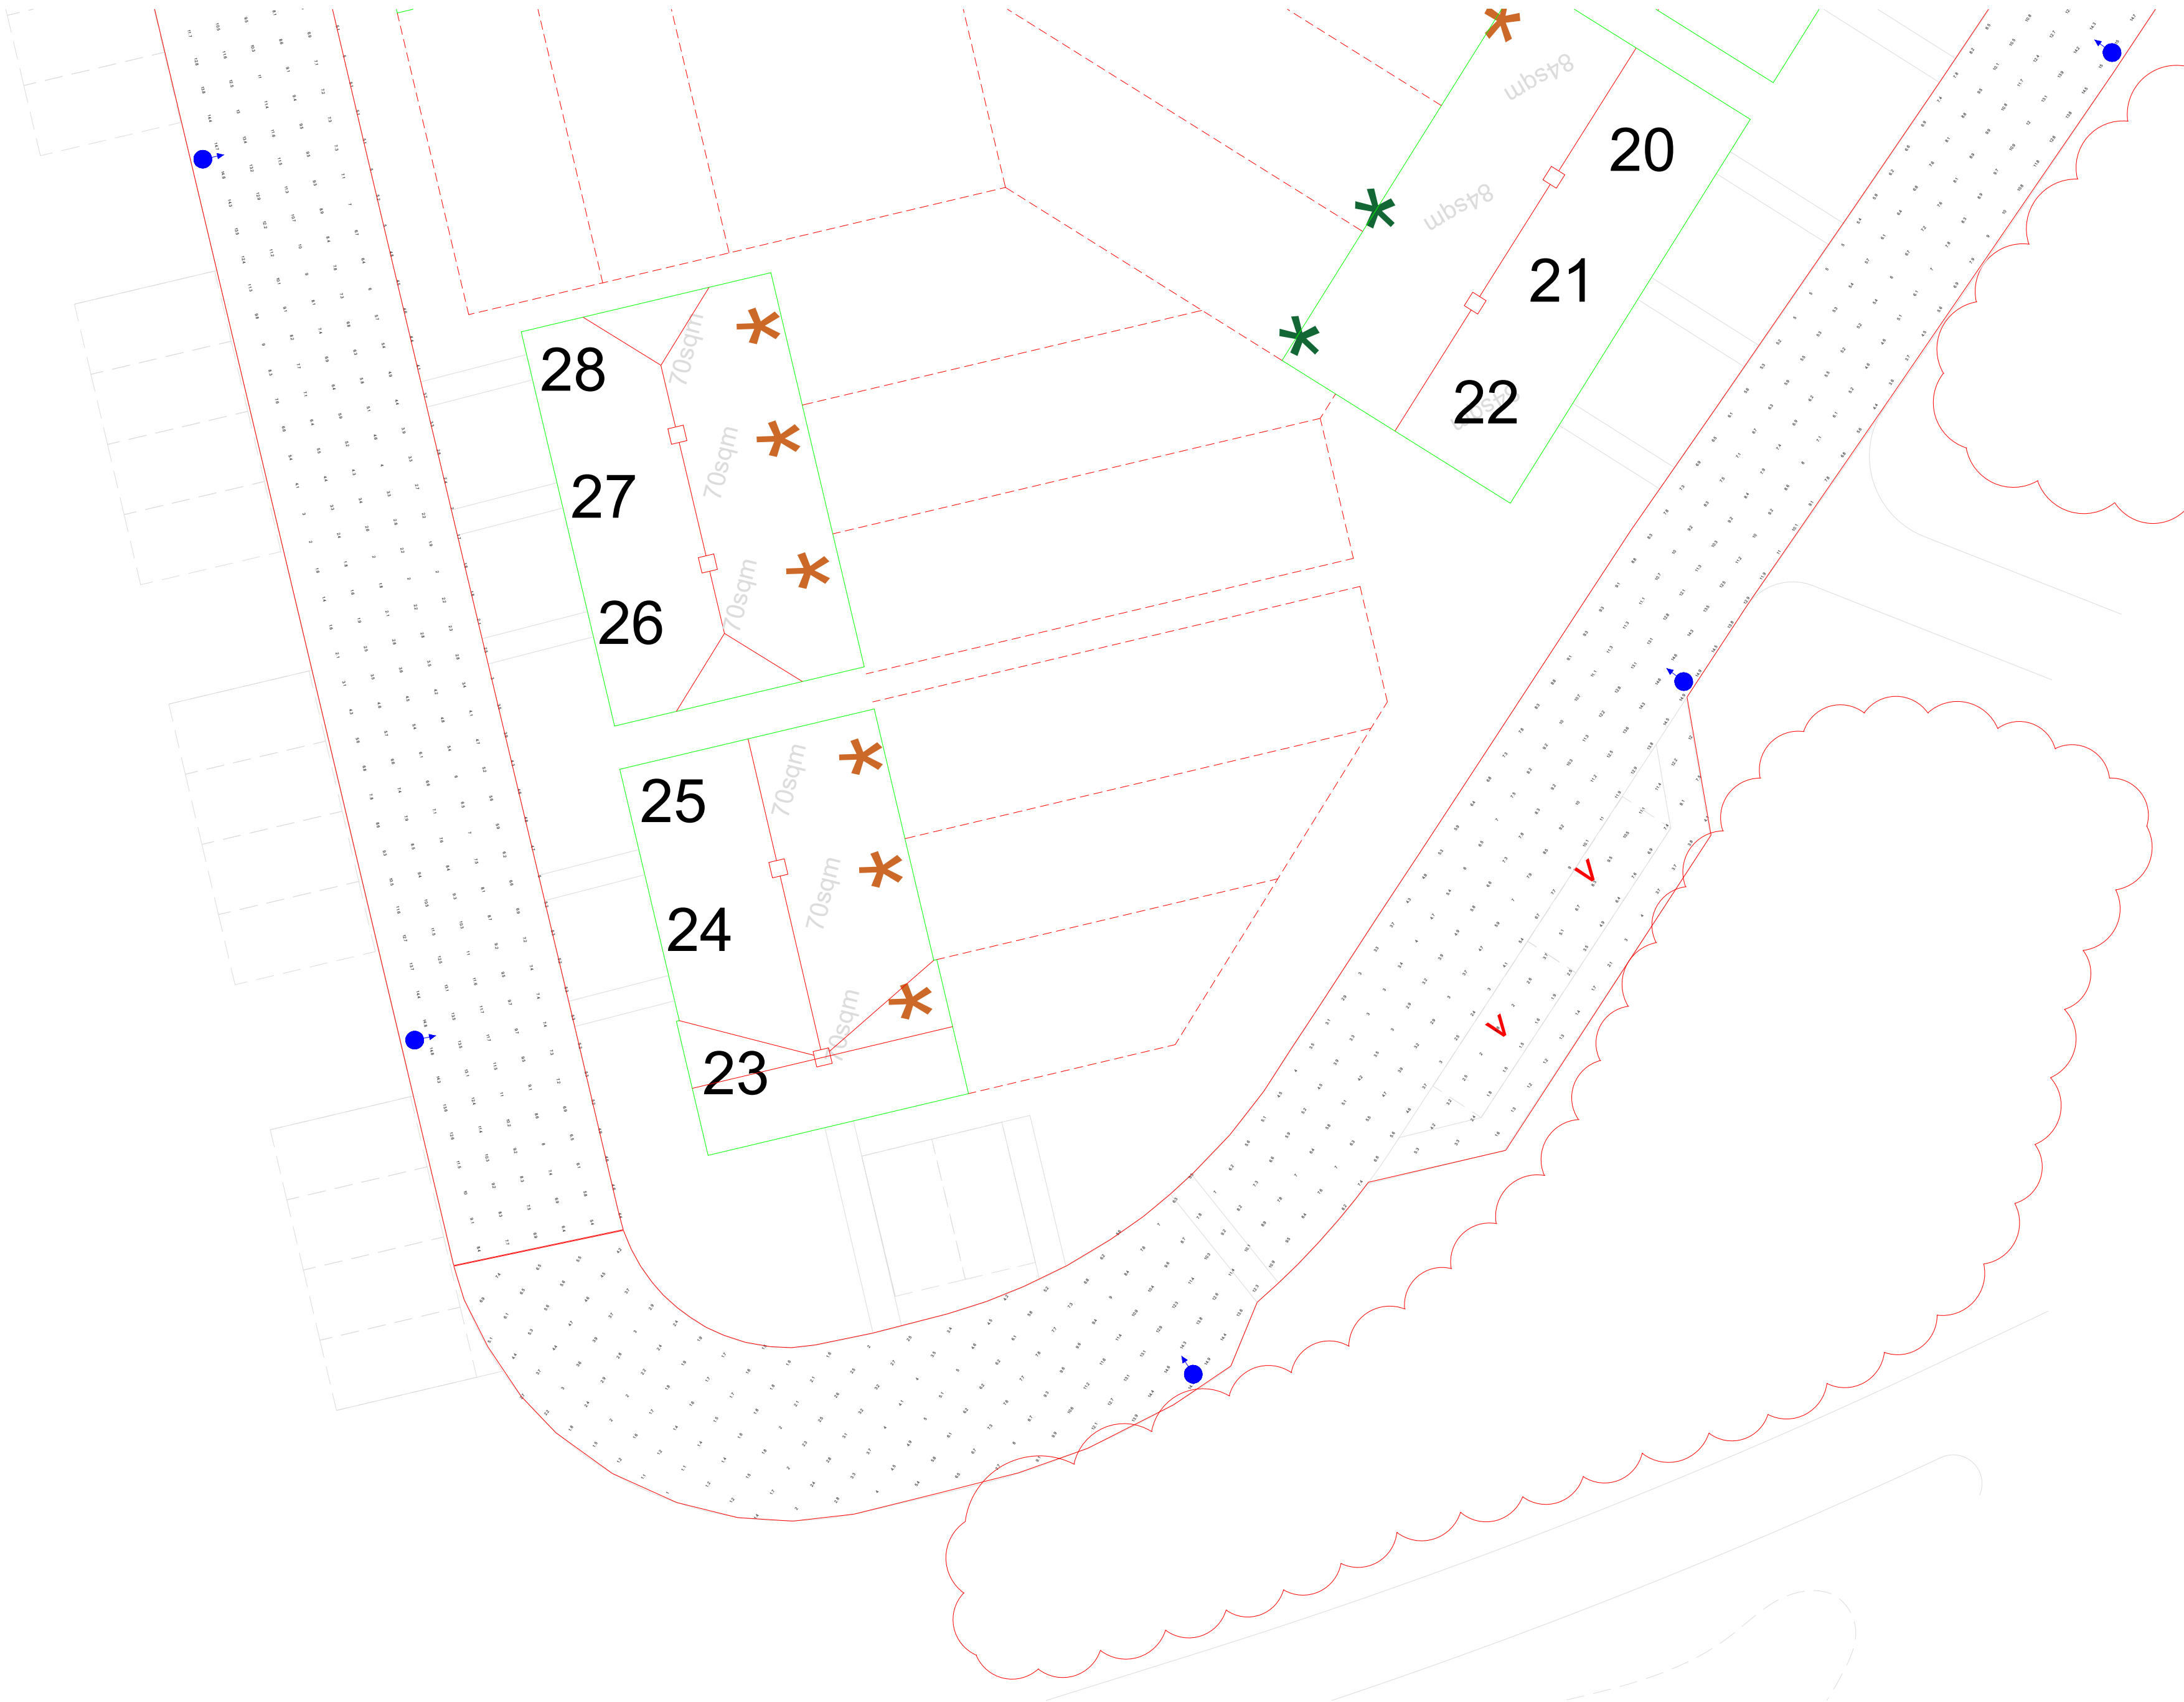

General Notes

Notes

20W

12W

No.	Revision/Issue	Date

Firm Name and Address

Lumen Designers Ltd
Lumen House
1358 Stratford Road
Hall Green
Birmingham
B28 9EH


M: 0121 663 6080
E: info@thelumenarchitect.com

Project Name and Address

Vivid Solar Street Lighting Ltd

Climping R1 - Littlehampton

Project: TLA/VIV/CVY-R1	Sheet Sheet 44 of 58
Date 08/04/2022	Rev 0.0
Scale DNS	

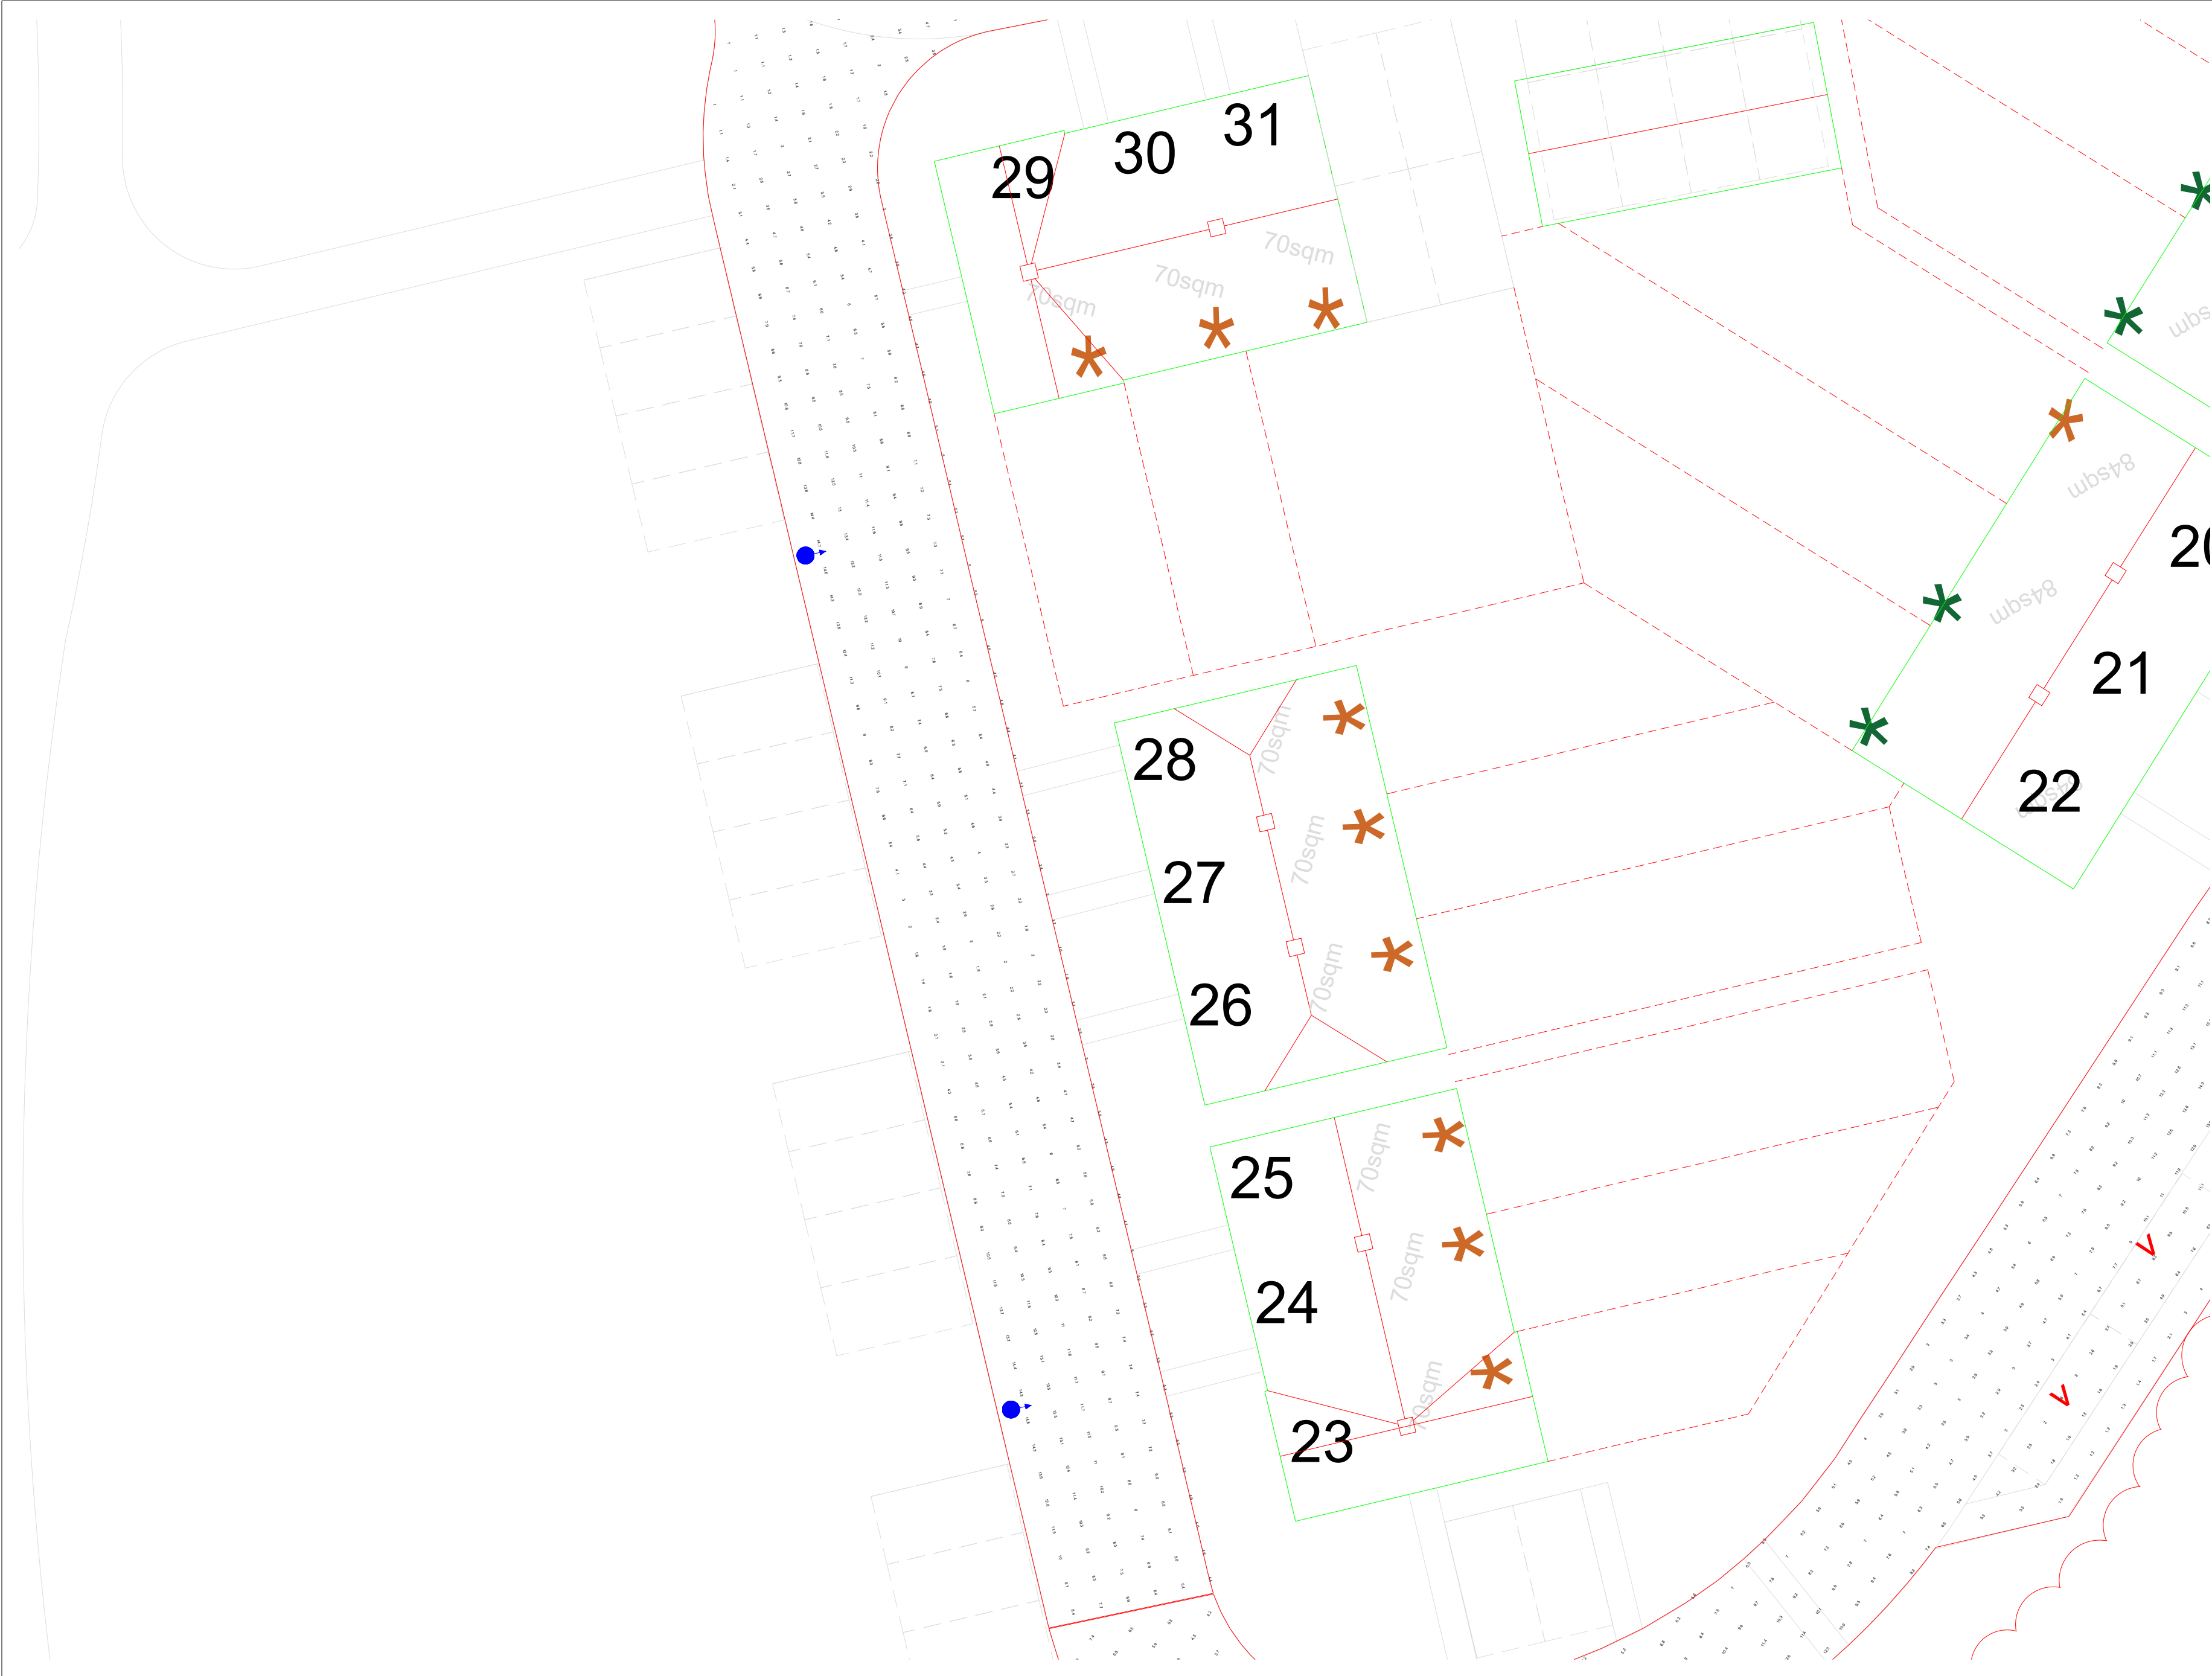

General Notes

Notes

20W

12W

No.	Revision/Issue	Date

Firm Name and Address

Lumen Designers Ltd

Lumen House

1358 Stratford Road

Hill Green

Birmingham

B28 9EH

M: 0121 663 6080


E: info@thelumenarchitect.com

Project Name and Address

Vivid Solar Street Lighting Ltd

Climping R1 - Littlehampton

Project	Sheet
TLA/VIV/CVY-R1	Sheet 45 of 58
Date	Rev 0.0
08/04/2022	
Scale	
DNS	

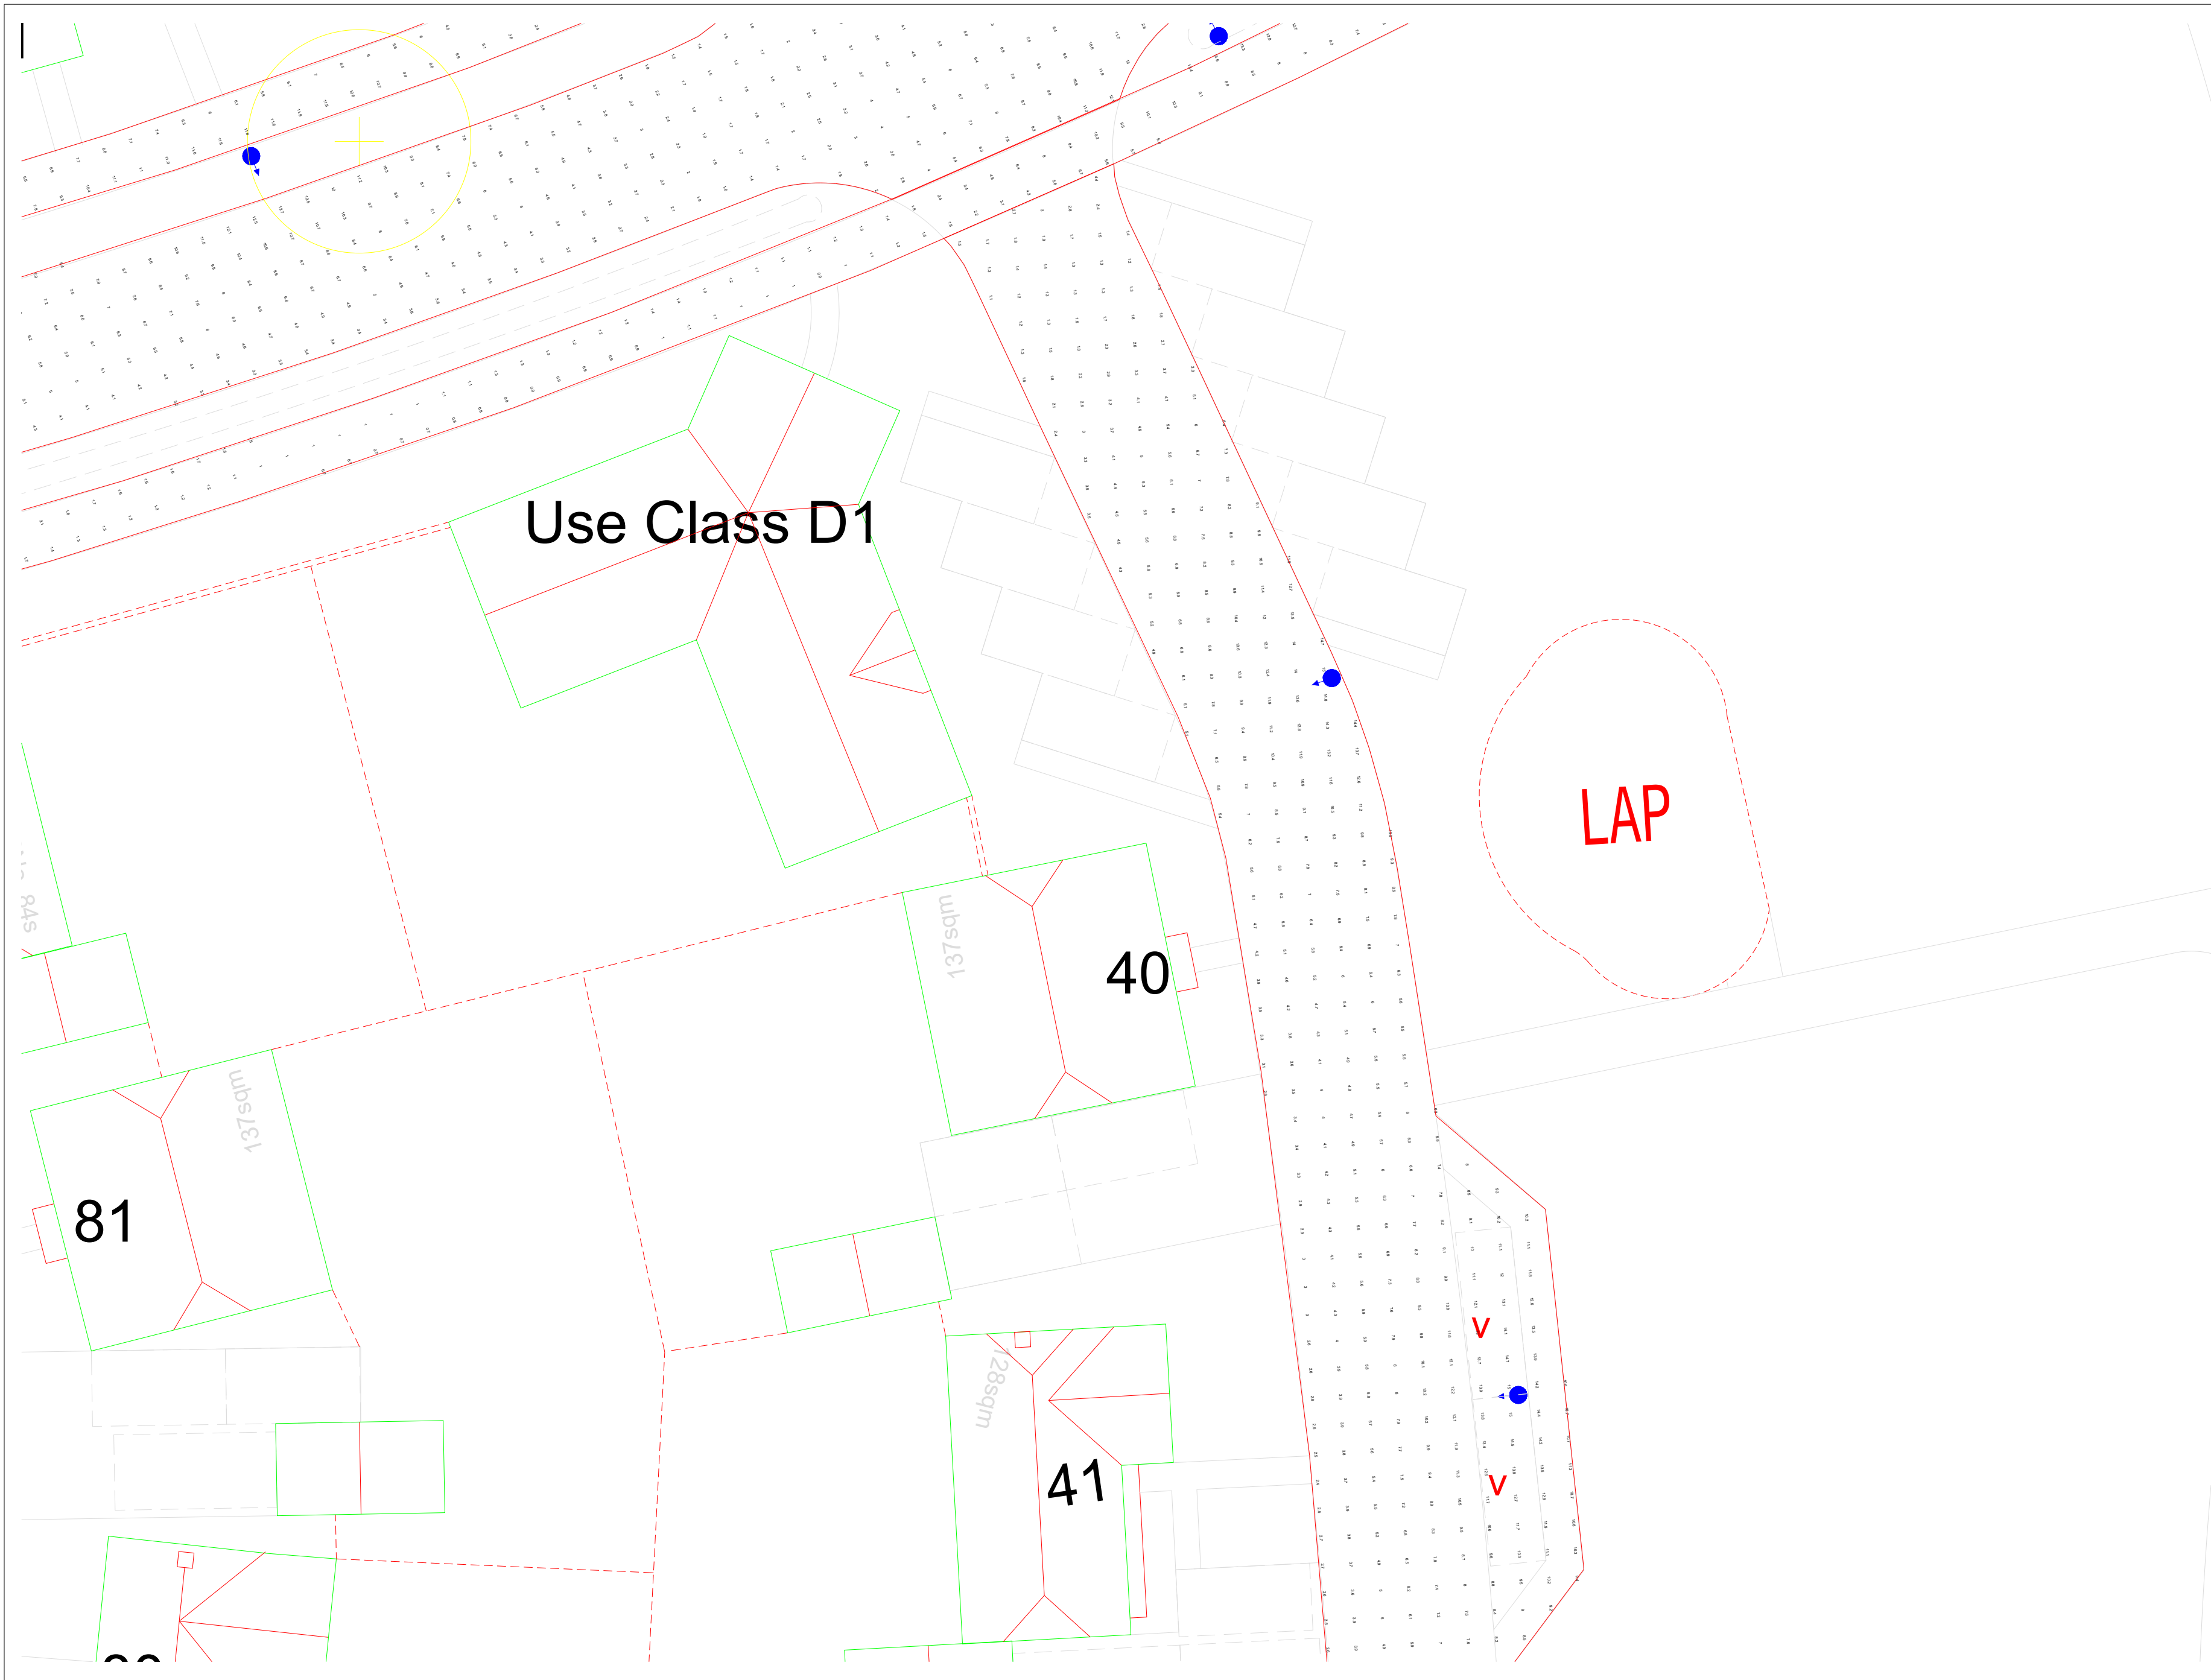

General Notes

Notes

20W

12W

No.	Revision/Issue	Date

Firm Name and Address


Lumen Designers Ltd
Lumen House
1358 Stratford Road
Hall Green
Birmingham
B28 9EH

M: 0121 663 6080
E: info@thelumenarchitect.com

Project Name and Address

Vivid Solar Street Lighting Ltd
Climping R1 - Littlehampton

Project: TLA/VIV/CVY-R1	Sheet Sheet 47 of 58
Date 08/04/2022	Rev 0.0
Scale DNS	

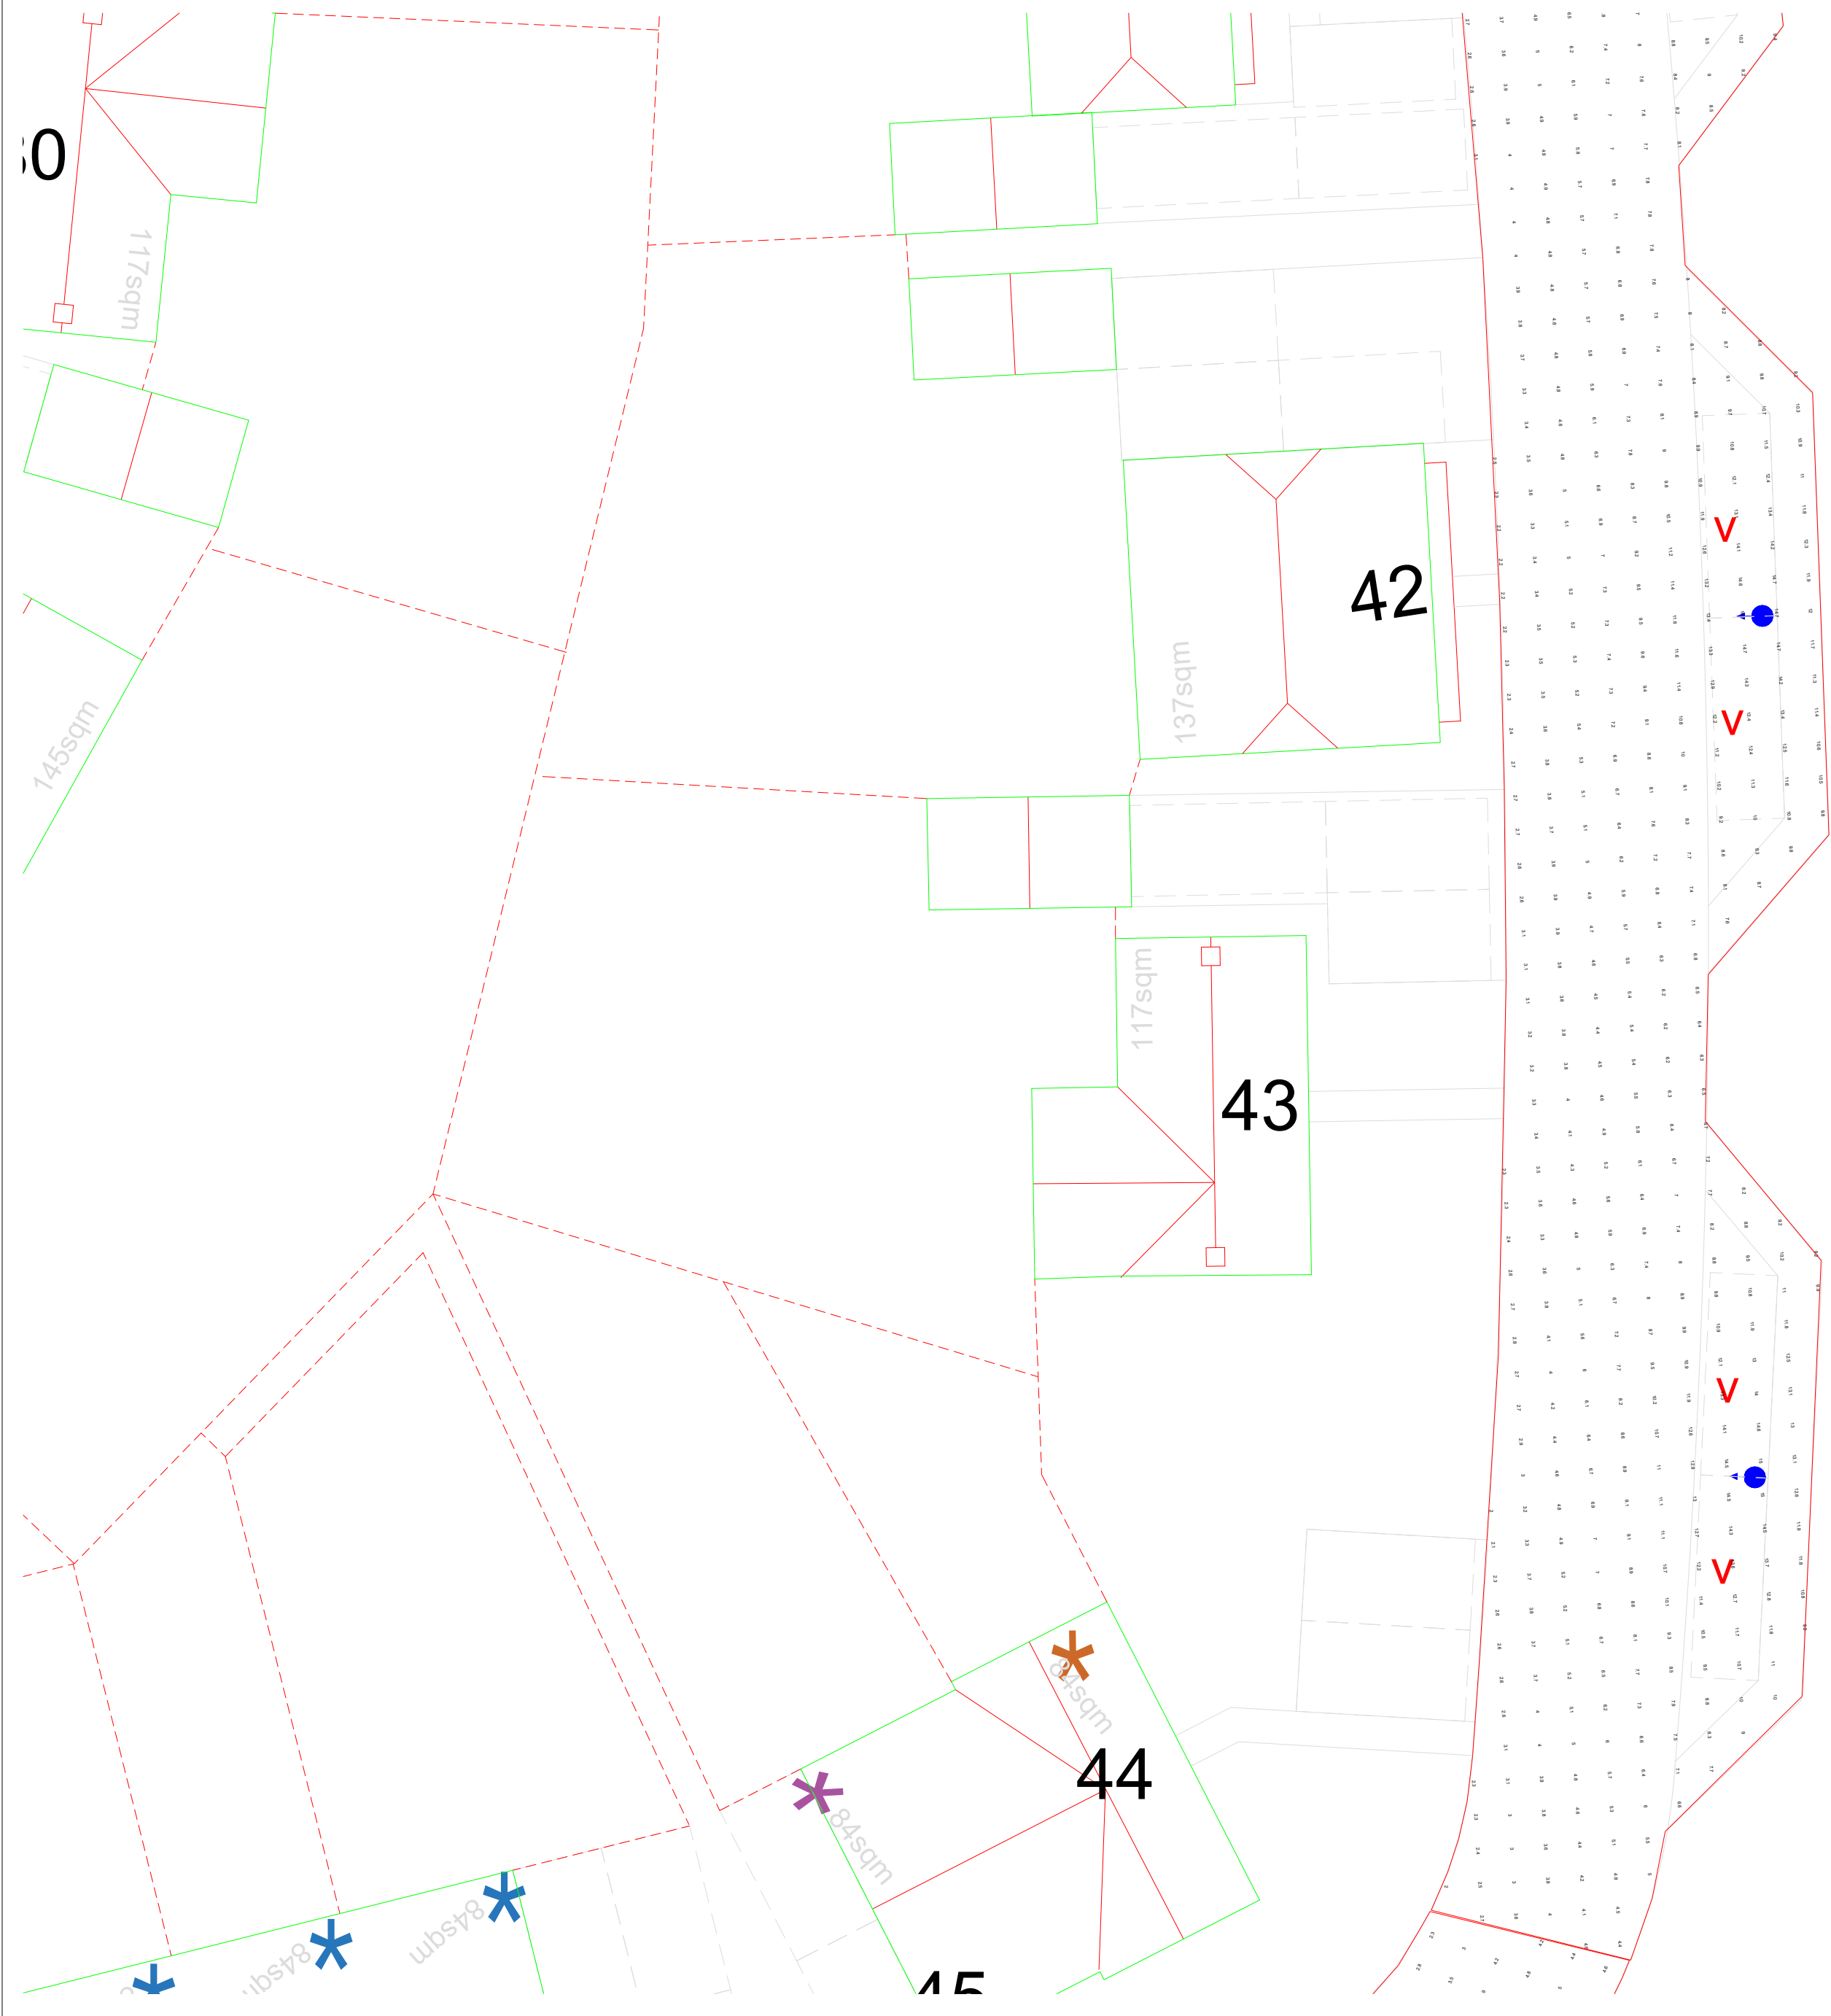

General Notes

Notes

20W

12W

No.	Revision/Issue	Date

Firm Name and Address


Lumen Designers Ltd
Lumen House
1358 Stratford Road
Hall Green
Birmingham
B28 9EH

M: 0121 663 6080
E: info@thelumenarchitect.com

Project Name and Address

Vivid Solar Street Lighting Ltd
Climping R1 - Littlehampton

Project	Sheet
TLA/VIV/CVY-R1	Sheet 48 of 58
Date	Rev 0.0
08/04/2022	
Scale	
DNS	

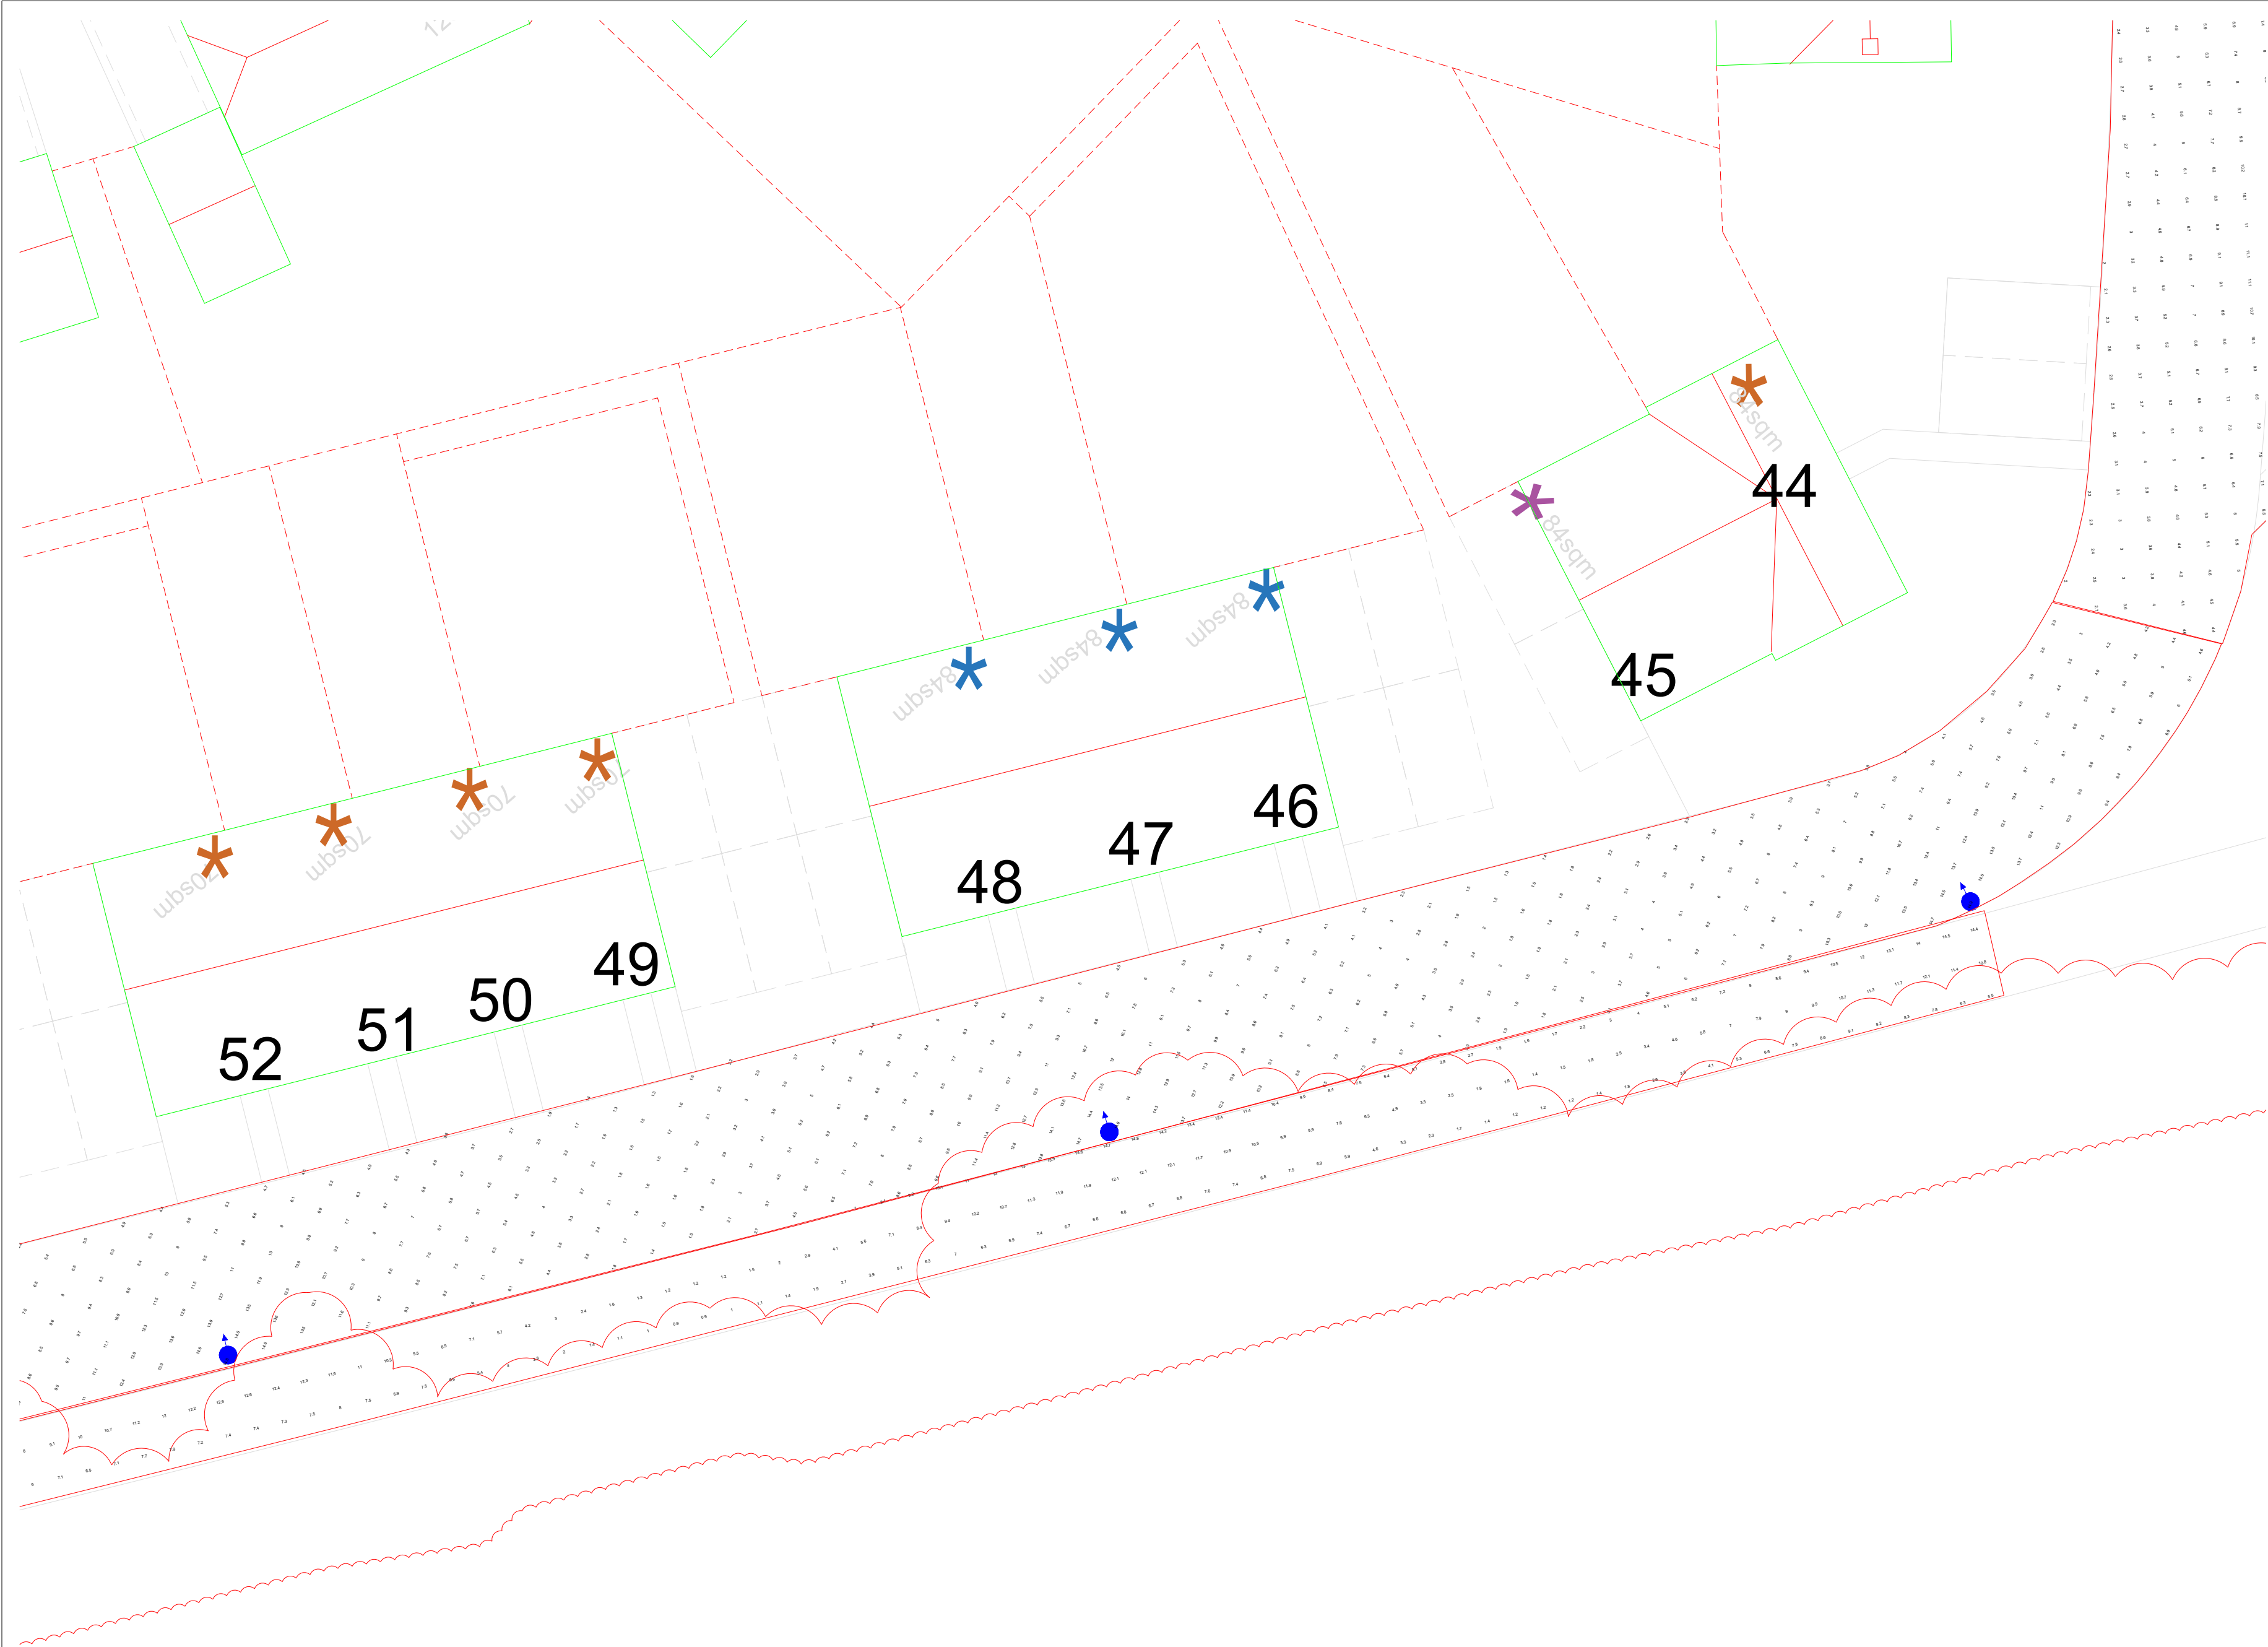

General Notes

Notes

20W

12W

No.	Revision/Issue	Date

Firm Name and Address


Lumen Designers Ltd
Lumen House
1358 Stratford Road
Hall Green
Birmingham
B28 9EH

M: 0121 663 6080
E: info@thelumenarchitect.com

Project Name and Address

Vivid Solar Street Lighting Ltd
Climping R1 - Littlehampton

Project	Sheet
TLA/VIV/CVY-R1	Sheet 49 of 58
Date	Rev 0.0
08/04/2022	
Scale	
DNS	

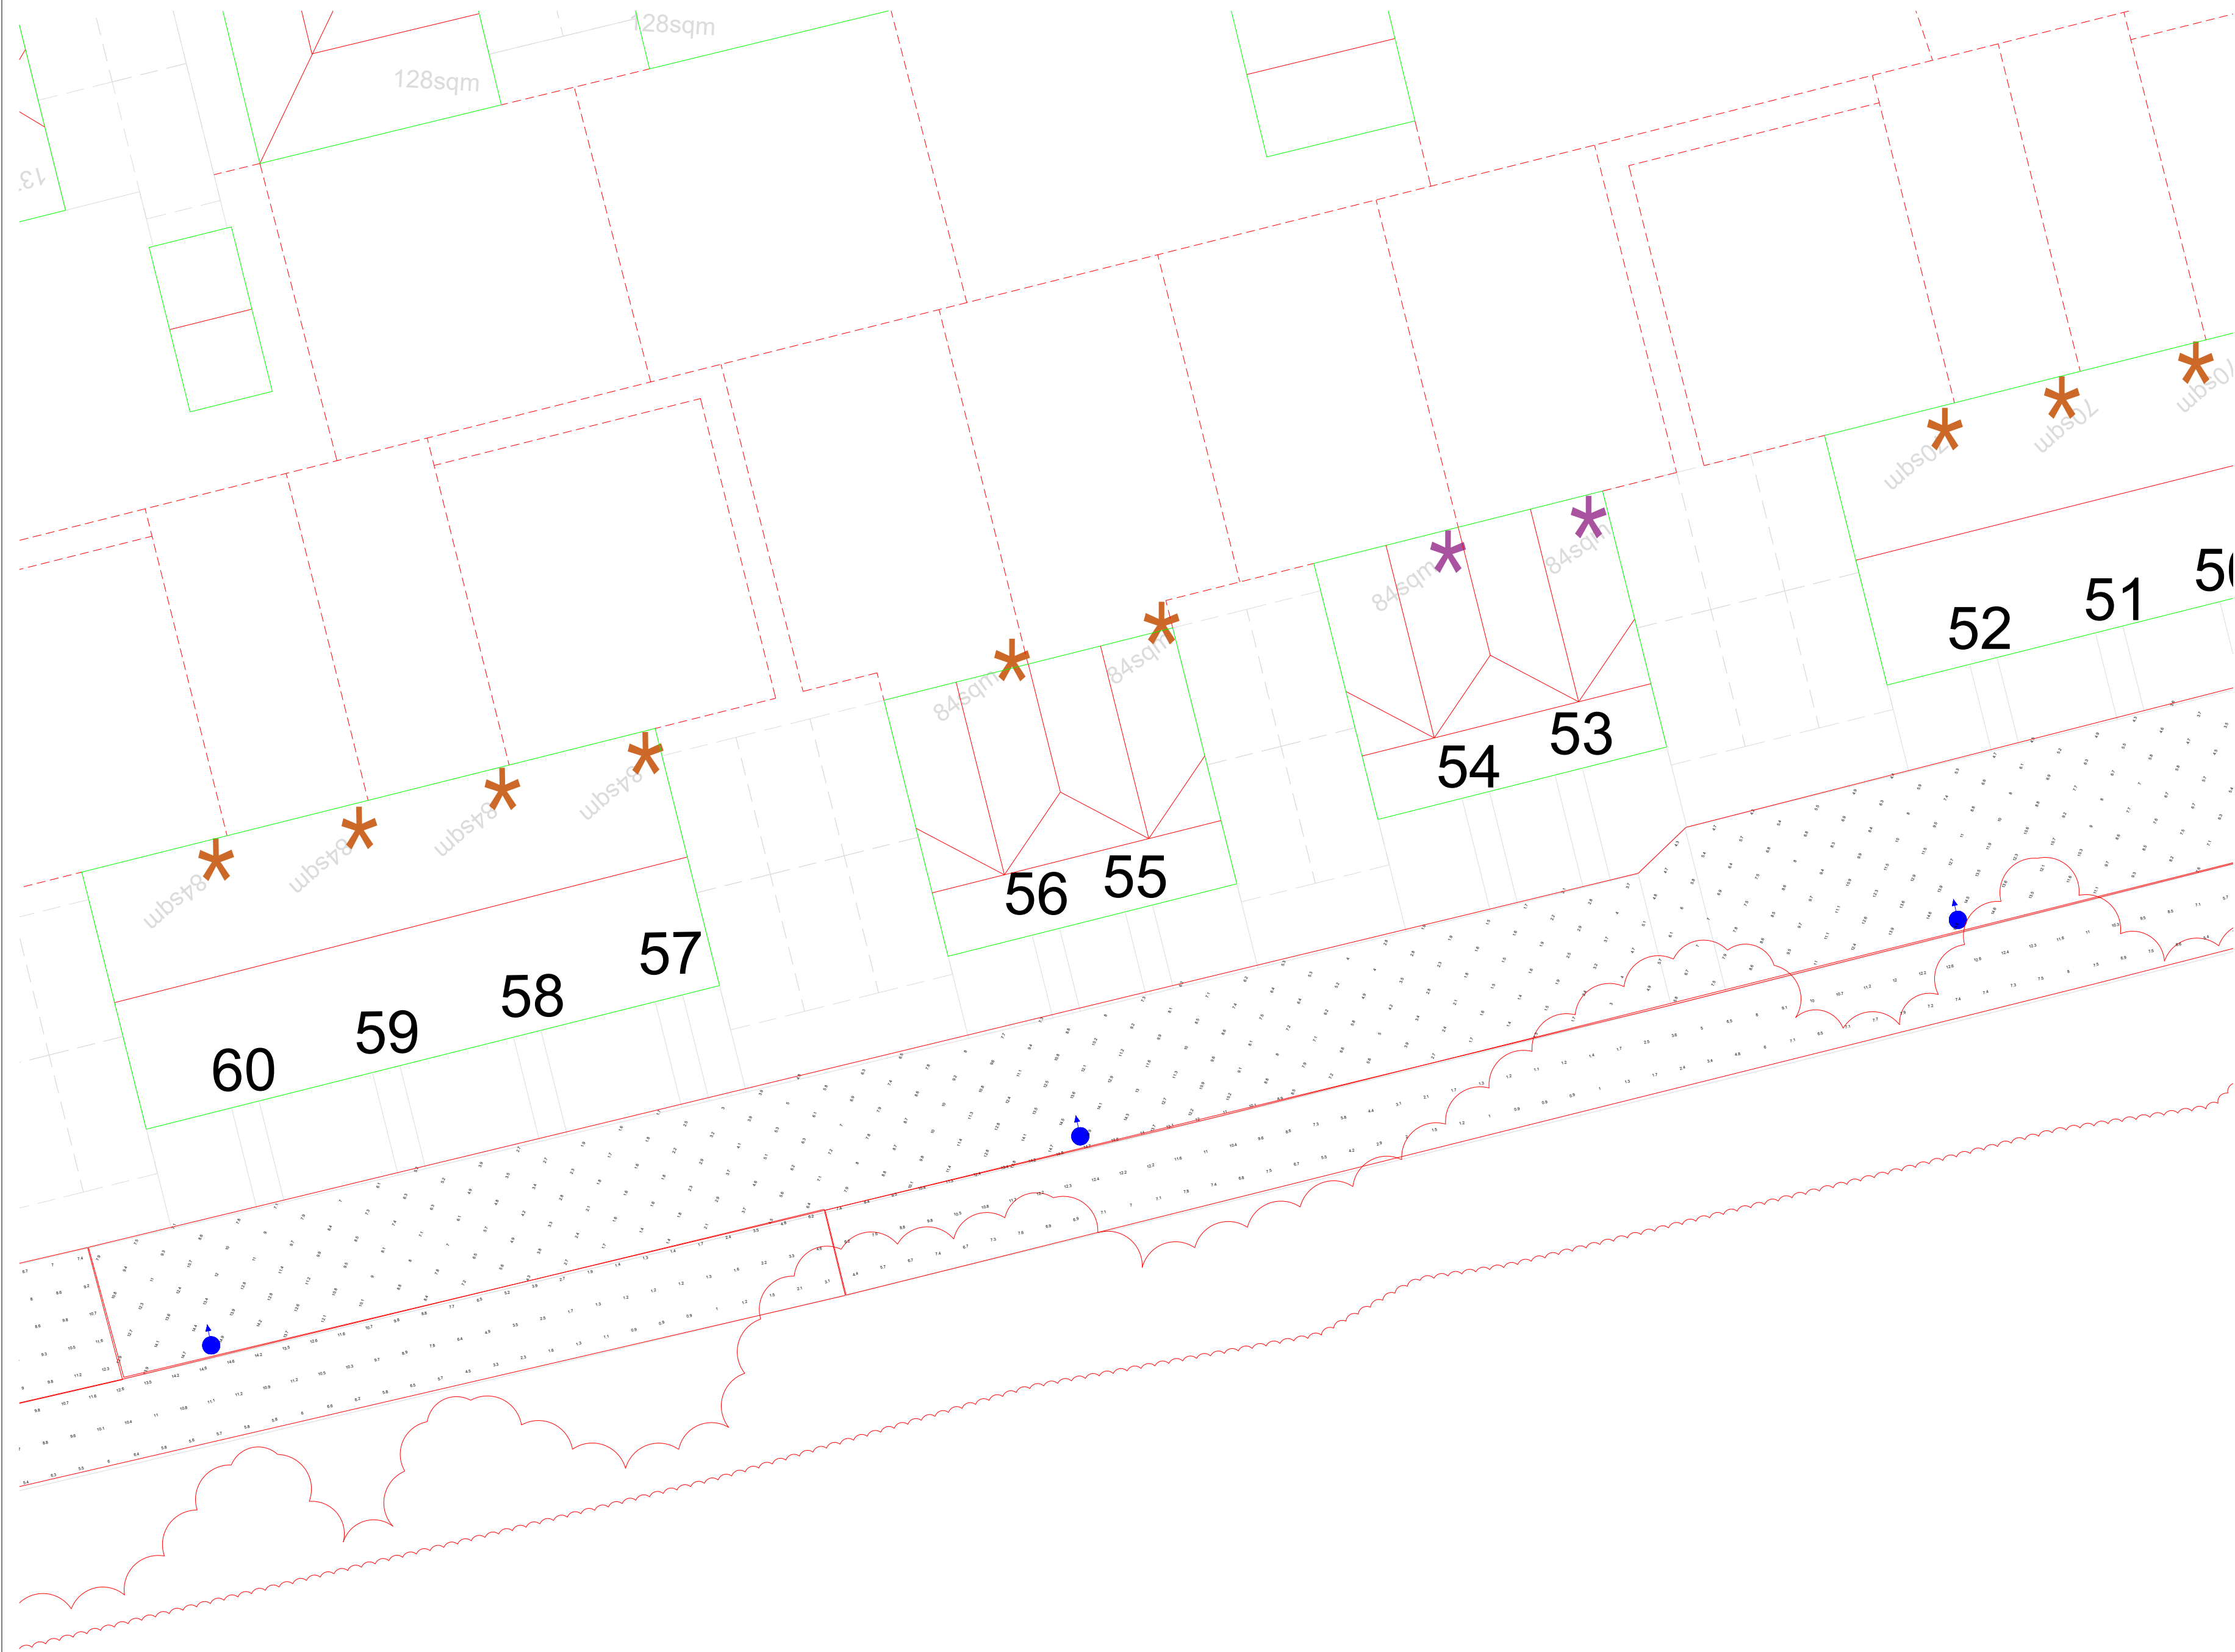

General Notes

Notes

20W

12W

No.	Revision/Issue	Date

Firm Name and Address


Lumen Designers Ltd
Lumen House
1358 Stratford Road
Hall Green
Birmingham
B28 9EH

Project Name and Address

Vivid Solar Street Lighting Ltd

Climping R1 - Littlehampton

Project: TLA/VIV/CVY-R1	Sheet Sheet 50 of 58
Date 08/04/2022	Rev 0.0
Scale DNS	

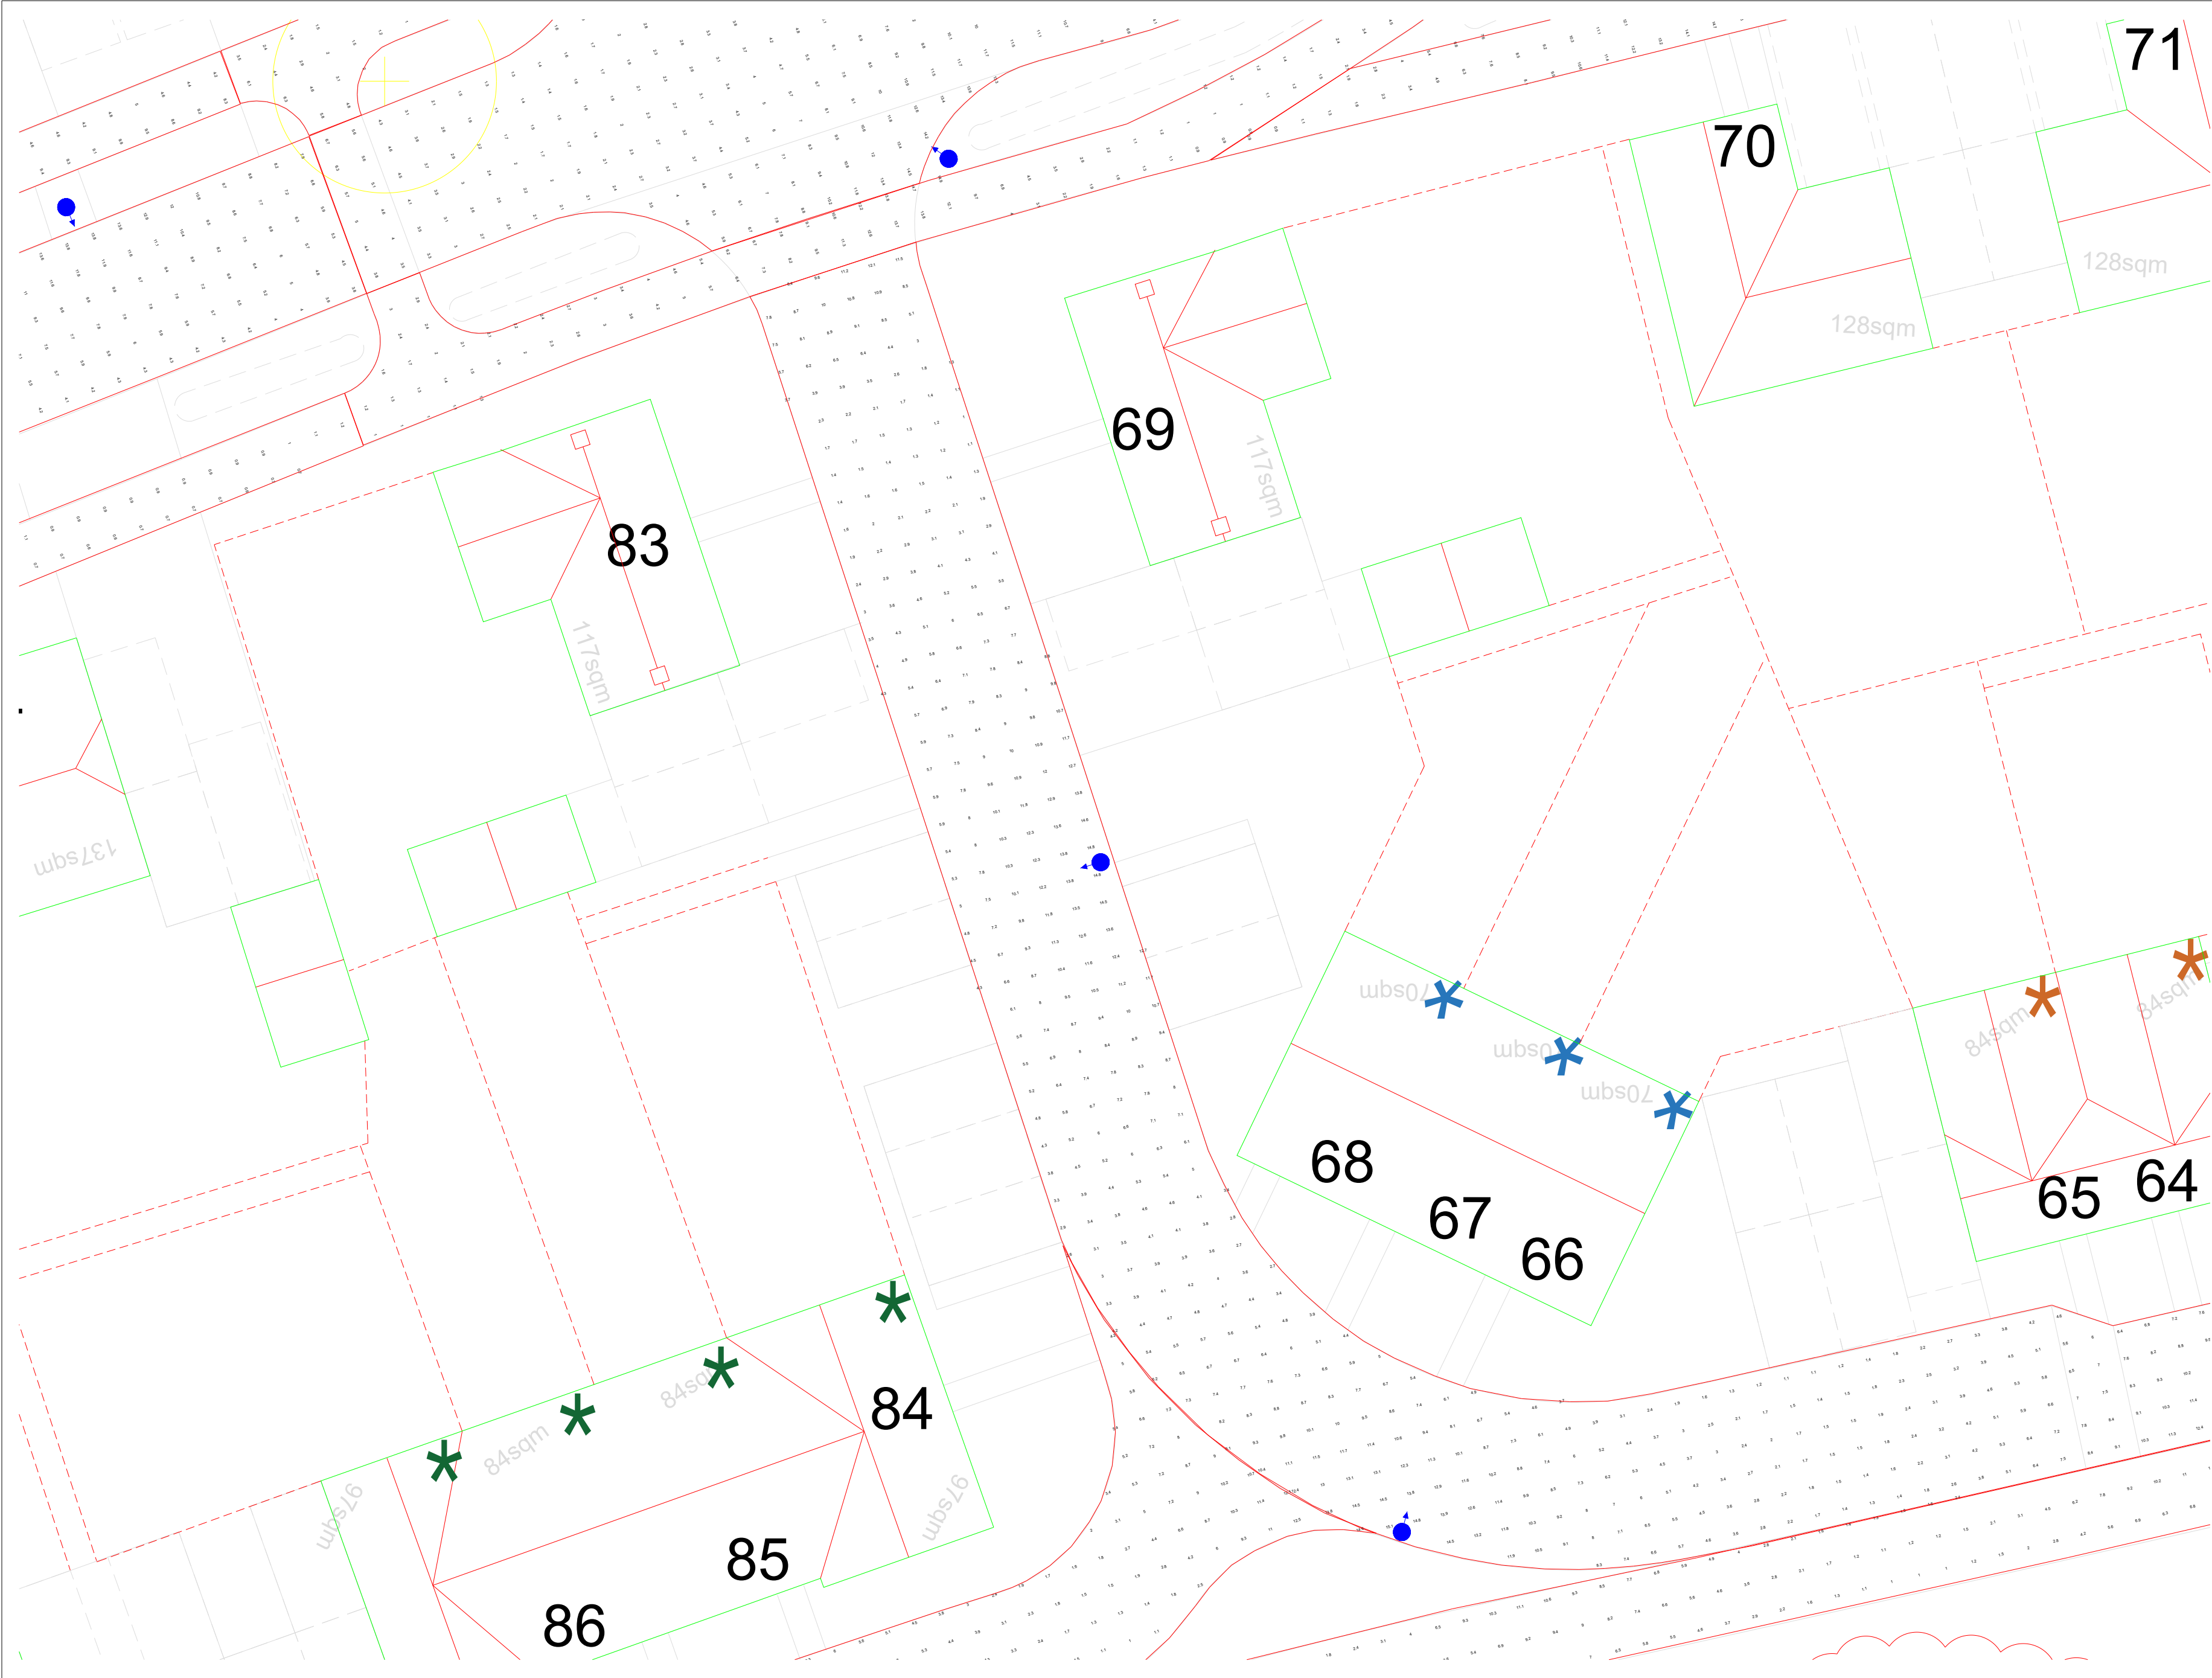

General Notes

Notes

20W

12W

No.	Revision/Issue	Date

Firm Name and Address


Lumen Designers Ltd
Lumen House
1358 Stratford Road
Hall Green
Birmingham
B28 9EH

M: 0121 663 6080
E: info@thelumenarchitect.com

Project Name and Address

Vivid Solar Street Lighting Ltd
Climping R1 - Littlehampton

Project: TLA/VIV/CVY-R1	Sheet Sheet 52 of 58
Date 08/04/2022	Rev 0.0
Scale DNS	

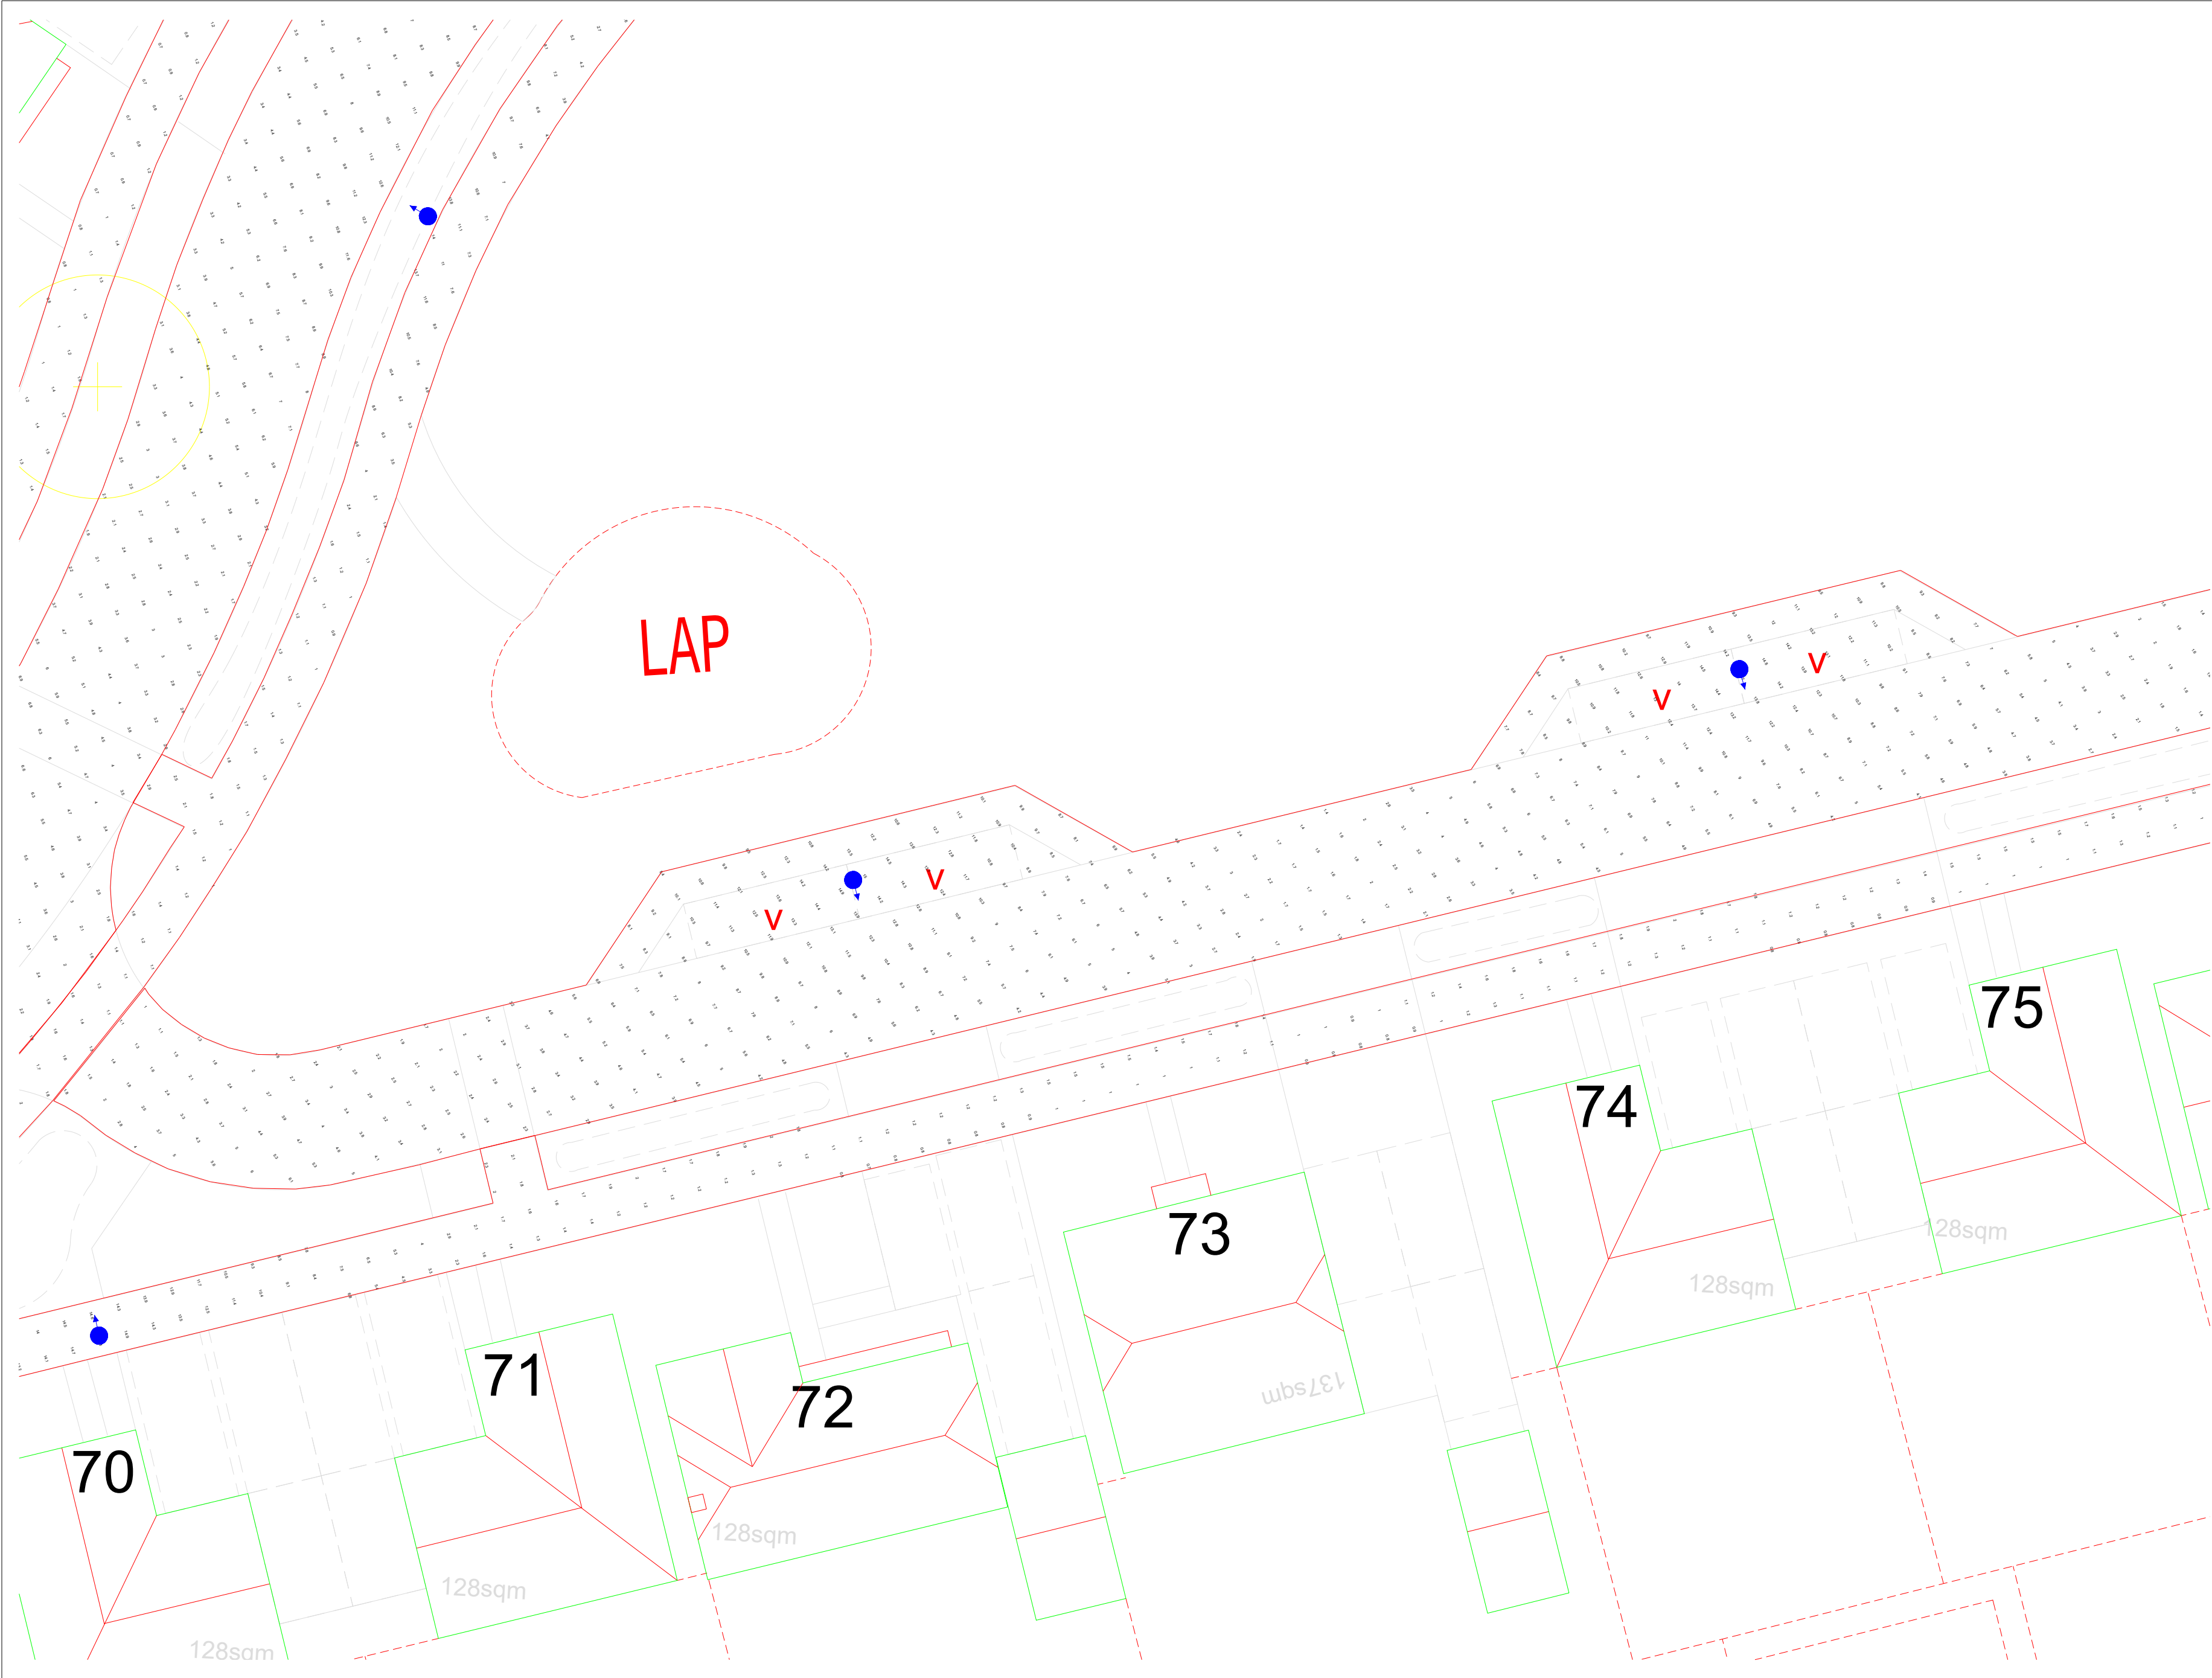

General Notes

Notes



20W



12W

No.	Revision/Issue	Date


Firm Name and Address
Lumen Designers Ltd
Lumen House
1358 Stratford Road
Hall Green
Birmingham
B28 9EH

M: 0121 663 6080
E: info@thelumenarchitect.com

Project Name and Address
Vivid Solar Street Lighting Ltd

Climping R1 - Littlehampton

Project: TLA/VIV/CVY-R1	Sheet Sheet 53 of 58
Date 08/04/2022	Rev 0.0
Scale DNS	

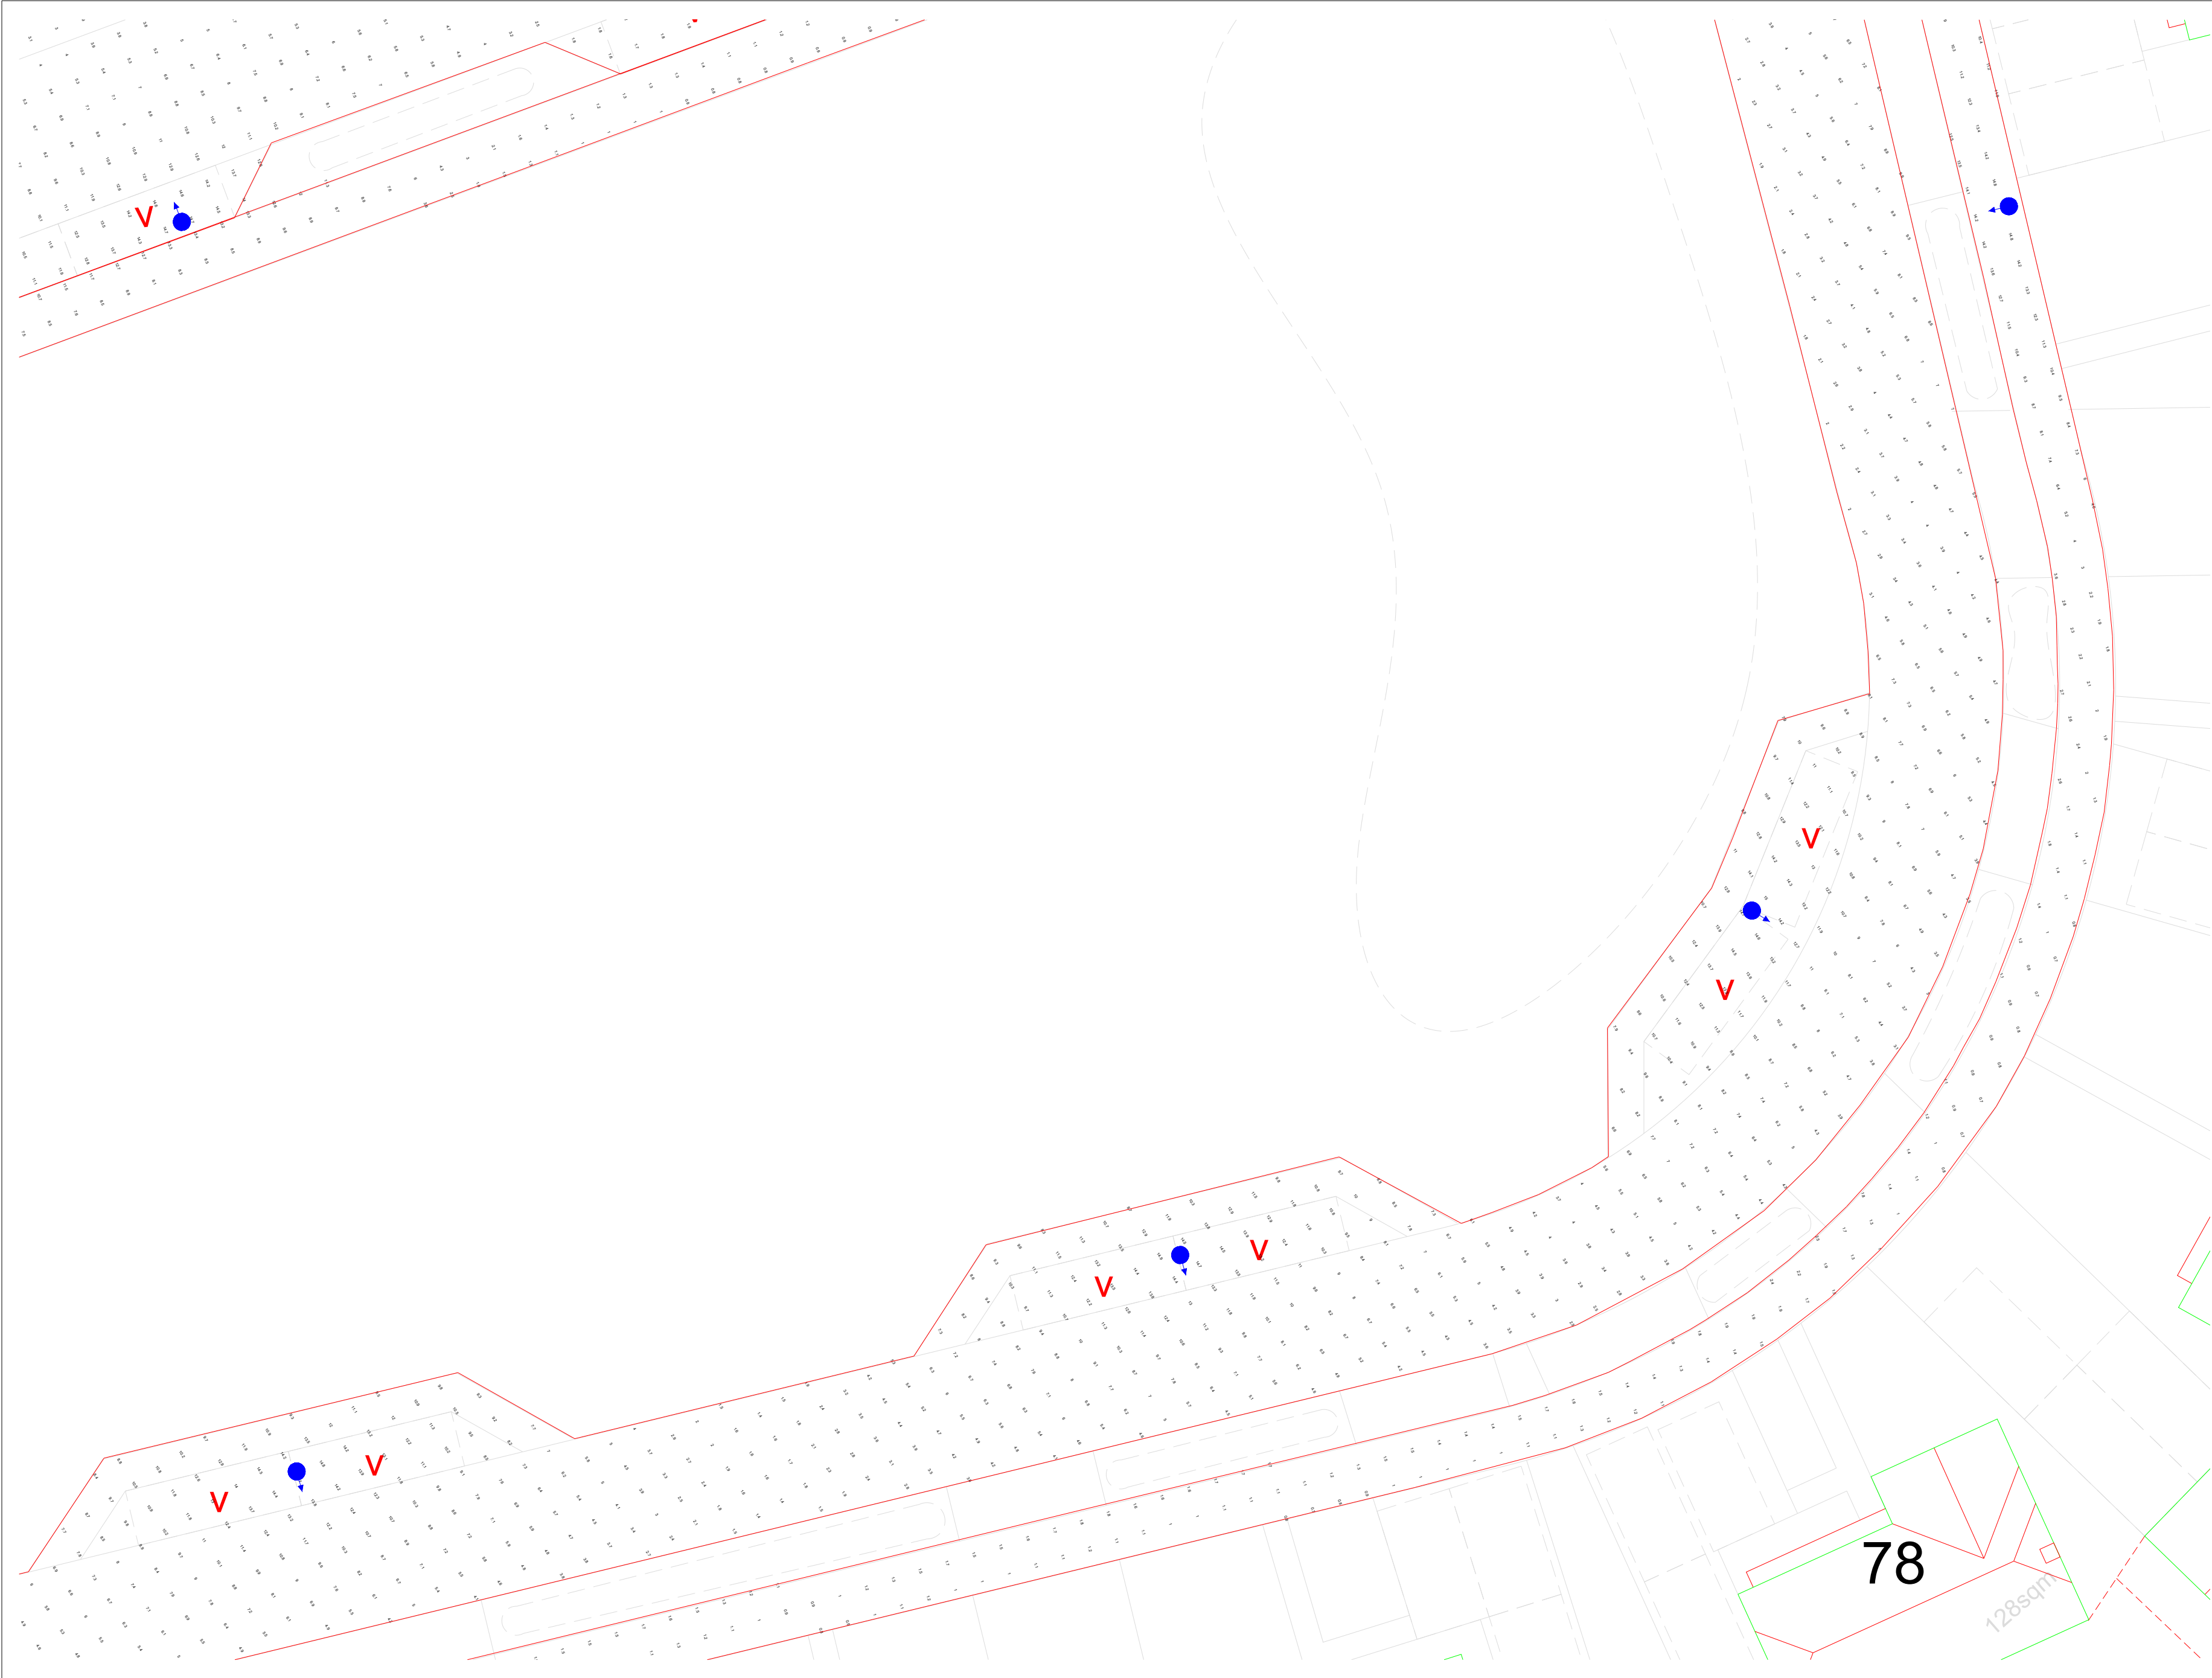

General Notes

Notes

20W

12W

No.	Revision/Issue	Date

Firm Name and Address

Lumen Designers Ltd

Lumen House

1358 Stratford Road

Hall Green

Birmingham

B28 9EH

M: 0121 663 6080


E: info@thelumenarchitect.com

Project Name and Address

Vivid Solar Street Lighting Ltd

Climping R1 - Littlehampton

Project	Sheet
TLA/VIV/CVY-R1	Sheet 54 of 58
Date	Rev 0.0
08/04/2022	
Scale	
DNS	

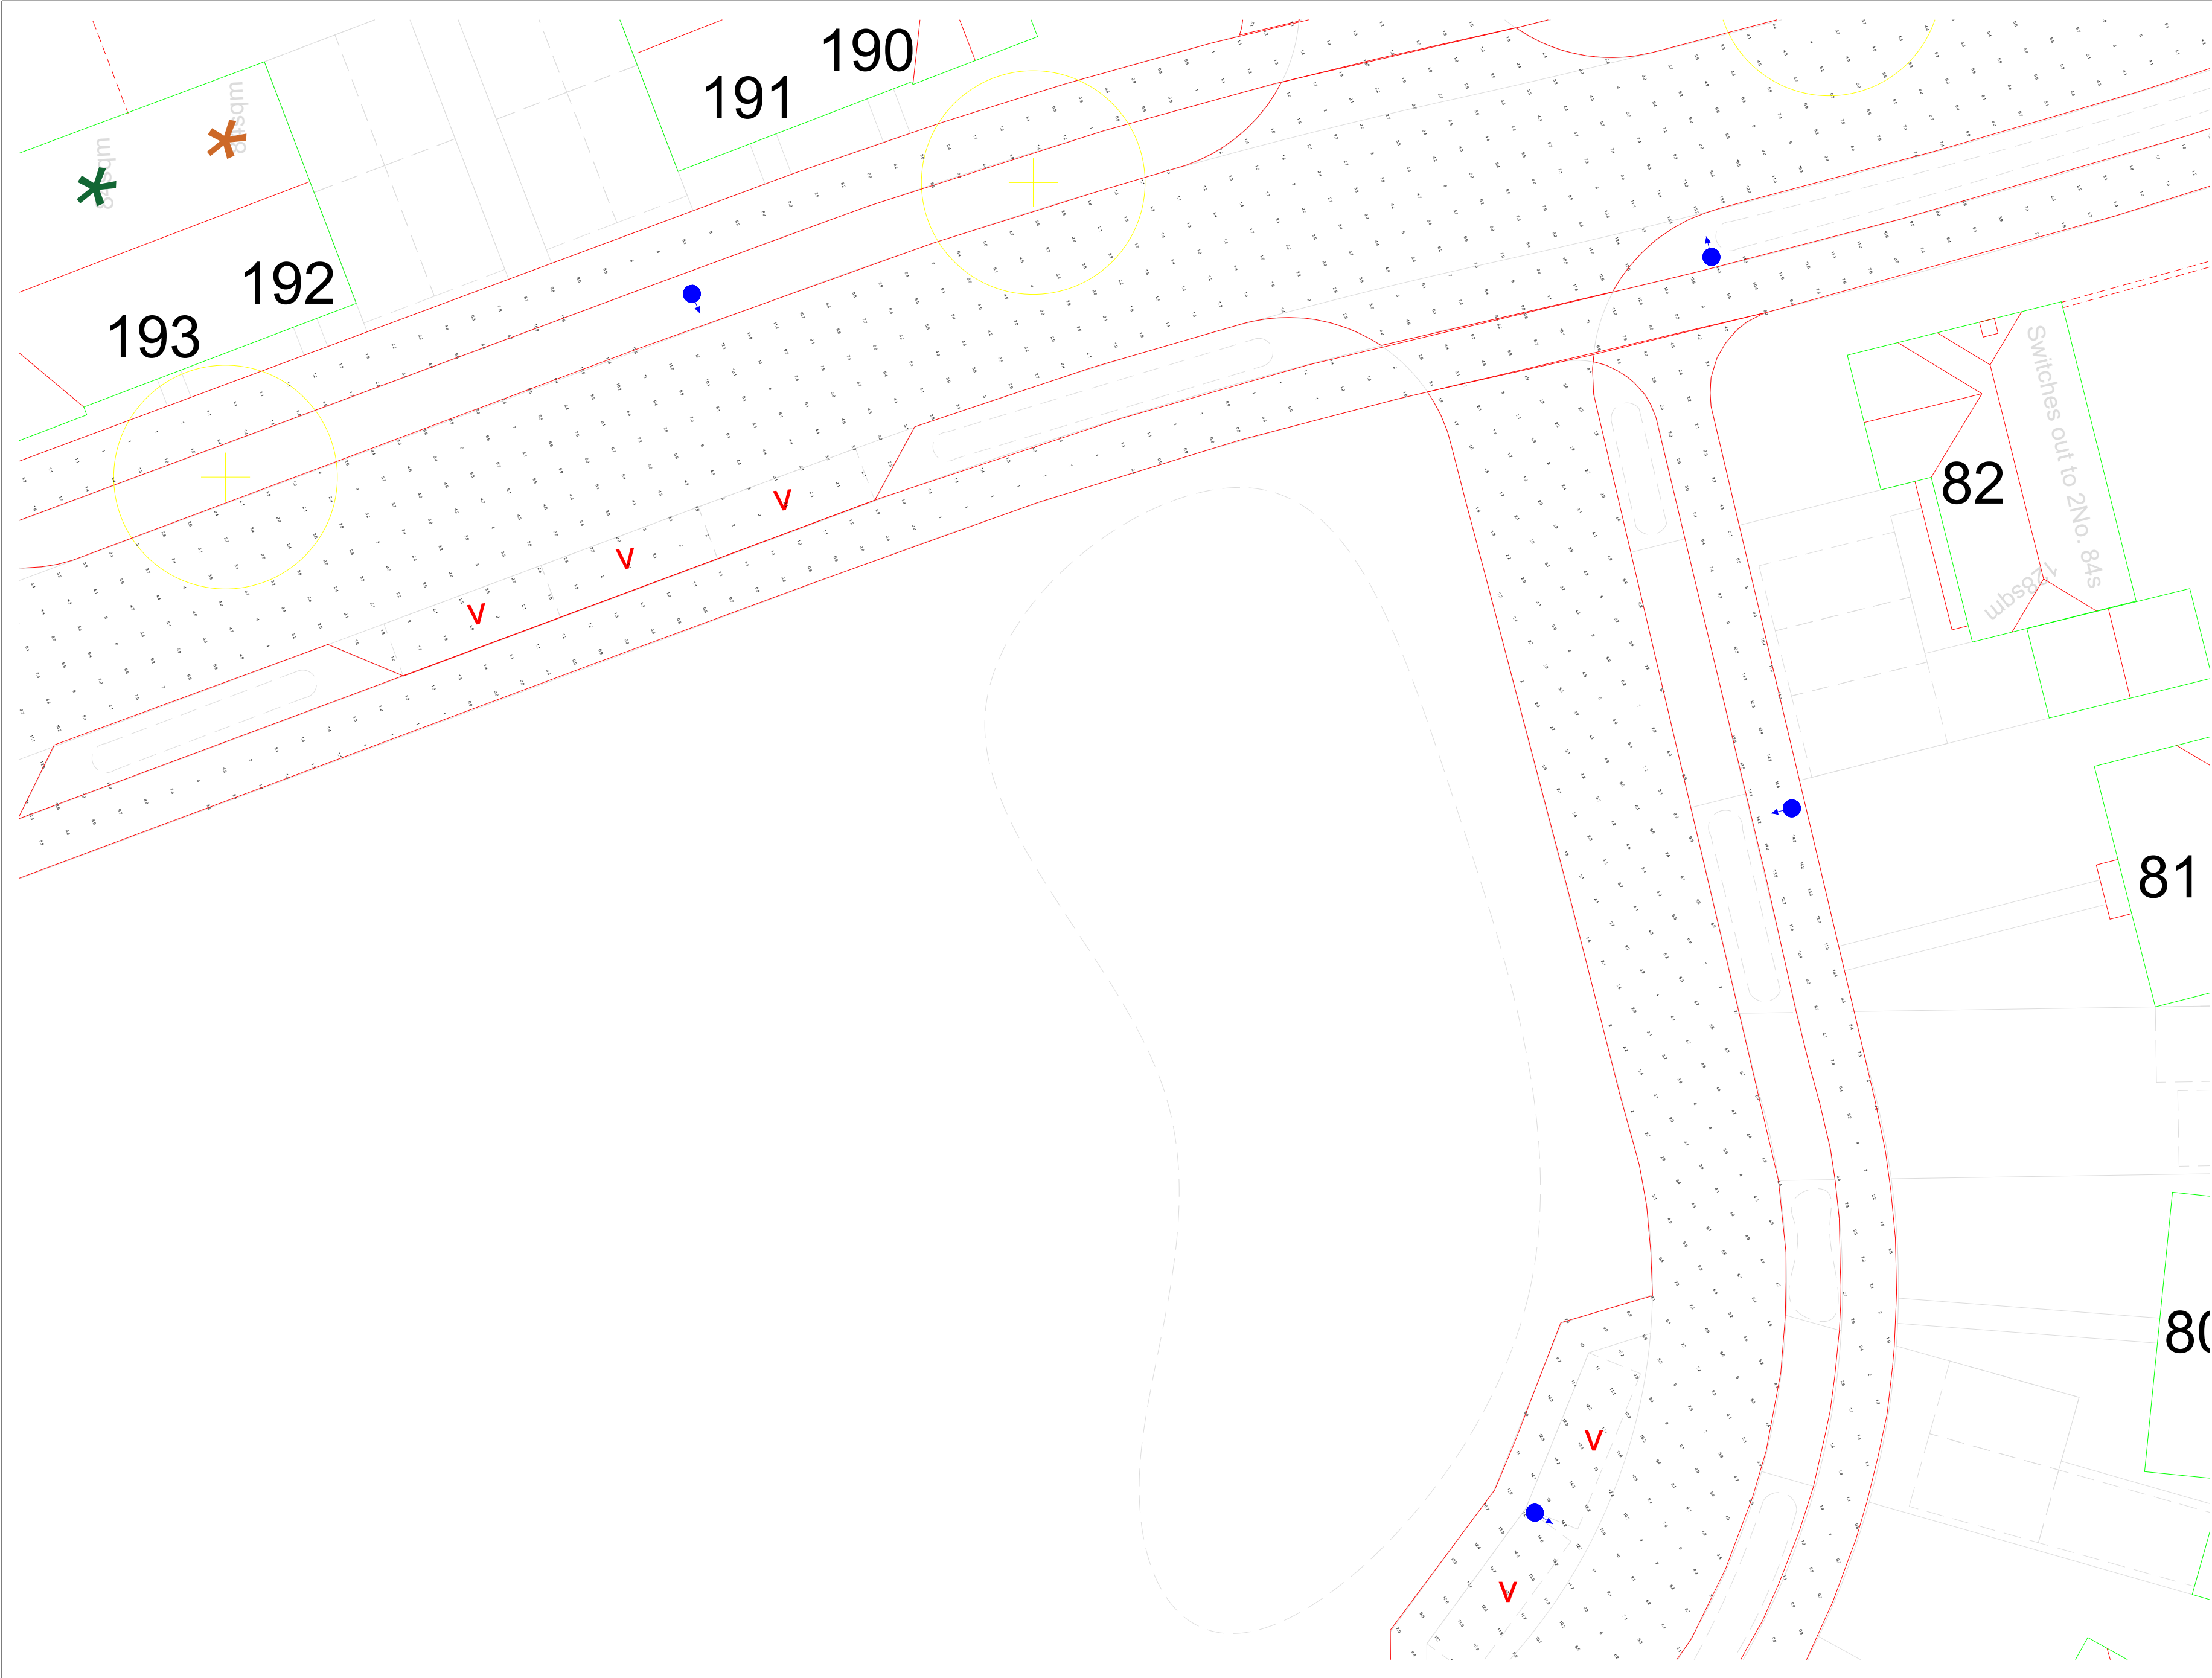

General Notes

Notes

20W

12W

No.	Revision/Issue	Date

Firm Name and Address

Lumen Designers Ltd
Lumen House
1358 Stratford Road
Hall Green
Birmingham
B28 9EH


M: 0121 663 6080
E: info@thelumenarchitect.com

Project Name and Address

Vivid Solar Street Lighting Ltd

Climping R1 - Littlehampton

Project	Sheet
TLA/VIV/CVY-R1	Sheet 55 of 58
Date	Rev 0.0
08/04/2022	
Scale	
DNS	

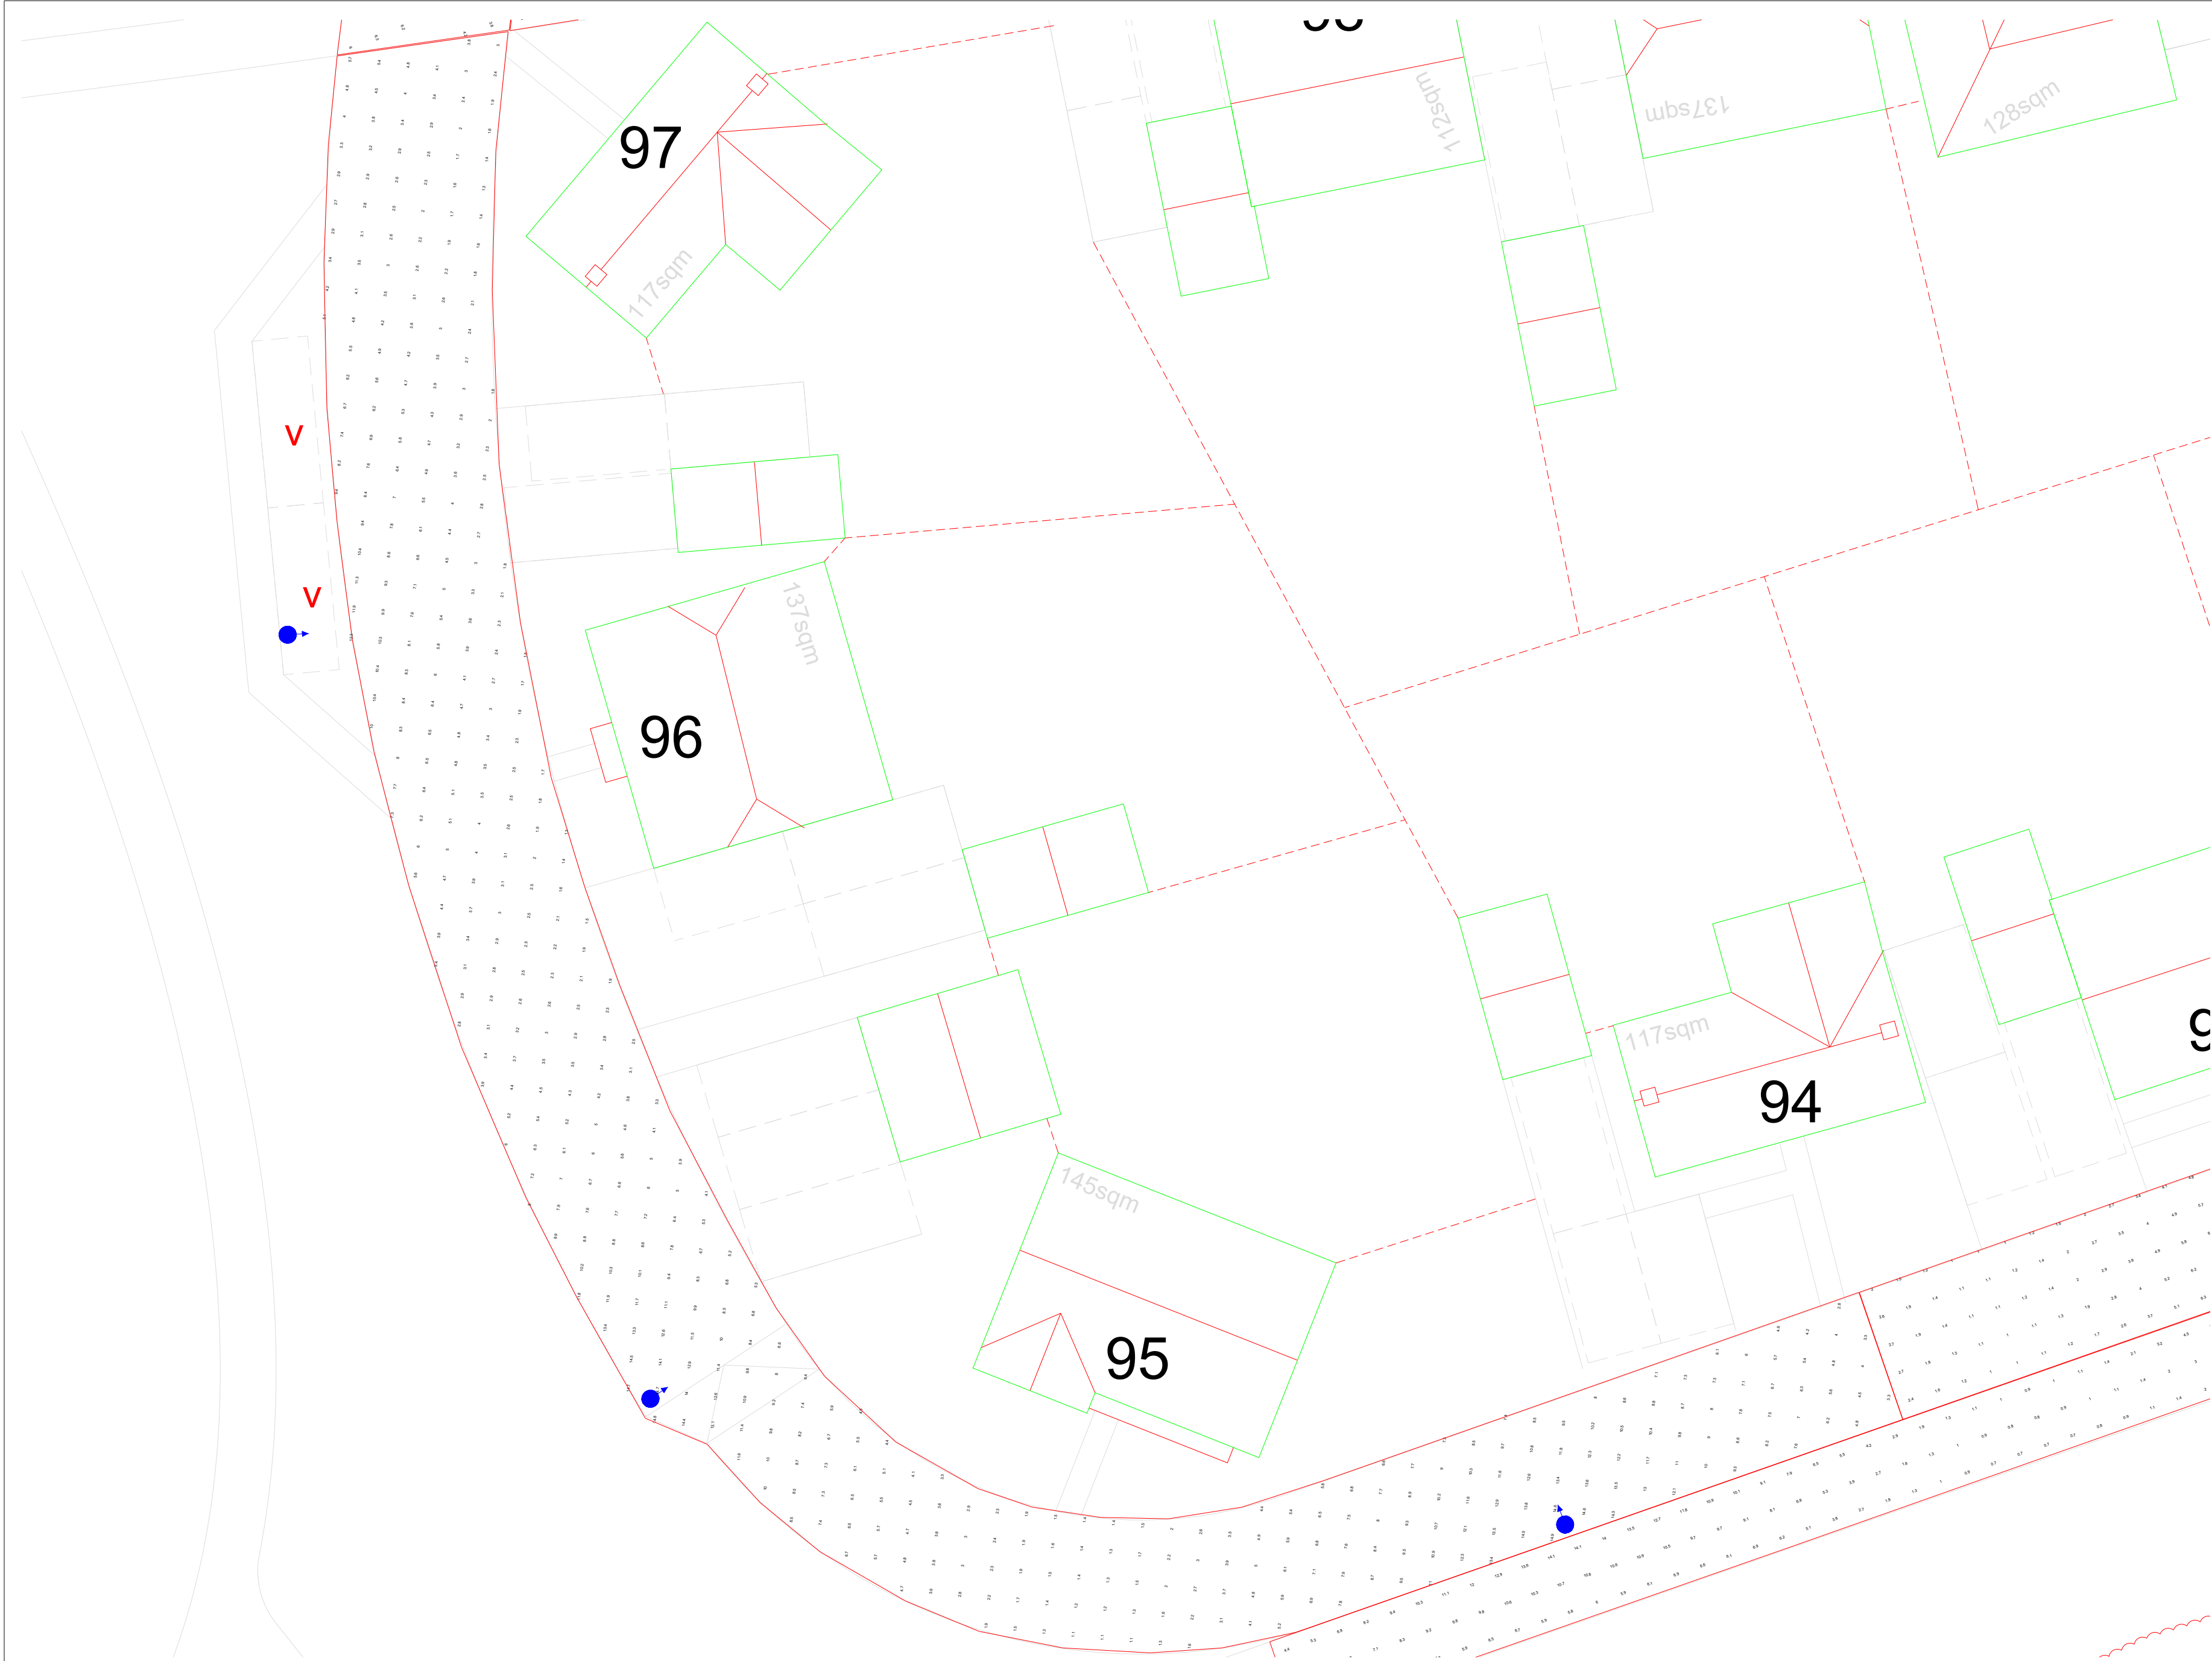

General Notes

Notes

20W

12W

No.	Revision/Issue	Date

Firm Name and Address


Lumen Designers Ltd
Lumen House
1358 Stratford Road
Hall Green
Birmingham
B28 9EH

M: 0121 663 6080
E: info@thelumenarchitect.com

Project Name and Address

Vivid Solar Street Lighting Ltd
Climping R1 - Littlehampton

Project: TLA/VIV/CVY-R1	Sheet Sheet 56 of 58
Date 08/04/2022	Rev 0.0
Scale DNS	

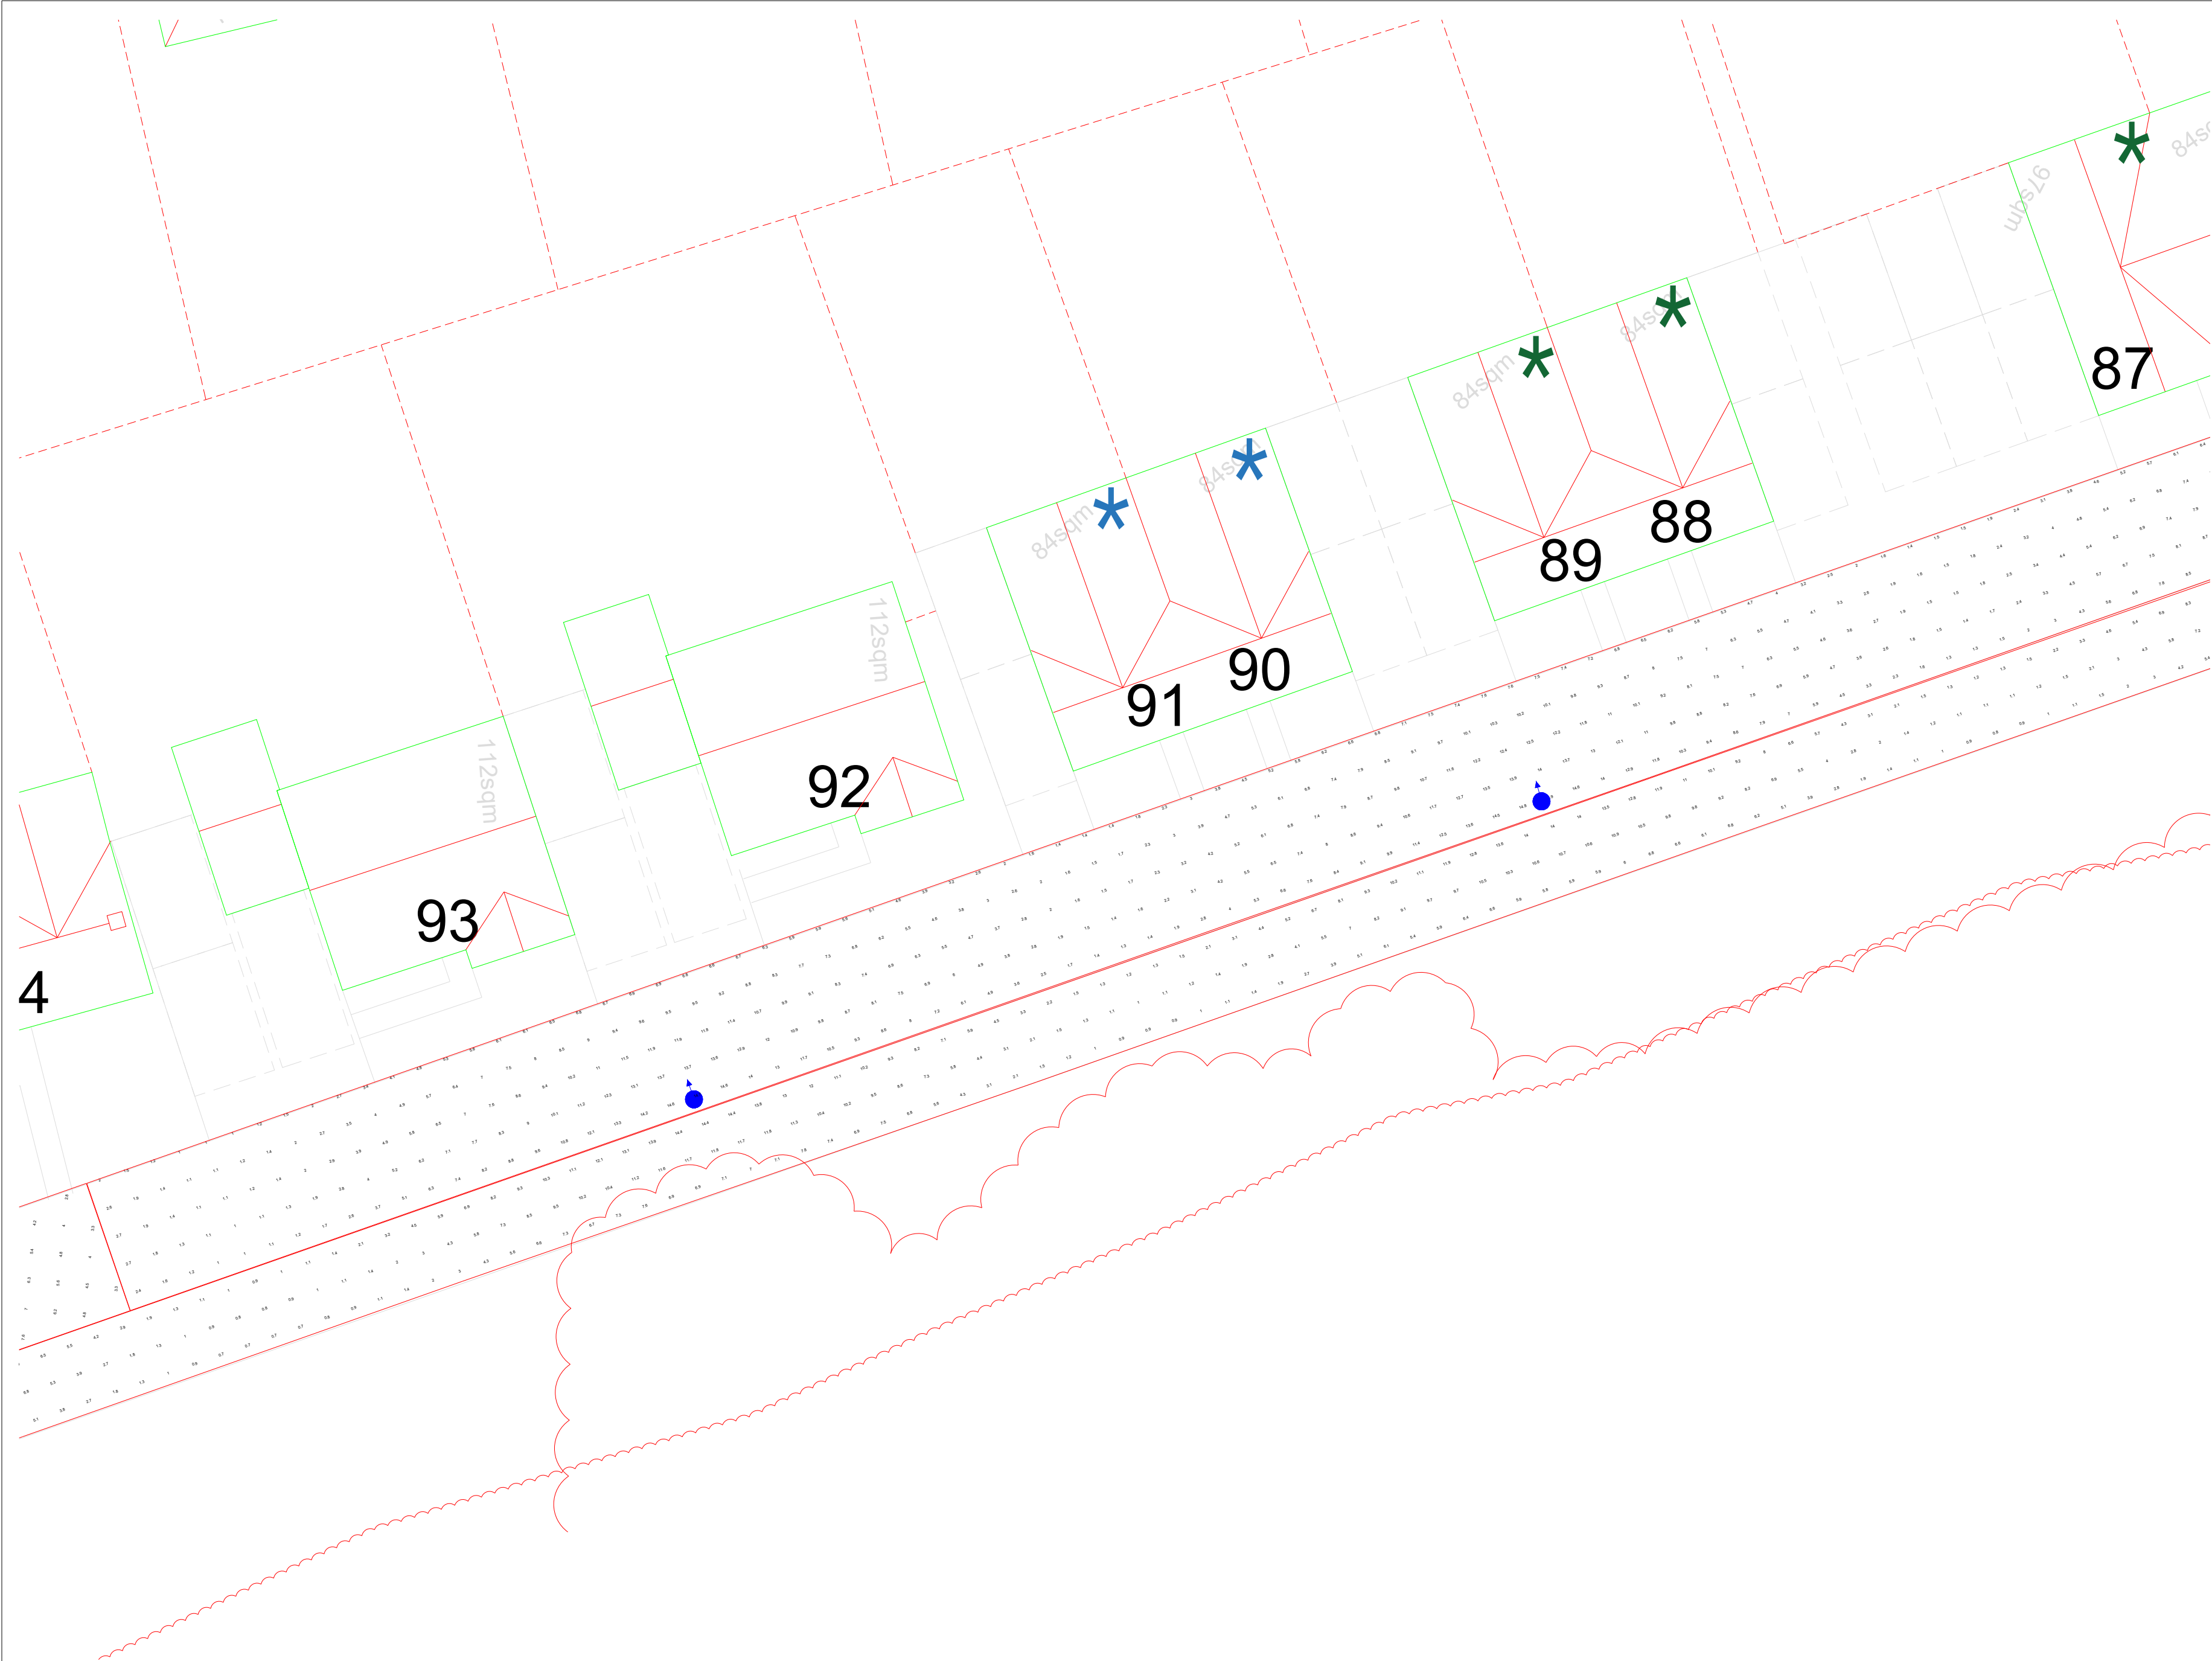

General Notes

Notes

20W

12W

No.	Revision/Issue	Date

Firm Name and Address

Lumen Designers Ltd
Lumen House
135B Stratford Road
Hall Green
Birmingham
B28 9EH


M: 0121 663 6080
E: info@thelumenarchitect.com

Project Name and Address

Vivid Solar Street Lighting Ltd

Climping R1 - Littlehampton

Project: TLA/VIV/CVY-R1	Sheet Sheet 57 of 58
Date 08/04/2022	Rev 0.0
Scale DNS	

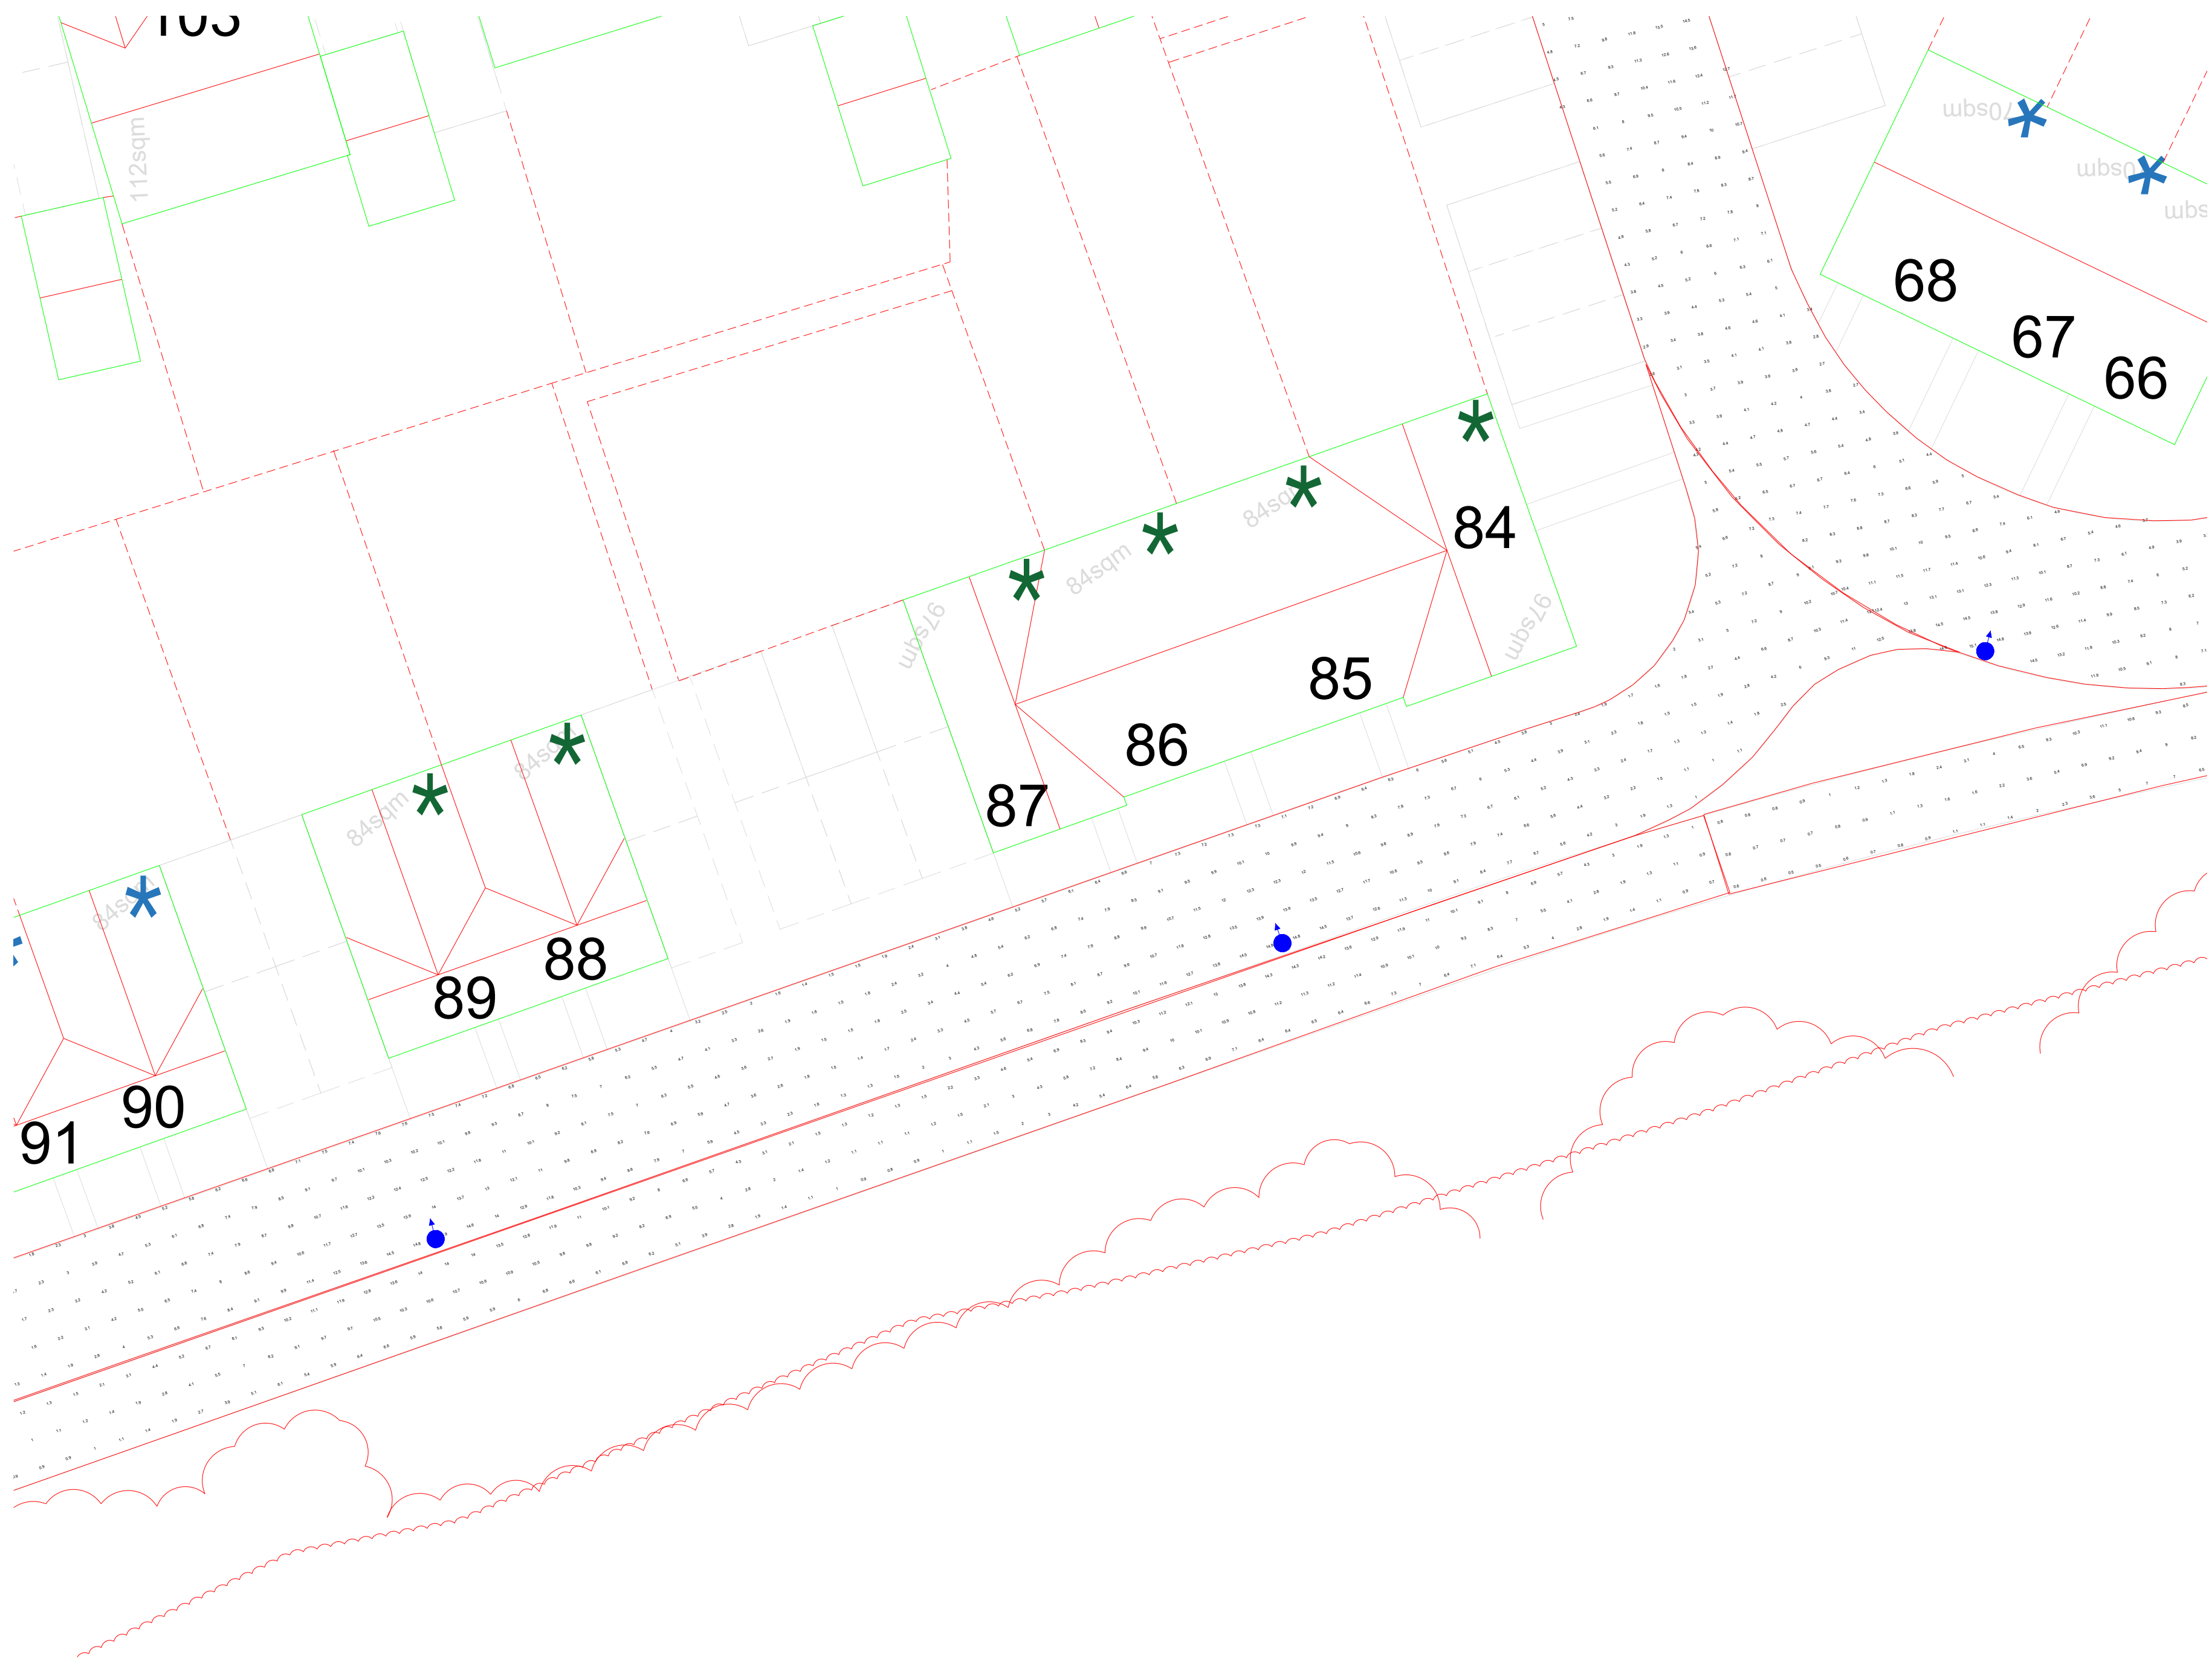

General Notes

Notes

20W

12W

No.	Revision/Issue	Date

Firm Name and Address

Lumen Designers Ltd
Lumen House
1358 Stratford Road
Hall Green
Birmingham
B28 9EH

M: 0121 663 6080
E: info@thelumenarchitect.com

Project Name and Address

Vivid Solar Street Lighting Ltd
Climping R1 - Littlehampton

Project: TLA/VIV/CVY-R1	Sheet Sheet 58 of 58
Date 08/04/2022	Rev 0.0
Scale DNS	