


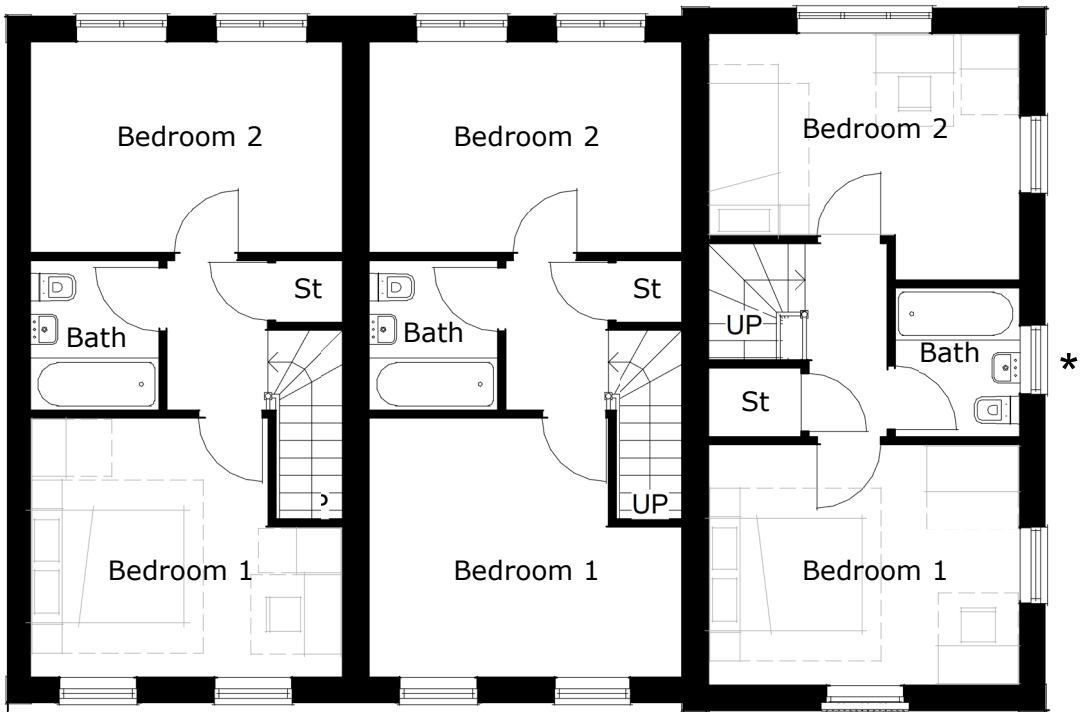


Level 01-First Floor
1 : 100



Front Elevation
1 : 100



Side Elevation A
1 : 100

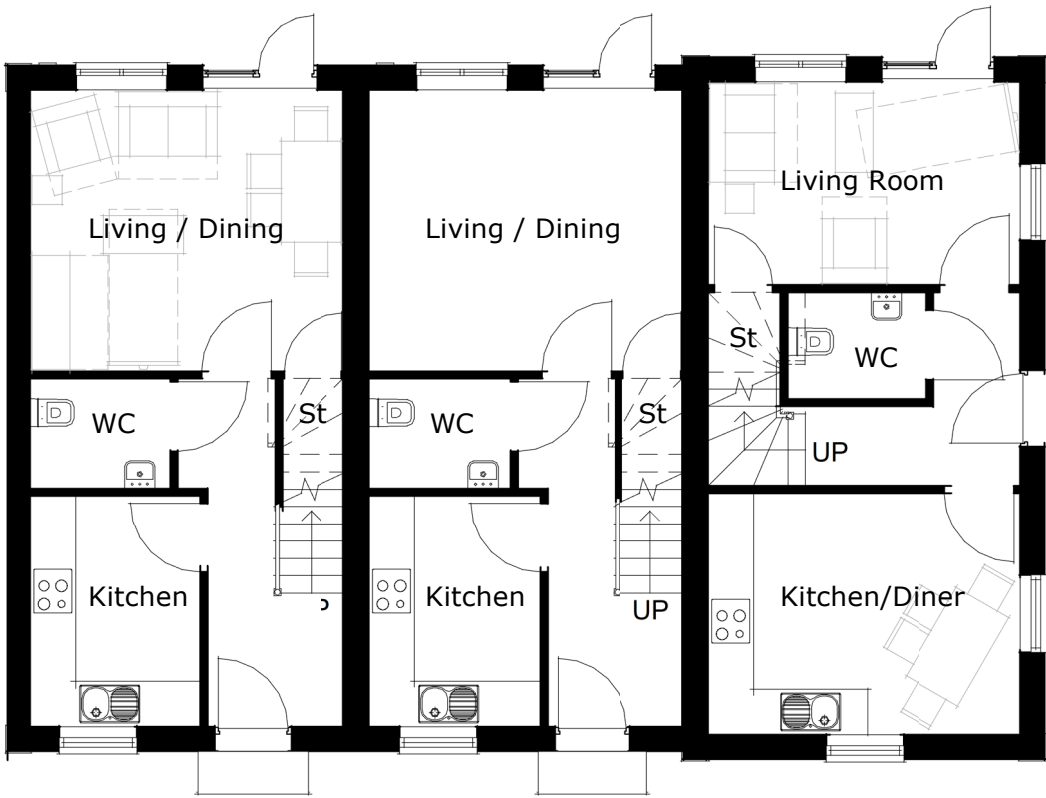


Level 00-Ground Floor
1 : 100



Side Elevation B
1 : 100



Rear Elevation
1 : 100

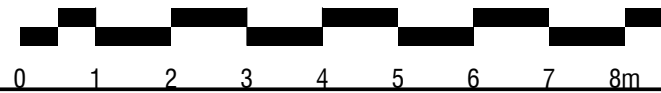

Please Note:

This drawing must not be scaled, dimensions to be checked on site and any discrepancies are to be highlighted to the Architect prior to construction.

Topographical / Ordnance Survey information shown has been prepared by a third party, HGP accept no responsibility for accuracy or completeness of the survey.

This drawing is to be read in conjunction with all other project drawings, construction notes and / or project specifications including those by other project consultants and specialists. All discrepancies should be reported immediately.

Design subject to detail development / approval. Measurements and accommodation schedules subject to amendments following coordinated input by others. Costings cannot be finalised until approval / confirmation by relevant authorities and Client.

Area Schedule		
Name	Level	Area
2 Bed Terrace	Level 00-Ground Floor	35 m ²
2 Bed Terrace	Level 01-First Floor	35 m ²
		70 m ²

Legend

CA1 : Character Area 1, Arrival

Handing as follows:

As: 23-25, 29-31

Handed: N/A

★ Obscure glazing

Brick to be English bond of a sympathetic colour to local buildings
Dwellings to be M4(2) compliant

E	Amended to client comments	29.06.22	DY	HJE
D	Amended to client comments	13.06.22	DY	HJE
C	Amended to client comments	23.05.22	DY	HJE
B	Amended to client comments	25.04.22	VP	HJE
A	Character area changed	16.03.22	VP	HJE

Rev.	Description	DATE	DB	CB
------	-------------	------	----	----

Date	Jun '21
Drawn By/Checked By	DY/ HJE
Scale	1 : 100@ A2
Revision	E
Project	Land at Climping
Title	Block D (CA1) - Floor Plans & Elevations
Dwg#	20.050.30
Status	Planning

hgp

FOREMAN
HOMES

Furzehall Farm, Wickham Road
Fareham, Hampshire
PO16 7JH
01329 383 225
email@hgp-architects.co.uk
www.hgp-architects.co.uk
HGP Architects Ltd. Copyright
Reserved
Unit 1, Station Industrial Park
Duncan Road, Park Gate,
Hampshire, SO31 1BX
info@foremanhomes.co.uk