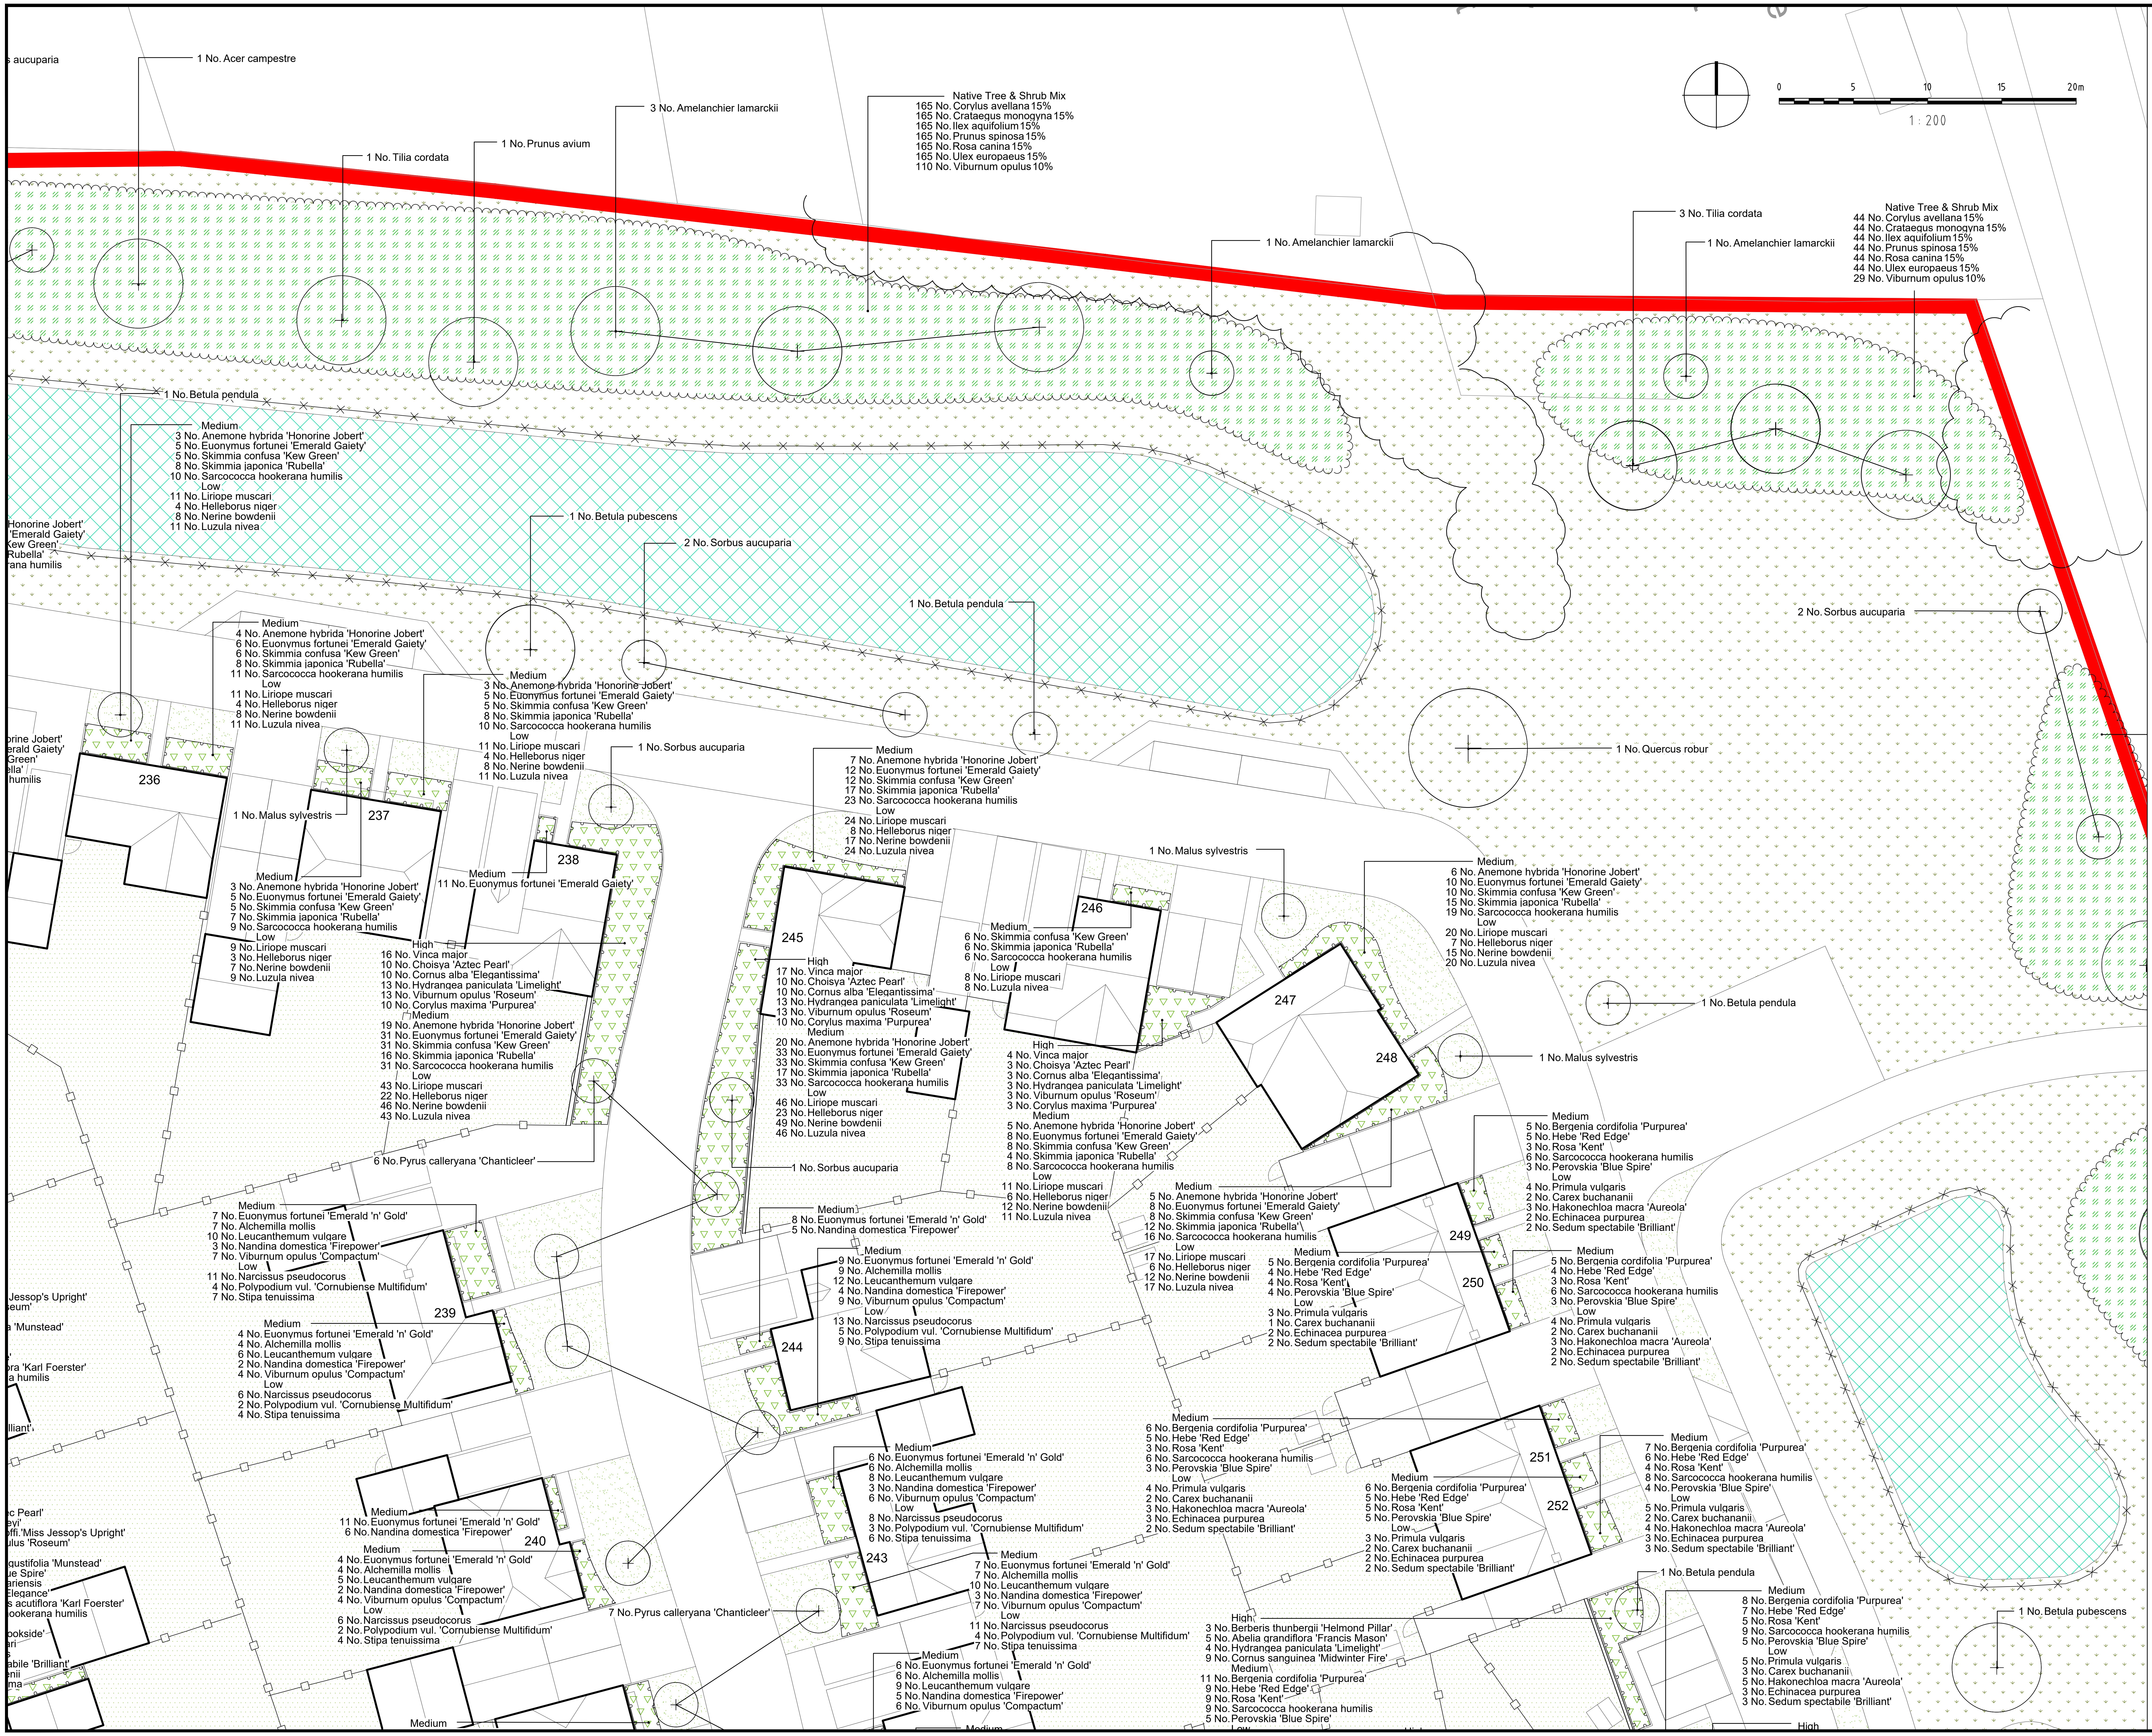
0
5
10
15
20m
1 : 200
s aucuparia
1 No. Acer campestre
1 No. Tilia cordata
1 No. Prunus avium
3 No. Amelanchier lamarckii
Native Tree & Shrub Mix
165 No. Corylus avellana 15%
165 No. Crataegus monogyna 15%
165 No. Ilex aquifolium 15%
165 No. Prunus spinosa 15%
165 No. Rosa canina 15%
165 No. Ulex europaeus 15%
110 No. Viburnum opulus 10%
1 No. Amelanchier lamarckii
3 No. Tilia cordata
1 No. Amelanchier lamarckii
Native Tree & Shrub Mix
44 No. Corylus avellana 15%
44 No. Crataegus monogyna 15%
44 No. Ilex aquifolium 15%
44 No. Prunus spinosa 15%
44 No. Rosa canina 15%
44 No. Ulex europaeus 15%
29 No. Viburnum opulus 10%
1 No. Betula pendula
Medium
3 No. Anemone hybrida 'Honorine Jobert'
5 No. Euonymus fortunei 'Emerald Gaiety'
5 No. Skimmia confusa 'Kew Green'
8 No. Skimmia japonica 'Rubella'
10 No. Sarcococca hookerana humilis
Low
11 No. Liriope muscari
4 No. Helleborus niger
8 No. Nerine bowdenii
11 No. Luzula nivea
Honorine Jobert'
'Emerald Gaiety'
Kew Green'
Rubella'
rana humilis
1 No. Betula pubescens
2 No. Sorbus aucuparia
1 No. Betula pendula
2 No. Sorbus aucuparia
1 No. Quercus robur
Medium
4 No. Anemone hybrida 'Honorine Jobert'
6 No. Euonymus fortunei 'Emerald Gaiety'
6 No. Skimmia confusa 'Kew Green'
8 No. Skimmia japonica 'Rubella'
11 No. Sarcococca hookerana humilis
Low
11 No. Liriope muscari
4 No. Helleborus niger
8 No. Nerine bowdenii
11 No. Luzula nivea
Medium
3 No. Anemone hybrida 'Honorine Jobert'
5 No. Euonymus fortunei 'Emerald Gaiety'
5 No. Skimmia confusa 'Kew Green'
8 No. Skimmia japonica 'Rubella'
10 No. Sarcococca hookerana humilis
Low
11 No. Liriope muscari
4 No. Helleborus niger
8 No. Nerine bowdenii
11 No. Luzula nivea
1 No. Sorbus aucuparia
prine Jobert'
erald Gaiety'
Green'
ella'
humilis
236
1 No. Malus sylvestris
237
238
Medium
11 No. Euonymus fortunei 'Emerald Gaiety'
Medium
3 No. Anemone hybrida 'Honorine Jobert'
5 No. Euonymus fortunei 'Emerald Gaiety'
5 No. Skimmia confusa 'Kew Green'
7 No. Skimmia japonica 'Rubella'
9 No. Sarcococca hookerana humilis
Low
9 No. Liriope muscari
3 No. Helleborus niger
7 No. Nerine bowdenii
9 No. Luzula nivea
High
16 No. Vinca major
10 No. Choisya 'Aztec Pearl'
10 No. Cornus alba 'Elegantissima'
13 No. Hydrangea paniculata 'Limelight'
13 No. Viburnum opulus 'Roseum'
10 No. Corylus maxima 'Purpurea'
Medium
19 No. Anemone hybrida 'Honorine Jobert'
31 No. Euonymus fortunei 'Emerald Gaiety'
31 No. Skimmia confusa 'Kew Green'
16 No. Skimmia japonica 'Rubella'
31 No. Sarcococca hookerana humilis
Low
43 No. Liriope muscari
22 No. Helleborus niger
46 No. Nerine bowdenii
43 No. Luzula nivea
6 No. Pyrus calleryana 'Chanticleer'
Medium
7 No. Anemone hybrida 'Honorine Jobert'
12 No. Euonymus fortunei 'Emerald Gaiety'
12 No. Skimmia confusa 'Kew Green'
17 No. Skimmia japonica 'Rubella'
23 No. Sarcococca hookerana humilis
Low
24 No. Liriope muscari
8 No. Helleborus niger
17 No. Nerine bowdenii
24 No. Luzula nivea
245
High
17 No. Vinca major
10 No. Choisya 'Aztec Pearl'
10 No. Cornus alba 'Elegantissima'
13 No. Hydrangea paniculata 'Limelight'
13 No. Viburnum opulus 'Roseum'
10 No. Corylus maxima 'Purpurea'
Medium
20 No. Anemone hybrida 'Honorine Jobert'
33 No. Euonymus fortunei 'Emerald Gaiety'
33 No. Skimmia confusa 'Kew Green'
17 No. Skimmia japonica 'Rubella'
33 No. Sarcococca hookerana humilis
Low
46 No. Liriope muscari
23 No. Helleborus niger
49 No. Nerine bowdenii
46 No. Luzula nivea
1 No. Sorbus aucuparia
1 No. Malus sylvestris
246
Medium
6 No. Skimmia confusa 'Kew Green'
6 No. Skimmia japonica 'Rubella'
6 No. Sarcococca hookerana humilis
Low
8 No. Liriope muscari
8 No. Luzula nivea
High
4 No. Vinca major
3 No. Choisya 'Aztec Pearl'
3 No. Cornus alba 'Elegantissima'
3 No. Hydrangea paniculata 'Limelight'
3 No. Viburnum opulus 'Roseum'
3 No. Corylus maxima 'Purpurea'
Medium
5 No. Anemone hybrida 'Honorine Jobert'
8 No. Euonymus fortunei 'Emerald Gaiety'
8 No. Skimmia confusa 'Kew Green'
4 No. Skimmia japonica 'Rubella'
8 No. Sarcococca hookerana humilis
Low
11 No. Liriope muscari
6 No. Helleborus niger
12 No. Nerine bowdenii
11 No. Luzula nivea
Medium
6 No. Anemone hybrida 'Honorine Jobert'
10 No. Euonymus fortunei 'Emerald Gaiety'
10 No. Skimmia confusa 'Kew Green'
15 No. Skimmia japonica 'Rubella'
19 No. Sarcococca hookerana humilis
Low
20 No. Liriope muscari
7 No. Helleborus niger
15 No. Nerine bowdenii
20 No. Luzula nivea
247
248
1 No. Betula pendula
1 No. Malus sylvestris
Medium
5 No. Anemone hybrida 'Honorine Jobert'
8 No. Euonymus fortunei 'Emerald Gaiety'
8 No. Skimmia confusa 'Kew Green'
12 No. Skimmia japonica 'Rubella'
16 No. Sarcococca hookerana humilis
Low
17 No. Liriope muscari
6 No. Helleborus niger
12 No. Nerine bowdenii
17 No. Luzula nivea
Medium
5 No. Bergenia cordifolia 'Purpurea'
5 No. Hebe 'Red Edge'
3 No. Rosa 'Kent'
6 No. Sarcococca hookerana humilis
3 No. Perovskia 'Blue Spire'
Low
4 No. Primula vulgaris
2 No. Carex buchananii
3 No. Hakonechloa macra 'Aureola'
2 No. Echinacea purpurea
2 No. Sedum spectabile 'Brilliant'
249
250
Medium
5 No. Bergenia cordifolia 'Purpurea'
4 No. Hebe 'Red Edge'
4 No. Rosa 'Kent'
4 No. Perovskia 'Blue Spire'
Low
3 No. Primula vulgaris
1 No. Carex buchananii
2 No. Echinacea purpurea
2 No. Sedum spectabile 'Brilliant'
Medium
5 No. Bergenia cordifolia 'Purpurea'
4 No. Hebe 'Red Edge'
3 No. Rosa 'Kent'
6 No. Sarcococca hookerana humilis
3 No. Perovskia 'Blue Spire'
Low
4 No. Primula vulgaris
2 No. Carex buchananii
3 No. Hakonechloa macra 'Aureola'
2 No. Echinacea purpurea
2 No. Sedum spectabile 'Brilliant'
Medium
7 No. Euonymus fortunei 'Emerald 'n' Gold'
7 No. Alchemilla mollis
10 No. Leucanthemum vulgare
3 No. Nandina domestica 'Firepower'
7 No. Viburnum opulus 'Compactum'
Low
11 No. Narcissus pseudocorus
4 No. Polypodium vul. 'Cornubiense Multifidum'
7 No. Stipa tenuissima
Jessop's Upright'
seum'
a 'Munstead'
ora 'Karl Foerster'
a humilis
lliant'
239
Medium
4 No. Euonymus fortunei 'Emerald 'n' Gold'
4 No. Alchemilla mollis
6 No. Leucanthemum vulgare
2 No. Nandina domestica 'Firepower'
4 No. Viburnum opulus 'Compactum'
Low
6 No. Narcissus pseudocorus
2 No. Polypodium vul. 'Cornubiense Multifidum'
4 No. Stipa tenuissima
Medium
8 No. Euonymus fortunei 'Emerald 'n' Gold'
5 No. Nandina domestica 'Firepower'
1 No. Sorbus aucuparia
Medium
9 No. Euonymus fortunei 'Emerald 'n' Gold'
9 No. Alchemilla mollis
12 No. Leucanthemum vulgare
4 No. Nandina domestica 'Firepower'
9 No. Viburnum opulus 'Compactum'
Low
13 No. Narcissus pseudocorus
5 No. Polypodium vul. 'Cornubiense Multifidum'
9 No. Stipa tenuissima
244
ec Pearl'
eyi'
offi.'Miss Jessop's Upright'
ulus 'Roseum'
gustifolia 'Munstead'
ue Spire'
ariensis
Elegance'
s acutiflora 'Karl Foerster'
hookerana humilis
ookside'
ari
s
abile 'Brilliant'
enii
ma
Medium
11 No. Euonymus fortunei 'Emerald 'n' Gold'
6 No. Nandina domestica 'Firepower'
240
Medium
4 No. Euonymus fortunei 'Emerald 'n' Gold'
4 No. Alchemilla mollis
5 No. Leucanthemum vulgare
2 No. Nandina domestica 'Firepower'
4 No. Viburnum opulus 'Compactum'
Low
6 No. Narcissus pseudocorus
2 No. Polypodium vul. 'Cornubiense Multifidum'
4 No. Stipa tenuissima
7 No. Pyrus calleryana 'Chanticleer'
Medium
Medium
6 No. Euonymus fortunei 'Emerald 'n' Gold'
6 No. Alchemilla mollis
8 No. Leucanthemum vulgare
3 No. Nandina domestica 'Firepower'
6 No. Viburnum opulus 'Compactum'
Low
8 No. Narcissus pseudocorus
3 No. Polypodium vul. 'Cornubiense Multifidum'
6 No. Stipa tenuissima
243
Medium
7 No. Euonymus fortunei 'Emerald 'n' Gold'
7 No. Alchemilla mollis
10 No. Leucanthemum vulgare
3 No. Nandina domestica 'Firepower'
7 No. Viburnum opulus 'Compactum'
Low
11 No. Narcissus pseudocorus
4 No. Polypodium vul. 'Cornubiense Multifidum'
7 No. Stipa tenuissima
Medium
6 No. Euonymus fortunei 'Emerald 'n' Gold'
6 No. Alchemilla mollis
9 No. Leucanthemum vulgare
5 No. Nandina domestica 'Firepower'
6 No. Viburnum opulus 'Compactum'
Medium
Medium
6 No. Bergenia cordifolia 'Purpurea'
5 No. Hebe 'Red Edge'
3 No. Rosa 'Kent'
6 No. Sarcococca hookerana humilis
3 No. Perovskia 'Blue Spire'
Low
4 No. Primula vulgaris
2 No. Carex buchananii
3 No. Hakonechloa macra 'Aureola'
3 No. Echinacea purpurea
2 No. Sedum spectabile 'Brilliant'
251
Medium
6 No. Bergenia cordifolia 'Purpurea'
5 No. Hebe 'Red Edge'
5 No. Rosa 'Kent'
5 No. Perovskia 'Blue Spire'
Low
3 No. Primula vulgaris
2 No. Carex buchananii
2 No. Echinacea purpurea
2 No. Sedum spectabile 'Brilliant'
252
Medium
7 No. Bergenia cordifolia 'Purpurea'
6 No. Hebe 'Red Edge'
4 No. Rosa 'Kent'
8 No. Sarcococca hookerana humilis
4 No. Perovskia 'Blue Spire'
Low
5 No. Primula vulgaris
2 No. Carex buchananii
4 No. Hakonechloa macra 'Aureola'
3 No. Echinacea purpurea
3 No. Sedum spectabile 'Brilliant'
1 No. Betula pendula
High
3 No. Berberis thunbergii 'Helmond Pillar'
5 No. Abelia grandiflora 'Francis Mason'
4 No. Hydrangea paniculata 'Limelight'
9 No. Cornus sanguinea 'Midwinter Fire'
Medium
11 No. Bergenia cordifolia 'Purpurea'
9 No. Hebe 'Red Edge'
9 No. Rosa 'Kent'
9 No. Sarcococca hookerana humilis
5 No. Perovskia 'Blue Spire'
Low
Medium
8 No. Bergenia cordifolia 'Purpurea'
7 No. Hebe 'Red Edge'
5 No. Rosa 'Kent'
9 No. Sarcococca hookerana humilis
5 No. Perovskia 'Blue Spire'
Low
5 No. Primula vulgaris
3 No. Carex buchananii
5 No. Hakonechloa macra 'Aureola'
3 No. Echinacea purpurea
3 No. Sedum spectabile 'Brilliant'
High
1 No. Betula pubescens
1 No. Betula pendula
1 No. Malus sylvestris
1 No. Malus sylvestris

NOTES:

1. This drawing is to be read in conjunction with all relevant contract drawings and specifications with any conflicting information to be brought to the attention of Deacon Design before works commence on site.

2. Do not scale from this drawing, (except for planning application purposes only) always work to noted dimensions.

3. All given dimensions in mm.

KEY

🟥 Application Site boundary

Soft Landscape

▨ Woodland corridor along the highway edge, retained

○ Proposed Tree Planting / Hierarchy
Large Tree (10> metres from building)
Street Tree (7> metres from building)
Small / Garden Tree (3> metres from building)

▨ Proposed Native Buffer Planting to highway edge

▨ Proposed meadow grass suitable for seasonal wet soils within SUDS areas - Emorsgate EG8-Meadow Grass Mixture for Wet Soils

▨ Proposed native / ornamental shrub planting to residential areas appropriate to landscape setting / ecological enhancement opportunities

▨ Formal native hedgerow to property frontages

🟩 Mixed species native hedgerow

▨ Proposed native tree and shrub mix bed

▨ Proposed amenity lawn to front gardens and highway verges (service margins) - Emorsgate EL1 - Flowering Lawn Mixture

▨ Proposed lawn to back gardens (patio areas to be agreed as part of technical design)

▨ Proposed wildflower meadow / rough grassland, species mix to be confirmed by Ecologist. With 1.0 m wide mown verge along roads and footpaths

▨ Closely mown grassland within Public Open Spaces

Note: Refer to DD406-L41 for Detailed Plant Schedule

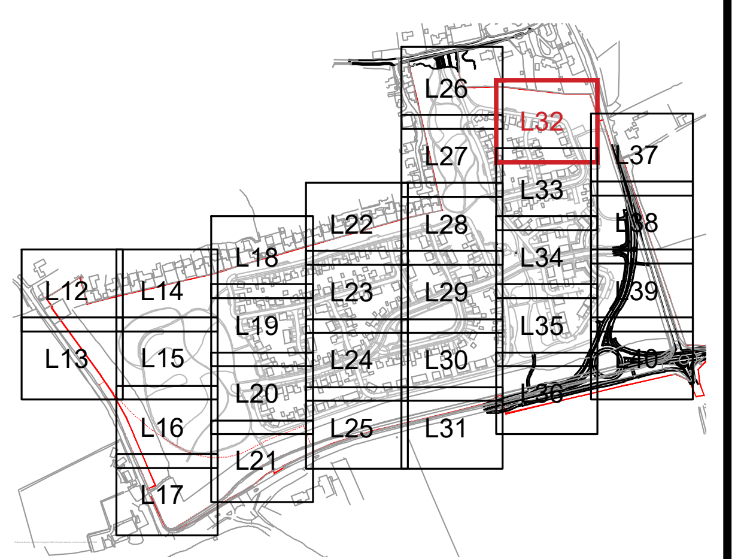

FINAL

DATE	DRAWN	DESCRIPTION OF REVISION	REVISION LETTER	CHECKED BY
09.06.23	OD	Amended Site Layout	C	PD
21.02.23	SL	Amended Layout	B	PD
26.04.22	SL	Revised Key	A	PD

DRAWING STATUS
FOR PLANNING

DEACON DESIGN
Landscape Architecture | Masterplanning | Urban Design
12a The Square, Wickham, Hampshire PO17 5JQ
www.deacondesign.co.uk | info@deacondesign.co.uk
Copyright Deacon Design Ltd

PROJECT TITLE :
Land West of Church Lane,
Climping, West Sussex

PROJECT NUMBER : DD406
PLOT DATE : 21.04.22
DRAWING SCALE : 1:200
APPROVED BY : PD
PAPER SIZE : A1
DRAWN BY : SL

DRAWING TITLE :
Detailed Planting Plan
21 of 30
-

DRAWING NUMBER : L32
REVISION LETTER : C

DRAWING FILE LOCATION :
Z:\Dropbox (Deacon Design Ltd)\03 PROJECTS 400+\DD406_Land West Of Church Lane, Climping\04-Drawings\Autocad\L-Landscape Dwgs\DD406L32-41_Planting Plans.dwg

ARUN DISTRICT COUNCIL CM/48/21/RES