


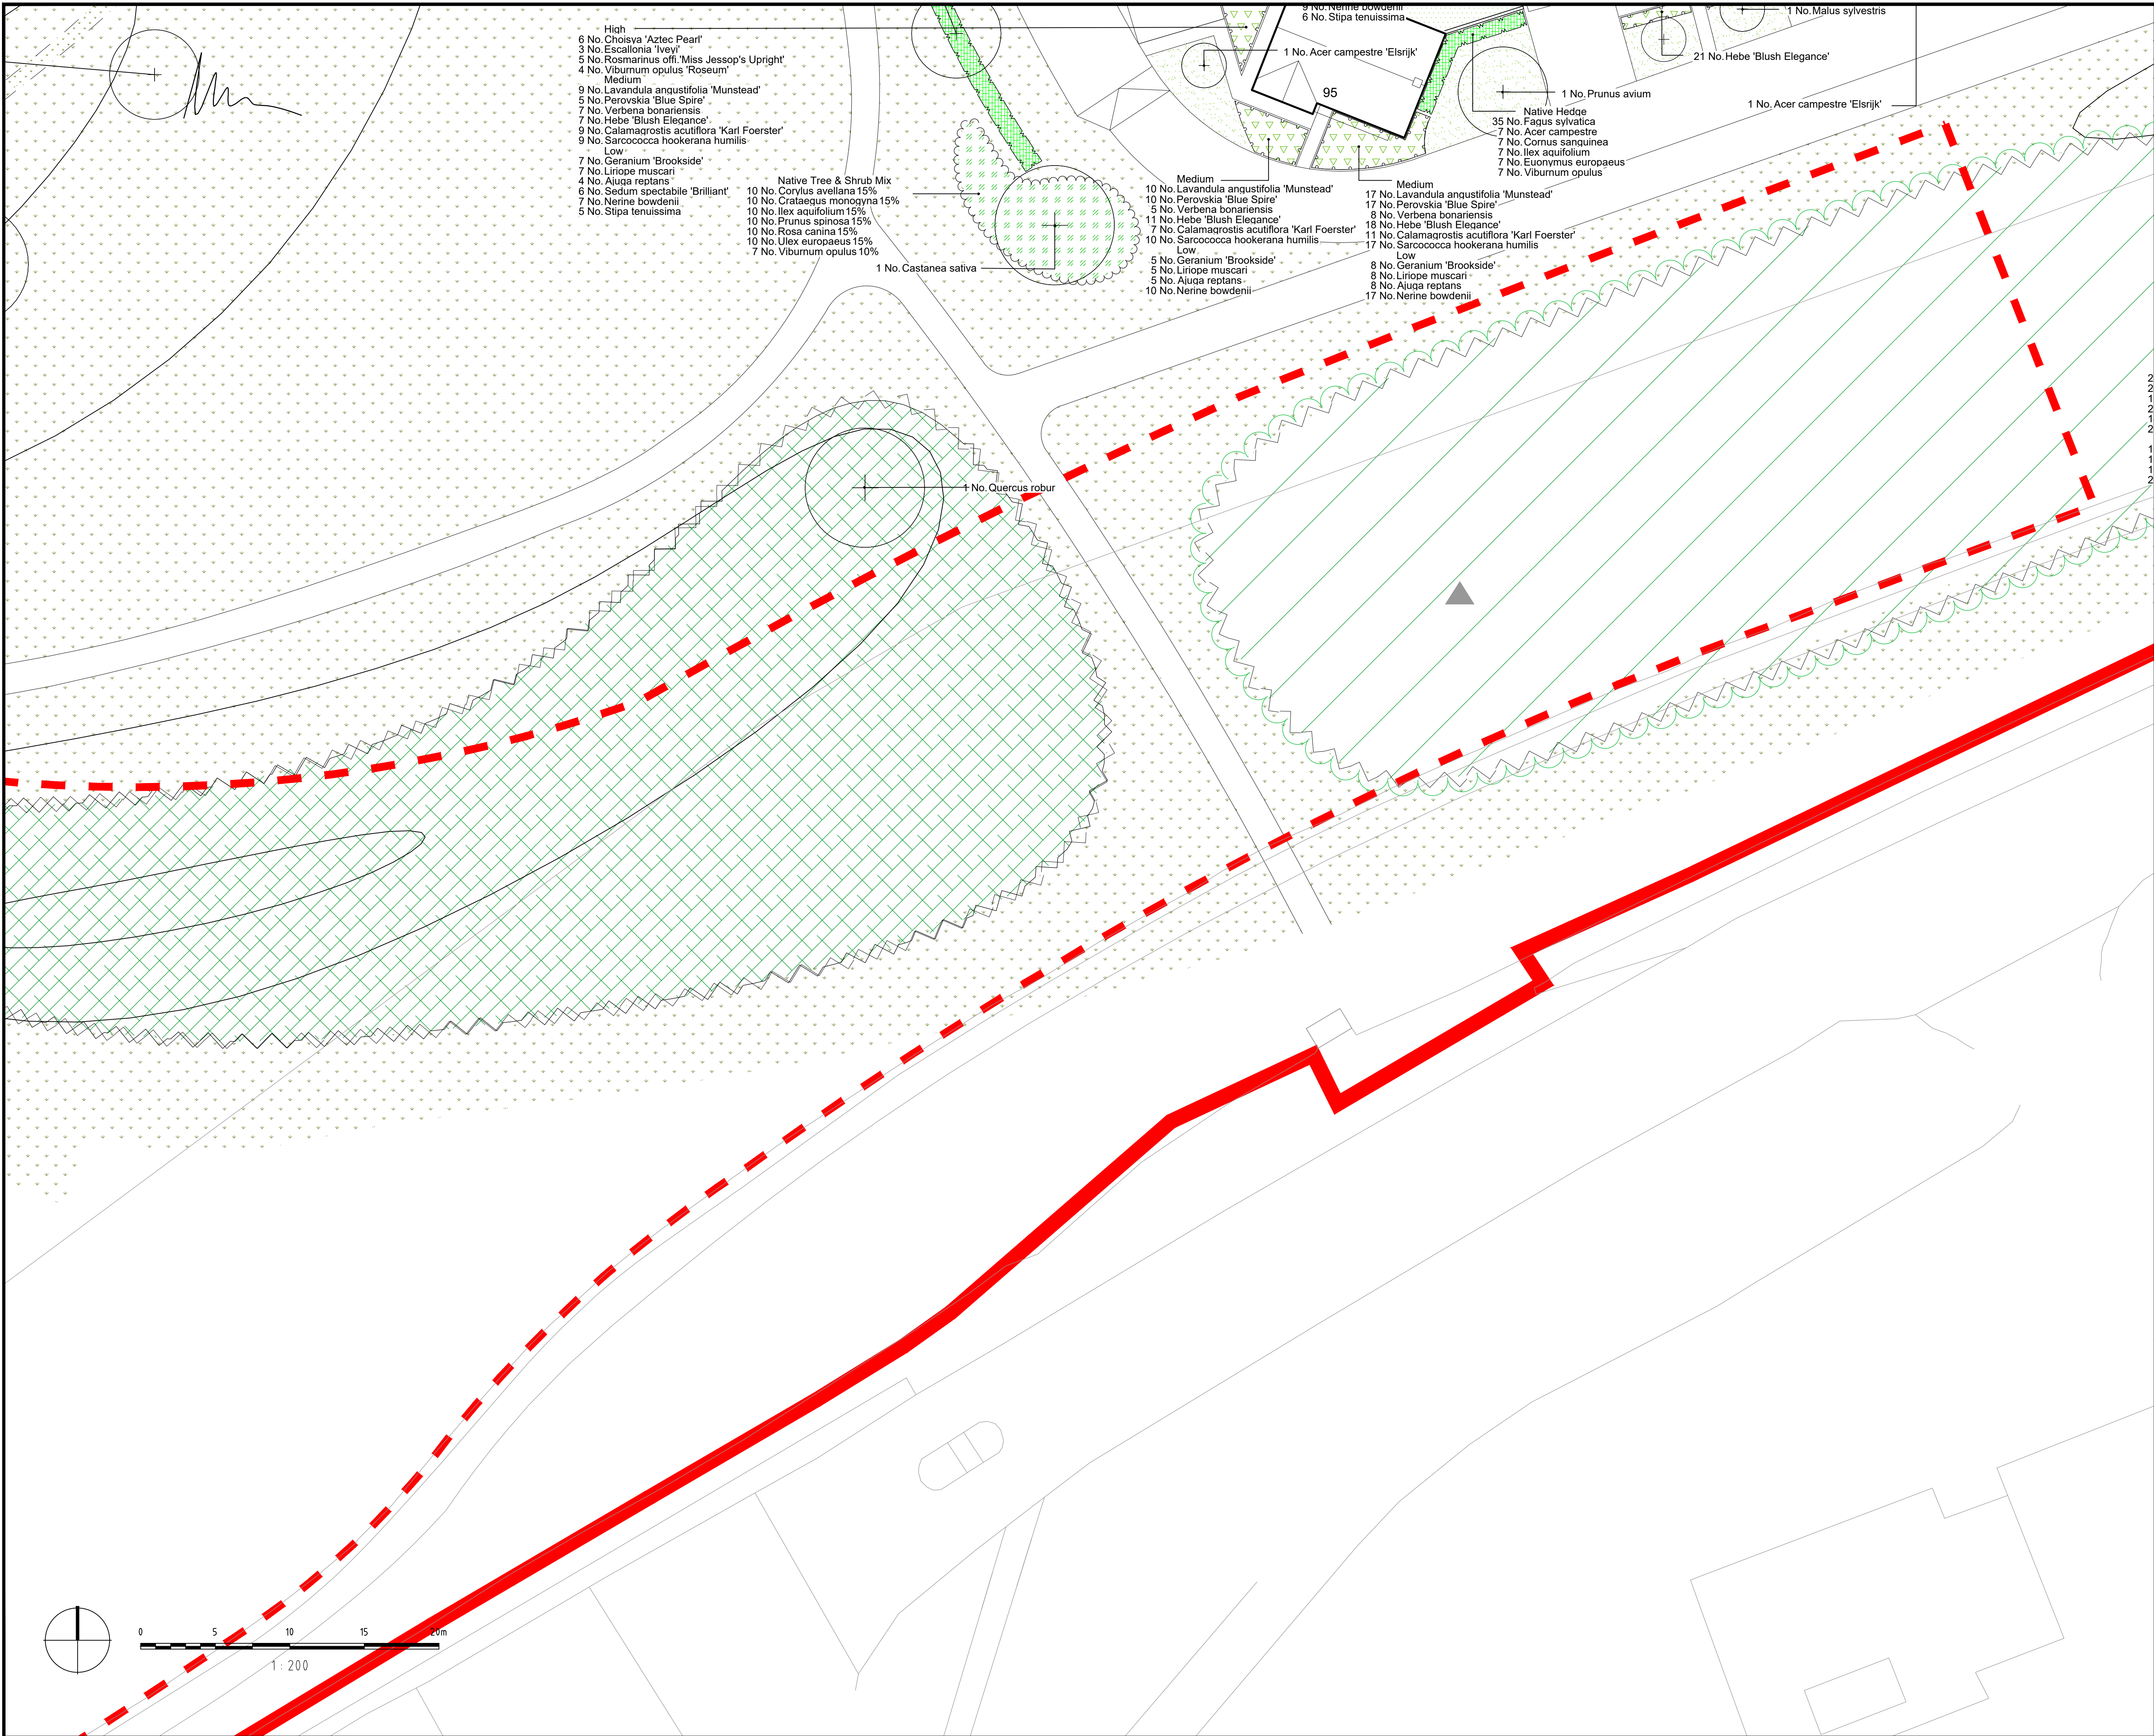

- High
6 No. Choisya 'Aztec Pearl'
3 No. Escallonia 'Ivey'
5 No. Rosmarinus off. 'Miss Jessop's Upright'
4 No. Viburnum opulus 'Roseum'
Medium
9 No. Lavandula angustifolia 'Munstead'
5 No. Perovskia 'Blue Spire'
7 No. Verbena bonariensis
7 No. Hebe 'Blush Elegance'
9 No. Calamagrostis acutiflora 'Karl Foerster'
9 No. Sarcococca hookerana humilis
Low
7 No. Geranium 'Brookside'
7 No. Liriope muscari
4 No. Ajuga reptans
6 No. Sedum spectabile 'Brilliant'
7 No. Nerine bowdenii
5 No. Stipa tenuissima

- Native Tree & Shrub Mix
10 No. Corylus avellana 15%
10 No. Crataegus monogyna 15%
10 No. Ilex aquifolium 15%
10 No. Prunus spinosa 15%
10 No. Rosa canina 15%
10 No. Ulex europaeus 15%
7 No. Viburnum opulus 10%

1 No. Castanea sativa

- Medium
10 No. Lavandula angustifolia 'Munstead'
10 No. Perovskia 'Blue Spire'
5 No. Verbena bonariensis
11 No. Hebe 'Blush Elegance'
7 No. Calamagrostis acutiflora 'Karl Foerster'
10 No. Sarcococca hookerana humilis
Low
5 No. Geranium 'Brookside'
5 No. Liriope muscari
5 No. Ajuga reptans
10 No. Nerine bowdenii

- Medium
17 No. Lavandula angustifolia 'Munstead'
17 No. Perovskia 'Blue Spire'
8 No. Verbena bonariensis
18 No. Hebe 'Blush Elegance'
11 No. Calamagrostis acutiflora 'Karl Foerster'
17 No. Sarcococca hookerana humilis
Low
8 No. Geranium 'Brookside'
8 No. Liriope muscari
8 No. Ajuga reptans
17 No. Nerine bowdenii

9 No. Nerine bowdenii
6 No. Stipa tenuissima

1 No. Acer campestre 'Elsrijk'

95

Native Hedge
35 No. Fagus sylvatica
7 No. Acer campestre
7 No. Cornus sanguinea
7 No. Ilex aquifolium
7 No. Euonymus europaeus
7 No. Viburnum opulus

1 No. Malus sylvestris

21 No. Hebe 'Blush Elegance'

1 No. Acer campestre 'Elsrijk'

NOTES:

- This drawing is to be read in conjunction with all relevant contract drawings and specifications with any conflicting information to be brought to the attention of Deacon Design before works commence on site.
- Do not scale from this drawing, (except for planning application purposes only) always work to noted dimensions.
- All given dimensions in mm.

KEY

Application Site boundary

Soft Landscape

Woodland corridor along the highway edge, retained

Proposed Tree Planting / Hierarchy
Large Tree (10+ metres from building)
Street Tree (7+ metres from building)
Small / Garden Tree (3+ metres from building)

Proposed Native Buffer Planting to highway edge

Proposed meadow grass suitable for seasonal wet soils within SUDS areas - Emorsgate EG8-Meadow Grass Mixture for Wet Soils

Proposed native / ornamental shrub planting to residential areas appropriate to landscape setting / ecological enhancement opportunities

Formal native hedgerow to property frontages

Mixed species native hedgerow

Proposed native tree and shrub mix bed


Proposed amenity lawn to front gardens and highway verges (service margins) - Emorsgate EL1 - Flowering Lawn Mixture

Proposed lawn to back gardens (patio areas to be agreed as part of technical design)

Proposed wildflower meadow / rough grassland, species mix to be confirmed by Ecologist. With 1.0 m wide mown verge along roads and footpaths

Closely mown grassland within Public Open Spaces

Note: Refer to DD406-L41 for Detailed Plant Schedule

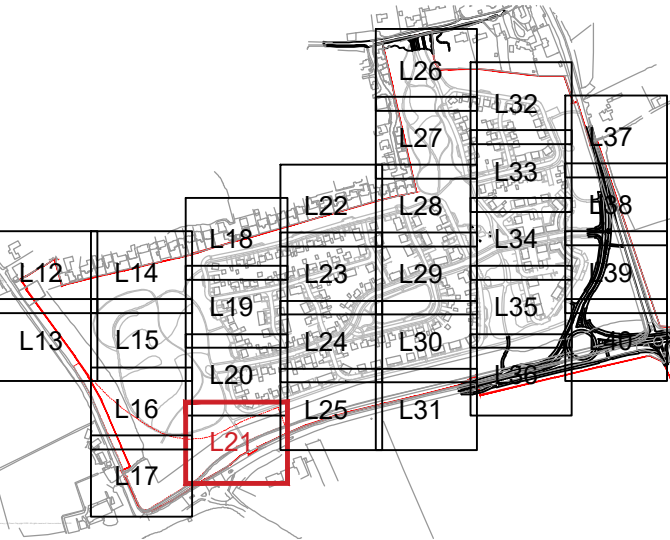

FINAL

09.08.23	OD	Amended Site Layout	C	PD
21.02.23	SL	Amended Layout	B	PD
28.04.22	SL	Revised Key	A	PD

DATE DRAWN DESCRIPTION OF REVISION REVISION LETTER CHECKED BY

DRAWING STATUS

FOR PLANNING



DEACON DESIGN

Landscape Architecture | Masterplanning | Urban Design
12a The Square, Wickham, Hampshire PO17 5JQ
www.deacondesign.co.uk | info@deacondesign.co.uk
Copyright Deacon Design Ltd

PROJECT TITLE

Land West of Church Lane,
Climping, West Sussex

PROJECT NUMBER

DD406

PLOT DATE

21.04.22

DRAWING SCALE

1:200

APPROVED BY

PD

PAPER SIZE

A1

DRAWN BY

SL

DRAWING TITLE

Detailed Planting Plan

10 of 30

-

DRAWING NUMBER

L21

REVISION LETTER

C

DRAWING FILE LOCATION

Z:\Dropbox (Deacon Design Ltd)\03 PROJECTS 400+DD406_Land West Of Church Lane, Climping\04-Drawings\Autocad\Landscape Dwg\DD406.L2-21_Planting Plans.dwg