
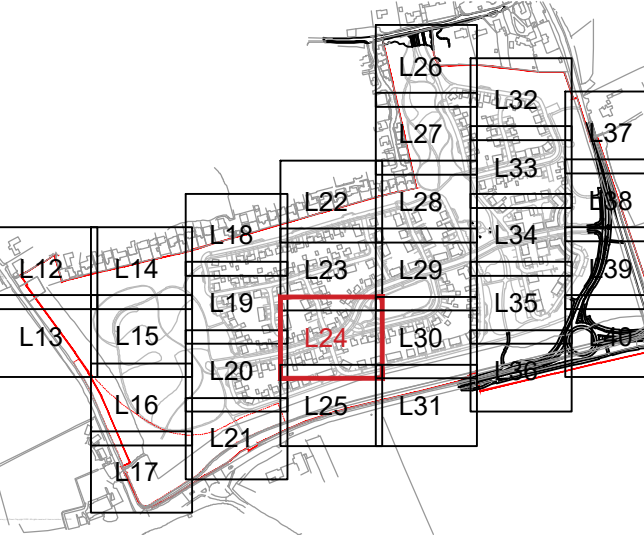


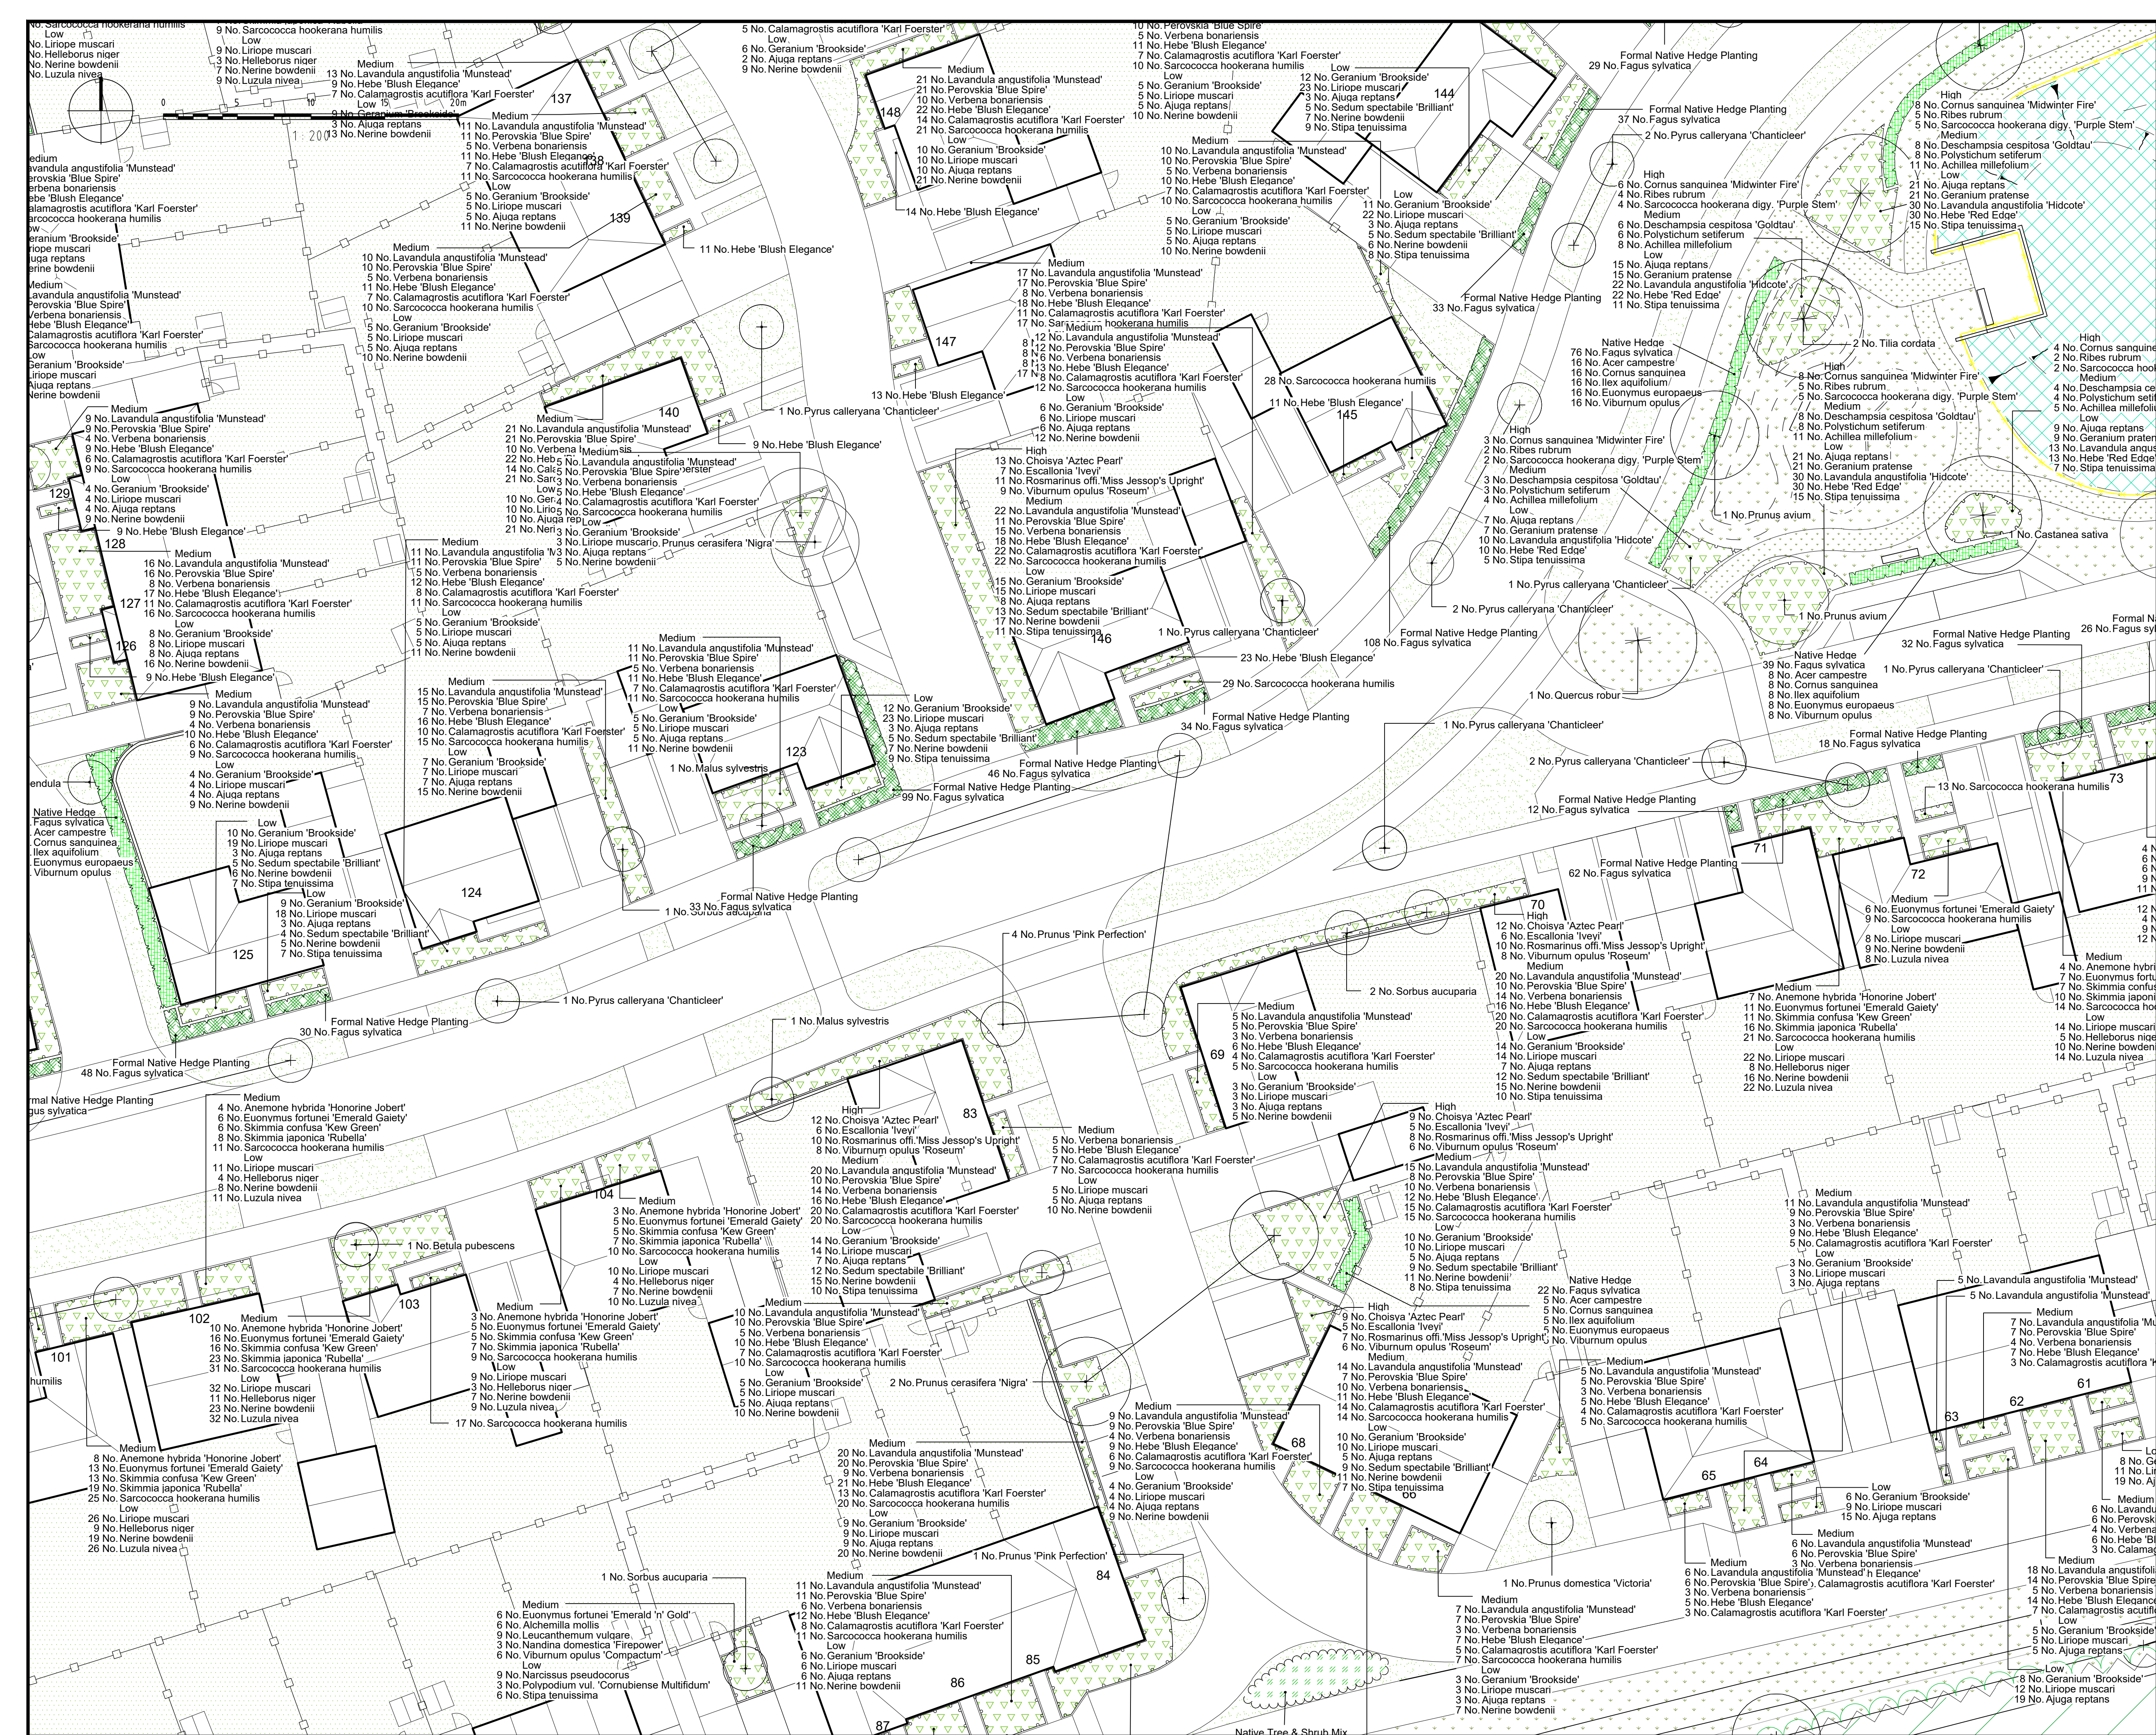

FINAL

09.08.23	OD	Amended Site Layout	C	PD
21.02.23	SL	Amended Layout	B	PD
28.04.22	SL	Revised Key	A	PD

DATE DRAWN DESCRIPTION OF REVISION REVISION LETTER CHECKED BY

DRAWING STATUS

FOR PLANNING



DEACON DESIGN
Landscape Architecture | Masterplanning | Urban Design
12a The Square, Wickham, Hampshire PO17 5JQ
www.deacondesign.co.uk | info@deacondesign.co.uk
Copyright Deacon Design Ltd

PROJECT TITLE

Land West of Church Lane,
Climping, West Sussex

PROJECT NUMBER: DD406

PLOT DATE: 21.04.22

DRAWING SCALE: 1:200

APPROVED BY: PD

PAPER SIZE: A1

DRAWING TITLE: Detailed Planting Plan

13 of 30

DRAWING NUMBER: L24

REVISION LETTER: C

DRAWING FILE LOCATION: Z:\Dropbox (Deacon Design)\PROJECTS 400-1000\0406_Land West of Church Lane, Climping\04-Drawings\AutoCAD_Landscape Dwg\DD406-L24-Planting Plans.dwg

DATE: 21.02.23

DRAWN BY: SL

CHECKED BY: PD