


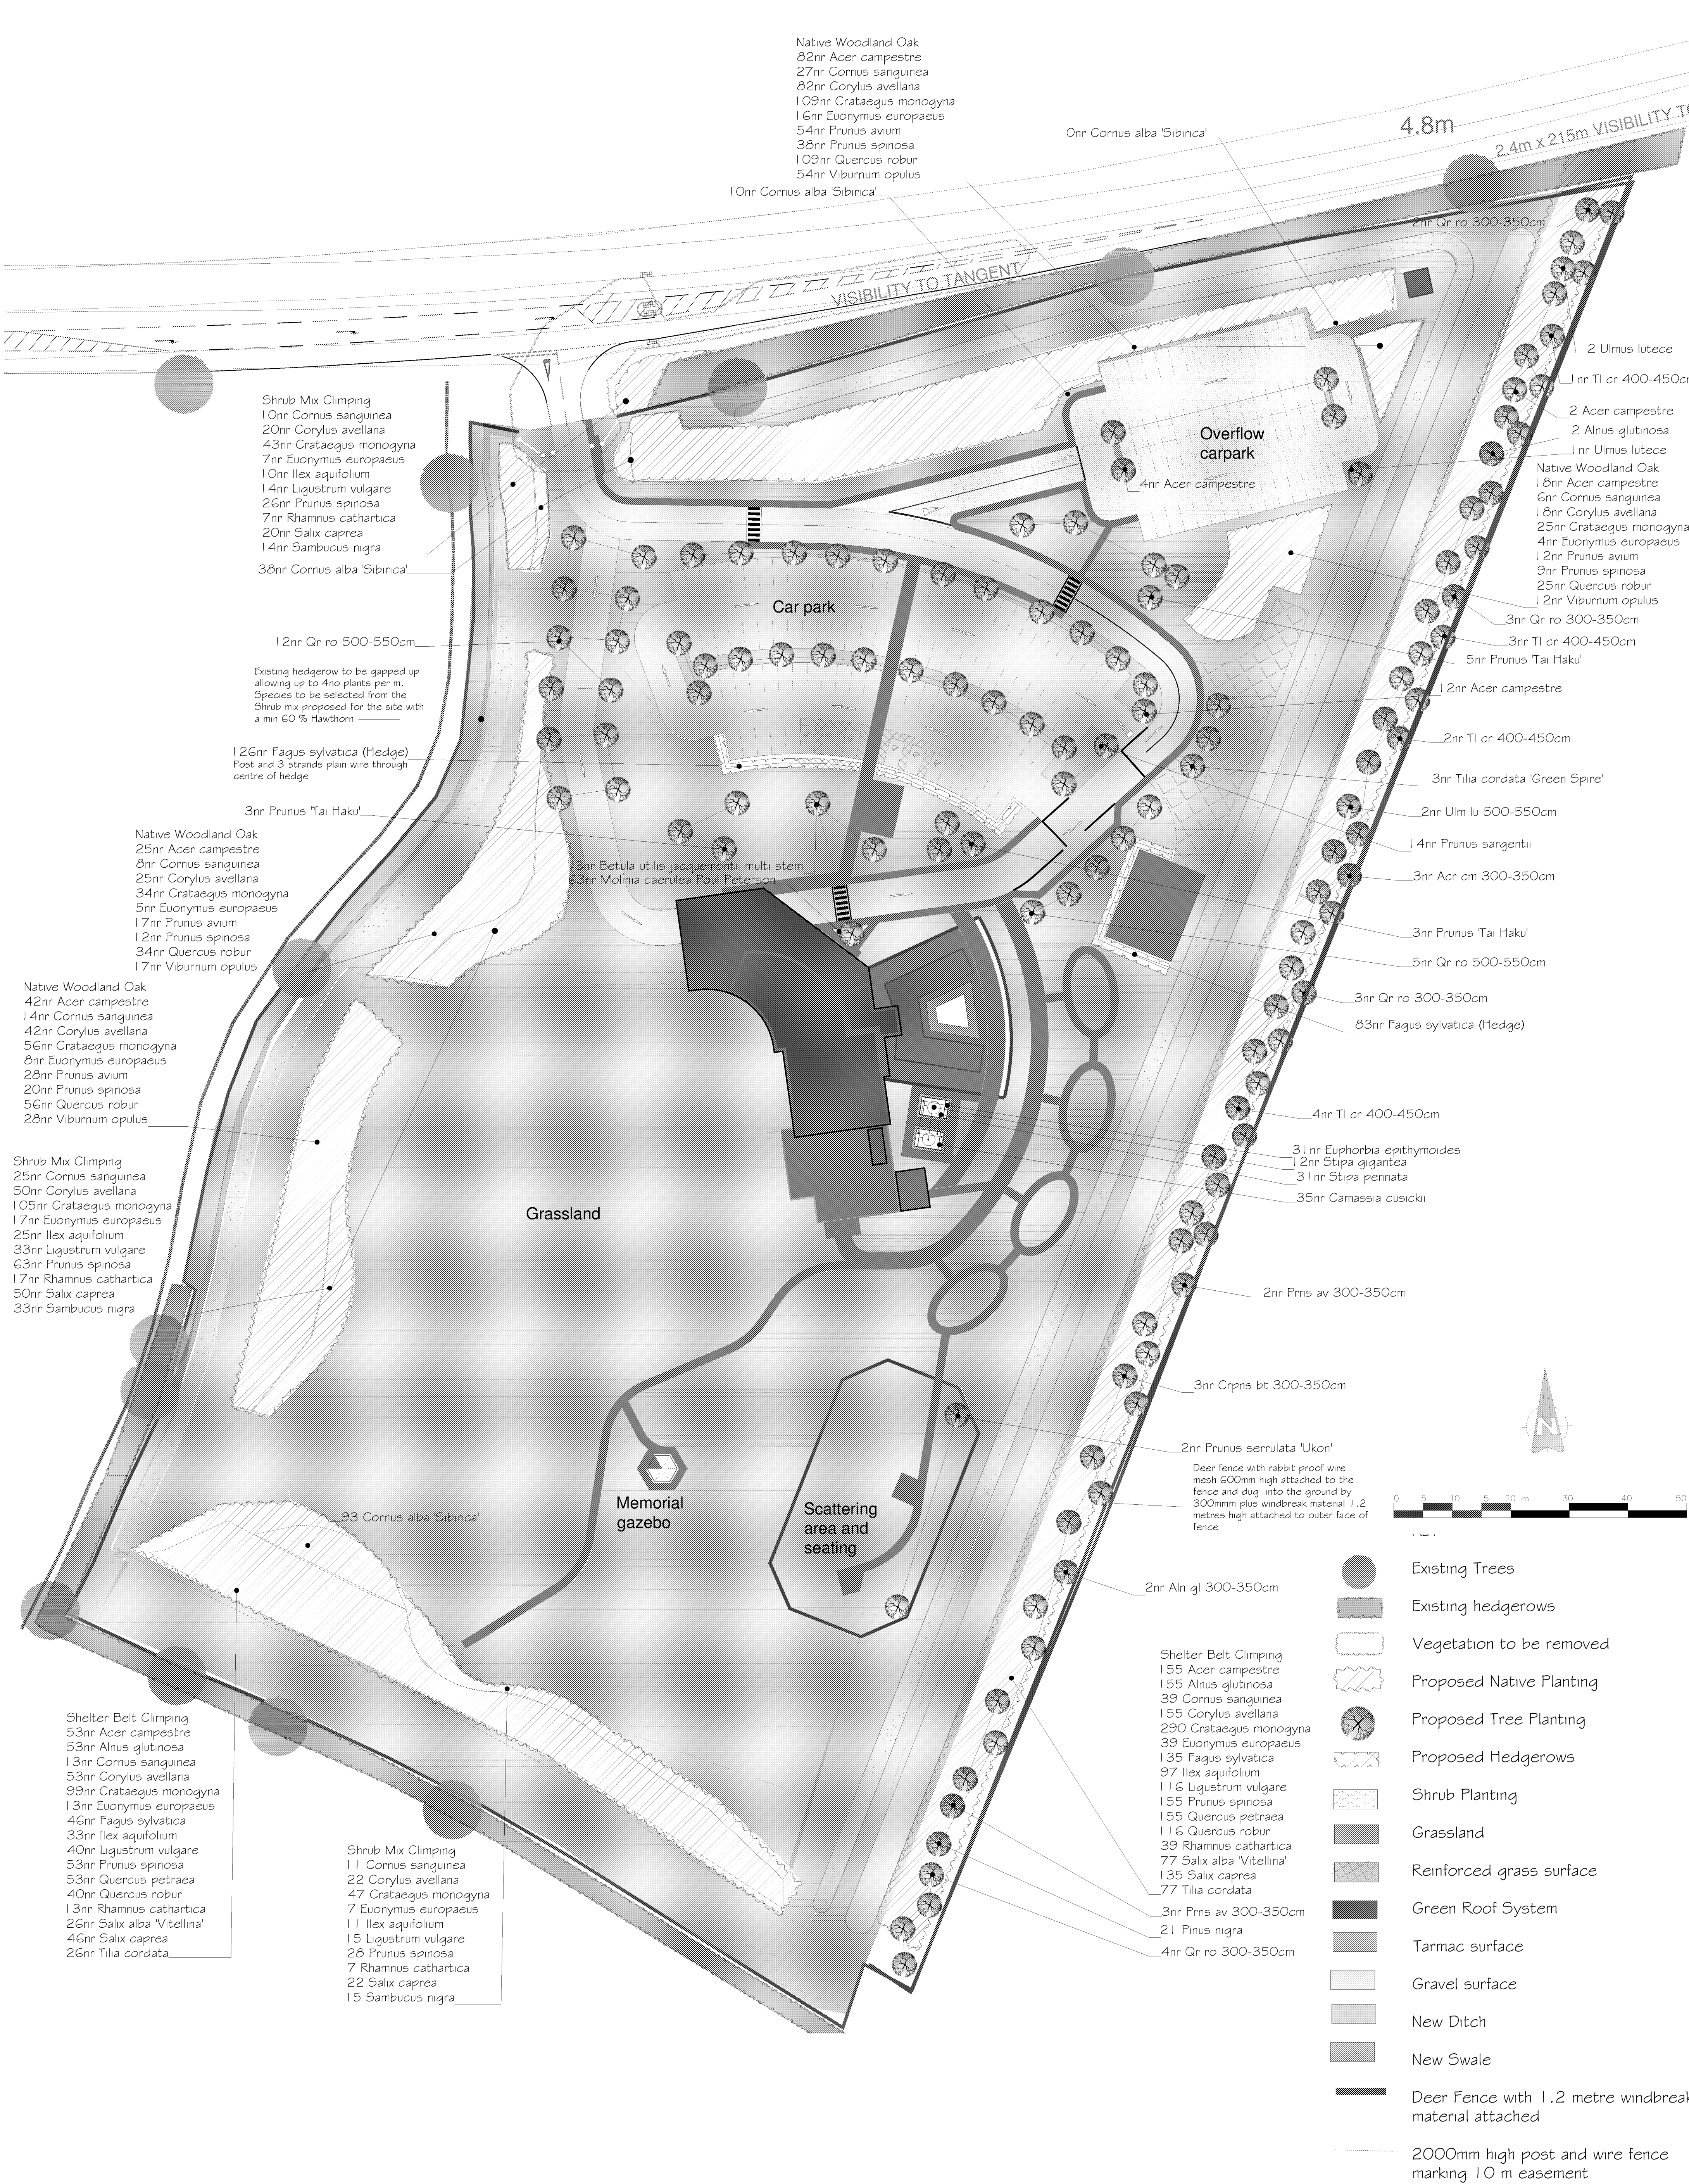

|                                                                          |                                                       |  |                   |                                            |                                                |             |
|--------------------------------------------------------------------------|-------------------------------------------------------|--|-------------------|--------------------------------------------|------------------------------------------------|-------------|
| <div>SUE SUTHERLAND LANDSCAPE ARCHITECTS</div>                           | Principal : Sue Sutherland B.Sc.(Hons) B.Phil. M.L.I. |  | Scale 1:500 @ A1  | Contract CLIMPING CREMATORIUM              | <div>SUE SUTHERLAND LANDSCAPE ARCHITECTS</div> |             |
|                                                                          | 15a Park Lane, Alderholt, Dorset, SP6 2NP             |  |                   |                                            |                                                | <div></div> |
|                                                                          | <div></div>                                           |  |                   |                                            |                                                |             |
| <div></div>                                                              | Dwg. No. CS.642.01 Rev C                              |  | Date JANUARY 2109 | Client SOUTHERN CO-OP End of Life Services | Title PROPOSED PLANTING SCHEME Plan 1 of 2     |             |
|                                                                          | Dwg. by al                                            |  |                   |                                            |                                                | <div></div> |
|                                                                          | <div></div>                                           |  |                   |                                            |                                                |             |
| Rev A: Added planting to planters and vista and areas of grass. 28/02/19 |                                                       |  |                   |                                            |                                                |             |