



Notes:

THIS DRAWING IS THE COPYRIGHT OF THE SOUTHERN CO-OPERATIVE LIMITED AND MAY NOT BE COPIED, ALTERED OR REPRODUCED IN ANY FORM, OR PASSED TO A THIRD PARTY WITHOUT THE WRITTEN CONSENT OF THE SOUTHERN CO-OPERATIVE LIMITED.

DIMENSIONS SHOULD BE CHECKED AND VERIFIED ON SITE AND ANY DISCREPANCIES SHOULD BE REPORTED TO THE DESIGNER.

DO NOT SCALE FROM THIS DRAWING, EXCEPT FOR PLANNING PURPOSES. USE FIGURED DIMENSIONS ONLY.

IF IN DOUBT ASK FOR CONFIRMATION.

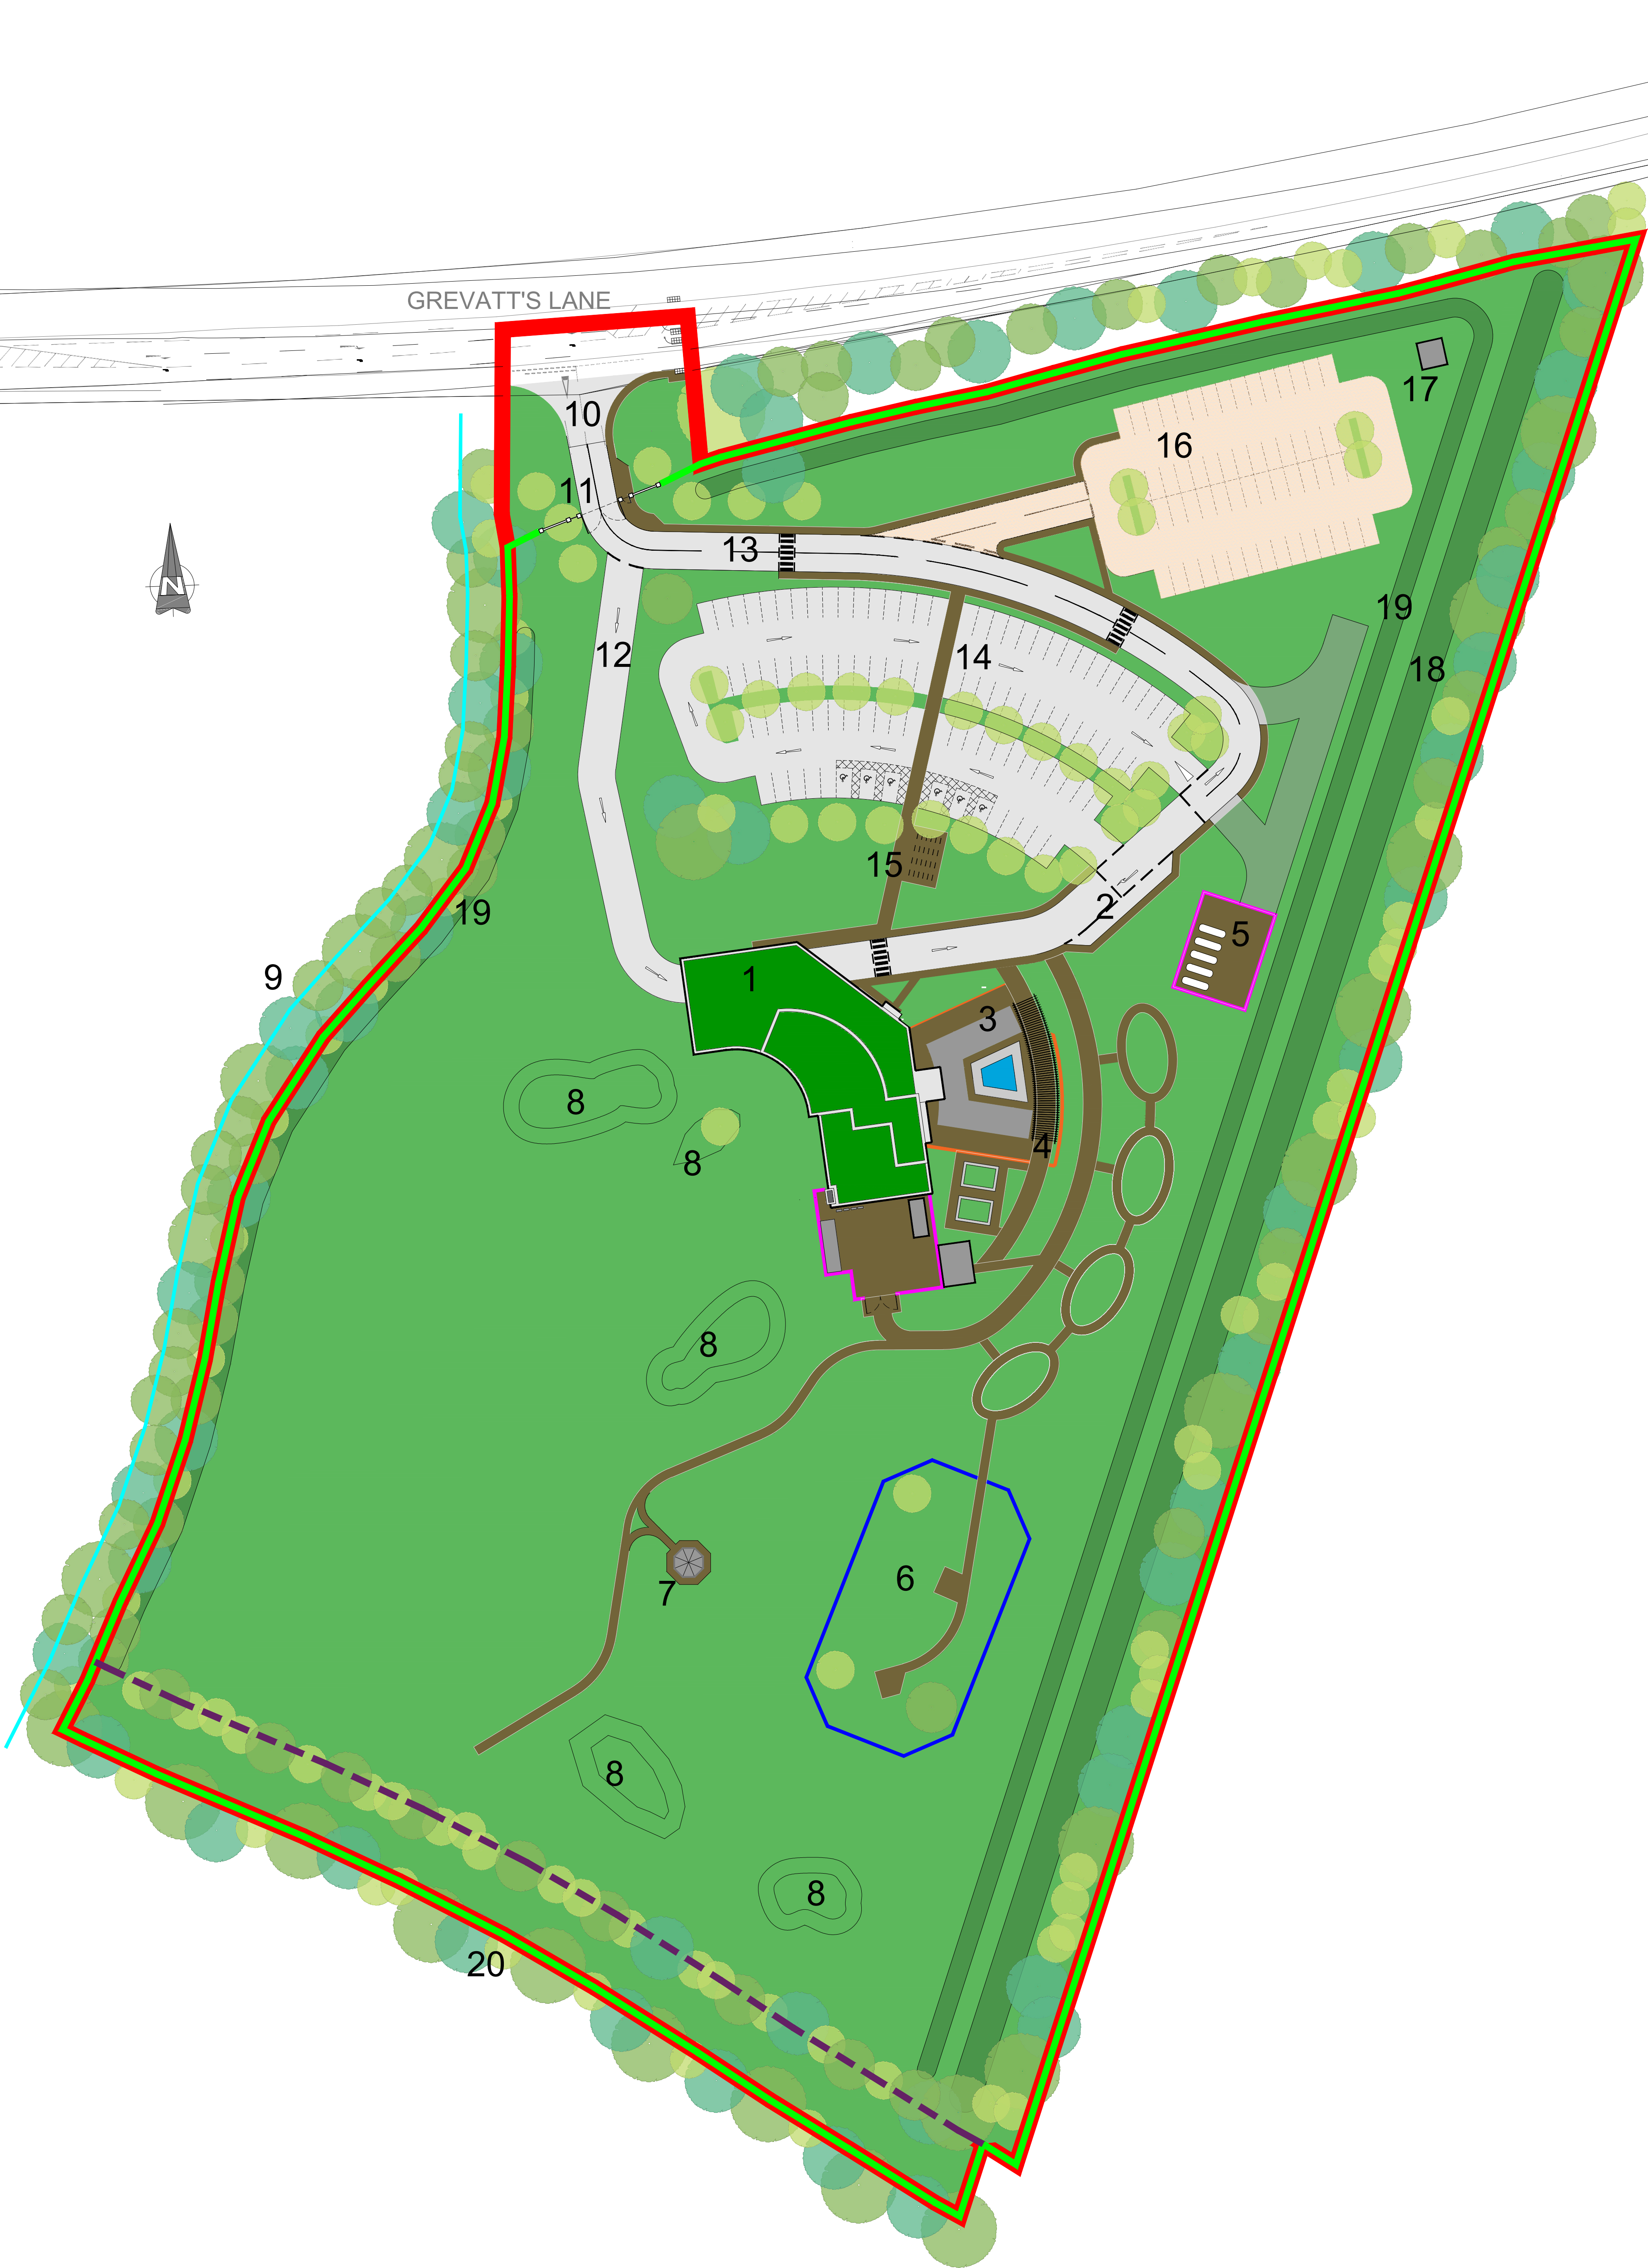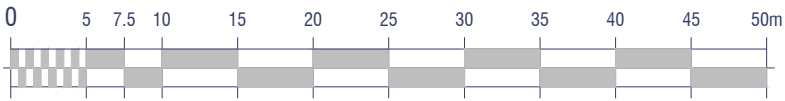

LEGEND

- GRASS
- ROOFS
- GREEN ROOF SYSTEM
- GRASS PAVING SYSTEM
- GRAVEL
- PATHWAYS & HARDSTANDING
- TARMAC
- WATER FEATURE
- TREES, BUSHES & LANDSCAPING
- SITE BOUNDARY
- 1200mm TIMBER PICKET FENCE
- 1800mm CLOSEBOARD FENCE
- 2800mm CLOSEBOARD FENCE
- 2000mm DEER FENCE
- 2000mm POST & WIRE FENCE
- EDGE OF PUBLIC FOOTPATH
- 1

PORTE COCHERE & MAIN BUILDING
- 2

CORTEGE WAITING AREA
- 3

MEMORIAL GARDEN & WATER FEATURE
- 4

MEMORIAL GARDEN PERGOLA
- 5

SERVICE YARD FOR LPG TANKS & REFUSE COLLECTION
- 6

SCATTERING AREA INCLUDING SEATING
- 7

MEMORIAL GAZEBO
- 8

MOUNDS & LANDSCAPING AREA
- 9

EDGE OF EXISTING FOOTPATH & VEGETATION STRIP
- 10

NEW ROAD JUNCTION WITH CLEAR VISIBILITY SPLAYS
- 11

ENTRANCE TO SITE
- 12

CORTEGE ROUTE
- 13

PARKING ROUTE
- 14

MAIN CAR PARK - 94 SPACES & 6 BLUE BADGE HOLDER SPACES
- 15

24 BICYCLE SPACES
- 16

OVERFLOW CAR PARK - 60 SPACES
- 17

ELECTRICAL SUBSTATION
- 18

NEW DITCH
- 19

NEW SWALE
- 20

RYEBANK RIFE

C	CHANGING PLACES ROOM ADDED TO PROPOSAL AS PER GUIDANCE PROVIDED BY LA	ML	06/04/19
B	CHIMNEY POSITION & MAIN SERVICE YARD ADJUSTED	ML	14/03/19
A	DEER FENCE LINE AMENDED & POST & WIRE FENCE ADDED	ML	26/02/19
1ST	FIRST ISSUE	ML	17/01/19
REV	DESCRIPTION	BY	DATE
STATUS: PLANNING			

CLIENT:	SOUTHERN COOPERATIVE END OF LIFE SERVICES
DESIGNER:	SOUTHERN COOPERATIVE 1000 LAKESIDE, WESTERN ROAD PORTSMOUTH, HAMPSHIRE PO6 3PE

SITE:	GREVATTS LANE WEST SUSSEX. BN17 5RX
TITLE:	CLIMPING CREMATORIUM

SCALE AT A3:	DATE:	DRAWN:	CHECKED:
1:500	04-12-2018	ML	
DRAWING NO:	SC-CLMPG-V1-XX-DR-K-0500	REVISION:	C