



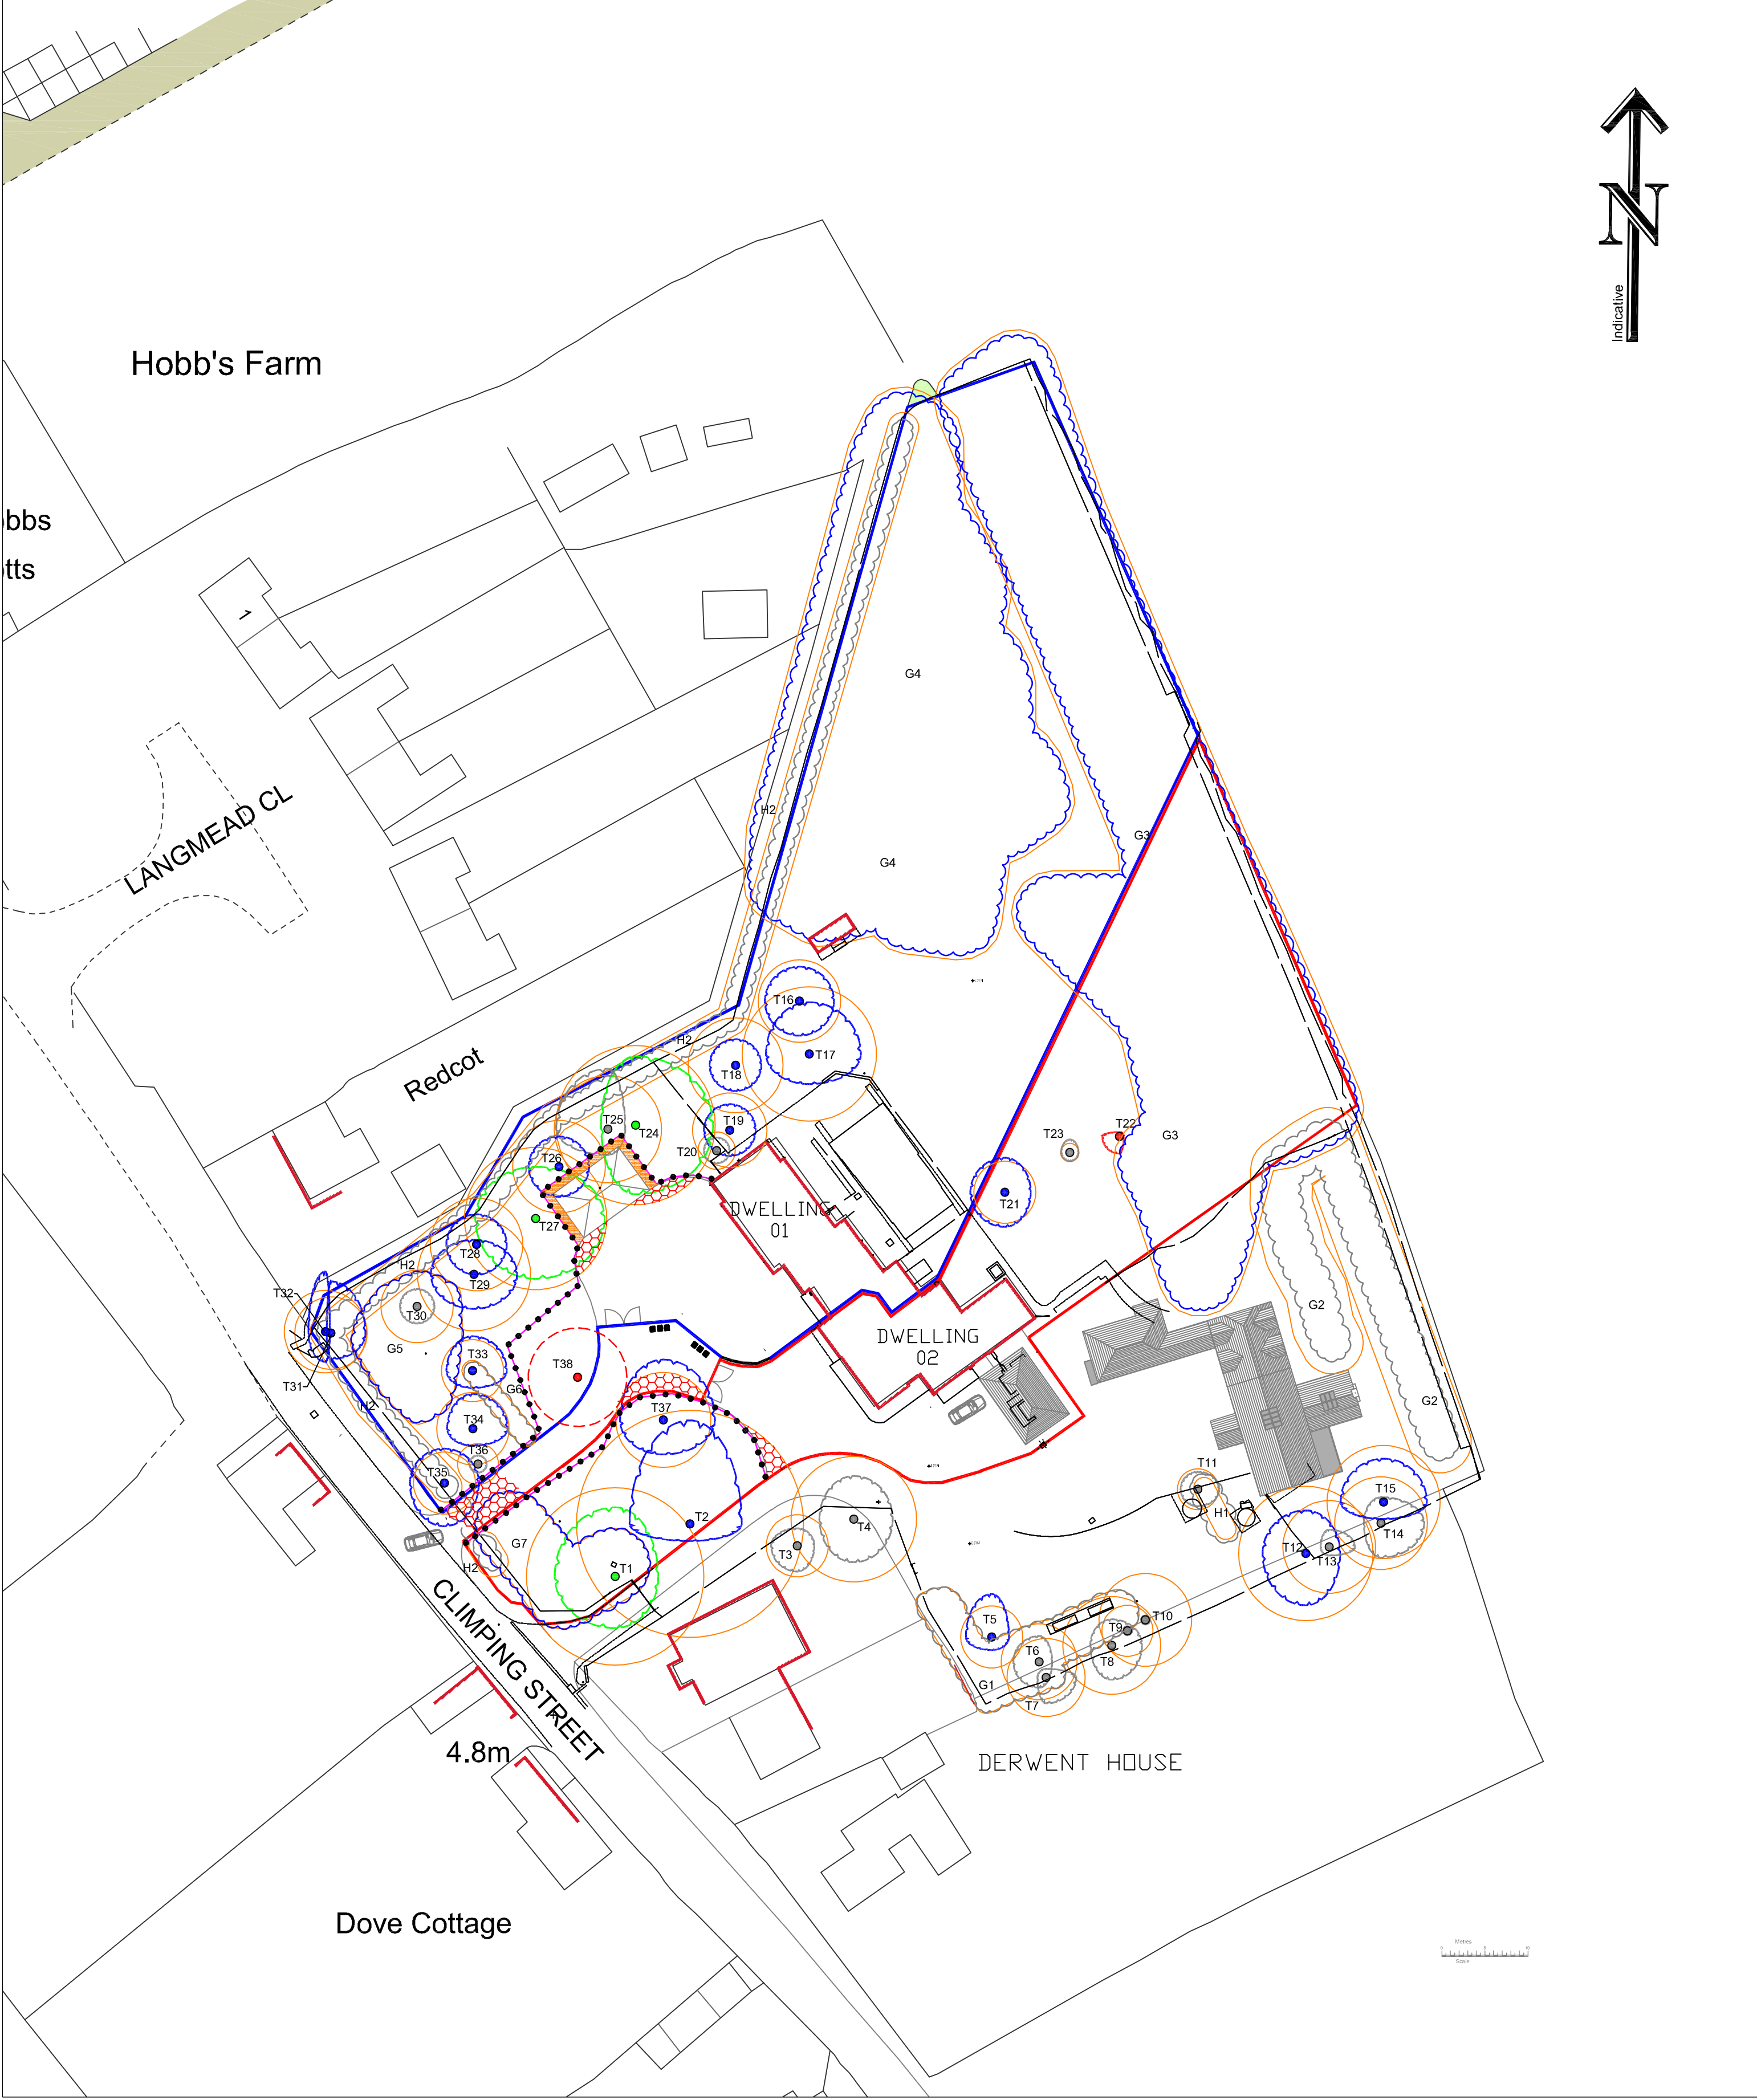

Tree Categories

Arboricultural Strategy

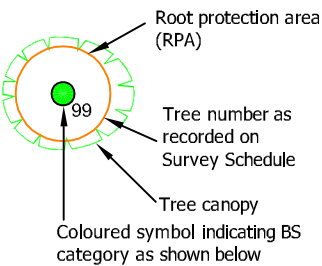

- Category A tree
BS5837 2012
- Category B tree
BS5837 2012
- Category C tree
BS5837 2012
- Category U tree
BS5837 2012

- Tree to be retained
Colour reference in accordance with the categories defined by BS:5837
- Tree to be removed
Colour reference in accordance with the categories defined by BS:5837
- Tree group/hedge to be retained
Colour reference in accordance with the categories defined above
- Tree group or part of tree group to be removed
Colour reference in accordance with the categories defined above

- Area of hard surface to be installed following a 'no dig' method of construction
- Area where additional ground protection will be required. Refer to the accompanying report for details.
- Line along which Tree Protection Barrier should be installed. Refer to accompanying report for specification



Project	Rigates, Climping Street, Littlehampton
Drawing	Tree Protection Plan
Date	12.02.26
Ref	25-2053-TPP
Drawn	NT
Checked	DR
Client	Savills
Scale	1:500@A2