

ABBREVIATIONS (WHERE APPLICABLE)


NOTES
DATE USED: 10/10/20

REVISIONS

REVISIONS

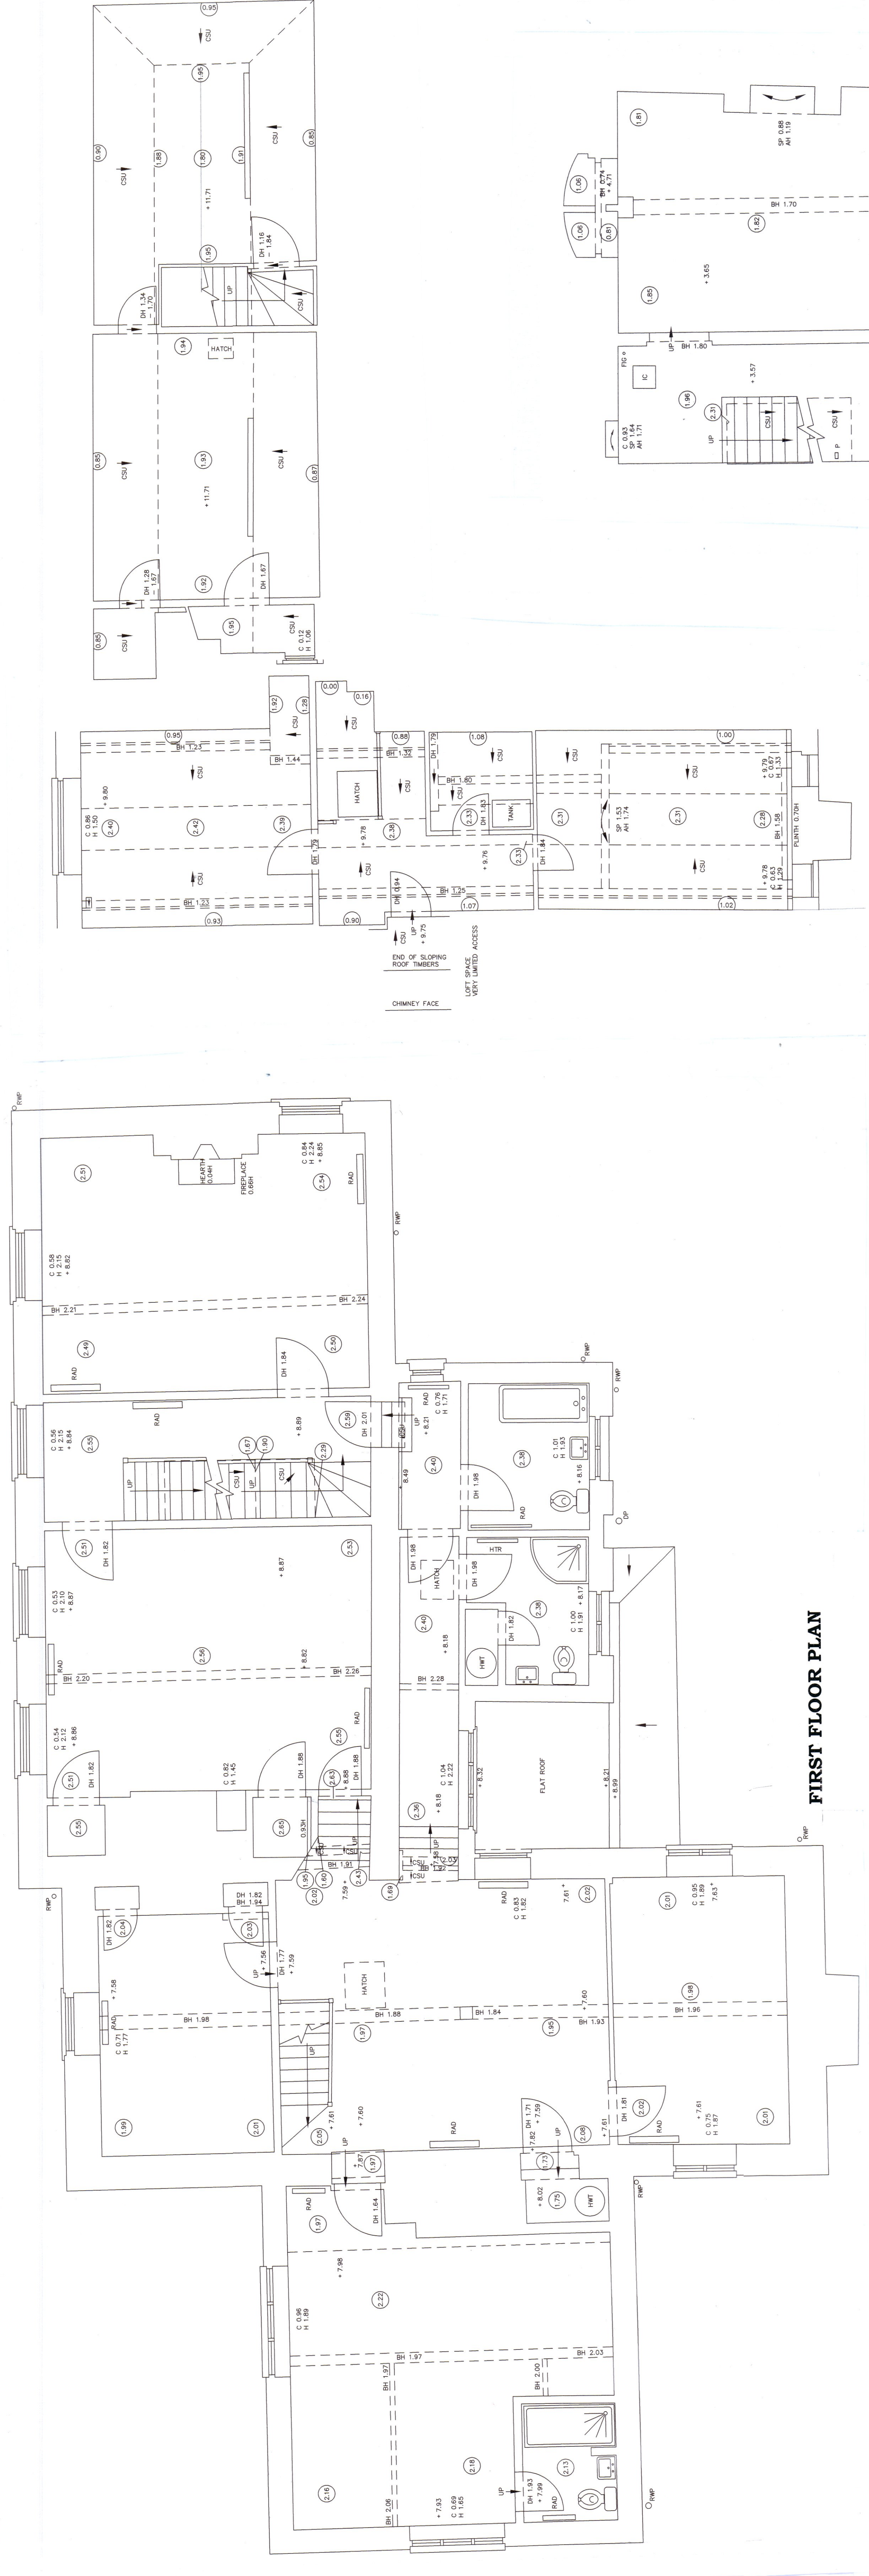


FIRST FLOOR PLAN

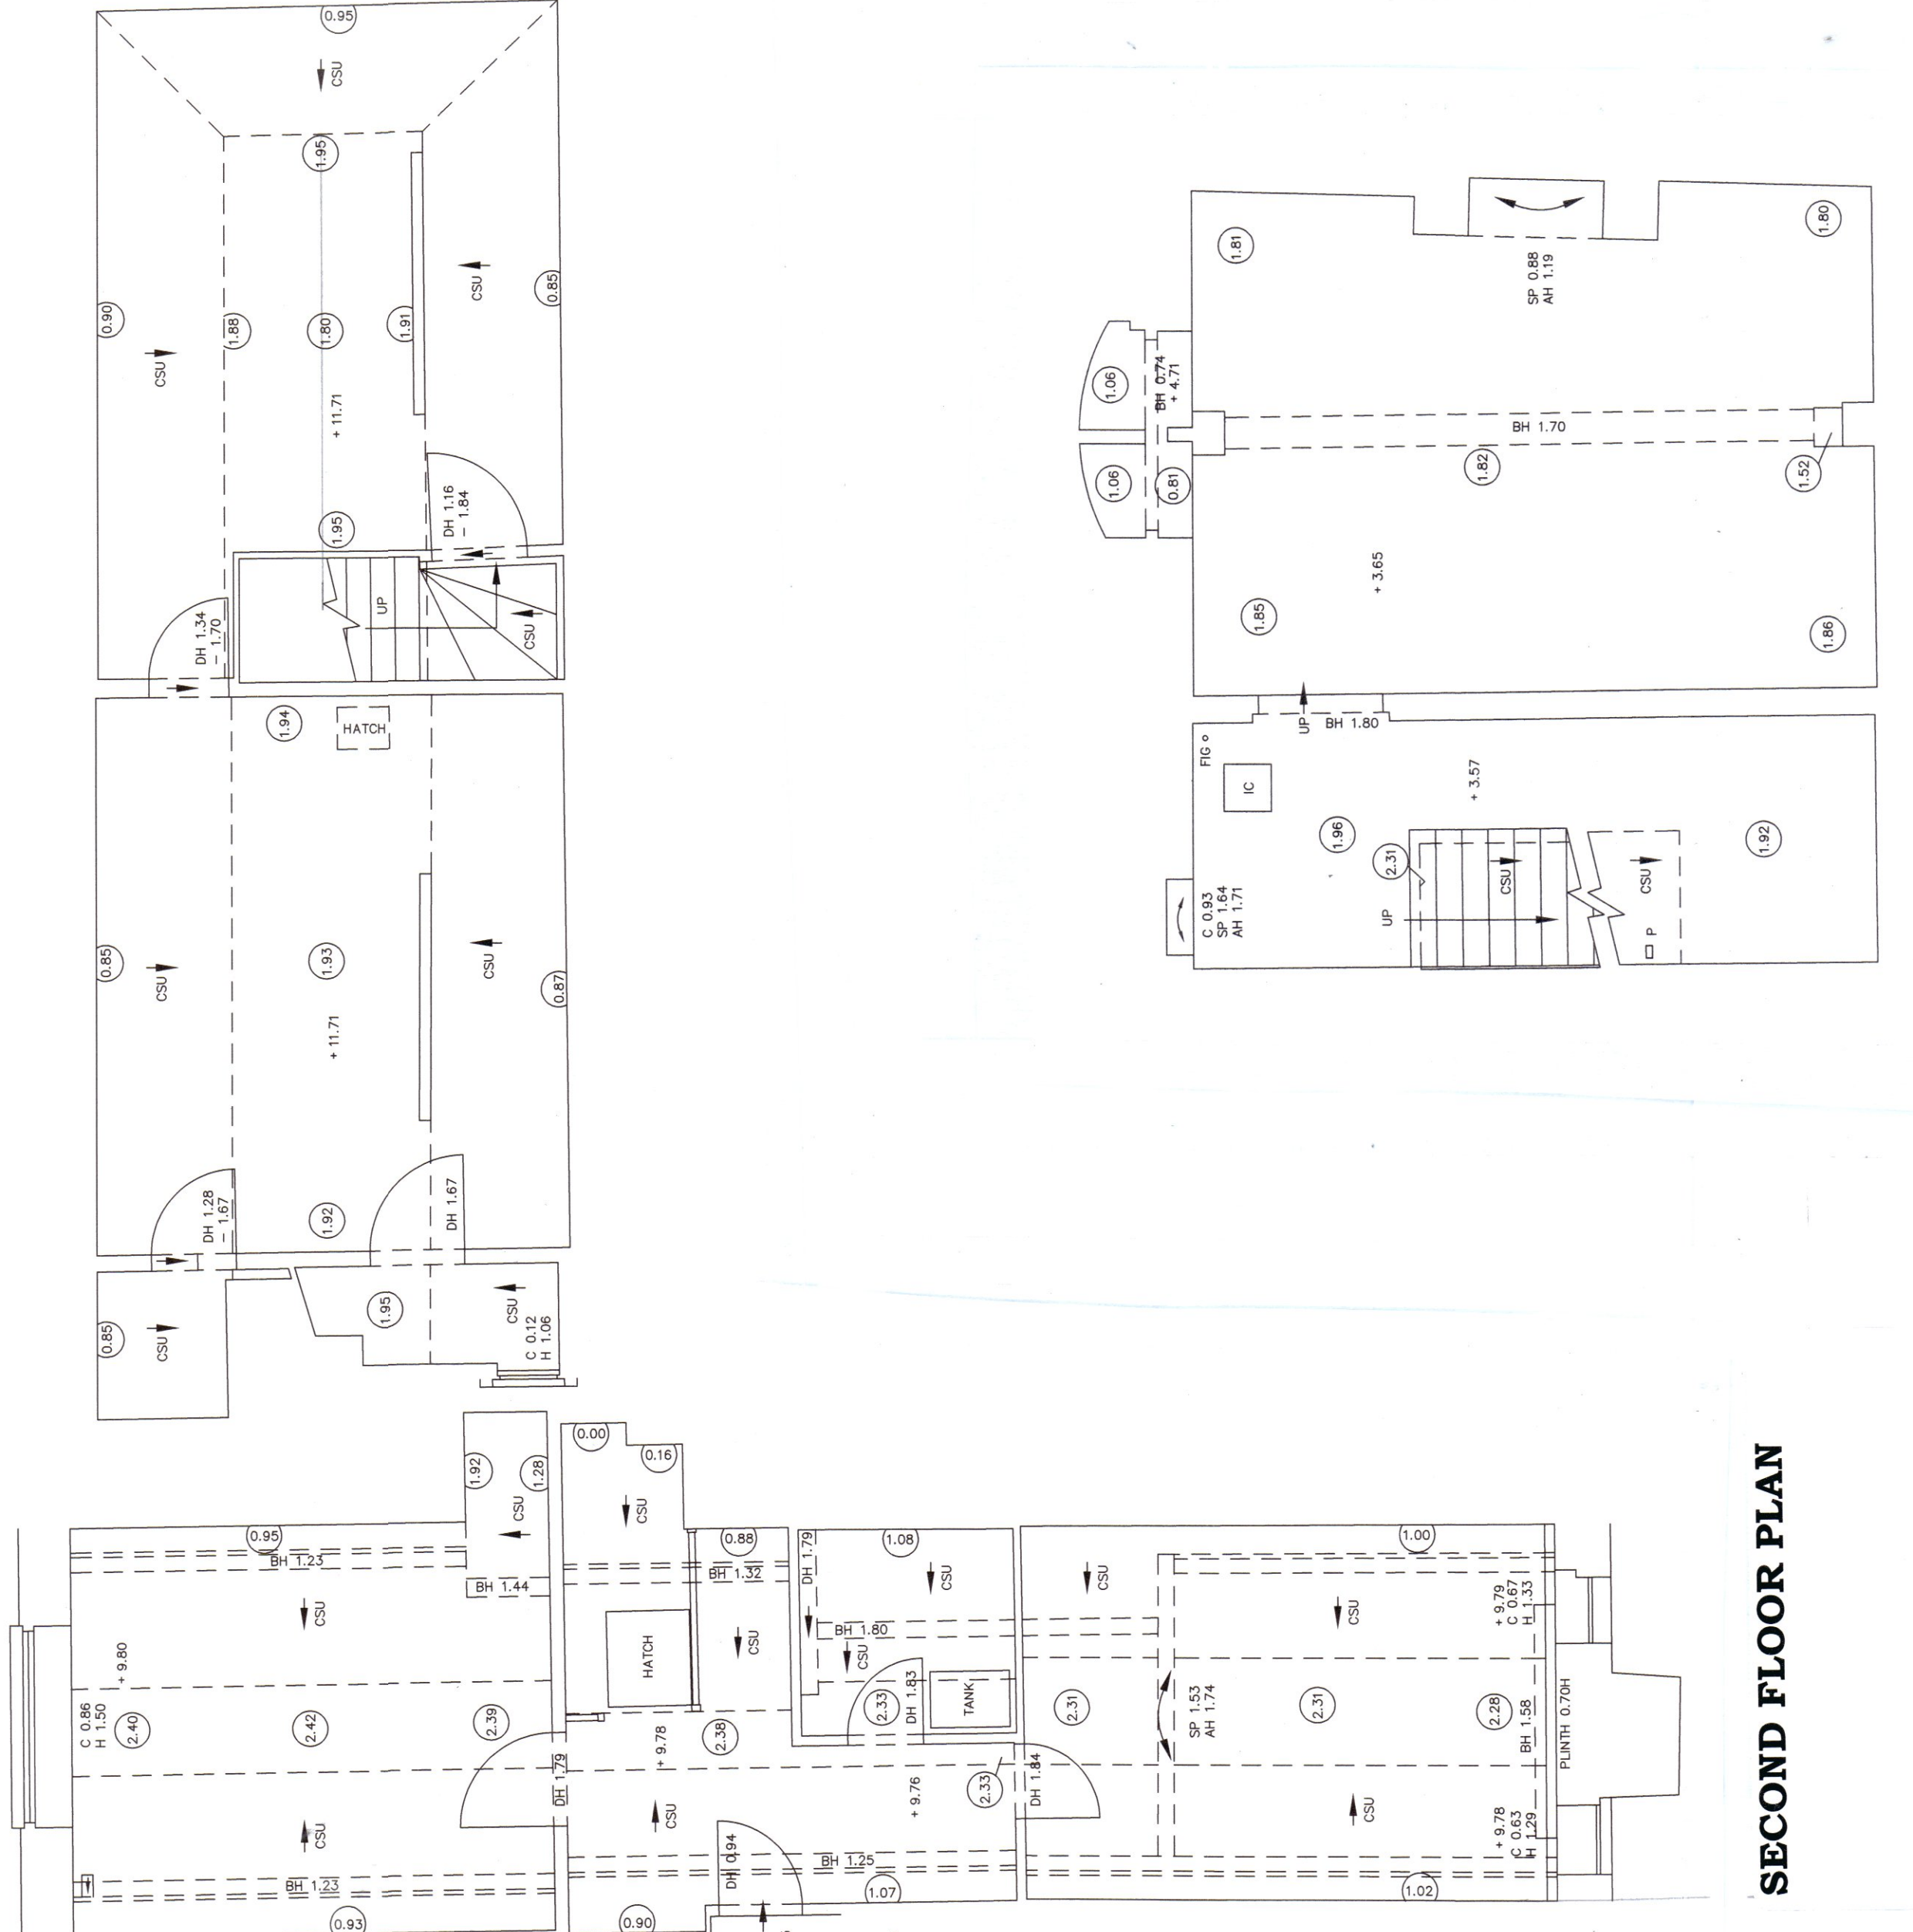


SECOND FLOOR PLAN

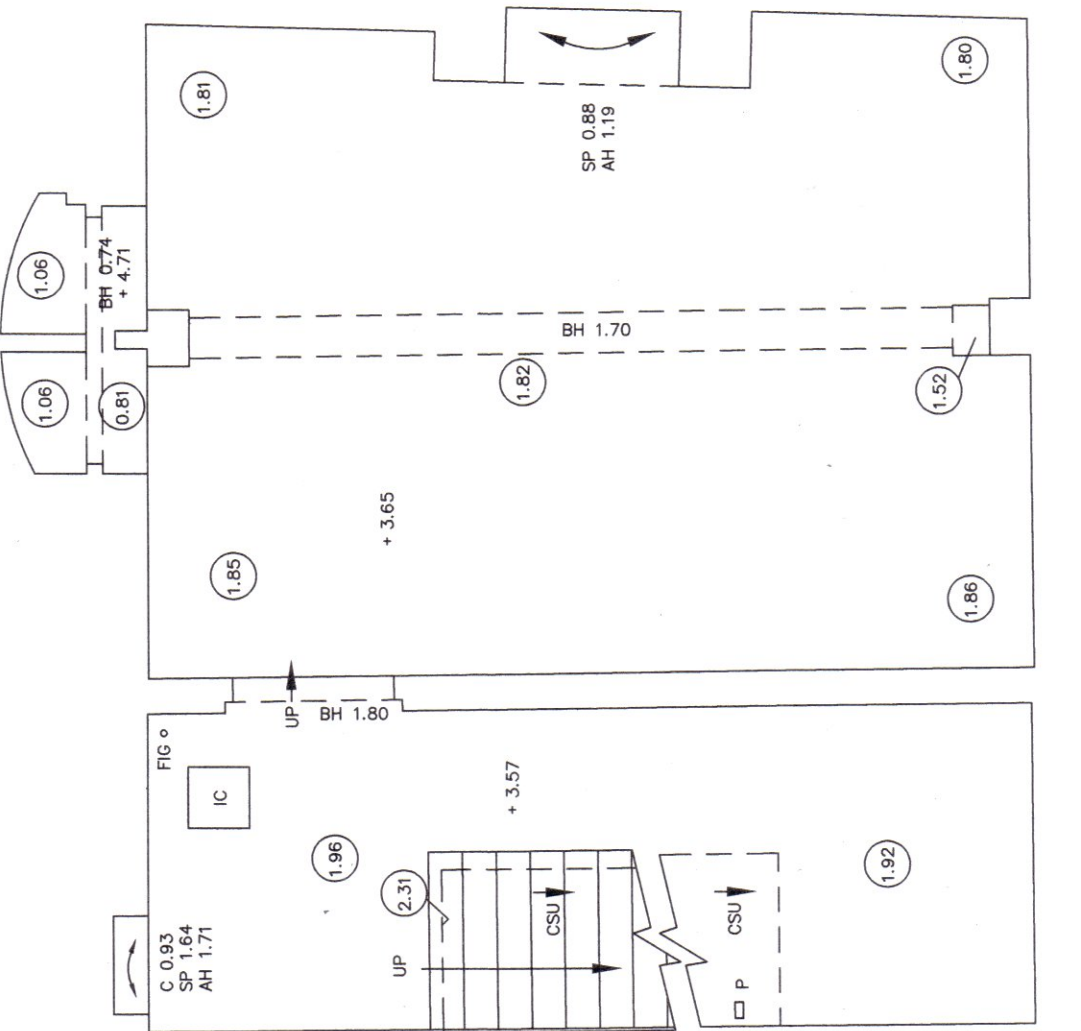


BASEMENT CELLAR

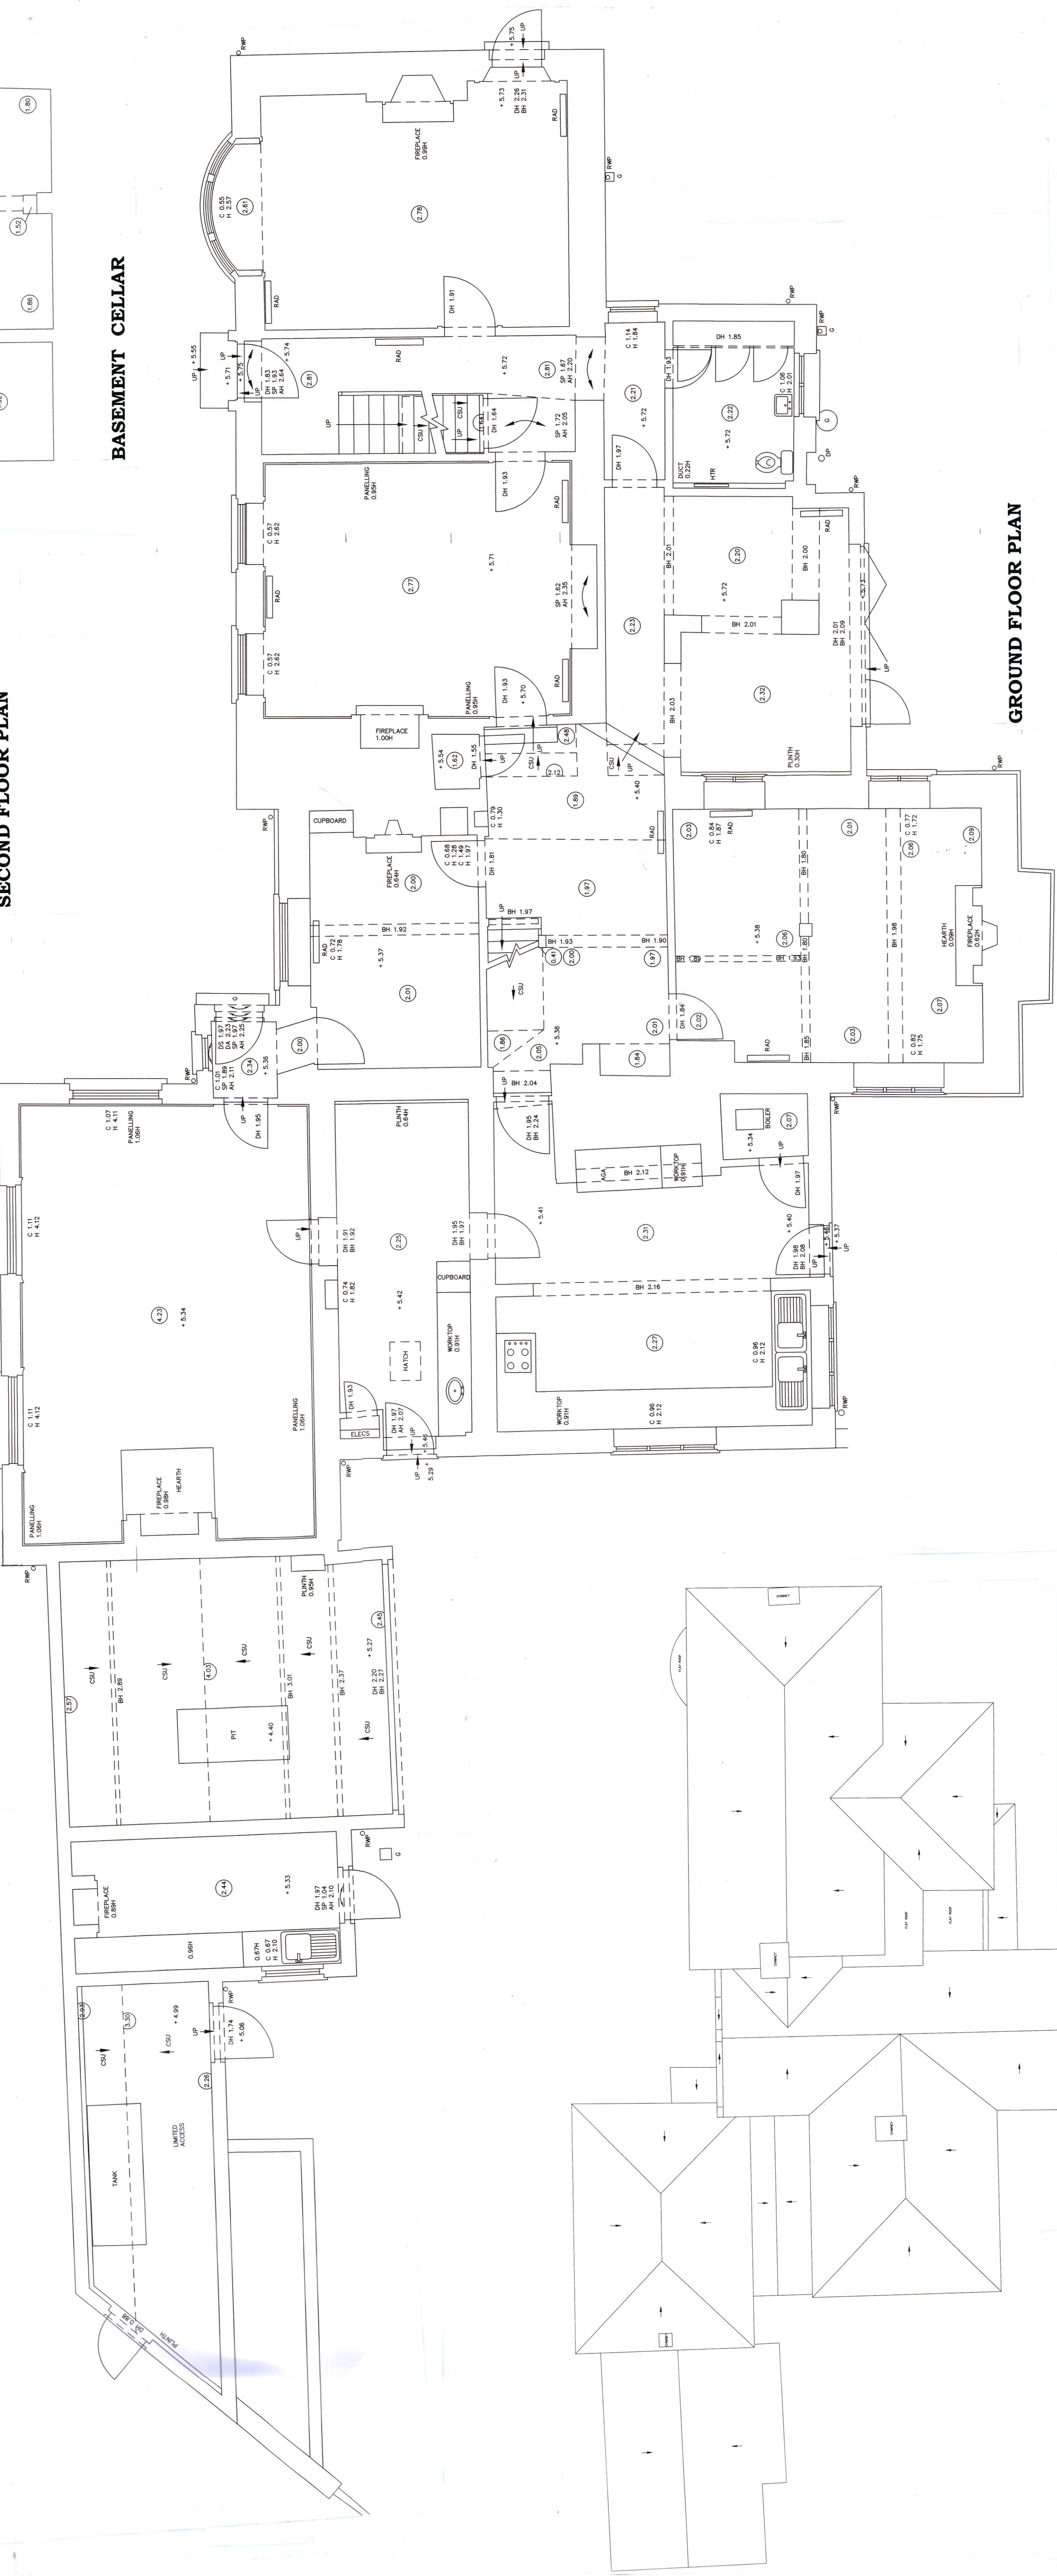


GROUND FLOOR PLAN

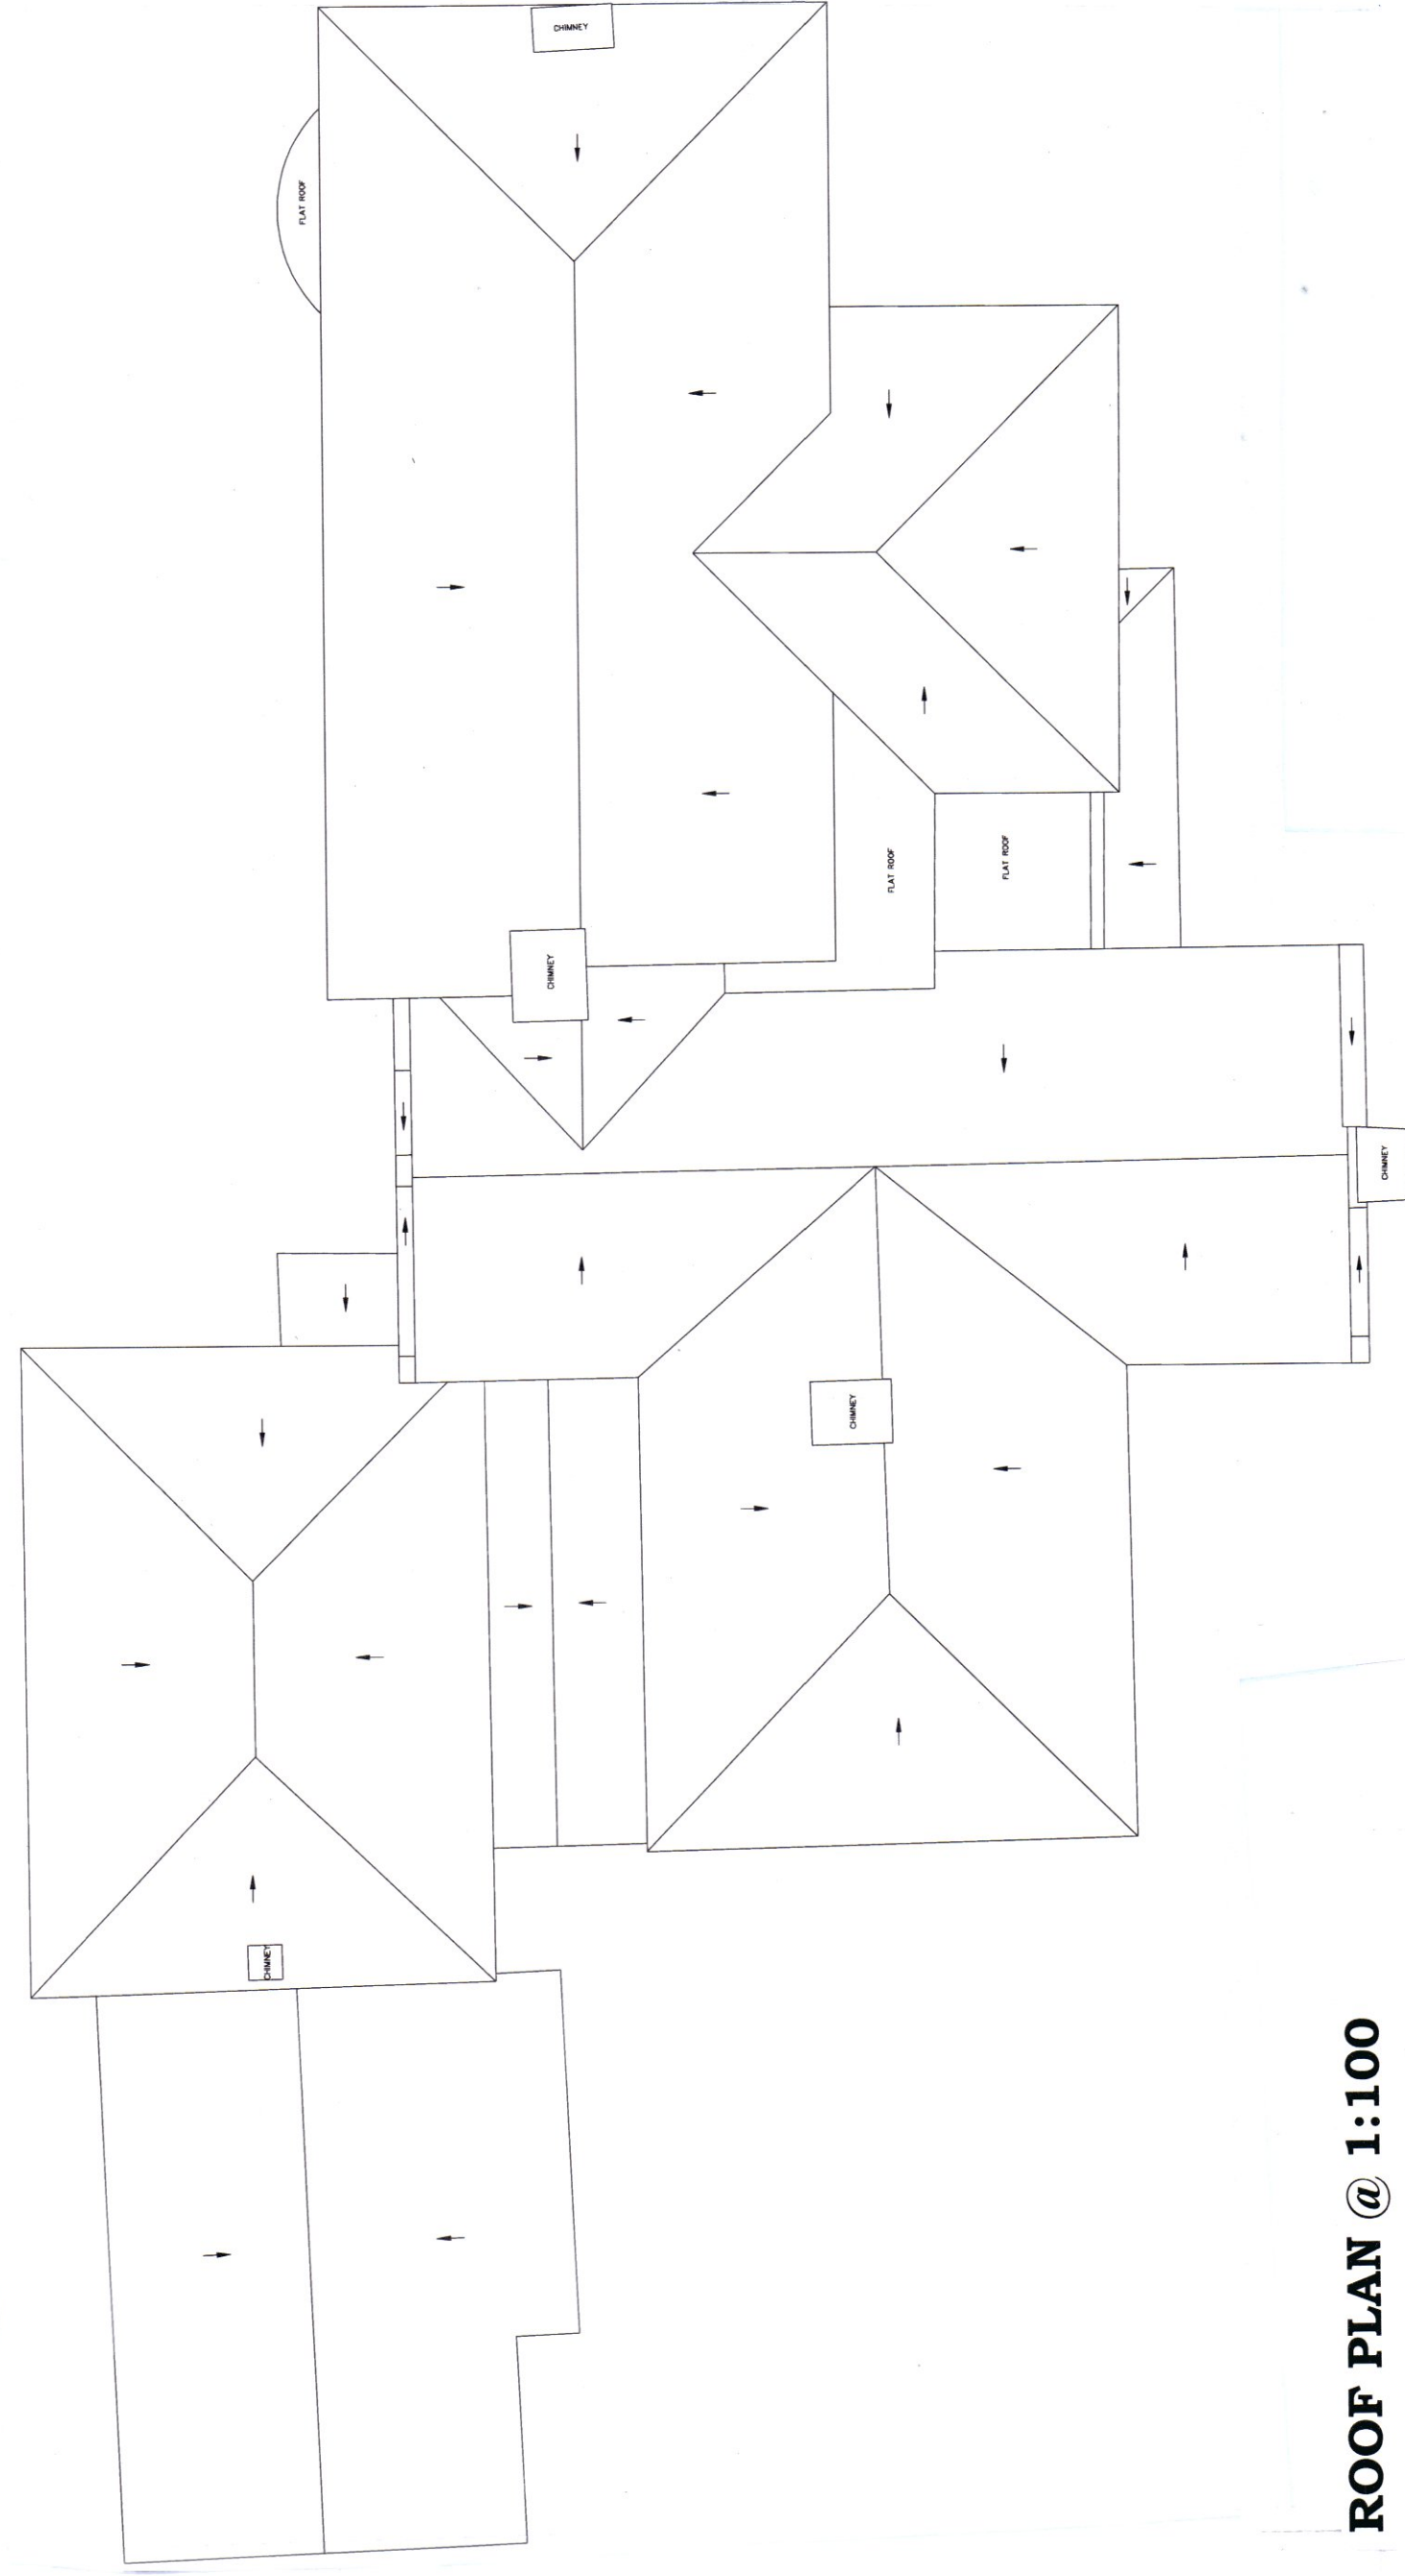


ROOF PLAN @ 1:100

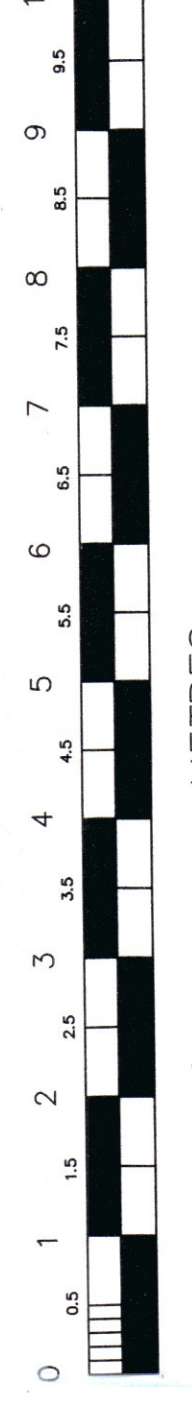


METRES

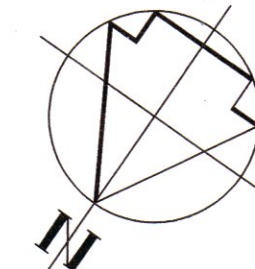


ROOF PLAN @ 1:100

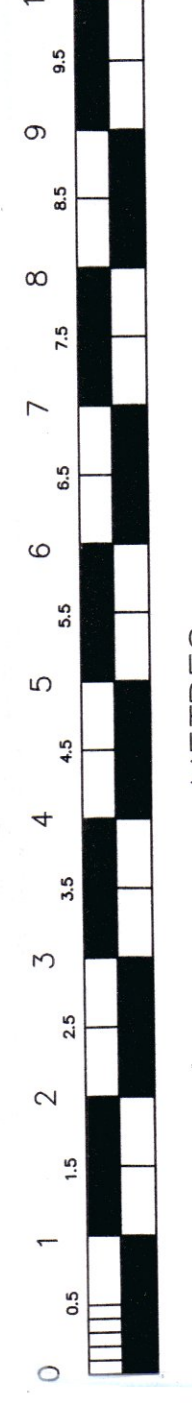

METRES

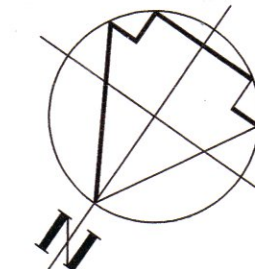

ROOF PLAN @ 1:100

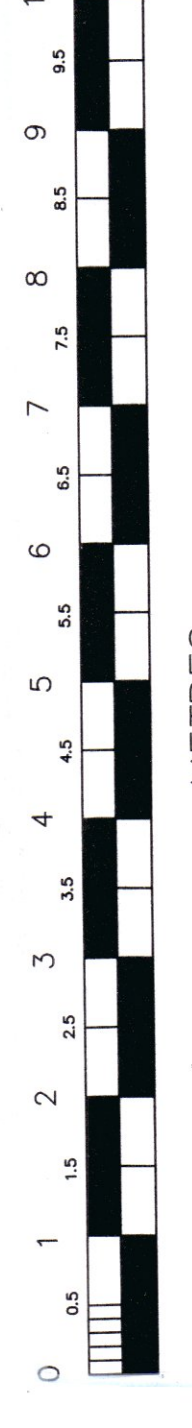

METRES

