




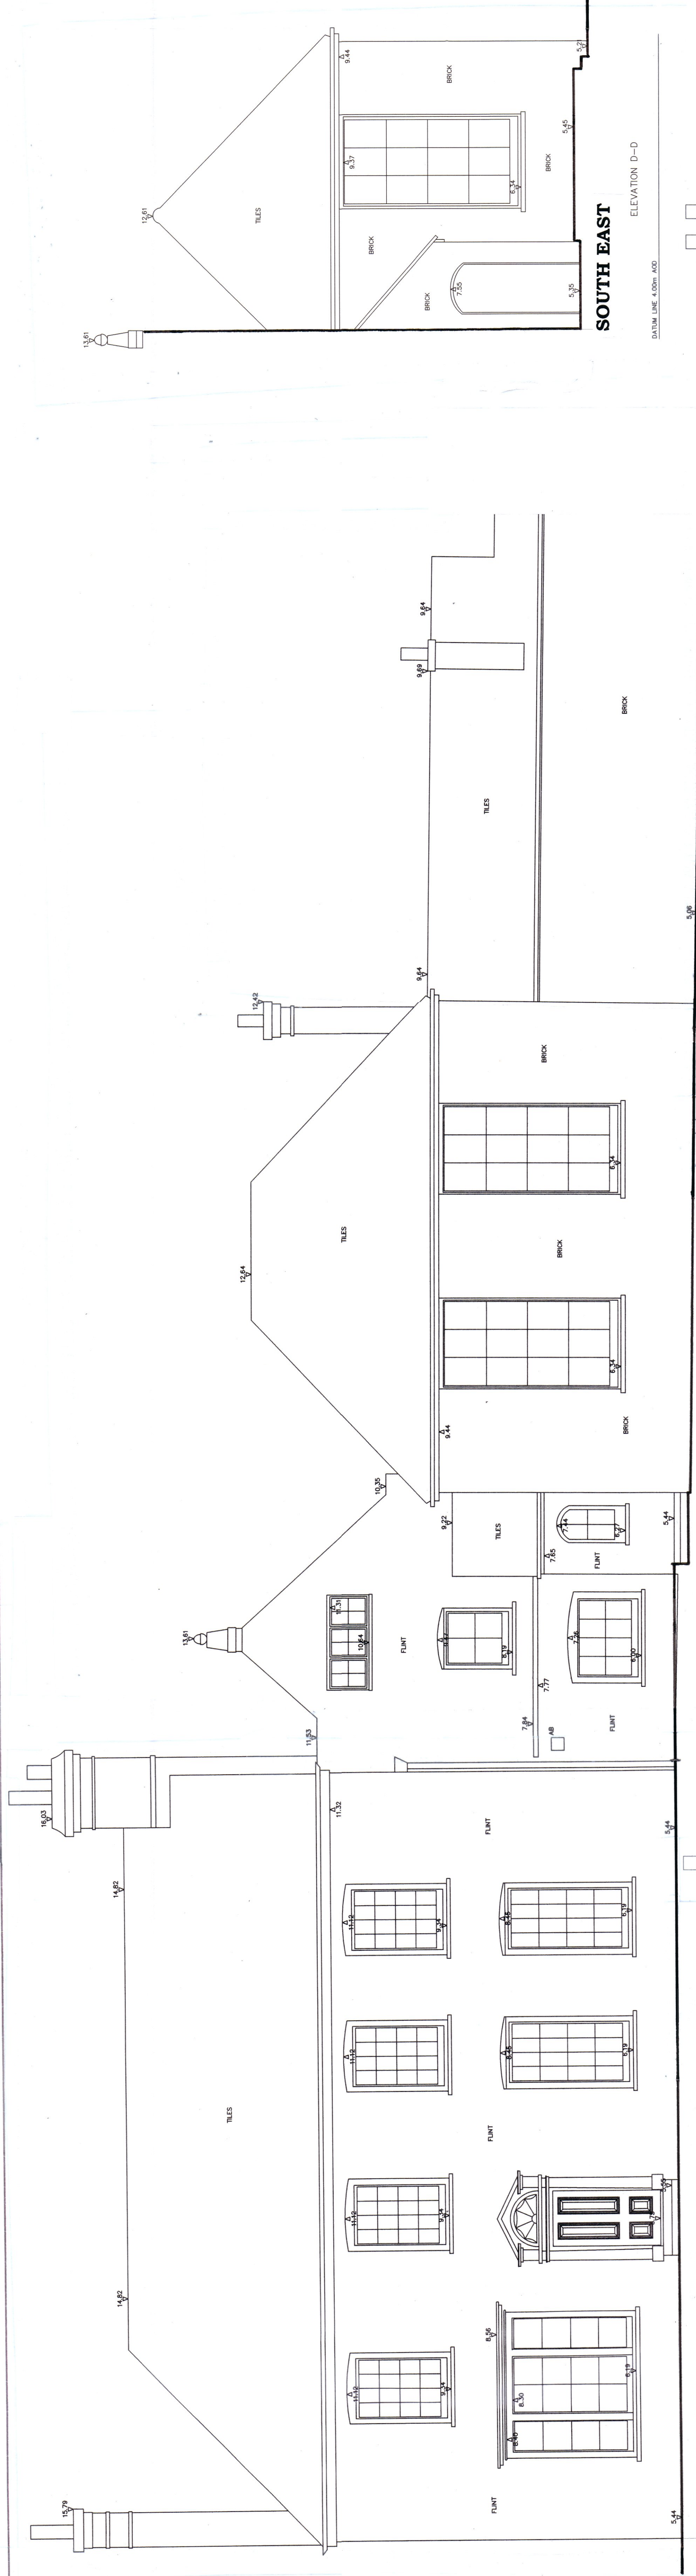

NORTH EAST

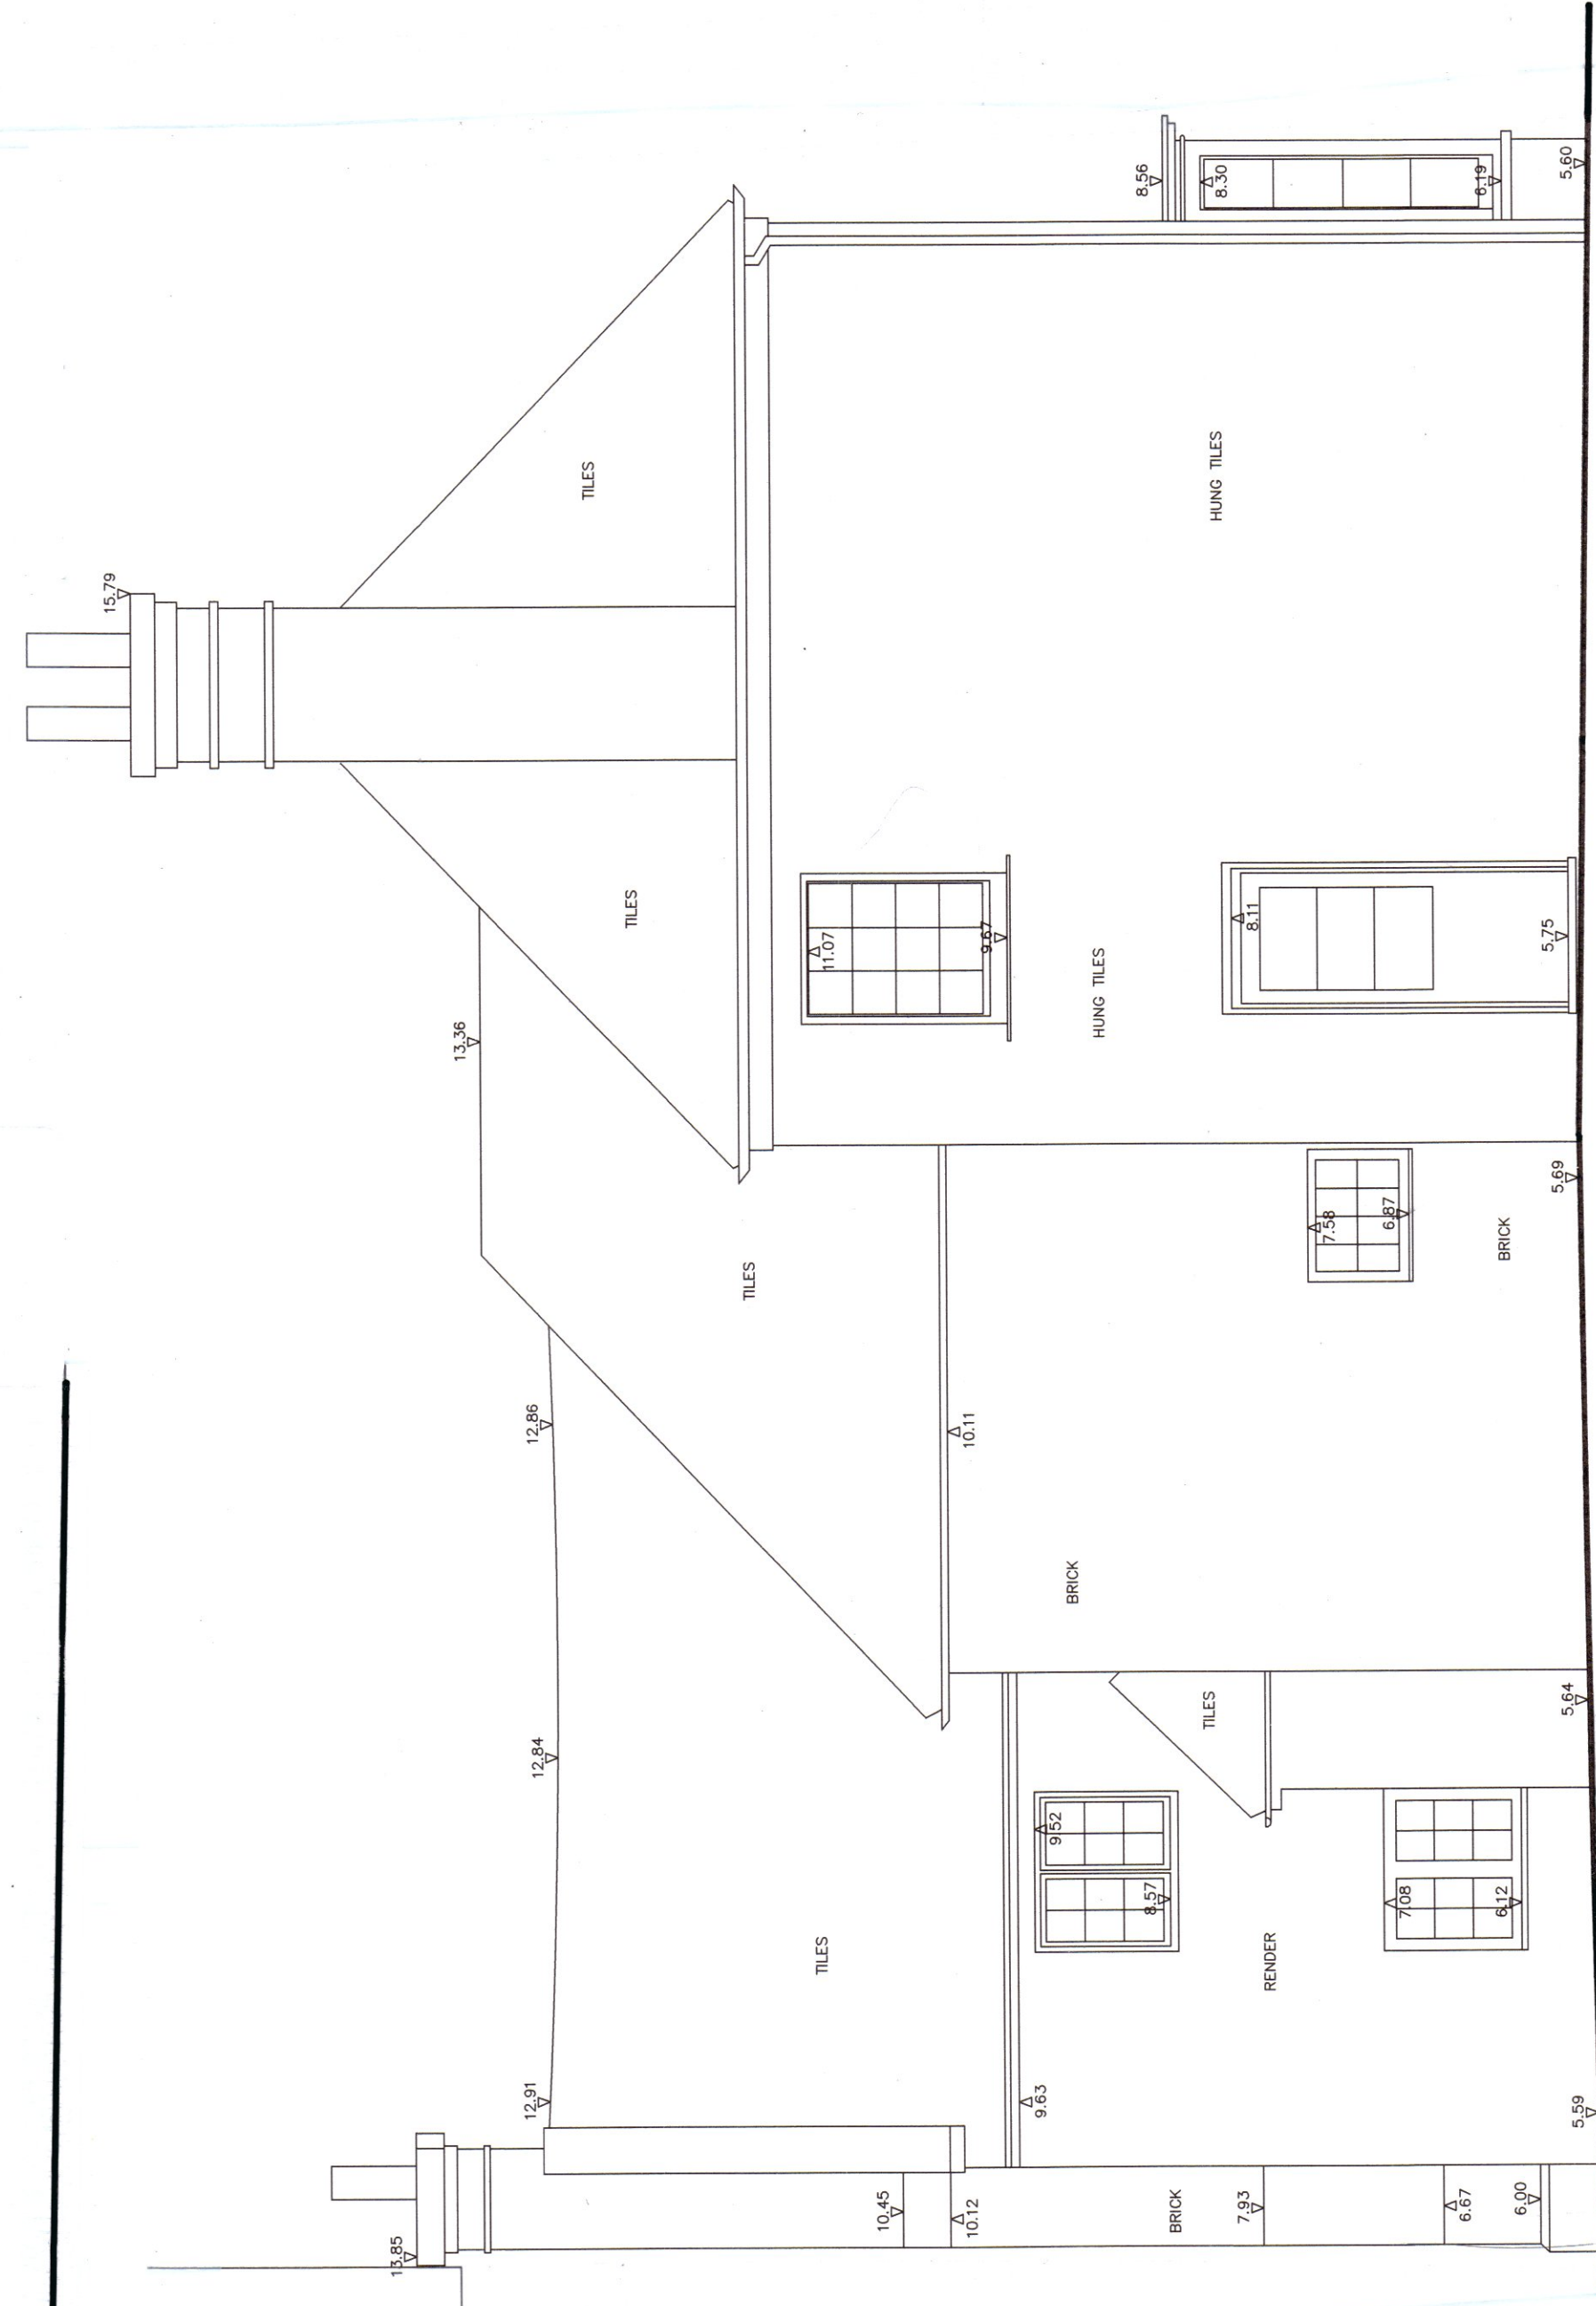


SOUTH EAST

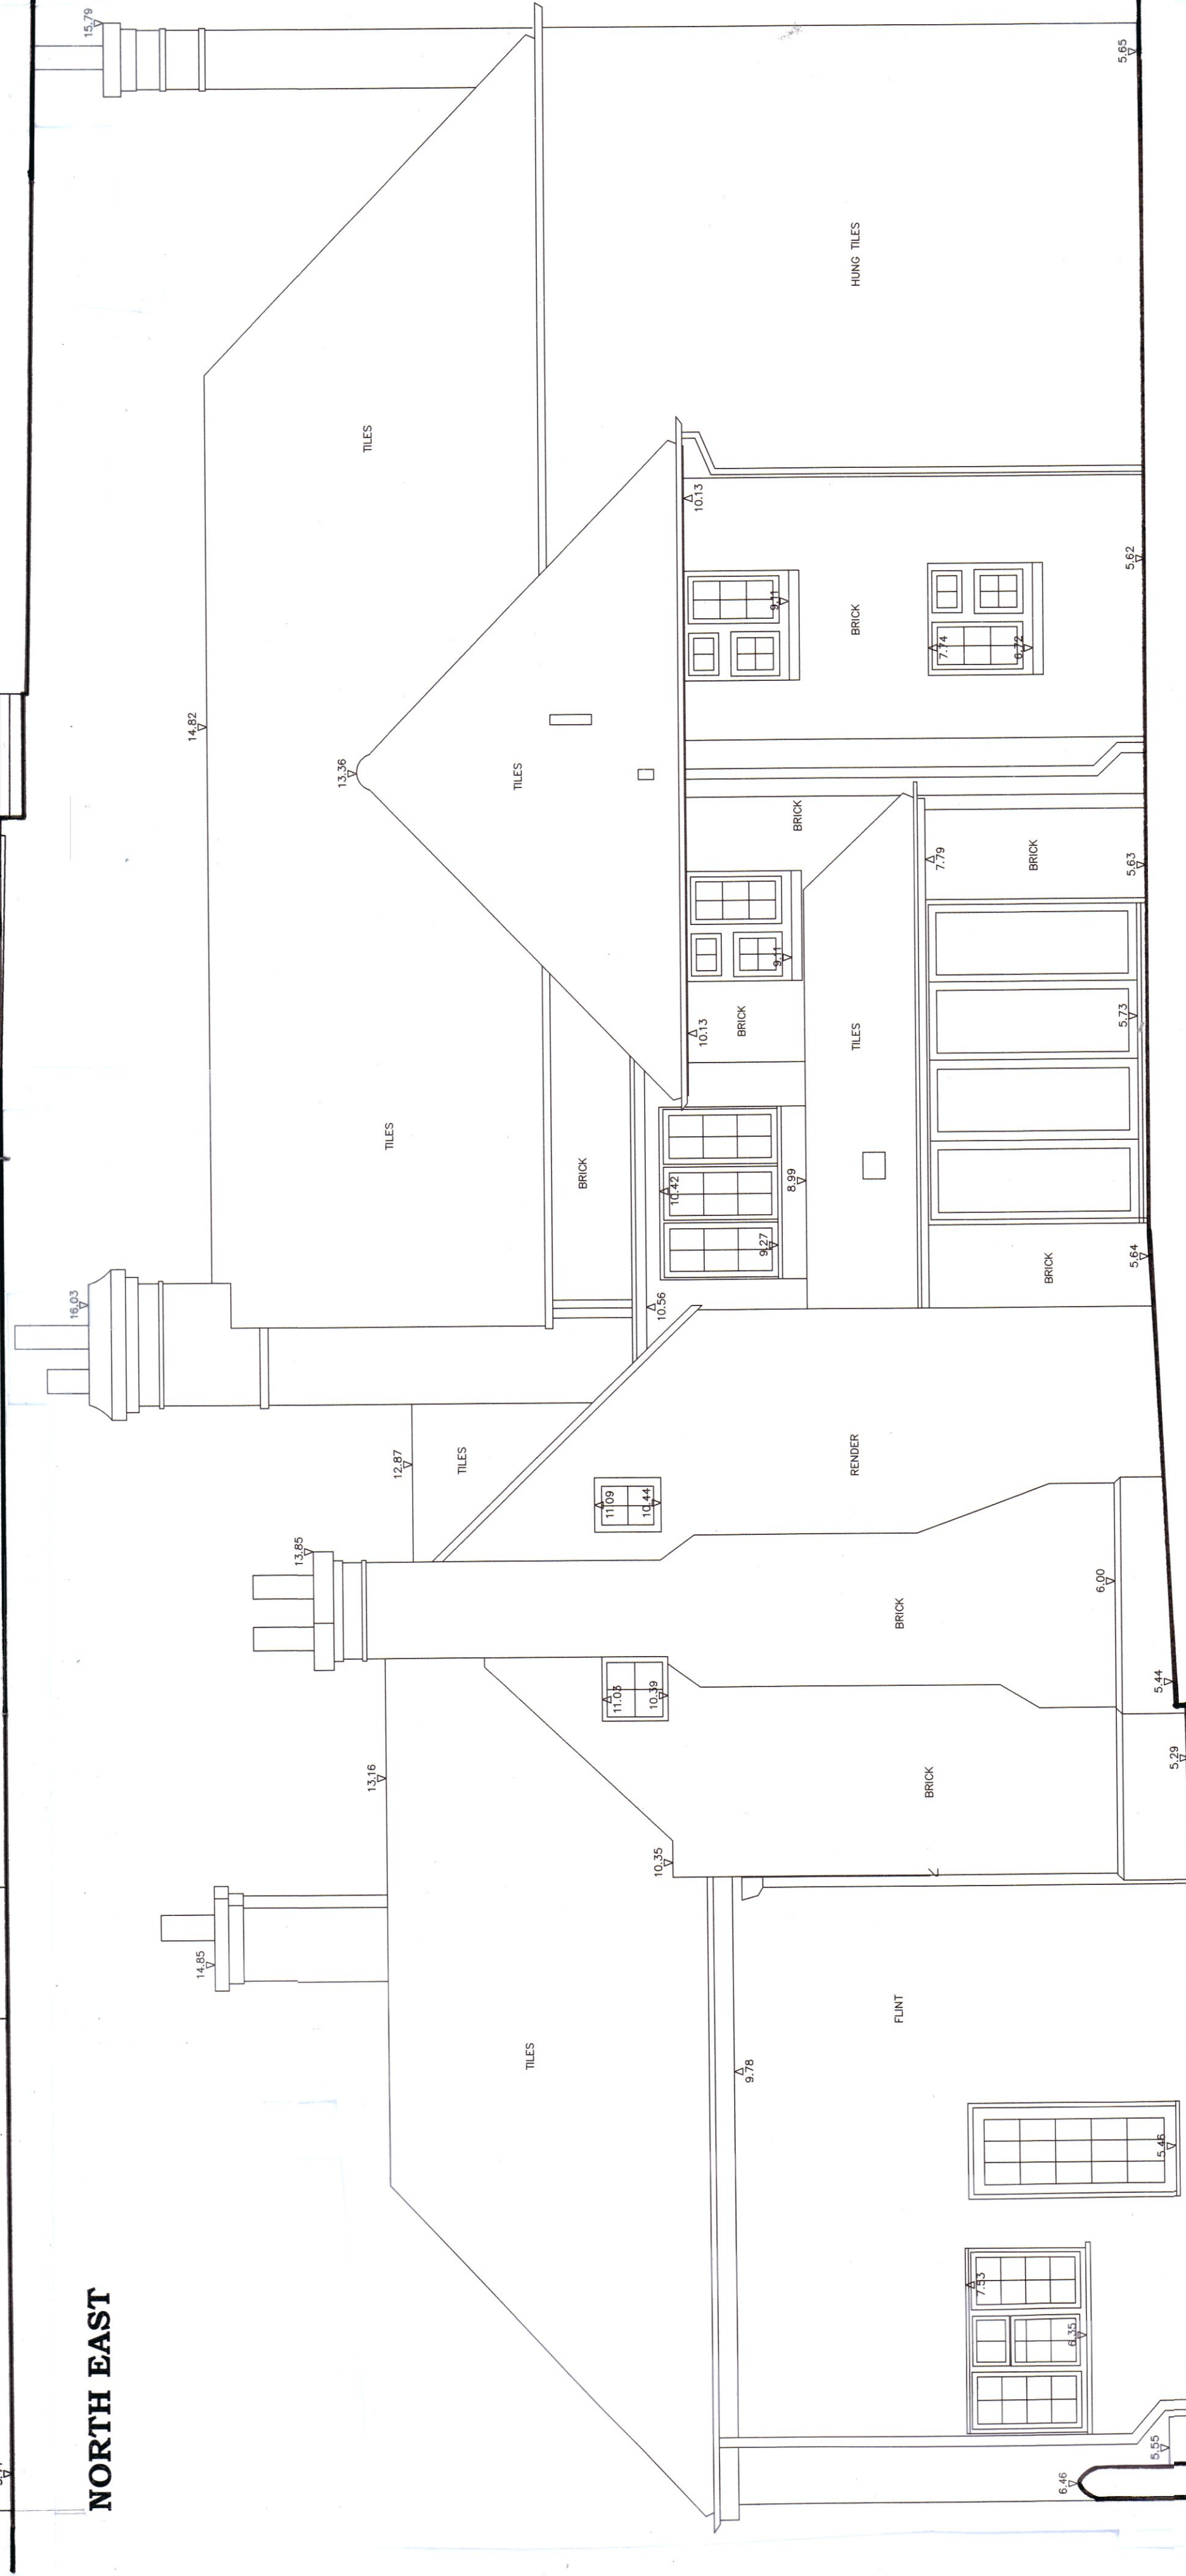

SOUTH WEST

ELEVATION B-B

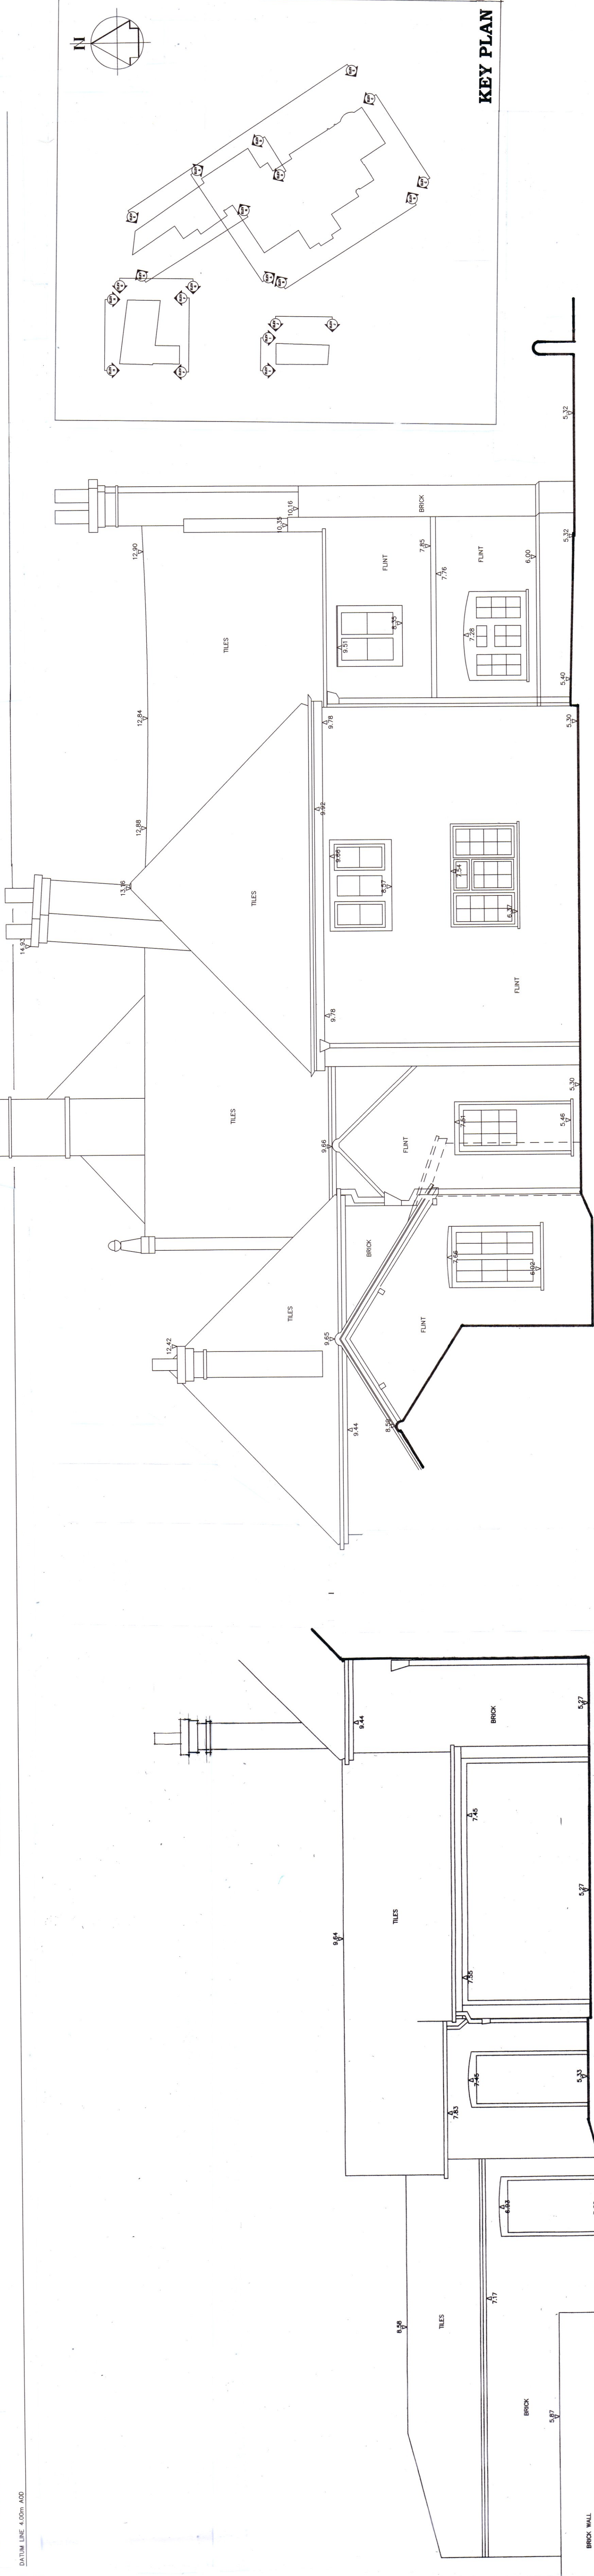


SOUTH WEST

ELEVATION K-K

NORTH WEST

ELEVATION A-A

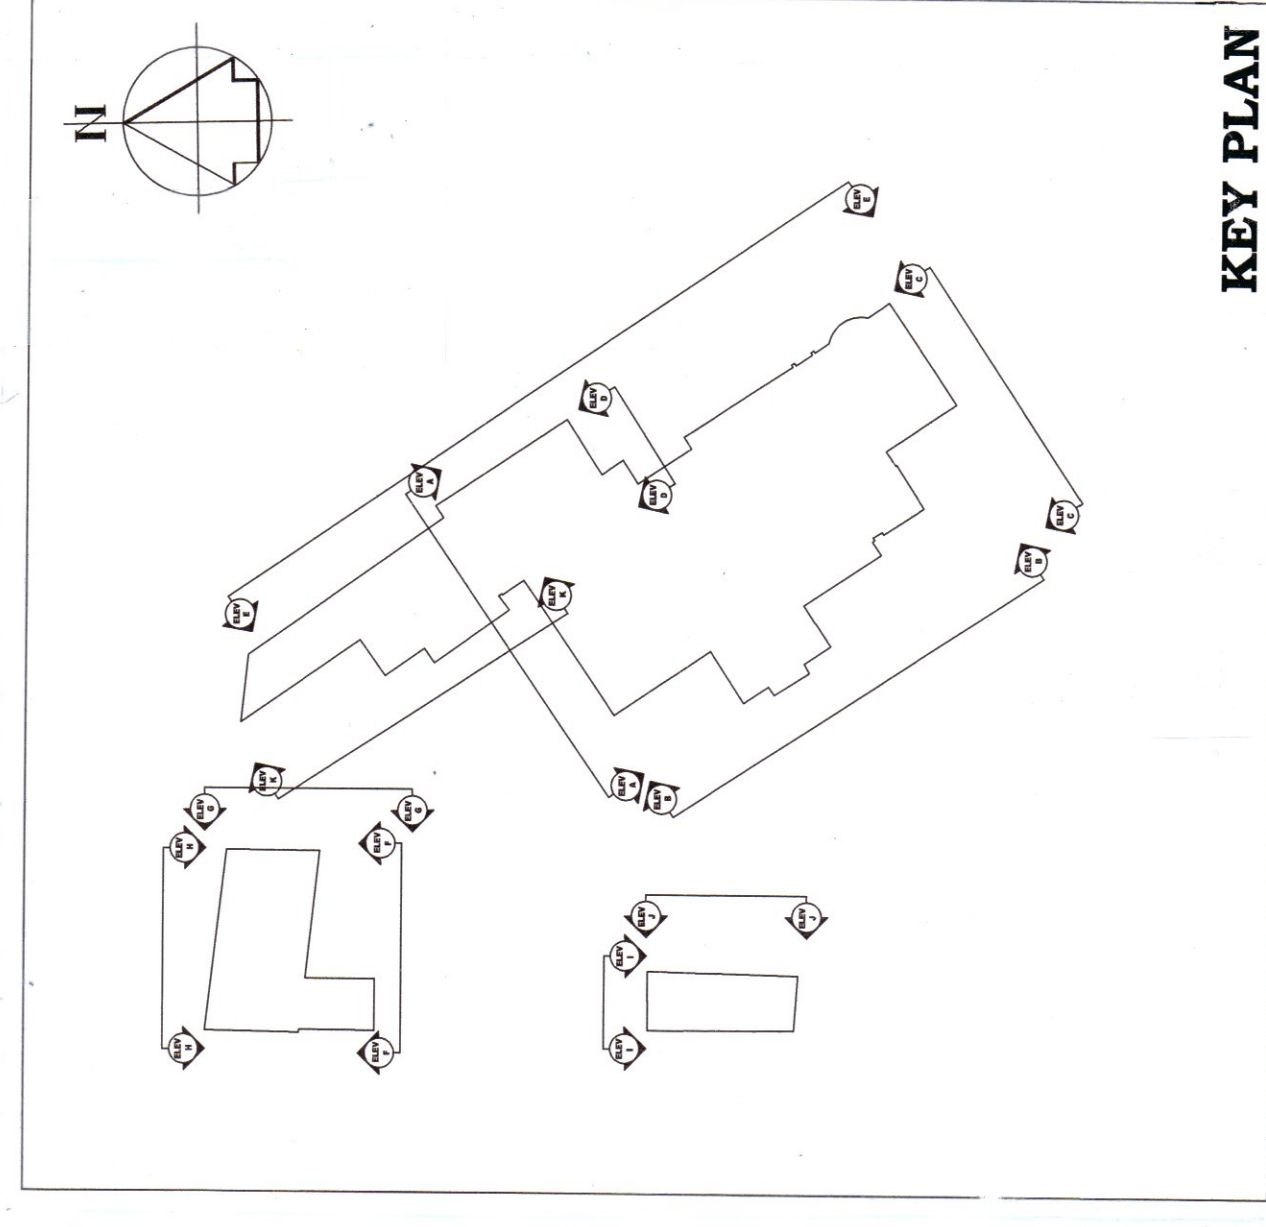

KEY PLAN

A	Date	Revisions

Client
T AND S JACKSON

Job Title
**KENTS FARM HOUSE
CLIMPING
WEST SUSSEX
BN17 5OU**

Drawing Title
**EXISTING ELEVATIONS
OF MAIN HOUSE RANGE**

Scale
1:50 @ A0/1:100 @ A2

Date
OCT 2020

Drawn By
MJW

Drawn No
112/168/2

Sheet
112/168/2