




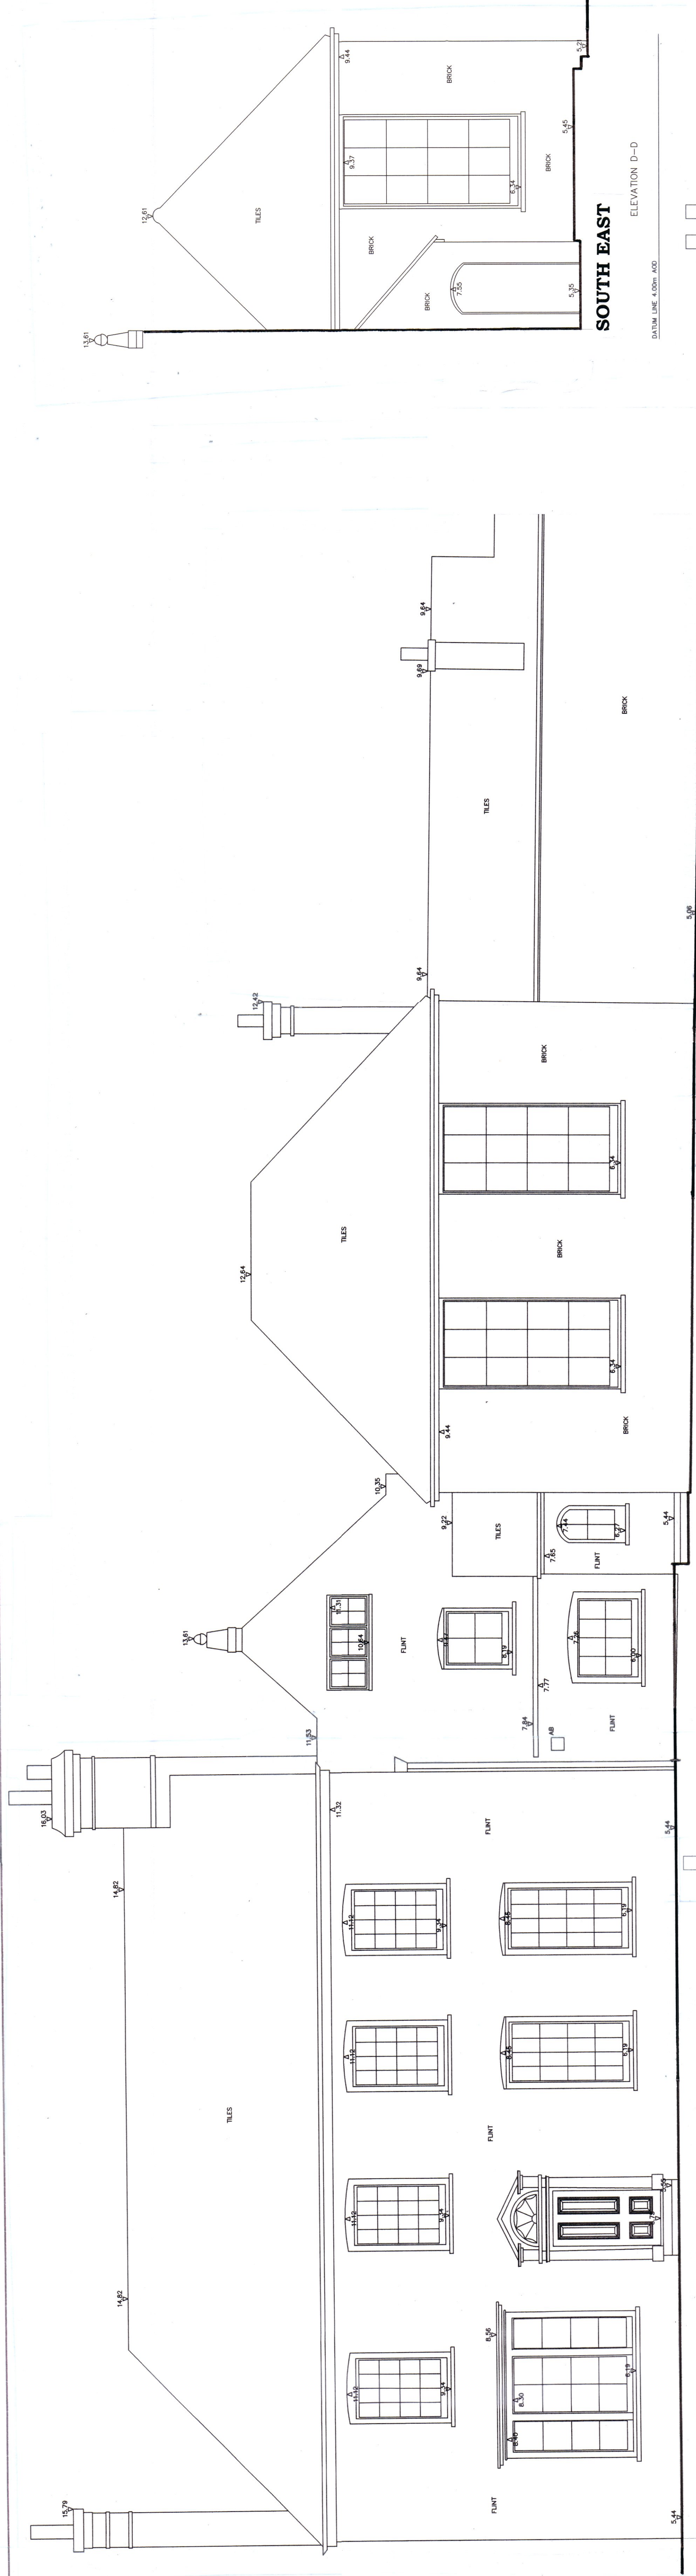

NORTH EAST

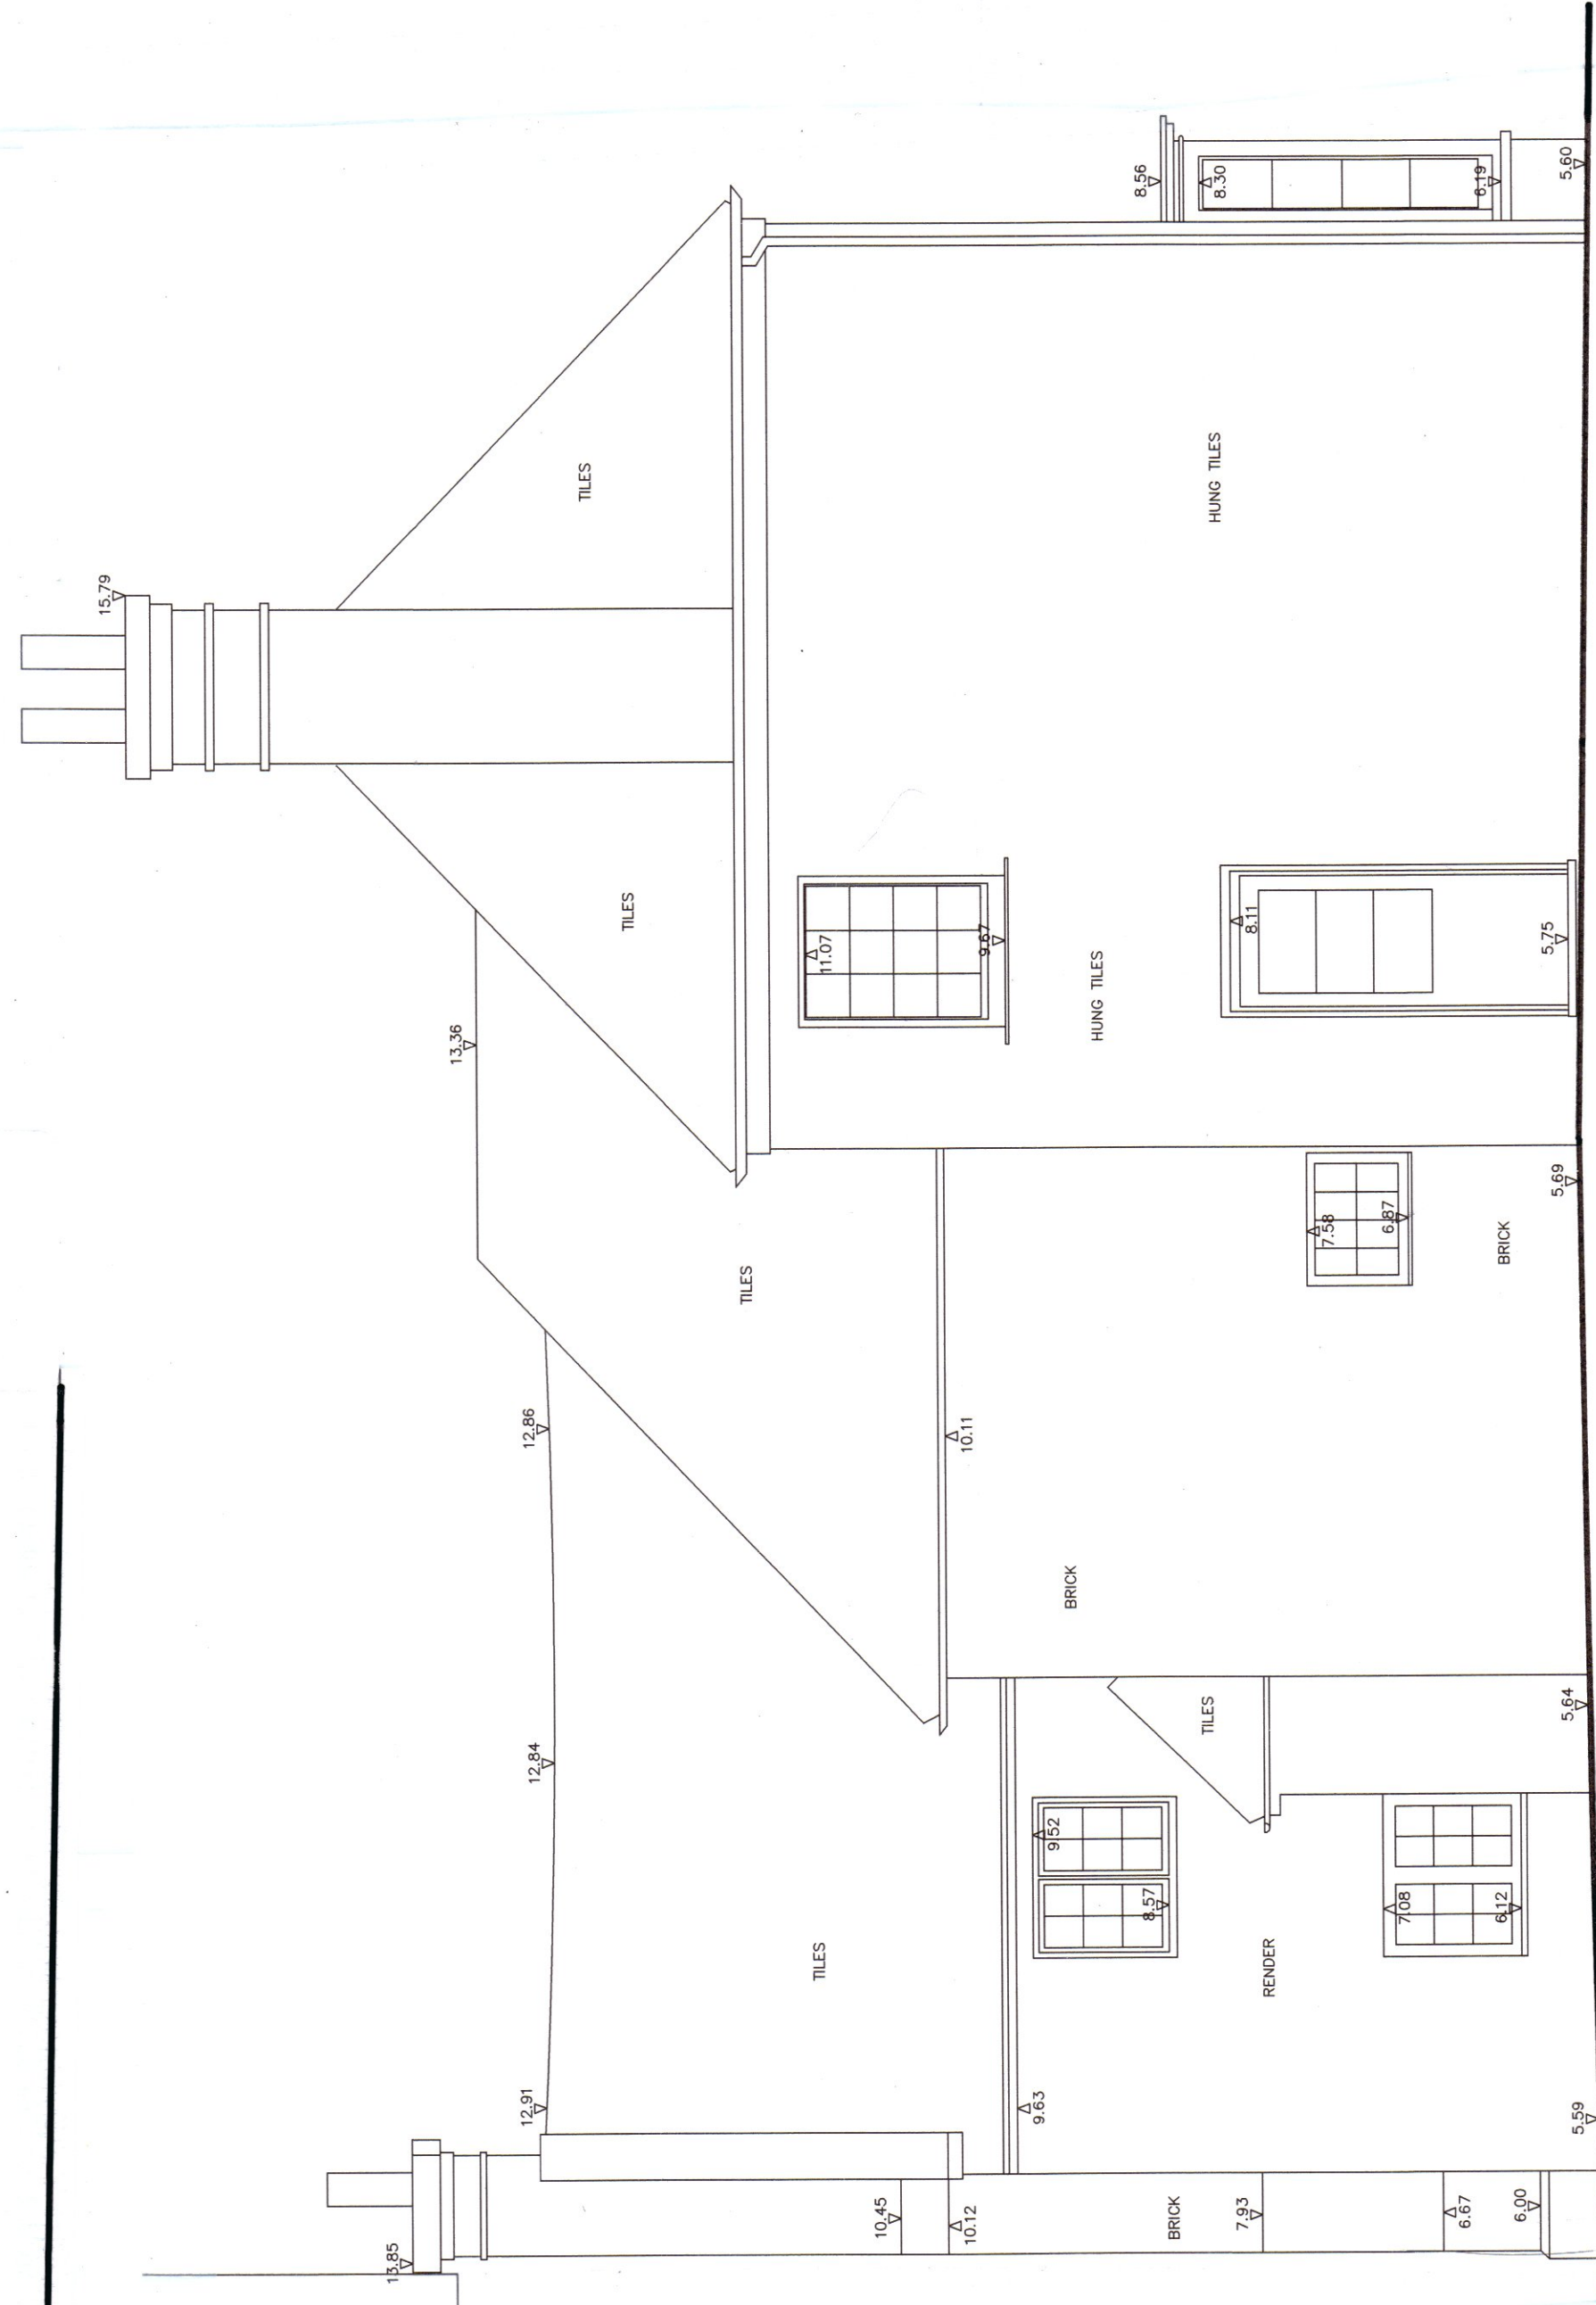


SOUTH WEST

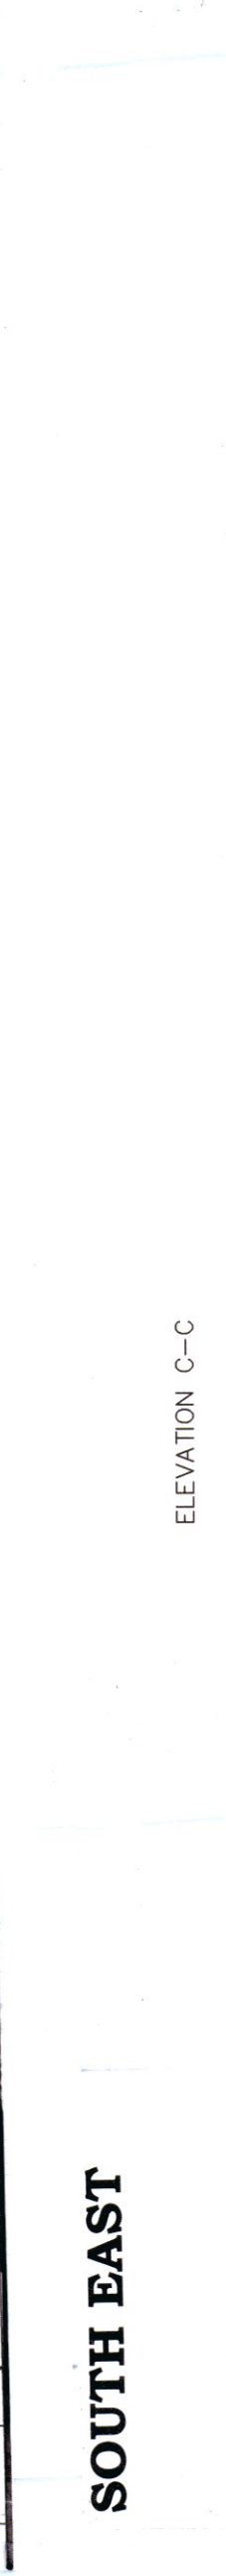

ELEVATION B-B

ELEVATION C-C

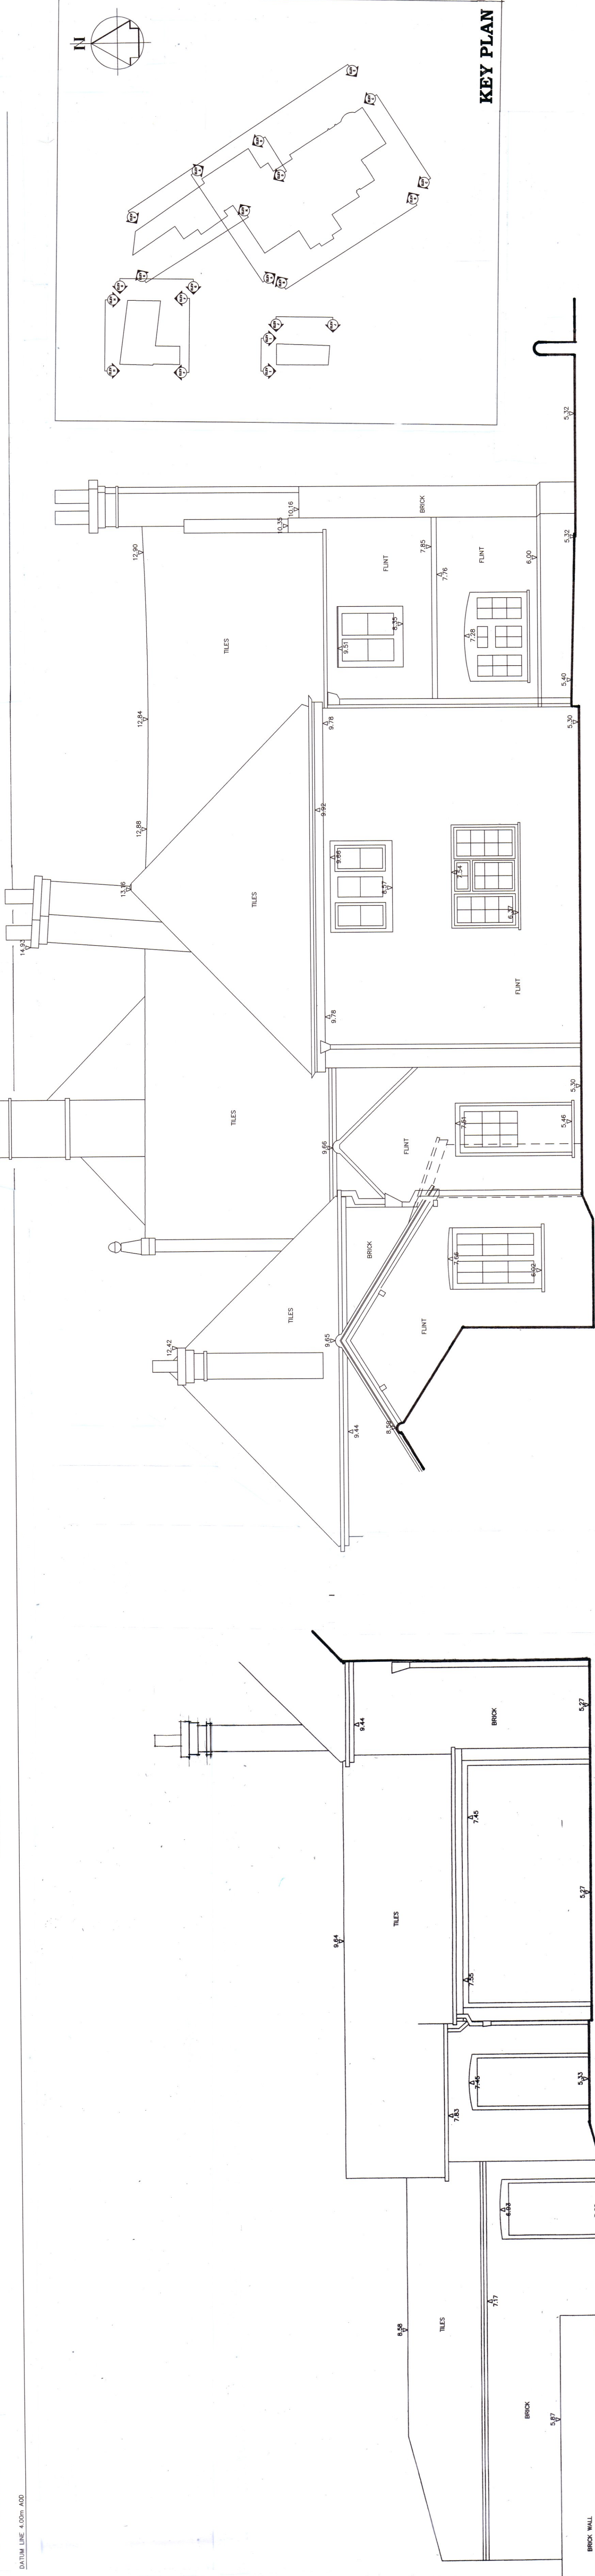


SOUTH WEST

NORTH WEST


ELEVATION A-A

ELEVATION K-K

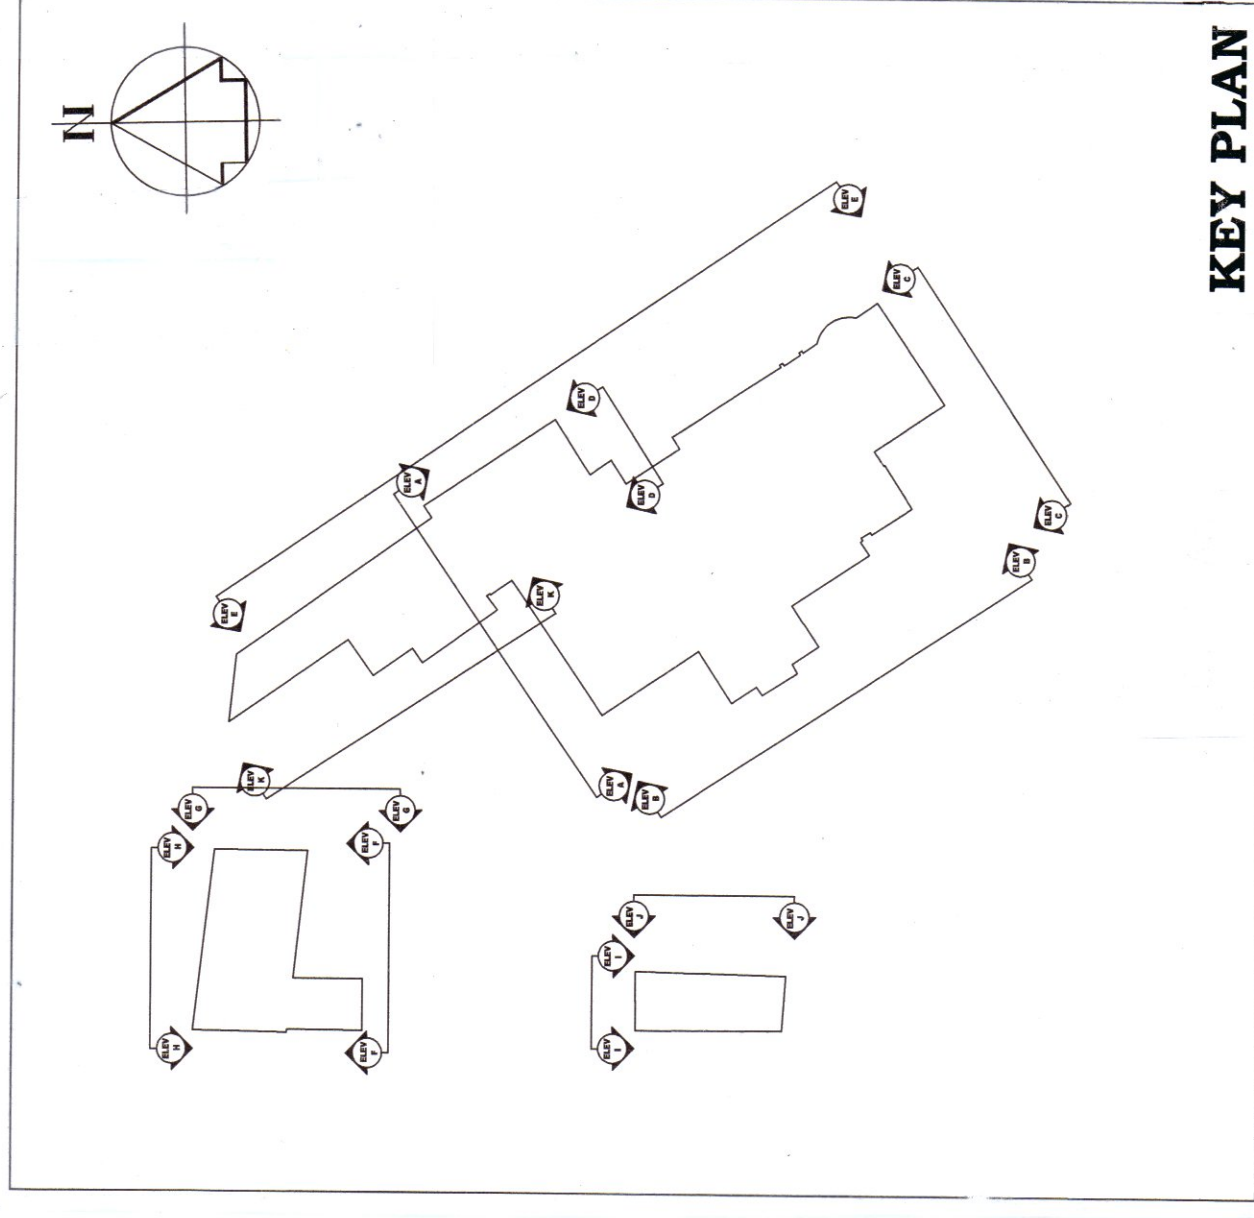

KEY PLAN

DATE: 10/01/2020

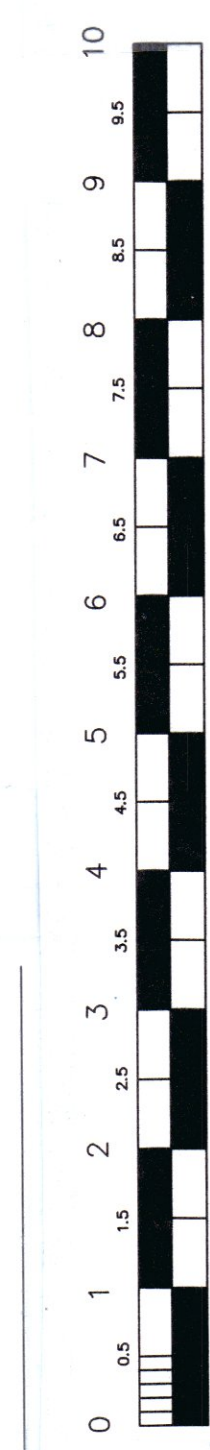

METRES

A	Date	Revisions

Client: T AND S JACKSON
Job Title: KENTS FARM HOUSE
West Sussex
BN17 5OU

Existing Title: EXISTING ELEVATIONS
OF MAIN HOUSE RANGE

1:50 @ A0/1:100 @ A2
OCT 2020
Drawn By: MJW

Drawn By: MJW
112/168/2