




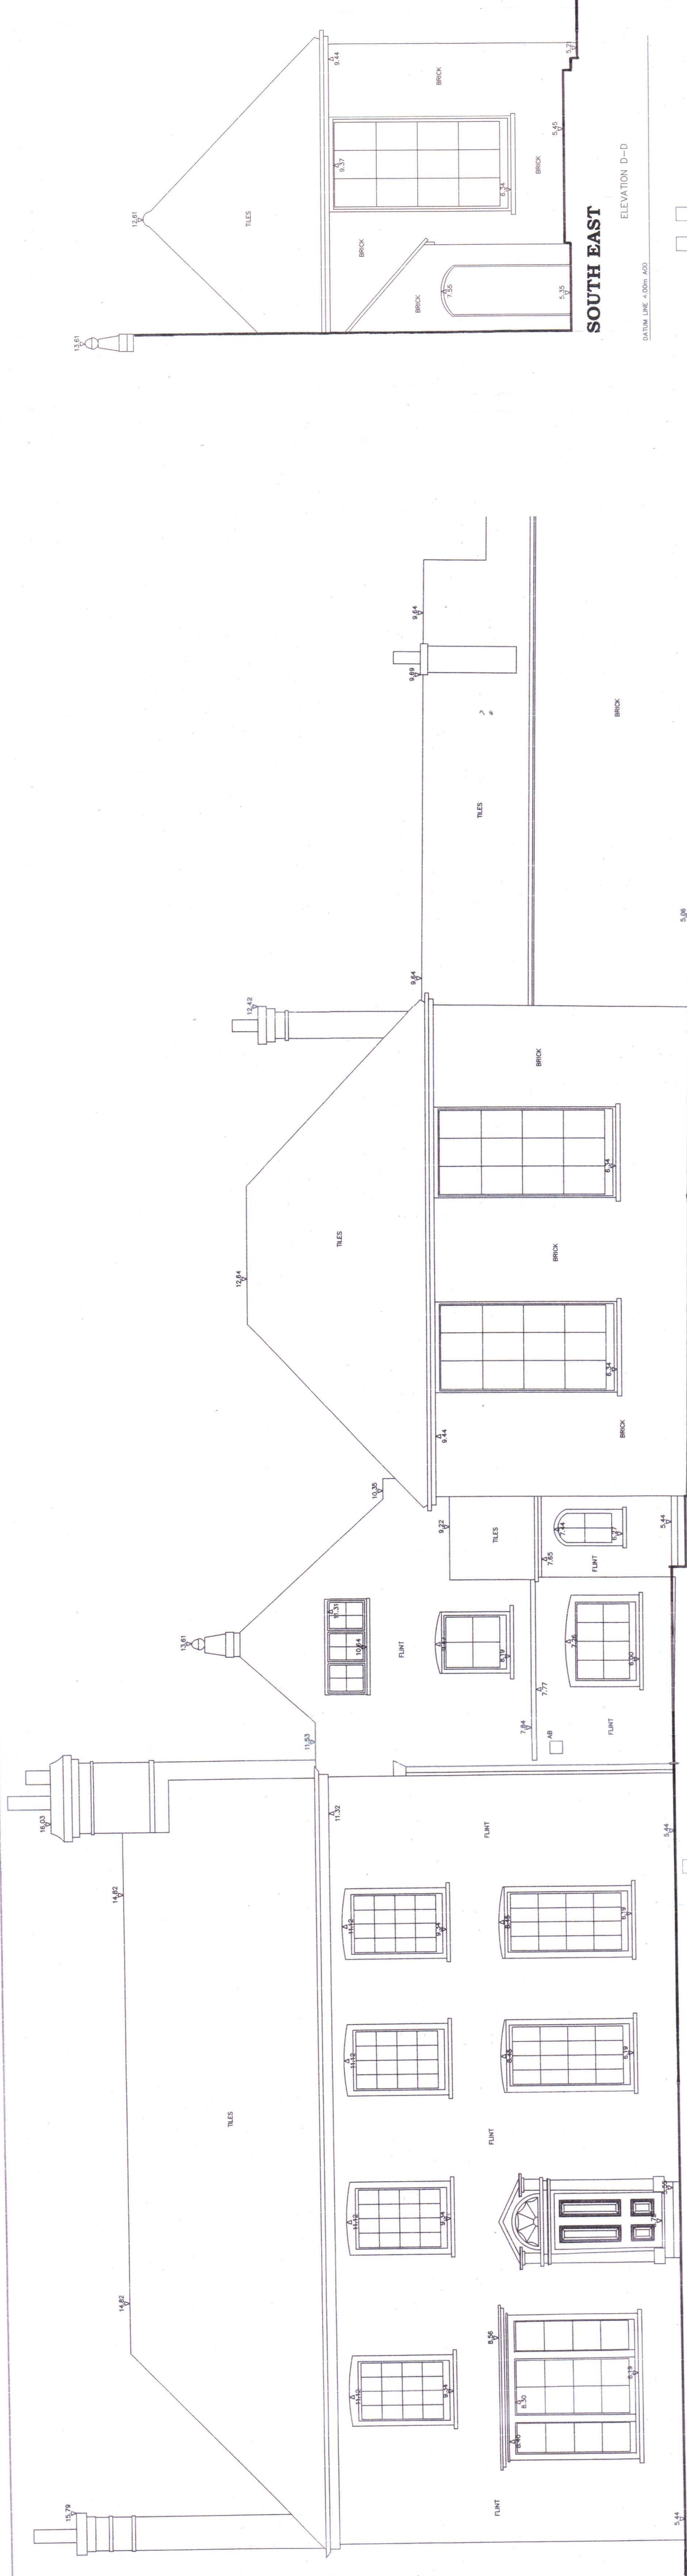


NORTH EAST

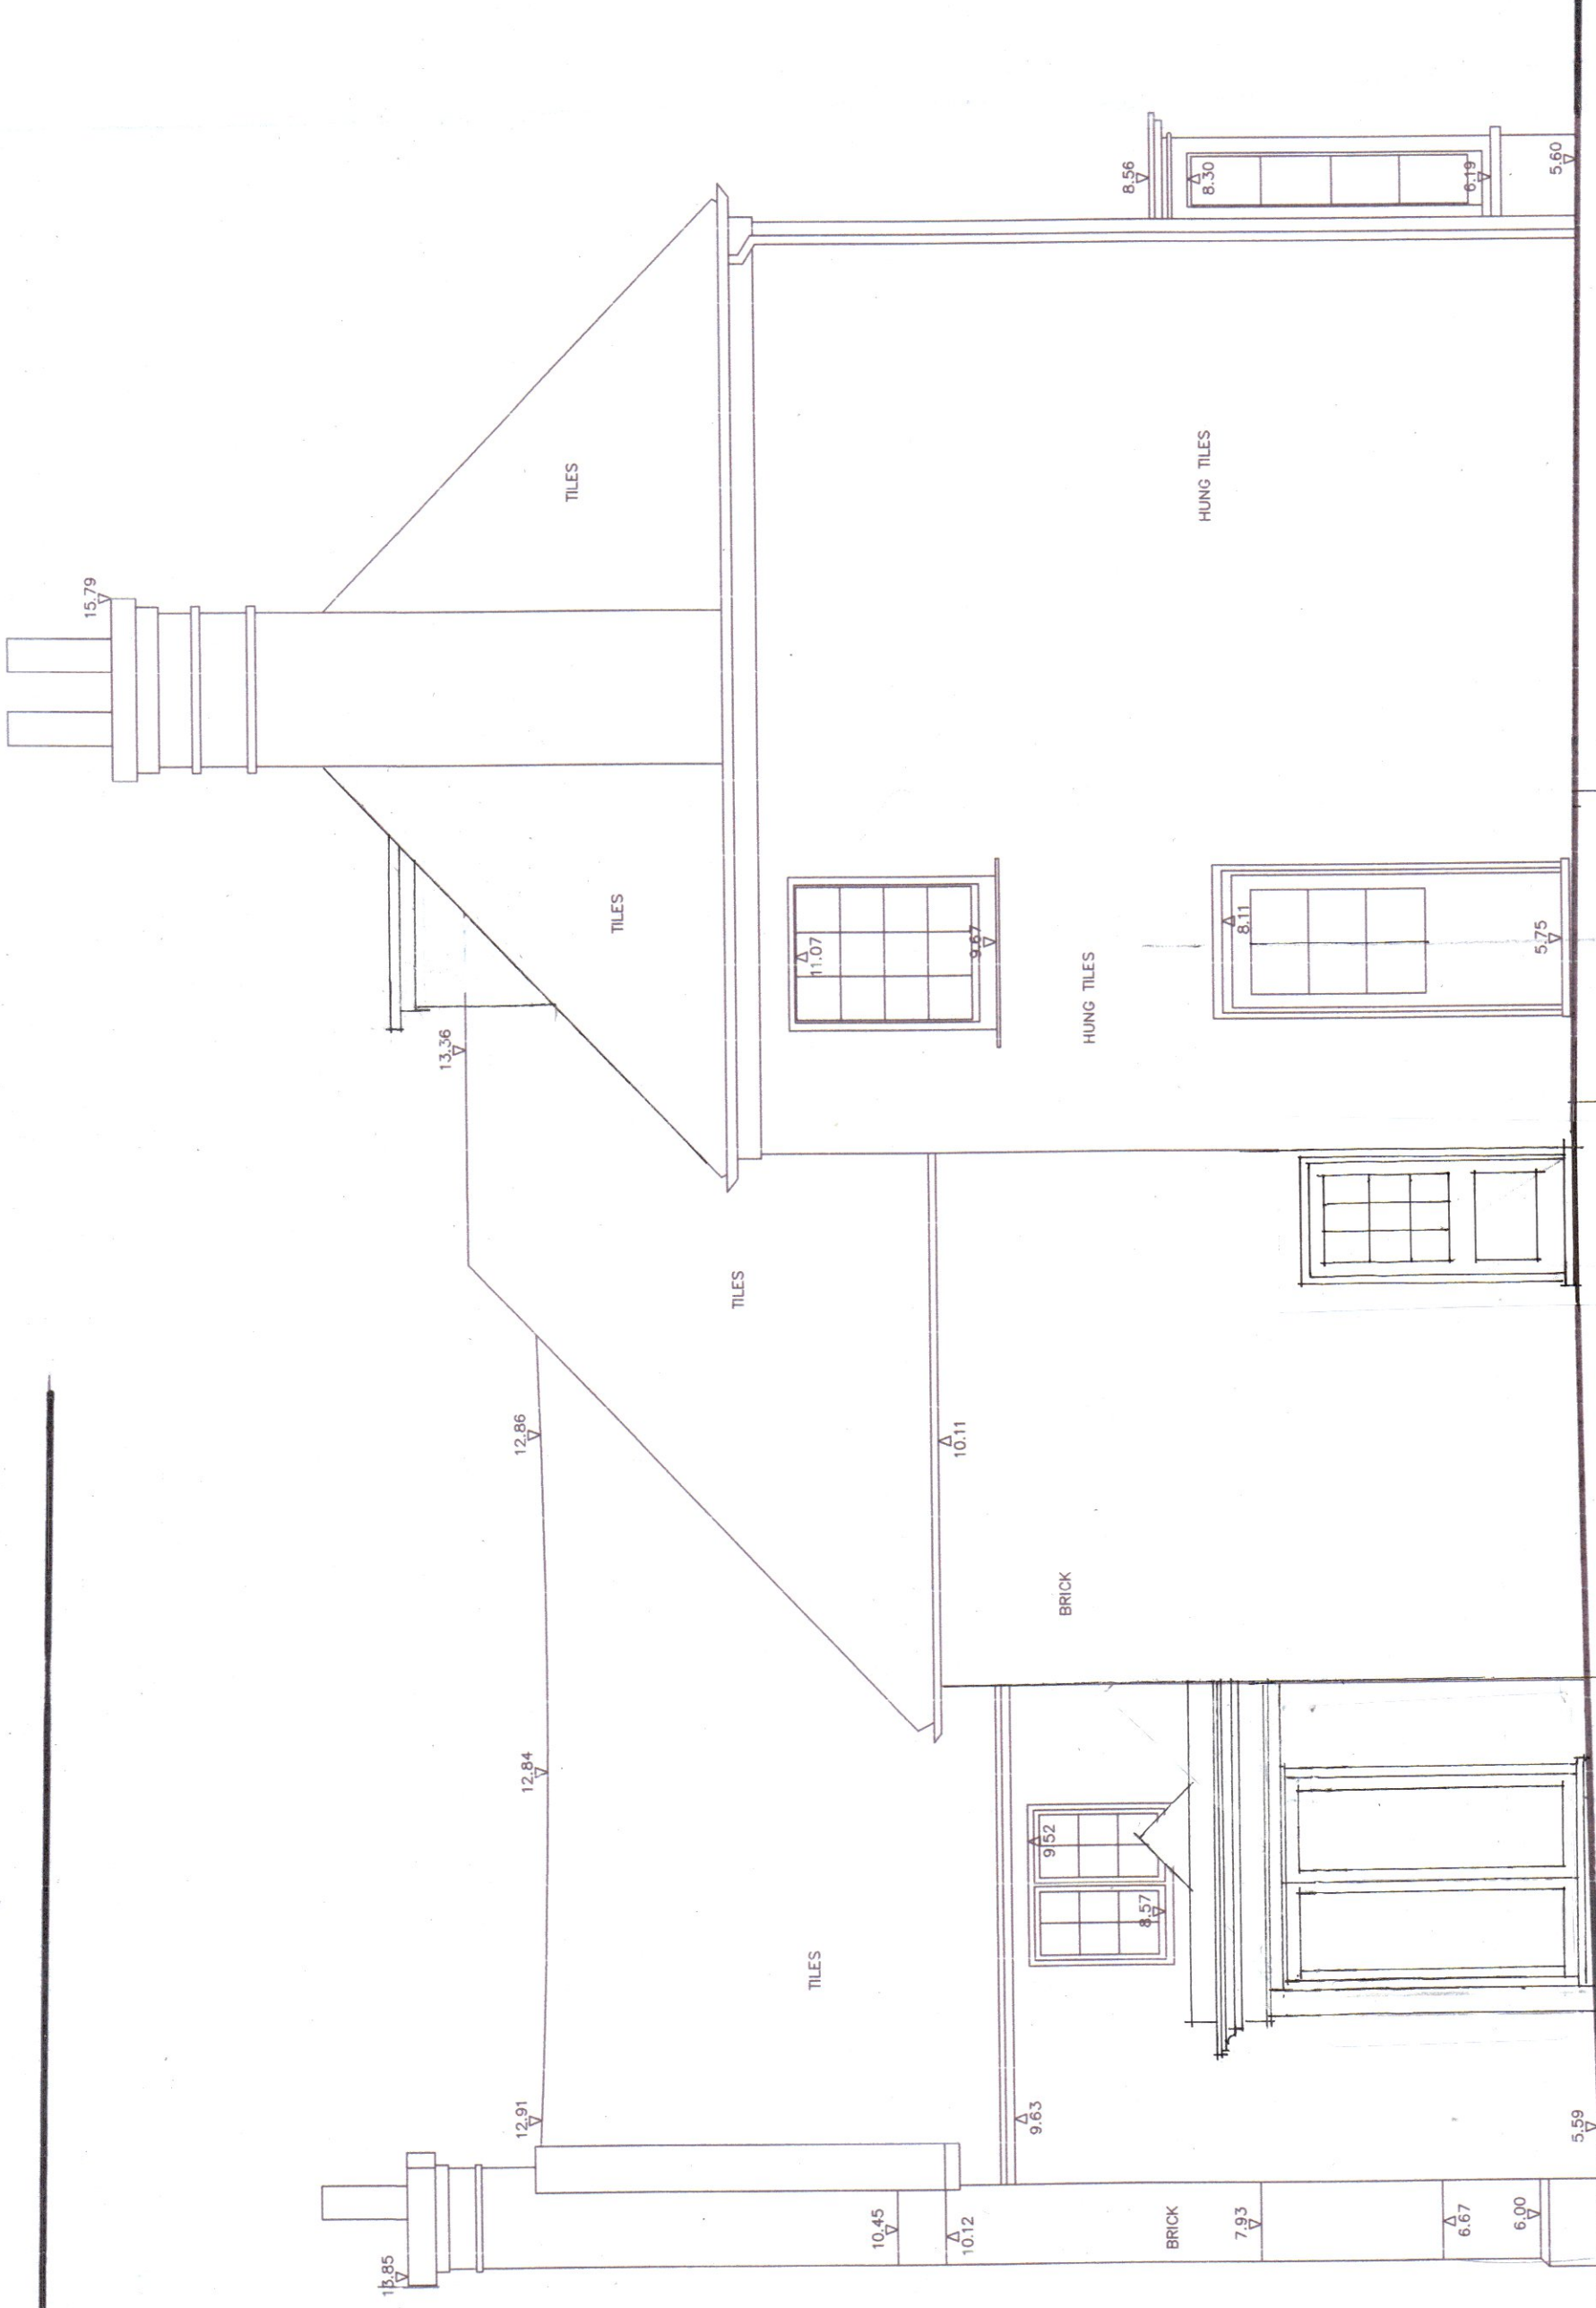

SOUTH WEST


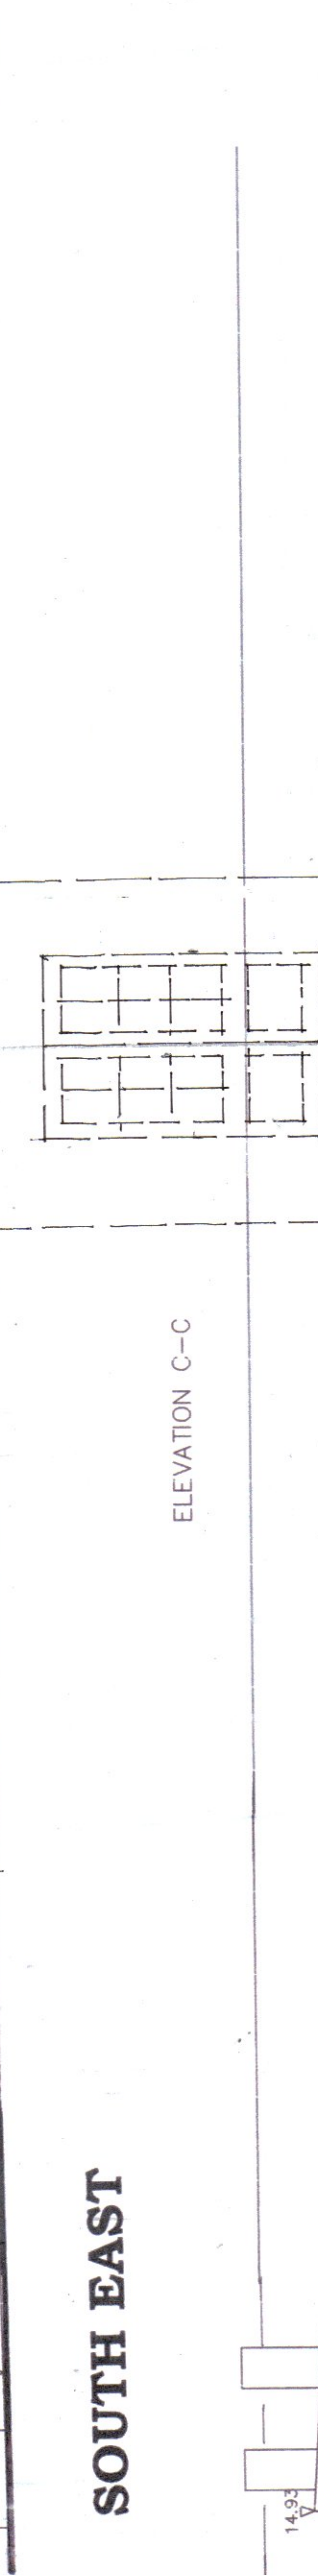


ELEVATION B-B

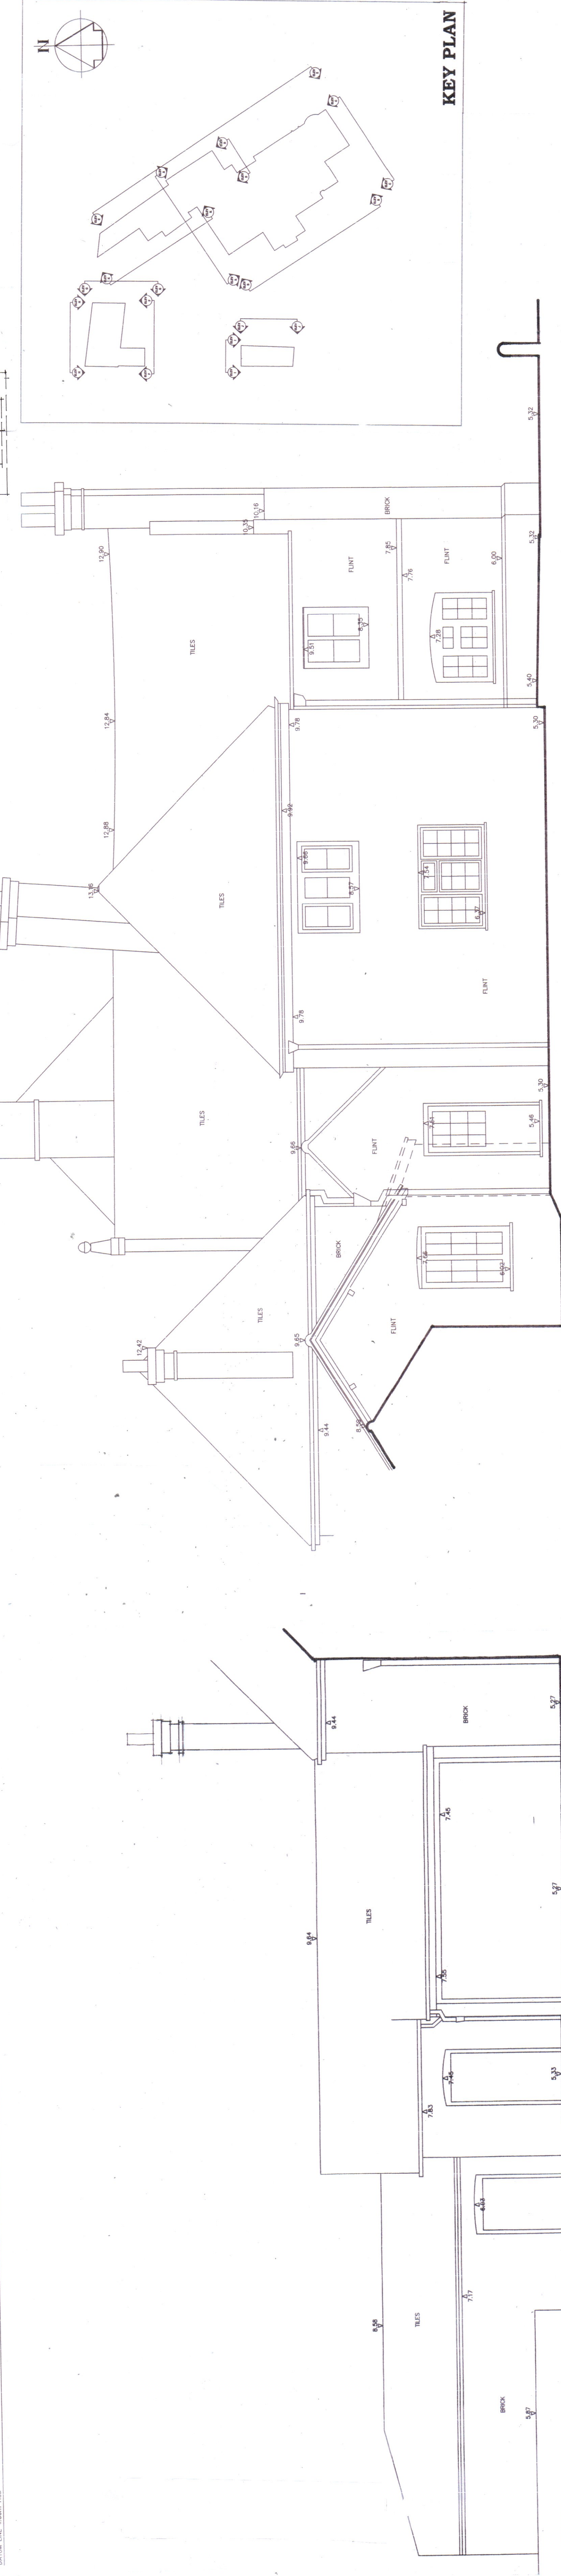

SOUTH WEST

ELEVATION A-A

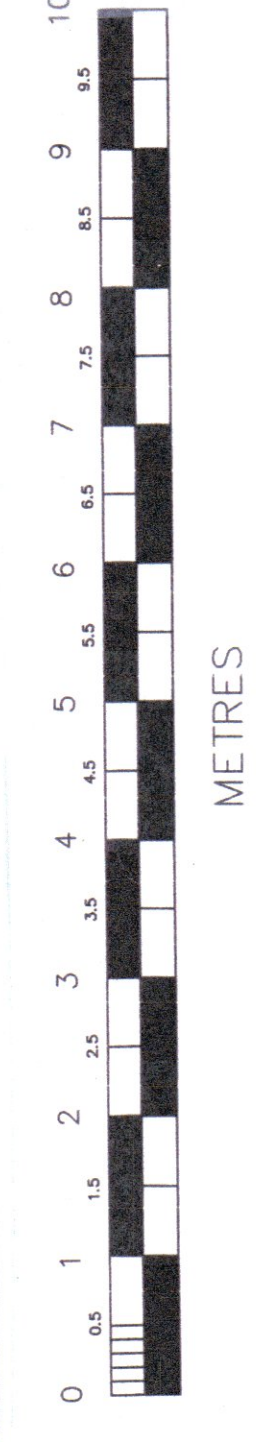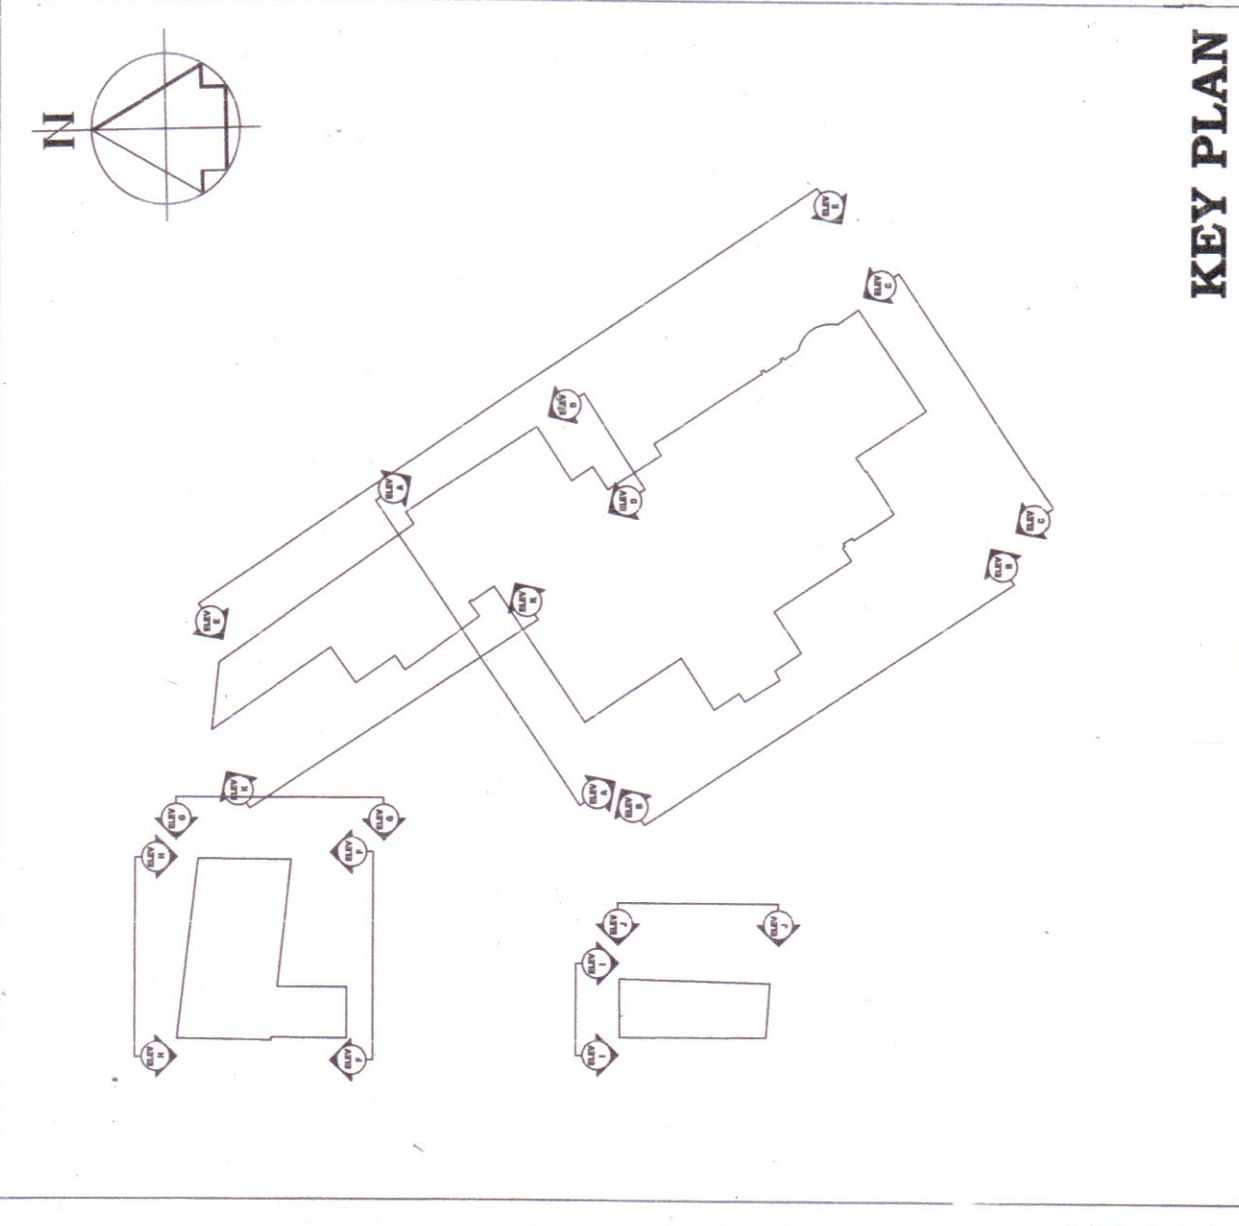

A	Date	Revisions

Client
T AND S JACKSON

Job Title
**KENTS FARM HOUSE
CLIMPING
WEST SUSSEX
BN17 5OU**

Drawing Title
**ELEVATIONS MAIN
HOUSE PROPOSED**

Scale
1:50 @ A0 / 1:100 @ A2

Date
OCT 2020

Drawn by
MJW

Draw No
112/168/5

Rev

Sheet
A1