


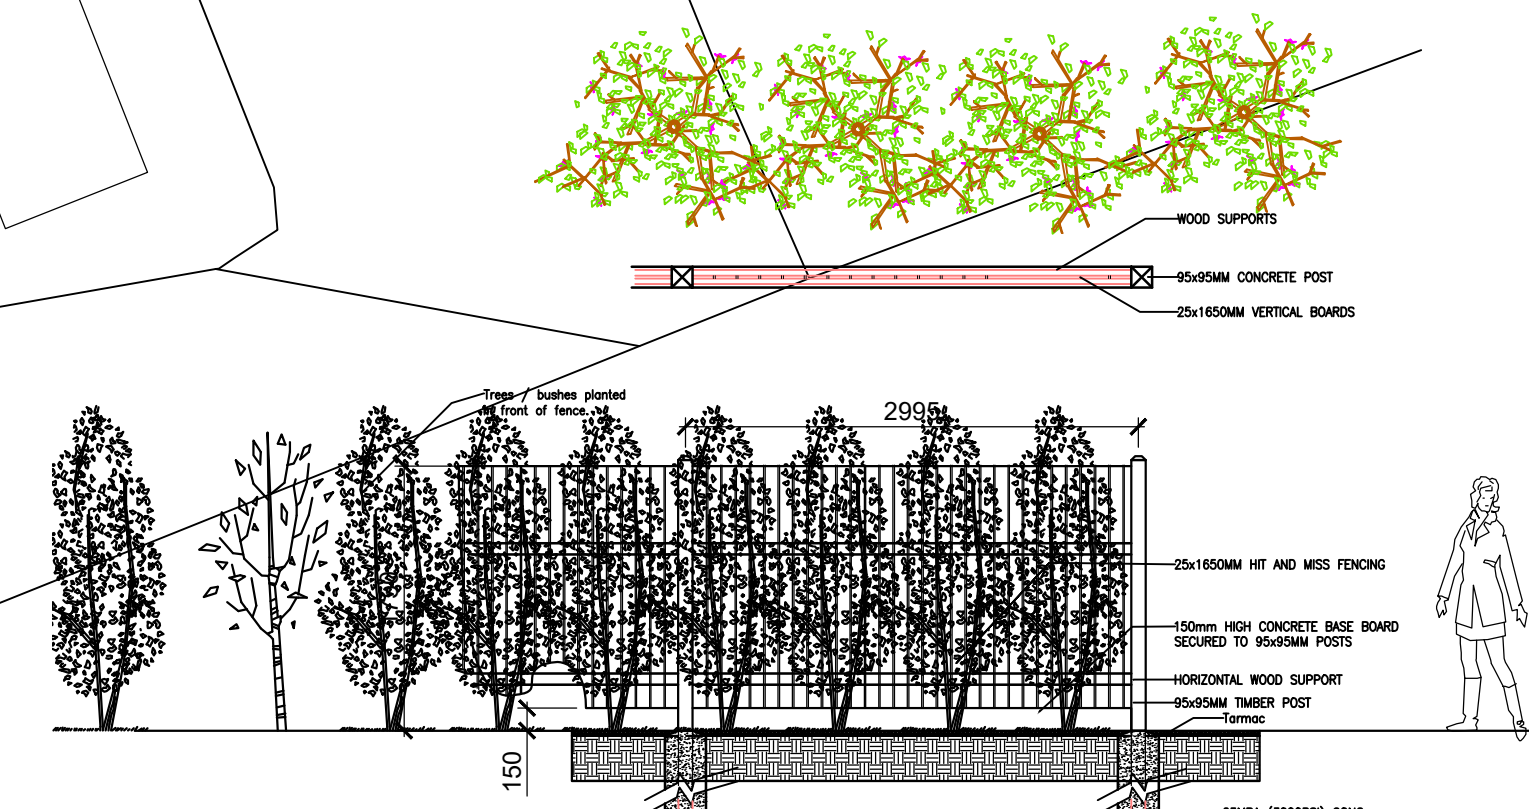

Scale: 1:500

N DISTRICT COUNCIL CM/52/21/DOC