


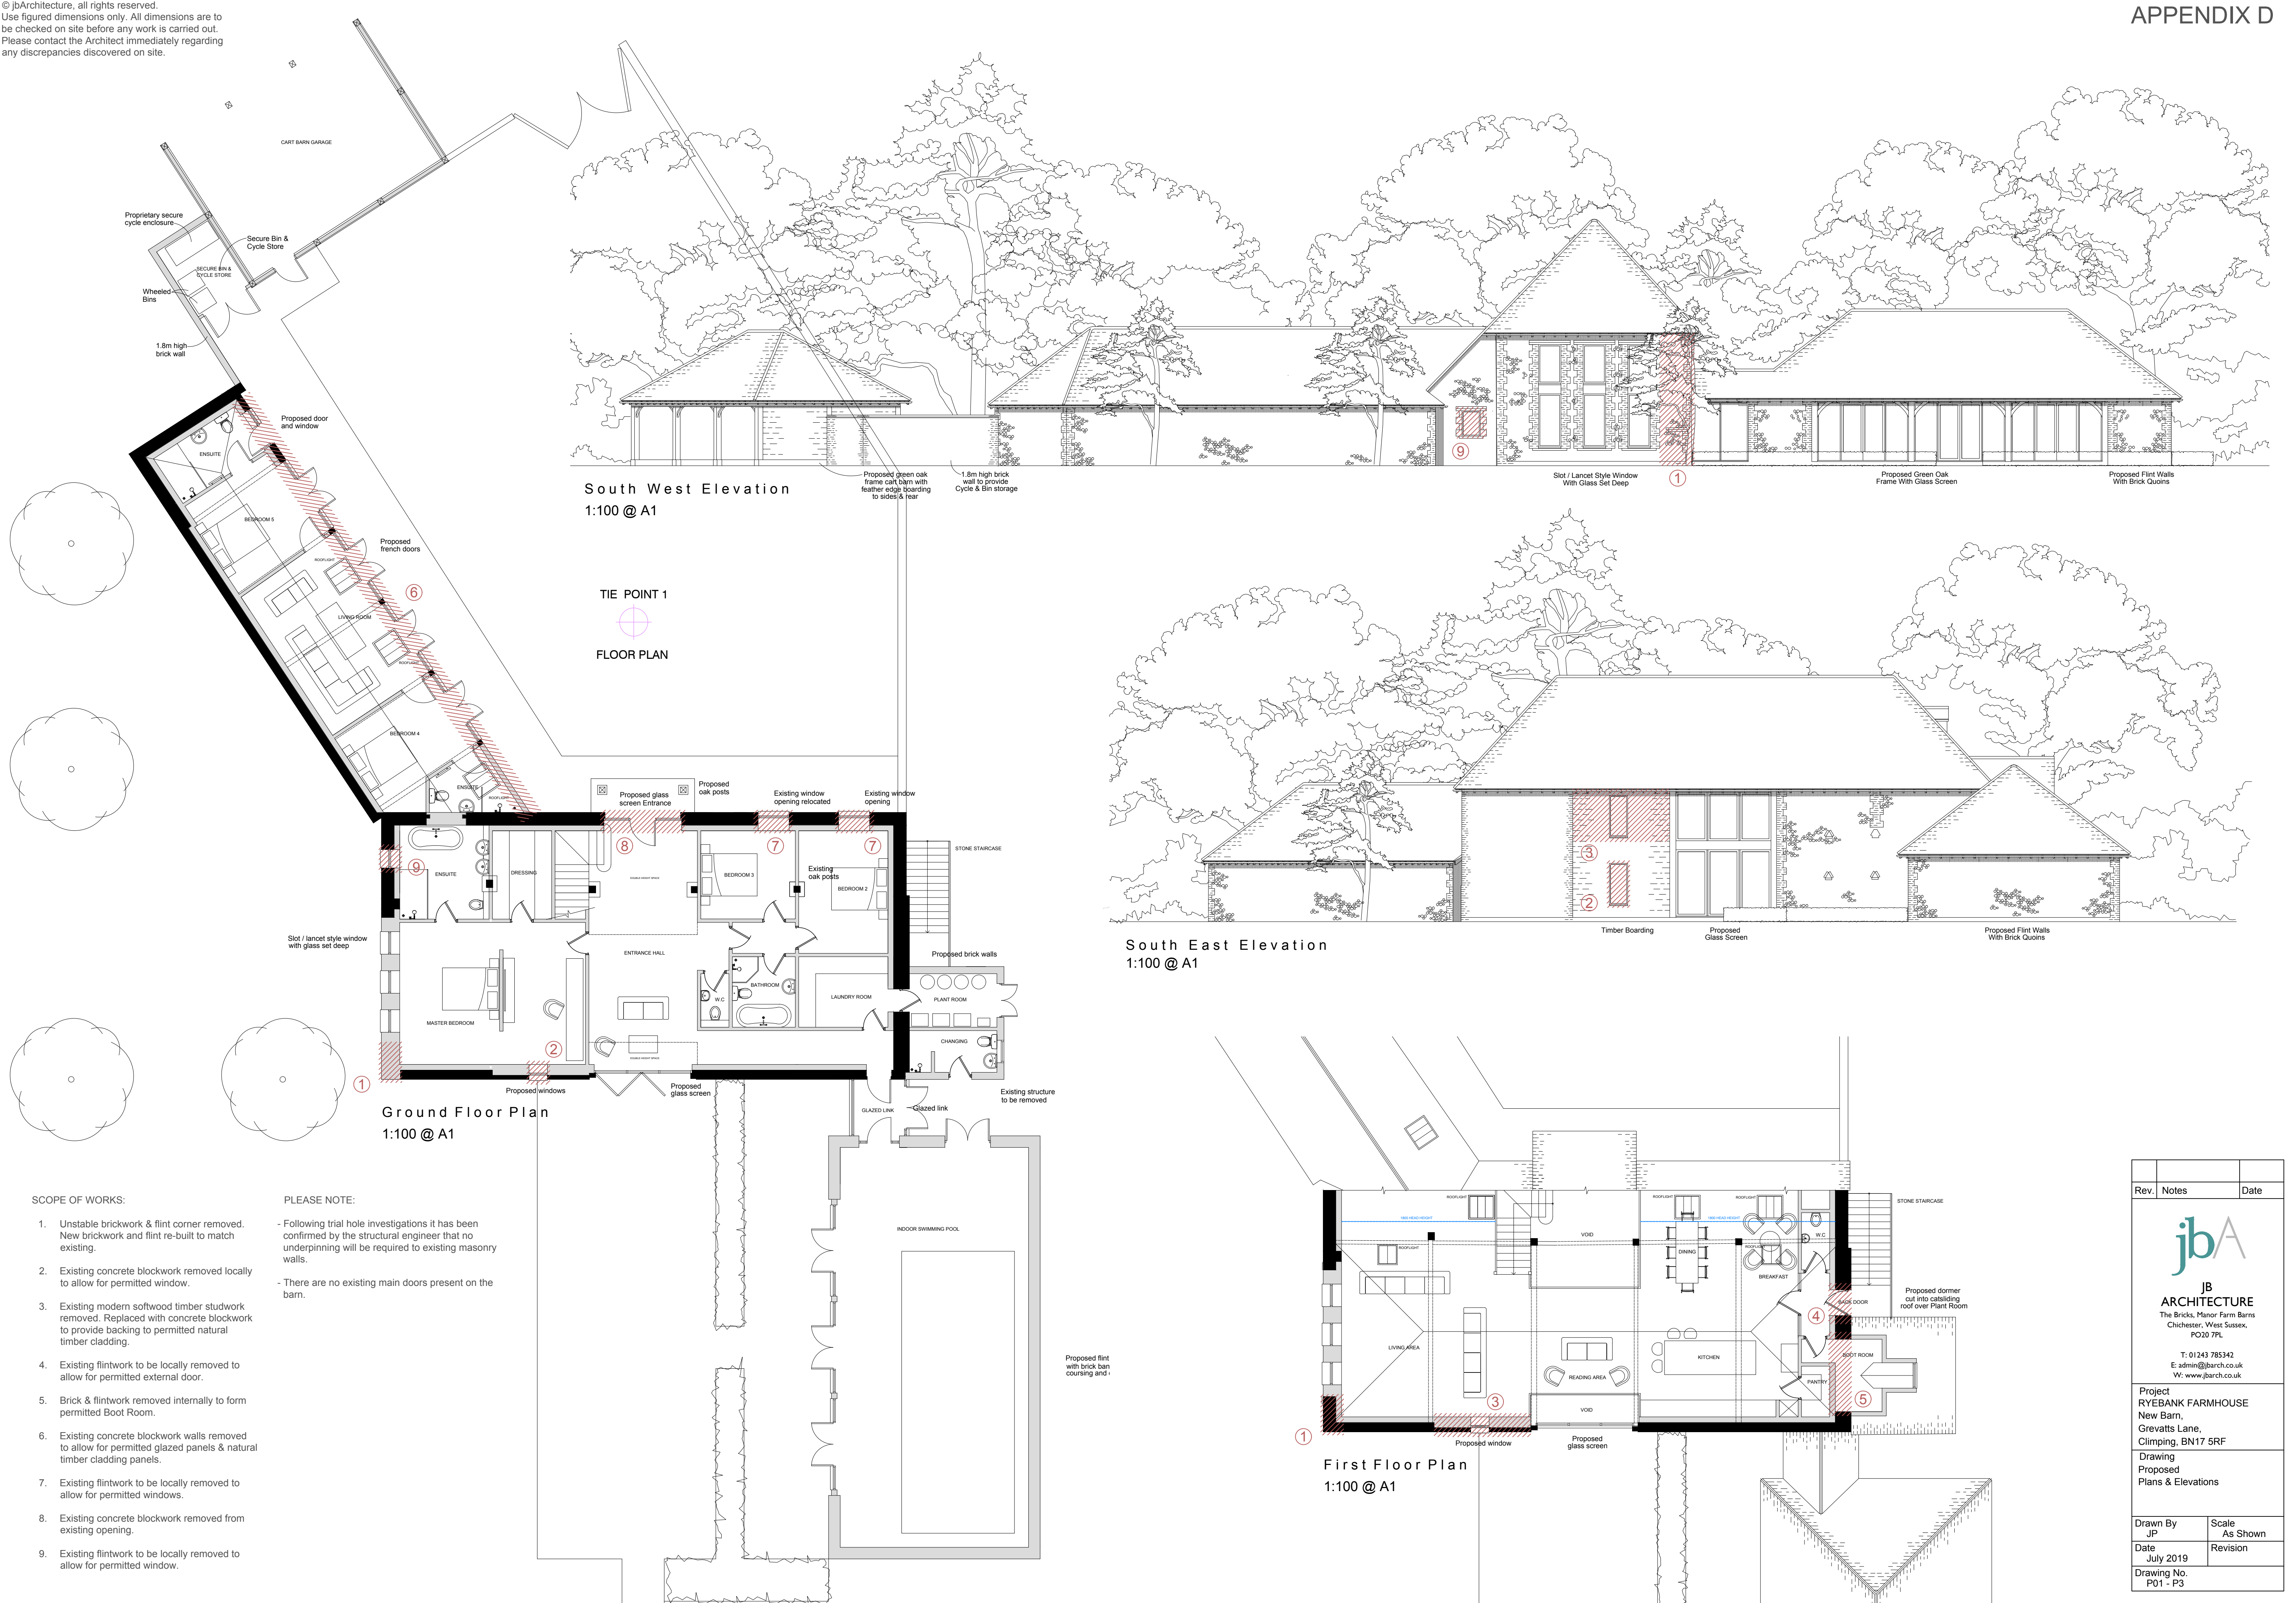

Rev.	Notes	Date
1		
jbA JB ARCHITECTURE The Bricks, Manor Farm Barns Chichester, West Sussex, PO20 7PL T: 01243 785342 E: admin@jbarch.co.uk W: www.jbarch.co.uk		
Project RYEBANK FARMHOUSE New Barn, Grevatts Lane, Climping, BN17 5RF		
Drawing Proposed Plans & Elevations		
Drawn By JP	Scale As Shown	
Date July 2019	Revision	
Drawing No. P01 - P3		