


DO NOT SCALE FROM THIS DRAWING.
(DRAWING MAY BE SCALED FOR LOCAL AUTHORITY & PLANNING PURPOSES ONLY)
ALL DIMENSIONS TO BE CHECKED ON SITE.
COPYRIGHT PROTECTED.

REFERENCED DRAWINGS:

TOPOGRAPHICAL SURVEY:
DAVID J POWELL SURVEYS LTD. - DWG- 19033a

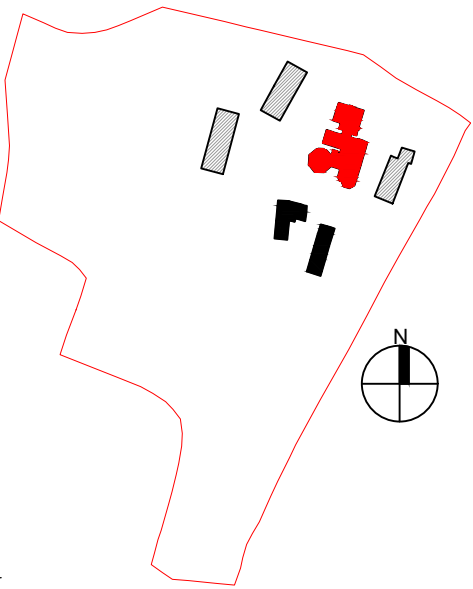

SITE PLAN

NOTE: LOCATION PLAN IS INDICATIVE ONLY

WALL FINISHES – RE-POINTING	
KEY:	DESCRIPTION
	WALLS RE-POINTED (REUSE MORTAR (AS PER PREVIOUSLY APPROVED SPECIFICATION))
	WALLS RE-POINTED (REUSE MORTAR (AS PER PREVIOUSLY APPROVED SPECIFICATION))
	WALLS STRENGTHENED & RE-POINTED NEW CREAMING TILES AND GREY MORTAR

3.00	05.11.19	ISSUED FOR PLANNING	MN	RP
Rev	Date	Revision Description	Drawn	Checked

MR. G. LOVE

PROJECT
CLYMPING MILL
CLIMPING STREET
CLIMPING, BN17 5RN

DRAWING
EXISTING PLAN
FIRST FLOOR

IDL:ARCHITECTURE

LONDON 17 Black Friars Lane St Paul's, London EC4A 3BF +44 (0)20 7248 1234	EDINBURGH 55, Oyle Crescent City of Edinburgh EH12 6EG +44 (0)13 1334 5705	PRAGUE Rmiska 20 Prague 2 120 00, Prague +42 (0)2 5279 588
--	--	--

idl.eu.com
Registered in England No.5268275
RIBA Accreditation No.20014346

PROJECT No	SCALE	DATE	DRAWN	CHECKED
19-2092	1:50	21.10.19	MN	RP

FILE NAME

[STATUS-REV]

2092-IDL-CM-01-DR-A-00100 [3-00]

