


REFERENCED DRAWINGS:

TOPOGRAPHICAL SURVEY:
DAVID J POWELL SURVEYS LTD. - DWG: 19033a



NOTE: LOCATION PLAN IS INDICATIVE ONLY

KEY:	DESCRIPTION
	WALLS RE-POINTED GREY MORTAR (AS PER PREVIOUSLY APPROVED SPECIFICATION)
	WALLS RE-POINTED BEDD MORTAR (AS PER PREVIOUSLY APPROVED SPECIFICATION)
	WALLS STRENGTHENED & RE-POINTED NEW CREAMING TILES AND GREY MORTAR

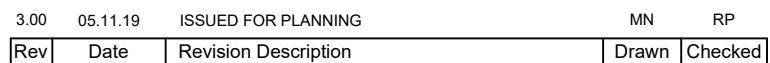

PROJECT
CLYMPING MILL
CLIMPING STREET
CLIMPING, BN17 5RN

IDL:ARCHITECTURE

LONDON	EDINBURGH	PRAGUE
17 Black Friars Lane	55, Gyle Crescent	Rimska 20
St Paul's, London	City of Edinburgh	Prague 2
EC4V 6ER	EH12 9EG	120,00, Prague
+44 (0)20 7248 1234	+44 (0)13 1334 5705	+42 (0)72 0279 588

idl.eu.com
Registered in England No.526827
RIBA Accreditation No.20014346

FILE NAME [STATUS-REV]

2092-IDL-CM-00-DR-A-04100 [3-00]