



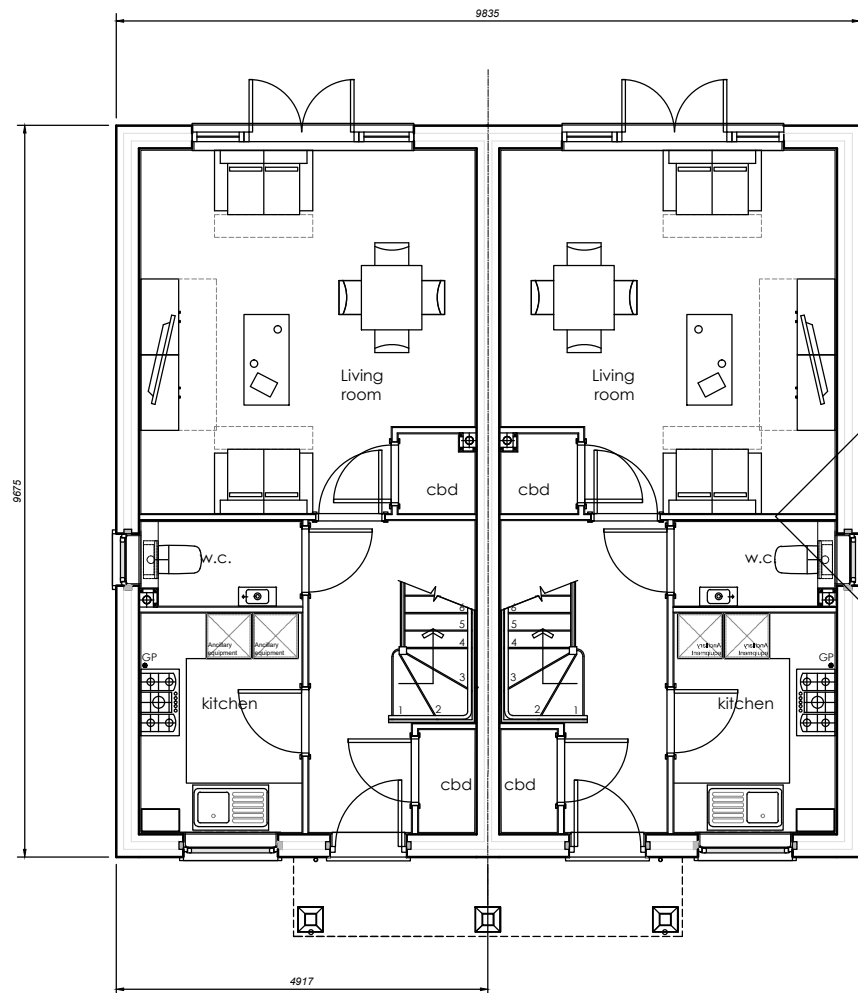

As Plots: 4  
 Handed Plots: 5

Ground Floor Plan  
 TYPE C 2b4p  
 (Gross Internal)Floor Area = 857sqft / 79.7m2

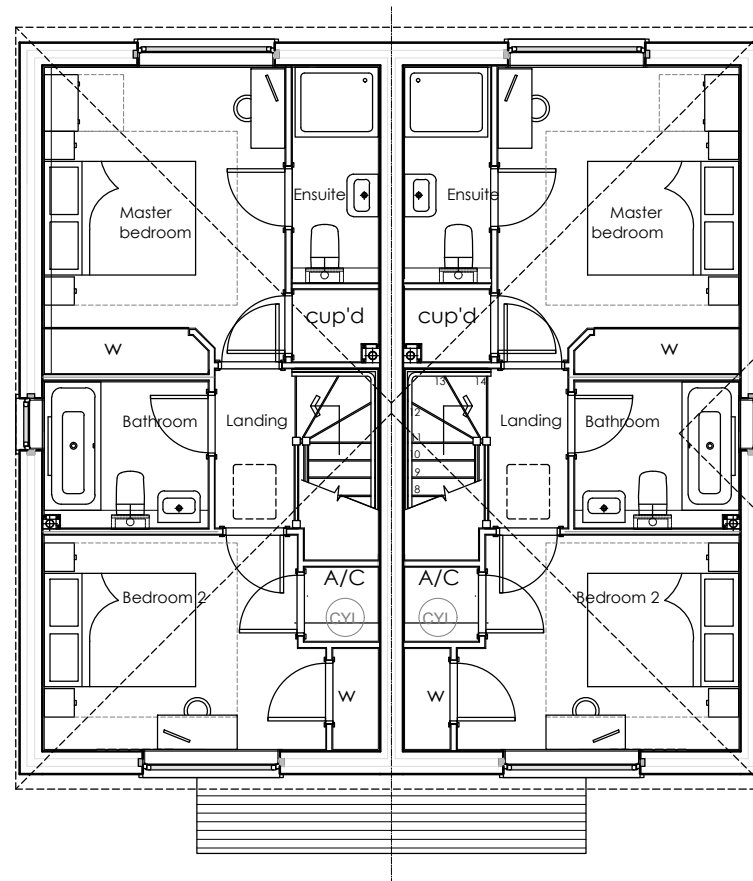

First Floor Plan

© This drawing and the works depicted contains information that is the copyright of Carlton Design Partnership Ltd. This drawing may also contain copyrighted information of third parties. This drawing or part thereof may not be reproduced, re-used or altered except with the written permission of the originators. No liability will be accepted for amendments made by third parties. Scaled measurements must not be taken from this drawing, other than for planning purposes. Any discrepancy or disparity must be notified to the originator in writing. This drawing may contain Ordnance Survey Data that is subject to Crown Copyright. All Rights reserved.

| Rev                                             | Date     | Drawn | Checked |
|-------------------------------------------------|----------|-------|---------|
| A                                               | oct 19   | cb    |         |
| roof amended                                    |          |       |         |
| B                                               | 30.10.19 | cb    |         |
| internal plan changes and floor heights amended |          |       |         |

## PLANNING ISSUE

Project:  
 LANGFORD  
 HORSEMERE GREEN LANE  
 CLIMPING

Drawing Title:  
 HOUSE TYPE-C  
 FLOOR PLANS

*mjh*  
 MICHAEL HARTNETT  
 EXECUTIVE HOMES

**carlton**  
 design partnership  
 Selwyn House, 32a Castle Way, Southampton, SO14 2AW  
 023 8011 8866 www.carltondesignpartnership.com

1:100 0 1 2 3 4 5m  
 @A3

Drg No: 190725-HT-C-FP Rev: B