


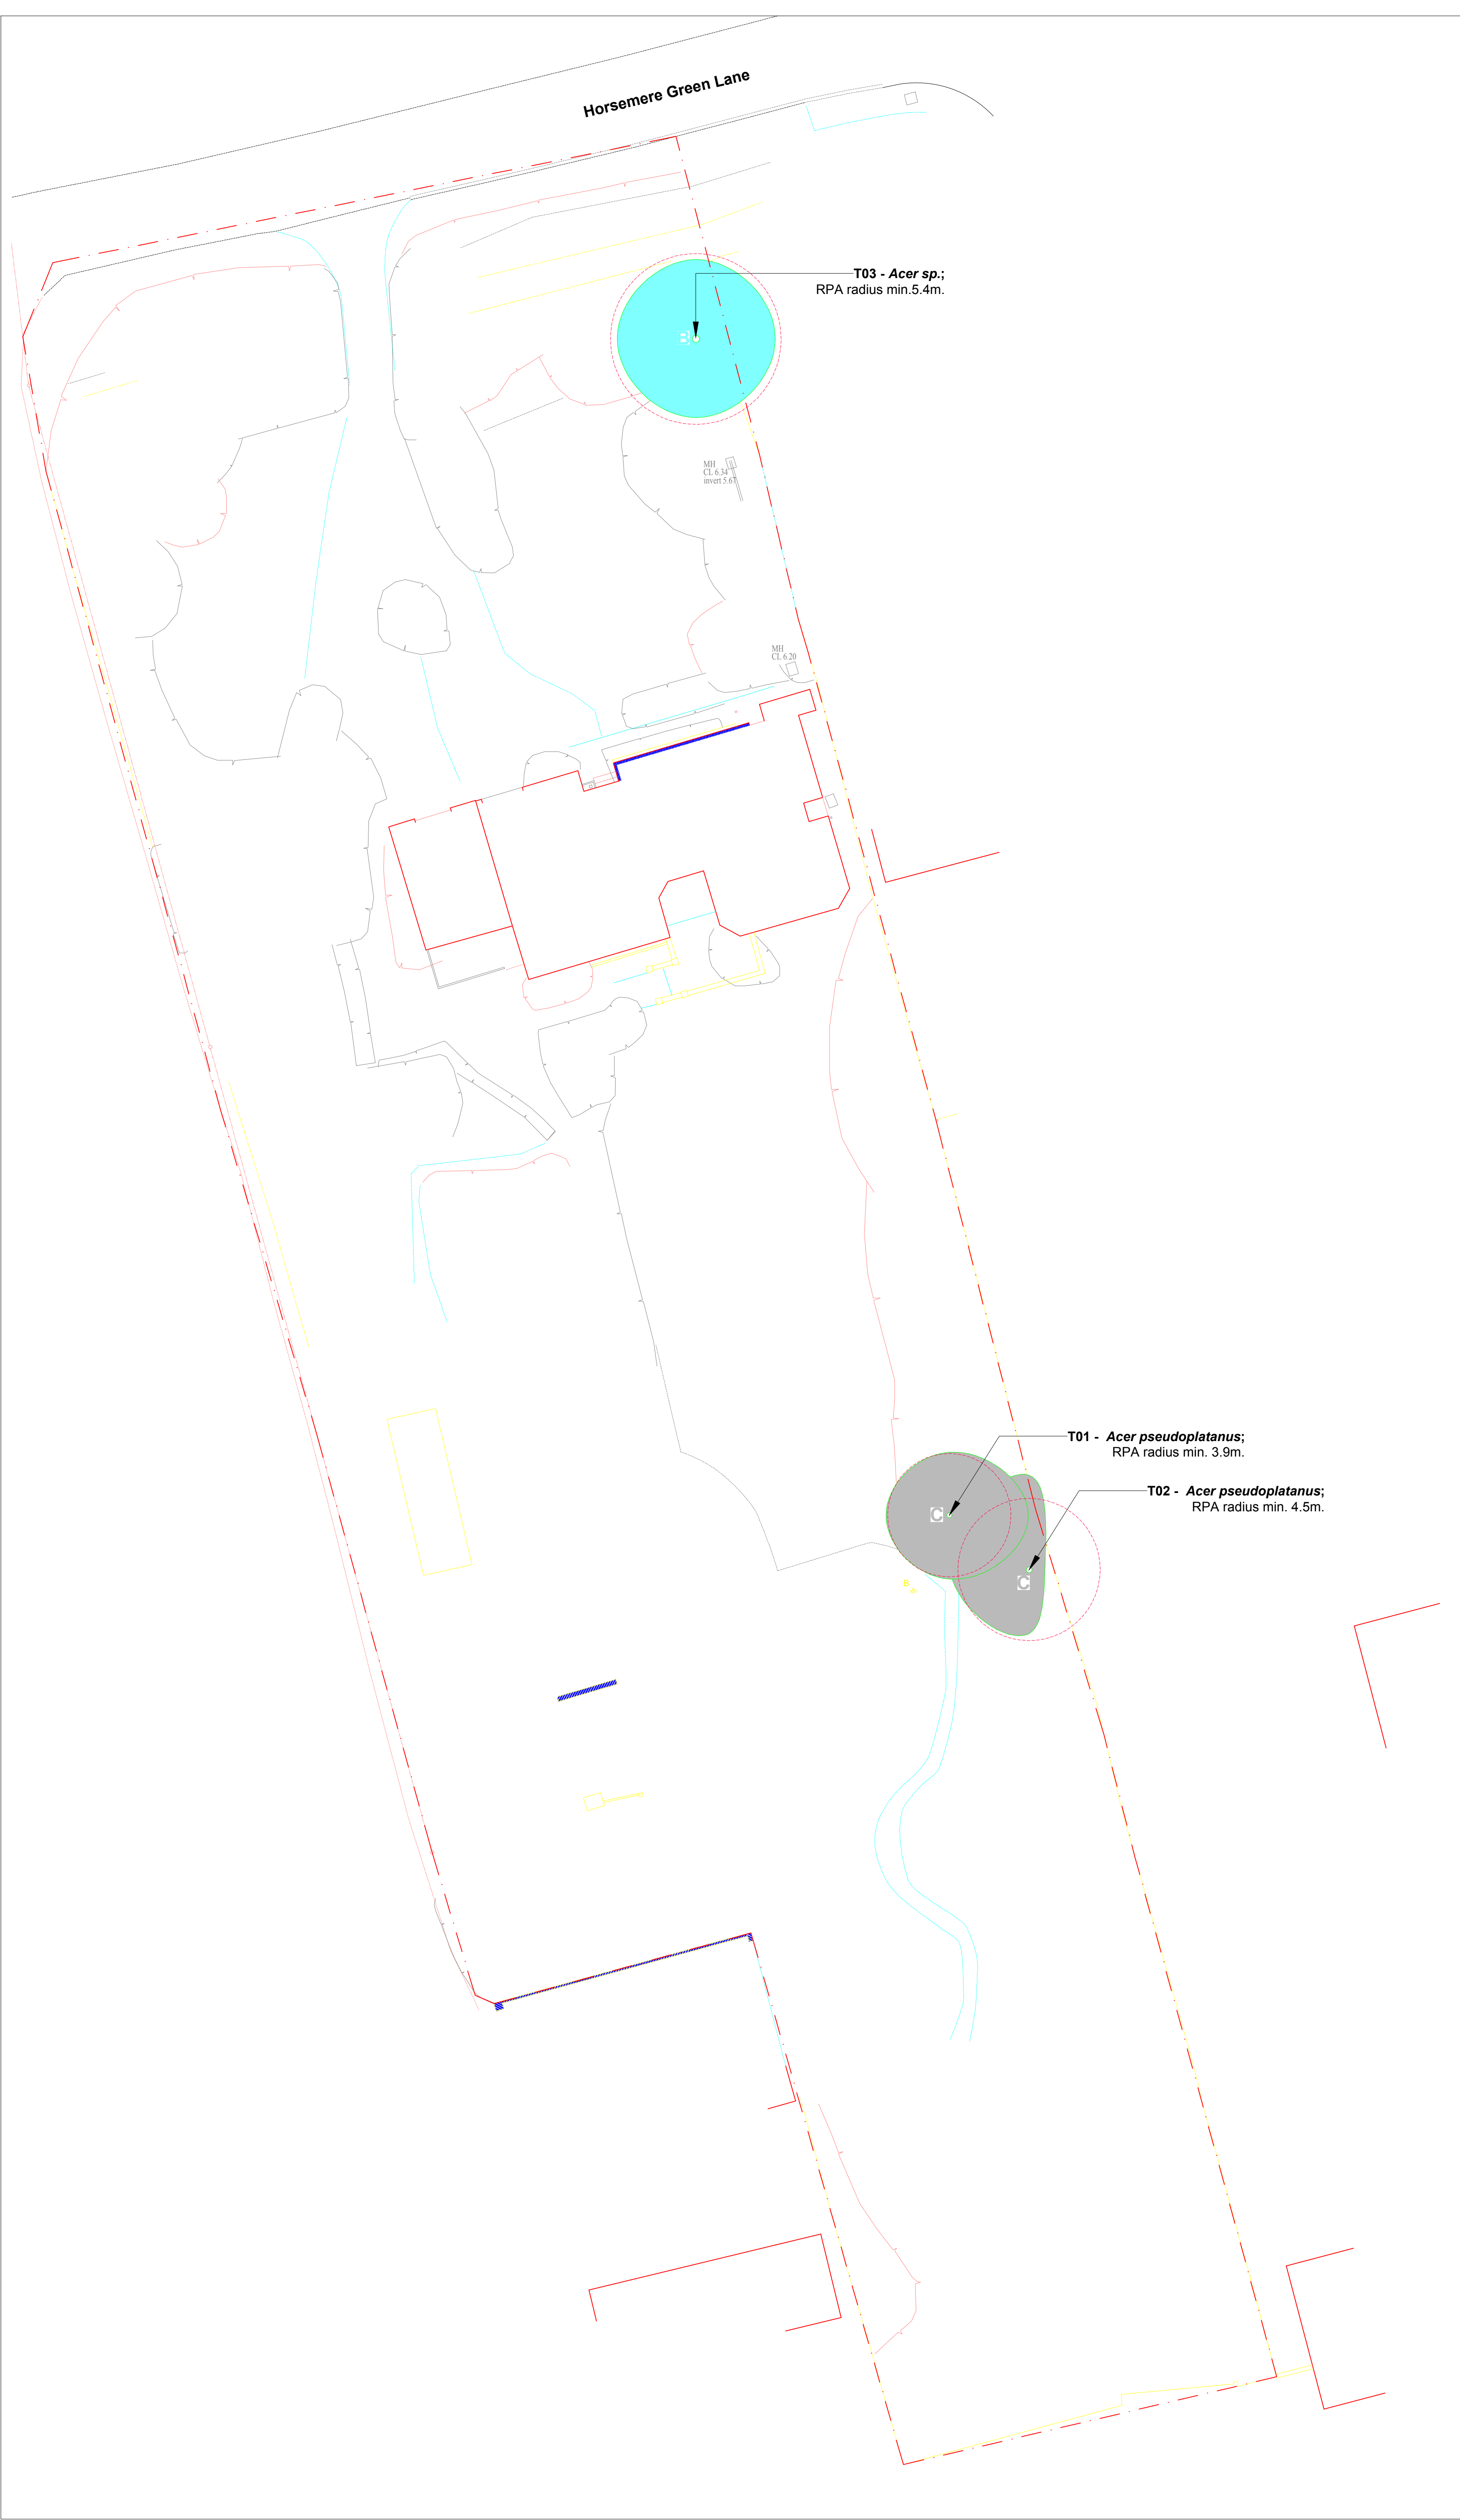

Horsemere Green Lane

T03 - *Acer sp.*;
RPA radius min.5.4m.

MH
CL 4.34
invert 5.67


MH
CL 6.20

T01 - *Acer pseudoplatanus*;
RPA radius min. 3.9m.


T02 - *Acer pseudoplatanus*;
RPA radius min. 4.5m.

B


Legend

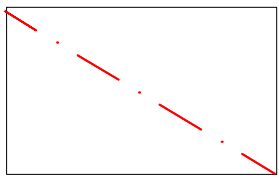


Site Survey
Boundary.

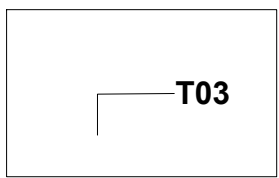


Tree/ Tree Group/
Tree Line/ Hedge
Identification Label

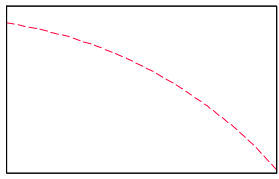

Tree Root Protection Areas
Tree Root Protection Areas calculated
and specified in accordance with BS
5837:2012
'Trees in Relation to Design,
Demolition and Construction'.

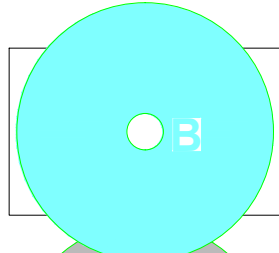

Category B Trees
Trees of Moderate Quality
and Value.

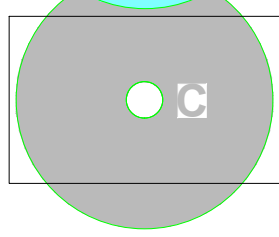


Category C Trees
Trees of Low Quality and
Value.

Notes:

1. Drawing to be viewed in colour
(Refer to LLD1762-ARB-ETS - Existing Tree
Schedule)

PLANNING ISSUE

Rev	Description	Date	Initials
02	Planning Issue	03.12.19	LB
01	Planning Issue	25.11.19	JH
00	Planning Issue	22.08.19	LB

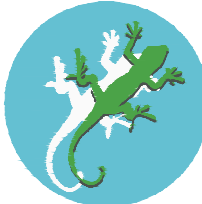

LIZARD
Landscape Design and Ecology

The Old Bank, 34 South Street, Tarring, Worthing, West Sussex, BN14 7LH
T.01903 216033 E.lizard.landscape@btconnect.com W.lizardlandscapeology.com

Project Title and Location		
Langford, Horsemere Green Lane, Clymping		
Client		
MJH Executive Homes Ltd		
Drawing Title		
Tree Constraints Plan		
Scale	Drawn	Date
1:200@A1	LB	25.11.19
	Approved	
	GS	
Drawing No	Revision	
LLD1762-ARB-DWG-001	02	
CAD Filename		
LLD1762-ARB-DWG-001		

Tree Constraints Plan
Langford, Horsemere Green Lane, Clymping

