
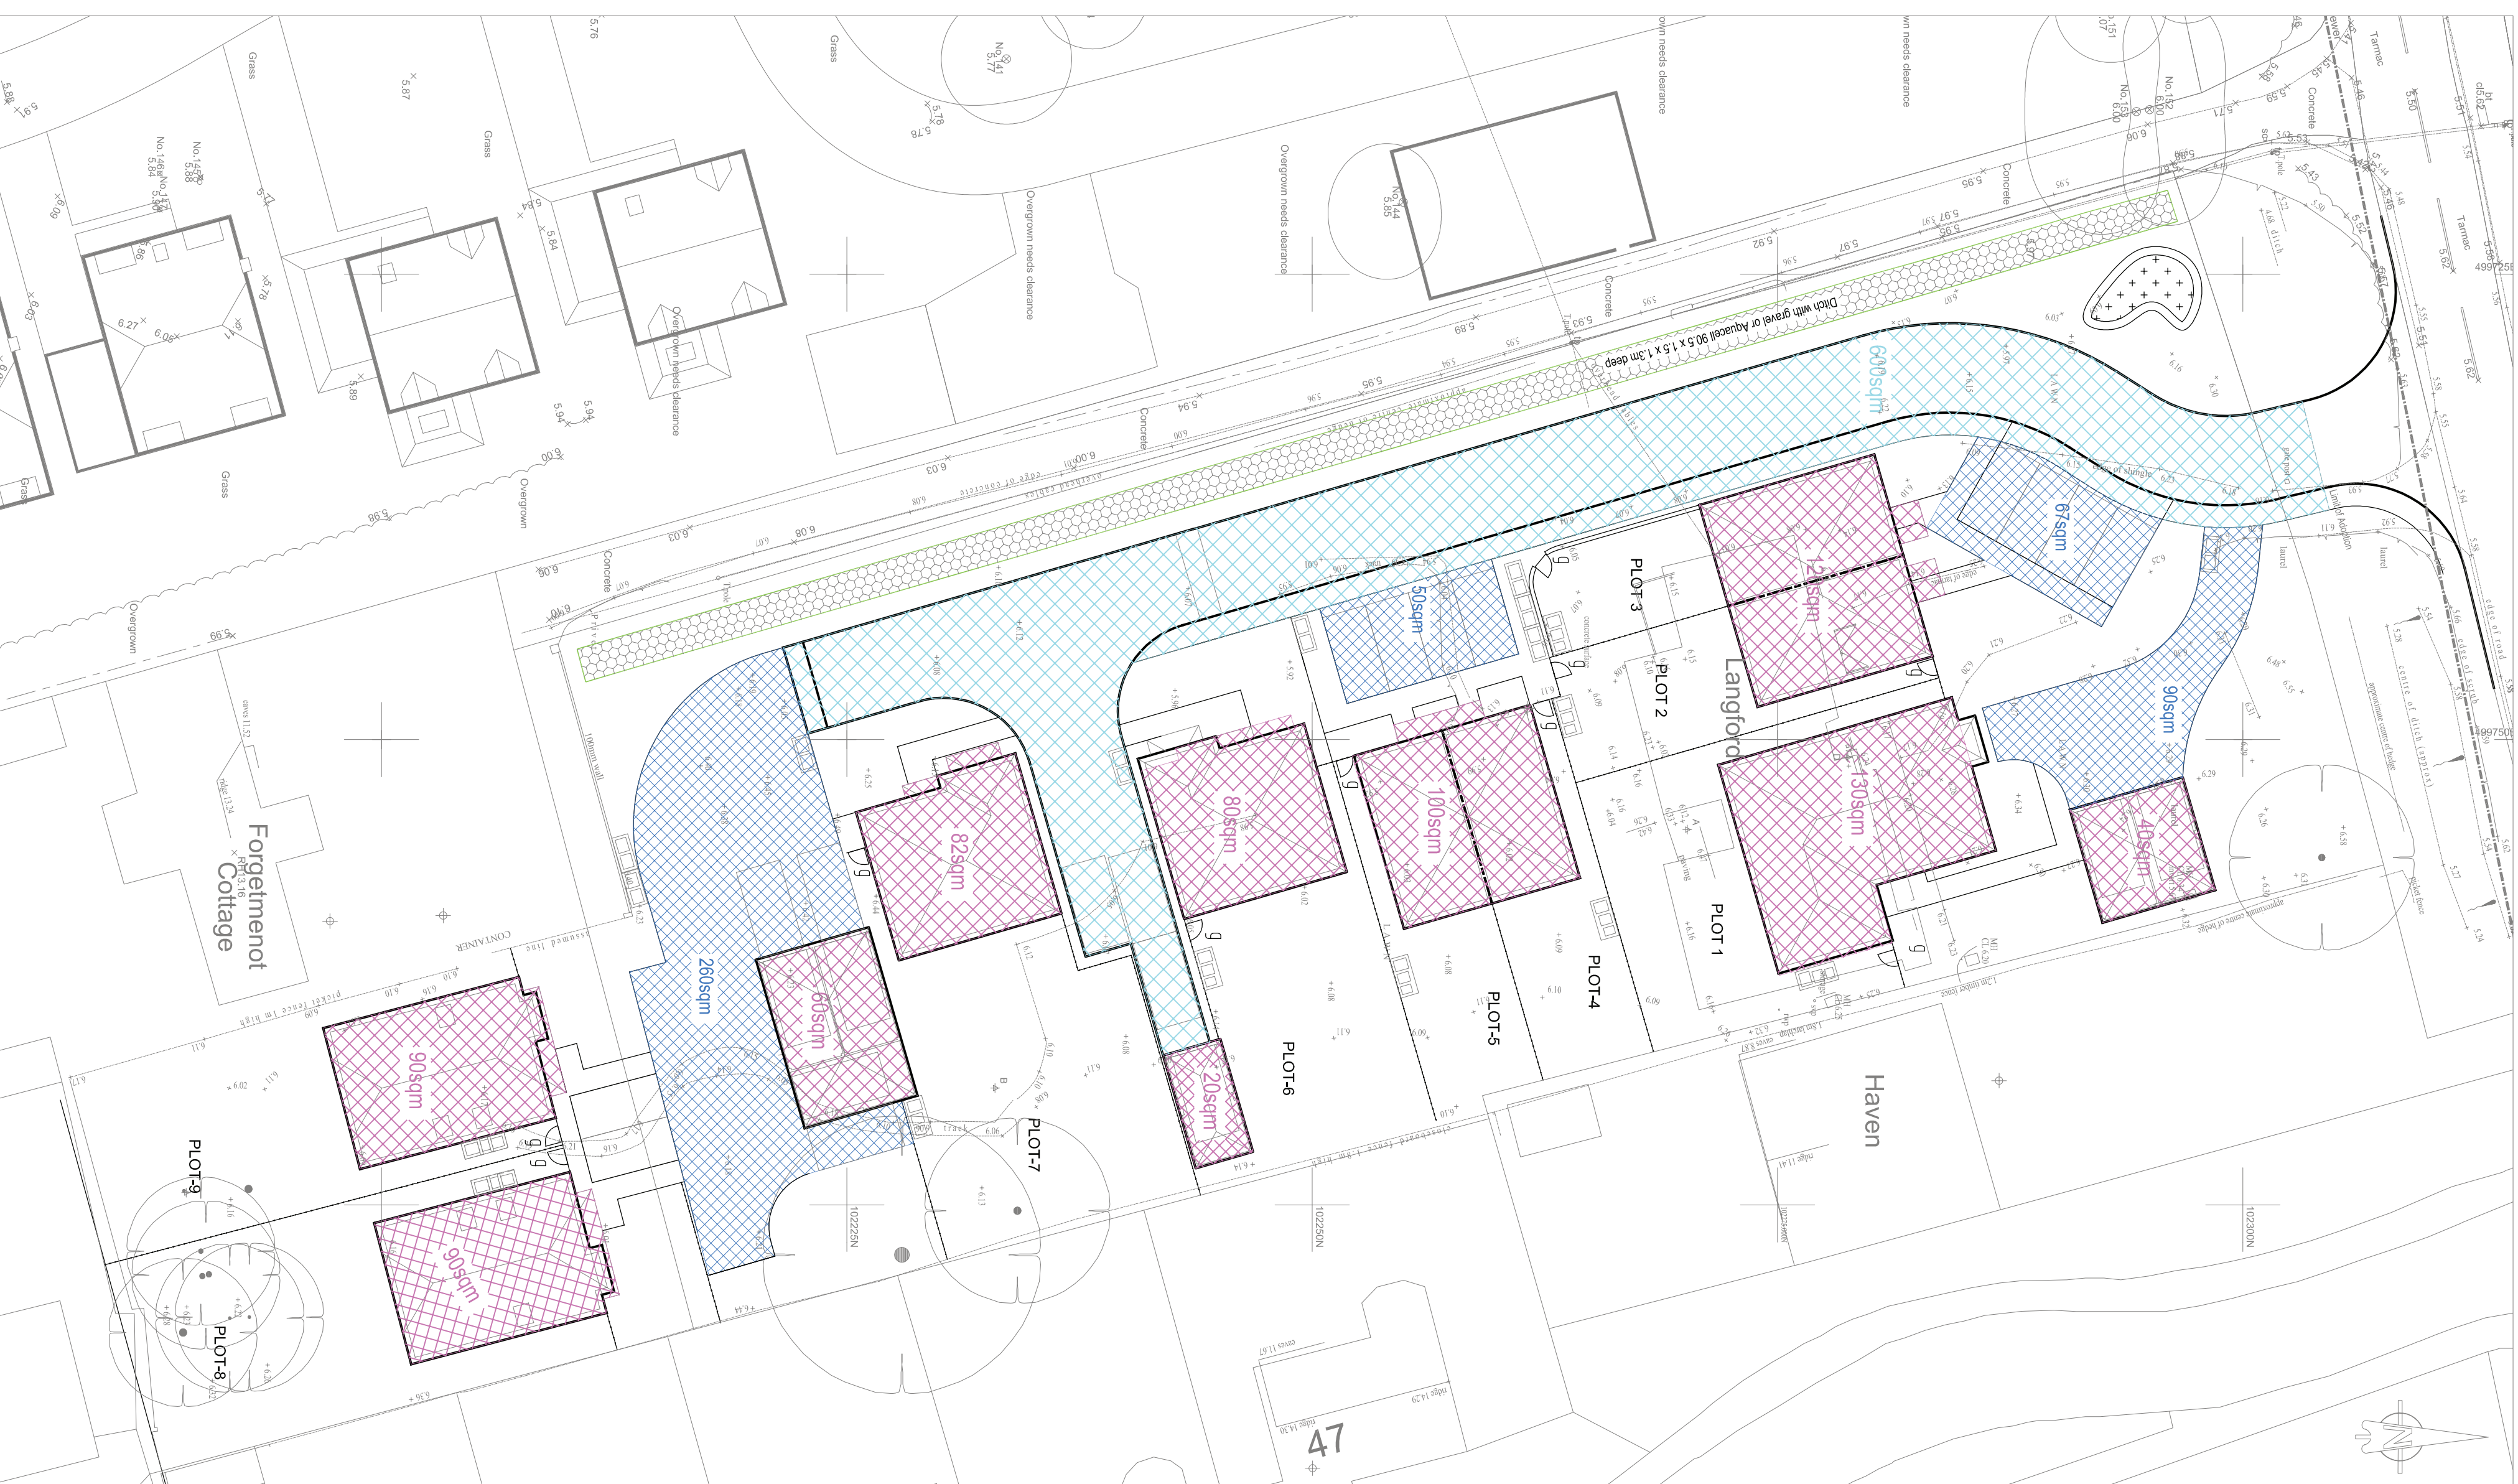


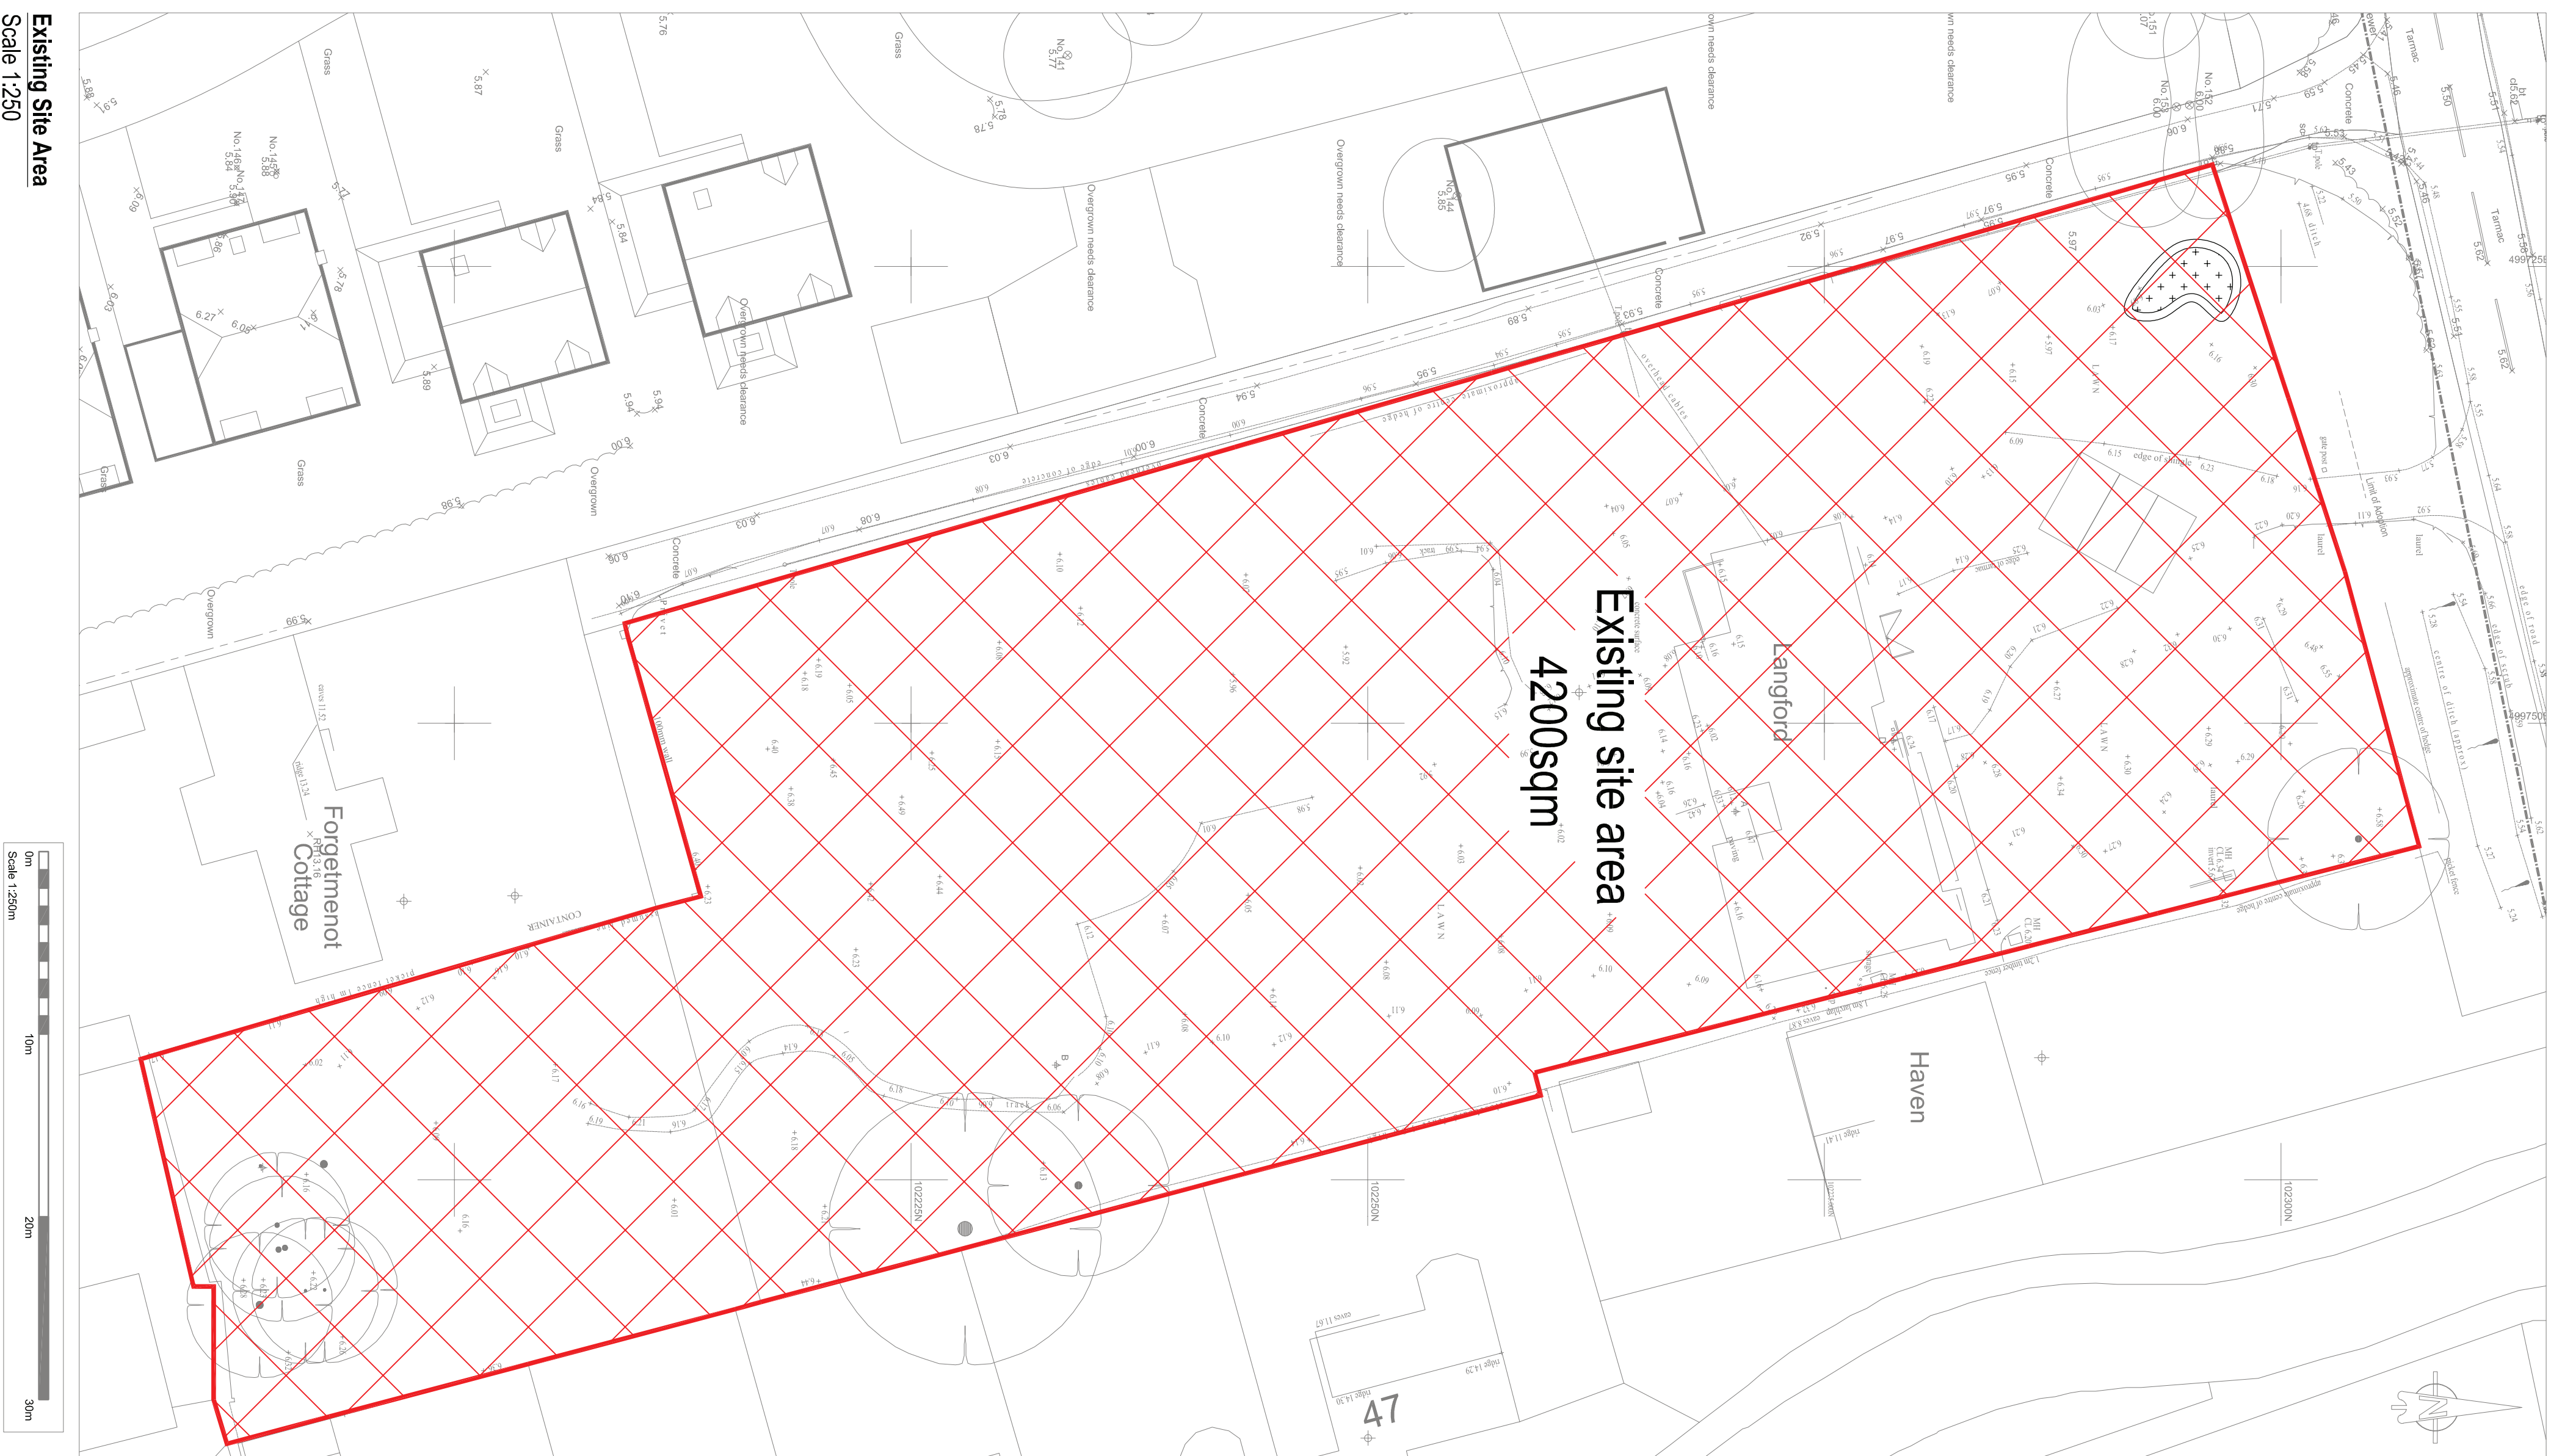

Existing site area = 4200sqm

Proposed Area Draining to Discharge Proposals

Access Road.....600sqm

Drives.....40/sqm
Houses.....812sqm

Total	1070ccm
-------	---------

1041.....10/35q111

Ditch Storage volume for 1 in 100 Year storm + 40%
Discharging at 2.0 l/s/sec with no infiltration = 110 cu.m

Drawing Title				
Engineering Details				
Impermeable Areas				
Drawn	Checked	Scales	Paper Size	Date
KN		1:250	A1	11.19
Job No.		Drawing No.	Revision	
ES1933		500-01	B	

B	04, 12, 19	Area adjustments based on revised layout	KN
A	12, 1, 19	First Issue	KN
Rev.	Date	Details	Initials

FOR INFORMATION	Project LANGFORD HORSEMEERE GREEN LANE, CLIMPING
-------------------------------	--

Client

mh

MICHAEL HARTNETT
EXECUTIVE HOMES

**KAZYS NARBUTAS
CONSULTING**

Civil Engineering Consultant

Ronghua, A2, Olympic Park, Ekurhuleni West, Chamber of Trade, 5003 JAE
Telephone: 011 470 1040 Email: info@knc.co.za