



© This drawing and the works depicted contains information that is the copyright of Carlton Design Partnership Ltd. This drawing may also contain copyrighted information of third parties. This drawing or part thereof may not be reproduced, re-used or altered except with the written permission of the originators. No liability will be accepted for amendments made by third parties. Scaled measurements must not be taken from this drawing, other than for planning purposes. Any discrepancy or disparity must be notified to the originator in writing. This drawing may contain Ordnance Survey Data that is subject to Crown Copyright. All Rights reserved.

Rev	Date	Drawn	Checked
A	oct 19	cb	
roof amended			
B	30.10.19	cb	
internal plan changes and floor heights amended			
C	03.01.20	cb	
windows to side amended			

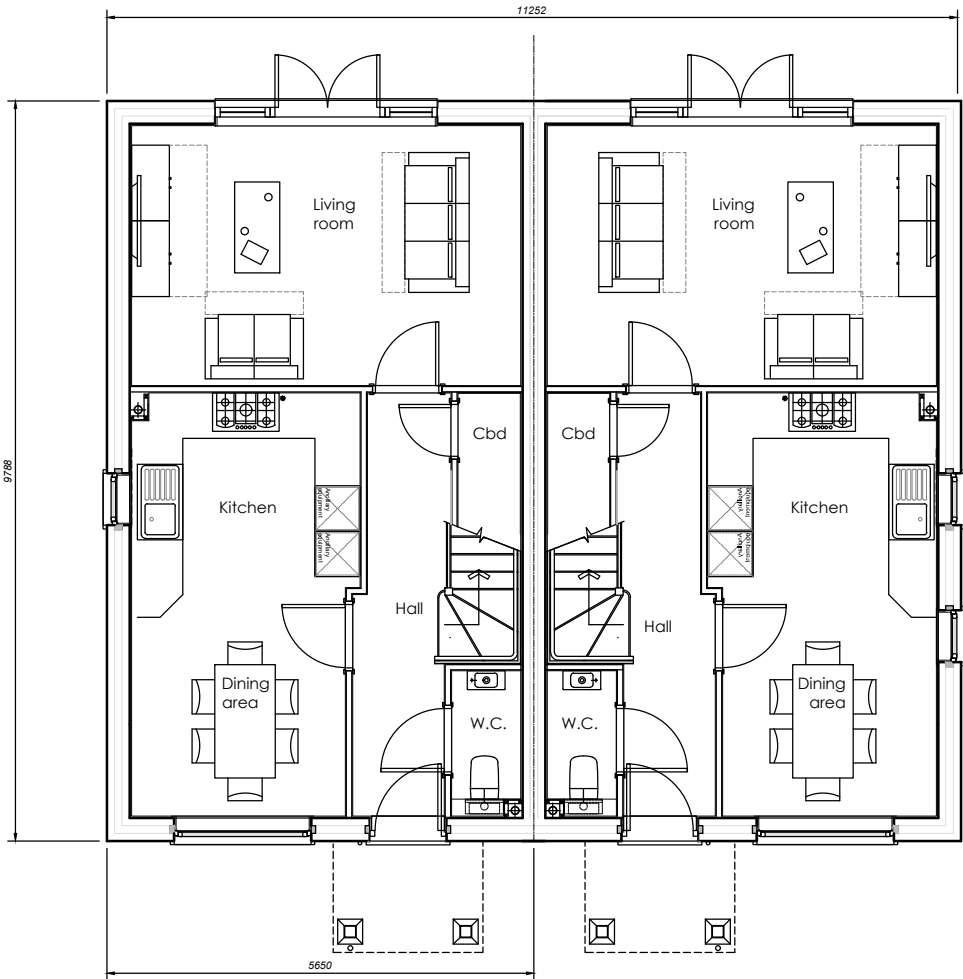

As Plots: 2
Handed Plots: 3

Ground Floor Plan
TYPE B 3b5p
(Gross Internal)Floor Area = 1002sqft / 93.1m2

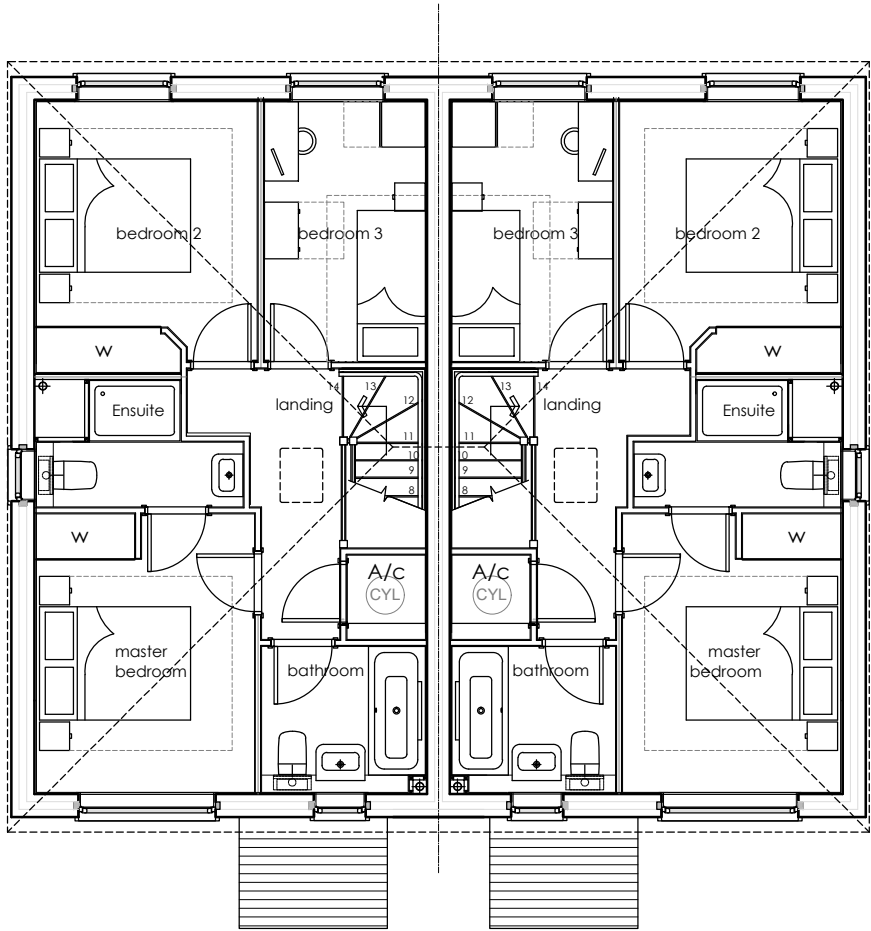

First Floor Plan

PLANNING ISSUE

Project:
LANGFORD
HORSEMERE GREEN LANE
CLIMPING

Drawing Title:
HOUSE TYPE-B
FLOOR PLANS

myh
MICHAEL HARTNETT
EXECUTIVE HOMES

carlton

design partnership

Selwyn House, 32a Castle Way, Southampton, SO14 2AW
023 8011 8866 www.carltondesignpartnership.com



Drg No: 190725-HT-B-FP Rev: C